REPORT

PHASE I ENVIRONMENTAL SITE ASSESSMENT

BALLARD DEVELOPMENT SITE
2412 - 2436 NW MARKET STREET AND 5511 24TH AVENUE NW
SEATTLE, WA

Submitted To: HAL Real Estate Investments, Inc.
2025 First Avenue, Suite 700
Seattle, WA 98121

Submitted By: Golder Associates Inc.
18300 NE Union Hill Road
Redmond, WA 98052-3333

January 18, 2011

Project No. 103-93320

A world of capabilities delivered locally

Golder Associates

Golder Associates
18300 NE Union Hill Road
Redmond, WA 98052-3333
Ph. 425-883-0777
Fax 425-882-5498

January 18, 2011

HAL Real Estate Investments, Inc.
2025 First Avenue, Suite 700
Seattle, WA 98121

Attention: Gabriel Grant
Our Ref: 103-93320

RE: Phase I Environmental Site Assessment
Ballard Development Site - Seattle, WA
2412 - 2436 NW Market Street and 5511 24th Avenue NW
Seattle, WA

Dear Mr. Grant:

Golder Associates (Golder) is pleased to present to HAL Real Estate Investments, Inc. this Phase I Environmental Site Assessment Report for the Subject Property. Information presented in this Report is subject to the general limitations presented in the Report and Golder's Proposal dated July 27, 2010.

Golder appreciates this opportunity to assist you with your environmental needs. If you have any questions or comments regarding the information presented in this report, please call our office.

Sincerely,

GOLDER ASSOCIATES INC.



Neil R. Gilham, LG
Senior Environmental Geologist

Table of Contents

SUMMARY....1
1.0 INTRODUCTION....3
1.1 Purpose....3
1.2 Scope of Services....3
1.3 Limitations and Exceptions....4
1.4 Special Terms and Conditions....5
1.5 User Reliance....5
2.0 PROPERTY DESCRIPTION....6
2.1 Location and Legal Description....6
2.2 Site and Vicinity General Characteristics....6
2.3 Current Use of the Subject Property....6
2.4 Description of Structures, Roads, and Other Improvements on the Subject Property....7
2.5 Current Use of Adjoining Properties....8
3.0 USER PROVIDED INFORMATION....9
3.1 Environmental Cleanup Liens....9
3.2 Activity and Use Limitations....9
3.3 Relationship of the Purchase Price to the Fair Market Value....9
3.4 Commonly Known or Reasonably Ascertainable Information....9
3.5 The Degree of Obviousness or the Presence of Contamination....10
3.6 Reason for Conducting ESA....10
4.0 RECORDS REVIEW....11
4.1 Standard Environmental Records Sources, Federal and State....11
4.1.1 Subject Property Database Listing....11
4.1.2 Off-Site Properties Database Listings....12
4.1.3 Orphans Summary....16
4.1.4 Other Agency Records....16
4.2 Additional Environmental Record Sources....16
4.3 Physical Setting Sources....16
4.3.1 Sources Reviewed....16
4.3.2 General Topographic Setting of the Area....17
4.3.3 Geologic and Hydrogeologic Setting....17
4.3.4 Surface Water and Hydrologic Setting....17
4.4 Historical Use Information on the Subject Property....17
4.4.1 Subject Property Historical Use Summary....17
4.4.2 Standard Historical Records....17
4.5 Historical Use Information on Adjoining Properties....23
5.0 SITE RECONNAISSANCE....24
5.1 Methodology and Limiting Conditions....24
5.2 General Site Setting....24
5.2.1 Current Use of the Subject Property....24
5.2.2 Past Use of the Subject Property....24
5.2.3 General Description of Structures....24
5.2.4 Roads....25
5.2.5 Potable Water Supply....25
5.2.6 Sewage Disposal System....25

5.3 Interior and Exterior Observations....25
5.3.1 Storage Tanks....25
5.3.2 Odors....26
5.3.3 Pools of Liquid....26
5.3.4 Drums....26
5.3.5 Hazardous Substance and Petroleum Product Containers....26
5.3.6 Unidentified Substance Containers....26
5.3.7 Evidence of Polychlorinated Biphenyls....26
5.3.8 Heating/Conditioning....26
5.3.9 Stains or Corrosion....27
5.3.10 Drains and Sumps....27
5.3.11 Pits, Ponds, or Lagoons....27
5.3.12 Stained Soil or Pavements....27
5.3.13 Stressed Vegetation....27
5.3.14 Solid Waste Disposal....27
5.3.15 Waste Water....27
5.3.16 Wells....27
5.3.17 Septic Systems....27
5.3.18 Other Interior and Exterior Observations....28
5.4 Off-Site Conditions....28
5.4.1 Adjoining Properties....28
5.4.2 Other Surrounding Properties....28
6.0 INTERVIEWS....29
6.1 Overview....29
6.2 Interview with Owners, Past Owners, Past Operators and Past Occupants....29
6.3 Interview with Site Manager....29
6.4 Interview with Occupants....29
6.5 Interview with Local Government Officials....29
7.0 DISCUSSION....30
7.1 Findings and Opinions....30
7.1.1 Recognized Environmental Conditions....30
7.1.2 Historical Recognized Environmental Conditions....30
7.1.3 De Minimis Conditions....31
7.2 Additional Investigation....31
7.3 Data Gaps....31
8.0 CONCLUSIONS....32
9.0 OTHER ENVIRONMENTAL CONSIDERATIONS....33
9.1 Suspect Asbestos-Containing Building Materials....33
9.2 Fungal Screening....33
9.3 Lead in Drinking Water....33
9.4 Radon in Air....33
9.5 Suspect Lead Based Paint....34
10.0 QUALIFICATIONS AND SIGNATURES OF ENVIRONMENTAL PROFESSIONALS....35
11.0 REFERENCES....36

LIST OF FIGURES

10393320001fig01
10393320001fig02

LIST OF APPENDICES

Appendix A Legal Description of the Subject Property/Chain of Title Report
Appendix B Federal and State Regulatory Database Search
Appendix C Historical Documentation
Appendix D Photographs Recorded During the Subject Property Inspection
Appendix E User Questionnaire
Appendix F Resumes of Environmental Professionals
Appendix G Information Provided by Other Sources

SUMMARY

HAL Real Estate Investments Inc. (the User) retained Golder Associates Inc. (Golder) to perform a Phase I Environmental Site Assessment (ESA) of the property known as the Ballard Development Site located at 2412 - 2436 NW Market Street and 5511 24th Avenue NW, Seattle, Washington (the Subject Property). The purpose of this Phase I ESA is to identify recognized environmental conditions (RECs) and Business Environmental Risks (BERs) in connection with the Subject Property, to the extent feasible, pursuant to the processes prescribed in the ASTM Practice E 1527-05 entitled "Standard Practice for Environmental Site Assessments: Phase I Environmental Site Assessment Process" (ASTM Standard), and the EPA Rule entitled, "Standards and Practices for All Appropriate Inquiries; Final Rule" (AAI Rule), 40 CFR Part 312, the Golder Proposal dated July 27, 2010 (the Proposal), and Golder's professional judgment.

This Summary is to be used only in conjunction with the attached Phase I Environmental Site Assessment report dated January 18, 2011 (the Report). All definitions used in this Summary have the same meanings as in the Report, and the use of this Summary is subject to the limitations and conditions contained in the Report. The Report shall govern in the event of any inconsistency between this Summary and the Report.

The Subject Property is comprised of six adjoining parcels comprising almost the entire block bounded by NW 56th Street on the north, 24th Avenue NW on the east, and NW Market Street on the south located in the Ballard neighborhood of Seattle, Washington. Entry to the Subject Property businesses is available from the adjoining streets (NW Market Street on the south, NW 56th Street on the north, and 24th Avenue on the east). The Subject Property is rectangular-shaped with a land area of 1.65 acres. The Subject Property is occupied by Maritime's Marine Centers who use the property for the sale and service of inflatable watercraft and outboard motors. Maritime's Marine Centers occupies the two main buildings and adjacent shop and warehouse buildings at 2412 and 2428 NW Market Street. The building at 2436 NW Market Street is a vacant retail building. The remaining exterior areas of the property are paved and used for boat storage and vehicle parking. The Subject Property and vicinity are characterized by commercial and residential developments. The commercial developments are primarily located along NW Market Street and include shops, restaurants, and offices. A gas station, Market Street Spirit Service, is located on the adjoining southeastern property at the corner of NW Market Street and 24th Avenue NW. Residential developments consisting of older single family homes and newer multi-family developments are located to the north. Further south are commercial and industrial developments that primarily serve the marine industry. The site and immediate surrounding area have a gentle slope towards the southwest. Salmon Bay, a freshwater embayment that is part of the Lake Washington Ship Canal, is located 600 feet to the south.

Golder performed the Phase II Environmental Site Assessment (ESA) at the Subject Property during September, October, and November of 2010. The purpose of the Phase II ESA was to further investigate findings identified during the preliminary phases of the Phase I ESA.

The scope of the Phase II ESA investigation included the following:

- Location of buried utilities
- Geophysical survey for potential buried tanks and underground utilities
- Drilling nine direct-push probe borings (GP-1 through GP-9) for the collection of soil samples
- Drilling three hollow-stem auger (HSA) soil borings for the collection of soil samples (B-1, B-2, and MW-J2)
- Drilling two HSA soil borings for the collection of soil samples and completion of the borings as monitoring wells for the collection of groundwater samples (MW-J2 and MW-J4)

The field investigation occurred during September, October, and November of 2010. Appendix G includes the Phase II ESA report with text, tables, and figures showing the well and soil boring locations.

The analytical methods used on the collected samples were targeted at the most likely contaminants that would be released at from historical operation at the Subject Property as a result of auto and boat service and the use of heating oil. These contaminants include petroleum hydrocarbons (gasoline, diesel, heating oil, lube oil), halogenated volatile organic compounds (e.g. chlorinated solvents) and heavy metals.

Golder identified the following RECs at the Subject Property:

- The Market Street Spirit Service Station is located on the adjoining southeastern property. This site is an active gasoline station and auto service facility. This site has been a gasoline station since 1938. This site is listed as having registered USTs under the business name Market Street Texaco. Subsurface investigations conducted by Golder on this site during September, October, and November 2010 indicate significant impacts to soil and groundwater from releases of gasoline-range organics (TPH-G) and related volatile constituents. Golder's subsurface investigations on the Subject Property do not indicate an impact to the Subject Property from the Market Street Texaco site. However, there is some risk and uncertainty that environmental impact exists on the Subject Property from the Market Street Texaco site.

- Washington State Department of Ecology (Ecology) records indicates that a plume of contaminated groundwater extends from a former gasoline station site (former Unocal) located north of the Subject Property down to the intersection of NW 56th Street and 24th Avenue NW. A network of monitoring wells exists within these street right-of-ways, including a well in the sidewalk on the northern margin of the Subject Property along NW 56th Street. The former Unocal station and another former gas station site (Chucks Ballard Service) to the north are now developed as mid-rise condominium buildings. A subsurface investigation by Golder on the Subject Property in 2010 identified concentrations of benzene in groundwater at the northern side of the Subject Property (well MW-J4) that exceed regulatory cleanup levels. The likely origin is from the Unocal site to the north. Golder's Phase II report is included in Appendix G.

Golder identified the following Historical RECs at the Subject Property:

- Two underground storage tanks (UST) located at the 2412 NW Market Street building were removed from the Subject Property in 1995. One was a heating tank and the other was a waste oil tank. The heating oil tank and 72 tons of petroleum-contaminated soil were removed from under the sidewalk in front of the building along NW Market Street. Samples collected from the excavation indicated that remaining soil was less than current regulatory cleanup levels for petroleum hydrocarbons (2,000 ppm). The waste oil tank was located at the northwestern corner of the building. Samples collected from the excavation indicated that remaining soil was less than current regulatory cleanup levels for petroleum hydrocarbons. Golder advanced a direct-push boring (GP-7) in the location of the former waste oil tank and collected two soil samples from 3 and 10 feet below ground surface (bgs). The analytical results were less than the current regulatory cleanup levels for petroleum hydrocarbons.

- A copy of the original building plan obtained at the Department of Planning and Development (DPD) for the 2428 NW Market Street building indicated the presence of a heating oil tank at the northwestern corner of the building. Golder also observed a vent pipe on the side of the building and a depressed area in the pavement where the building plan showed the location of the tank. Golder's geophysical survey revealed no buried metal in this location. Golder advanced a direct-push boring (GP-3) in the sunken area at the heating oil tank location and collected two soil samples from 2 and 10 feet bgs. The analytical results were less than the current regulatory cleanup levels for petroleum hydrocarbons (2,000 ppm).

1.0 INTRODUCTION

1.1 Purpose

HAL Real Estate Investments Inc. (the User) retained Golder Associates Inc. (Golder) to perform a Phase I Environmental Site Assessment (ESA) of the property known as the Ballard Development Site located at 2412 - 2436 NW Market Street and 5511 24th Avenue NW, Seattle, Washington (the Subject Property). The purpose of this Phase I ESA is to identify recognized environmental conditions (RECs) and Business Environmental Risks (BERs) in connection with the Subject Property, to the extent feasible, pursuant to the processes prescribed in the ASTM Practice E 1527-05 entitled "Standard Practice for Environmental Site Assessments: Phase I Environmental Site Assessment Process" (ASTM Standard), and the EPA Rule entitled, "Standards and Practices for All Appropriate Inquiries; Final Rule" (AAI Rule), 40 CFR Part 312, the Golder Proposal dated July 27, 2010 (the Proposal), and Golder's professional judgment. Golder representatives performed the Phase I ESA in conformance with these criteria.

The AAI Rule states that the ASTM Standard may be used to comply with the requirements of the AAI Rule, so whenever reference is made in this Report to the ASTM Standard, it shall include the AAI Rule.

The ASTM Standard defines RECs as "the presence or likely presence of any hazardous substances or petroleum products on a property under conditions that indicate an existing release, a past release, or a material threat of a release of any hazardous substances or petroleum products into structures on the property or into the ground, groundwater, or surface water of the property. The term includes hazardous substances or petroleum products even under conditions in compliance with laws."

1.2 Scope of Services

The scope of services for this ESA consisted of the following tasks:

Records Review

- Reviewing property information to confirm the legal description and location of the Subject Property. This information is included in Appendix A;
- Reviewing environmental record sources including federal and state regulatory databases to identify facilities with past or current regulatory enforcement actions within applicable distances of the Subject Property as defined in the ASTM Standard. The regulatory database search report is presented in Appendix B;
- Reviewing physical setting information sources to identify information about the geologic, hydrogeologic, hydrologic, and topographic conditions in the area of the Subject Property. The U.S. Geological Survey (USGS) 7.5-minute topographic map of the area of the Subject Property is shown on Figure 1;
- Reviewing historical record sources to identify past land use activities at the Subject Property and surrounding properties. Selected historical information obtained during performance of the Phase I ESA investigation is included in Appendix C.

Site Reconnaissance

- Performing a visual inspection of the Subject Property and surrounding properties to identify potential sources of chemical and petroleum contamination such as aboveground storage tanks (ASTs), underground storage tanks (USTs), potential sources of polychlorinated biphenyls (PCBs), chemicals, and hazardous materials. Surficial evidence of potential RECs such as distressed vegetation, stained soils, and/or stained paving was also evaluated. Photographs recorded during the site reconnaissance are included in Appendix D.

Interviews

- Interviewing available individuals with knowledge of current or historical use, storage, or disposal of potentially hazardous materials or other environmentally related activities on or adjacent to the Subject Property. User provided information is included in Appendix E.

Limited Survey for Suspect Asbestos-Containing Building Materials (ACBM) and Lead-in-Paint

- Performing a limited reconnaissance-level survey that includes sampling and analysis for suspect asbestos-containing building materials (ACBM) and lead-in-paint.

Phase II Environmental Site Assessment

Golder performed the Phase II Environmental Site Assessment (ESA) at the Subject Property in general accordance with Golder's proposal (P03-93320) dated June 23, 2010 and Golder's Change Order #1 signed and dated on October 20, 2010 with some modifications to the proposed scope in response to the encountered field conditions and the User's requests for additional services. The purpose of the Phase II ESA was to further investigate findings identified during the preliminary phases of the Phase I ESA.

The scope of the investigation included the following:

- Location of buried utilities
- Geophysical survey for potential buried tanks and underground utilities
- Drilling nine direct-push probe borings (GP-1 through GP-9) for the collection of soil samples
- Drilling three hollow-stem auger (HSA) soil borings for the collection of soil samples (B-1, B-2, and MW-J2)
- Drilling two HSA soil borings for the collection of soil samples and completion of the borings as monitoring wells for the collection of groundwater samples (MW-J2 and MW-J4)

The field investigation occurred during September, October, and November of 2010. Appendix G includes the Phase II ESA report with text, tables, and figures showing the well and soil boring locations.

The analytical methods used on the collected samples were targeted at the most likely contaminants that would be released at from historical operation at the Subject property as a result of auto and boat service and the use of heating oil use. These contaminants include petroleum hydrocarbons (gasoline, diesel, heating oil, lube oil), halogenated volatile organic compounds (e.g. chlorinated solvents) and heavy metals.

Report Preparation

- Preparing a report that documents the findings, opinions, and conclusions of the Phase I ESA investigation conducted at the Subject Property, and provides the supporting documentation and references for those findings, opinions, and conclusions (the Report). Resumes for the environmental professionals that performed the assessment and prepared this Phase I ESA Report are included in Appendix F.

1.3 Limitations and Exceptions

Golder performed our services in accordance with the following principles, which are an integral part of the ASTM Standard: (i) No environmental site assessment can wholly eliminate uncertainty regarding the potential for RECs in connection with a property. Performance of this ESA is intended to reduce, but not eliminate, uncertainty regarding the potential for RECs in connection with the Subject Property, and the ASTM Standard recognizes reasonable limits of time and cost; (ii) "all appropriate inquiry" does not mean an exhaustive assessment of a property. Golder performed this ESA in conformance with the ASTM Standard's principle of identifying a balance between the competing goals of limiting the costs and time demands inherent in performing an ESA and the reduction of uncertainty about unknown conditions resulting from additional information; (iii) not every property warrants the same level of assessment - the type of property subject to the assessment, the expertise and risk tolerance of the user, and the information developed in the course of the inquiry guided the appropriate level of assessment for this ESA; and (iv) ESAs must be evaluated based on the reasonableness of judgments made at the time and under the circumstances in which they were made. Subsequent ESAs should not be considered valid standards to judge the appropriateness of any prior assessment based on hindsight, new information, use of developing technology or analytical techniques, or other factors.

1.4 Special Terms and Conditions

Golder performed a limited reconnaissance-level survey that included sampling and analysis for suspect asbestos-containing building materials (ACBM) and lead-in-paint. The survey was a reconnaissance-level effort for the primary purpose of identifying potential liabilities associated with the presence of ACBM and lead-in-paint. The limited reconnaissance-level survey should not be considered to fulfill the regulatory requirements for renovation or demolition.

No other special terms and conditions are applicable to this ESA.

1.5 User Reliance

Golder has prepared this Report at the request of the User for the purpose identified by the User in Section 3.6. Use of the information contained in this Report by anyone other than User is permissible only with the prior written authorization to do so from Golder, and only under the conditions allowed by the ASTM Standard. Golder is not responsible for independent conclusions, opinions, or recommendations made by others or otherwise based on the findings presented in this Report.

2.0 PROPERTY DESCRIPTION

2.1 Location and Legal Description

The Subject Property is comprised of six adjoining parcels comprising almost the entire block bounded by NW 56th Street on the north, 24th Avenue NW on the east, and NW Market Street on the south located in the Ballard neighborhood of Seattle, Washington. Figure 1 show the Subject Property Location. The Subject Property has the following street addresses:

- 2412 NW Market Street
- 2428 NW Market Street
- 2436 NW Market Street
- 5511 24th Avenue NW

Entry to the Subject Property businesses is available from the adjoining streets (NW Market Street on the south, NW 56th Street on the north, and 24th Avenue on the east).

In accordance with the Public Land Survey System (PLSS), the Subject Property is located in the southwest quarter of Section 11, Township 25 North, Range 5 East, of the Willamette Meridian. The latitude and longitude coordinates of the Subject Property are 47°40'8.67" North by 122°23'18.87" West.

The Subject Property is rectangular-shaped with a land area of 1.65 acres. The Subject Property is comprised of six adjoining tax lot parcels with the following King County assessor parcel numbers:

- 276770-1150
- 276770-1180
- 276770-1136
- 276770-1130
- 276770-1135
- 276770-1155

Golder obtained a legal description and other information for the six Subject Property parcels from the King County Assessor. Appendix A includes the King County Assessor information with legal descriptions.

2.2 Site and Vicinity General Characteristics

The Subject Property and vicinity are characterized by commercial and residential developments. The commercial developments are primarily located along NW Market Street and include shops, restaurants, and offices. A gas station, Market Street Spirit Service, is located on the adjoining southeastern property at the corner of NW Market Street and 24th Avenue NW. Residential developments consisting of older single family homes and newer multi-family developments are located to the north. Farther south are commercial and industrial developments that primarily serve the marine industry.

The site and immediate surrounding area have a gentle slope towards the southwest. Salmon Bay, a freshwater embayment that is part of the Lake Washington Ship Canal, is located 600 feet to the south.

2.3 Current Use of the Subject Property

The Subject Property is occupied by Maritime's Marine Centers. Maritime's Marine Centers sells and services inflatable boats, aluminum boats, generators, and outboard boat motors. The northeastern corner of the Subject Property is a parking lot. One of the Subject Property buildings is a vacant retail building.

2.4 Description of Structures, Roads, and Other Improvements on the Subject Property

The Subject Property includes six buildings described in the tables that follow. The Subject Property is entirely covered by buildings or pavement. The parking lot area on the northeastern corner is surfaced with concrete pavement. The remaining paved areas are surfaced with asphalt.

Building Name:	Maritime's Marine Center (Showroom and Shop) - 2412 NW Market St
Number of Floors:	1
Total Square Feet of Space (approximate):	9,700
Construction Completion Date (year):	1927
Construction Type:	Masonry
Interior Finishes Description:	Wallboard, carpet, sheet flooring
Exterior Finishes Description:	Painted masonry, wood sign facade at front
Cooling System Type:	None
Heating System Type:	Oil-fired forced air
Emergency Power:	None

Building Name:	Maritime's Marine Center (Storage Warehouse) - 2412 NW
Number of Floors:	1
Total Square Feet of Space (approximate):	1,080
Construction Completion Date (year):	1963
Construction Type:	Masonry
Interior Finishes Description:	Unfinished
Exterior Finishes Description:	Unfinished
Cooling System Type:	None
Heating System Type:	Suspended space heaters - natural gas-fired
Emergency Power:	None

Building Name:	Maritime's Marine Center (Showroom and Store) - 2428 NW Market St
Number of Floors:	1
Total Square Feet of Space (approximate):	5,000
Construction Completion Date (year):	1950
Construction Type:	Masonry
Interior Finishes Description:	Wallboard, carpet, sheet flooring
Exterior Finishes Description:	Painted masonry, wood sign facade at front
Cooling System Type:	None
Heating System Type:	Natural gas-fired forced air
Emergency Power:	None

Building Name:	Maritime's Marine Center (Shop)
Number of Floors:	1
Total Square Feet of Space (approximate):	2,250
Construction Completion Date (year):	Unknown
Construction Type:	Prefabricated steel building
Interior Finishes Description:	Unfinished
Exterior Finishes Description:	Unfinished
Cooling System Type:	None
Heating System Type:	Suspended space heaters - natural gas-fired
Emergency Power:	None

Building Name:	Vacant retail building - 2436 NW Market St
Number of Floors:	1
Total Square Feet of Space (approximate):	6,638
Construction Completion Date (year):	1979
Construction Type:	Masonry
Interior Finishes Description:	Wallboard, floor tile, carpet, suspended ceiling panels
Exterior Finishes Description:	Painted masonry
Cooling System Type:	Heat pump
Heating System Type:	Heat pump
Emergency Power:	None

Building Name:	Maritime's Marine Center (Storage Warehouse) - 5511 24th Ave NW
Number of Floors:	1
Total Square Feet of Space (approximate):	1,080
Construction Completion Date (year):	1959
Construction Type:	Masonry
Interior Finishes Description:	Unfinished
Exterior Finishes Description:	Unfinished
Cooling System Type:	None
Heating System Type:	Suspended space heaters - natural gas-fired
Emergency Power:	None

2.5 Current Use of Adjoining Properties

The table that follows describes the current use of adjoining properties.

Direction	Description
North	NW 56th Street bounds the northern side. Residential properties are located to the north consisting of single-family homes. A small retail building is also located to the north that includes a bike shop and real estate office. To the northwest is a condominium building.
South	NW Market Street bounds the southern side. Several commercial buildings are located to the south that include shops, restaurants, and offices.
East	24th Street NW bounds the eastern side. Two retail buildings are located to the east.
West	Limback Lumber with a store/warehouse building and lumber yard occupies the west adjoining property. A small shipping/mailbox store is located on the western side facing Market Street.
Southeast	A service station, Market Street Spirit Service Station, is located southeast of the Subject Property on the northwestern corner of NW Market Street and 24th Avenue NW. Market Street Spirit Service Station is a retail gasoline station with underground storage tanks (USTs) and auto service facility.

3.0 USER PROVIDED INFORMATION

The ASTM Standard defines User as the party seeking to use Practice E 1527 to complete an ESA of the Subject Property. The ASTM Standard requires the User to provide certain information to the environmental professional. Golder has provided a User Questionnaire to HAL Real Estate Investments Inc. to facilitate the transfer of this information to Golder. Gabriel Grant of HAL Real Estate Investments Inc. completed the User Questionnaire and provided it to Golder on August 12, 2010. A copy of the completed User Questionnaire is included in Appendix E.

3.1 Environmental Cleanup Liens

Golder representatives asked the User about their knowledge of environmental cleanup liens against the Subject Property that are filed or recorded under federal, tribal, state or local law.

The User responded "No" to this question.

3.2 Activity and Use Limitations

Golder representatives asked the User about their knowledge of activity and use limitations (AULs), such as engineering controls, land use restrictions or institutional controls that are in place on the Subject Property or have that been filed or recorded in a registry under federal, tribal, state or local law.

The User responded "No" to this question.

3.3 Relationship of the Purchase Price to the Fair Market Value

Golder representatives asked the User if the purchase price being paid for this property reasonably reflects the fair market value of the property.

The User responded "Yes, the currently agreed upon purchase price reflects market value."

3.4 Commonly Known or Reasonably Ascertainable Information

Golder representatives asked the User if they were aware of commonly known or reasonably ascertainable information about the Subject Property that would assist the environmental professional in identifying conditions indicative of releases or threatened releases. Golder representatives asked the following questions:

a) Do you know the past uses of the Subject Property?

The User responded "Marine/boat service business; retail; boat equipment sales."

b) Do you know of specific chemicals that are present or once were present at the Subject Property?

The User responded "No" to this question.

c) Do you know of spills or other chemical releases that have taken place at the Subject Property?

The User responded "No" to this question.

d) Do you know of any environmental cleanups that have taken place at the Subject Property?

The User responded "UST removal. See report dated April 11, 1995. Also see attached Exhibit A (excerpt from purchase & sale agreement), which describes potential hazardous material in 24th Ave, right of way."

Note: Appendix G of this report includes the report dated April 11, 1995 referenced by the User. Exhibit A referenced by the User is included with the User Questionnaire found in Appendix E of this report.

3.5 The Degree of Obviousness or the Presence of Contamination

Golder representatives asked the User if, based on User's knowledge and experience related to the Subject Property, there are any obvious indicators that point to the presence or likely presence of contamination at the Subject Property.

The User responded "None that I am aware of."

3.6 Reason for Conducting ESA

User indicated the ESA is being conducted for due diligence for a prospective purchase of the Subject Property and to satisfy one of the conditions required for landowner liability protection (LLP) under CERCLA.

4.0 RECORDS REVIEW

4.1 Standard Environmental Records Sources, Federal and State

Golder retained Environmental Data Resources (EDR) to perform an environmental regulatory database search of the general area of the Subject Property, which is presented in Appendix B. In accordance with the search requirements of ASTM E-1527-05 Standard, Golder representatives reviewed the federal and state regulatory agency records listed below to identify the use, generation, storage, treatment or disposal of hazardous substances or petroleum products, or release incidents of such materials that might impact the Subject Property. A summary of significant listings (Subject Property and adjacent properties with the potential to impact the Subject Property) presented in the environmental regulatory database report is presented below. The following is a listing of databases reviewed during the Phase I ESA.

Federal ASTM Standard Databases	
Database	**Approximate Minimum Search Distance**
Federal NPL (National Priorities List)	1.0 mile
Federal delisted NPL site list	0.5 mile
Federal Comprehensive Environmental Response, Compensation and Liability Information System (CERCLIS) site list	0.5 mile
Federal CERCLIS-No Further Remedial Action Planned (NFRAP) site list	0.5 mile
Federal Resource Conservation and Recovery Act (RCRA) CORRACTS (Corrective Action Report) facilities list	1.0 mile
Federal RCRA non-CORRACTS Treatment Storage and Disposal (TSD) facilities list	0.5 mile
Federal RCRA Generators list	Subject Property and adjoining properties
Federal Institutional Control/Engineering Control Registries	Subject Property
Federal Emergency Response Notification System (ERNS) list	Subject Property

State and Tribal ASTM Standard Databases	
Database	**Approximate Minimum Search Distance**
State and tribal hazardous waste sites identified for investigation or remediation: NPL - equivalent sites	1.0 mile
State and tribal hazardous waste sites identified for investigation or remediation: CERCLIS - equivalent sites	0.5 mile
State and tribal landfill and/or solid waste disposal site list	0.5 mile
State and tribal leaking storage tank lists	0.5 mile
State and tribal registered storage tank lists	Subject Property and adjoining properties
State and tribal Institutional Control/Engineering Control Registries	Subject Property
State and tribal voluntary cleanup sites	0.5 mile
State and tribal Brownfield sites	0.5 mile

4.1.1 Subject Property Database Listing

The Subject Property appears on one of the ASTM standard databases listed in the tables above and also on a proprietary EDR database. The findings of these listings are discussed in the table that follows.

Site Name: JACOBSEN BOATS & MOTORS INC
Databases: ALLSITES, UST
Address: 2412 NW MARKET
Distance: Subject Property
Direction: Subject Property
Elevation: Subject Property
Comments: The listings refer to an underground storage tank (UST) that according to the database was removed and changed status in August 1996. Tank contents were not identified in the database. From other records and information obtained during this assessment (including Seattle Fire Department records in Appendix G), Golder is aware of two USTs removed in March 1995; one a 300-gallon waste oil UST and the other a 550-gallon heating oil UST. A report dated April 11, 1995 prepared by Sound Environmental & Safety (see Appendix G) discusses the removal of the 550-gallon heating oil UST and some impacted soil from the southern side of the building (2412) under the Market Street sidewalk. The over-excavation of impacted soil was reportedly successful in removing the impacted soil. According to Bob Jacobsen, the property owner representative, the 300-gallon waste oil UST was located near the northwestern corner of the building (2412). Mr. Jacobsen provided an aerial photograph with the former UST location circled. Ecology files included a report dated April 11, 1995 prepared by Sound Environmental & Safety (see Appendix G) that discusses the removal of the 300-gallon waste oil UST. The report indicated that confirmation samples were all less than current regulatory cleanup levels. Golder's subsurface investigation (Appendix G) included one boring at the former 300-gallon waste oil UST. Sample results were all less than current regulatory cleanup levels. Based on this information, no environmental concerns are indicated with respect to the Subject Property database listing.

Site Name: MULLIGAN GUY C
Databases: EDR Historical Auto Stations
Address: 2412 MARKET
Distance: Subject Property
Direction: Subject Property
Elevation: Subject Property
Comments: EDR's proprietary database indicates that the building (2412) was historically an auto service facility. Other historical information obtained for this assessment confirms that this building was used for auto and marine vessel service. Golder's subsurface investigation (Appendix G) included several borings inside and around the 2412 building. Sample results were all less than current regulatory cleanup levels.

4.1.2 Off-Site Properties Database Listings

Off-site facilities identified in the environmental database report that are considered potential environmental concerns to the Subject Property are presented in the table below.

Site Name: DEFENDER LLC
Databases: FINDS, ALLSITES
Address: 2442 NW MARKET ST 414
Distance: Adjoining west
Direction: West
Elevation: Lower
Comments: This site has the same address as the current business occupying this property, which is "Ballard Mailbox & Shipping Center." The database indicates that the interaction with Department of Ecology was "Enforcement Final." No other relevant information is indicated in the database that indicates the nature of the enforcement action or suggests a release or ongoing environmental condition.

Site Name: MARKET STREET TEXACO
Databases: FINDS, ALLSITES, UST, EDR Historical Auto Stations
Address: 5505 24TH AVE NW
Distance: Adjoining
Direction: Southeast
Elevation: Higher
Comments: This site is currently known as the Market Street Spirit Service Station and wasthe subject of subsurface investigations conducted by Golder. This site is listed as having registered USTs. According to the owner (Harold Hezel), there are three USTs registered and in service including one 10,000-gallon regular unleaded, one 8,000 gallon super unleaded, and one 8,000-gallon diesel tank. The USTs were reportedly installed in 1981 and were upgraded in 1998 to current standards. In 1998 the tanks were lined, cathodic protection installed, and double-walled product piping installed. The USTs have an electronic tank gaging system that performs weekly tests. The owner also indicated that two USTs were removed in 1998 that included a waste oil UST and a diesel UST. The UST database indicated three operational USTs as the owner indicated. The UST database indicates one UST removed and one UST with an exempt status. The proprietary EDR database indicates that the facility was a gas station since at least 1940 under various names. Subsurface investigations conducted by Golder indicate significant impacts to soil and groundwater on the Market Street Texaco property from a release of gasoline-range organics (TPH-G) and related volatile constituents. Golder's subsurface investigations do not indicate an impact to the Subject Property from the Market Street Texaco site. However, there is some risk and uncertainty that some impact exists on the Subject Property from the Market Street Texaco site. Based on this information, the Market Street Texaco site is considered a REC.

Site Name: THRIF T-MATIC WASH
Databases: EDR Historical Cleaners
Address: 2419 MARKET
Distance: Adjoining south across Market Street (100 feet)
Direction: South
Elevation: Lower
Comments: This site is listed on an EDR proprietary database of historical cleaner sites. According to its address, this facility would have been located directly south of Market Street downgradient from the Subject Property. The facility does not appear on any ASTM standard databases. Based on this information, the Thrift T-Matic site does not appear to be an environmental concern.

Site Name: BALLARD TRANSFER CO OF WASHINGTON INC
Databases: FINDS, LUST, ALLSITES, ICR, UST
Address: 2417 NW MARKET ST
Distance: Adjoining south across Market Street (100 feet)
Direction: South
Elevation: Lower
Comments: This facility is located directly south of Market Street. The UST database indicates that the facility had three USTs removed in 1996. The leaking UST (LUST) status is given as "reported cleaned up." Soil was the only affected media listed. The Independent Cleanup database indicates that the final cleanup report was received in 2000. Based on this information, the Ballard Transfer site does not appear to be an environmental concern.

Site Name: BALLARD SPEED WASH
Databases: EDR Historical Cleaners
Address: 5609 24TH AVE NW
Distance: 100 feet
Direction: North
Elevation: Higher

Comments: This site is listed on an EDR proprietary database of historical cleaner sites. According to its address, this facility would have been located north of NW 56th Street. The facility does not appear on any ASTM standard databases. Based on this information, the Ballard Speed Wash site does not appear to be an environmental concern.

Site Name: KLEEN KLINIC
Databases: EDR Historical Cleaners
Address: 2419 NW MARKET ST
Distance: Adjoining south across Market Street (100 feet)
Direction: South
Elevation: Lower
Comments: This site is listed on an EDR proprietary database of historical cleaner sites. According to its address, this facility would have been located directly south of Market Street. The facility does not appear on any ASTM standard databases. Based on this information, the Kleen Klinic site does not appear to be an environmental concern.

Site Name: UNOCAL SEATTLE/SERVICE STATION FORMER
Databases: ALLSITES, CSCSL, LUST, UST
Address: 5600-5614 24TH AVE NW
Distance: 150 feet
Direction: Northeast
Elevation: Higher
Comments: This site is currently developed with a condominium building. Golder observed several monitoring wells within the 24th Avenue NW right-of-way adjacent to this former gas station facility. Five USTs were listed as removed in 2004. The leaking UST (LUST) status is given as "awaiting cleanup." Soil and groundwater were listed as the affected media. The Contaminated and Suspected Contaminated Sites List (CSCSL) database indicates confirmed impact to both soil and groundwater from petroleum products. The status is listed as "awaiting site hazard assessment." Ecology records indicate that a plume of contaminated groundwater extends from this site to the intersection of NW 56th Street and 24th Avenue NW. A network of monitoring wells exists within these street right-of-ways, including a well in the sidewalk on the northern margin of the Subject Property along NW 56th Street. Appendix G includes plume and well location plans obtained from Ecology. A subsurface investigation by Golder on the Subject Property identified concentrations of benzene in groundwater at the northern side of the Subject Property that exceed regulatory cleanup levels (see Golder's Phase II report in Appendix G). The likely origin is from the Unocal site to the north. Based on this information, the Unocal site and another gas station, Chucks Ballard Service, are considered a REC.

Site Name: DENSMORE GLEASON C
Databases: EDR Historical Auto Stations
Address: 2401 MARKET
Distance: 150 feet
Direction: South
Elevation: Lower
Comments: This site is listed on an EDR proprietary database of historical auto station sites. According to its address, this facility would have been located directly south of Market Street. The facility does not appear on any ASTM standard databases. Based on this information, the Densmore Gleason site does not appear to be an environmental concern.

Site Name: ROGER S BALLARD TEXACO
Databases: EDR Historical Auto Stations
Address: 5614 24TH AVE NW
Distance: 150 feet
Direction: Northeast
Elevation: Higher

Comments: This site is listed on an EDR proprietary database of historical auto station sites. According to its address, this facility would have been located northeast across 24th Avenue NW. The facility appears on ASTM standard databases that include CSCSL, LUST, and UST under the Unocal station discussed above.

Site Name: CHUCKS BALLARD SVC
Databases: FINDS, ALLSITES, CSCSL, LUST, UST, ICR, EDR Historical Auto Stations
Address: 5615 24TH NW
Distance: 150 feet
Direction: North
Elevation: Higher
Comments: This site is currently developed with a condominium building. Golder observed several monitoring wells within the 24th Avenue NW right-of-way adjacent to this former gas station facility. Four USTs were listed as removed in 1996. The leaking UST (LUST) status is given as "cleanup started." Soil was listed as the affected media. The Independent Cleanup database indicates that the final cleanup report was received in 1992. The Contaminated and Suspected Contaminated Sites List (CSCSL) database indicates confirmed impact to soil from petroleum products. The status is listed as "awaiting site hazard assessment" as of June 22, 2009. Ecology records indicate that a plume of contaminated groundwater extends from this site to the intersection of NW 56th Street and 24th Avenue NW. A network of monitoring wells exists within these street right-of-ways, including a well in the sidewalk on the northern margin of the Subject Property along NW 56th Street. Appendix G includes plume and well location plans obtained from Ecology. A subsurface investigation by Golder on the Subject Property identified concentrations of benzene in groundwater at the northern side of the Subject Property that exceed regulatory cleanup levels (see Golder's Phase II report in Appendix G). The likely origin is from the Unocal site to the north and possibly Chucks Ballard Service. Based on this information, the Unocal site and Chucks Ballard Service are considered a REC.

Site Name: STABBERT YACHT & SHIP LLC
Databases: ALLSITES, CSCSL
Address: 2629 NW 54TH ST
Distance: 650 feet
Direction: Southwest
Elevation: Lower
Comments: This site is located 650 feet to the south at a lower elevation. The CSCSL database indicates suspected impact to sediment and surface water. The status is listed as "awaiting site hazard assessment" as of February 17, 2010. Based on the relative distance and downgradient location, the Stabbart Yacht site does not appear to be an environmental concern.

Site Name: ARNOLDS DELI BALLARD ARCO
Databases: ICR, CSCSL NFA, VCP, ALLSITES, UST, EDR Historical Auto Stations
Address: 2654 NW MARKET ST.
Distance: 700 feet
Direction: West
Elevation: Lower
Comments: Seven USTs were listed as removed in 1996. The Independent Cleanup database indicates that the final cleanup report was received in 1994. The Contaminated and Suspected Contaminated Sites List (CSCSL) database indicates a status "no further action" as of September 23, 2009. Based on the relative distance and downgradient location, the Arnolds site does not appear to be an environmental concern.

4.1.3 Orphans Summary

Thirty-five facilities listed in the EDR Report were shown as "orphan sites." These are sites that are listed in environmental databases, but which EDR has been unable to locate with adequate precision to determine whether they are pertinent to the investigation at the Subject Property. Golder was able to determine to a reasonable degree of certainty that these orphan sites were not listed on databases that indicated environmental impairment and/or were not within the specified database search distances.

4.1.4 Other Agency Records

Golder obtained records from the Seattle Fire Department (SFD). These records were for 2412 NW Market Street (Jacobsen Boats & Motors) and were all related to the removal of two USTs in March 1995. The two USTs were a 300-gallon waste oil and a 550-gallon heating oil tank. The SFD records included a permit application for underground tank removal/abandonment and a certification of tank cleaning for each tank.

Golder reviewed records at the Washington State Department of Ecology (Ecology). Ecology files included a report dated April 11, 1995 prepared by Sound Environmental & Safety (see Appendix G) that discusses the removal of the 300-gallon waste oil UST from the Subject Property. The report indicated that confirmation soil samples were all less than current regulatory cleanup levels. No groundwater was encountered in the excavation. Golder's subsurface investigation (Appendix G) included one boring (GP-7) at the former 300-gallon waste oil UST. Soil sample results were all less than current regulatory cleanup levels. Records for other database-listed sites were reviewed and are discussed in section 4.1.2.

4.2 Additional Environmental Record Sources

HAL Real Estate Investments provided Golder with the following report:

- Sound Environmental & Safety. 1995. *Underground Storage Tank Site Characterization Report - Jacobsen's Boats & Motors - 2412 NW Market Street - Seattle, Washington.* Prepared for Mr. Bob Jacobsen - Jacobsen's Boats & Motors. April 11, 1995.

This report described the removal of a 550-gallon heating oil UST and 72 tons of petroleum-contaminated soil (PCS) from underneath the sidewalk at the front (southern side) of the building facing NW Market Street. The tank removal occurred on March 21, 1995. The tank was described as a single-wall steel tank that exhibited no visible holes or heavy corrosion at the time of removal. Results of initial soil sample analysis from the excavation indicated that a release of heating oil had occurred. Over-excavation removed PCS and confirmatory samples indicated that the remaining concentrations in soil were below regulatory cleanup levels. Approximately 72 tons of PCS were transported off-site and treated by thermal desorption. The excavation was backfilled with clean imported fill material.

Based on a review of this report, Golder considers the heating oil tank and PCS removal a historical recognized environmental condition (HREC).

4.3 Physical Setting Sources

4.3.1 Sources Reviewed

Golder reviewed the following sources:

- 2005. Geologic Map of Northwestern Seattle (part of the Seattle North 7.5' X 15' Quadrangle), King County, Washington. United States Geological Survey (USGS).
- King County iMAP - Property Informnation (http://www.metrokc.gov/GIS/iMAP). Accessed August 12, 2010.

4.3.2 General Topographic Setting of the Area

The Subject Property is located on a gentle grade that slopes downward toward the southwest. The elevation ranges from a high of about 55 feet above sea level (ASL) at the northeastern corner down to about 40 feet ASL at the southwestern corner.

4.3.3 Geologic and Hydrogeologic Setting

The Subject Property is underlain by Vashon till, that was glacially transported and deposited under ice during the last glacial incursion that receded 13,500 years ago. The till is a compact diamict of silt, sand, and gravel and is very dense. The till is commonly fractured and has intercalated sand lenses. Groundwater may occur in perched zones or in sand lenses at variable depths. The till ranges in thickness from 3 feet to as much as 100 feet. The till is underlain by glacially-deposited advance outwash sand that forms a regional aquifer.

4.3.4 Surface Water and Hydrologic Setting

Surface water is not present on the Subject Property. Salmon Bay, a freshwater embayment that is part of the Lake Washington Ship Canal, is located 600 feet to the south.

4.4 Historical Use Information on the Subject Property

4.4.1 Subject Property Historical Use Summary

After logging and clearing in the late 1800s, the Subject Property was initially developed as residential in the 1890s through the 1910s. Most of the residences were constructed on the northern side of the Subject Property along NW 56th Street. The residences were all removed during the 1950s and the land was then used as paved parking.

In 1910, a retail store building was constructed on the northeastern corner facing 24th Avenue NW. This retail building was used primarily as a music and appliance store (Gerke's). The building was removed in the late 1980s and the land converted to a concrete-surfaced parking lot.

The existing building at 2412 NW Market Street was built in 1927 and occupied by vehicle and boat service and sales under the names of Dick Smith's Super Service, Alaska Pacific Supply, and Jacobsen's Boats & Motors.

The existing building at 2428 NW Market Street was built in 1950 as a grocery store (Thriftway). The building was later occupied by a Washington State Liquor Store (1970s and 1980s) and then by Jacobsen's Boats & Motors (1990s).

The existing building at 2436 NW Market Street was built in 1979 and was occupied by a Washington State Liquor Store and later as an Archie McPhee's variety store.

Appendix D includes photographs of the original buildings obtained from the Puget Sound Regional Archives.

4.4.2 Standard Historical Records

4.4.2.1 Aerial Photographs Review

Golder representatives obtained historical aerial photographs from several sources including EDR, King County (iMAP), and the User for the years listed in the table that follows. Appendix C includes selected historical aerial photographs. The following discussion summarizes observations from the review of these aerial photographs.

Year	Scale	Description
1929	Not provided	The Subject Property and surrounding areas are developed with houses and commercial buildings. All existing streets are in place. Several houses are in place on the northern side of the Subject Property along NW 56th Street including houses at 2417, 2425, 2429, 2431, and 2437 NW 56th Street. Two houses are present on the southern side of the Subject Property along NW Market Street at 2428 and 2440 NW Market Street. A larger commercial building is present on the southern side of the Subject Property at 2412 NW Market Street. At the northeastern corner of the Subject Property at NW 56th Street/24th Avenue NW is a large house and commercial building. The adjoining property at the southeastern corner of the block (NW Market Street/24th Avenue NW) is a commercial building that according to Sanborn Maps was a school. A gas station appears to be located south across NW Market Street at the southwestern corner of NW Market Street and 24th Avenue NW. A commercial building is located east across 24th Avenue NW. The adjoining properties and surrounding areas are mostly single-family homes with some commercial buildings located to the east.
1936	Not provided	The 1936 photo shows no changes on the Subject Property or on adjoining properties from the 1929 photo.
1946	Not provided	The Subject Property shows no changes except at the northeastern corner at NW 56th Street and 24th Avenue NW where there is a commercial building in place of the large house and commercial building in the 1936 photo. The adjoining property at the southeastern corner of the block (NW Market Street/24th Avenue NW) is now a gas station. A second commercial building is present to the east of 24th Avenue NW.
1951	Not provided	Several houses along the northern side of the Subject Property have been removed including those at 2417, 2425, and 2429 NW 56th Street. The northern area of the Subject Property is a paved parking lot. A new commercial building is present on the southern side of the Subject Property at 2424-2430 NW Market Street. A new commercial building is present to the north at the southeastern corner of NW 56th Street and 24th Avenue NW. The gas station located south across NW Market Street at the southwestern corner of NW Market Street and 24th Avenue NW is no longer present.
1965	1:750	A new building or addition is present on the northern side of the commercial building at 2412 NW Market Street. Only two houses remain on the eastern side of the Subject Property at 2437 NW 56th Street and 2440 NW Market Street. Commercial buildings and a lumber yard are located to the west.
1967	Not provided	The house at 2440 NW Market Street is gone and the land is used as parking.
1968	1:1,000	This photo does not provide sufficient detail for interpretation.
1977	1:500	The house at 2437 NW 56th Street is gone and the land is used as parking.
1980	1:1,000	This photo does not provide sufficient detail for interpretation.
1985	1:750	A new commercial building is present at the southwestern area of the Subject Property at 2436 NW Market Street.
1990	1:750	The commercial building at the northeastern corner of the Subject Property is now a concrete-surfaced parking lot.

Year	Scale	Description
1993	Not provided	A new building or addition (pre-fabricated metal shop building) is present on the northern side of the commercial building at 2428 NW Market Street.
1998	Not provided	The 1998 photo shows no changes on the Subject Property from the 1993 photo.
2000	Not provided	The 2000 photo shows no changes on the Subject Property from the 1998 photo.
2002	Not provided	The 2002 photo shows no changes on the Subject Property from the 2000 photo.
2005	1:1000	The 2005 photo shows no changes on the Subject Property from the 2002 photo. A new condominium building is under construction to the northeast.
2006	1:604	The 2006 photo shows no changes on the Subject Property from the 2005 photo.
2007	Not provided	The 2007 photo shows no changes on the Subject Property from the 2006 photo.

4.4.2.2 Sanborn Fire Insurance Map Review

Golder representatives requested historical Sanborn© Fire Insurance Maps from EDR.

Year	Description
1905	The Subject Property and surrounding areas are developed with houses and commercial buildings. All existing streets are in place. Several houses are in place on the northern side of the Subject Property along NW 56th Street (State Street in 1905) including houses at 2417 (413), 2421 (417), 2425 (419), 2429 (425), 2431 (427), and 2437 (429) NW 56th Street (State Street). Two houses are present on the southern side along NW Market Street at 2430 and 2440 NW Market Street. At the northeastern corner of the Subject Property at NW 56th Street/24th Avenue NW is a store building labeled "Scroll Works." The adjoining property at the southeastern corner of the block (NW Market Street/24th Avenue NW) is a school labeled "Broadway Public School." The adjoining properties surrounding the Subject Property are single-family dwellings.
1917	Single-family dwellings on the Subject Property observed on the 1905 map remain. The "Scroll Works" store building is gone. Two store buildings are located on the northeastern corner of the Subject Property with one labeled "Drugs." The school building to the southeast is labeled "Ballard Special School." Store buildings are in place on the adjoining properties to the east and southeast.
1950	The houses at 2425, 2427, and 2429, and the house at 2430 NW Market Street are gone. The other houses remain on the Subject Property. A large store building with multiple tenant spaces is present on the northeastern corner. Two store buildings are in place at 2412 and 2424 NW market Street. The store at 2412 is labeled "Marine Supplies and Rep." The adjoining property at the southeastern corner of the block (NW Market Street/24th Avenue NW) is now a gas station labeled "Gas & Oil" and "Greas'g." Store buildings are in place on adjoining properties to the south and east. A store building is located on the adjoining north property at the northwestern corner of NW 56th Street and 24th Avenue NW. A gas station is located south across NW Market Street at the southwestern corner of NW Market Street and 24th Avenue NW. An "F.O.E. Hall" is located on the adjoining property to the northeast.
1968	All single-family dwellings are gone from the Subject Property except one at 2437 NW 56th Street. The building at 2412 NW Market Street remains labeled "Marine Supplies and Rep." A "boat shelter" is in place between 2412 and 2428 NW Market Street. The area west of the 2428 building is labeled "Boats." A building that adjoins the northern side of the 2412 building is labeled "Appliance W. Ho." The gas station remains in place on the adjoining southeastern corner.

4.4.2.3 Property Tax Files

Golder reviewed property information available from the King County Department of Assessments. Robert A. Jacobsen is named as the taxpayer. Sales history indicated that the six subject property parcels were conveyed from Robert A. Jacobsen to Robert A. Jacobsen No. 1 LLC or to Robert A. Jacobsen No. 2 LLC on November 29, 2001. No environmental concerns were noted in the King County Department of Assessments property information.

4.4.2.4 Recorded Land Title Records

HAL Real Estate Investments provided Golder with a Commitment for Title Insurance with underlying documents prepared by Chicago Title Insurance Company (Order No. 1301217 effective July 12, 2010). No recorded environmental liens or activity and use limitations were identified in the documents under Schedule B - General Exceptions.

4.4.2.5 Historical Topographic Map Review

Golder representatives obtained historical USGS topographic quadrangle maps from EDR for the years listed in the table. Copies of the historical topographic maps are provided in Appendix C. The following paragraphs summarize our observations from the review of these historical topographic maps.

Year	Scale	Description
1897	1:125,000	The scale of this map does not provide sufficient detail to evaluate the Subject Property. Most existing streets to the east in the Ballard area appear to be in place. A railroad line follows the Salmon Bay shoreline to the south of the Subject Property.
1949	1:24,000	All existing streets adjoining the Subject Property and in the surrounding area are in place. The Subject Property and surrounding areas are shown in reddish tint that indicates the area is built-up and only major buildings are shown. A commercial building is present on the northeastern corner of the Subject Property. The commercial building at 2412 NW market Street is in place on the Subject Property. A large commercial building is in place to the east across 24th Avenue NW. Several smaller buildings are in place south of NW Market Street.
1968	1:24,000	An addition to the commercial building at 2412 NW Market Street appears on the northern side of this building, likely the warehouse/storage building addition. The building at 2428 NW market Street is now in place on the Subject Property. A small building is shown on the adjoining corner gas station property to the southeast. A large commercial building is present to the south across NW Market Street.
1983	1:25,000	No changes from the 1968 map are noted.

4.4.2.6 Local Street Directories

Year	Site Comments	Surrounding Area Comments
1925	5509 24th: residential	5505 24th: residential
1940	5509 24th: restaurant 5511 24th: Gerkes Music House	5505 24th: Richard Smith gas station 5600: Eagles Club 5605: Grocer/beer parlor
1944	5509 24th: restaurant 5511 24th: Gerkes Music House	5505 24th: Richard Smith gas station 5600: Eagles Club

Year	Site Comments	Surrounding Area Comments
1951	5511 24th: Gerkes Music House	5505 24th: Smiling Jacks gas station 5600: Eagles Club 5601: Keysers Flowers 5603: Apparel shops 5605: Pittsburgh Plate Glass 5607: Nelson Sewing 5609: Ballard Laundromat 5615: Dons Richfield gas station
1955	5509 24th: Gerkes Music House	5505 24th: Hansens Shell gas station 5600: Eagles Club 5601: Keysers Flowers 5603: TV Shop 5605: Pittsburgh Plate Glass 5609: Ballard Laundromat 5615: Dons Richfield gas station
1960	5511 24th: Gerkes appliances	5600: Eagles Club 5601: Keysers Flowers 5603: Williams Htg Oils Inc. 5605: Pittsburgh Plate Glass 5609: Ballard Speed Wash 5615: Tobys Richfield gas station
1966	5511 24th: Gerkes appliances 2412 Market: Jacobsens Boats & Motors	5505 24th: Hansens Shell gas station 5600: Eagles Club 5601: Keysers Flowers 5603: Williams Htg Oils Inc. 5605: Pittsburgh Plate Glass 5609: Ballard Speed Wash 5615: Tobys Richfield gas station
1970	5511 24th: Gerkes appliances 2412 Market: Jacobsens Boats & Motors 2428: WA State Liquor Store	5505 24th: Hansens Shell gas station 5600: Eagles Club 5603: Book shop 5605: PPG 5609: Lees Fabric 5615: Rapps Richfield gas station
1975	5509 24th: appliance shop 5511 24th: Gerkes appliances 2412 Market: Jacobsens Boats & Motors 2428: WA State Liquor Store	5505 24th: Hansens Shell gas station 5600: Eagles Club 5601: Kimbele sales 5609: Mixology School 5615: Rapps Arco gas station
1980	5511 24th: Gerkes appliances 2412 Market: Jacobsens Boats & Motors 2428: WA State Liquor Store	5505 24th: Scottys Shell gas station 5600: Eagles Club 5601: Seattle Rail & Hobby 5603: Hawley Realty 5605: Sandersons Chiropractic 5609: Ballard Office Supply 5615: Chucks Arco gas station
1986	5511 24th: Jack Lynch appliances 2412 Market: Jacobsens Boats & Motors 2428 Market: Jacobsens Boats & Motors 2436: WA State Liquor Store	5505 24th: Scottys Shell gas station 5600: Eagles Club 5601: Hawley Realty 5605: Sandersons Chiropractic 5609: Ballard Office Supply 5615: Chucks Arco gas station
1990	2412 Market: Jacobsens Boats & Motors 2436: WA State Liquor Store	5600: Eagles Club 5601: Hawley Realty 5603: Sound Massage Clinic 5605: Sandersons Chiropractic 5609: Ballard Office Supply

Year	Site Comments	Surrounding Area Comments
1996	2412 Market: Jacobsens Boats & Motors 2428 Market: Jacobsens Boats & Motors 2436: WA State Liquor Store	5505 24th: Market Street Texaco 5600: Eagles Club 5601: Wedgewood Cycle 5607: Hawley Realty 5609: Ballard Office Supply
2005	2412 Market: Jacobsens Marine	5505 24th: Market Street Texaco 5600: Eagles Club 5601: Bikesport 5609: Ballard Office Supply

4.4.2.7 Building Department Records

Golder reviewed building records at the City of Seattle – Department of Planning and Development (DPD) microfilm library. The following summarizes the permit records:

2412 NW Market Street: In 1947, a building permit was issued to make alterations to a machine shop. In 1964, a building permit for a retail store was issued to construct a building, likely the storage building behind the main building.

2428 NW Market Street: In 1950, the original building permit for a retail store was issued. In 1966, a permit was issued to alter the building into a retail liquor store.

5511 24th Avenue NW: In 1947, a building permit was issued to enclose a paint spray room. In 1948, a building permit was issued to install a sprinkler system in the basement. In 1955, a building permit was issued to build an addition to the existing building. In 1959, a building permit was issued to construct a storage building. In 1961, a building permit was issued to build an another addition to the existing building.

A building plan for the 2428 store building shows the location of a "3 barrel oil tank" near the northwest corner of the building. This is the approximate location where Golder observed a sunken area in the pavement and a vent pipe on the building wall. Golder also conducted a geophysical survey and advanced a soil boring in this area (GP-3). No buried metal objects were identified in this area. Soil sample results at GP-3 indicated no signs of a release exceeding cleanup levels for petroleum products or volatile organic compounds.

Appendix G includes copies of building permit records and a report of Golder's Phase II investigation.

4.4.2.8 Zoning and Land Use Records

The southern half and northeastern corner of the Subject Property is zoned as Neighborhood Commercial (NC3). The northwestern portion is zoned as Commercial (C1).

4.4.2.9 Other Historical Records

Golder reviewed records at the archived King County Department of Assessments records at the Puget Sound Regional Archives. The following is a summary of that review:

Lot 4 – 2437 NW 56th Street
1901: House built, original stove heating – changed to "old style hot air furnace oil burner"
1959: House being torn down

Lot 5 – 2431 NW 56th Street

1895: Shack built, stove heating
1952: Shack torn down

Lot 5 (east 35'), Lot 6 (all), and Lot 7 (all)

1952: Improvements torn down
1955: Parking lot

Lot 6

1902: House built, stove heating
1952: House torn down

Lot 7 (west half)

1900: House built, stove heating
1950 (1952?): House torn down

Lot 8 and Lot 7 (east half)

1900: House built, stove heating – 2417 NW 56th Street
1950 (1950?): House torn down
1963: Warehouse built (1,093 SF), no heating – Gerke's Music Co., 5511 24th Avenue NW

Lots 9, 10, and 11 – 5511 24th Avenue NW

1910: Store built (music store – 5,385 SF, later 8,978 SF), oil burner – hot water ("Capitol Boiler")
1947: remodeled
1959: Warehouse built (Bldg #2, 1093 SF), suspended gas heating - Gerke's Music Co.

Appendix D includes photographs of the original buildings obtained from the Puget Sound Regional Archives.

4.5 Historical Use Information on Adjoining Properties

The following is a summary of historical use information for adjacent properties based on information obtained from the Subject Property visit and a review of historical records summarized in this report.

Direction	Description
North	The existing retail building to the north at 24th Avenue NW and NW 56th Street was constructed in 1948. Various single family homes and apartment houses were constructed to the north along 56th beginning around 1890. Existing residential buildings to the north were constructed in 1890, 1912, 1944, 1956. Further north at 5615 24th was a gas station (Richfield) that was constructed in 1948. In 2006, a mid-rise condominium/mixed use building was constructed on this parcel.
Northeast	A Ballard Eagles (brick building) was constructed in 1929 at 24th Avenue NW and NW 56th Street. Just north of the Ballard Eagles building a lumber warehouse was constructed in 1921 which was torn down in 1952 to make way for a Union 76 gas station built in 1954. The Ballard Eagles building and gas station were removed and a new condominium building was built in 2007.
East	The property to the east at the northwestern of 24th Avenue NW and NW Market Street was originally a school. A gas station was constructed on this property in 1938 and has operated as a gas station to the present. Further east across 24th Avenue NW are two retail buildings constructed in 1911 and 1939.
South	The area to the south across NW Market Street was developed with retail and commercial buildings constructed between 1945 and 1960. The property at the southeastern corner of NW Market Street and 24th Avenue NW was a Gilmore gas station built in 1925 and torn down in 1951. An office building was constructed on this property in 1960.
West	The small retail building to the west was constructed in 1932.

5.0 SITE RECONNAISSANCE

Golder representatives Neil Gilham and Chris King performed a visual assessment of the Subject Property on August 18 and 19, 2010 to identify potential sources of chemical and petroleum contamination. Golder representatives assessed surficial evidence of potential impacts such as waste or refuse dumping, distressed vegetation, stained soils, and/or stained paving. Photographs recorded during the site assessment are presented in Appendix D.

5.1 Methodology and Limiting Conditions

Golder walked over and visually reviewed the interior and exterior areas. The property representatives provided access to all interior spaces. Storage of boats and other materials, shelving, furniture, and floor coverings obscured some areas from visual review. The weather was clear and did not impede the visual review.

5.2 General Site Setting

The Subject Property and vicinity are characterized by commercial and residential developments. The commercial developments are primarily located along NW Market Street and include shops, restaurants, and offices. Residential developments consisting of older single family homes and newer multi-family developments are located to the north. Further south are commercial and industrial developments that primarily serve the marine industry.

5.2.1 Current Use of the Subject Property

The Subject Property is occupied by Maritime's Marine Centers who use the property for the sale and service of inflatable watercraft and outboard motors. Maritime's Marine Centers occupies the two main buildings and adjacent shop and warehouse buildings at 2412 and 2428 NW Market Street. The building at 2436 NW Market Street is a vacant retail building. The remaining exterior areas of the property are paved and used for boat storage and vehicle parking.

5.2.2 Past Use of the Subject Property

Past use of the property was residential and commercial. Evidence of past residential use of the subject property was not visually evident. All residential structures were removed from the Subject Property in the 1950s.

5.2.3 General Description of Structures

The Subject Property includes six buildings described in section 2.4.

The commercial building at 2412 NW Market Street is a masonry building constructed in 1927. This building is currently used by the tenant Maritime's Marine Center as a showroom for inflatable watercraft. At the western side of the building is a shop area used for service and repair of outboard motors. The building includes a couple attached masonry buildings constructed in 1959 and 1963 that are used by Maritime's Marine Center for storage.

The commercial building at 2428 NW Market Street is a masonry building constructed in 1950. This building is currently used by the tenant Maritime's Marine Center as a showroom for inflatable watercraft. The rear area of the building includes a storeroom and shop area. The building includes an attached pre-fabricated steel shop building used by Maritime's Marine Center for the assembly and repair if inflatable watercraft.

The commercial building at 2436 NW Market Street is a masonry building constructed in 1979. This building is unoccupied.

5.2.4 Roads

Public roads are present on three sides of the Subject Property. NW Market Street runs along the southern side. NW 56th Street runs along the eastern side. 24th Avenue NW runs along the eastern side. Access to the Subject Property is from several driveway entrances along NW Market Street and NW 56th Street.

5.2.5 Potable Water Supply

Seattle Public Utilities provides the water supply to the Subject Property. The source of water is surface water from the Cascade Range.

5.2.6 Sewage Disposal System

Seattle Public Utilities provides the water supply to the Subject Property. Appendix G includes copies of side sewer cards obtained from the Department of Planning and Development.

5.3 Interior and Exterior Observations

Golder identified current or past uses likely to involve the use, treatment, storage, disposal or generation of hazardous substances or petroleum products, to the extent they were visually and/or physically observed during the Subject Property visit or identified from the interviews or the records review. The substances and approximate quantities, types of containers (if any) and storage conditions are discussed in the following subsections.

5.3.1 Storage Tanks

Two underground storage tanks (UST) were located at the 2412 NW Market Street building and were removed from the Subject Property in 1994. One was a heating tank and the other was a waste oil tank. The heating oil tank and 72 tons of petroleum-contaminated soil were removed from under the sidewalk in front of the building along NW Market Street. Samples collected from the excavation indicated that remaining soil was less than current regulatory cleanup levels for petroleum hydrocarbons (2,000 ppm). The waste oil tank was located at the northwestern corner of the building. Samples collected from the excavation indicated that remaining soil was less than current regulatory cleanup levels for petroleum hydrocarbons. During September 2010, Golder advanced a direct-push boring (GP-7) in the location of the former waste oil tank and collected two soil samples from 3 and 10 feet below ground surface (bgs). The analytical results were less than the current regulatory cleanup levels for petroleum hydrocarbons . Appendix G includes a copy of the Phase II ESA report.

A copy of the original building plan obtained at the DPD for the 2428 NW Market Street building indicated the presence of a heating oil tank at the northwestern corner of the building. Golder also observed a vent pipe on the side of the building and a sunken area in the area where the building plan showed the location of the tank. Golder's geophysical survey revealed no buried metal in this location. During September 2010, Golder advanced a direct-push boring (GP-3) in the sunken area at the heating oil tank and collected two soil samples from 2 and 10 feet bgs. The analytical results were less than the current regulatory cleanup levels for petroleum hydrocarbons. Appendix G includes a copy of the Phase II ESA report and the building plan.

The following table lists current and former aboveground and underground storage tanks.

Aboveground Storage Tanks					
No.	**Tank**	**Content**	**Installation Date**	**Closure Date**	**Status**
	250-gallon steel	Heating oil	Unknown	Operational	Supplies furnace at 2412 NW Market Street.

Underground Storage Tanks					
No.	**Tank**	**Content**	**Installation Date**	**Closure Date**	**Status**
	300-gallon steel	Waste oil	Unknown	1995	Removed
	500-gallon steel	Heating oil	Unknown	1995	Removed

5.3.2 Odors

Golder observed no unusual odors at the Subject Property at the time of the site visit.

5.3.3 Pools of Liquid

Golder observed no pools of liquid at the Subject Property at the time of the site visit.

5.3.4 Drums

Golder observed four 55-gallon drums in the outboard motor service area on the western side of the 2412 Market building. Two drums were used for storing waste oil, one drum for waste fuel, and one drum containing bulk lube oil. The drum were located under a canopy in the shop area. No secondary containment was provided for the drums. According to Dale Marty, the manager of the service area, there are plans to purchase containment pallets for the drums.

5.3.5 Hazardous Substance and Petroleum Product Containers

Golder observed various petroleum product and other chemical product containers in the outboard motor service shop on the western side of the 2412 Market building. The containers were original packaging and were less than one-gallon in size. A parts washing unit was also present but was new, contained no solvent, and had never been used. Small quantities vinyl adhesive and methyl ethyl ketone are used in the shop building behind the 2428 Market building. These products are are stored in a yellow-colored flammable liquids storage locker. The total quantity of the observed products is less than 25-gallons.

5.3.6 Unidentified Substance Containers

Golder observed no unidentified substance containers at the Subject Property at the time of the site visit.

5.3.7 Evidence of Polychlorinated Biphenyls

Pole-mounted transformers are located along northern side on NW 56th Street. All of these transformers had labels indicating that they contained no PCBs or less than one part per million PCBs. The transformers are owned by Seattle City Light.

5.3.8 Heating/Conditioning

The 2412 Market building is heated by an oil-fired furnace. Golder observed natural-gas fired space heaters in the shop and warehouse areas. The 2428 Market building is heated by a natural-gas fired furnace. The 2428 building has a rooftop package unit for heating and cooling.

5.3.9 Stains or Corrosion

Some rust-like staining was observed around a catch basin in the northeastern parking lot area. Golder advanced a direct-push boring (GP-3) adjacent to this catch basin and collected two soil samples from 2 and 7 feet bgs. The analytical results were less than the current regulatory cleanup levels (2,000 ppm). Appendix G includes a copy of the subsurface investigation report. Golder observed no other evidence of stains or corrosion at the Subject Property at the time of the site visit.

5.3.10 Drains and Sumps

Golder observed five stormwater catch basins on the Subject Property. Golder advanced a direct-push borings at four of the catch basins where current operations could cause a release to the catch basins (GP-2, GP-4, GP-8, and GP-9) and collected two soil samples from each boring. The analytical results were less than the current regulatory cleanup levels. Appendix G includes a copy of the subsurface investigation report.

5.3.11 Pits, Ponds, or Lagoons

Golder observed no pits, ponds, or lagoons on the Subject Property at the time of the site visit.

5.3.12 Stained Soil or Pavements

Golder observed no stained soil or pavements at the Subject Property at the time of the site visit except as described in section 5.3.9.

5.3.13 Stressed Vegetation

Golder observed no stressed vegetation at the Subject Property at the time of the site visit.

5.3.14 Solid Waste Disposal

Non-hazardous solid waste is stored in dumpsters and bins. Waste hauling service is provided by Waste Management.

5.3.15 Waste Water

Golder observed no evidence that industiral waste water is generated or discharged from the Subject Property at the time of the site visit.

5.3.16 Wells

Golder installed on groundwater monitoring well at the northwestern corner of the Subject Property. Appendix G includes a copy of the Phase II report that discusses the well installation and analytical results from sampling groundwater in this well.

5.3.17 Septic Systems

Golder observed no evidence of septic systems at the Subject Property at the time of the site visit. The Subject Property is connected to the City of Seattle system for sanitary discharges. Appendix G includes copies of side sewer records.

5.3.18 Other Interior and Exterior Observations

Golder observed no other environmental concerns at the Subject Property at the time of the site visit.

5.4 Off-Site Conditions

The following two sections discuss the off-site observations, to the extent that the current uses of the adjoining properties were observable during the Subject Property reconnaissance, and were likely to indicate an REC in connection with the adjoining properties or the Subject Property.

5.4.1 Adjoining Properties

The Market Street Spirit Service Station is located on the adjoining southeastern property. This property is an active gasoline station and auto service facility. The property has been the subject of subsurface investigations conducted by Golder. This site is listed as having registered USTs. According to the owner (Harold Hezel), there are three USTs registered and in service including one 10,000-gallon regular unleaded, one 8,000 gallon super unleaded, and one 8,000-gallon diesel tank. The USTs were reportedly installed in 1981 and were upgraded in 1998 to current standards. In 1998, the tanks were lined, cathodic protection installed, and double-walled product piping installed. The USTs have an electronic tank gaging system that performs weekly tests. The owner also indicated that two USTs were removed in 1998 that included a waste oil UST and a diesel UST. The UST database indicated three operational USTs as the owner indicated. The UST database indicates one UST removed and one UST with an exempt status. The proprietary EDR database indicates that the facility was a gas station since at least 1940 under various names. Subsurface investigations conducted by Golder indicate significant impacts to soil and groundwater on the Market Street Texaco property from a release of gasoline-range organics (TPH-G) and related volatile constituents. Golder's subsurface investigations do not indicate an impact to the Subject Property from the Market Street Texaco site. However, there is some risk and uncertainty that some impact exists on the Subject Property from the Market Street Texaco site. Based on this information, the Market Street Texaco site is considered a REC.

5.4.2 Other Surrounding Properties

A review of Ecology records indicates a plume of contaminated groundwater extends from from a former gasoline station site (former Unocal) to the intersection of NW 56th Street and 24th Avenue NW. A network of monitoring wells exists within these street right-of-ways, including a well in the sidewalk on the northern margin of the Subject Property along NW 56th Street. The former Unocal station and another former gas station site (Chucks Ballard Service) to the north are now developed as mid-rise condominium buildings. A subsurface investigation by Golder on the Subject Property identified concentrations of benzene in groundwater at the northern side of the Subject Property that exceed regulatory cleanup levels (see Golder's Phase II report in Appendix G). The likely origin is from the Unocal site to the north. Based on this information, the Unocal site and another gas station, Chucks Ballard Service, are considered a REC.

6.0 INTERVIEWS

6.1 Overview

Golder interviewed several individuals during this assessment. Relevant information from these interviews is included in various sections of this report.

6.2 Interview with Owners, Past Owners, Past Operators and Past Occupants

Golder interviewed Robert Jacobsen, the owner of the Subject Property at the time of the site visit and who was also a past operator and occupant..

6.3 Interview with Site Manager

Golder interviewed Barry Hawley, the property manager at the time of the site visit.

6.4 Interview with Occupants

Golder interviewed Dale Marty, the manager of the Maritime's Marine Centers service area, at the time of the site visit.

6.5 Interview with Local Government Officials

Golder did not interview local government officials.

7.0 DISCUSSION

This section identifies the known or suspect RECs, historical RECs, and de minimis conditions identified during the assessment.

7.1 Findings and Opinions

7.1.1 Recognized Environmental Conditions

FINDING: The Market Street Spirit Service Station is located on the adjoining southeastern property. This site is an active gasoline station and auto service facility. This site has been a gasoline station since 1938. The site has been the subject of subsurface investigations conducted by Golder. This site is listed as having registered USTs. Subsurface investigations conducted by Golder indicate significant impacts to soil and groundwater on the Market Street Texaco property from a release of gasoline-range organics (TPH-G) and related volatile constituents. Golder's subsurface investigations do not indicate an impact to the Subject Property from the Market Street Texaco site.

OPINION: There is some risk and uncertainty that some impact exists on the Subject Property from the Market Street Texaco site. Based on this information, the Market Street Texaco site is considered a REC.

FINDING: A review of Ecology records indicates a plume of contaminated groundwater extends from from a former gasoline station site (former Unocal) to the intersection of NW 56th Street and 24th Avenue NW. A network of monitoring wells exists within these street right-of-ways, including a well in the sidewalk on the northern margin of the Subject Property along NW 56th Street. The former Unocal station and another former gas station site (Chucks Ballard Service) to the north are now developed as mid-rise condominium buildings. A subsurface investigation by Golder on the Subject Property identified concentrations of benzene in groundwater at the northern side of the Subject Property that exceed regulatory cleanup levels (see Golder's Phase II report in Appendix G). The likely origin is from the Unocal site to the north.

OPINION: The presence of benzene in Subject Property groundwater likely originating from off-site sources is considered a REC because it exceeds regulatory cleanup levels.

7.1.2 Historical Recognized Environmental Conditions

An HREC is an environmental condition which, in the past, would have been considered a REC, but which may or may not be considered a REC currently. Golder's rationale for considering these environmental conditions as HRECs is based solely on the information stated herein. Designation as an HREC however, does not preclude the potential for the condition to affect the Subject Property.

FINDING: Two underground storage tanks (UST) located at the 2412 NW Market Street building were removed from the Subject Property in 1995. One was a heating tank and the other was a waste oil tank. The heating oil tank and 72 tons of petroleum-contaminated soil were removed from under the sidewalk in front of the building along NW Market Street. Samples collected from the excavation indicated that remaining soil was less than current regulatory cleanup levels for petroleum hydrocarbons (2,000 ppm). The waste oil tank was located at the northwestern corner of the building. Samples collected from the excavation indicated that remaining soil was less than current regulatory cleanup levels for petroleum hydrocarbons. Golder advanced a direct-push boring (GP-7) in the location of the former waste oil tank and collected two soil samples from 3 and 10 feet below ground surface (bgs). The analytical results were less than the current regulatory cleanup levels for petroleum hydrocarbons.

OPINION: Based on the UST removal, remedial actions (excavation), and the analytical results that were less than regulatory cleanup levels, the former presence of the two USTs is considered an HREC.

FINDING: A copy of the original building plan obtained at the DPD for the 2428 NW Market Street building indicated the presence of a heating oil tank at the northwestern corner of the building. Golder also observed a vent pipe on the side of the building and a depressed area in the pavement where the building plan showed the location of the tank. Golder's geophysical survey revealed no buried metal in this location. Golder advanced a direct-push boring (GP-3) in the sunken area at the heating oil tank location and collected two soil samples from 2 and 10 feet bgs. The analytical results were less than the current regulatory cleanup levels for petroleum hydrocarbons (2,000 ppm).

OPINION: Based on the analytical results that were less than regulatory cleanup levels, the potential presence of a heating oil UST is considered an HREC.

7.1.3 De Minimis Conditions

De minimis conditions are not recognized environmental conditions. De minimis conditions generally do not present a threat to human health or the environment and generally would not be the subject of an enforcement action if brought to the attention of appropriate governmental agencies. No de minimis conditions were identified during this assessment.

7.2 Additional Investigation

No additional investigation is indicated based on the information gathered during this assessment.

7.3 Data Gaps

A Data Failure occurs when all of the standard historical sources that are reasonably ascertainable and likely to be useful have been reviewed and yet the objectives have not been met. Some Data Failures may comprise Data Gaps. A Data Gap is defined as the lack of or inability to obtain information required by the ASTM Standard despite good faith efforts by the EP to gather such information. A significant data gap occurs when a data gap impacts the ability of the EP to identify RECs. Golder representatives did not identify significant data gaps during this assessment.

8.0 CONCLUSIONS

Golder performed a Phase I ESA of the Subject Property located at 2412 - 2436 NW Market Street, Seattle, Washington in conformance with the scope and limitations of the ASTM Standard. Any exceptions to, or deletions from, the ASTM Standard are described in the appropriate sections of this Report. This assessment has revealed no evidence of RECs in connection with the Subject Property, except for the following:

- The Market Street Spirit Service Station is located on the adjoining southeastern property. This site is an active gasoline station and auto service facility. This site has been a gasoline station since 1938. This site is listed as having registered USTs under the business name Market Street Texaco. Subsurface investigations conducted by Golder on this site during September, October, and November 2010 indicate significant impacts to soil and groundwater from releases of gasoline-range organics (TPH-G) and related volatile constituents. Golder's subsurface investigations on the Subject Property do not indicate an impact to the Subject Property from the Market Street Texaco site. However, there is some risk and uncertainty that environmental impact exists on the Subject Property from the Market Street Texaco site.

- Washington State Department of Ecology (Ecology) records indicates that a plume of contaminated groundwater extends from a former gasoline station site (former Unocal) located north of the Subject Property down to the intersection of NW 56th Street and 24th Avenue NW. A network of monitoring wells exists within these street right-of-ways, including a well in the sidewalk on the northern margin of the Subject Property along NW 56th Street. The former Unocal station and another former gas station site (Chucks Ballard Service) to the north are now developed as mid-rise condominium buildings. A subsurface investigation by Golder on the Subject Property in 2010 identified concentrations of benzene in groundwater at the northern side of the Subject Property (well MW-J4) that exceed regulatory cleanup levels. The likely origin is from the Unocal site to the north. Golder's Phase II report is included in Appendix G.

9.0 OTHER ENVIRONMENTAL CONSIDERATIONS

Other Environmental Considerations (non-scope considerations) are defined as environmental issues or conditions at the Subject Property that are outside the scope of the ASTM Standard. The User may request an assessment of non-scope considerations as part of the ESA. The ASTM Standard does not require an assessment of non-scope considerations for all appropriate inquiry.

At the request of the User, and in accordance with the Proposal, the following non-scope consideration assessments were conducted in conjunction with the ESA.

9.1 Suspect Asbestos-Containing Building Materials

Golder conducted a reconnaissance level asbestos containing building materials (ACBM) survey of the Subject Property. Building materials containing >1% asbestos are classified as ACBM. The survey was limited to identifying and locating broad categories of materials that might be ACBM. The survey was not an attempt to sample each homogeneous area or fully characterize each suspect material. The survey does not fulfill regulatory requirements for demolition or renovation that may disturb building materials. Based on the survey results, potential immediate asbestos hazards and the need for development of an operations and maintenance program were evaluated.

Golder collected 36 bulk samples of suspect ACBM on the Subject Property. The materials observed were in overall good condition. Samples were analyzed using polarized light microscopy (PLM) in accordance with the EPA Interim Method of Asbestos in Bulk Insulation Samples as defined in 40 CFR 763, Appendix A to Subpart F (EPA Method 600/W4-82-0 20). Bulk sample logs and the laboratory results are found in Appendix H.

The analytical results indicated several samples of nonfriable floor tile mastic in the 2428 and 2436 buildings contained chrysotile asbestos ranging from 3 to 5%. The mastic is covered by floor tile that contains no detectable asbestos.

Golder's sampling and analysis does not constitute a full characterization of asbestos-containing materials that may be inaccessible in the Subject Property buildings. Golder recommends that unsampled suspect materials be considered potentially asbestos-containing until tested. Golder did not collect roof material samples and assumes that roof materials and any unsampled suspect material contain asbestos. Unsampled suspect asbestos-containing construction materials may be located within walls, ceiling cavities, and other non-accessible areas. Precautions should be used in relation to these unsampled materials until proper sampling and analysis have determined their asbestos content.

9.2 Fungal Screening

Fungal screening was not included in the scope of services. Golder did not conduct fungal screening as part of this assessment.

9.3 Lead in Drinking Water

Sampling the drinking water supply for lead was not included in the scope of services. Golder did not conduct sample the drinking water supply for lead as part of this assessment.

9.4 Radon in Air

Radon sampling was not included in the scope of services. Golder did not conduct radon sampling as part of this assessment.

9.5 Suspect Lead Based Paint

Golder conducted a reconnaissance-level lead in paint survey of the Subject Property. Lead-based paints are defined as paints with greater than 0.5% lead by weight. Many buildings constructed before 1978 have paint that contains lead. Lead from painted surfaces, chips and dust can pose health hazards, especially in young children.

The survey was conducted to provide information used to identify immediate lead-based paint hazards and to determine whether a more thorough survey is necessary. The survey was not conducted to fully characterize each suspect material. The survey does not fulfill regulatory requirements for demolition or renovation that may disturb building materials. State-specific and federal regulations requiring worker notification and safety precautions should be considered for demolition or renovation projects.

Golder collected 13 paint chip samples from representative areas in the Subject Property. Laboratory analysis of the paint chip samples was conducted using EPA Method 7000B. One sample (Pb-8 - gray exterior paint from the 2428 building) contained 0.78% lead. Therefore, this paint is classified as lead-based paint. The remaining samples contained no detectable lead or lead at less than 0.5% and, therefore, did not classify as lead-based paint.

10.0 QUALIFICATIONS AND SIGNATURES OF ENVIRONMENTAL PROFESSIONALS

Neil Gilham with 23 years of professional experience conducted the site visit and prepared this Report and Jane Mills with 24 years years of professional experience served as the Quality Assurance/Quality Control (QA/QC) reviewer of the Report. Resumes for members of the project team are included in Appendix F.


"We declare that, to the best of our professional knowledge and belief, we meet the definition of Environmental Professional as defined in Section 312.10 of 40 CFR Part 312.

We have the specific qualifications based on education, training, and experience to assess a property of the nature, history, and setting of the Subject Property. We have developed and performed the all appropriate inquiries in conformance with the standards and practices set forth in 40 CFR Part 312."

GOLDER ASSOCIATES INC.



Neil R. Gilham, LG
Senior Environmental Geologist

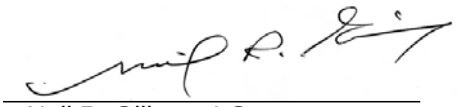

On Behalf Of Jane Mills - Principal - Senior Consultant


Neil R. Gilham, LG
Senior Environmental Geologist

This report has not been signed.

11.0 REFERENCES

The Report's author annotated the reference sources relied upon in preparing the Phase I ESA in the relevant sections of this Report.

List of Figures

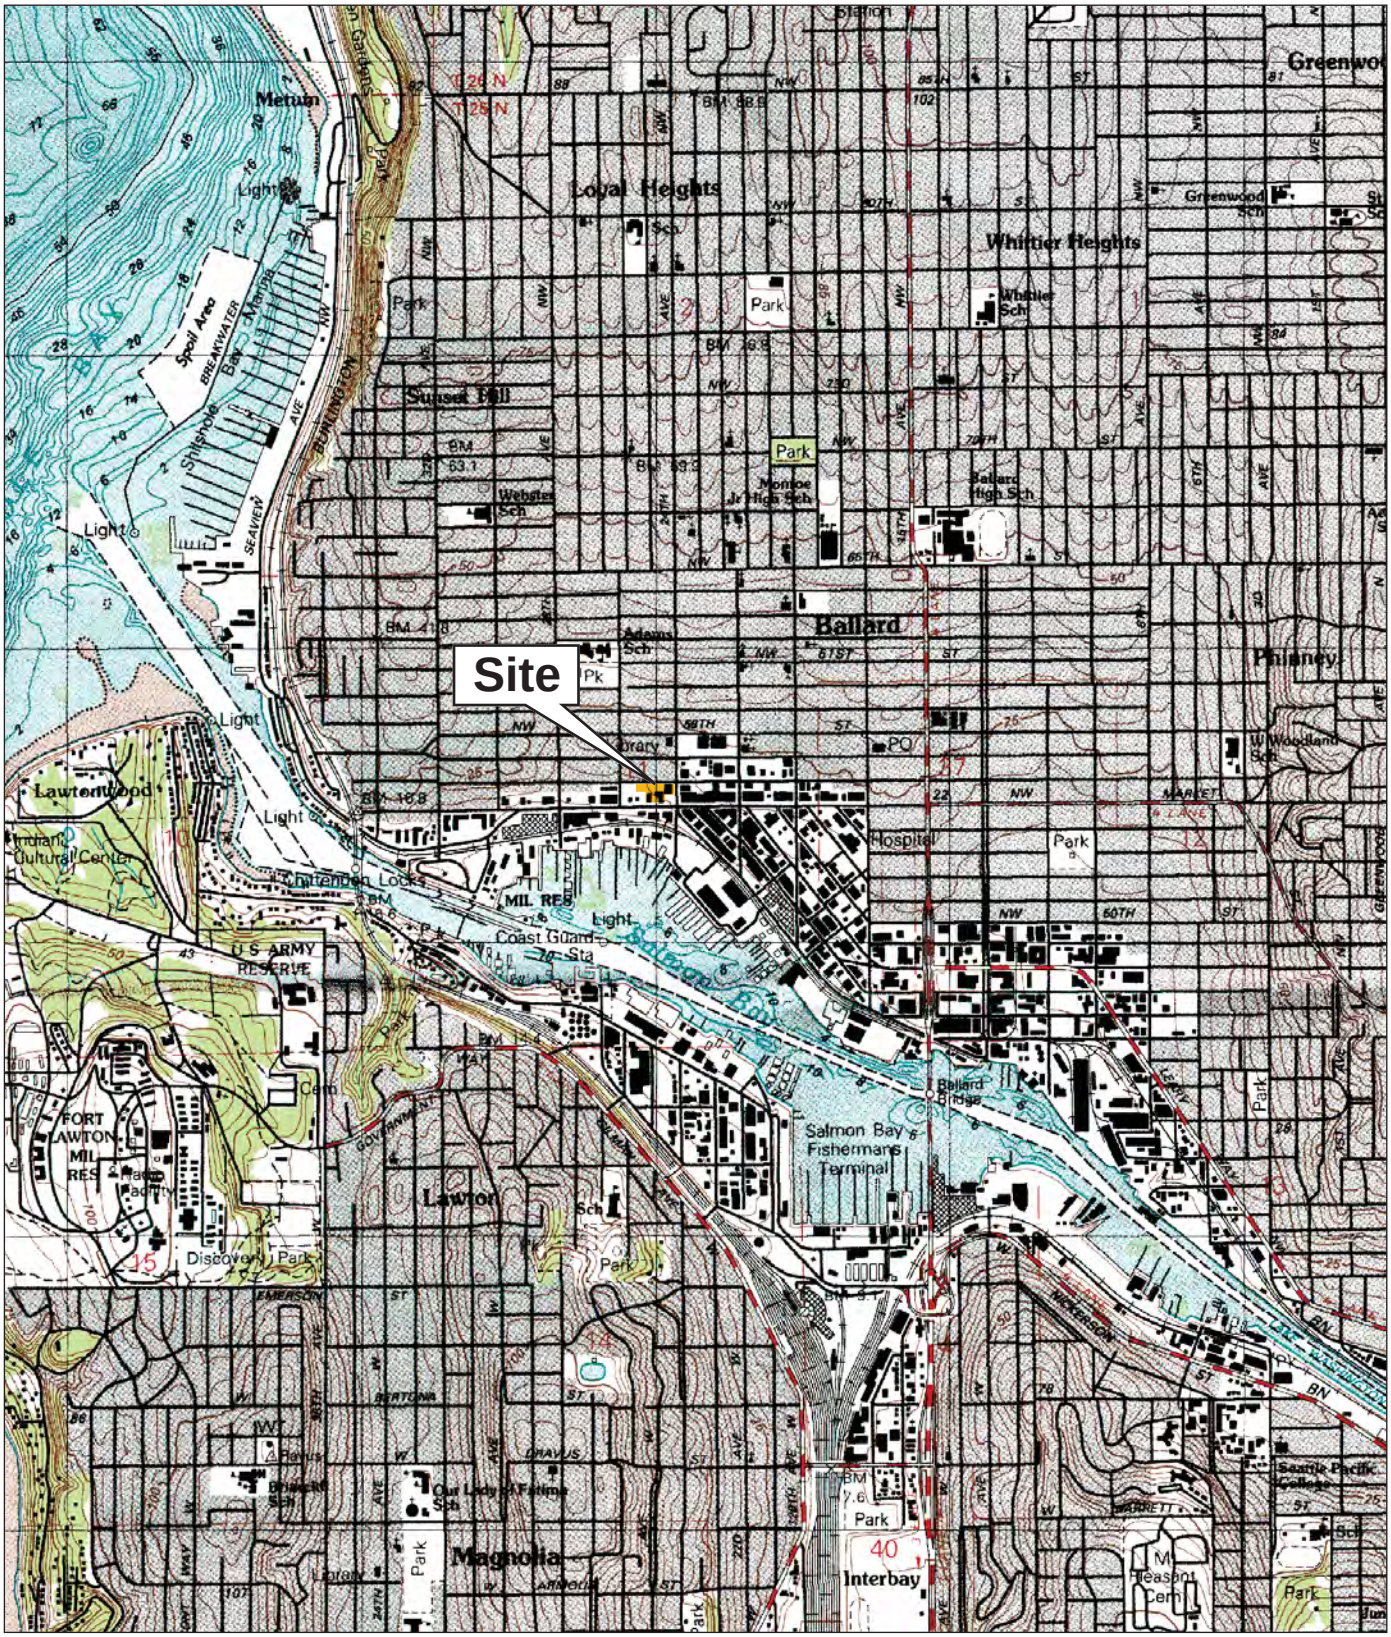

Source: USGS 7.5 Minute Topographic Quadrangle Map, Seattle North, WA, 1983

FIGURE **1**

SITE LOCATION MAP

HAL/BALLARD SITE PHI ESA/WA

10393320001fig01.ai | Mod: 09/13/10 | AMP

Golder Associates

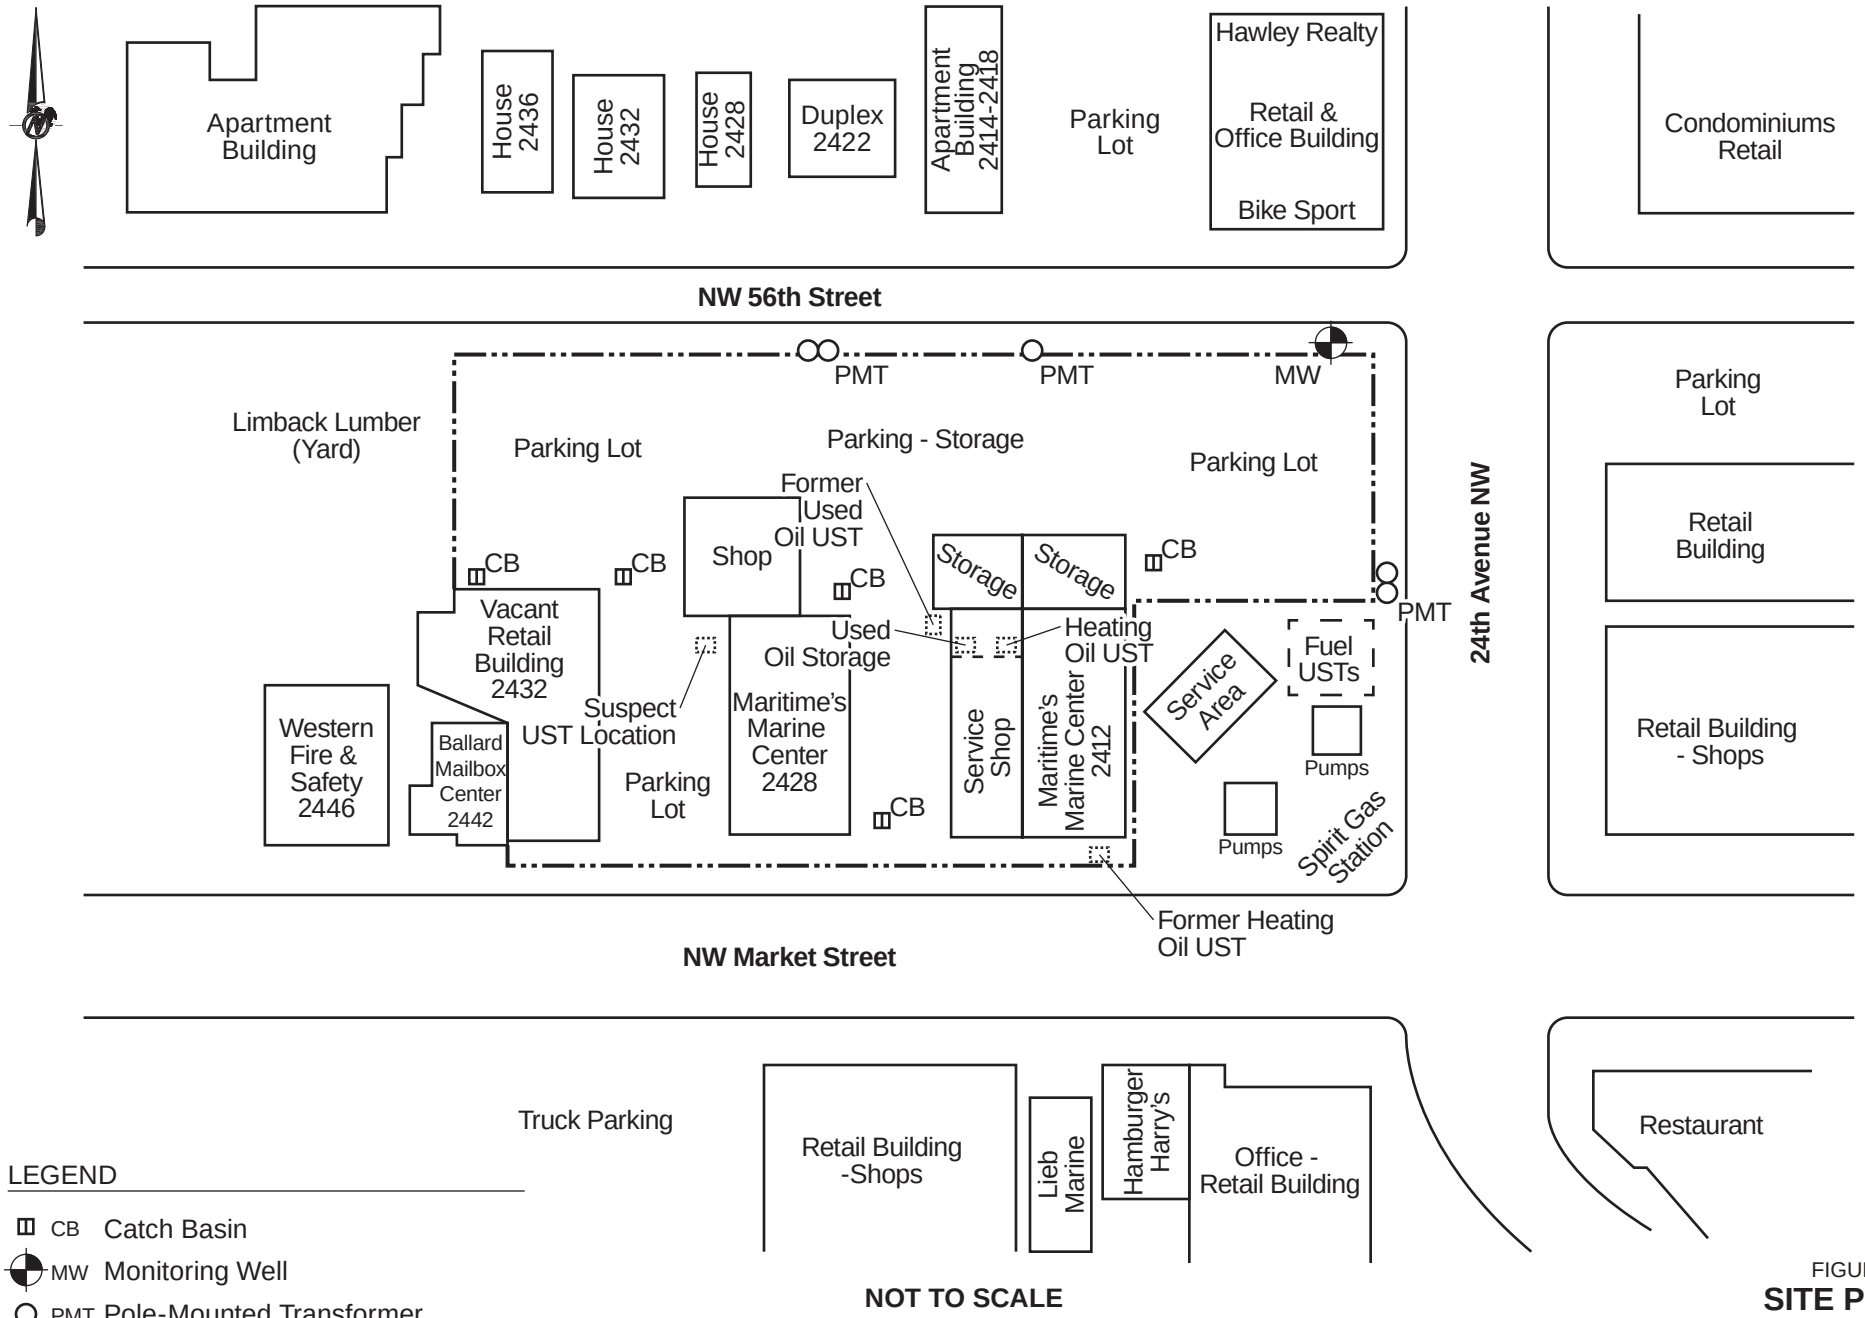


FIGURE **2**

SITE PLAN

HAL/BALLARD SITE PHI ESA/WA

Golder Associates

Appendix A

Legal Description of the Subject Property/ Chain of Title Report

New Search | Property Tax Bill | Map This Property | Glossary of Terms | Area Report | Print Property Detail

PARCEL DATA

Parcel	276770-1130
Name	JACOBSEN ROBERT A
Site Address	2435 NW 56TH ST 98107
Geo Area	19-10
Spec Area	0-0

Jurisdiction	SEATTLE
Levy Code	0010
Propert Type	C
Plat Block / Building Number	59
Plat Lot / Unit Number	4
Quarter-Section-Township-Range	NW-11-25-3

Legal Description

GILMAN PARK ADD

LAND DATA

Highest & Best Use As If Vacant	COMMERCIAL SERVICE
Highest & Best Use As Improved	PRESENT USE
Present Use	Parking(Assoc)
Base Land Value SqFt	110
Base Land Value	551,100
% Base Land Value Impacted	100
Base Land Valued Date	12/1/2009
Base Land Value Tax Year	2011
Land SqFt	5,010
Acres	0.12

Percentage Unusable	0
Unbuildable	NO
Restrictive Size Shape	NO
Zoning	C1-65
Water	WATER DISTRICT
Sewer/Septic	PUBLIC
Road Access	PUBLIC
Parking	ADEQUATE
Street Surface	PAVED

Views

Rainier	
Territorial	
Olympics	
Cascades	
Seattle Skyline	
Puget Sound	
Lake Washington	
Lake Sammamish	
Lake/River/Creek	
Other View	

Waterfront

Waterfront Location	
Waterfront Footage	
Lot Depth Factor	
Waterfront Bank	
Tide/Shore	
Waterfront Restricted Access	
Waterfront Access Rights	NO
Poor Quality	
Proximity Influence	NO

Designations

Historic Site	
Current Use	
Nbr Bldg Sites	
Adjacent to Golf Fairway	NO
Adjacent to Greenbelt	NO
Other Designation	NO
Deed Restrictions	NO
Development Rights Purchased	NO
Easements	NO
Native Growth Protection Easement	NO
DNR Lease	NO

Nuisances

Topography	NO
Traffic Noise	
Airport Noise	
Power Lines	NO
Other Nuisances	NO

Problems

Water Problems	NO
Transportation Concurrency	NO
Other Problems	NO

Environmental

Environmental	NO

BUILDING

Accessory

Accessory Type	Picture	Description	Qty	Unit Of Measure	Size	Grade	Eff Yr	%	Value	Date Valued

Reference Links:

- King County Tax Links
- Property Tax Advisor
- Washington State Department of Revenue (External link)
- Washington State Board of Tax Appeals (External link)
- Board of Appeals/Equalization
- Districts Report
- iMap
- Recorder's Office

  Scanned images of surveys and other map documents

  Scanned images of plats

Pkg: Open, Sec			17									

TAX ROLL HISTORY

Account	Valued Year	Tax Year	Omit Year	Levy Code	Appraised Land Value	Appraised Imps Value	Appraised Total Value	New Dollars	Taxable Land Value	Taxable Imps Value	Taxable Total Value	Tax Value Reason
276770113005	2010	2011		0010	$551,100	$0	$551,100	$0	$551,100	$0	$551,100	
276770113005	2009	2010		0010	$551,100	$0	$551,100	$0	$551,100	$0	$551,100	
276770113005	2008	2009		0010	$400,800	$0	$400,800	$0	$400,800	$0	$400,800	
276770113005	2007	2008		0010	$375,700	$0	$375,700	$0	$375,700	$0	$375,700	
276770113005	2006	2007		0010	$325,600	$0	$325,600	$0	$325,600	$0	$325,600	
276770113005	2005	2006		0010	$275,500	$0	$275,500	$0	$275,500	$0	$275,500	
276770113005	2004	2005		0010	$275,500	$0	$275,500	$0	$275,500	$0	$275,500	
276770113005	2003	2004		0010	$275,500	$0	$275,500	$0	$275,500	$0	$275,500	
276770113005	2002	2003		0010	$275,500	$0	$275,500	$0	$275,500	$0	$275,500	
276770113005	2001	2002		0010	$275,500	$0	$275,500	$0	$275,500	$0	$275,500	
276770113005	2000	2001		0010	$150,300	$0	$150,300	$0	$150,300	$0	$150,300	
276770113005	1999	2000		0010	$150,300	$0	$150,300	$0	$150,300	$0	$150,300	
276770113005	1998	1999		0010	$125,000	$1,000	$126,000	$0	$125,000	$1,000	$126,000	
276770113005	1997	1998		0010	$0	$0	$0	$0	$125,000	$1,000	$126,000	
276770113005	1996	1997		0010	$0	$0	$0	$0	$110,000	$2,000	$112,000	
276770113005	1994	1995		0010	$0	$0	$0	$0	$110,000	$2,000	$112,000	
276770113005	1992	1993		0010	$0	$0	$0	$0	$100,200	$1,600	$101,800	
276770113005	1990	1991		0010	$0	$0	$0	$0	$60,100	$1,600	$61,700	
276770113005	1988	1989		0010	$0	$0	$0	$0	$60,100	$1,600	$61,700	
276770113005	1986	1987		0010	$0	$0	$0	$0	$60,100	$1,600	$61,700	
276770113005	1984	1985		0010	$0	$0	$0	$0	$61,700	$1,600	$63,300	
276770113005	1982	1983		0010	$0	$0	$0	$0	$52,600	$1,400	$54,000	

SALES HISTORY

Excise Number	Recording Number	Sale Date	Sale Price	Seller Name	Buyer Name	Instrument	Sale Reason
1855879	20011206000024	11/29/2001	$0.00	JACOBSEN JACQUELINE L	JACOBSEN ROBERT A	Deed of Personal Representative	Estate Settlement
1857637	20011217000936	11/29/2001	$0.00	JACOBSEN ROBERT A	JACOBSEN ROBERT A NO 2 LLC	Special Warranty Deed	Other
1780673	20001009000779	8/18/2000	$0.00	JACOBSEN ROBERT A	JACOBSEN ROBERT A NO 2 LLC	Special Warranty Deed	Other

REVIEW HISTORY

Tax Year	Review Number	Review Type	Appealed Value	Hearing Date	Settlement Value	Decision	Status
1998	9702334	Local Appeal	$126,000	1/7/1998	$126,000	SUSTAIN	Completed

PERMIT HISTORY

HOME IMPROVEMENT EXEMPTION

NOTES

Note	Note Date
Sales support land value for lien date 1/1/2009.	12/4/2008 11:28:00 AM
ADDITIONAL PARKING LOT TO ACCOUNT #276770-1135 AND #276770-1136.	10/24/2007 2:33:00 PM
Parking for liquor store minor 1135	1/23/2002 10:22:00 AM

Links to external sites do not constitute endorsements by King County. By visiting this and other King County web pages, you expressly agree to be bound by terms and conditions of the site.

New Search | Property Tax Bill | Map This Property | Glossary of Terms | Area Report | Print Property Detail

PARCEL DATA

Parcel	276770-1135
Name	JACOBSEN ROBERT A
Site Address	2436 NW MARKET ST 98107
Geo Area	19-10
Spec Area	0-0

Jurisdiction	SEATTLE
Levy Code	0010
Propert Type	C
Plat Block / Building Number	59
Plat Lot / Unit Number	5-18-19-20
Quarter-Section-Township-Range	NW-11-25-3

Legal Description

GILMAN PARK ADD W 15 FT OF 5 W 15 FT OF 18 ALL 19 & E 18 FT OF 20 TGW POR GL 3 SEC 11-25-03 DAF BEG ON W LN OF NW MARKET ST 450 FT W OF SE COR TH N TO NELY LN FARMSDALE HOMESTEAD ADD TH SELY ALG SD LN TO W LN OF E 35 FT OF LOT 18 OF GILMAN PARK ADD TH S TO NW MARKET ST TH W TO BEG

LAND DATA

Highest & Best Use As If Vacant	RETAIL/WHOLESALE
Highest & Best Use As Improved	PRESENT USE
Present Use	Retail Store
Base Land Value SqFt	110
Base Land Value	865,900
% Base Land Value Impacted	100
Base Land Valued Date	12/1/2009
Base Land Value Tax Year	2011
Land SqFt	7,872
Acres	0.18

Percentage Unusable	0
Unbuildable	NO
Restrictive Size Shape	NO
Zoning	NC3-65
Water	WATER DISTRICT
Sewer/Septic	PUBLIC
Road Access	PUBLIC
Parking	ADEQUATE
Street Surface	PAVED

Views

Rainier	
Territorial	
Olympics	
Cascades	
Seattle Skyline	
Puget Sound	
Lake Washington	
Lake Sammamish	
Lake/River/Creek	
Other View	

Waterfront

Waterfront Location	
Waterfront Footage	
Lot Depth Factor	
Waterfront Bank	
Tide/Shore	
Waterfront Restricted Access	
Waterfront Access Rights	NO
Poor Quality	
Proximity Influence	NO

Designations

Historic Site	
Current Use	
Nbr Bldg Sites	
Adjacent to Golf Fairway	NO
Adjacent to Greenbelt	NO
Other Designation	NO
Deed Restrictions	NO
Development Rights Purchased	NO
Easements	NO
Native Growth Protection Easement	NO
DNR Lease	NO

Nuisances

Topography	NO
Traffic Noise	
Airport Noise	
Power Lines	NO
Other Nuisances	NO

Problems

Water Problems	NO
Transportation Concurrency	NO
Other Problems	NO

Environmental

Environmental	NO

BUILDING

Reference Links:

- King County Tax Links
- Property Tax Advisor
- Washington State Department of Revenue (External link)
- Washington State Board of Tax Appeals (External link)
- Board of Appeals/Equalization
- Districts Report
- iMap
- Recorder's Office

  Scanned images of surveys and other map documents

  Scanned images of plats

Building Number	1
Building Description	RETAIL STORE
Number Of Buildings Aggregated	1
Predominant Use	RETAIL STORE (353)
Shape	Rect or Slight Irreg
Construction Class	MASONRY
Building Quality	AVERAGE
Stories	1
Building Gross Sq Ft	6,638
Building Net Sq Ft	6,638
Year Built	1979
Eff. Year	1979
Percentage Complete	100
Heating System	HEAT PUMP
Sprinklers	No
Elevators	

Click the camera to see more pictures.

Picture of Building 1



Section(s) Of Building Number: 1

Section Number	Section Use	Description	Stories	Height	Floor Number	Gross Sq Ft	Net Sq Ft
1	RETAIL STORE (353)		1	15		6,638	6,638

Accessory

Accessory Type	Picture	Description	Qty	Unit Of Measure	Size	Grade	Eff Yr	%	Value	Date Valued
Pkg: Open, Sec			9							

TAX ROLL HISTORY

Account	Valued Year	Tax Year	Omit Year	Levy Code	Appraised Land Value	Appraised Imps Value	Appraised Total Value	New Dollars	Taxable Land Value	Taxable Imps Value	Taxable Total Value	Tax Value Reason
276770113500	2010	2011		0010	$865,900	$510,000	$1,375,900	$0	$865,900	$510,000	$1,375,900	
276770113500	2009	2010		0010	$865,900	$598,700	$1,464,600	$0	$865,900	$598,700	$1,464,600	
276770113500	2008	2009		0010	$708,400	$463,300	$1,171,700	$0	$708,400	$463,300	$1,171,700	
276770113500	2007	2008		0010	$669,100	$399,200	$1,068,300	$0	$669,100	$399,200	$1,068,300	
276770113500	2006	2007		0010	$590,400	$344,400	$934,800	$0	$590,400	$344,400	$934,800	
276770113500	2005	2006		0010	$511,600	$331,600	$843,200	$0	$511,600	$331,600	$843,200	
276770113500	2004	2005		0010	$472,300	$370,900	$843,200	$0	$472,300	$370,900	$843,200	
276770113500	2003	2004		0010	$432,900	$329,400	$762,300	$0	$432,900	$329,400	$762,300	
276770113500	2002	2003		0010	$432,900	$48,300	$481,200	$0	$432,900	$48,300	$481,200	
276770113500	2001	2002		0010	$432,900	$48,300	$481,200	$0	$432,900	$48,300	$481,200	
276770113500	2000	2001		0010	$236,100	$394,500	$630,600	$0	$236,100	$394,500	$630,600	
276770113500	1999	2000		0010	$275,500	$138,500	$414,000	$0	$275,500	$138,500	$414,000	
276770113500	1998	1999		0010	$236,000	$178,000	$414,000	$0	$236,000	$178,000	$414,000	
276770113500	1997	1998		0010	$0	$0	$0	$0	$236,000	$178,000	$414,000	
276770113500	1996	1997		0010	$0	$0	$0	$0	$197,000	$283,000	$480,000	
276770113500	1994	1995		0010	$0	$0	$0	$0	$197,000	$283,000	$480,000	
276770113500	1992	1993		0010	$0	$0	$0	$0	$170,200	$259,800	$430,000	
276770113500	1990	1991		0010	$0	$0	$0	$0	$118,100	$249,300	$367,400	
276770113500	1988	1989		0010	$0	$0	$0	$0	$118,100	$249,300	$367,400	
276770113500	1986	1987		0010	$0	$0	$0	$0	$110,200	$257,200	$367,400	
276770113500	1984	1985		0010	$0	$0	$0	$0	$116,300	$251,100	$367,400	
276770113500	1982	1983		0010	$0	$0	$0	$0	$99,100	$213,900	$313,000	

SALES HISTORY

Excise Number	Recording Number	Sale Date	Sale Price	Seller Name	Buyer Name	Instrument	Sale Reason
1857638	20011217000937	11/29/2001	$0.00	JACOBSEN ROBERT A	JACOBSEN ROBERT A NO 2 LLC	Special Warranty Deed	Other
1855880	20011206000025	11/29/2001	$0.00	JACOBSEN JACQUELINE L	JACOBSEN ROBERT A	Deed of Personal Representative	Estate Settlement
1780669	20001009000775	9/28/2000	$0.00	JACOBSEN ROBERT A	JACOBSEN ROBERT A NO 2 LLC	Special Warranty Deed	Other

REVIEW HISTORY

Tax	Review	Review	Appealed	Hearing	Settlement	Decision	Status

Year	Number	Type	Value	Date	Value		
2002	0103820	Local Appeal	$756,700	1/1/1900	$0		Completed
1998	9702333	Local Appeal	$540,000	1/7/1998	$414,000	REVISE, ASSESSOR RECOMMENDED	Completed

PERMIT HISTORY

HOME IMPROVEMENT EXEMPTION

NOTES

Note	Note Date
Market support valuation for lien date 1/1/2009.	3/30/2009 2:26:00 PM
Market support land value for lien date 1/1/2009.	1/5/2009 2:54:00 PM
Account #276770-1130, associated parking in rear.	12/4/2008 11:32:00 AM
Income used 2004 table	2/28/2005 5:24:00 PM
Income $16/sqft 5/10 cap 8.75%--minus parking parcel minor 1130 $275500	4/15/2003 1:21:00 PM
Valued income $12/sqft 5/10 9.00% cap-valued with minor 1130 parking	1/23/2002 10:22:00 AM

Updated: July 9, 2010

Links to external sites do not constitute endorsements by King County. By visiting this and other King County web pages, you expressly agree to be bound by terms and conditions of the site.

New Search | Property Tax Bill | Map This Property | Glossary of Terms | Area Report | Print Property Detail

PARCEL DATA

Parcel	276770-1136
Name	JACOBSEN ROBERT A
Site Address	2428 NW MARKET ST 98107
Geo Area	19-10
Spec Area	0-0

Jurisdiction	SEATTLE
Levy Code	0010
Propert Type	C
Plat Block / Building Number	59
Plat Lot / Unit Number	5&
Quarter-Section-Township-Range	NW-11-25-3

Legal Description

GILMAN PARK ADD E 35 FT OF 5 ALL 6 & W 1/2 OF 7 TGW W 1/2 OF 16 ALL 17 & E 35 FT OF 18 & POR VAC ST ADJ ALSO POR OF SE 1/4 OF NW 1/4 OF SEC 11-25-03 LY NLY OF NW MARKET ST & BET SLY PROD OF E LN OF W 1/2 OF 16 & W LN OF E 35 FT OF 18

LAND DATA

Highest & Best Use As If Vacant	RETAIL/WHOLESALE
Highest & Best Use As Improved	PRESENT USE
Present Use	Retail Store
Base Land Value SqFt	110
Base Land Value	2,503,100
% Base Land Value Impacted	100
Base Land Valued Date	12/1/2009
Base Land Value Tax Year	2011
Land SqFt	22,756
Acres	0.52

Percentage Unusable	0
Unbuildable	NO
Restrictive Size Shape	NO
Zoning	NC3-65
Water	WATER DISTRICT
Sewer/Septic	PUBLIC
Road Access	PUBLIC
Parking	ADEQUATE
Street Surface	PAVED

Views

Rainier	
Territorial	
Olympics	
Cascades	
Seattle Skyline	
Puget Sound	
Lake Washington	
Lake Sammamish	
Lake/River/Creek	
Other View	

Waterfront

Waterfront Location	
Waterfront Footage	
Lot Depth Factor	
Waterfront Bank	
Tide/Shore	
Waterfront Restricted Access	
Waterfront Access Rights	NO
Poor Quality	
Proximity Influence	NO

Designations

Historic Site	
Current Use	
Nbr Bldg Sites	
Adjacent to Golf Fairway	NO
Adjacent to Greenbelt	NO
Other Designation	NO
Deed Restrictions	NO
Development Rights Purchased	NO
Easements	NO
Native Growth Protection Easement	NO
DNR Lease	NO

Nuisances

Topography	NO
Traffic Noise	
Airport Noise	
Power Lines	NO
Other Nuisances	NO

Problems

Water Problems	NO
Transportation Concurrency	NO
Other Problems	NO

Environmental

Environmental	NO

BUILDING

Building Number	1
Building Description	RETAIL STORE

Click the camera to see more pictures.

Reference Links:

- King County Tax Links
- Property Tax Advisor
- Washington State Department of Revenue (External link)
- Washington State Board of Tax Appeals (External link)
- Board of Appeals/Equalization
- Districts Report
- iMap
- Recorder's Office

Scanned images of surveys and other map documents

Scanned images of plats

Number Of Buildings Aggregated	1
Predominant Use	RETAIL STORE (353)
Shape	Rect or Slight Irreg
Construction Class	MASONRY
Building Quality	AVERAGE
Stories	1
Building Gross Sq Ft	5,000
Building Net Sq Ft	5,000
Year Built	1950
Eff. Year	1970
Percentage Complete	100
Heating System	SPACE HEATERS
Sprinklers	No
Elevators	

1 2

Picture of Building 1



Section(s) Of Building Number: 1

Section Number	Section Use	Description	Stories	Height	Floor Number	Gross Sq Ft	Net Sq Ft
1	RETAIL STORE (353)		1	12		5,000	5,000

Accessory

Accessory Type	Picture	Description	Qty	Unit Of Measure	Size	Grade	Eff Yr	%	Value	Date Valued
Miscellaneous		BAY DOORS	3							
Pkg: Open, Sec			14							

TAX ROLL HISTORY

Account	Valued Year	Tax Year	Omit Year	Levy Code	Appraised Land Value	Appraised Imps Value	Appraised Total Value	New Dollars	Taxable Land Value	Taxable Imps Value	Taxable Total Value	Tax Value Reason
276770113609	2010	2011		0010	$2,503,100	$1,000	$2,504,100	$0	$2,503,100	$1,000	$2,504,100	
276770113609	2009	2010		0010	$2,503,100	$1,000	$2,504,100	$0	$2,503,100	$1,000	$2,504,100	
276770113609	2008	2009		0010	$2,048,000	$1,000	$2,049,000	$0	$2,048,000	$1,000	$2,049,000	
276770113609	2007	2008		0010	$1,934,200	$1,000	$1,935,200	$0	$1,934,200	$1,000	$1,935,200	
276770113609	2006	2007		0010	$1,706,700	$1,000	$1,707,700	$0	$1,706,700	$1,000	$1,707,700	
276770113609	2005	2006		0010	$1,479,100	$1,000	$1,480,100	$0	$1,479,100	$1,000	$1,480,100	
276770113609	2004	2005		0010	$1,365,300	$1,000	$1,366,300	$0	$1,365,300	$1,000	$1,366,300	
276770113609	2003	2004		0010	$1,251,500	$1,000	$1,252,500	$0	$1,251,500	$1,000	$1,252,500	
276770113609	2002	2003		0010	$1,251,500	$1,000	$1,252,500	$0	$1,251,500	$1,000	$1,252,500	
276770113609	2001	2002		0010	$1,251,500	$1,000	$1,252,500	$0	$1,251,500	$1,000	$1,252,500	
276770113609	2000	2001		0010	$682,600	$1,000	$683,600	$0	$682,600	$1,000	$683,600	
276770113609	1999	2000		0010	$682,600	$1,000	$683,600	$0	$682,600	$1,000	$683,600	
276770113609	1998	1999		0010	$625,000	$1,000	$626,000	$0	$625,000	$1,000	$626,000	
276770113609	1997	1998		0010	$0	$0	$0	$0	$625,000	$1,000	$626,000	
276770113609	1996	1997		0010	$0	$0	$0	$0	$558,000	$1,000	$559,000	
276770113609	1994	1995		0010	$0	$0	$0	$0	$558,000	$1,000	$559,000	
276770113609	1992	1993		0010	$0	$0	$0	$0	$477,900	$93,600	$571,500	
276770113609	1990	1991		0010	$0	$0	$0	$0	$308,300	$104,600	$412,900	
276770113609	1988	1989		0010	$0	$0	$0	$0	$308,300	$104,600	$412,900	
276770113609	1986	1987		0010	$0	$0	$0	$0	$318,500	$105,500	$424,000	
276770113609	1984	1985		0010	$0	$0	$0	$0	$309,300	$165,800	$475,100	
276770113609	1982	1983		0010	$0	$0	$0	$0	$263,500	$141,300	$404,800	

SALES HISTORY

Excise Number	Recording Number	Sale Date	Sale Price	Seller Name	Buyer Name	Instrument	Sale Reason
1855878	20011206000023	11/29/2001	$0.00	JACOBSEN JACQUELINE L	JACOBSEN ROBERT A	Deed of Personal Representative	Estate Settlement
1857636	20011217000935	11/29/2001	$0.00	JACOBSEN ROBERT A	JACOBSEN ROBERT A NO 2 LLC	Special Warranty Deed	Other
1780672	20001009000778	8/18/2000	$0.00	JACOBSEN ROBERT A	JACOBSEN ROBERT A NO 2 LLC	Special Warranty Deed	Other

REVIEW HISTORY

Tax Year	Review Number	Review Type	Appealed Value	Hearing Date	Settlement Value	Decision	Status

1999	9800556	Local Appeal	$626,000	1/1/1900	$0		Completed
1998	9702335	Local Appeal	$626,000	4/15/1998	$626,000	SUSTAIN	Completed
1998	52812	State Appeal	$0	12/10/1998	$0	SUSTAIN	Completed

PERMIT HISTORY

HOME IMPROVEMENT EXEMPTION

NOTES

Note	Note Date
Market support land value for lien date 1/1/2009.	1/5/2009 2:54:00 PM
IMP 2 OF 2 ACCESS FROM NW 56TH STREET.	10/24/2007 2:35:00 PM
W/1150 & 1155 & 1180	

Updated: July 9, 2010

Links to external sites do not constitute endorsements by King County. By visiting this and other King County web pages, you expressly agree to be bound by terms and conditions of the site.

New Search | Property Tax Bill | Map This Property | Glossary of Terms | Area Report | Print Property Detail

PARCEL DATA

Parcel	276770-1150
Name	JACOBSEN ROBERT A
Site Address	2412 NW MARKET ST 98107
Geo Area	19-10
Spec Area	0-0

Jurisdiction	SEATTLE
Levy Code	0010
Propert Type	C
Plat Block / Building Number	59
Plat Lot / Unit Number	7-8
Quarter-Section-Township-Range	NW-11-25-3

Legal Description

GILMAN PARK ADD E 1/2 OF 7 & ALL 8

LAND DATA

Highest & Best Use As If Vacant	RETAIL/WHOLESALE
Highest & Best Use As Improved	PRESENT USE
Present Use	Industrial(Gen Purpose)
Base Land Value SqFt	110
Base Land Value	826,600
% Base Land Value Impacted	100
Base Land Valued Date	12/1/2009
Base Land Value Tax Year	2011
Land SqFt	7,515
Acres	0.17

Percentage Unusable	0
Unbuildable	NO
Restrictive Size Shape	NO
Zoning	C1-65
Water	WATER DISTRICT
Sewer/Septic	PUBLIC
Road Access	PUBLIC
Parking	ADEQUATE
Street Surface	PAVED

Views

Rainier	
Territorial	
Olympics	
Cascades	
Seattle Skyline	
Puget Sound	
Lake Washington	
Lake Sammamish	
Lake/River/Creek	
Other View	

Waterfront

Waterfront Location	
Waterfront Footage	
Lot Depth Factor	
Waterfront Bank	
Tide/Shore	
Waterfront Restricted Access	
Waterfront Access Rights	NO
Poor Quality	
Proximity Influence	NO

Designations

Historic Site	
Current Use	
Nbr Bldg Sites	
Adjacent to Golf Fairway	NO
Adjacent to Greenbelt	NO
Other Designation	NO
Deed Restrictions	NO
Development Rights Purchased	NO
Easements	NO
Native Growth Protection Easement	NO
DNR Lease	NO

Nuisances

Topography	NO
Traffic Noise	
Airport Noise	
Power Lines	NO
Other Nuisances	NO

Problems

Water Problems	NO
Transportation Concurrency	NO
Other Problems	NO

Environmental

Environmental	NO

BUILDING

Building Number	1
Building Description	STORAGE WAREHOUSE
Number Of Buildings Aggregated	1

Click the camera to see more pictures.

Picture of Building 1

Current Picture

Reference Links:

- King County Tax Links
- Property Tax Advisor
- Washington State Department of Revenue (External link)
- Washington State Board of Tax Appeals (External link)
- Board of Appeals/Equalization
- Districts Report
- iMap
- Recorder's Office

  Scanned images of surveys and other map documents

  Scanned images of plats

Predominant Use	STORAGE WAREHOUSE (406)
Shape	Rect or Slight Irreg
Construction Class	MASONRY
Building Quality	AVERAGE
Stories	1
Building Gross Sq Ft	1,080
Building Net Sq Ft	1,080
Year Built	1963
Eff. Year	1963
Percentage Complete	100
Heating System	SPACE HEATERS
Sprinklers	No
Elevators	

Section(s) Of Building Number: 1

Section Number	Section Use	Description	Stories	Height	Floor Number	Gross Sq Ft	Net Sq Ft
1	STORAGE WAREHOUSE (406)		1	14		1,080	1,080

TAX ROLL HISTORY

Account	Valued Year	Tax Year	Omit Year	Levy Code	Appraised Land Value	Appraised Imps Value	Appraised Total Value	New Dollars	Taxable Land Value	Taxable Imps Value	Taxable Total Value	Tax Value Reason
276770115000	2010	2011		0010	$826,600	$1,000	$827,600	$0	$826,600	$1,000	$827,600	
276770115000	2009	2010		0010	$826,600	$1,000	$827,600	$0	$826,600	$1,000	$827,600	
276770115000	2008	2009		0010	$601,200	$1,000	$602,200	$0	$601,200	$1,000	$602,200	
276770115000	2007	2008		0010	$563,600	$1,000	$564,600	$0	$563,600	$1,000	$564,600	
276770115000	2006	2007		0010	$488,400	$1,000	$489,400	$0	$488,400	$1,000	$489,400	
276770115000	2005	2006		0010	$413,300	$1,000	$414,300	$0	$413,300	$1,000	$414,300	
276770115000	2004	2005		0010	$413,300	$1,000	$414,300	$0	$413,300	$1,000	$414,300	
276770115000	2003	2004		0010	$413,300	$1,000	$414,300	$0	$413,300	$1,000	$414,300	
276770115000	2002	2003		0010	$413,300	$1,000	$414,300	$0	$413,300	$1,000	$414,300	
276770115000	2001	2002		0010	$413,300	$1,000	$414,300	$0	$413,300	$1,000	$414,300	
276770115000	2000	2001		0010	$225,400	$1,000	$226,400	$0	$225,400	$1,000	$226,400	
276770115000	1999	2000		0010	$225,400	$1,000	$226,400	$0	$225,400	$1,000	$226,400	
276770115000	1998	1999		0010	$188,000	$1,000	$189,000	$0	$188,000	$1,000	$189,000	
276770115000	1997	1998		0010	$0	$0	$0	$0	$188,000	$1,000	$189,000	
276770115000	1996	1997		0010	$0	$0	$0	$0	$165,000	$1,000	$166,000	
276770115000	1994	1995		0010	$0	$0	$0	$0	$165,000	$1,000	$166,000	
276770115000	1992	1993		0010	$0	$0	$0	$0	$150,300	$1,000	$151,300	
276770115000	1990	1991		0010	$0	$0	$0	$0	$90,200	$10,800	$101,000	
276770115000	1988	1989		0010	$0	$0	$0	$0	$90,200	$10,800	$101,000	
276770115000	1986	1987		0010	$0	$0	$0	$0	$90,200	$15,600	$105,800	
276770115000	1984	1985		0010	$0	$0	$0	$0	$92,500	$23,500	$116,000	
276770115000	1982	1983		0010	$0	$0	$0	$0	$78,800	$20,100	$98,900	

SALES HISTORY

Excise Number	Recording Number	Sale Date	Sale Price	Seller Name	Buyer Name	Instrument	Sale Reason
1857640	20011217000939	11/29/2001	$0.00	JACOBSEN ROBERT A	JACOBSEN NO 1 LLC	Special Warranty Deed	Other
1855882	20011206000027	11/29/2001	$0.00	JACOBSEN JACQUELINE L	JACOBSEN ROBERT A	Deed of Personal Representative	Estate Settlement
1780671	20001009000777	8/18/2000	$0.00	JACOBSEN ROBERT A	JACOBSEN ROBERT A #1 LLC	Special Warranty Deed	Other
906399	198610281267	10/28/1986	$0.00	JACOBSEN BOATS & MOTORS INC	JACOBSEN ROBERT A SR+JACQUELIN	Quit Claim Deed	Other

REVIEW HISTORY

Tax Year	Review Number	Review Type	Appealed Value	Hearing Date	Settlement Value	Decision	Status
1999	9800557	Local Appeal	$189,000	1/1/1900	$0		Completed
1998	9702336	Local Appeal	$189,000	4/15/1998	$189,000	SUSTAIN	Completed
1998	52813	State Appeal	$0	12/10/1998	$0	SUSTAIN	Completed

PERMIT HISTORY

HOME IMPROVEMENT EXEMPTION

NOTES

Note	Note Date
Sales support land value for lien date 1/1/2009.	12/4/2008 11:35:00 AM

New Search | Property Tax Bill | Map This Property | Glossary of Terms | Area Report | Print Property Detail

Updated: July 9, 2010

Links to external sites do not constitute endorsements by King County. By visiting this and other King County web pages, you expressly agree to be bound by terms and conditions of the site.

New Search | Property Tax Bill | Map This Property | Glossary of Terms | Area Report | Print Property Detail

PARCEL DATA

Parcel	276770-1155
Name	JACOBSEN ROBERT A
Site Address	5511 24TH AVE NW 98107
Geo Area	19-10
Spec Area	0-0

Jurisdiction	SEATTLE
Levy Code	0010
Propert Type	C
Plat Block / Building Number	59
Plat Lot / Unit Number	9-10-11
Quarter-Section-Township-Range	NW-11-25-3

Legal Description

GILMAN PARK ADD

LAND DATA

Highest & Best Use As If Vacant	COMMERCIAL SERVICE
Highest & Best Use As Improved	PRESENT USE
Present Use	Industrial(Lignt)
Base Land Value SqFt	110
Base Land Value	1,653,300
% Base Land Value Impacted	100
Base Land Valued Date	12/1/2009
Base Land Value Tax Year	2011
Land SqFt	15,030
Acres	0.35

Percentage Unusable	0
Unbuildable	NO
Restrictive Size Shape	NO
Zoning	NC3-65
Water	WATER DISTRICT
Sewer/Septic	PUBLIC
Road Access	PUBLIC
Parking	ADEQUATE
Street Surface	PAVED

Views

Rainier	
Territorial	
Olympics	
Cascades	
Seattle Skyline	
Puget Sound	
Lake Washington	
Lake Sammamish	
Lake/River/Creek	
Other View	

Waterfront

Waterfront Location	
Waterfront Footage	
Lot Depth Factor	
Waterfront Bank	
Tide/Shore	
Waterfront Restricted Access	
Waterfront Access Rights	NO
Poor Quality	
Proximity Influence	NO

Designations

Historic Site	
Current Use	
Nbr Bldg Sites	
Adjacent to Golf Fairway	NO
Adjacent to Greenbelt	NO
Other Designation	NO
Deed Restrictions	NO
Development Rights Purchased	NO
Easements	NO
Native Growth Protection Easement	NO
DNR Lease	NO

Nuisances

Topography	NO
Traffic Noise	
Airport Noise	
Power Lines	NO
Other Nuisances	NO

Problems

Water Problems	NO
Transportation Concurrency	NO
Other Problems	NO

Environmental

Environmental	NO

BUILDING

Building Number	1
Building Description	BOAT SERVICE

Click the camera to see more pictures.

Reference Links:

- King County Tax Links
- Property Tax Advisor
- Washington State Department of Revenue (External link)
- Washington State Board of Tax Appeals (External link)
- Board of Appeals/Equalization
- Districts Report
- iMap
- Recorder's Office

  Scanned images of surveys and other map documents

  Scanned images of plats

Number Of Buildings Aggregated	1
Predominant Use	STORAGE WAREHOUSE (406)
Shape	Rect or Slight Irreg
Construction Class	MASONRY
Building Quality	AVERAGE
Stories	1
Building Gross Sq Ft	1,080
Building Net Sq Ft	1,080
Year Built	1959
Eff. Year	1959
Percentage Complete	100
Heating System	NO HEAT
Sprinklers	No
Elevators	

Picture of Building 1



Section(s) Of Building Number: 1

Section Number	Section Use	Description	Stories	Height	Floor Number	Gross Sq Ft	Net Sq Ft
1	STORAGE WAREHOUSE (406)		1	14		1,080	1,080

TAX ROLL HISTORY

Account	Valued Year	Tax Year	Omit Year	Levy Code	Appraised Land Value	Appraised Imps Value	Appraised Total Value	New Dollars	Taxable Land Value	Taxable Imps Value	Taxable Total Value	Tax Value Reason
276770115505	2010	2011		0010	$1,653,300	$1,000	$1,654,300	$0	$1,653,300	$1,000	$1,654,300	
276770115505	2009	2010		0010	$1,653,300	$1,000	$1,654,300	$0	$1,653,300	$1,000	$1,654,300	
276770115505	2008	2009		0010	$1,352,700	$1,000	$1,353,700	$0	$1,352,700	$1,000	$1,353,700	
276770115505	2007	2008		0010	$1,277,500	$1,000	$1,278,500	$0	$1,277,500	$1,000	$1,278,500	
276770115505	2006	2007		0010	$1,127,200	$1,000	$1,128,200	$0	$1,127,200	$1,000	$1,128,200	
276770115505	2005	2006		0010	$1,127,200	$1,000	$1,128,200	$0	$1,127,200	$1,000	$1,128,200	
276770115505	2004	2005		0010	$1,052,100	$1,000	$1,053,100	$0	$1,052,100	$1,000	$1,053,100	
276770115505	2003	2004		0010	$901,800	$1,000	$902,800	$0	$901,800	$1,000	$902,800	
276770115505	2002	2003		0010	$901,800	$1,000	$902,800	$0	$901,800	$1,000	$902,800	
276770115505	2001	2002		0010	$901,800	$1,000	$902,800	$0	$901,800	$1,000	$902,800	
276770115505	2000	2001		0010	$526,000	$1,000	$527,000	$0	$526,000	$1,000	$527,000	
276770115505	1999	2000		0010	$526,000	$1,000	$527,000	$0	$526,000	$1,000	$527,000	
276770115505	1998	1999		0010	$450,000	$1,000	$451,000	$0	$450,000	$1,000	$451,000	
276770115505	1997	1998		0010	$0	$0	$0	$0	$450,000	$1,000	$451,000	
276770115505	1996	1997		0010	$0	$0	$0	$0	$331,000	$1,000	$332,000	
276770115505	1994	1995		0010	$0	$0	$0	$0	$331,000	$1,000	$332,000	
276770115505	1992	1993		0010	$0	$0	$0	$0	$330,700	$1,000	$331,700	
276770115505	1990	1991		0010	$0	$0	$0	$0	$195,300	$10,800	$206,100	
276770115505	1988	1989		0010	$0	$0	$0	$0	$180,400	$10,800	$191,200	
276770115505	1987	1988		0010	$0	$0	$0	$0	$202,900	$34,930	$237,830	
276770115505	1986	1987		0010	$0	$0	$0	$0	$202,900	$143,600	$346,500	
276770115505	1984	1985		0010	$0	$0	$0	$0	$197,500	$123,000	$320,500	
276770115505	1982	1983		0010	$0	$0	$0	$0	$168,300	$104,800	$273,100	

SALES HISTORY

Excise Number	Recording Number	Sale Date	Sale Price	Seller Name	Buyer Name	Instrument	Sale Reason
1857640	20011217000939	11/29/2001	$0.00	JACOBSEN ROBERT A	JACOBSEN NO 1 LLC	Special Warranty Deed	Other
1855882	20011206000027	11/29/2001	$0.00	JACOBSEN JACQUELINE L	JACOBSEN ROBERT A	Deed of Personal Representative	Estate Settlement
1780671	20001009000777	8/18/2000	$0.00	JACOBSEN ROBERT A	JACOBSEN ROBERT A #1 LLC	Special Warranty Deed	Other
906399	198610281267	10/28/1986	$0.00	JACOBSEN BOATS & MOTORS INC	JACOBSEN ROBERT A SR+JACQUELIN	Quit Claim Deed	Other

REVIEW HISTORY

Tax Year	Review Number	Review Type	Appealed Value	Hearing Date	Settlement Value	Decision	Status
1999	9800558	Local Appeal	$451,000	1/1/1900	$0		Completed

1998	9702337	Local Appeal	$451,000	4/15/1998	$451,000	SUSTAIN	Completed
1998	52814	State Appeal	$0	12/10/1998	$0	SUSTAIN	Completed

PERMIT HISTORY

HOME IMPROVEMENT EXEMPTION

NOTES

Note	Note Date
Market support land value for lien date 1/1/2009.	1/5/2009 2:47:00 PM

Updated: July 9, 2010

Links to external sites do not constitute endorsements by King County. By visiting this and other King County web pages, you expressly agree to be bound by terms and conditions of the site.

New Search | Property Tax Bill | Map This Property | Glossary of Terms | Area Report | Print Property Detail

PARCEL DATA

Parcel	276770-1180
Name	JACOBSEN ROBERT A
Site Address	2412 NW MARKET ST 98107
Geo Area	19-10
Spec Area	0-0

Jurisdiction	SEATTLE
Levy Code	0010
Propert Type	C
Plat Block / Building Number	59
Plat Lot / Unit Number	14-15-16
Quarter-Section-Township-Range	NW-11-25-3

Legal Description

GILMAN PARK ADD ALL OF LOTS 14-15 TGW E 25 FT OF LOT 16 TGW VAC POR ST ADJ

LAND DATA

Picture

Highest & Best Use As If Vacant	RETAIL/WHOLESALE
Highest & Best Use As Improved	PRESENT USE
Present Use	Retail Store
Base Land Value SqFt	110
Base Land Value	1,467,000
% Base Land Value Impacted	100
Base Land Valued Date	12/1/2009
Base Land Value Tax Year	2011
Land SqFt	13,337
Acres	0.31

Percentage Unusable	0
Unbuildable	NO
Restrictive Size Shape	NO
Zoning	NC3-65
Water	WATER DISTRICT
Sewer/Septic	PUBLIC
Road Access	PUBLIC
Parking	ADEQUATE
Street Surface	PAVED

Views

Rainier	
Territorial	
Olympics	
Cascades	
Seattle Skyline	
Puget Sound	
Lake Washington	
Lake Sammamish	
Lake/River/Creek	
Other View	

Waterfront

Waterfront Location	
Waterfront Footage	
Lot Depth Factor	
Waterfront Bank	
Tide/Shore	
Waterfront Restricted Access	
Waterfront Access Rights	NO
Poor Quality	
Proximity Influence	NO

Designations

Historic Site	
Current Use	
Nbr Bldg Sites	
Adjacent to Golf Fairway	NO

Nuisances

Topography	NO
Traffic Noise	
Airport Noise	
Power Lines	NO
Other Nuisances	NO

Reference Links:

- King County Tax Links
- Property Tax Advisor
- Washington State Department of Revenue (External link)
- Washington State Board of Tax Appeals (External link)
- Board of Appeals/Equalization
- Districts Report
- iMap
- Recorder's Office

  Scanned images of surveys and other map documents

  Scanned images of plats

Adjacent to Greenbelt	NO
Other Designation	NO
Deed Restrictions	NO
Development Rights Purchased	NO
Easements	NO
Native Growth Protection Easement	NO
DNR Lease	NO

Problems

Water Problems	NO
Transportation Concurrency	NO
Other Problems	NO

Environmental

Environmental	NO

BUILDING

Building Number	1
Building Description	WAREHOUSE SHOWROOM STORE
Number Of Buildings Aggregated	1
Predominant Use	WAREHOUSE SHOWROOM STORE (534)
Shape	Rect or Slight Irreg
Construction Class	MASONRY
Building Quality	AVERAGE
Stories	1
Building Gross Sq Ft	9,700
Building Net Sq Ft	9,700
Year Built	1927
Eff. Year	1970
Percentage Complete	100
Heating System	FORCED AIR UNIT
Sprinklers	No
Elevators	

Click the camera to see more pictures.

Picture of Building 1



Section(s) Of Building Number: 1

Section Number	Section Use	Description	Stories	Height	Floor Number	Gross Sq Ft	Net Sq Ft
1	WAREHOUSE SHOWROOM STORE (534)		1	20		7,600	7,600

Section Feature(s) Of Section Number: 1

Feature Type	Gross Sq Ft	Net Sq Ft
MEZZANINES-OFFICE (761)	2,100	2,100

TAX ROLL HISTORY

Account	Valued Year	Tax Year	Omit Year	Levy Code	Appraised Land Value	Appraised Imps Value	Appraised Total Value	New Dollars	Taxable Land Value	Taxable Imps Value	Taxable Total Value	Tax Value Reason
276770118004	2010	2011		0010	$1,467,000	$1,000	$1,468,000	$0	$1,467,000	$1,000	$1,468,000	
276770118004	2009	2010		0010	$1,467,000	$1,000	$1,468,000	$0	$1,467,000	$1,000	$1,468,000	
276770118004	2008	2009		0010	$1,200,300	$1,000	$1,201,300	$0	$1,200,300	$1,000	$1,201,300	
276770118004	2007	2008		0010	$1,133,600	$37,200	$1,170,800	$0	$1,133,600	$37,200	$1,170,800	
276770118004	2006	2007		0010	$1,000,200	$1,000	$1,001,200	$0	$1,000,200	$1,000	$1,001,200	
276770118004	2005	2006		0010	$866,900	$1,000	$867,900	$0	$866,900	$1,000	$867,900	
276770118004	2004	2005		0010	$800,200	$1,000	$801,200	$0	$800,200	$1,000	$801,200	
276770118004	2003	2004		0010	$733,500	$1,000	$734,500	$0	$733,500	$1,000	$734,500	
276770118004	2002	2003		0010	$733,500	$1,000	$734,500	$0	$733,500	$1,000	$734,500	
276770118004	2001	2002		0010	$733,500	$1,000	$734,500	$0	$733,500	$1,000	$734,500	
276770118004	2000	2001		0010	$400,100	$1,000	$401,100	$0	$400,100	$1,000	$401,100	
276770118004	1999	2000		0010	$400,100	$1,000	$401,100	$0	$400,100	$1,000	$401,100	
276770118004	1998	1999		0010	$400,000	$1,000	$401,000	$0	$400,000	$1,000	$401,000	
276770118004	1997	1998		0010	$0	$0	$0	$0	$400,000	$1,000	$401,000	
276770118004	1996	1997		0010	$0	$0	$0	$0	$333,000	$1,000	$334,000	
276770118004	1994	1995		0010	$0	$0	$0	$0	$333,000	$1,000	$334,000	
276770118004	1992	1993		0010	$0	$0	$0	$0	$293,400	$1,000	$294,400	
276770118004	1990	1991		0010	$0	$0	$0	$0	$200,000	$191,400	$391,400	
276770118004	1989	1990		0010	$0	$0	$0	$0	$200,000	$170,100	$370,100	
276770118004	1988	1989		0010	$0	$0	$0	$0	$200,000	$170,100	$370,100	
276770118004	1986	1987		0010	$0	$0	$0	$0	$149,400	$152,300	$301,700	
276770118004	1984	1985		0010	$0	$0	$0	$0	$157,700	$234,200	$391,900	
276770118004	1982	1983		0010	$0	$0	$0	$0	$134,400	$199,500	$333,900	

SALES HISTORY

Excise Number	Recording Number	Sale Date	Sale Price	Seller Name	Buyer Name	Instrument	Sale Reason
1855881	20011206000026	11/29/2001	$0.00	JACOBSEN JACQUELINE L	JACOBSEN ROBERT A	Deed of Personal Representative	Estate Settlement
1857639	20011217000938	11/29/2001	$0.00	JACOBSEN ROBERT A	JACOBSEN ROBERT A NO 1 LLC	Special Warranty Deed	Other
1780670	20001009000776	8/18/2000	$0.00	JACOBSEN ROBERT A	JACOBSEN ROBERT A #1 LLC	Special Warranty Deed	Other

REVIEW HISTORY

Tax Year	Review Number	Review Type	Appealed Value	Hearing Date	Settlement Value	Decision	Status
1999	9800559	Local Appeal	$401,000	1/1/1900	$0		Completed
1998	9702338	Local Appeal	$401,000	4/15/1998	$401,000	SUSTAIN	Completed
1998	52815	State Appeal	$0	12/10/1998	$0	SUSTAIN	Completed

PERMIT HISTORY

HOME IMPROVEMENT EXEMPTION

NOTES

Note	Note Date
Market support land value for lien date 1/1/2009.	1/5/2009 2:49:00 PM

Links to external sites do not constitute endorsements by King County. By visiting this and other King County web pages, you expressly agree to be bound by terms and conditions of the site.

Chicago Title Insurance Company

COMMITMENT FOR TITLE INSURANCE

BY

Chicago Title Insurance Company

Chicago Title Insurance Company, a Missouri corporation ("Company"), for a valuable consideration, commits to issue its policy or policies of title insurance, as identified in Schedule A, in favor of the Proposed Insured named in Schedule A, as owner or mortgagee of the estate or interest in the land described or referred to in Schedule A, upon payment of the premiums and charges and compliance with the Requirements; all subject to the provisions of Schedule A and B and to the Conditions of this Commitment.

This Commitment shall be effective only when the identity of the Proposed Insured and the amount of the policy or policies committed for have been inserted in Schedule A by the Company.

All liability and obligation under this Commitment shall cease and terminate 6 months after the Effective Date or when the policy or policies committed for shall issue, whichever first occurs, provided that the failure to issue the policy or policies is not the fault of the Company.

The Company will provide a sample of the policy form upon request.

IN WITNESS WHEREOF, Chicago Title Insurance Company has caused its corporate name and seal to be affixed by its duly authorized officers on the date shown in Schedule A.

Chicago Title Insurance Company

By: _____ President

ATTEST: _____ Secretary

CONDITIONS

1. The term mortgage, when used herein, shall include deed of trust, trust deed, or other security instrument.

2. If the proposed Insured has or acquired actual knowledge of any defect, lien, encumbrance, adverse claim or other matter affecting the estate or interest or mortgage thereon covered by this Commitment other than those shown in Schedule B hereof, and shall fail to disclose such knowledge to the Company in writing, the Company shall be relieved from liability for any loss or damage resulting from any act of reliance hereon to the extent the Company is prejudiced by failure to so disclose such knowledge. If the proposed Insured shall disclose such knowledge to the Company, or if the Company otherwise acquires actual knowledge of any such defect, lien, encumbrance, adverse claim or other matter, the Company at its option may amend Schedule B of this Commitment accordingly, but such amendment shall not relieve the Company from liability previously incurred pursuant to paragraph 3 of these Conditions.

3. Liability of the Company under this Commitment shall be only to the named proposed Insured and such parties included under the definition of Insured in the form of policy or policies committed for and only for actual loss incurred in reliance hereon in undertaking in good faith (a) to comply with the requirements hereof, or (b) to eliminate exceptions shown in Schedule B, or (c) to acquire or create the estate or interest or mortgage thereon covered by this Commitment. In no event shall such liability exceed the amount stated in Schedule A for the policy or policies committed for and such liability is subject to the insuring provisions and Conditions and the Exclusions from Coverage of the form of policy or policies committed for in favor of the proposed Insured which are hereby incorporated by reference and are made a part of this Commitment except as expressly modified herein.

4. This Commitment is a contract to issue one or more title insurance policies and is not an abstract of title or a report of the condition of title. Any action or actions or rights of action that the proposed Insured may have or may bring against the Company arising out of the status of the title to the estate or interest or the status of the mortgage thereon covered by this Commitment must be based on and are subject to the provisions of this Commitment.

5. *The policy to be issued contains an arbitration clause. All arbitrable matters when the Amounts of Insurance is $2,000,000 or less shall be arbitrated at the option of either the Company or the Insured as the exclusive remedy of the parties. You may review a copy of the arbitration rules at <http://www.alta.org/>.*

CHICAGO TITLE INSURANCE COMPANY

701 FIFTH AVENUE, #2300, SEATTLE, WA 98104

A.L.T.A. COMMITMENT
SCHEDULE A

THIRD COMMITMENT
Order No.: 1301217

Title Unit: U-06
Phone: (206)628-5610
Fax: (206)628-9717
Officer: SAVIDIS/CAMPBELL/EISENBREY/HARRIS

Customer Number: JACOBSEN ESTATE
Buyer(s): HAL REAL ESTATE INVESTMENTS, INC.

Commitment Effective Date: JULY 12, 2010 at 8:00 A.M.

1. Policy or Policies to be issued:

ALTA Owner's Policy
EXTENDED POLICY (6/17/2006)

Amount: $7,300,000.00
Premium: $11,786.00
Tax: $ 1,119.67

Proposed Insured:
HAL REAL ESTATE INVESTMENTS, INC., A WASHINGTON CORPORATION

Policy or Policies to be issued:
ALTA Loan Policy

Amount: $0.00
Premium:
Tax:

Proposed Insured:

Policy or Policies to be issued:
ALTA Loan Policy

Amount: $0.00
Premium:
Tax:

Proposed Insured:

2. The estate or interest in the land which is covered by this Commitment is:
FEE SIMPLE

3. Title to the estate or interest in the land is at the effective date hereof vested in:
SEE ATTACHED VESTING EXHIBIT

4. The land referred to in this Commitment is described as follows:
SEE ATTACHED LEGAL DESCRIPTION EXHIBIT

A.L.T.A. COMMITMENT

SCHEDULE A

(Continued)

Order No.: 1301217
Your No.: JACOBSEN ESTATE

VESTING EXHIBIT

(Paragraph 3 of Schedule A continuation)

ROBERT A. JACOBSEN NO. 1, LLC, A WASHINGTON LIMITED LIABILITY COMPANY, AS TO PARCELS D, E, AND F; AND

ROBERT A. JACOBSEN NO. 2, LLC, A WASHINGTON LIMITED LIABILITY COMPANY, AS TO PARCELS A, C AND THAT PORTION OF PARCEL B LYING NORTHERLY OF THE NORTHEAST LINE OF TRACT 49, FARMDALE HOMESTEAD; AND

THE HEIRS AND DEVISEES OF ROBERT A. JACOBSEN, SR., DECEASED, AS TO THE REMAINDER OF PARCEL B, BEING THAT PORTION OF PARCEL B LYING SOUTHERLY OF THE NORTHEAST LINE OF TRACT 49, FARMDALE HOMESTEAD

CHICAGO TITLE INSURANCE COMPANY
A.L.T.A. COMMITMENT

SCHEDULE A
(Continued)

Order No.: 1301217
Your No.: JACOBSEN ESTATE

LEGAL DESCRIPTION EXHIBIT
(Paragraph 4 of Schedule A continuation)

PARCEL A:

LOT 4, BLOCK 59, GILMAN PARK, ACCORDING TO THE PLAT THEREOF, RECORDED IN VOLUME 3 OF PLATS, PAGES 40 AND 41, IN KING COUNTY, WASHINGTON.

PARCEL B:

LOT 5, THE WEST 15 FEET OF LOT 18, AND LOTS 19 AND 20, BLOCK 59, GILMAN PARK, ACCORDING TO THE PLAT THEREOF, RECORDED IN VOLUME 3 OF PLATS, PAGES 40 AND 41, IN KING COUNTY, WASHINGTON;

EXCEPT THE EAST 35 FEET OF LOT 5; ALSO

EXCEPT THE WEST 32 FEET OF LOT 20; ALSO

EXCEPT THOSE PORTIONS OF SAID LOTS LYING WITHIN TRACT 49 OF FARMDALE HOMESTEAD, ACCORDING TO THE PLAT THEREOF, RECORDED IN VOLUME 1 OF PLATS, PAGE 211, IN KING COUNTY, WASHINGTON;

TOGETHER WITH THAT PORTION OF GOVERNMENT LOT 3, SECTION 11, TOWNSHIP 25 NORTH, RANGE 3, IN KING COUNTY, WASHINGTON, DESCRIBED AS FOLLOWS:

BEGINNING AT A POINT ON THE NORTH LINE OF MARKET STREET 450 FEET WEST OF THE EAST LINE OF THE SOUTHEAST QUARTER OF THE NORTHWEST QUARTER OF SAID SECTION 11;
THENCE NORTH TO THE NORTHEASTERLY LINE OF TRACT 49, FARMDALE HOMESTEAD, ACCORDING TO THE PLAT THEREOF, RECORDED IN VOLUME 1 OF PLATS, PAGE 211, IN KING COUNTY, WASHINGTON;
THENCE SOUTHEASTERLY ALONG SAID NORTHEASTERLY LINE TO THE WEST LINE OF THE EAST 35 FEET OF LOT 18, BLOCK 59, GILMAN PARK, ACCORDING TO THE PLAT THEREOF, RECORDED IN VOLUME 3 OF PLATS, PAGES 40 AND 41, IN KING COUNTY, WASHINGTON;
THENCE SOUTH ALONG THE WEST LINE OF SAID EAST 35 FEET EXTENDED SOUTHERLY TO THE NORTH LINE OF MARKET STREET;
THENCE WEST ALONG SAID NORTH LINE OF MARKET STREET TO THE POINT OF BEGINNING.

PARCEL C:

THE EASTERLY 35 FEET OF LOT 5, ALL OF LOT 6, THE WESTERLY 25 FEET OF LOT 7, THE EAST 35 FEET OF LOT 18, ALL OF LOT 17, AND LOT 16, EXCEPT THE EASTERLY 25

LEGAL DESCRIPTION EXHIBIT
(Paragraph 4 of Schedule A continuation)

FEET OF SAID LOT, ALL IN BLOCK 59, GILMAN PARK, ACCORDING TO THE PLAT THEREOF, RECORDED IN VOLUME 3 OF PLATS, PAGES 40 AND 41, IN KING COUNTY, WASHINGTON, LYING NORTH OF THE NORTH LINE OF VACATED TRACT 49 OF FARMDALE HOMESTEAD, ACCORDING TO THE PLAT THEREOF, RECORDED IN VOLUME 1 OF PLATS, PAGE 211, IN KING COUNTY, WASHINGTON;

TOGETHER WITH A PORTION OF VACATED STREET ADJOINING AS VACATED BY CITY OF SEATTLE ORDINANCE NUMBER 54390, LYING WEST OF THE WEST LINE OF THE EAST 25 FT OF SAID LOT 16, EXTENDING SOUTHERLY TO THE NORTH LINE OF NORTHWEST MARKET STREET; AND

TOGETHER WITH THAT PORTION OF VACATED TRACT 49 OF SAID FARMDALE HOMESTEAD, LYING EASTERLY OF THE WEST LINE OF THE EASTERLY 35 FEET OF SAID LOT 18, EXTENDED SOUTHERLY TO THE NORTH LINE OF NORTHWEST MARKET STREET AS NOW ESTABLISHED.

PARCEL D:

THE EAST HALF OF LOT 7, AND ALL OF LOT 8, BLOCK 59, GILMAN PARK, VOLUME 3 OF PLATS, PAGES 40 AND 41, IN KING COUNTY, WASHINGTON.

PARCEL E:

LOTS 9, 10, AND 11, BLOCK 59, GILMAN PARK, VOLUME 3 OF PLATS, PAGES 40 AND 41, IN KING COUNTY, WASHINGTON.

PARCEL F:

LOTS 14, 15, AND THE EAST 25 FEET OF LOT 16, IN BLOCK 59, GILMAN PARK, VOLUME 3 OF PLATS, PAGES 40 AND 41, IN KING COUNTY, WASHINGTON;

TOGETHER WITH THAT PORTION OF VACATED MARKET STREET ADJOINING ON THE SOUTH OF SAID LOT 14, VACATED BY CITY OF SEATTLE ORDINANCE NUMBER 54390, WHICH ATTACHED THERETO BY OPERATION OF LAW.

CHICAGO TITLE INSURANCE COMPANY

A.L.T.A. COMMITMENT

SCHEDULE B

Order No.: 1301217
Your No.: JACOBSEN ESTATE

Schedule B of the policy or policies to be issued will contain exceptions to the following matters unless the same are disposed of to the satisfaction of the Company.

GENERAL EXCEPTIONS

A. Rights or claims of parties in possession, or claiming possession, not shown by the Public Records.

B. Any encroachment, encumbrance, violation, variation, or adverse circumstance affecting the Title that would be disclosed by an accurate and complete land survey of the Land.

C. Easements, prescriptive rights, rights-of-way, liens or encumbrances, or claims thereof, not shown by the Public Records.

D. Any lien, or right to a lien, for contributions to employee benefit funds, or for state workers' compensation, or for services, labor, or material heretofore or hereafter furnished, all as imposed by law, and not shown by the Public Records.

E. Taxes or special assessments which are not yet payable or which are not shown as existing liens by the Public Records.

F. Any lien for service, installation, connection, maintenance, tap, capacity, or construction or similar charges for sewer, water, electricity, natural gas or other utilities, or for garbage collection and disposal not shown by the Public Records.

G. Unpatented mining claims, and all rights relating thereto; reservations and exceptions in United States Patents or in Acts authorizing the issuance thereof; Indian tribal codes or regulations, Indian treaty or aboriginal rights, including easements or equitable servitudes.

H. Water rights, claims or title to water.

I. Defects, liens, encumbrances, adverse claims or other matters, if any, created, first appearing in the Public Records, or attaching subsequent to the effective date hereof but prior to the date the proposed Insured acquires of record for value the estate or interest or mortgage thereon covered by this Commitment.

SPECIAL EXCEPTIONS FOLLOW

SPECIAL EXCEPTIONS

A 1. EASEMENT AND THE TERMS AND CONDITIONS THEREOF:

DISCLOSED BY:	REAL ESTATE CONTRACT
PURPOSE:	PIPELINE
AFFECTS:	A PORTION OF PARCEL B
RECORDED:	APRIL 5, 1968
RECORDING NUMBER:	6326401

B 2. PAYMENT OF THE REAL ESTATE EXCISE TAX, IF REQUIRED.

THE PROPERTY DESCRIBED HEREIN IS SITUATED WITHIN THE BOUNDARIES OF LOCAL TAXING AUTHORITY OF CITY OF SEATTLE. PRESENT RATE IS 1.78%.

ANY CONVEYANCE DOCUMENT MUST BE ACCOMPANIED BY THE OFFICIAL WASHINGTON STATE EXCISE TAX AFFIDAVIT. THE APPLICABLE EXCISE TAX MUST BE PAID AND THE AFFIDAVIT APPROVED AT THE TIME OF THE RECORDING OF THE CONVEYANCE DOCUMENTS.

(NOTE: A DEED EXEMPT FROM EXCISE TAX IS STILL SUBJECT TO THE $5.00 TECHNOLOGY FEE AND AN ADDITIONAL $5.00 AFFIDAVIT PROCESSING FEE).

C 3. GENERAL AND SPECIAL TAXES AND CHARGES, PAYABLE FEBRUARY 15, DELINQUENT IF FIRST HALF UNPAID ON MAY 1, SECOND HALF DELINQUENT IF UNPAID ON NOVEMBER 1 OF THE TAX YEAR (AMOUNTS DO NOT INCLUDE INTEREST AND PENALTIES):

YEAR:	2010
TAX ACCOUNT NUMBER:	276770-1130-05
LEVY CODE:	0010
ASSESSED VALUE-LAND:	$ 551,100.00
ASSESSED VALUE-IMPROVEMENTS:	$ 0.00
GENERAL & SPECIAL TAXES:	BILLED: $ 5,282.18
	PAID: $ 2,641.09
	UNPAID: $ 2,641.09

AFFECTS: PARCEL A.

D 4. GENERAL AND SPECIAL TAXES AND CHARGES, PAYABLE FEBRUARY 15,

SPECIAL EXCEPTIONS

DELINQUENT IF FIRST HALF UNPAID ON MAY 1, SECOND HALF DELINQUENT IF UNPAID ON NOVEMBER 1 OF THE TAX YEAR (AMOUNTS DO NOT INCLUDE INTEREST AND PENALTIES):

YEAR:	2010
TAX ACCOUNT NUMBER:	276770-1135-00
LEVY CODE:	0010
ASSESSED VALUE-LAND:	$ 865,900.00
ASSESSED VALUE-IMPROVEMENTS:	$ 598,700.00
GENERAL & SPECIAL TAXES:	BILLED: $ 13,705.92
	PAID: $ 6,852.96
	UNPAID: $ 6,852.96

AFFECTS: PARCEL B.

E 5. GENERAL AND SPECIAL TAXES AND CHARGES, PAYABLE FEBRUARY 15, DELINQUENT IF FIRST HALF UNPAID ON MAY 1, SECOND HALF DELINQUENT IF UNPAID ON NOVEMBER 1 OF THE TAX YEAR (AMOUNTS DO NOT INCLUDE INTEREST AND PENALTIES):

YEAR:	2010
TAX ACCOUNT NUMBER:	276770-1136-09
LEVY CODE:	0010
ASSESSED VALUE-LAND:	$ 2,503,100.00
ASSESSED VALUE-IMPROVEMENTS:	$ 1,000.00
GENERAL & SPECIAL TAXES:	BILLED: $ 23,958.17
	PAID: $ 11,979.09
	UNPAID: $ 11,979.08

AFFECTS: PARCEL C.

F 6. GENERAL AND SPECIAL TAXES AND CHARGES, PAYABLE FEBRUARY 15, DELINQUENT IF FIRST HALF UNPAID ON MAY 1, SECOND HALF DELINQUENT IF UNPAID ON NOVEMBER 1 OF THE TAX YEAR (AMOUNTS DO NOT INCLUDE INTEREST AND PENALTIES):

YEAR:	2010
TAX ACCOUNT NUMBER:	276770-1150-00
LEVY CODE:	0010

SPECIAL EXCEPTIONS

ASSESSED VALUE-LAND: $ 826,600.00
ASSESSED VALUE-IMPROVEMENTS: $ 1,000.00

GENERAL & SPECIAL TAXES: BILLED: $ 7,925.83
PAID: $ 3,962.92
UNPAID: $ 3,962.91

AFFECTS: PARCEL D.

G 7. GENERAL AND SPECIAL TAXES AND CHARGES, PAYABLE FEBRUARY 15, DELINQUENT IF FIRST HALF UNPAID ON MAY 1, SECOND HALF DELINQUENT IF UNPAID ON NOVEMBER 1 OF THE TAX YEAR (AMOUNTS DO NOT INCLUDE INTEREST AND PENALTIES):

YEAR: 2010
TAX ACCOUNT NUMBER: 276770-1155-05
LEVY CODE: 0010
ASSESSED VALUE-LAND: $ 1,653,300.00
ASSESSED VALUE-IMPROVEMENTS: $ 1,000.00

GENERAL & SPECIAL TAXES: BILLED: $ 15,831.45
PAID: $ 7,915.73
UNPAID: $ 7,915.72

AFFECTS: PARCEL E.

H 8. GENERAL AND SPECIAL TAXES AND CHARGES, PAYABLE FEBRUARY 15, DELINQUENT IF FIRST HALF UNPAID ON MAY 1, SECOND HALF DELINQUENT IF UNPAID ON NOVEMBER 1 OF THE TAX YEAR (AMOUNTS DO NOT INCLUDE INTEREST AND PENALTIES):

YEAR: 2010
TAX ACCOUNT NUMBER: 276770-1180-04
LEVY CODE: 0010
ASSESSED VALUE-LAND: $ 1,467,000.00
ASSESSED VALUE-IMPROVEMENTS: $ 1,000.00

GENERAL & SPECIAL TAXES: BILLED: $ 14,049.92
PAID: $ 7,024.96
UNPAID: $ 7,024.96

AFFECTS: PARCEL F.

CHICAGO TITLE INSURANCE COMPANY
A.L.T.A. COMMITMENT
SCHEDULE B
(Continued)

Order No.: 1301217
Your No.: JACOBSEN ESTATE

SPECIAL EXCEPTIONS

O 9. PENDING PROBATE PROCEEDINGS IN KING COUNTY SUPERIOR COURT OF THE ESTATE OF ROBERT A. JACOBSEN, DECEASED:

DATE OF DEATH:	FEBRUARY 16, 2007
CASE NUMBER:	07-4-01134-7
PERSONAL REPRESENTATIVE(S):	ROBERT A. JACOBSEN, JR.
ATTORNEY FOR THE ESTATE:	MULLAVEY, PROUT, GRENLEY & FOE, LLP

THE PERSONAL REPRESENTATIVE(S) HAS/HAVE BEEN GRANTED NON-INTERVENTION POWERS TO SELL, CONVEY OR MORTGAGE THE PROPERTY.

P 10. TERMS AND CONDITIONS OF SETTLEMENT AGREEMENT AND RELEASE DATED MARCH 31, 2009, IN REGARD TO SAID ESTATE, DISCLOSED BY INFORMATION PROVIDED TO THE COMPANY.

Q 11. LIEN OF SUCCESSION TAXES, IF ANY, IN THE ESTATE OF ROBERT A. JACOBSEN, DECEASED, KING COUNTY PROBATE CASE NUMBER 07-4-01134-7.

R 12. TERMS AND CONDITIONS OF THE LIMITED LIABILITY COMPANY AGREEMENT FOR ROBERT A. JACOBSEN NO. 1, LLC.

S NOTE: A COPY OF THE LIMITED LIABILITY COMPANY AGREEMENT, AND AMENDMENTS THERETO, IF ANY, MUST BE SUBMITTED.

T 13. ANY CONVEYANCE OR MORTGAGE BY ROBERT A. JACOBSEN NO. 1, LLC, MUST BE EXECUTED IN ACCORDANCE WITH THE LIMITED LIABILITY COMPANY AGREEMENT AND BY ALL THE MEMBERS, OR EVIDENCE MUST BE SUBMITTED THAT CERTAIN DESIGNATED MANAGERS/MEMBERS HAVE BEEN AUTHORIZED TO ACT FOR THE LIMITED LIABILITY COMPANY.

U 14. TERMS AND CONDITIONS OF THE LIMITED LIABILITY COMPANY AGREEMENT FOR ROBERT A. JACOBSEN NO. 2, LLC.

V NOTE: A COPY OF THE LIMITED LIABILITY COMPANY AGREEMENT, AND AMENDMENTS THERETO, IF ANY, MUST BE SUBMITTED.

W 15. ANY CONVEYANCE OR MORTGAGE BY ROBERT A. JACOBSEN NO. 2, LLC, MUST BE EXECUTED IN ACCORDANCE WITH THE LIMITED LIABILITY COMPANY AGREEMENT AND BY ALL THE MEMBERS, OR EVIDENCE MUST BE SUBMITTED THAT CERTAIN

SPECIAL EXCEPTIONS

DESIGNATED MANAGERS/MEMBERS HAVE BEEN AUTHORIZED TO ACT FOR THE LIMITED LIABILITY COMPANY.

AA 16. UNRECORDED LEASES, INCLUDING THE TERMS AND CONDITIONS THEREOF:

LESSEE(S):	MARITIME INDUSTRIES AND CKM ASSOCIATES
DISCLOSED BY:	INFORMATION PROVIDED TO THE COMPANY

AD 17. PRIOR TO ISSUING AN EXTENDED FORM OWNER'S POLICY THIS COMPANY REQUIRES THAT THE PARTIES TO THE TRANSACTION PROVIDE AN ALTA/ACSM CERTIFIED, AS-BUILT SURVEY.

AE 18. **IMPORTANT!! THIS TRANSACTION HAS NOT BEEN APPROVED FOR INSURANCE AGAINST UNRECORDED LABOR AND MATERIAL LIEN RIGHTS NOR FOR MATTERS THAT COULD BE DISCLOSED BY AN ACCURATE AND COMPLETE SURVEY OF THE LAND. YOU MAY NOT CLOSE UNTIL YOU HAVE RECEIVED A SUPPLEMENTAL FROM THE TITLE UNIT ADDRESSING THIS PARAGRAPH!**

TO PROVIDE AN EXTENDED COVERAGE OWNER'S POLICY GENERAL EXCEPTIONS A THROUGH D WILL BE CONSIDERED WHEN OUR INSPECTION AND/OR REVIEW OF SURVEY, IF REQUIRED, IS COMPLETED. GENERAL EXCEPTIONS E THROUGH H WILL REMAIN IN THE OWNER'S POLICY TO ISSUE. A SUPPLEMENTAL COMMITMENT WILL FOLLOW.

IF THE ANTICIPATED CLOSING DATE IS LESS THAN 4 WEEKS FROM THE DATE OF THIS COMMITMENT, PLEASE CONTACT YOUR TITLE OFFICER IMMEDIATELY.

X 19. **THE LEGAL DESCRIPTION IN THIS COMMITMENT IS BASED ON INFORMATION PROVIDED WITH THE APPLICATION AND THE PUBLIC RECORDS AS DEFINED IN THE POLICY TO ISSUE. THE PARTIES TO THE FORTHCOMING TRANSACTION MUST NOTIFY THE TITLE INSURANCE COMPANY PRIOR TO CLOSING IF THE DESCRIPTION DOES NOT CONFORM TO THEIR EXPECTATIONS.**

AF NOTE 1:
THE PREMIUM FOR THE EXTENDED COVERAGE OWNER'S POLICY IS ITEMIZED AS FOLLOWS:

DESCRIPTION	AMOUNT
STANDARD COVERAGE:	$ 8,730.00

CHICAGO TITLE INSURANCE COMPANY
A.L.T.A. COMMITMENT
SCHEDULE B
(Continued)

Order No.: 1301217
Your No.: JACOBSEN ESTATE

SPECIAL EXCEPTIONS

SALES TAX:	$ 829.35
EXTENDED COVERAGE SURCHARGE:	$ 3,056.00
SALES TAX ON SURCHARGE:	$ 290.32
EXTENDED COVERAGE INSPECTION:	$ 215.00
SALES TAX ON INSPECTION:	$ 20.43
TOTAL PREMIUM, INCLUDING TAX:	$ 13,141.10

AG NOTE 2:
IN THE EVENT THE OWNER'S POLICY COVERAGE IS CHANGED FROM EXTENDED TO STANDARD COVERAGE A CHARGE OF $215.00, PLUS $20.43 SALES TAX, WILL BE ADDED TO COVER THE COSTS RELATING TO THE EXTENDED COVERAGE INSPECTION.

Y NOTE 3:
THE FOLLOWING MAY BE USED AS AN ABBREVIATED LEGAL DESCRIPTION ON THE DOCUMENTS TO BE RECORDED TO COMPLY WITH THE REQUIREMENTS OF RCW 64.04. SAID ABBREVIATED LEGAL DESCRIPTION IS NOT A SUBSTITUTE FOR A COMPLETE LEGAL DESCRIPTION WHICH MUST ALSO APPEAR IN THE BODY OF THE DOCUMENT:

PORS LOTS 4-11 & 14-20, BLOCK 59, VOLUME 3 PLATS PG 40, AND POR TRACT 49, VOLUME 1 PLATS PG 211.

END OF SCHEDULE B

CHICAGO TITLE INSURANCE COMPANY
A.L.T.A. COMMITMENT
SCHEDULE B
(Continued)

Order No.: 1301217
Your No.: JACOBSEN ESTATE

SPECIAL EXCEPTIONS

AH THE FOLLOWING PARTIES HAVE BEEN SENT A COPY OF THIS COMMITMENT:

CHICAGO TITLE INSURANCE COMPANY (SEATTL
SCOTT SMOUSE EMAIL
(206)628-5666

MULLAVEY, PROUT, GRENLEY & FOE
JOHN MCMASTERS 2/1 & E-MAIL
(206)789-2511

ALSTON,COURTNAGE & BASSETTI LAWFIRM
TOM READ EMAIL
(206)623-7600


HAL INVESTMENTS INC.
GABE GRANT EMAIL
(206)448-5080

CHICAGO TITLE INSURANCE COMPANY

701 FIFTH AVENUE, #2300, SEATTLE, WA 98104

PHONE: (206)628-5610
FAX: (206)628-9717

IMPORTANT: This is not a Survey. It is furnished as a convenience to locate the land indicated hereon with reference to streets and other land. No liability is assumed by reason of reliance hereon.

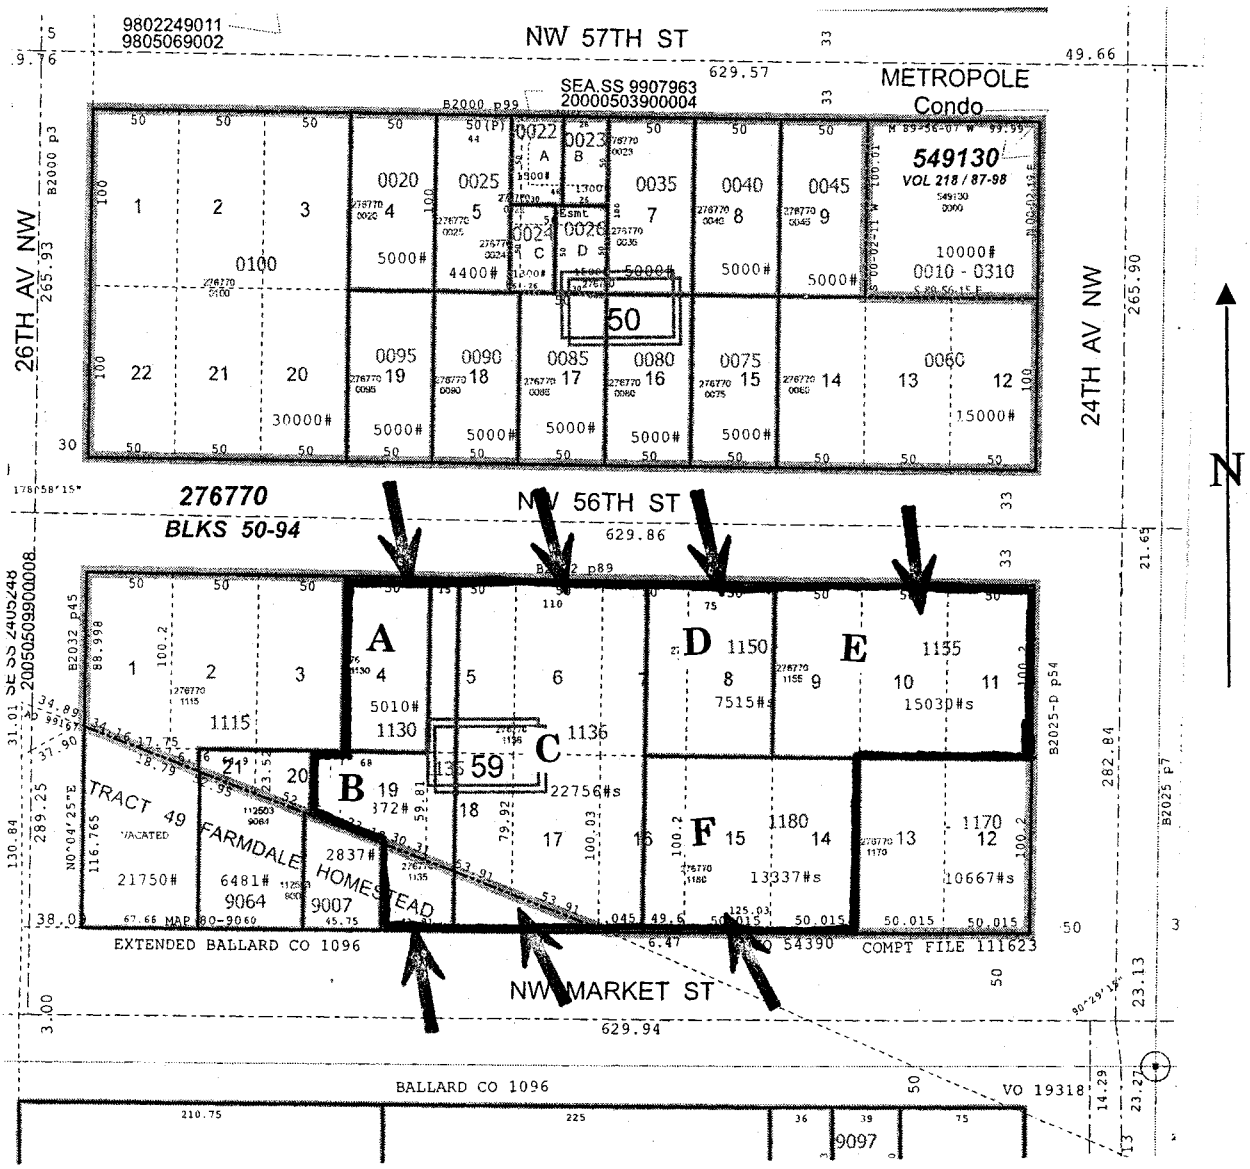

MAP/RDA/0999

VOL 3880 PAGE 376

4999931

579277

Statutory Warranty Deed

4999931

RECORDED
VOL
PAGE
REQUEST OF

1959 FEB 20 AM 8 30

ROBERT A. [illegible]
KING COUNTY WASH
DEPUTY

FILED FOR RECORD AT REQUEST OF
SEATTLE TITLE COMPANY
705 SECOND AVE
SEATTLE 4, WASHINGTON

WASHINGTON TITLE INSURANCE COMPANY
SEATTLE, WASHINGTON

Mail to WTI Escrow No. 593397 JW

Send Tax Statement to

DOCUMENTARY 20 SEVEN 21

DOCUMENTARY 2 UNITED STATES INTERNAL REVENUE 2

TAX ON CONVEYANCES COMMISSION OF THE STATE OF WASHINGTON CH 180 LAWS OF 1935 TEN DOLLARS

TAX ON CONVEYANCES COMMISSION OF THE STATE OF WASHINGTON CH 180 LAWS OF 1935 TEN DOLLARS

Statutory Warranty Deed

THE GRANTORS GERTH TORGET and JENNY TORGET, his wife

for and in consideration of Twenty Thousand - - - -($20,000.00) - Dollars

in hand paid, conveys and warrants to OSCAR W GRANQUIST

the following described real estate, situated in the County of KING, State of Washington (a) Lot 5, the west half of lot 18, and lots 19 and 20, block 59, Gilman Park, according to plat recorded in volume 3 of plats, page 40, in King County, Washington; EXCEPT the east 35 feet of lot 5 and EXCEPT the west 32 feet of lot 20; and EXCEPT those portions of said lots lying within tract 49 of Farmdale Homestead, according to plat recorded in volume 1 of plats, page 211, in King County, Washington.
(b) That portion of government lot 3, section 11, township 25 north, range 3 east, W.M., in King County, Wash. described as follows:
Beginning at a point on the north line of Market St. 450 feet west of the east line of the southeast quarter of the northwest quarter of said section 11; thence north to the northeasterly line of Tract 49, Farmdale Homestead, according to plat recorded in volume 1 of plats, page 211, in King County, Wash; thence southeasterly along said northeasterly line to the west line of the east half of lot 18, block 59, Gilman Park, according to plat recorded in volume 3 of plats, page 40, in King County, Wash; thence south along the west line of said east half extended southerly to the north line of Market St; thence west along said north line of Market St. to the point of beginning.

Dated this 27 day of January, 1959

SALES TAX LIEN PAID FEB 19 1959 A. A. TREGLER KING COUNTY TREASURER

Gerth Torget (SEAL)

Jenny Torget (SEAL)

STATE OF WASHINGTON, County of KING } ss.

By [illegible] DEPUTY

Rec # B331646

On this day personally appeared before me Gerth Torget and Jenny Torget, his wife

to me known to be the individual described in and who executed the within and foregoing instrument, and acknowledged that they signed the same as their free and voluntary act and deed, for the uses and purposes therein mentioned.

GIVEN under my hand and official seal this 27 day of January, 1959

F Q Bemis

Notary Public in and for the State of Washington.

RECORDING REQUESTED BY AND
WHEN RECORDED MAIL TO:

Charles N. Mullavey
P. O. Box 70567
Seattle, Washington 98107



E1780670
10/09/2000 14 20
KING COUNTY, WA
TAX $2 00
SALE $0 00

PAGE 001 OF 001

2000 10 9 0000776

SPECIAL WARRANTY DEED

GRANTOR ROBERT A JACOBSEN, a widower
GRANTEE ROBERT A JACOBSEN NO 1, LLC, a Washington limited liability company
LEGAL DESCRIPTION (Abbreviated) Lts 14-15, E 25ft Lt 16, Blk 59, Gilman Park, Additional legal(s) on page 1
ASSESSOR'S TAX PARCEL ID # 276770-1180-04
REFERENCE NOS OF DOCUMENTS RELEASED OR ASSIGNED none

THE GRANTOR, ROBERT A. JACOBSEN, a widower, for and in consideration of transferral to a newly established family limited liability company, hereby grants, bargains, sells, conveys and confirms to the **GRANTEE, ROBERT A. JACOBSEN NO. 1, LLC, a Washington limited liability company,** the following described real estate, situated in the County of King, State of Washington

> Lots 14, 15 and the East 25 feet of Lot 16 in Block 59 of Gilman Park, as per plat recorded in Volume 3 of Plats on page 40, records of King County, TOGETHER WITH that portion of Market Street adjoining on the South of said Lot 14, vacated by Ordinance No 54390 of the City of Seattle, situate in the City of Seattle, County of King, State of Washington

More commonly known as 2412 N W Market Street, Seattle, Washington, 98107, and King County tax parcel identification number 276770-1180-04

The Grantor for himself and for his successors in interest does by these presents expressly limit the covenants of the deed to those herein expressed, and excludes all covenants arising or to arise by statutory or other implication, and does hereby covenant that against all persons whomsoever lawfully claiming or to claim by, through or under said Grantor and not otherwise, he will forever warrant and defend the said described real estate

FOR TREASURER'S USE ONLY

ORIGINAL

Public Record
Order: Non-Order Search Doc: KC:2000 20001009000776 Page 1 of 2 Created By: dsavidis Printed: 2/9/2010 8:37:45 AM PST

DATED this 18 day of Aug, 2000

ROBERT A JACOBSEN

STATE OF WASHINGTON)
) ss
COUNTY OF KING)

On this day personally appeared before me ROBERT A JACOBSEN to me known to be the individual described in and who executed the within and foregoing instrument and acknowledged that he signed the same as his free and voluntary act and deed, for the uses and purposes therein mentioned

GIVEN under my hand and official seal this 13th day of August, 2000

Printed Name John S McMasters
NOTARY PUBLIC in and for the State of Washington, residing at Seattle, WA
My Appointment expires 8/9/2001

2000 1130 00000776

NOTE This document was prepared from information supplied to preparer by one or both parties to this document, and no title examination was requested in connection with the preparation of this document, nor was any made The preparer expresses no opinion on title to this property

FOR TREASURER'S USE ONLY

Order: Non-Order Search Doc: KC:2000 20001009000776 Public Record Page 2 of 2 Created By: dsavidis Printed: 2/9/2010 8:37:45 AM PST

RECORDING REQUESTED BY AND
WHEN RECORDED MAIL TO:

Charles N. Mullavey
P. O. Box 70567
Seattle, Washington 98107



2000100900077
MULLAVEY WD 9 00
PAGE 001 OF 002
10/09/2000 14:20
KING COUNTY, WA

E1780671
10/09/2000 14.20
KING COUNTY, WA
TAX $2 00
SALE $0 00

PAGE 001 OF 001

2000 100 9000777

SPECIAL WARRANTY DEED

GRANTOR ROBERT A JACOBSEN, a widower
GRANTEE ROBERT A JACOBSEN NO 1, LLC, a Washington limited liability company
LEGAL DESCRIPTION (Abbreviated) E ½ of Lt 7, Lts 8-11, Blk 59, Gilman Park, Additional legal(s) on page 1
ASSESSOR'S TAX PARCEL ID # 276770-1150-00 and 276770-1155-05
REFERENCE NOS OF DOCUMENTS RELEASED OR ASSIGNED none

THE GRANTOR, ROBERT A. JACOBSEN, a widower, for and in consideration of transferral to a newly established family limited liability company, hereby grants, bargains, sells, conveys and confirms to the **GRANTEE, ROBERT A. JACOBSEN NO. 1, LLC, a Washington limited liability company,** the following described real estate, situated in the County of King, State of Washington

> The East half of Lot 7 and all of lots 8, 9, 10 and 11, Block 59, GILMAN PARK, according to the plat recorded in Volume 3 of Plats, pages 40 and 41, in King County, Washington

More commonly known as 5511 24th Avenue N W, Seattle, Washington, 98107, and King County tax parcel identification numbers 276770-1150-00 and 276770-1155-05

The Grantor for himself and for his successors in interest does by these presents expressly limit the covenants of the deed to those herein expressed, and excludes all covenants arising or to arise by statutory or other implication, and does hereby covenant that against all persons whomsoever lawfully claiming or to claim by, through or under said Grantor and not otherwise, he will forever warrant and defend the said described real estate

D+4

FOR TREASURER'S USE ONLY

ORIGINAL

Public Record
Order: Non-Order Search Doc: KC:2000 20001009000777 Page 1 of 2 Created By: dsavidis Printed: 2/9/2010 8:34:24 AM PST

DATED this 18 day of August, 2000

ROBERT A JACOBSEN

STATE OF WASHINGTON)
) ss
COUNTY OF KING)

On this day personally appeared before me ROBERT A JACOBSEN to me known to be the individual described in and who executed the within and foregoing instrument and acknowledged that he signed the same as his free and voluntary act and deed, for the uses and purposes therein mentioned

GIVEN under my hand and official seal this 10th day of August, 2000

Printed Name
NOTARY PUBLIC in and for the State of Washington, residing at Seattle WA
My Appointment expires 8/9/2001

NOTE *This document was prepared from information supplied to preparer by one or both parties to this document, and no title examination was requested in connection with the preparation of this document, nor was any made The preparer expresses no opinion on title to this property*

2000 100 9000777

FOR TREASURER'S USE ONLY

Public Record
Order: Non-Order Search Doc: KC:2000 20001009000777 Page 2 of 2 Created By: dsavidis Printed: 2/9/2010 8:34:24 AM PST

RECORDING REQUESTED BY AND
WHEN RECORDED MAIL TO:

Charles N. Mullavey
P. O. Box 70567
Seattle, Washington 98107



200010090000778
MULLAVEY WD 9 00
PAGE 001 OF 002
10/09/2000 14 20
KING COUNTY, WA

E1780672
10/09/2000 14 20
KING COUNTY, WA
TAX $2 00
SALE $0 00

PAGE 001 OF 002

SPECIAL WARRANTY DEED

GRANTOR ROBERT A JACOBSEN, a widower
GRANTEE ROBERT A JACOBSEN NO 2, LLC, a Washington limited liability company
LEGAL DESCRIPTION (Abbreviated) POR Lts 5-7 & 16-18, Blk 59, Gilman Park, Additional legal(s) on page 1
ASSESSOR'S TAX PARCEL ID # 276770-1136-09
REFERENCE NOS OF DOCUMENTS RELEASED OR ASSIGNED none

2000 100 9000778

THE GRANTOR, ROBERT A. JACOBSEN, a widower, for and in consideration of transferral to a newly established family limited liability company, hereby grants, bargains, sells, conveys and confirms to the **GRANTEE, ROBERT A. JACOBSEN NO. 2, LLC, a Washington limited liability company,** the following described real estate, situated in the County of King, State of Washington

> The easterly 35 feet of Lot 5, all of Lot 6, the westerly 25 feet of Lot 7, the east 35 feet of Lot 18, all of Lot 17 and Lot 16, less the easterly 25 feet of said Lot, all in Block 59, Gilman Park, according to the plat recorded in Volume 3 of Plats, page 40, in King County, Washington, lying north of northerly line of vacated Tract 49 of Farmdale Homestead, according to plat recorded in Volume 1 of Plats, page 211, in King County, Washington, and a portion of vacated street and adjoining vacated by Ordinance 54390, lying west of the west line of the east 25 feet of said Lot 16, extending southerly to the north line of Northwest Market Street, and also that portion of vacated Tract 49 of said Farmdale Homestead, lying easterly of the west line of the easterly 35 feet of said Lot 18, extended southerly to the north line of Northwest Market Street as now established

More commonly known as 2428 N W Market Street, Seattle, Washington, 98107, and King County tax parcel identification number 276770-1136-09

FOR TREASURER'S USE ONLY

ORIGINAL

Public Record
Order: Non-Order Search Doc: KC:2000 200010090000778 Page 1 of 2 Created By: dsavidis Printed: 2/9/2010 8:26:40 AM PST

The Grantor for himself and for his successors in interest does by these presents expressly limit the covenants of the deed to those herein expressed, and excludes all covenants arising or to arise by statutory or other implication, and does hereby covenant that against all persons whomsoever lawfully claiming or to claim by, through or under said Grantor and not otherwise, he will forever warrant and defend the said described real estate

DATED this 18 day of Aug, 2000

ROBERT A JACOBSEN

STATE OF WASHINGTON)
) ss
COUNTY OF KING)

On this day personally appeared before me ROBERT A JACOBSEN to me known to be the individual described in and who executed the within and foregoing instrument and acknowledged that he signed the same as his free and voluntary act and deed, for the uses and purposes therein mentioned

GIVEN under my hand and official seal this 18th day of August, 2000

Printed Name John McMasters
NOTARY PUBLIC in and for the State of Washington, residing at Seattle WA
My Appointment expires 9/9/2001

NOTE This document was prepared from information supplied to preparer by one or both parties to this document, and no title examination was requested in connection with the preparation of this document, nor was any made The preparer expresses no opinion on title to this property


2000 100 9000778

FOR TREASURER'S USE ONLY

Public Record
Order: Non-Order Search Doc: KC:2000 20001009000778 Page 2 of 2 Created By: dsavidis Printed: 2/9/2010 8:26:40 AM PST

RECORDING REQUESTED BY AND
WHEN RECORDED MAIL TO.

Charles N. Mullavey
P. O. Box 70567
Seattle, Washington 98107

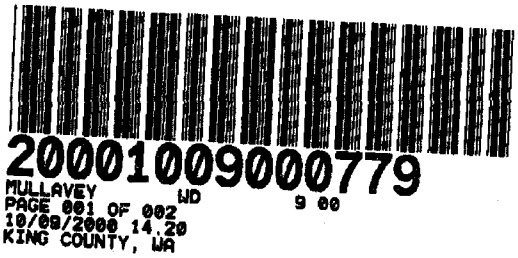

E1780673
10/09/2000 14.20
KING COUNTY, WA
TAX $2 00
SALE $0 00

PAGE 001 OF 001

SPECIAL WARRANTY DEED

GRANTOR ROBERT A JACOBSEN, a widower
GRANTEE ROBERT A JACOBSEN NO 2, LLC, a Washington limited liability company
LEGAL DESCRIPTION (Abbreviated) Lt 4, Blk 59, Gilman Park, Additional legal(s) on page 1
ASSESSOR'S TAX PARCEL ID # 276770-1130-05
REFERENCE NOS OF DOCUMENTS RELEASED OR ASSIGNED none

2000 100 9000779

THE GRANTOR, ROBERT A. JACOBSEN, a widower, for and in consideration of transferral to a newly established family limited liability company, hereby grants, bargains, sells, conveys and confirms to the **GRANTEE, ROBERT A. JACOBSEN NO. 2, LLC, a Washington limited liability company,** the following described real estate, situated in the County of King, State of Washington

Lot 4, Block 59, Gilman Park, records of King County, Washington, TOGETHER with all improvements thereon

More commonly known as 2435 N W 56th Street, Seattle, Washington, 98107, King County tax parcel identification number 276770-1130-05.

The Grantor for himself and for his successors in interest does by these presents expressly limit the covenants of the deed to those herein expressed, and excludes all covenants arising or to arise by statutory or other implication, and does hereby covenant that against all persons whomsoever lawfully claiming or to claim by, through or under said Grantor and not otherwise, he will forever warrant and defend the said described real estate

FOR TREASURER'S USE ONLY

ORIGINAL

Public Record
Order: Non-Order Search Doc: KC:2000 20001009000779 Page 1 of 2 Created By: dsavidis Printed: 2/9/2010 8:26:26 AM PST

DATED this 18 day of Aug, 2000

ROBERT A JACOBSEN

STATE OF WASHINGTON)
) ss
COUNTY OF KING)

On this day personally appeared before me ROBERT A JACOBSEN to me known to be the individual described in and who executed the within and foregoing instrument and acknowledged that he signed the same as his free and voluntary act and deed, for the uses and purposes therein mentioned

GIVEN under my hand and official seal this 18 day of August, 2000

Printed Name John S McMasters
NOTARY PUBLIC in and for the State of Washington, residing at Seattle, WA
My Appointment expires 3/9/2001

2000 100 9300779

NOTE This document was prepared from information supplied to preparer by one or both parties to this document, and no title examination was requested in connection with the preparation of this document, nor was any made The preparer expresses no opinion on title to this property

FOR TREASURER'S USE ONLY

Order: Non-Order Search Doc: KC:2000 200010090000779 Public Record Page 2 of 2 Created By: dsavidis Printed: 2/9/2010 8:26:27 AM PST

RECORDING REQUESTED BY AND
WHEN RECORDED MAIL TO:

Charles N. Mullavey
P. O. Box 70567
Seattle, Washington 98107

20011217000935
MULLAVEY WD 9.00
PAGE 001 OF 002
12/17/2001 10.04
KING COUNTY, WA

E1857636
12/17/2001 10:04
KING COUNTY, WA
TAX $2 00
SALE $0.00

PAGE 001 OF 002

200112170000935

SPECIAL WARRANTY DEED

GRANTOR ROBERT A JACOBSEN, a widower
GRANTEE ROBERT A JACOBSEN NO 2, LLC, a Washington limited liability company
LEGAL DESCRIPTION (Abbreviated) POR Lts 5-7 & 16-18, Blk 59, Gilman Park, Additional legal(s) on page 1
ASSESSOR'S TAX PARCEL ID # 276770-1136-09
REFERENCE NOS OF DOCUMENTS RELEASED OR ASSIGNED 20001009000778

THE GRANTOR, ROBERT A. JACOBSEN, a widower, for and in consideration of transferral to a newly established family limited liability company, hereby grants, bargains, sells, conveys and confirms to the **GRANTEE, ROBERT A. JACOBSEN NO. 2, LLC, a Washington limited liability company,** the following described real estate, situated in the County of King, State of Washington

The easterly 35 feet of Lot 5, all of Lot 6, the westerly 25 feet of Lot 7, the east 35 feet of Lot 18, all of Lot 17 and Lot 16, less the easterly 25 feet of said Lot, all in Block 59, Gilman Park, according to the plat recorded in Volume 3 of Plats, page 40, in King County, Washington, lying north of northerly line of vacated Tract 49 of Farmdale Homestead, according to plat recorded in Volume 1 of Plats, page 211, in King County, Washington, and a portion of vacated street and adjoining vacated by Ordinance 54390, lying west of the west line of the east 25 feet of said Lot 16, extending southerly to the north line of Northwest Market Street, and also that portion of vacated Tract 49 of said Farmdale Homestead, lying easterly of the west line of the easterly 35 feet of said Lot 18, extended southerly to the north line of Northwest Market Street as now established

Subject to all easements, restrictions and reservations of record

FOR TREASURER'S USE ONLY

Public Record
Order: Non-Order Search Doc: KC:2001 20011217000935 Page 1 of 2 Created By: dsavidis Printed: 2/9/2010 8:26:43 AM PST

More commonly known as 2428 N.W Market Street, Seattle, Washington, 98107, and King County tax parcel identification number 276770-1136-09

The Grantor for himself and for his successors in interest does by these presents expressly limit the covenants of the deed to those herein expressed, and excludes all covenants arising or to arise by statutory or other implication, and does hereby covenant that against all persons whomsoever lawfully claiming or to claim by, through or under said Grantor and not otherwise, he will forever warrant and defend the said described real estate.

DATED this 29th day of November, 2001.

ROBERT A JACOBSEN

STATE OF WASHINGTON)
) ss
COUNTY OF KING)

On this day personally appeared before me ROBERT A JACOBSEN to me known to be the individual described in and who executed the within and foregoing instrument and acknowledged that he signed the same as his free and voluntary act and deed, for the uses and purposes therein mentioned

GIVEN under my hand and official seal this 29th day of November, 2001

Printed Name Charles N. Mullavey
NOTARY PUBLIC in and for the State of Washington, residing at Seattle
My Appointment expires 10/2/04.

NOTE This document was prepared from information supplied to preparer by one or both parties to this document, and no title examination was requested in connection with the preparation of this document, nor was any made The preparer expresses no opinion on title to this property

200112170000935

- 2

FOR TREASURER'S USE ONLY

RECORDING REQUESTED BY AND
WHEN RECORDED MAIL TO:

Charles N. Mullavey
P. O. Box 70567
Seattle, Washington 98107



20011217000936
MULLAVEY WD 9 00
PAGE 001 OF 002
12/17/2001 10:04
KING COUNTY, WA

E1857637
12/17/2001 10.04
KING COUNTY, WA
TAX $2 00
SALE $0 00

PAGE 001 OF 001

2001 121 7000936

SPECIAL WARRANTY DEED

GRANTOR ROBERT A JACOBSEN, a widower
GRANTEE ROBERT A JACOBSEN NO 2, LLC, a Washington limited liability company
LEGAL DESCRIPTION (Abbreviated) Lt 4, Blk 59, Gilman Park, Additional legal(s) on page 1
ASSESSOR'S TAX PARCEL ID # 276770-1130-05
REFERENCE NOS OF DOCUMENTS RELEASED OR ASSIGNED 20001009000779

THE GRANTOR, ROBERT A. JACOBSEN, a widower, for and in consideration of transferral to a newly established family limited liability company, hereby grants, bargains, sells, conveys and confirms to the **GRANTEE, ROBERT A. JACOBSEN NO. 2, LLC, a Washington limited liability company,** the following described real estate, situated in the County of King, State of Washington

Lot 4, Block 59, Gilman Park, records of King County, Washington, TOGETHER with all improvements thereon

Subject to all easements, restrictions and reservations of record

More commonly known as 2435 N W. 56th Street, Seattle, Washington, 98107, King County tax parcel identification number 276770-1130-05.

The Grantor for himself and for his successors in interest does by these presents expressly limit the covenants of the deed to those herein expressed, and excludes all covenants arising or to arise by statutory or other implication, and does hereby covenant that against all persons whomsoever lawfully claiming or to claim by, through or under said Grantor and not otherwise, he will forever warrant and

FOR TREASURER'S USE ONLY

Public Record
Order: Non-Order Search Doc: KC:2001 20011217000936 Page 1 of 2 Created By: dsavidis Printed: 2/9/2010 8:26:28 AM PST

defend the said described real estate

DATED this 29th day of November, 2001.

ROBERT A. JACOBSEN

STATE OF WASHINGTON)
) ss
COUNTY OF KING)

On this day personally appeared before me ROBERT A. JACOBSEN to me known to be the individual described in and who executed the within and foregoing instrument and acknowledged that he signed the same as his free and voluntary act and deed, for the uses and purposes therein mentioned

GIVEN under my hand and official seal this 29th day of November, 2001.



Printed Name: Charles N. Mullavey
NOTARY PUBLIC in and for the State of Washington, residing at Seattle.
My Appointment expires: 10/2/04

NOTE This document was prepared from information supplied to preparer by one or both parties to this document, and no title examination was requested in connection with the preparation of this document, nor was any made The preparer expresses no opinion on title to this property

2001 121 7000936

- 2

FOR TREASURER'S USE ONLY.

Public Record
Order: Non-Order Search Doc: KC:2001 20011217000936 Page 2 of 2 Created By: dsavidis Printed: 2/9/2010 8:26:29 AM PST

RECORDING REQUESTED BY AND
WHEN RECORDED MAIL TO:

Charles N. Mullavey
P. O. Box 70567
Seattle, Washington 98107

20011217000938
MULLAVEY WD 9 00
PAGE 001 OF 002
12/17/2001 10:04
KING COUNTY, WA

E1857639
12/17/2001 10:04
KING COUNTY, WA
TAX $2.00
SALE $0.00

PAGE 001 OF 002

SPECIAL WARRANTY DEED

GRANTOR: ROBERT A JACOBSEN, a widower
GRANTEE ROBERT A JACOBSEN NO 1, LLC, a Washington limited liability company
LEGAL DESCRIPTION (Abbreviated) Lts 14-15, E 25ft Lt 16, Blk 59, Gilman Park, Additional legal(s) on page 1
ASSESSOR'S TAX PARCEL ID # 276770-1180-04
REFERENCE NOS OF DOCUMENTS RELEASED OR ASSIGNED 20001009000776

2001 121 7000938

THE GRANTOR, ROBERT A. JACOBSEN, a widower, for and in consideration of transferral to a newly established family limited liability company, hereby grants, bargains, sells, conveys and confirms to the **GRANTEE, ROBERT A. JACOBSEN NO. 1, LLC, a Washington limited liability company,** the following described real estate, situated in the County of King, State of Washington

> Lots 14, 15 and the East 25 feet of Lot 16 in Block 59 of Gilman Park, as per plat recorded in Volume 3 of Plats on page 40, records of King County, TOGETHER WITH that portion of Market Street adjoining on the South of said Lot 14, vacated by Ordinance No 54390 of the City of Seattle, situate in the City of Seattle, County of King, State of Washington
>
> Subject to all easements, restrictions and reservations of record
>
> More commonly known as 2412 N W Market Street, Seattle, Washington, 98107, and King County tax parcel identification number 276770-1180-04

The Grantor for himself and for his successors in interest does by these presents expressly limit the covenants of the deed to those herein expressed, and excludes all covenants arising or to arise by statutory or other implication, and does hereby covenant that against all persons whomsoever lawfully

FOR TREASURER'S USE ONLY

Public Record
Order: Non-Order Search Doc: KC:2001 20011217000938 Page 1 of 2 Created By: dsavidis Printed: 2/9/2010 8:37:46 AM PST

claiming or to claim by, through or under said Grantor and not otherwise, he will forever warrant and defend the said described real estate

DATED this 29th day of November, 2001

ROBERT A. JACOBSEN

STATE OF WASHINGTON)
) ss
COUNTY OF KING)

On this day personally appeared before me ROBERT A JACOBSEN to me known to be the individual described in and who executed the within and foregoing instrument and acknowledged that he signed the same as his free and voluntary act and deed, for the uses and purposes therein mentioned

GIVEN under my hand and official seal this 29th day of November, 2001.

CHARLES N MULLAVEY NOTARY PUBLIC STATE OF WASHINGTON COMMISSION EXPIRES 10-02-04

Printed Name: Charles N. Mullavey
NOTARY PUBLIC in and for the State of Washington, residing at Seattle
My Appointment expires 10/2/04.

NOTE This document was prepared from information supplied to preparer by one or both parties to this document, and no title examination was requested in connection with the preparation of this document, nor was any made The preparer expresses no opinion on title to this property

2001 121 7000936

- 2

FOR TREASURER'S USE ONLY

RECORDING REQUESTED BY AND
WHEN RECORDED MAIL TO:

Charles N. Mullavey
P. O. Box 70567
Seattle, Washington 98107



20011217000939
MULLAVEY WD 9.00
PAGE 001 OF 002
12/17/2001 10:04
KING COUNTY, WA

E1857640
12/17/2001 10:04
KING COUNTY, WA
TAX $2.00
SALE $0 00

PAGE 001 OF 002

SPECIAL WARRANTY DEED

GRANTOR ROBERT A JACOBSEN, a widower
GRANTEE ROBERT A JACOBSEN NO 1, LLC, a Washington limited liability company
LEGAL DESCRIPTION (Abbreviated) E ½ of Lt 7, Lts 8-11, Blk 59, Gilman Park, Additional legal(s) on page 1
ASSESSOR'S TAX PARCEL ID # 276770-1150-00 and 276770-1155-05
REFERENCE NOS OF DOCUMENTS RELEASED OR ASSIGNED 20001009000777

200112170000939

THE GRANTOR, ROBERT A. JACOBSEN, a widower, for and in consideration of transferral to a newly established family limited liability company, hereby grants, bargains, sells, conveys and confirms to the **GRANTEE, ROBERT A. JACOBSEN NO. 1, LLC, a Washington limited liability company,** the following described real estate, situated in the County of King, State of Washington

The East half of Lot 7 and all of lots 8, 9, 10 and 11, Block 59, GILMAN PARK, according to the plat recorded in Volume 3 of Plats, pages 40 and 41, inKing County, Washington

Subject to all easements, restrictions and reservations of record.

More commonly known as 5511 24th Avenue N W, Seattle, Washington, 98107, and King County tax parcel identification numbers 276770-1150-00 and 276770-1155-05

The Grantor for himself and for his successors in interest does by these presents expressly limit the covenants of the deed to those herein expressed, and excludes all covenants arising or to arise by statutory or other implication, and does hereby covenant that against all persons whomsoever lawfully

FOR TREASURER'S USE ONLY

Public Record
Order: Non-Order Search Doc: KC:2001 20011217000939 Page 1 of 2 Created By: dsavidis Printed: 2/9/2010 8:34:26 AM PST

claiming or to claim by, through or under said Grantor and not otherwise, he will forever warrant and defend the said described real estate

DATED this 29 day of Nov, 2001

ROBERT A. JACOBSEN

STATE OF WASHINGTON)
) ss
COUNTY OF KING)

On this day personally appeared before me ROBERT A JACOBSEN to me known to be the individual described in and who executed the within and foregoing instrument and acknowledged that he signed the same as his free and voluntary act and deed, for the uses and purposes therein mentioned.

GIVEN under my hand and official seal this 29th day of November, 2001

CHARLES N. MULLAVEY NOTARY PUBLIC STATE OF WASHINGTON COMMISSION EXPIRES 10-02-04


Printed Name Charles N. Mullavey
NOTARY PUBLIC in and for the State of Washington, residing at Seattle
My Appointment expires 10/2/04.

NOTE This document was prepared from information supplied to preparer by one or both parties to this document, and no title examination was requested in connection with the preparation of this document, nor was any made The preparer expresses no opinion on title to this property

200112170000939

- 2

FOR TREASURER'S USE ONLY

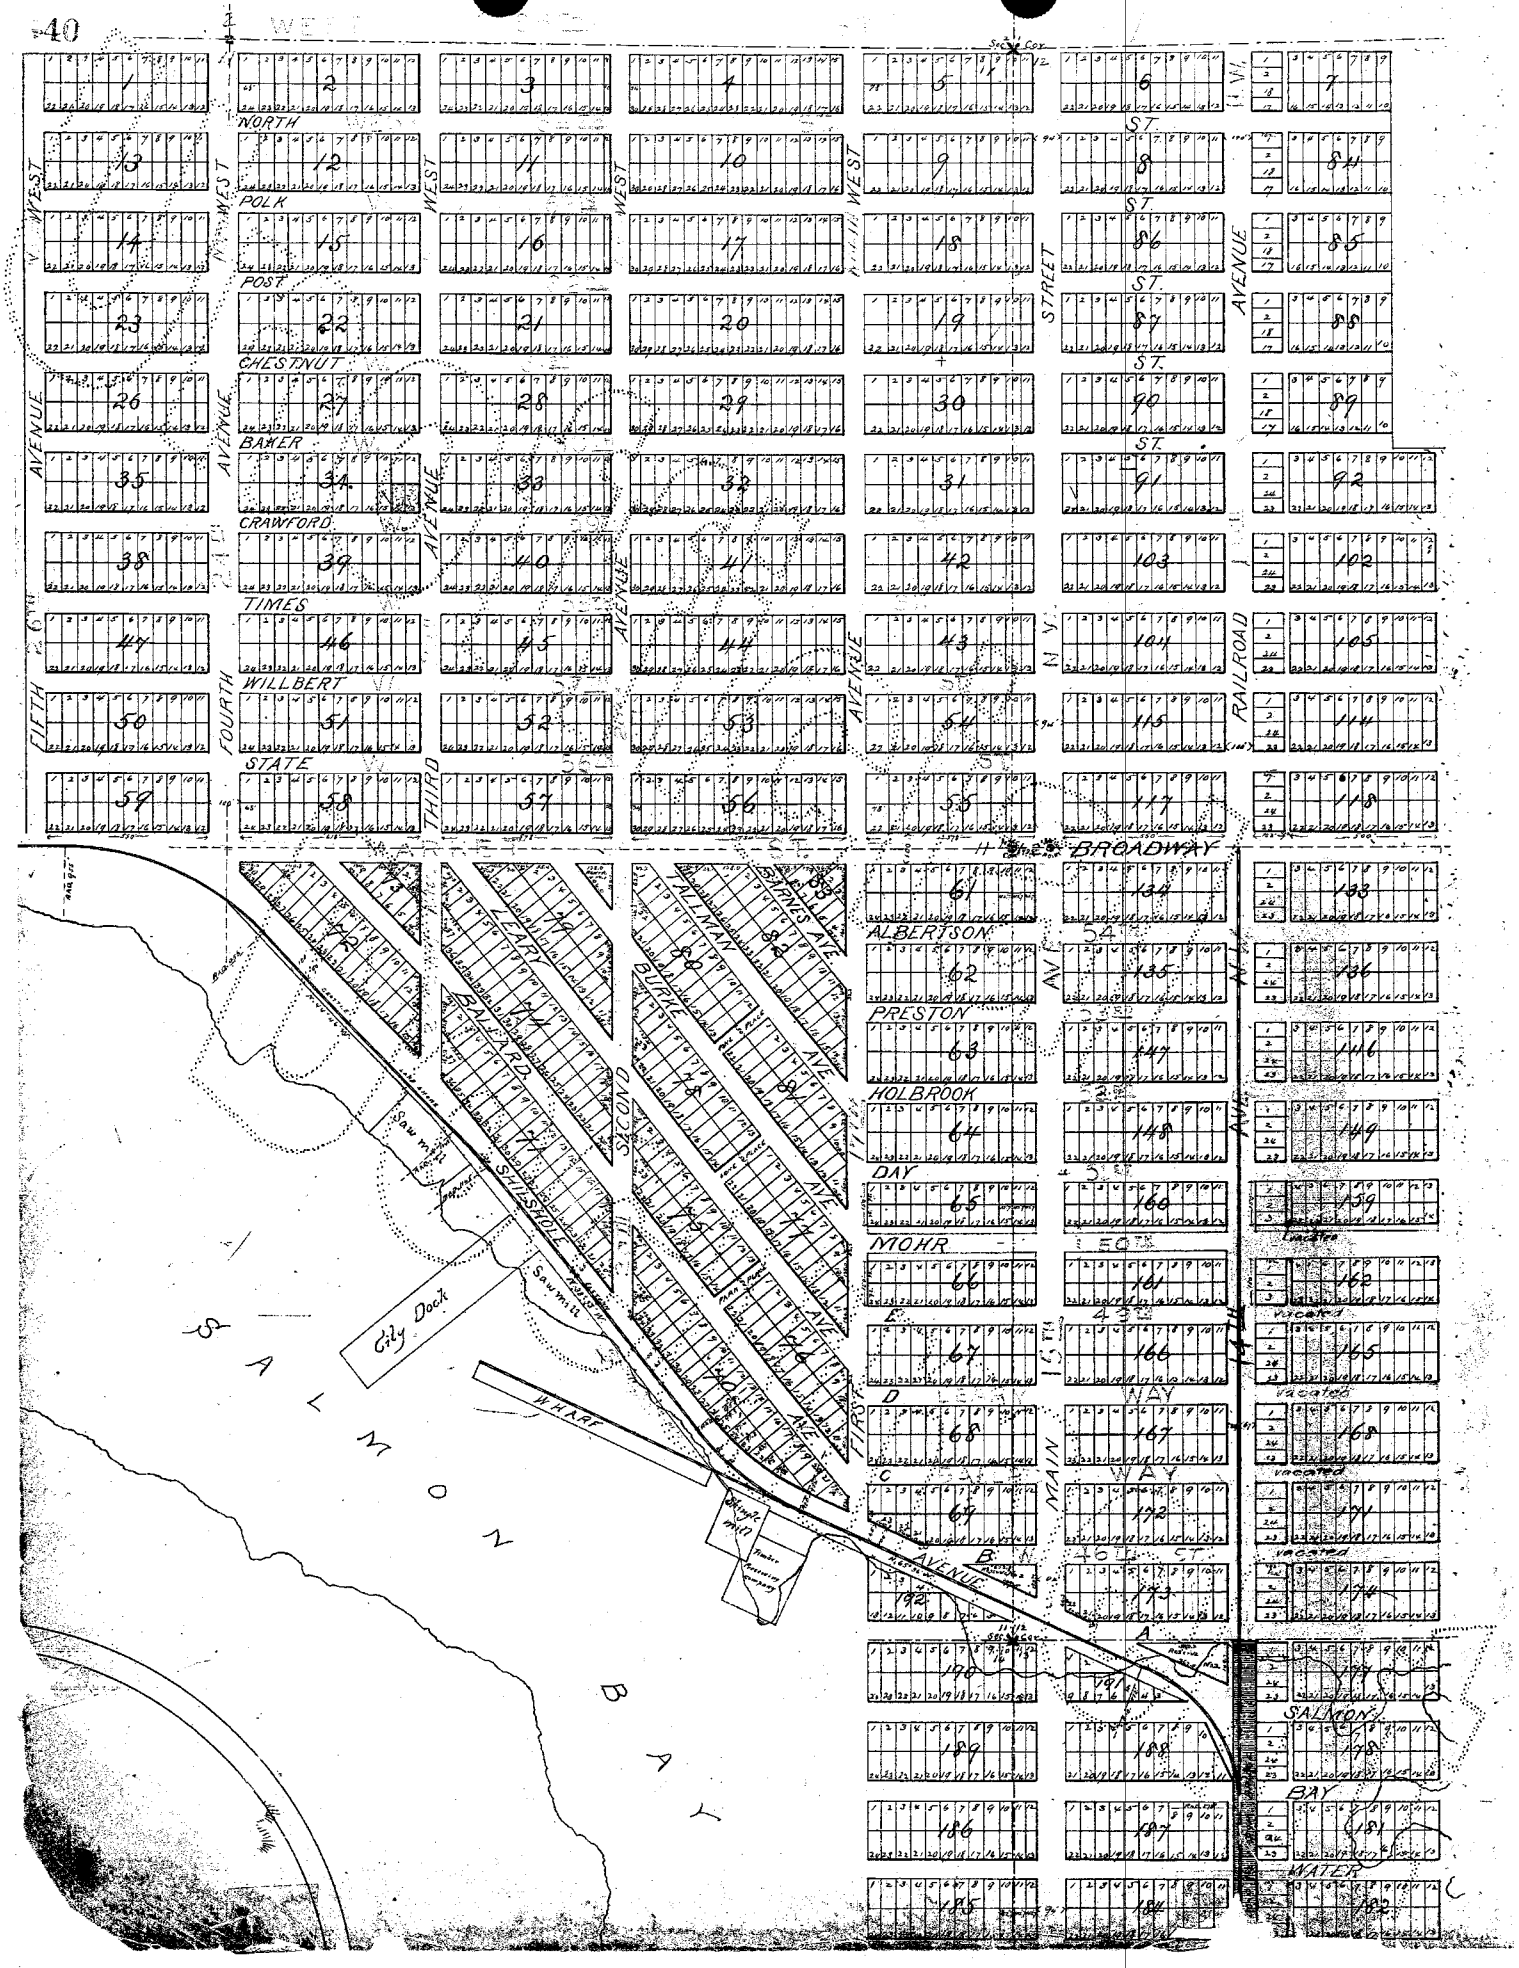

NORTH
POLK
POST
CHESTNUT
BAKER
CRAWFORD
TIMES
WILLBERT
STATE
BROADWAY
ALBERTSON
PRESTON
HOLBROOK
DAY
MOHR
MAIN
FIRST
SECOND
THIRD
FOURTH
FIFTH
WEST
AVENUE
STREET
RAILROAD
LEARY
BALLARD
BURKE
GILMAN
SHILSHOLE
SALMON
BAY
WATER
City Dock
Saw mill
Shingle mill
WHARF
vacated

MAP OF

GILMAN PARK

Scale 300 ft = 1 inch.

Scurry & Owens
Civil Engineers

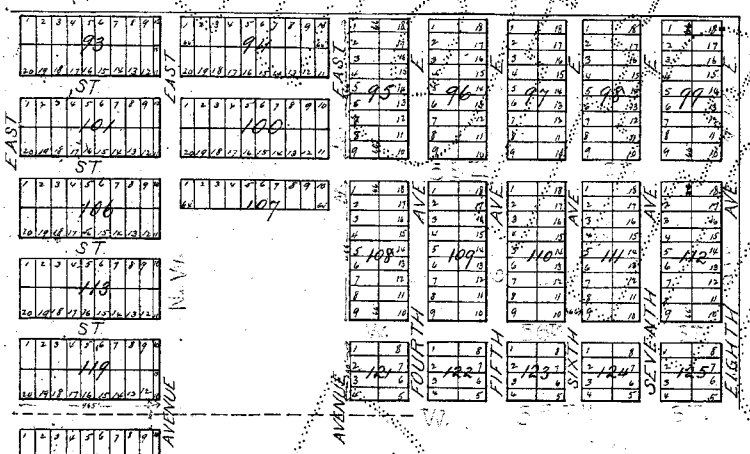


EXPLANATION

The Initial point of this plat is at the intersection of Broadway and Main Str. and distant 135 ft. east of the 1/4 sec. cor. between Secs. 11 and 12. Main Str. is parallel to the line between the above mentioned 1/4 Sec. Cor. and the Cor. to Secs. 11. 12. 13 and 14.

Lots generally 50'x100' Blocks of various lengths as indicated by plat.

Streets 66 ft. wide except Main Str. which is 99 ft wide Railroad ave. 100' Broadway 100' Mohr str. 112' Shilshole ave. 100' Fourth ave. west 100' Eighth ave. east and Fifth ave. west are as indicated by plat.

INSTRUMENT AFFECTING
REC'D 7/21/14 0232

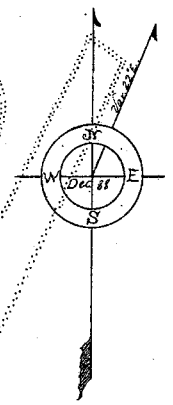

DESCRIPTION

Gilman Park embraces the following described land to-wit: with the exception noted below. Lots 1-2-7-8-9-10-11 and West 1/2 of N.E. 1/4, E 1/2 of E 1/2 of N.W. 1/4, Sec. 11. Lots 1-2-3 and S. S.W. 1/4 of N.E. 1/4, S.W. 1/4 of S.W. 1/4 and W 1/2 of S.E. 1/4 of S.W. 1/4 of Sec. 12. Lot 1 and that portion of lot 2. Sec. 13 which lies south of the W 1/2 of S.E. 1/4 of S.W. 1/4 Sec. 12. also the S.W. Fitler donation claim No. 37, No. 1328, all in Twp 25 N. Range 3 E.W.M.

The exception included in above description and not platted herein is described as follows to-wit: a tract beginning at the center of Sec. 12 Twp. 25 N. Range 5 E., thence North 660 ft. thence W. 660 ft. thence S. 1320 ft. thence E 660 ft. thence north 660 ft. to place of beginning. Containing 20 acres.

SEE SURVEY VOL 13 PGE 44

ILLEGIBILITY DUE TO DAMAGE OF ORIGINAL

DEDICATION

Know all men by these presents: That the West Coast Improvement Company: John Leary, Mary B. Leary, W.R. Ballard, Estelle Ballard, Wm Crawford, Mary Crawford and Alonzo Kimball, owners in fee simple of Gilman Park, to the City of Seattle hereby declare this plat and hereby dedicate to the use of the public forever all the streets platted thereon, except all streets West of Railroad Ave. and South of Shilshole Ave. and excepting and reserving however the exclusive right of laying down water pipes and gas pipes through and under the streets of said plat and reserving also the exclusive rights for electric lights, Street railways cable roads and steam or electric railways.

In witness whereof we have hereunt set our hands and seals this 14th day of January A.D. 1889.

Signed & Sealed in presence of
R.H. Grover
W.T. Sharpe

John Leary
Mary B. Leary
by John Leary her attorney in fact
W.R. Ballard
Estelle Ballard
William Crawford
Mary Crawford
Alonzo Kimball

Corporate Seal — West Coast Improvement Company
by John Leary President
W.R. Ballard Secretary

26857
Filed for Record at the request of W.R. Ballard Jany. 15th A.D. 1889 at 50 min. past 10. A.M.
Lyman Wood
County Auditor.

ACKNOWLEDGEMENT

Territory of Washington } ss.
County of King }


On this 14th day of January A.D. 1889 before me, a Notary Public in and for Washington Territory, duly commissioned and sworn, personally came John Leary Pres. of West Coast Improvement Co. and W.R. Ballard secretary; John Leary and Mary B. Leary, husband and wife, W.R. Ballard and Estelle Ballard, husband and wife, Wm Crawford and Mary Crawford, husband and wife, and Alonzo Kimball, unmarried, all of King County Washington Terr., to me known to be the individuals described in and who executed the foregoing plat, and acknowledged that they signed and sealed the same as their free and voluntary act and for the uses and purposes therein mentioned.

Witness my hand and official seal, the day and year in this certificate above written.

NOTARIAL SEAL

George B. Kittinger
Notary Public in and for Washington Ter. Seattle

Farmdale Homestead

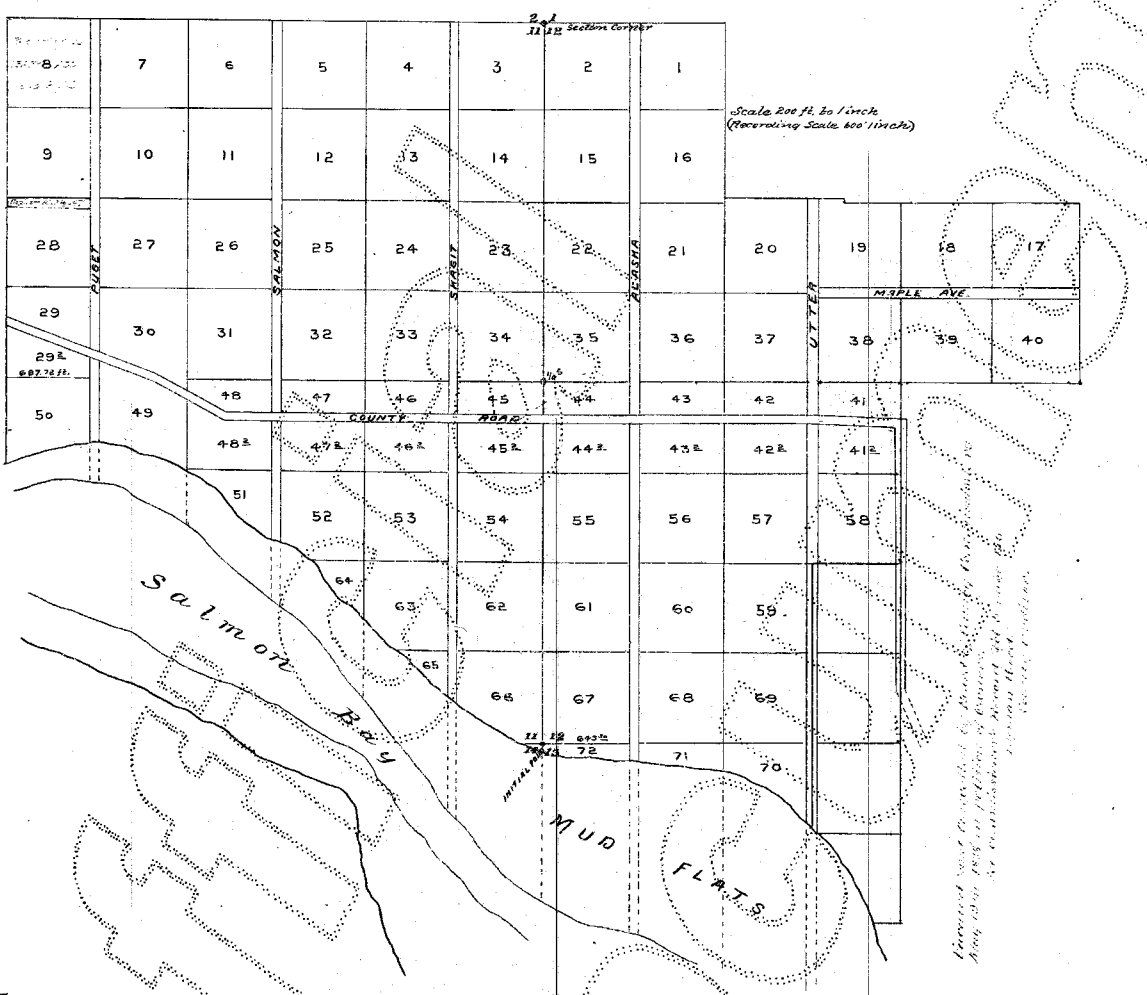

EXPLANATION.

This Farmdale Homestead embraces the following tracts of land viz: The Ira Utter Donation Land Claim, also the East half of the North West Quarter and the West half of the North East Quarter, and Lots 1, 2, 3, 7, 8, 9, 10 and 11 of section 11, also the South half of the South West Quarter, and the South West Quarter of the North East Quarter and Lots 1, 2, 3, 4 and 5 of section 12, and Lots 1 and 2 of section 13, (except the East half of the South East Quarter of the South West Quarter of Section 12, and that portion of lot 2 of section 13 South of this 20 acres) all in Town. 25 North Range 3 East, King County Wash. Ter. all full lots contain 10 acres, fractional lots as shown on plat. The Streets or Roads are 60 feet wide.

Initial Point Stone monument corner to sections 11, 12, 13 & 14 Township 25 North Range 3 East Willamette Meridian King County, Washington Territory, which is the South West Corner of Lot 67 in Farmdale Homestead."

County of King } ss.
Territory of Washington }

Personally appeared before me U. M. Rasin a Notary Public in and for King Co. Wash. Ter. Thos. Burke and Carrie E. his wife, and I, having fully made known to them the contents of this instrument and having examined the said Carrie E. separate and apart from her husband, they each acknowledged that they executed this instrument freely and voluntarily without fear or coercion on the part of any one, and for the purposes herein mentioned.

Witness my hand and official seal this 20th. day of June A. D. 1882

U. M. Rasin
Notary Public in & for King County Washington Territory.
(Notarial Seal)

Know all men by these presents, That we Thos. Burke and Carrie E. his wife, owners of this Farmdale Homestead, hereby declare this plat and hereby dedicate to the use of the public forever, all the streets or roads platted thereon.

Witness our hands and seals this 20th day of June A. D. 1882

Signed, and sealed in presence of

R. Heber Thomson
U. M. Rasin

Thomas Burke (Seal)
Carrie E. Burke (Seal)

Filed for Record at the request of Thomas Burke July 17th, 1882 @ 11.30 A.M.
S.C. Harris County Auditor.

6 H 390

Posted

...ORDAINED BY THE CITY ...
...LOWS AS FOLLOWS:
...That the following de...
...ay of Market Street, in ...
...ines to wit:
...Beacon of Market Street ...
...ck 83, Gilman Park ...
...orth of a ...
...and parallel ...
...Market ...
...Ordinance ...
...of Ballard, ...
...hereby vacated. ...
...This ordinance shall ...
...and be in force thirty ...
...and after its passage and ...
...approved by the Mayor, ...
...shall take effect at the ...
...law under the ...
...city charter. ...
...Passed the City Council this 27th ...
...December, 1927, and signed ...
...in open session in authentica... ...
...its passage this 27th day of ...
...December, 1927.
JOHN E. CARROLL,
President of the City Council.
Approved by me this 30th day of December, 1927.
BERTHA K. LANDES,
Mayor.
Filed by me this 30th day of December, 1927.
H. W. CARROLL,
Comptroller and ex-officio
City Clerk.
By E. M. STREET,
Deputy Clerk.
Date of first publication in the Daily Journal of Commerce, Seattle, December 31, 1927. (C-11784)

ORDINANCE NO. 54392

AN ORDINANCE providing for the ...ing, opening, extending ...establishing of SPENCER ...STREET and RAYMOND STREET, ...between 23rd Avenue South ...Beacon Avenue, and 25th ...AVENUE SOUTH, between Ju... Street and Raymond Street; ...ing for the condemnation, ...demnation, taking and dam... ...of land and other property ...therefor; providing for ...establishing of the curb ...grades of said streets and avenue, ...for the making of the neces... ...and levying for cuts and fills upon ...the property abutting upon said ...streets and avenue; providing ...the entire cost shall be paid ...by special assessment upon the ...property specially benefited, in ...the manner provided by law.

WHEREAS, Public necessity and convenience demand that the ...

That portion of Tract D described as follows: Beginning at a point on the east line of said Tract, said point being distant one hundred thirty-two and seventy-one one-hundredths (132.71) feet south from the northeast corner of said tract; thence south 0° 01' 07" east along the east line of said Tract a distance of fifty (50.00) feet; thence north 87° 48' 41" west a distance of eight and ninety-four one-hundredths (8.94) feet; thence north 0° 01' 07" west a distance of fifty (50.00) feet; thence south 87° 48' 41" east a distance of eight and ninety-one one-hundredths (8.91) feet to the point of beginning;

That portion of Tract E described as follows: Beginning at a point on the east line of said Tract, said point being distant north one hundred thirty-two and forty-nine one-hundredths (132.49) feet from the southeast corner of said Tract E, thence north 0° 01' 07" west along the east line of said Tract a distance of fifty (50.00) feet; thence north 87° 47' 33" west a distance of nine and nine one-hundredths (9.09) feet; thence south 0° 01' 07" east a distance of fifty (50.00) feet; thence south 87° 47' 33" east a distance of nine and eleven one-hundredths (9.11) feet to the point of beginning;

That portion of Tract F described as follows: Beginning at a point on the east line of said Tract, said point being distant one hundred thirty-two and forty-nine one-hundredths (132.49) feet north from the southeast corner of said Tract; thence north 0° 0' 40" east along the east line thereof a distance of fifty (50.00) feet; thence north 87° 47' 33" west a distance of two hundred seventy-two and ninety-six one-hundredths (272.96) feet to a point on the easterly margin of Beacon Avenue, as established by condemnation Ordinance No. 30071; thence south 11° 41' 17" east along said easterly margin a distance of fifty-one and forty-seven one-hundredths (51.47) feet, thence south 87° 47' 33" east a distance of two hundred sixty-two and fifty-two one-hundredths (262.52) feet to the point of beginning.

Section 3. That in the grading of the above named streets and avenue, the City shall acquire the right, in the case of a cut to re-

...ORDINANCE providing for the ...ing, opening, extending ...establishing of SPENCER ...STREET and RAYMOND STREET, ...between 23rd Avenue South ...Beacon Avenue, and 25th ...AVENUE SOUTH, between Ju... Street and Raymond Street; ...ing for the condemnation, ...demnation, taking and dam... ...of land and other property ...therefor; providing for ...establishing of the curb ...grades of said streets and avenue, ...for the making of the neces... ...and levying for cuts and fills upon ...the property abutting upon said ...streets and avenue; providing ...the entire cost shall be paid ...by special assessment upon the ...property specially benefited, in ...the manner provided by law.

...take effect and be in force ...days from and after its pas... ...approval, if approved by the ...otherwise it shall take ef... ...time it shall become a ... ...the provisions of the city ...

...Passed the City Council ... ...day of December, 1927, and ...by me in open session in ... ...cation of its passage this ... ...of December, 1927.

JOHN E. CAR...
President of the City C...
Approved by the Mayor ...
December, 1927.
BERTHA K. LA...
Mayor.

Filed by me this 30th ... December, 1927.
Attest: H. W. CARR...
City Comptroller and ...
City Clerk.
(Seal) By E. M. S...
Deputy.

Date of first publi... Daily Journal of Com... January 4, 1928. ...

FOREIGN ...

6328401

5069 337

6328401

B 8 5 4 9 8 6 11-10

REAL ESTATE CONTRACT

THIS CONTRACT, made and entered into this 1st day of April, 1968, between OSCAR W. GRANQUIST, as his separate property, hereinafter called the seller, and ROBERT A. JACOBSEN, hereinafter called the purchaser,

WITNESSETH: That the seller agrees to sell to the purchaser and the purchaser agrees to purchase from the seller the following described real estate, with the appurtenances, in King County, State of Washington:

PARCEL "A"

Lot 5, the west 15 feet of Lot 18, and Lots 19 and 20, Block 59, Gilman Park, according to the plat recorded in Volume 3 of Plats, page 40, in King County, Washington; EXCEPT the east 35 feet of Lot 5 and except the west 32 feet of Lot 20; and except those portions of said lots lying within Tract 49 of Farmdale Homestead, according to the plat recorded in Volume 1 of Plats, page 211, in King County, Washington.

PARCEL "B"

That portion of Government Lot 3, Section 11, Township 25 north, range 3 east, W.M., in King County, Washington described as follows:

Beginning at a point on the north line of Market Street 450 feet west of the east line of the southeast quarter of the northwest quarter of said Section 11; thence north to the northeasterly line of Tract 49, Farmdale Homestead, according to the plat recorded in Volume 1 of Plats, page 211, in King County, Washington, thence southeasterly along said northeasterly line to the west line of the east 35 feet of Lot 18, Block 59, Gilman Park, according to the plat recorded in Volume 3 of Plats, page 10, in King County, Washington; thence south along the west line of said east 35 feet extended southerly to the north line of Market Street; thence west along said north line of Market Street to the point of beginning.

B

FFD

R2/REC

6328

SUBJECT TO: Easements, restrictions, reservations of record and the Lease dated May 6, 1966, between O. W. Granquist, as lessor, and Jacobsen Boat & Motors, Inc., a Washington corporation, as lessee. Seller's interest in said Lease, as lessor, is included in this conveyance and shall be subject to the terms and conditions of this Real Estate Contract, including the provision for forfeiture, as hereinafter set forth in paragraph (10). Purchaser assumes and agrees to perform seller's obligations under said Lease, as lessor. Said Lease includes property not included in this transaction, that is, the easterly 10 feet of the westerly 25 feet of Lot 18, Block 59, Gilman Park, according to plat recorded in Volume 3 of Plats, page 40, in King County, Washington, except that portion of said Lot lying within Tract 49 of Farmdale Homestead, according to plat recorded in Volume 1 of Plats, page 211, in King County, Washington. With respect to said non-included property, seller does hereby waive all right to share in the rental to be paid by the lessee under said Lease.

With respect to the said easterly 10 feet of the westerly 25 feet of Lot 18, Block 59, Gilman Park, as hereinabove described in the preceding paragraph, purchaser shall, after the date of this Real Estate Contract, have the right to use said property for parking of vehicles, only, during the term of the existing Lease hereinabove described, said term ending on June 30, 1971, without payment to seller; provided, however, that if during the term of said Lease purchaser hereunder or Jacobsen Boat & Motors, Inc., or the successors or assigns of either party, shall purchase Lot 4, Block 59, Gilman Park, according to plat recorded in Volume 3 of Plats, page 40, in King County, Washington, and if the purchaser of said Lot 4 shall cause said Lot or a substantial portion thereof to be improved as a parking lot, then, after the date of such improvement, purchaser and Jacobsen Boat & Motors, Inc., their successors and assigns, shall relinquish all right to the use of the easterly 10 feet of the westerly 25 feet of Lot 18, Block 59, Gilman Park, as hereinabove described, without compensation or payment by seller.

It is understood that there is an existing pipeline located on the southerly portion of Lot 17 and Lot 18, Block 59, Gilman Park, as hereinabove described, connecting to the sewer line located on Lot 17 of said Block, for the benefit of Lots 19 and 20 of said Block and other property westerly of Lot 18 in said Block. It is agreed by seller and purchaser that said pipeline and the use thereof shall continue in the future only so long as seller, his heirs, successors and assigns consent thereto and, upon demand of seller, his heirs, successors and assigns, purchaser and his successors shall promptly terminate the use thereof and said pipe shall be removable at the discretion of seller, his heirs, successors and assigns.

In the event of default by purchaser under the real estate contract seller's sole remedy shall be termination of the contract, forfeiture of the sums paid hereuhder and repossession of the property. Purchaser shall have no personal liability for payment of the unpaid balance of the purchase price.

The terms and conditions of this Contract are as follows: The purchase price is Nineteen Thousand Dollars ($19,000.00) of which Five Thousand Dollars ($5,000.00) have been paid, the receipt whereof is hereby acknowledged, and the balance of said purchase price shall be paid as follows: One Hundred Fifty Dollars ($150.00) or more at purchaser's option, on or before the 1st day of May, 1968, and One Hundred Fifty Dollars ($150.00) or more at purchaser's option on or before the first day of each succeeding calendar month until the balance of said purchase price shall have been paid in full. The purchaser further agrees to pay interest on the diminishing balance of said purchase price at the rate of six and one-half percent (6-1/2) per annum from the first day of April, 1968, which interest shall be deducted from each installment payment and the balance of each payment applied in reduction of principal. All payments to be made hereunder shall be made at The Bank of California, Seattle, Washington, or at such other place as the seller may direct in writing.

632840

As referred to in this Contract, "date of closing" shall be April 1, 1968.

1. The purchaser assumes and agrees to pay before delinquency all taxes and assessments that may as between grantor and grantee hereafter become a lien on said real estate; and if by the terms of this Contract the purchaser has assumed payment of any mortgage, contract or other encumbrance, or has assumed payment of or agreed to purchase subject to, any taxes or assessments now a lien on said real estate, the purchaser agrees to pay the same before delinquency.

2. The purchaser agrees, until the purchase price is fully paid, to keep the buildings now and hereafter placed on said real estate insured to the actual cash value thereof against loss or

damage by both fire and windstorm in a company acceptable to the seller and for the seller's benefit, as his interest may appear, and to pay all premiums therefor and to deliver all policies and renewals thereof to the seller.

3. The purchaser agrees that full inspection of said real estate has been made and that neither the seller nor his assigns shall be held to any covenant respecting the condition of any improvements thereon nor shall the purchaser or seller or the assigns of either be held to any covenant or agreement for alterations, improvements or repairs unless the covenant or agreement relied on is contained herein or is in writing and attached to and made a part of this Contract.

4. The purchaser assumes all hazards of damage to or destruction of any improvements now on said real estate or hereafter placed thereon, and of the taking of said real estate or any part thereof for public use; and agrees that no such damage, destruction or taking shall constitute a failure of consideration. In case any part of said real estate is taken for public use, the portion of the condemnation award remaining after payment of reasonable expenses of procuring the same shall be paid to the seller and applied as payment on the purchase price herein unless the seller elects to allow the purchaser to apply all or a portion of such condemnation award to the rebuilding or restoration of any improvements damaged by such taking. In case of damage or destruction from a peril insured against, the proceeds of such insurance remaining after payment of the reasonable expense of procuring the same shall be devoted to the restoration or rebuilding of such improvements within a reasonable time, unless purchaser elects that said proceeds shall be paid to the seller for application on the purchase price herein.

632840

5. The seller has delivered, or agrees to deliver within 15 days of the date of closing, a purchaser's policy of title insurance in standard form, or a commitment therefor, issued by Pioneer National Title Insurance Company, insuring the purchaser to the full amount of said purchase price against loss or damage by reason of defect in seller's title to said real estate as of the date of closing and containing no exceptions other than the following:

a. Printed general exceptions appearing in said policy form;

b. Liens or encumbrances which by the terms of this Contract the purchaser is to assume, or as to which the conveyance hereunder is to be made subject; and

c. Any existing contract or contracts under which seller is purchasing said real estate, and any mortgage or other obligation, which seller by this Contract agrees to pay, none of which for the purpose of this paragraph 5 shall be deemed defects in seller's title.

6. If seller's title to said real estate is subject to an existing Contract or Contracts under which seller is purchasing said real estate, or any mortgage or other obligation, which seller is to pay, seller agrees to make such payments in accordance with the terms thereof, and upon default, the purchaser shall have the right to make any payments necessary to remove the default, and any payments so made shall be applied to the payments next falling due the seller under this Contract.

7. The seller agrees, upon receiving full payment of the purchase price and interest in the manner above specified, to execute and deliver to purchaser a statutory warranty deed to said real estate, excepting any part thereof hereafter taken for public use, free of encumbrances except any that may attach after date of closing through any person other than the seller, and subject to the following:

8. Unless a different date is provided for herein, the purchaser shall be entitled to possession of said real estate on date of closing and to retain possession so long as purchaser is not in default hereunder. The purchaser covenants to keep the buildings and other improvements on said real estate in good repair and not to permit waste and not to use, or permit the use of, the real estate for any illegal purpose. The purchaser covenants to pay all service, installation or construction charges for water, sewer, electricity, garbage or other utility services furnished to said real estate after the date purchaser is entitled to possession.

9. In case the purchaser fails to make any payment herein provided or to maintain insurance, as herein required, the seller may make such payment or effect such insurance, and any amounts so paid by the seller, together with interest at the rate of 10% per annum thereon from date of payment until paid, shall be repayable by purchaser on seller's demand, all without prejudice to any other right the seller might have by reason of such default.

10. Time is of the essence of this Contract, and it is agreed that in case the purchaser shall fail to comply with or perform any condition or agreement hereof or to make any payment required hereunder promptly at the time and in the manner herein required, the seller may elect to declare all the purchaser's rights hereunder terminated, and upon his doing so, all payments made by the purchaser hereunder and all improvements placed upon the real estate shall be forfeited to the seller as liquidated damages, and the seller shall have the right to re-enter and take possession of the real estate; and no waiver by the seller of any default on the part of the purchaser shall be construed as a waiver of any subsequent default.

Service upon purchaser of all demands, notices or other papers with respect to forfeiture and termination of purchaser's rights may be made by United States Mail, postage pre-paid, return receipt requested, directed to the purchaser at his address last known to the seller.

532843

11. Upon seller's election to bring suit to enforce any covenant of this Contract, including suit to collect any payment required hereunder, the purchaser agrees to pay a reasonable sum as attorney's fees and all costs and expenses in connection with such suit, which sums shall be included in any Judgment or Decree entered in such suit.

If the seller shall bring suit to procure an adjudication of the termination of the purchaser's rights hereunder, and Judgment is so entered, the purchaser agrees to pay a reasonable sum as attorney's fees and all costs and expenses in connection with such suit, and also the reasonable cost of searching records to determine the condition of title at the date such suit is commenced, which sums shall be included in any judgment or decree entered in such suit.

IN WITNESS WHEREOF, the parties hereto have executed this instrument as of the date first written above.

SALES TAX LIEN PAID
APR 4 1968
M. L. WILLIAMS
KING COUNTY TREASURER
DEPUTY

OSCAR W. GRANQUIST — Seller

ROBERT A. JACOBSEN — Purchaser

STATE OF WASHINGTON)
: ss.
County of King)

On this day personally appeared before me OSCAR W. GRANQUIST to me known to be the individual described in and who executed the within and foregoing instrument, and acknowledged that he signed the same as his free and voluntary act and deed for the uses and purpose therein mentioned.

GIVEN under my hand and official seal this 1st day of APRIL, 1968.

Notary Public in and for the State of Washington, residing at Seattle.

REAL ESTATE CONTRACT

P. 7

Filed for Record April 5 1968 8:30 A.M.
Request of PIONEER NAT'L. TITLE INS. CO.
ROBERT A. MORRIS, County Auditor

E 12758

ney's fees and all co[illegible] and expenses in connecti
and also the reasonable cost of searching records
condition of title at the date such suit is comme
shall be included in any judgment or decree entere

IN WITNESS WHEREOF, the parties hereto h
instrument the date first written above.

SALES TAX LIEN
PAID
APR 24 1958
KING COUNTY TREASURER
By [illegible]

OSCAR W. GRANQUIST

ROBERT A. JACOBSEN

STATE OF WASHINGTON)
: ss.
County of King)

On this day personally appeared before me
to me known to be the individual described in and w
within and foregoing instrument, and acknowledged t
same as his free and voluntary act and deed for the
therein mentioned.

GIVEN under my hand and official seal this
APRIL , 58.

Notary Public in and
of Washington, resid

REAL ESTATE CONTRA

P. 7

RECORDING REQUESTED BY AND
WHEN RECORDED MAIL TO:

Charles N. Mullavey
P. O. Box 70567
Seattle, Washington 98107



200010090000775
MULLAVEY WD 9 00
PAGE 001 OF 002
10/09/2000 14:20
KING COUNTY, WA

E1780669
10/09/2000 14.20
KING COUNTY, WA
TAX $2 00
SALE $0 00

PAGE 001 OF 002

2000 100 9000775

SPECIAL WARRANTY DEED

GRANTOR ROBERT A JACOBSEN, a widower
GRANTEE ROBERT A JACOBSEN NO 2, LLC, a Washington limited liability company
LEGAL DESCRIPTION (Abbreviated) Lt 5 19-20 W 15ft Lt 18, Blk 59, Gilman Park, Additional legal(s) on page 1
ASSESSOR'S TAX PARCEL ID # 276770-1135-00
REFERENCE NOS OF DOCUMENTS RELEASED OR ASSIGNED none

THE GRANTOR, ROBERT A. JACOBSEN, a widower, for and in consideration of transferral to a newly established family limited liability company, hereby grants, bargains, sells, conveys and confirms to the **GRANTEE, ROBERT A. JACOBSEN NO. 2, LLC, a Washington limited liability company,** the following described real estate, situated in the County of King, State of Washington

> Lot 5, the west 15 feet of Lot 18, and Lots 19 and 20, Block 59, Gilman Park, according to the plat recorded in Volume 3 of Plats, page 40, in King County, Washington; EXCEPT the east 35 feet of Lot 5 and EXCEPT the west 32 feet of Lot 20, and EXCEPT those portions of said lots lying within Tract 49 of Farmdale Homestead, according to the plat recorded in Volume 1 of Plats, page 21, in King County, Washington

Commonly known as 2436 N W. Market Street, Seattle, Washington, 98107, King County tax parcel identification number 276770-1135-00

The Grantor for himself and for his successors in interest does by these presents expressly limit the covenants of the deed to those herein expressed, and excludes all covenants arising or to arise by statutory or other implication, and does hereby covenant that against all persons whomsoever lawfully claiming or to claim by, through or under said Grantor and not otherwise, he

FOR TREASURER'S USE ONLY

ORIGINAL

Public Record
Order: Non-Order Search Doc: KC:2000 200010090000775 Page 1 of 2 Created By: dsavidis Printed: 2/9/2010 8:26:39 AM PST

will forever warrant and defend the said described real estate

DATED this 25 day of Sept, 2000

ROBERT A JACOBSEN

STATE OF WASHINGTON)
) ss
COUNTY OF KING)

On this day personally appeared before me ROBERT A JACOBSEN to me known to be the individual described in and who executed the within and foregoing instrument and acknowledged that he signed the same as his free and voluntary act and deed, for the uses and purposes therein mentioned

GIVEN under my hand and official seal this 26 day of Sept, 2000

JOHN S MCMASTERS NOTARY PUBLIC STATE OF WASHINGTON COMMISSION EXPIRES 6-9-01

Printed Name John S McMasters
NOTARY PUBLIC in and for the State of Washington, residing at Seattle WA
My Appointment expires 6/9/2001

2000 100 9JJ0775

NOTE This document was prepared from information supplied to preparer by one or both parties to this document, and no title examination was requested in connection with the preparation of this document, nor was any made The preparer expresses no opinion on title to this property

FOR TREASURER'S USE ONLY

Public Record
Order: Non-Order Search Doc: KC:2000 20001009000775 Page 2 of 2 Created By: dsavidis Printed: 2/9/2010 8:26:39 AM PST

When recorded return to
Charles N Mullavey
P O Box 70567
Seattle, Washington 98107

20011206000025
MULLAVEY PROUT D 9 00
PAGE 001 OF 002
12/06/2001 08:21
KING COUNTY, WA

E1855880
12/06/2001 08:15
KING COUNTY, WA
TAX $2 00
SALE $0 00

PAGE 001 OF 002

Document Title Personal Representative's Deed
Reference Number of Related Document 20001009000775
Grantors Robert A Jacobsen, Individually and as Executor for the Estate of Jacqueline L Jacobsen
Grantees Robert A Jacobsen, as his separate estate
Legal Description (Abbreviated) Lt 5 19-20 W 15ft Lt 18, Blk 59, Gilman Park, Additional legal(s) on page 1
Assessor's Tax Parcel ID # 276770-1135-00

2001 120 6000025

PERSONAL REPRESENTATIVE'S DEED

THE GRANTOR, **ROBERT A. JACOBSEN, Executor for the Estate of JACQUELINE L. JACOBSEN,** for and in consideration of distribution from estate under King County No 99-4-03555-8SEA, conveys and quit claims to **ROBERT A. JACOBSEN, as his separate estate,** the following described real estate, situated in the County of King, State of Washington, together with all after acquired title of the grantor(s) therein

Lot 5, the west 15 feet of Lot 18, and Lots 19 and 20, Block 59, Gilman Park, according to the plat recorded in Volume 3 of Plats, page 40, in King County, Washington, EXCEPT the east 35 feet of Lot 5 and EXCEPT the west 32 feet of Lot 20, and EXCEPT those portions of said lots lying within Tract 49 of Farmdale Homestead, according to the plat recorded in Volume 1 of Plats, page 21, in King County, Washington

Commonly known as 2436 N W Market Street, Seattle, Washington, 98107, King County tax parcel identification number 276770-1135-00

Subject to all easements, restrictions and reservations of record

Dated this 29th day of November, 2001

ESTATE OF JACQUELINE L. JACOBSEN

By Robert A Jacobsen, Executor

STATE OF WASHINGTON)
) ss
COUNTY OF KING)

On this 29 day of November, 2001, before me personally appeared Robert A Jacobsen to me

Public Record
Order: Non-Order Search Doc: KC:2001 20011206000025 Page 1 of 2 Created By: dsavidis Printed: 2/9/2010 8:26:42 AM PST

known to be the individual subscribed in and who executed the foregoing instrument individually, and as Executor for the Estate of Jacqueline L. Jacobsen and acknowledged that he signed and sealed the same as his free and voluntary act and deed, for and on behalf of the Estate for the uses and purposes therein mentioned, and on oath stated that the document authorizing the execution of this instrument has not been revoked

Given under my hand and official seal the day and year last above written

Printed Name. Charles N. Mullavey
Notary Public in and for the State of
Washington, residing at Seattle
My Commission Expires: 10/2/04



2001 120 6000025

Public Record
Order: Non-Order Search Doc: KC.2001 200112060000025 Page 2 of 2 Created By: dsavidis Printed: 2/9/2010 8:26:42 AM PST

RECORDING REQUESTED BY AND
WHEN RECORDED MAIL TO:

Charles N. Mullavey
P. O. Box 70567
Seattle, Washington 98107

20011217000937
MULLAVEY WD 9.00
PAGE 001 OF 002
12/17/2001 10:04
KING COUNTY, WA

E1857638
12/17/2001 10:04
KING COUNTY, WA
TAX $2.00
SALE $0 00

PAGE 001 OF 002

SPECIAL WARRANTY DEED

GRANTOR. ROBERT A JACOBSEN, a widower
GRANTEE ROBERT A JACOBSEN NO 2, LLC, a Washington limited liability company
LEGAL DESCRIPTION (Abbreviated) Lt 5 19-20 W 15ft Lt 18, Blk 59, Gilman Park, Additional legal(s) on page 1
ASSESSOR'S TAX PARCEL ID # 276770-1135-00
REFERENCE NOS OF DOCUMENTS RELEASED OR ASSIGNED 20001009000775

200112170000937

THE GRANTOR, ROBERT A. JACOBSEN, a widower, for and in consideration of transferral to a newly established family limited liability company, hereby grants, bargains, sells, conveys and confirms to the **GRANTEE, ROBERT A. JACOBSEN NO. 2, LLC, a Washington limited liability company,** the following described real estate, situated in the County of King, State of Washington:

> Lot 5, the west 15 feet of Lot 18, and Lots 19 and 20, Block 59, Gilman Park, according to the plat recorded in Volume 3 of Plats, page 40, in King County, Washington, EXCEPT the east 35 feet of Lot 5 and EXCEPT the west 32 feet of Lot 20; and EXCEPT those portions of said lots lying within Tract 49 of Farmdale Homestead, according to the plat recorded in Volume 1 of Plats, page 21, in King County, Washington
>
> Subject to all easements, restrictions and reservations of record.
>
> Commonly known as 2436 N.W Market Street, Seattle, Washington, 98107, King County tax parcel identification number 276770-1135-00

The Grantor for himself and for his successors in interest does by these presents expressly limit the covenants of the deed to those herein expressed, and excludes all covenants arising or to arise by statutory or other implication, and does hereby covenant that against all persons whomsoever lawfully

FOR TREASURER'S USE ONLY

Public Record
Order: Non-Order Search Doc: KC:2001 20011217000937 Page 1 of 2 Created By: dsavidis Printed: 2/9/2010 8:26:44 AM PST

claiming or to claim by, through or under said Grantor and not otherwise, he will forever warrant and defend the said described real estate

DATED this 29th day of November, 2001

ROBERT A JACOBSEN

STATE OF WASHINGTON)
) ss
COUNTY OF KING)

On this day personally appeared before me ROBERT A JACOBSEN to me known to be the individual described in and who executed the within and foregoing instrument and acknowledged that he signed the same as his free and voluntary act and deed, for the uses and purposes therein mentioned

GIVEN under my hand and official seal this 29th day of November, 2001

Printed Name Charles N. Mullavey
NOTARY PUBLIC in and for the State of Washington, residing at Seattle.
My Appointment expires: 10/2/04.

NOTE This document was prepared from information supplied to preparer by one or both parties to this document, and no title examination was requested in connection with the preparation of this document, nor was any made The preparer expresses no opinion on title to this property

2001 121 7000937

- 2

FOR TREASURER'S USE ONLY

Appendix B

Federal and State Regulatory Database Search

Ballard Development Site
NW Market Street and 24th Avenue NW
Seattle, WA 98107

Inquiry Number: 2842908.2s
August 13, 2010

The EDR Radius Map™ Report with GeoCheck®

EDR® Environmental Data Resources Inc

440 Wheelers Farms Road
Milford, CT 06461
Toll Free: 800.352.0050
www.edrnet.com

TABLE OF CONTENTS

SECTION	PAGE
Executive Summary	ES1
Overview Map	2
Detail Map	3
Map Findings Summary	4
Map Findings	7
Orphan Summary	536
Government Records Searched/Data Currency Tracking	GR-1

GEOCHECK ADDENDUM

Physical Setting Source Addendum	A-1
Physical Setting Source Summary	A-2
Physical Setting Source Map	A-8
Physical Setting Source Map Findings	A-9
Physical Setting Source Records Searched	A-17

Thank you for your business.
Please contact EDR at 1-800-352-0050
with any questions or comments.

Disclaimer - Copyright and Trademark Notice

This Report contains certain information obtained from a variety of public and other sources reasonably available to Environmental Data Resources, Inc. It cannot be concluded from this Report that coverage information for the target and surrounding properties does not exist from other sources. **NO WARRANTY EXPRESSED OR IMPLIED, IS MADE WHATSOEVER IN CONNECTION WITH THIS REPORT. ENVIRONMENTAL DATA RESOURCES, INC. SPECIFICALLY DISCLAIMS THE MAKING OF ANY SUCH WARRANTIES, INCLUDING WITHOUT LIMITATION, MERCHANTABILITY OR FITNESS FOR A PARTICULAR USE OR PURPOSE. ALL RISK IS ASSUMED BY THE USER. IN NO EVENT SHALL ENVIRONMENTAL DATA RESOURCES, INC. BE LIABLE TO ANYONE, WHETHER ARISING OUT OF ERRORS OR OMISSIONS, NEGLIGENCE, ACCIDENT OR ANY OTHER CAUSE, FOR ANY LOSS OF DAMAGE, INCLUDING, WITHOUT LIMITATION, SPECIAL, INCIDENTAL, CONSEQUENTIAL, OR EXEMPLARY DAMAGES. ANY LIABILITY ON THE PART OF ENVIRONMENTAL DATA RESOURCES, INC. IS STRICTLY LIMITED TO A REFUND OF THE AMOUNT PAID FOR THIS REPORT.** Purchaser accepts this Report "AS IS". Any analyses, estimates, ratings, environmental risk levels or risk codes provided in this Report are provided for illustrative purposes only, and are not intended to provide, nor should they be interpreted as providing any facts regarding, or prediction or forecast of, any environmental risk for any property. Only a Phase I Environmental Site Assessment performed by an environmental professional can provide information regarding the environmental risk for any property. Additionally, the information provided in this Report is not to be construed as legal advice.

Copyright 2010 by Environmental Data Resources, Inc. All rights reserved. Reproduction in any media or format, in whole or in part, of any report or map of Environmental Data Resources, Inc., or its affiliates, is prohibited without prior written permission.

EDR and its logos (including Sanborn and Sanborn Map) are trademarks of Environmental Data Resources, Inc. or its affiliates. All other trademarks used herein are the property of their respective owners.

EXECUTIVE SUMMARY

A search of available environmental records was conducted by Environmental Data Resources, Inc (EDR). The report was designed to assist parties seeking to meet the search requirements of EPA's Standards and Practices for All Appropriate Inquiries (40 CFR Part 312), the ASTM Standard Practice for Environmental Site Assessments (E 1527-05) or custom requirements developed for the evaluation of environmental risk associated with a parcel of real estate.

TARGET PROPERTY INFORMATION

ADDRESS

NW MARKET STREET AND 24TH AVENUE NW
SEATTLE, WA 98107

COORDINATES

Latitude (North):	47.669100 - 47° 40' 8.8''
Longitude (West):	122.388600 - 122° 23' 19.0''
Universal Tranverse Mercator:	Zone 10
UTM X (Meters):	545899.9
UTM Y (Meters):	5279485.5
Elevation:	54 ft. above sea level

USGS TOPOGRAPHIC MAP ASSOCIATED WITH TARGET PROPERTY

Target Property Map:	47122-F4 SHILSHOLE BAY, WA
Most Recent Revision:	1983
East Map:	47122-F3 SEATTLE NORTH, WA
Most Recent Revision:	1983

AERIAL PHOTOGRAPHY IN THIS REPORT

Portions of Photo from:	2005, 2006
Source:	USDA

TARGET PROPERTY SEARCH RESULTS

The target property was identified in the following records. For more information on this property see page 7 of the attached EDR Radius Map report:

Site	Database(s)	EPA ID
BALLARD TRANSFER CO OF WASHINGTON 2417 NW MARKET ST SEATTLE, WA 98107	FINDS LUST	N/A
BALLARD TRANSFER CO OF WASHINGTON 2417 NW MARKET ST SEATTLE, WA 98107	ALLSITES UST ICR	N/A

EXECUTIVE SUMMARY

DATABASES WITH NO MAPPED SITES

No mapped sites were found in EDR's search of available ("reasonably ascertainable ") government records either on the target property or within the search radius around the target property for the following databases:

STANDARD ENVIRONMENTAL RECORDS

Federal NPL site list

NPL ---------- National Priority List
Proposed NPL ---------- Proposed National Priority List Sites
NPL LIENS ---------- Federal Superfund Liens

Federal Delisted NPL site list

Delisted NPL ---------- National Priority List Deletions

Federal CERCLIS list

CERCLIS ---------- Comprehensive Environmental Response, Compensation, and Liability Information System
FEDERAL FACILITY ---------- Federal Facility Site Information listing

Federal RCRA CORRACTS facilities list

CORRACTS ---------- Corrective Action Report

Federal RCRA non-CORRACTS TSD facilities list

RCRA-TSDF ---------- RCRA - Treatment, Storage and Disposal

Federal institutional controls / engineering controls registries

US ENG CONTROLS ---------- Engineering Controls Sites List
US INST CONTROL ---------- Sites with Institutional Controls

Federal ERNS list

ERNS ---------- Emergency Response Notification System

State and tribal landfill and/or solid waste disposal site lists

SWF/LF ---------- Solid Waste Facility Database

State and tribal leaking storage tank lists

INDIAN LUST ---------- Leaking Underground Storage Tanks on Indian Land

State and tribal registered storage tank lists

INDIAN UST ---------- Underground Storage Tanks on Indian Land
FEMA UST ---------- Underground Storage Tank Listing

State and tribal institutional control / engineering control registries

INST CONTROL ---------- Institutional Control Site List

State and tribal voluntary cleanup sites

INDIAN VCP ---- Voluntary Cleanup Priority Listing

State and tribal Brownfields sites

BROWNFIELDS ---- Brownfields Sites Listing

ADDITIONAL ENVIRONMENTAL RECORDS

Local Brownfield lists

US BROWNFIELDS ---- A Listing of Brownfields Sites

Local Lists of Landfill / Solid Waste Disposal Sites

ODI ---- Open Dump Inventory
DEBRIS REGION 9 ---- Torres Martinez Reservation Illegal Dump Site Locations
SWTIRE ---- Solid Waste Tire Facilities
INDIAN ODI ---- Report on the Status of Open Dumps on Indian Lands

Local Lists of Hazardous waste / Contaminated Sites

US CDL ---- Clandestine Drug Labs
CDL ---- Clandestine Drug Lab Contaminated Site List
HIST CDL ---- List of Sites Contaminated by Clandestine Drug Labs
US HIST CDL ---- National Clandestine Laboratory Register

Local Land Records

LIENS 2 ---- CERCLA Lien Information
LUCIS ---- Land Use Control Information System

Records of Emergency Release Reports

HMIRS ---- Hazardous Materials Information Reporting System
SPILLS ---- Reported Spills

Other Ascertainable Records

DOT OPS ---- Incident and Accident Data
DOD ---- Department of Defense Sites
FUDS ---- Formerly Used Defense Sites
CONSENT ---- Superfund (CERCLA) Consent Decrees
ROD ---- Records Of Decision
UMTRA ---- Uranium Mill Tailings Sites
MINES ---- Mines Master Index File
TRIS ---- Toxic Chemical Release Inventory System
TSCA ---- Toxic Substances Control Act
FTTS ---- FIFRA/ TSCA Tracking System - FIFRA (Federal Insecticide, Fungicide, & Rodenticide Act)/TSCA (Toxic Substances Control Act)
HIST FTTS ---- FIFRA/TSCA Tracking System Administrative Case Listing
SSTS ---- Section 7 Tracking Systems

ICIS ---- Integrated Compliance Information System
PADS ---- PCB Activity Database System
MLTS ---- Material Licensing Tracking System
RADINFO ---- Radiation Information Database
RAATS ---- RCRA Administrative Action Tracking System
UIC ---- Underground Injection Wells Listing
NPDES ---- Water Quality Permit System Data
AIRS ---- Washington Emissions Data System
INDIAN RESERV ---- Indian Reservations
SCRD DRYCLEANERS ---- State Coalition for Remediation of Drycleaners Listing
COAL ASH ---- Coal Ash Disposal Site Listing
PCB TRANSFORMER ---- PCB Transformer Registration Database
COAL ASH EPA ---- Coal Combustion Residues Surface Impoundments List
COAL ASH DOE ---- Sleam-Electric Plan Operation Data

EDR PROPRIETARY RECORDS

EDR Proprietary Records

Manufactured Gas Plants ---- EDR Proprietary Manufactured Gas Plants

SURROUNDING SITES: SEARCH RESULTS

Surrounding sites were identified in the following databases.

Elevations have been determined from the USGS Digital Elevation Model and should be evaluated on a relative (not an absolute) basis. Relative elevation information between sites of close proximity should be field verified. Sites with an elevation equal to or higher than the target property have been differentiated below from sites with an elevation lower than the target property.
Page numbers and map identification numbers refer to the EDR Radius Map report where detailed data on individual sites can be reviewed.

Sites listed in ***bold italics*** are in multiple databases.

Unmappable (orphan) sites are not considered in the foregoing analysis.

STANDARD ENVIRONMENTAL RECORDS

Federal CERCLIS NFRAP site List

CERC-NFRAP: Archived sites are sites that have been removed and archived from the inventory of CERCLIS sites. Archived status indicates that, to the best of EPA's knowledge, assessment at a site has been completed and that EPA has determined no further steps will be taken to list this site on the National Priorities List (NPL), unless information indicates this decision was not appropriate or other considerations require a recommendation for listing at a later time. This decision does not necessarily mean that there is no hazard associated with a given site; it only means that, based upon available information, the location is not judged to be a potential NPL site.

A review of the CERC-NFRAP list, as provided by EDR, and dated 06/23/2009 has revealed that there are 3 CERC-NFRAP sites within approximately 0.5 miles of the target property.

Lower Elevation	Address	Direction / Distance	Map ID	Page
HONEYWELL INC SHILSHOLE	***5303 SHILSHOLE***	***SE 1/8 - 1/4 (0.241 mi.)***	***U125***	***182***

Lower Elevation	Address	Direction / Distance	Map ID	Page
HATTIES HAT REMOVAL	5231 BALLARD AVE NW	SE 1/4 - 1/2 (0.298 mi.)	Z144	233
SEATTLE PORT MARITIME INDUSTRI	***2700 WEST COMMODORE WAY***	***S 1/4 - 1/2 (0.440 mi.)***	***AJ190***	***376***

Federal RCRA generators list

RCRA-LQG: RCRAInfo is EPA's comprehensive information system, providing access to data supporting the Resource Conservation and Recovery Act (RCRA) of 1976 and the Hazardous and Solid Waste Amendments (HSWA) of 1984. The database includes selective information on sites which generate, transport, store, treat and/or dispose of hazardous waste as defined by the Resource Conservation and Recovery Act (RCRA). Large quantity generators (LQGs) generate over 1,000 kilograms (kg) of hazardous waste, or over 1 kg of acutely hazardous waste per month.

A review of the RCRA-LQG list, as provided by EDR, and dated 02/17/2010 has revealed that there are 3 RCRA-LQG sites within approximately 0.25 miles of the target property.

Equal/Higher Elevation	Address	Direction / Distance	Map ID	Page
BALLARD LANDMARK	***5433 LEARY AVE NW***	***ESE 1/8 - 1/4 (0.215 mi.)***	***S105***	***152***

Lower Elevation	Address	Direction / Distance	Map ID	Page
BARNACLE POINT LLC	2629 NW 54TH ST	SW 0 - 1/8 (0.057 mi.)	F38	49
TRI GRAPHICS INC	***5305 SHILSHOLE AVE NW 1***	***SE 1/8 - 1/4 (0.238 mi.)***	***U120***	***174***

RCRA-SQG: RCRAInfo is EPA's comprehensive information system, providing access to data supporting the Resource Conservation and Recovery Act (RCRA) of 1976 and the Hazardous and Solid Waste Amendments (HSWA) of 1984. The database includes selective information on sites which generate, transport, store, treat and/or dispose of hazardous waste as defined by the Resource Conservation and Recovery Act (RCRA). Small quantity generators (SQGs) generate between 100 kg and 1,000 kg of hazardous waste per month.

A review of the RCRA-SQG list, as provided by EDR, and dated 02/17/2010 has revealed that there is 1 RCRA-SQG site within approximately 0.25 miles of the target property.

Lower Elevation	Address	Direction / Distance	Map ID	Page
PACIFIC FISHERMEN INCORPORATED	***5351 24TH AVE NW***	***S 0 - 1/8 (0.076 mi.)***	***D48***	***65***

RCRA-CESQG: RCRAInfo is EPA's comprehensive information system, providing access to data supporting the Resource Conservation and Recovery Act (RCRA) of 1976 and the Hazardous and Solid Waste Amendments (HSWA) of 1984. The database includes selective information on sites which generate, transport, store, treat and/or dispose of hazardous waste as defined by the Resource Conservation and Recovery Act (RCRA). Conditionally exempt small quantity generators (CESQGs) generate less than 100 kg of hazardous waste, or less than 1 kg of acutely hazardous waste per month.

A review of the RCRA-CESQG list, as provided by EDR, and dated 02/17/2010 has revealed that there are 5 RCRA-CESQG sites within approximately 0.25 miles of the target property.

Equal/Higher Elevation	Address	Direction / Distance	Map ID	Page
SPARKLE CLEANERS	***2011 NW MARKET ST***	***E 1/8 - 1/4 (0.217 mi.)***	***T110***	***157***

Lower Elevation	Address	Direction / Distance	Map ID	Page
WESTERN INDUSTRIAL INC STORAGE	2501 NW MARKET ST	0 - 1/8 (0.000 mi.)	A5	12

Lower Elevation	Address	Direction / Distance	Map ID	Page
PACIFIC STYLE 4 WHEEL & OFF RO	*5466 SHILSHOLE AVE NW*	*SSE 0 - 1/8 (0.064 mi.)*	*H46*	*62*
RAYTHEON CO VESSEL OPS	*5355B 28TH AVE NW*	*WSW 1/8 - 1/4 (0.159 mi.)*	*M71*	*111*
LORTONE INC	*2856 NW MARKET ST*	*W 1/8 - 1/4 (0.202 mi.)*	*Q93*	*127*

State- and tribal - equivalent NPL

HSL: The Hazardous Sites List is a subset of the CSCSL Report. It includes sites which have been assessed and ranked using the Washington Ranking Method (WARM).

A review of the HSL list, as provided by EDR, and dated 02/17/2010 has revealed that there are 8 HSL sites within approximately 1 mile of the target property.

Equal/Higher Elevation	Address	Direction / Distance	Map ID	Page
MOBIL SERVICE STATION 19-748 Facility Type: Hazardous Sites List	*5100 15TH AVE NW*	*ESE 1/2 - 1 (0.560 mi.)*	*AN214*	*457*

Lower Elevation	Address	Direction / Distance	Map ID	Page
NW MARKET ST SITE Facility Type: Hazardous Sites List	*2801 NW MARKET ST*	*W 1/8 - 1/4 (0.154 mi.)*	*K67*	*103*
WYMAN PROPERTY Facility Type: Hazardous Sites List	*5330 BALLARD AV NW*	*SE 1/8 - 1/4 (0.215 mi.)*	*R102*	*143*
ER & JR SUTTER LLC Facility Type: Hazardous Sites List	*2360 W COMMODORE WAY*	*S 1/2 - 1 (0.548 mi.)*	*212*	*443*
BALLARD RECYCLING Facility Type: Hazardous Sites List	*1509 NW 49TH ST*	*ESE 1/2 - 1 (0.581 mi.)*	*215*	*461*
BALLARD AUTO WRECKING Facility Type: Hazardous Sites List	*1515 NW LEARY WAY*	*SE 1/2 - 1 (0.610 mi.)*	*216*	*465*
WESMAR COMPANY INC Facility Type: Hazardous Sites List	*1451 NW 46TH*	*SE 1/2 - 1 (0.734 mi.)*	*221*	*492*
GENERAL DISPOSAL CORP Facility Type: Hazardous Sites List		*ESE 1/2 - 1 (0.737 mi.)*	*222*	*504*

State- and tribal - equivalent CERCLIS

CSCSL: The State Hazardous Waste Sites records are the states' equivalent to CERCLIS. These sites may or may not already be listed on the federal CERCLIS list. Priority sites planned for cleanup using state funds (state equivalent of Superfund) are identified along with sites where cleanup will be paid for by potentially responsible parties. The data come from the Department of Ecology's Confirmed & Suspected Contaminated Sites List.

A review of the CSCSL list, as provided by EDR, and dated 04/26/2010 has revealed that there are 33 CSCSL sites within approximately 1 mile of the target property.

Equal/Higher Elevation	Address	Direction / Distance	Map ID	Page
SERVICE STATION FORMER	*5600-5614 24TH AVE NW*	*0 - 1/8 (0.000 mi.)*	*C8*	*22*
CHUCKS BALLARD SVC	*5615 24TH NW*	*N 0 - 1/8 (0.002 mi.)*	*C18*	*35*

Equal/Higher Elevation	Address	Direction / Distance	Map ID	Page
CHEVRON 60090968	*2021 NW MARKET ST*	*E 1/8 - 1/4 (0.202 mi.)*	*N95*	*130*
THE TUX SHOP	*5409 15TH AVE NW*	*E 1/2 - 1 (0.519 mi.)*	*210*	*433*
TEXACO STATION 632320049	*5500 15TH NW*	*E 1/2 - 1 (0.528 mi.)*	*211*	*437*
BALLARD BROWN BEAR CAR WASH	*5111 15TH NW*	*ESE 1/2 - 1 (0.558 mi.)*	*AN213*	*454*
MOBIL SERVICE STATION 19-748	*5100 15TH AVE NW*	*ESE 1/2 - 1 (0.560 mi.)*	*AN214*	*457*
WASHINGTON MARINE ENG CORP	*4403 24TH AVE W*	*S 1/2 - 1 (0.626 mi.)*	*218*	*479*
DYNO BATTERY CO	*4248 23RD AVE W*	*S 1/2 - 1 (0.728 mi.)*	*220*	*485*
BROADSTONE BALLARD PROPERTY	*1139 NW MARKET ST*	*E 1/2 - 1 (0.757 mi.)*	*223*	*510*
SHELL OIL CO NW MARKET ST	*803 NW MARKET ST*	*E 1/2 - 1 (0.982 mi.)*	*229*	*526*

Lower Elevation	Address	Direction / Distance	Map ID	Page
STABBERT YACHT & SHIP LLC	*2629 NW 54TH ST*	*SW 0 - 1/8 (0.057 mi.)*	*F40*	*53*
NW MARKET ST SITE	*2801 NW MARKET ST*	*W 1/8 - 1/4 (0.154 mi.)*	*K67*	*103*
WYMAN PROPERTY	*5330 BALLARD AV NW*	*SE 1/8 - 1/4 (0.215 mi.)*	*R102*	*143*
SALMON BAY CENTER	*5301-5309 SHILSHOLE AV*	*SE 1/8 - 1/4 (0.240 mi.)*	*U124*	*179*
OLYMPIC ATHLETIC CLUB	*5301 LEARY AVE NW*	*ESE 1/4 - 1/2 (0.276 mi.)*	*X137*	*206*
JACOBSON TERMINALS INC	*5350 30TH AVE NW*	*W 1/4 - 1/2 (0.279 mi.)*	*V141*	*222*
US ARMY COE LAKE WASHINGTON SH	*3015 NW 54TH ST*	*W 1/4 - 1/2 (0.359 mi.)*	*AD161*	*266*
TIME OIL SEATTLE	*2750 2737 2805 W COMMOD*	*SSW 1/4 - 1/2 (0.434 mi.)*	*AI184*	*333*
TOC HOLDINGS CO	*2737 W COMMODORE WAY*	*SSW 1/4 - 1/2 (0.435 mi.)*	*AI186*	*346*
SHINING OCEAN	*2440 W COMMODORE WAY*	*S 1/2 - 1 (0.518 mi.)*	*209*	*431*
ER & JR SUTTER LLC	*2360 W COMMODORE WAY*	*S 1/2 - 1 (0.548 mi.)*	*212*	*443*
BALLARD RECYCLING	*1509 NW 49TH ST*	*ESE 1/2 - 1 (0.581 mi.)*	*215*	*461*
BALLARD AUTO WRECKING	*1515 NW LEARY WAY*	*SE 1/2 - 1 (0.610 mi.)*	*216*	*465*
MARS HILL PROPERTIES 50TH LLC	*1411 NW 50TH ST*	*ESE 1/2 - 1 (0.611 mi.)*	*217*	*470*
MAMCO MFG BLDGS B&C	*1415 / 1427 NW 49TH S*	*ESE 1/2 - 1 (0.688 mi.)*	*219*	*482*
WESMAR COMPANY INC	*1451 NW 46TH*	*SE 1/2 - 1 (0.734 mi.)*	*221*	*492*
GENERAL DISPOSAL CORP		*ESE 1/2 - 1 (0.737 mi.)*	*222*	*504*
SOLDANO PROPERTY	*4233 21ST AVE W*	*SSE 1/2 - 1 (0.764 mi.)*	*224*	*512*
NIX AUTO WRECKING	*999 LEARY WAY NW*	*ESE 1/2 - 1 (0.869 mi.)*	*225*	*514*
EMERSON DELI & GAS	*2120 EMERSON PL*	*S 1/2 - 1 (0.906 mi.)*	*226*	*518*
MOBIL OIL CANAL BULK PLANT	*1101 NW 45TH ST*	*ESE 1/2 - 1 (0.916 mi.)*	*227*	*521*
PETERSEN SITE	*4315 11TH AVE NW*	*SE 1/2 - 1 (0.977 mi.)*	*228*	*523*

State and tribal leaking storage tank lists

LUST: The Leaking Underground Storage Tank Incident Reports contain an inventory of reported leaking underground storage tank incidents. The data come from the Department of Ecology's Leaking Underground Storage Tanks Site List.

A review of the LUST list, as provided by EDR, and dated 05/24/2010 has revealed that there are 15 LUST sites within approximately 0.5 miles of the target property.

Equal/Higher Elevation	Address	Direction / Distance	Map ID	Page
UNOCAL SEATTLE	5600-5614 24TH AVE NW	0 - 1/8 (0.000 mi.)	C4	11
CHUCKS BALLARD SVC	*5615 24TH NW*	*N 0 - 1/8 (0.002 mi.)*	*C17*	*33*
KEN GRONVOLD	*6001 24TH AVE NW*	*N 1/8 - 1/4 (0.196 mi.)*	*P87*	*122*
CHEVRON 60090968	*2021 NW MARKET ST*	*E 1/8 - 1/4 (0.202 mi.)*	*N95*	*130*
7 ELEVEN STORE 230716365K	*6111 24TH AVE NW*	*N 1/4 - 1/2 (0.251 mi.)*	*W133*	*195*
SEATTLE CITY ESD NW MARKET ST	*1521 NW MARKET ST*	*E 1/4 - 1/2 (0.484 mi.)*	*AL203*	*411*

Lower Elevation	Address	Direction / Distance	Map ID	Page
NORTHWEST MARKET STREEET	2801 NW MARKET ST	W 1/8 - 1/4 (0.154 mi.)	K63	96

Lower Elevation	Address	Direction / Distance	Map ID	Page
COWMAN CAMPBELL PAINT COMPANY	5221 BALLARD AVE NW	SE 1/4 - 1/2 (0.304 mi.)	Z146	242
US ARMY COE LAKE WASHINGTON SH	***3015 NW 54TH ST***	***W 1/4 - 1/2 (0.359 mi.)***	***AD161***	***266***
HATCH & KIRK INC	***5111 LEARY AVE NW***	***SE 1/4 - 1/2 (0.420 mi.)***	***AG172***	***308***
TIME OIL CO 2754 COMMODORE WAY	***2754 W COMMODORE WAY***	***SSW 1/4 - 1/2 (0.430 mi.)***	***AI176***	***325***
TIME OIL VEHICLE MAINTENANCE	2750 W COMMODORE WY	SSW 1/4 - 1/2 (0.431 mi.)	AI181	330
TOC HOLDINGS CO	***2737 W COMMODORE WAY***	***SSW 1/4 - 1/2 (0.435 mi.)***	***AI186***	***346***
USCG SUPPORT CENTER NORTH BASE	2700 WEST COMMODORE WAY	S 1/4 - 1/2 (0.440 mi.)	AJ189	376
TIME OIL BILLS TIRES PR 01443	***4910 LEARY AVE NW***	***SE 1/4 - 1/2 (0.488 mi.)***	***AM205***	***415***

State and tribal registered storage tank lists

UST: The Underground Storage Tank database contains registered USTs. USTs are regulated under Subtitle I of the Resource Conservation and Recovery Act (RCRA). The data come from the Department of Ecology's Statewide UST Site/Tank Report.

A review of the UST list, as provided by EDR, and dated 05/24/2010 has revealed that there are 10 UST sites within approximately 0.25 miles of the target property.

Equal/Higher Elevation	Address	Direction / Distance	Map ID	Page
SERVICE STATION FORMER	5600-5614 24TH AVE NW	0 - 1/8 (0.000 mi.)	C7	20
MARKET STREET TEXACO	***5505 24TH NW***	***0 - 1/8 (0.000 mi.)***	***B15***	***29***
CHUCKS BALLARD SVC	***5615 24TH NW***	***N 0 - 1/8 (0.002 mi.)***	***C17***	***33***
KEN GRONVOLD	***6001 24TH AVE NW***	***N 1/8 - 1/4 (0.196 mi.)***	***P87***	***122***
CHEVRON 60090968	***2021 NW MARKET ST***	***E 1/8 - 1/4 (0.202 mi.)***	***N95***	***130***
WILSON FORD	***5433 LEARY NW***	***ESE 1/8 - 1/4 (0.215 mi.)***	***S104***	***148***

Lower Elevation	Address	Direction / Distance	Map ID	Page
JACOBSEN BOATS & MOTORS INC	***2412 NW MARKET***	***0 - 1/8 (0.000 mi.)***	***B11***	***26***
ARNOLDS DELI BALLARD ARCO	***2654 NW MARKET ST***	***W 0 - 1/8 (0.062 mi.)***	***F44***	***56***
NW MARKET ST SITE	2801 NW MARKET ST	W 1/8 - 1/4 (0.154 mi.)	K64	96
OBERMAIER MACHINE WORKS INC	***5307 BALLARD AVE NW***	***SE 1/8 - 1/4 (0.239 mi.)***	***121***	***176***

State and tribal voluntary cleanup sites

VCP: Sites that have entered either the Voluntary Cleanup Program or its predecessor Independent Remedial Action Program.

A review of the VCP list, as provided by EDR, and dated 04/22/2010 has revealed that there are 14 VCP sites within approximately 0.5 miles of the target property.

Equal/Higher Elevation	Address	Direction / Distance	Map ID	Page
CHEVRON 60090968	***2021 NW MARKET ST***	***E 1/8 - 1/4 (0.202 mi.)***	***N95***	***130***
WILSON FORD	***5433 LEARY NW***	***ESE 1/8 - 1/4 (0.215 mi.)***	***S104***	***148***
SPARKLE CLEANERS	***2011 NW MARKET ST***	***E 1/8 - 1/4 (0.217 mi.)***	***T110***	***157***
GASTON PROPERTY	***2838 NW 57TH ST***	***W 1/8 - 1/4 (0.244 mi.)***	***128***	***185***
BALLARD APARTMENTS LLC	***1545 NW MARKET ST***	***E 1/4 - 1/2 (0.470 mi.)***	***AL198***	***396***
TIME OIL CO COMMODORE WAY	***3031 W COMMODORE WAY***	***SW 1/4 - 1/2 (0.478 mi.)***	***201***	***399***
ASP PROPERTY	***4459 26TH AVE W***	***S 1/4 - 1/2 (0.497 mi.)***	***AK208***	***430***

Lower Elevation	Address	Direction / Distance	Map ID	Page
ARNOLDS DELI BALLARD ARCO	***2654 NW MARKET ST***	***W 0 - 1/8 (0.062 mi.)***	***F44***	***56***

EXECUTIVE SUMMARY

Lower Elevation	Address	Direction / Distance	Map ID	Page
WILSON FORD EAST PORTION	***5440 LEARY AVE NW***	***ESE 1/4 - 1/2 (0.266 mi.)***	***X134***	***200***
OLYMPIC ATHLETIC CLUB	***5301 LEARY AVE NW***	***ESE 1/4 - 1/2 (0.276 mi.)***	***X137***	***206***
JACOBSON TERMINALS INC	***5350 30TH AVENUE NORTHW***	***W 1/4 - 1/2 (0.279 mi.)***	***V140***	***210***
OLSEN FURNITURE FORMER	***5205 BALLARD AVE NW***	***SE 1/4 - 1/2 (0.316 mi.)***	***Z147***	***243***
DEARMAND PROPERTY	***5107 BALLARD AVE NW***	***SE 1/4 - 1/2 (0.400 mi.)***	***168***	***295***
TOC HOLDINGS CO	***2737 W COMMODORE WAY***	***SSW 1/4 - 1/2 (0.435 mi.)***	***AI186***	***346***

ICR: These are remedial action reports Ecology has received from either the owner or operator of the site. These actions have been conducted without department oversight or approval and are not under an order or decree.

A review of the ICR list, as provided by EDR, and dated 12/01/2002 has revealed that there are 22 ICR sites within approximately 0.5 miles of the target property.

Equal/Higher Elevation	Address	Direction / Distance	Map ID	Page
CHUCK'S BALLARD SERVICE	5615 24TH AVE. NW	N 0 - 1/8 (0.002 mi.)	C21	38
GRONVOLD CONSTRUCTION	6001 24TH AVE. NW	N 1/8 - 1/4 (0.196 mi.)	P89	126
CHEVRON 60090968	***2021 NW MARKET ST***	***E 1/8 - 1/4 (0.202 mi.)***	***N95***	***130***
SOUTHLAND #16365 (THREE REPORT	6111 24TH AVE. NW	N 1/4 - 1/2 (0.251 mi.)	W132	191
RESIDENCE	6016 20TH AVE. NW	NE 1/4 - 1/2 (0.318 mi.)	149	246
TIME OIL CO COMMODORE WAY	***3031 W COMMODORE WAY***	***SW 1/4 - 1/2 (0.478 mi.)***	***201***	***399***
SEATTLE FIRE STATION #18	1521 NW MARKET ST.	E 1/4 - 1/2 (0.484 mi.)	AL204	415

Lower Elevation	Address	Direction / Distance	Map ID	Page
ARNOLD'S DELI	2654 NW MARKET ST.	W 0 - 1/8 (0.062 mi.)	F43	56
AB JACOBSON LLC	***2801 NORTH WEST MARKET***	***W 1/8 - 1/4 (0.154 mi.)***	***K65***	***101***
EMIL ASSOCIATES PROPERTY	2801 NW MARKET ST.	W 1/8 - 1/4 (0.154 mi.)	K66	103
C.D. STIMSON CO. - SALMON BAY	5305 SHILSHOLE AVE. NW	SE 1/8 - 1/4 (0.238 mi.)	U119	173
OLYMPIC ATHLETIC CLUB	5301 LEARY AVE. NW	ESE 1/4 - 1/2 (0.276 mi.)	X136	206
JACOBSON TERMINALS INC	***5350 30TH AVE NW***	***W 1/4 - 1/2 (0.279 mi.)***	***V141***	***222***
COWMAN CAMPBELL PAINT CO	***5221 BALLARD AVE NW***	***SE 1/4 - 1/2 (0.304 mi.)***	***Z145***	***233***
HIRAM CHITTENDON LOCKS	3015 NW 54TH ST.	W 1/4 - 1/2 (0.359 mi.)	AD160	266
SAGSTAD MARINA	***5109 SHILSHOLE AVE NW***	***SE 1/4 - 1/2 (0.410 mi.)***	***AF169***	***296***
HATCH AND KIRK INC.	51111 LEARY AVE. NW	SE 1/4 - 1/2 (0.417 mi.)	AG171	308
TIME OIL #2754	2754 W. COMMODORE WAY	SSW 1/4 - 1/2 (0.430 mi.)	AI177	327
ICICLE SEAFOODS (TIME OIL COMP	2752 COMMODORE WAY	SSW 1/4 - 1/2 (0.430 mi.)	AI179	329
TIME OIL VEHICLE MAINTENANCE (	2750 W. COMMODORE WAY	SSW 1/4 - 1/2 (0.431 mi.)	AI180	329
TOC HOLDINGS CO	***2737 W COMMODORE WAY***	***SSW 1/4 - 1/2 (0.435 mi.)***	***AI186***	***346***
US COAST GUARD	***2700 W. COMMODORE WAY***	***S 1/4 - 1/2 (0.440 mi.)***	***AJ191***	***388***

ADDITIONAL ENVIRONMENTAL RECORDS

Local Lists of Hazardous waste / Contaminated Sites

ALLSITES: Information on facilities and sites of interest to the Department of Ecology.

A review of the ALLSITES list, as provided by EDR, and dated 05/12/2010 has revealed that there are

EXECUTIVE SUMMARY

109 ALLSITES sites within approximately 0.5 miles of the target property.

Equal/Higher Elevation	Address	Direction / Distance	Map ID	Page
SERVICE STATION FORMER	***5600-5614 24TH AVE NW***	***0 - 1/8 (0.000 mi.)***	***C8***	***22***
MARKET STREET TEXACO	***5505 24TH NW***	***0 - 1/8 (0.000 mi.)***	***B15***	***29***
CHUCKS BALLARD SVC	***5615 24TH NW***	***N 0 - 1/8 (0.002 mi.)***	***C18***	***35***
BALLARD ON THE PARK	5700 24TH AVE NW	N 0 - 1/8 (0.043 mi.)	E23	40
LARRYS AUTO REPAIR	***5465 LEARY AVE NW***	***ESE 1/8 - 1/4 (0.174 mi.)***	***O76***	***117***
HOME TOXIC DISPOSAL HTD	6000 24TH NW NO 207	N 1/8 - 1/4 (0.196 mi.)	P86	121
KEN GRONVOLD	***6001 24TH AVE NW***	***N 1/8 - 1/4 (0.196 mi.)***	***P87***	***122***
CHEVRON 60090968	***2021 NW MARKET ST***	***E 1/8 - 1/4 (0.202 mi.)***	***N95***	***130***
WILSON FORD	***5433 LEARY NW***	***ESE 1/8 - 1/4 (0.215 mi.)***	***S104***	***148***
BALLARD LANDMARK	***5433 LEARY AVE NW***	***ESE 1/8 - 1/4 (0.215 mi.)***	***S105***	***152***
SPARKLE CLEANERS	***2011 NW MARKET ST***	***E 1/8 - 1/4 (0.217 mi.)***	***T110***	***157***
GASTON PROPERTY	***2838 NW 57TH ST***	***W 1/8 - 1/4 (0.244 mi.)***	***128***	***185***
BALLARD LAUNDRY CENTER	***5522 20TH AVE NW***	***E 1/8 - 1/4 (0.245 mi.)***	***T129***	***186***
7 ELEVEN STORE 230716365K	***6111 24TH AVE NW***	***N 1/4 - 1/2 (0.251 mi.)***	***W133***	***195***
AT&T WIRELESS BALLARD 2	***1903 NW MARKET ST***	***E 1/4 - 1/2 (0.270 mi.)***	***135***	***205***
GOURMET WORLD FOODS	***5342 RUSSELL AVE NW***	***ESE 1/4 - 1/2 (0.277 mi.)***	***Y139***	***209***
RUSSELL NW	***5321 RUSSELL AVE NW***	***ESE 1/4 - 1/2 (0.285 mi.)***	***Y142***	***225***
SWEDISH MEDICAL CTR BALLARD	***5304 RUSSELL AVE NW***	***ESE 1/4 - 1/2 (0.294 mi.)***	***Y143***	***226***
SEATTLE SCHOOL DIST ADAMS ELEM	***2637 NW 62ND ST***	***NNW 1/4 - 1/2 (0.318 mi.)***	***148***	***244***
AT&T WIRELESS BALLARD	***5355 TALLMAN AVE NW***	***ESE 1/4 - 1/2 (0.327 mi.)***	***AA150***	***246***
SWEDISH MEDICAL CENTER BALLARD	5350 TALLMAN AVE NW	ESE 1/4 - 1/2 (0.330 mi.)	AA151	247
TALLMAN DIAGNOSTIC LAB	***5343 TALLMAN AVE NW***	***ESE 1/4 - 1/2 (0.332 mi.)***	***AA152***	***247***
VERIZON WIRELESS BALLARD	***1801 NW MARKET ST***	***E 1/4 - 1/2 (0.335 mi.)***	***153***	***248***
WALL HARRY	***1746 NW 58TH ST***	***ENE 1/4 - 1/2 (0.352 mi.)***	***158***	***261***
MEDICAL CENTER LAB	***5414 BARNES AVE NW***	***E 1/4 - 1/2 (0.391 mi.)***	***AE166***	***292***
SWEDISH MEDICAL CENTER BALLARD	***5409 BARNES AVE NW***	***E 1/4 - 1/2 (0.394 mi.)***	***AE167***	***294***
BALLARD APARTMENTS LLC	***1545 NW MARKET ST***	***E 1/4 - 1/2 (0.470 mi.)***	***AL198***	***396***
6526 JONES AVE NW	***6526 JONES AVE NW***	***N 1/4 - 1/2 (0.478 mi.)***	***200***	***399***
TIME OIL CO COMMODORE WAY	***3031 W COMMODORE WAY***	***SW 1/4 - 1/2 (0.478 mi.)***	***201***	***399***
SEATTLE CITY ESD NW MARKET ST	***1521 NW MARKET ST***	***E 1/4 - 1/2 (0.484 mi.)***	***AL203***	***411***
F & N INVESTMENT CO LLC	***1509 NW MARKET ST***	***E 1/4 - 1/2 (0.490 mi.)***	***AL206***	***417***
ASP PROPERTY	***4459 26TH AVE W***	***S 1/4 - 1/2 (0.497 mi.)***	***AK208***	***430***

Lower Elevation	Address	Direction / Distance	Map ID	Page
WESTERN INDUSTRIAL INC STORAGE	***2501 NW MARKET ST***	***0 - 1/8 (0.000 mi.)***	***A6***	***16***
JACOBSEN BOATS & MOTORS INC	***2412 NW MARKET***	***0 - 1/8 (0.000 mi.)***	***B11***	***26***
DEFENDER LLC	***2442 NW MARKET ST 414***	***0 - 1/8 (0.000 mi.)***	***A12***	***27***
LIEB MARINE SERVICES LLC	***2425 NW 54TH ST***	***S 0 - 1/8 (0.043 mi.)***	***D22***	***39***
FENPRO INC	***2627 NW MARKET ST***	***W 0 - 1/8 (0.045 mi.)***	***F24***	***40***
GARDNER BOAT REPAIR INC	2611 NW 54TH	SW 0 - 1/8 (0.047 mi.)	F27	42
BALLARD OIL CO INC	***5300 26TH AVE NW***	***SSW 0 - 1/8 (0.051 mi.)***	***G33***	***46***
TARABOCHIA INC FISHING VESSEL	***5300 26TH AVE NW VESSEL***	***SSW 0 - 1/8 (0.051 mi.)***	***G34***	***47***
NORDIC MARINER LLC	***5470 SHILSHOLE AVE NW***	***SSE 0 - 1/8 (0.056 mi.)***	***H37***	***48***
ALL ALASKA SEAFOODS INC	***2629 NW 54TH ST***	***SW 0 - 1/8 (0.057 mi.)***	***F39***	***50***
STABBERT YACHT & SHIP LLC	***2629 NW 54TH ST***	***SW 0 - 1/8 (0.057 mi.)***	***F40***	***53***
ARNOLDS DELI BALLARD ARCO	***2654 NW MARKET ST***	***W 0 - 1/8 (0.062 mi.)***	***F44***	***56***
PACIFIC STYLE 4 WHEEL & OFF RO	***5466 SHILSHOLE AVE NW***	***SSE 0 - 1/8 (0.064 mi.)***	***H46***	***62***
PACIFIC FISHERMEN INCORPORATED	***5351 24TH AVE NW***	***S 0 - 1/8 (0.076 mi.)***	***D48***	***65***
ALASKA SIGHTSEEING CRUISE WEST	***5351 24TH AVE NW STORAG***	***S 0 - 1/8 (0.076 mi.)***	***D49***	***86***
BALLARD HOTEL LLC	5425 SHILSHOLE AVE NW	SE 1/8 - 1/4 (0.142 mi.)	J58	91
ALEUTIAN DRAGON FISHERIES	***2801 NW MARKET NE COR O***	***W 1/8 - 1/4 (0.142 mi.)***	***K59***	***92***
CROSSFIELD PRODUCTS CORP	***5422 SHILSHOLE AVE NW***	***SE 1/8 - 1/4 (0.145 mi.)***	***J60***	***94***
NW MARKET ST SITE	***2801 NW MARKET ST***	***W 1/8 - 1/4 (0.154 mi.)***	***K67***	***103***
PACIFIC PRODUCER VESSEL	***5355 28TH AVE NW E BERT***	***WSW 1/8 - 1/4 (0.157 mi.)***	***M68***	***107***

EXECUTIVE SUMMARY

Lower Elevation	Address	Direction / Distance	Map ID	Page
BALLARD PATTERN BRASS FOUNDRY	*5416 SHILSHOLE AVE NW*	*SE 1/8 - 1/4 (0.158 mi.)*	*J69*	*109*
RAYTHEON CO VESSEL OPS	*5355B 28TH AVE NW*	*WSW 1/8 - 1/4 (0.159 mi.)*	*M71*	*111*
WESTERN GEOPHYSICAL	*5345 28TH AVE NW*	*WSW 1/8 - 1/4 (0.160 mi.)*	*M72*	*113*
SURE MARINE SERVICE	*5320 28TH AVE NW*	*WSW 1/8 - 1/4 (0.162 mi.)*	*M73*	*114*
LORTONE INC	*2856 NW MARKET ST*	*W 1/8 - 1/4 (0.202 mi.)*	*Q93*	*127*
WYMAN PROPERTY	*5330 BALLARD AV NW*	*SE 1/8 - 1/4 (0.215 mi.)*	*R102*	*143*
PAULS AUTO CLINIC	*5319 BALLARD AVE NW*	*SE 1/8 - 1/4 (0.226 mi.)*	*R113*	*169*
SCHIPPERS & CREW INC	5309 SHILSHOLE AVE STE	SE 1/8 - 1/4 (0.236 mi.)	U117	171
DEEP SEA FISHERIES INC	*5305 SHILSHOLE AVE NW 2*	*SE 1/8 - 1/4 (0.238 mi.)*	*U118*	*172*
TRI GRAPHICS INC	*5305 SHILSHOLE AVE NW 1*	*SE 1/8 - 1/4 (0.238 mi.)*	*U120*	*174*
OBERMAIER MACHINE WORKS INC	*5307 BALLARD AVE NW*	*SE 1/8 - 1/4 (0.239 mi.)*	*121*	*176*
TRIDENT SEAFOODS CORPORATION	*5303 SHILSHOLE AVE NW*	*SE 1/8 - 1/4 (0.239 mi.)*	*U123*	*178*
SALMON BAY CENTER	*5301-5309 SHILSHOLE AV*	*SE 1/8 - 1/4 (0.240 mi.)*	*U124*	*179*
HONEYWELL INC SHILSHOLE	*5303 SHILSHOLE*	*SE 1/8 - 1/4 (0.241 mi.)*	*U125*	*182*
WILSON FORD EAST PORTION	*5440 LEARY AVE NW*	*ESE 1/4 - 1/2 (0.266 mi.)*	*X134*	*200*
OLYMPIC ATHLETIC CLUB	*5301 LEARY AVE NW*	*ESE 1/4 - 1/2 (0.276 mi.)*	*X137*	*206*
ARNES AUTO SERVICE	5208 20TH AVE NW	ESE 1/4 - 1/2 (0.277 mi.)	X138	208
JACOBSON TERMINALS INC	*5350 30TH AVENUE NORTHW*	*W 1/4 - 1/2 (0.279 mi.)*	*V140*	*210*
JACOBSON TERMINALS INC	*5350 30TH AVE NW*	*W 1/4 - 1/2 (0.279 mi.)*	*V141*	*222*
COWMAN CAMPBELL PAINT CO	*5221 BALLARD AVE NW*	*SE 1/4 - 1/2 (0.304 mi.)*	*Z145*	*233*
OLSEN FURNITURE FORMER	*5205 BALLARD AVE NW*	*SE 1/4 - 1/2 (0.316 mi.)*	*Z147*	*243*
SALMON BAY SAND & GRAVEL CO IN	*5231 SHILSHOLE AVE NW*	*SE 1/4 - 1/2 (0.341 mi.)*	*AB154*	*249*
SALMON BAY SAND & GRAVEL CO	*5228 SHILSHOLE AVE NW*	*SE 1/4 - 1/2 (0.343 mi.)*	*AB155*	*251*
SALMON BAY EAGLES 2141 FOE	*5244 LEARY AVE NW*	*ESE 1/4 - 1/2 (0.345 mi.)*	*AC156*	*253*
COWMAN CAMPBELL PAINT COMPANY	*5223 SHILSHOLE*	*SE 1/4 - 1/2 (0.352 mi.)*	*AB157*	*257*
COVICH WILLIAMS CO INC	*5219 SHILSHOLE AVE NW*	*SE 1/4 - 1/2 (0.358 mi.)*	*AB159*	*262*
US ARMY COE LAKE WASHINGTON SH	*3015 NW 54TH ST*	*W 1/4 - 1/2 (0.359 mi.)*	*AD161*	*266*
CARTER MOTORS	*5202 LEARY AVE NW*	*SE 1/4 - 1/2 (0.363 mi.)*	*AC162*	*285*
GARY D TORGERSON CO	*5225 LEARY AVE*	*SE 1/4 - 1/2 (0.366 mi.)*	*AC163*	*289*
CANAL COVE MARINA LLC	*5209 SHILSHOLE AVE NW*	*SE 1/4 - 1/2 (0.372 mi.)*	*AB164*	*291*
COVICH WILLIAMS COMPANY INC	*4800 20TH AVE NW*	*SE 1/4 - 1/2 (0.384 mi.)*	*AB165*	*291*
DEARMAND PROPERTY	*5107 BALLARD AVE NW*	*SE 1/4 - 1/2 (0.400 mi.)*	*168*	*295*
SAGSTAD MARINA	*5109 SHILSHOLE AVE NW*	*SE 1/4 - 1/2 (0.410 mi.)*	*AF169*	*296*
CANAL MARINE INC	*5109 SHILSHOLE AVE NW S*	*SE 1/4 - 1/2 (0.410 mi.)*	*AF170*	*303*
HATCH & KIRK INC	*5111 LEARY AVE NW*	*SE 1/4 - 1/2 (0.420 mi.)*	*AG172*	*308*
KIRSTEN PIPE CO INC	*1807 NW DOCK PL*	*SE 1/4 - 1/2 (0.426 mi.)*	*AG173*	*321*
BR AUTO SVC REPAIR	*5128 RUSSELL AVE NW*	*ESE 1/4 - 1/2 (0.427 mi.)*	*AH174*	*323*
ICICLE SEAFOODS INC COMMODORE	2770 W COMMODORE WAY	SSW 1/4 - 1/2 (0.430 mi.)	AI175	325
TIME OIL CO 2754 COMMODORE WAY	*2754 W COMMODORE WAY*	*SSW 1/4 - 1/2 (0.430 mi.)*	*AI176*	*325*
TIME OIL CO UST 102450	*2752 W COMMODORE WAY*	*SSW 1/4 - 1/2 (0.430 mi.)*	*AI178*	*328*
TIME OIL VEHICLE MAINTENANCE	*2750 W COMMODORE WAY*	*SSW 1/4 - 1/2 (0.431 mi.)*	*AI182*	*330*
TOSCO CORP SEATTLE TERM	*2740 W COMMODORE WAY*	*SSW 1/4 - 1/2 (0.432 mi.)*	*AI183*	*331*
TIME OIL SEATTLE	*2750 2737 2805 W COMMOD*	*SSW 1/4 - 1/2 (0.434 mi.)*	*AI184*	*333*
ASKO HYDRAULIC REPAIR A DIV OF	*2805 W COMMODORE WAY*	*SSW 1/4 - 1/2 (0.434 mi.)*	*AI185*	*336*
TOC HOLDINGS CO	*2737 W COMMODORE WAY*	*SSW 1/4 - 1/2 (0.435 mi.)*	*AI186*	*346*
K SEA TRANSPORTATION LLC	*2700 W COMMODORE WAY*	*S 1/4 - 1/2 (0.440 mi.)*	*AJ187*	*364*
US CG SUPPORT CENTER NORTH BAS	*2700 W COMMODORE WAY*	*S 1/4 - 1/2 (0.440 mi.)*	*AJ188*	*372*
SEATTLE PORT MARITIME INDUSTRI	*2700 WEST COMMODORE WAY*	*S 1/4 - 1/2 (0.440 mi.)*	*AJ190*	*376*
SHAPES INNOVATORS LLC	*5113 RUSSELL AVE NW*	*ESE 1/4 - 1/2 (0.441 mi.)*	*AH192*	*388*
AICKINSTRUT INC	*2901 W COMMODORE WAY*	*SSW 1/4 - 1/2 (0.458 mi.)*	*193*	*390*
SEVEN SEAS FISHING CO	*2620 W COMMODORE WAY*	*S 1/4 - 1/2 (0.461 mi.)*	*AK194*	*392*
CSR MARINE WEST	2620 W COMMODORE WAY	S 1/4 - 1/2 (0.461 mi.)	AK195	393
ABELLA WOODWORKING INC	*2600 W COMMODORE WAY*	*S 1/4 - 1/2 (0.466 mi.)*	*AK196*	*393*
NORTHWEST AWNING FABRIC INC	*2600 W COMMODORE WAY MS*	*S 1/4 - 1/2 (0.466 mi.)*	*AK197*	*395*
BALLARD SHEET METAL WORKS INC	*4763 BALLARD AVE NW*	*SE 1/4 - 1/2 (0.471 mi.)*	*199*	*397*
BH STORDAHL & SONS INC LEARY	*4930 LEARY AVE NW*	*SE 1/4 - 1/2 (0.481 mi.)*	*AM202*	*402*

Lower Elevation	Address	Direction / Distance	Map ID	Page
NORTHWEST INSTRUMENT CO INC	***2525 W COMMODORE WAY***	***S 1/4 - 1/2 (0.491 mi.)***	***207***	***428***

CSCSL NFA: The data set contains information about sites previously on the Confirmed and Suspected Contaminated Sites list that have received a No Further Action (NFA) determination. Because it is necessary to maintain historical records of sites that have been investigated and cleaned up, sites are not deleted from the database when cleanup activities are completed. Instead a No Further Action code is entered based upon the type of NFA determination the site received.

A review of the CSCSL NFA list, as provided by EDR, and dated 04/26/2010 has revealed that there are 13 CSCSL NFA sites within approximately 0.5 miles of the target property.

Equal/Higher Elevation	Address	Direction / Distance	Map ID	Page
WILSON FORD	***5433 LEARY NW***	***ESE 1/8 - 1/4 (0.215 mi.)***	***S104***	***148***
SPARKLE CLEANERS	***2011 NW MARKET ST***	***E 1/8 - 1/4 (0.217 mi.)***	***T110***	***157***
GASTON PROPERTY	***2838 NW 57TH ST***	***W 1/8 - 1/4 (0.244 mi.)***	***128***	***185***
BALLARD APARTMENTS LLC	***1545 NW MARKET ST***	***E 1/4 - 1/2 (0.470 mi.)***	***AL198***	***396***
6526 JONES AVE NW	***6526 JONES AVE NW***	***N 1/4 - 1/2 (0.478 mi.)***	***200***	***399***
TIME OIL CO COMMODORE WAY	***3031 W COMMODORE WAY***	***SW 1/4 - 1/2 (0.478 mi.)***	***201***	***399***
ASP PROPERTY	***4459 26TH AVE W***	***S 1/4 - 1/2 (0.497 mi.)***	***AK208***	***430***

Lower Elevation	Address	Direction / Distance	Map ID	Page
ARNOLDS DELI BALLARD ARCO	***2654 NW MARKET ST***	***W 0 - 1/8 (0.062 mi.)***	***F44***	***56***
WILSON FORD EAST PORTION	***5440 LEARY AVE NW***	***ESE 1/4 - 1/2 (0.266 mi.)***	***X134***	***200***
JACOBSON TERMINALS INC	***5350 30TH AVENUE NORTHW***	***W 1/4 - 1/2 (0.279 mi.)***	***V140***	***210***
OLSEN FURNITURE FORMER	***5205 BALLARD AVE NW***	***SE 1/4 - 1/2 (0.316 mi.)***	***Z147***	***243***
DEARMAND PROPERTY	***5107 BALLARD AVE NW***	***SE 1/4 - 1/2 (0.400 mi.)***	***168***	***295***
SAGSTAD MARINA	***5109 SHILSHOLE AVE NW***	***SE 1/4 - 1/2 (0.410 mi.)***	***AF169***	***296***

Other Ascertainable Records

RCRA-NonGen: RCRAInfo is EPA's comprehensive information system, providing access to data supporting the Resource Conservation and Recovery Act (RCRA) of 1976 and the Hazardous and Solid Waste Amendments (HSWA) of 1984. The database includes selective information on sites which generate, transport, store, treat and/or dispose of hazardous waste as defined by the Resource Conservation and Recovery Act (RCRA). Non-Generators do not presently generate hazardous waste.

A review of the RCRA-NonGen list, as provided by EDR, and dated 02/17/2010 has revealed that there are 16 RCRA-NonGen sites within approximately 0.25 miles of the target property.

Equal/Higher Elevation	Address	Direction / Distance	Map ID	Page
LARRYS AUTO REPAIR	***5465 LEARY AVE NW***	***ESE 1/8 - 1/4 (0.174 mi.)***	***O76***	***117***
HOME TOXIC DISPOSAL HTD	6000 24TH NW	N 1/8 - 1/4 (0.196 mi.)	P88	125
CHEVRON 60090968	***2021 NW MARKET ST***	***E 1/8 - 1/4 (0.202 mi.)***	***N95***	***130***

Lower Elevation	Address	Direction / Distance	Map ID	Page
FENPRO INC	***2627 NW MARKET ST***	***W 0 - 1/8 (0.045 mi.)***	***F24***	***40***
BALLARD OIL CO INC	***5300 26TH AVE NW***	***SSW 0 - 1/8 (0.051 mi.)***	***G32***	***44***
ALASKA SIGHTSEEING CRUISE WEST	***5351 24TH AVE NW STORAG***	***S 0 - 1/8 (0.076 mi.)***	***D49***	***86***
BALLARD WASTE OIL	***NE COR NW 54TH ST & 26T***	***WSW 0 - 1/8 (0.081 mi.)***	***51***	***88***

Lower Elevation	Address	Direction / Distance	Map ID	Page
ALEUTIAN DRAGON FISHERIES	*2801 NW MARKET NE COR O*	*W 1/8 - 1/4 (0.142 mi.)*	*K59*	*92*
CROSSFIELD PRODUCTS CORP	*5422 SHILSHOLE AVE NW*	*SE 1/8 - 1/4 (0.145 mi.)*	*J60*	*94*
AB JACOBSON LLC	*2801 NORTH WEST MARKET*	*W 1/8 - 1/4 (0.154 mi.)*	*K65*	*101*
PACIFIC PRODUCER VESSEL	*5355 28TH AVE NW E BERT*	*WSW 1/8 - 1/4 (0.157 mi.)*	*M68*	*107*
BALLARD PATTERN BRASS FOUNDRY	*5416 SHILSHOLE AVE NW*	*SE 1/8 - 1/4 (0.158 mi.)*	*J69*	*109*
WESTERN GEOPHYSICAL	*5345 28TH AVE NW*	*WSW 1/8 - 1/4 (0.160 mi.)*	*M72*	*113*
PAULS AUTO CLINIC	*5319 BALLARD AVE NW*	*SE 1/8 - 1/4 (0.226 mi.)*	*R113*	*169*
DEEP SEA FISHERIES INC	*5305 SHILSHOLE AVE NW 2*	*SE 1/8 - 1/4 (0.238 mi.)*	*U118*	*172*
HONEYWELL INC SHILSHOLE	*5303 SHILSHOLE*	*SE 1/8 - 1/4 (0.241 mi.)*	*U125*	*182*

MANIFEST: Hazardous waste manifest information.

A review of the MANIFEST list, as provided by EDR, and dated 12/31/2009 has revealed that there are 6 MANIFEST sites within approximately 0.25 miles of the target property.

Equal/Higher Elevation	Address	Direction / Distance	Map ID	Page
BALLARD LANDMARK	*5433 LEARY AVE NW*	*ESE 1/8 - 1/4 (0.215 mi.)*	*S105*	*152*
SPARKLE CLEANERS	*2011 NW MARKET ST*	*E 1/8 - 1/4 (0.217 mi.)*	*T110*	*157*
BALLARD LAUNDRY CENTER	*5522 20TH AVE NW*	*E 1/8 - 1/4 (0.245 mi.)*	*T129*	*186*

Lower Elevation	Address	Direction / Distance	Map ID	Page
WESTERN INDUSTRIAL INC STORAGE	*2501 NW MARKET ST*	*0 - 1/8 (0.000 mi.)*	*A6*	*16*
ALL ALASKA SEAFOODS INC	*2629 NW 54TH ST*	*SW 0 - 1/8 (0.057 mi.)*	*F39*	*50*
PACIFIC FISHERMEN INCORPORATED	*5351 24TH AVE NW*	*S 0 - 1/8 (0.076 mi.)*	*D48*	*65*

DRYCLEANERS: A listing of registered drycleaners who registered with the Department of Ecology (using the SIC code of 7215 and 7216) as hazardous waste generators.

A review of the DRYCLEANERS list, as provided by EDR, and dated 12/31/2009 has revealed that there is 1 DRYCLEANERS site within approximately 0.25 miles of the target property.

Equal/Higher Elevation	Address	Direction / Distance	Map ID	Page
BALLARD LAUNDRY CENTER	*5522 20TH AVE NW*	*E 1/8 - 1/4 (0.245 mi.)*	*T129*	*186*

Inactive Drycleaners: A listing of inactive drycleaner facility locations.

A review of the Inactive Drycleaners list, as provided by EDR, and dated 12/31/2009 has revealed that there is 1 Inactive Drycleaners site within approximately 0.25 miles of the target property.

Equal/Higher Elevation	Address	Direction / Distance	Map ID	Page
SPARKLE CLEANERS	*2011 NW MARKET ST*	*E 1/8 - 1/4 (0.217 mi.)*	*T110*	*157*

EXECUTIVE SUMMARY

EDR PROPRIETARY RECORDS

EDR Proprietary Records

EDR Historical Auto Stations: EDR has searched selected national collections of business directories and has collected listings of potential gas station/filling station/service station sites that were available to EDR researchers. EDR's review was limited to those categories of sources that might, in EDR's opinion, include gas station/filling station/service station establishments. The categories reviewed included, but were not limited to gas, gas station, gasoline station, filling station, auto, automobile repair, auto service station, service station, etc.

A review of the EDR Historical Auto Stations list, as provided by EDR, has revealed that there are 45 EDR Historical Auto Stations sites within approximately 0.25 miles of the target property.

Equal/Higher Elevation	Address	Direction / Distance	Map ID	Page
DENSMORE GLEASON C	2401 MARKET	0 - 1/8 (0.000 mi.)	B3	10
MARKET STREET TEXACO	5505 24TH AVE NW	0 - 1/8 (0.000 mi.)	B10	25
CHUCK S BALLARD SERVICE	5615 24TH AVE NW	N 0 - 1/8 (0.002 mi.)	C19	37
ROGER S BALLARD TEXACO	5614 24TH AVE NW	N 0 - 1/8 (0.002 mi.)	C20	38
JIM S AUTO REPAIR	5707 24TH AVE NW	N 0 - 1/8 (0.046 mi.)	E25	42
KNIZEK HARVEY R	5712 24TH AVE NW	N 0 - 1/8 (0.049 mi.)	E28	43
BILL AND DELL S SERVICE	5715 24TH AVE NW	N 0 - 1/8 (0.050 mi.)	E30	43
JENNINGS J W	5711 24TH AVE NW	N 0 - 1/8 (0.051 mi.)	E35	48
RAPP S BOB SERVICE	5720 24TH AVE NW	N 0 - 1/8 (0.053 mi.)	E36	48
HANSEN S SHELL SERVICE	5803 24TH AVE NW	N 0 - 1/8 (0.097 mi.)	52	89
CHAMBERLAIN PAUL SERVICE STATI	5414 22ND AVE NW	ESE 1/8 - 1/4 (0.138 mi.)	I55	90
GRIFFITH AND REMLEY	5414 22D AVE NW	ESE 1/8 - 1/4 (0.138 mi.)	I56	91
SMITH S DICK SERVICE	2119 MARKET	E 1/8 - 1/4 (0.159 mi.)	N70	110
CAR FREE CONNEXION	2617 NW 59TH ST	NW 1/8 - 1/4 (0.173 mi.)	74	116
S AND S AUTOMOTIVE	5465 LEARY AVE NW	ESE 1/8 - 1/4 (0.174 mi.)	O75	116
JACOBSON S AUTO REPAIR	5465 LEARY AVE	ESE 1/8 - 1/4 (0.176 mi.)	O77	118
BALLARD FRAME AND AXLE CO	5480 LEARY AVE NW	ESE 1/8 - 1/4 (0.179 mi.)	O78	119
LARRY S AUTO REPAIR	5459 LEARY AVE NW	ESE 1/8 - 1/4 (0.182 mi.)	O79	119
KERNS JIM E TRUCK AND AUTO REP	5459 LEARY AVE	ESE 1/8 - 1/4 (0.182 mi.)	O80	120
PAUL S CLINIC	5451 LEARY AVE NW	ESE 1/8 - 1/4 (0.191 mi.)	O81	120
PETERSON GERTRUDE MRS	6001 24TH NW	N 1/8 - 1/4 (0.194 mi.)	P82	120
PAUL S VOLKSWAGEN CLINIC	2039 NW MARKET ST	E 1/8 - 1/4 (0.195 mi.)	N84	121
ROY S AUTO REPAIRS	6001 24TH AVE NW	N 1/8 - 1/4 (0.196 mi.)	P90	126
BALLARD CHEVRON SERVICE	2021 NW MARKET ST	E 1/8 - 1/4 (0.202 mi.)	N94	130
WILSON MOTOR CO	5433 LEARY AVE NW	ESE 1/8 - 1/4 (0.215 mi.)	S106	156
WILSON MOTOR CO	5433 LEARY AVE	ESE 1/8 - 1/4 (0.218 mi.)	S111	168
BALLARD FRAME AND AXLE CO	5460 LEARY AVE NW	ESE 1/8 - 1/4 (0.231 mi.)	S114	170
JOHNSON MILLER AUTO SERVICE	5460 LEARY AVE	ESE 1/8 - 1/4 (0.234 mi.)	S116	171
RORABACKI CARTER SERVICE	6109 24TH AVE NW	N 1/8 - 1/4 (0.250 mi.)	W131	191

Lower Elevation	Address	Direction / Distance	Map ID	Page
MULLIGAN GUY C	2412 MARKET	0 - 1/8 (0.000 mi.)	B9	25
BALLARD OIL CO	5300 26TH AVE NW	SSW 0 - 1/8 (0.051 mi.)	G31	44
BRUCE S TEXACO	2654 MARKET	W 0 - 1/8 (0.060 mi.)	F42	55
ARNOLDS N W DELI	2654 NW MARKET ST	W 0 - 1/8 (0.062 mi.)	F45	62
BRITISH AMERICAN AUTOMOTIVE	5466 SHILSHOLE AVE NW	SSE 0 - 1/8 (0.064 mi.)	H47	64
GEORGE LEE S GARAGE	5458 SHILSHOTE AVE NW	SE 0 - 1/8 (0.080 mi.)	H50	88
WES S AUTO SERVICE	2852 MARKET	W 1/8 - 1/4 (0.194 mi.)	Q83	120
ARNTZEN ALBERT M	5348 BALLARD AVE	ESE 1/8 - 1/4 (0.195 mi.)	R85	121
HUFFINE WM H	5346 BALLARD AVE	ESE 1/8 - 1/4 (0.198 mi.)	R91	127

EXECUTIVE SUMMARY

Lower Elevation	Address	Direction / Distance	Map ID	Page
NEAL S AUTOMOTIVE	2852 NW MARKET ST	W 1/8 - 1/4 (0.198 mi.)	Q92	127
CITY TRANSMISSION	5330 BALLARD AVE NW	SE 1/8 - 1/4 (0.215 mi.)	R103	147
BALLARD TRANSMISSION SHOP	5330 BALLARD AVE	SE 1/8 - 1/4 (0.216 mi.)	R107	156
PAUL S AUTO CLINIC	5319 BALLARD AVE NW	SE 1/8 - 1/4 (0.226 mi.)	R112	168
LOCKHAVEN RICHFIELD SERVICE	3001 MARKET	W 1/8 - 1/4 (0.232 mi.)	Q115	170
MIKE. LOCKHAVEN ARCO SERVICE	3001 NW MARKET ST	W 1/8 - 1/4 (0.241 mi.)	V126	185
JACOBSON S AUTO REPAIR	5415 LEARY AVE	ESE 1/8 - 1/4 (0.243 mi.)	S127	185

EDR Historical Cleaners: EDR has searched selected national collections of business directories and has collected listings of potential dry cleaner sites that were available to EDR researchers. EDR's review was limited to those categories of sources that might, in EDR's opinion, include dry cleaning establishments. The categories reviewed included, but were not limited to dry cleaners, cleaners, laundry, laundromat, cleaning/laundry, wash & dry etc.

A review of the EDR Historical Cleaners list, as provided by EDR, has revealed that there are 20 EDR Historical Cleaners sites within approximately 0.25 miles of the target property.

Equal/Higher Elevation	Address	Direction / Distance	Map ID	Page
BALLARD SPEED WASH	5609 24TH AVE NW	0 - 1/8 (0.000 mi.)	C16	32
TWENTY FOURTH AVENUE CLEANERS	5709 24TH AVE NW	N 0 - 1/8 (0.047 mi.)	E26	42
MARKET STREET CLEANERS	2317 MARKET	E 0 - 1/8 (0.050 mi.)	29	43
ENG JAMES LAUNDRY	5427 BALLARD AVE NW	ESE 0 - 1/8 (0.113 mi.)	I53	90
ENG JAMES LAUNDRY	5427 BALLARD AVE	ESE 0 - 1/8 (0.115 mi.)	I54	90
KEE LIM	5410 22D AVE NW	ESE 1/8 - 1/4 (0.139 mi.)	I57	91
DAVIS ABRAHAM	5905 24TH AVE NW	N 1/8 - 1/4 (0.147 mi.)	L61	95
NOVELTY CLEANERS AND TAILORS	5919 24TH AVE NW	N 1/8 - 1/4 (0.154 mi.)	L62	95
SPARKLE CLEANERS	2011 NW MARKET ST	E 1/8 - 1/4 (0.217 mi.)	T109	157
BALLARD LAUNDRY CENTER	5522 20TH AVE NW	E 1/8 - 1/4 (0.247 mi.)	T130	190


Lower Elevation	Address	Direction / Distance	Map ID	Page
THRIF T-MATIC WASH	2419 MARKET	0 - 1/8 (0.000 mi.)	B13	28
KLEEN KLINIC	2419 NW MARKET ST	0 - 1/8 (0.000 mi.)	A14	28
ARNOT CYLINDER WORKS	2653 MARKET	W 0 - 1/8 (0.059 mi.)	F41	55
YICK KEE HAND LAUNDRY	5343 BALLARD AVE	ESE 1/8 - 1/4 (0.202 mi.)	R96	141
FAMILY CLEANERS	5341 BALLARD AVE	SE 1/8 - 1/4 (0.204 mi.)	R97	142
A B C CARPET CLEANING CO	5339 BALLARD AVE	SE 1/8 - 1/4 (0.207 mi.)	R98	142
YICK KEE HAND LAUNDRY	5333 BALLARD AVE NW	SE 1/8 - 1/4 (0.212 mi.)	R99	142
LUCK KEE HAND LANUDRY	5333 BALLARD AVE	SE 1/8 - 1/4 (0.213 mi.)	R100	143
LUCK KEE HAND LAUNDRY	5333 BALLARD	SE 1/8 - 1/4 (0.213 mi.)	R101	143
LUCK KEE LAUNDRY	5331 BALLARD AVE	SE 1/8 - 1/4 (0.216 mi.)	R108	156

EXECUTIVE SUMMARY

Due to poor or inadequate address information, the following sites were not mapped:

Site Name	Database(s)
BALLARD WASTE OIL	ALLSITES
BALLARD METH LAB WAST	ALLSITES
WASTE MOBILE COLLECTIONS	SWF/LF
INTERBAY	SWF/LF
SICKS STADIUM SITE	SWF/LF
SIXTH SOUTH AND SOUTH OF SPOKANE	SWF/LF
MONTLAKE DISPOSAL SITE	SWF/LF
SOUTH PARK	SWF/LF
JUDKINS STREET DISPOSAL SITE	SWF/LF
NORTH AURORA DISPOSAL SITE	SWF/LF
GENESEE LANDFILL	SWF/LF
WEST SEATTLE - HARBOR AVENUE	SWF/LF
RAINIER LANDFILL	SWF/LF
GREEN LAKE LANDFILL SITE	SWF/LF
WASHINGTON PARK LANDFILL SITE	SWF/LF
KING COUNTY - WEST POINT WWTP	SWF/LF
BRACE DEVELOPMENT	SPILLS
BALLARD TERMINAL RAILROAD	SPILLS
BALLARD OIL COMPANY	ERNS
BALLARD OIL COMPANY	ERNS
BALLARD PIER	ERNS
AT A DEMOLITION SITE	ERNS
BALLARD AREA	ERNS
BALLARD AREA	ERNS
BALLARD LOCKS	ERNS
BALLARD LOCKS	ERNS
BALLARD SHIP CANAL	ERNS
BALLARD OIL DOCK	ERNS
BALLARD POST OFFICE	ERNS
SOUTH EAST CORNER OF BALLARD BRIDG	ERNS
SOUTH EAST CORNER OF BALLARD BRIDG	ERNS
NEAR THE SOUTHSIDE OF THE BALLARD	ERNS
EAST OF THE BALLARD BRIDGE	ERNS
NIX AUTO WRECKING	ICR
60 ROUTE 9	VCP

OVERVIEW MAP - 2842908.2s

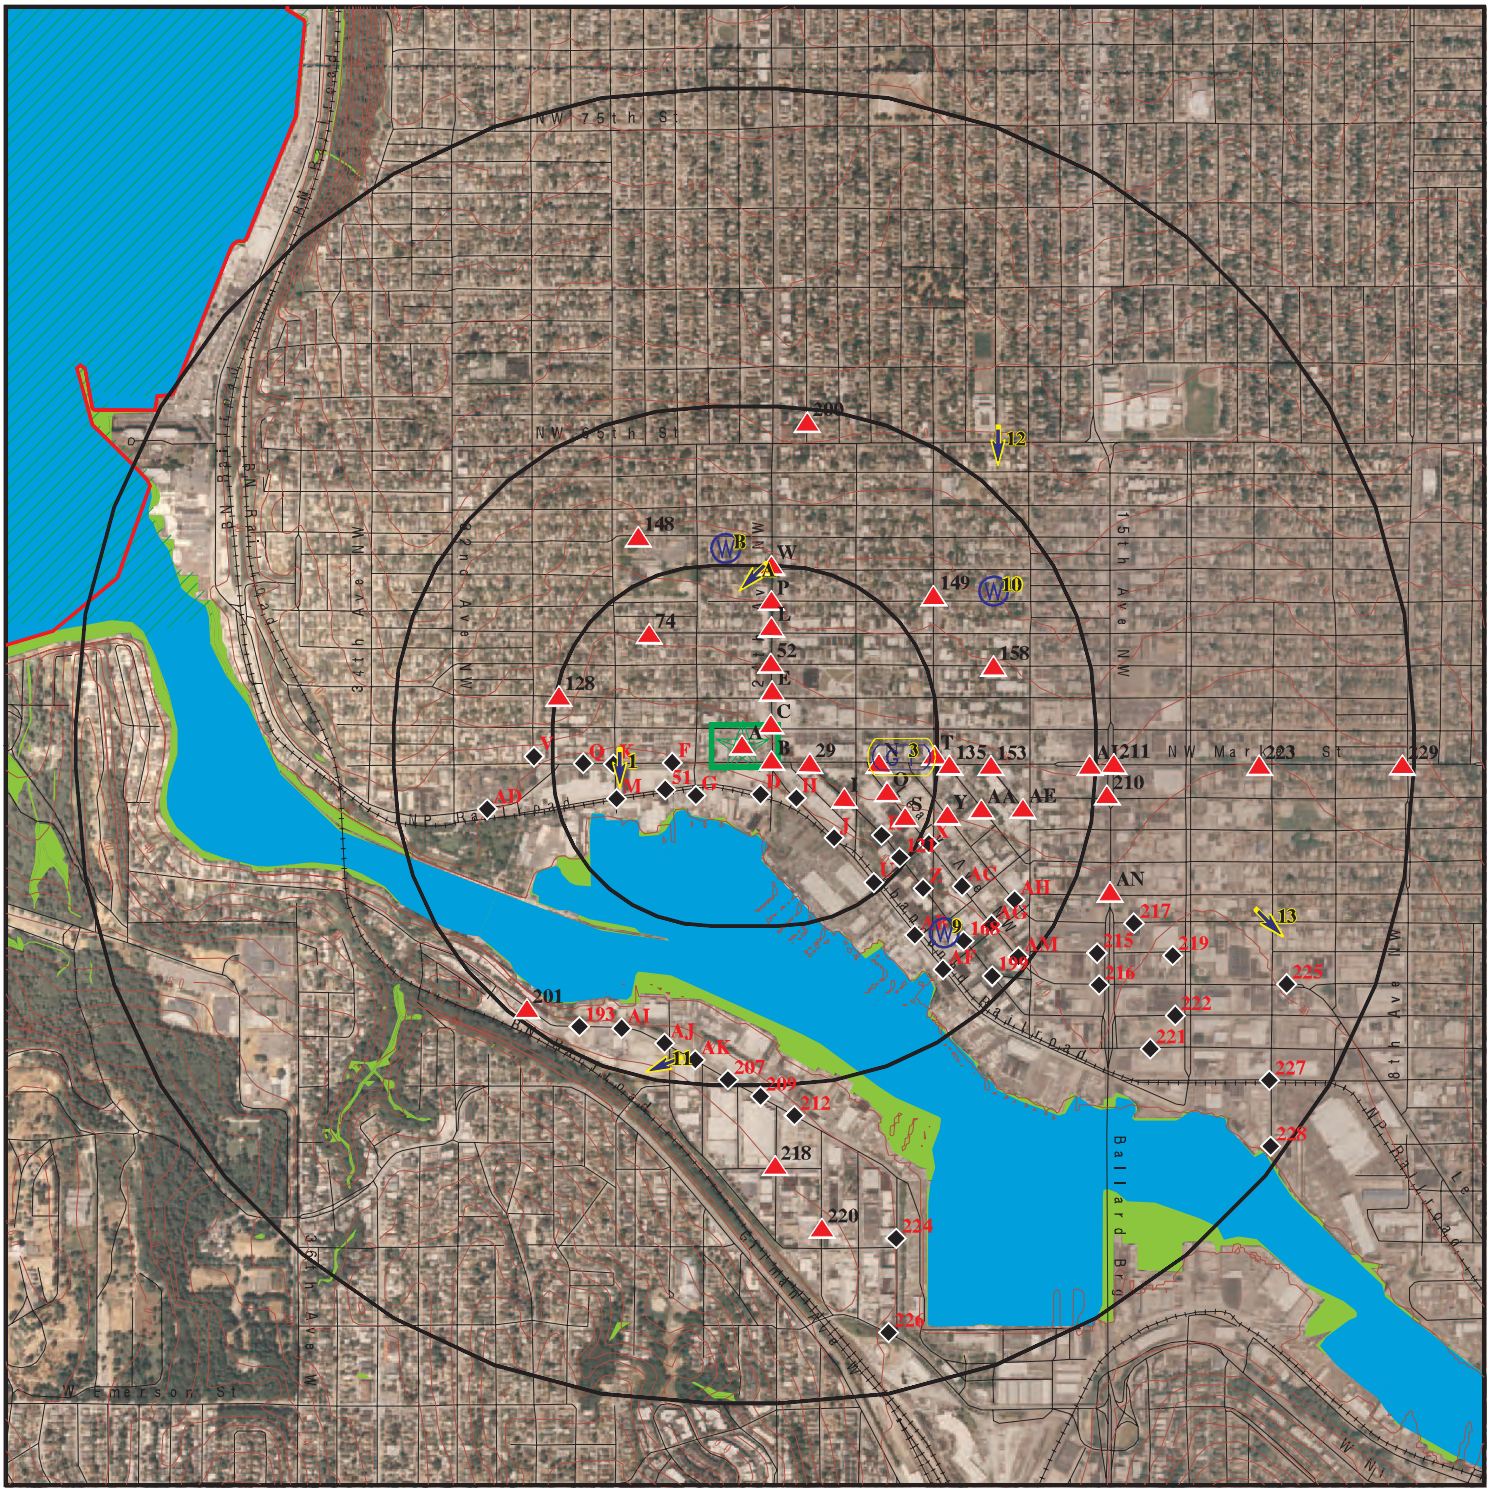


This report includes Interactive Map Layers to display and/or hide map information. The legend includes only those icons for the default map view.

SITE NAME:	Ballard Development Site	CLIENT:	Golder Associates, Inc.
ADDRESS:	NW Market Street and 24th Avenue NW Seattle WA 98107	CONTACT:	Neil Gilham, LG
LAT/LONG:	47.6691 / 122.3886	INQUIRY #:	2842908.2s
		DATE:	August 13, 2010 3:23 pm

Copyright © 2010 EDR, Inc. © 2010 Tele Atlas Rel. 07/2009.

DETAIL MAP - 2842908.2s

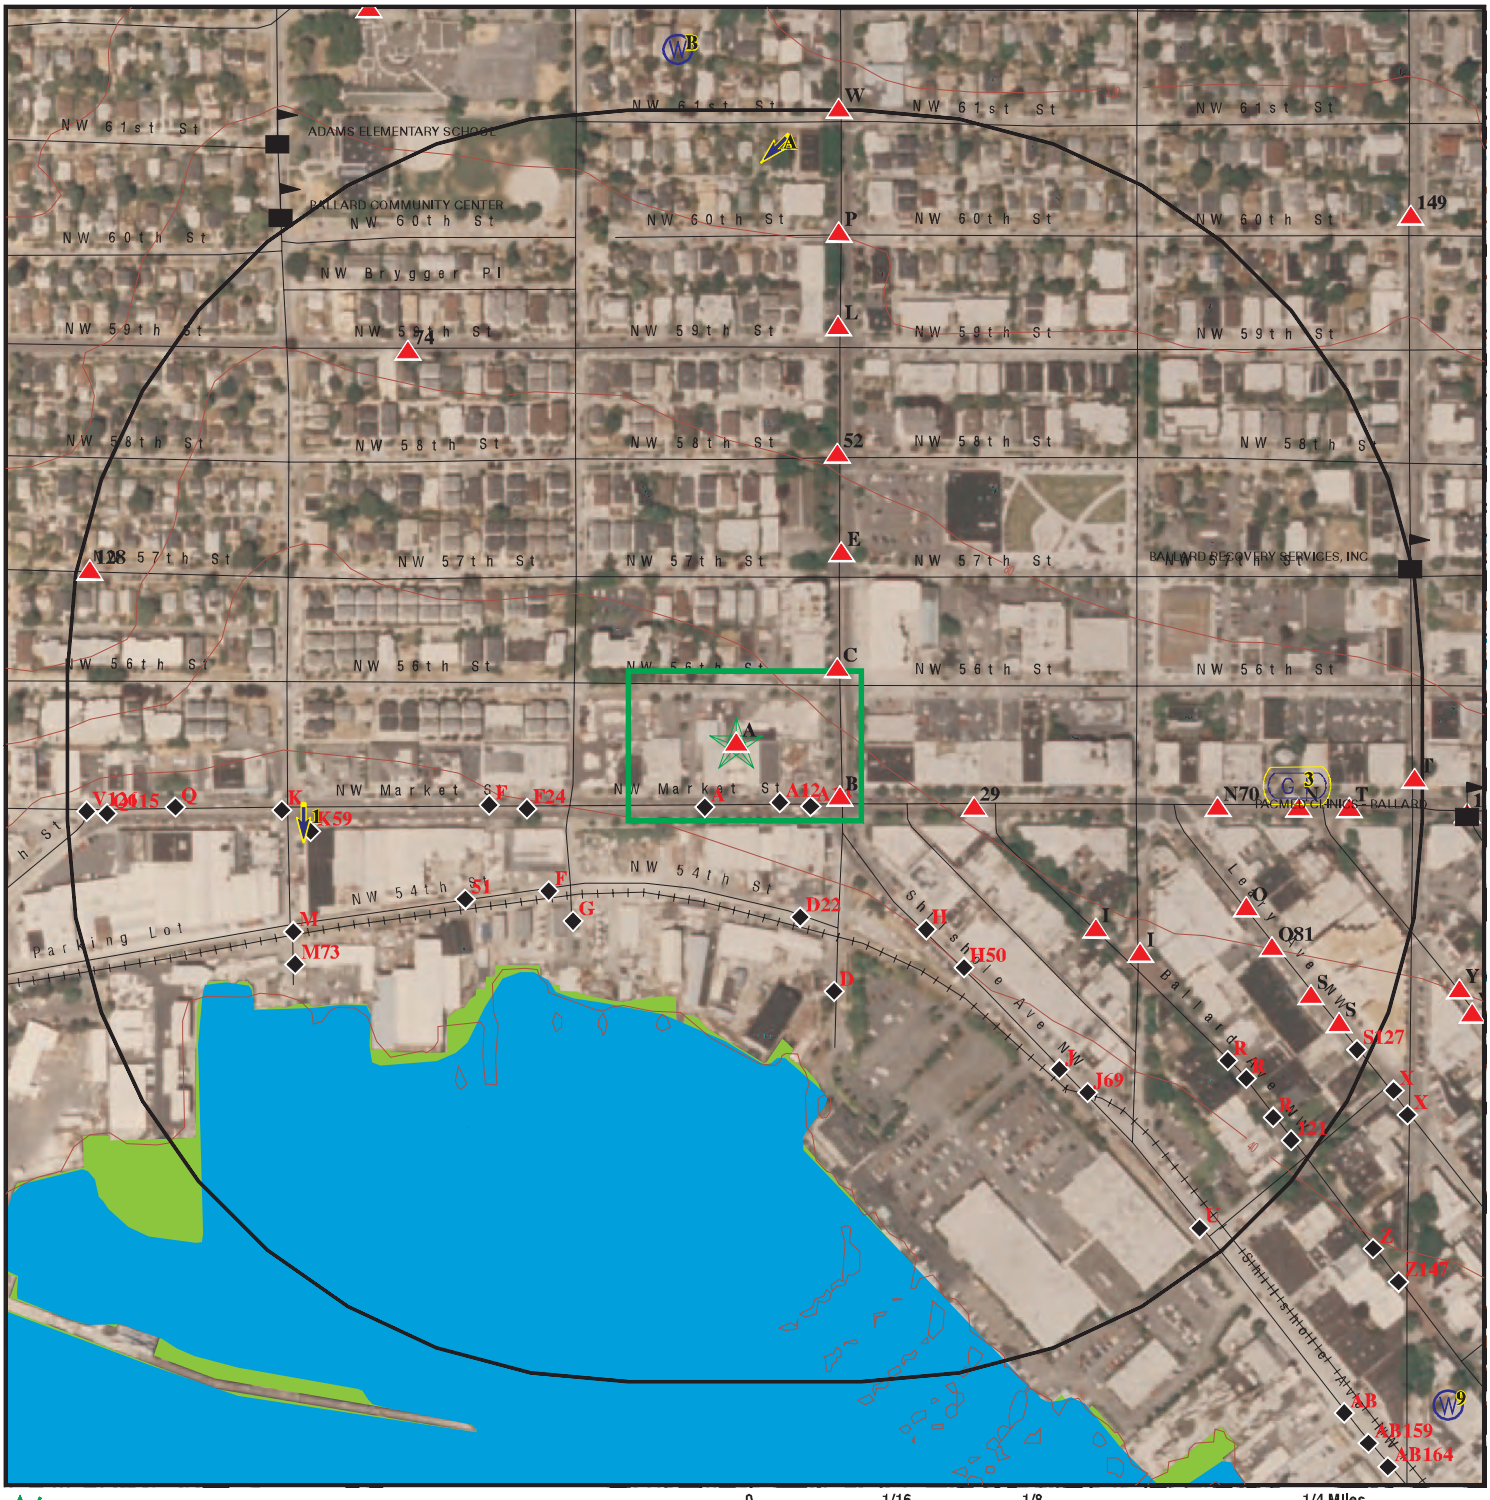

Target Property

Sites at elevations higher than or equal to the target property

Sites at elevations lower than the target property

Manufactured Gas Plants

Sensitive Receptors

National Priority List Sites

Dept. Defense Sites

Indian Reservations BIA

Oil & Gas pipelines

100-year flood zone

500-year flood zone

National Wetland Inventory

0 1/16 1/8 1/4 Miles

This report includes Interactive Map Layers to display and/or hide map information. The legend includes only those icons for the default map view.

SITE NAME:	Ballard Development Site	CLIENT:	Golder Associates, Inc.
ADDRESS:	NW Market Street and 24th Avenue NW Seattle WA 98107	CONTACT:	Neil Gilham, LG
LAT/LONG:	47.6691 / 122.3886	INQUIRY #:	2842908.2s
		DATE:	August 13, 2010 3:24 pm

Copyright © 2010 EDR, Inc. © 2010 Tele Atlas Rel. 07/2009.

MAP FINDINGS SUMMARY

Database	Target Property	Search Distance (Miles)	< 1/8	1/8 - 1/4	1/4 - 1/2	1/2 - 1	> 1	Total Plotted
STANDARD ENVIRONMENTAL RECORDS								
Federal NPL site list								
NPL		1.000	0	0	0	0	NR	0
Proposed NPL		1.000	0	0	0	0	NR	0
NPL LIENS		TP	NR	NR	NR	NR	NR	0
Federal Delisted NPL site list								
Delisted NPL		1.000	0	0	0	0	NR	0
Federal CERCLIS list								
CERCLIS		0.500	0	0	0	NR	NR	0
FEDERAL FACILITY		1.000	0	0	0	0	NR	0
Federal CERCLIS NFRAP site List								
CERC-NFRAP		0.500	0	1	2	NR	NR	3
Federal RCRA CORRACTS facilities list								
CORRACTS		1.000	0	0	0	0	NR	0
Federal RCRA non-CORRACTS TSD facilities list								
RCRA-TSDF		0.500	0	0	0	NR	NR	0
Federal RCRA generators list								
RCRA-LQG		0.250	1	2	NR	NR	NR	3
RCRA-SQG		0.250	1	0	NR	NR	NR	1
RCRA-CESQG		0.250	2	3	NR	NR	NR	5
Federal institutional controls / engineering controls registries								
US ENG CONTROLS		0.500	0	0	0	NR	NR	0
US INST CONTROL		0.500	0	0	0	NR	NR	0
Federal ERNS list								
ERNS		TP	NR	NR	NR	NR	NR	0
State- and tribal - equivalent NPL								
HSL		1.000	0	2	0	6	NR	8
State- and tribal - equivalent CERCLIS								
CSCSL		1.000	3	4	5	21	NR	33
State and tribal landfill and/or solid waste disposal site lists								
SWF/LF		0.500	0	0	0	NR	NR	0
State and tribal leaking storage tank lists								
LUST	X	0.500	2	3	10	NR	NR	15
INDIAN LUST		0.500	0	0	0	NR	NR	0

MAP FINDINGS SUMMARY

Database	Target Property	Search Distance (Miles)	< 1/8	1/8 - 1/4	1/4 - 1/2	1/2 - 1	> 1	Total Plotted
State and tribal registered storage tank lists								
UST	X	0.250	5	5	NR	NR	NR	10
AST		0.250	0	1	NR	NR	NR	1
INDIAN UST		0.250	0	0	NR	NR	NR	0
FEMA UST		0.250	0	0	NR	NR	NR	0
State and tribal institutional control / engineering control registries								
INST CONTROL		0.500	0	0	0	NR	NR	0
State and tribal voluntary cleanup sites								
VCP		0.500	1	4	9	NR	NR	14
INDIAN VCP		0.500	0	0	0	NR	NR	0
ICR	X	0.500	2	5	15	NR	NR	22
State and tribal Brownfields sites								
BROWNFIELDS		0.500	0	0	0	NR	NR	0
ADDITIONAL ENVIRONMENTAL RECORDS								
Local Brownfield lists								
US BROWNFIELDS		0.500	0	0	0	NR	NR	0
Local Lists of Landfill / Solid Waste Disposal Sites								
ODI		0.500	0	0	0	NR	NR	0
DEBRIS REGION 9		0.500	0	0	0	NR	NR	0
SWTIRE		0.500	0	0	0	NR	NR	0
INDIAN ODI		0.500	0	0	0	NR	NR	0
Local Lists of Hazardous waste / Contaminated Sites								
US CDL		TP	NR	NR	NR	NR	NR	0
ALLSITES	X	0.500	19	28	62	NR	NR	109
CSCSL NFA		0.500	1	3	9	NR	NR	13
CDL		TP	NR	NR	NR	NR	NR	0
HIST CDL		TP	NR	NR	NR	NR	NR	0
US HIST CDL		TP	NR	NR	NR	NR	NR	0
Local Land Records								
LIENS 2		TP	NR	NR	NR	NR	NR	0
LUCIS		0.500	0	0	0	NR	NR	0
Records of Emergency Release Reports								
HMIRS		TP	NR	NR	NR	NR	NR	0
SPILLS		TP	NR	NR	NR	NR	NR	0
Other Ascertainable Records								
RCRA-NonGen		0.250	4	12	NR	NR	NR	16

MAP FINDINGS SUMMARY

Database	Target Property	Search Distance (Miles)	< 1/8	1/8 - 1/4	1/4 - 1/2	1/2 - 1	> 1	Total Plotted
DOT OPS		TP	NR	NR	NR	NR	NR	0
DOD		1.000	0	0	0	0	NR	0
FUDS		1.000	0	0	0	0	NR	0
CONSENT		1.000	0	0	0	0	NR	0
ROD		1.000	0	0	0	0	NR	0
UMTRA		0.500	0	0	0	NR	NR	0
MINES		0.250	0	0	NR	NR	NR	0
TRIS		TP	NR	NR	NR	NR	NR	0
TSCA		TP	NR	NR	NR	NR	NR	0
FTTS		TP	NR	NR	NR	NR	NR	0
HIST FTTS		TP	NR	NR	NR	NR	NR	0
SSTS		TP	NR	NR	NR	NR	NR	0
ICIS		TP	NR	NR	NR	NR	NR	0
PADS		TP	NR	NR	NR	NR	NR	0
MLTS		TP	NR	NR	NR	NR	NR	0
RADINFO		TP	NR	NR	NR	NR	NR	0
FINDS	X	TP	NR	NR	NR	NR	NR	0
RAATS		TP	NR	NR	NR	NR	NR	0
UIC		TP	NR	NR	NR	NR	NR	0
MANIFEST		0.250	3	3	NR	NR	NR	6
DRYCLEANERS		0.250	0	1	NR	NR	NR	1
NPDES		TP	NR	NR	NR	NR	NR	0
AIRS		TP	NR	NR	NR	NR	NR	0
Inactive Drycleaners		0.250	0	1	NR	NR	NR	1
INDIAN RESERV		1.000	0	0	0	0	NR	0
SCRD DRYCLEANERS		0.500	0	0	0	NR	NR	0
COAL ASH		0.500	0	0	0	NR	NR	0
PCB TRANSFORMER		TP	NR	NR	NR	NR	NR	0
COAL ASH EPA		0.500	0	0	0	NR	NR	0
COAL ASH DOE		TP	NR	NR	NR	NR	NR	0
EDR PROPRIETARY RECORDS								
EDR Proprietary Records								
Manufactured Gas Plants		1.000	0	0	0	0	NR	0
EDR Historical Auto Stations		0.250	16	29	NR	NR	NR	45
EDR Historical Cleaners		0.250	8	12	NR	NR	NR	20

NOTES:

TP = Target Property

NR = Not Requested at this Search Distance

Sites may be listed in more than one database

A1 Target Property **BALLARD TRANSFER CO OF WASHINGTON INC**
2417 NW MARKET ST
SEATTLE, WA 98107

FINDS 1007074484
LUST N/A

Site 1 of 6 in cluster A

Actual: 54 ft.

FINDS:

Registry ID: 110015511258

Environmental Interest/Information System
Washington Facility / Site Identification System (WA-FSIS) provides a means to query and display data maintained by the Washington Department of Ecology. This system contains key information for each facility/site that is currently, or has been, of interest to the Air Quality, Dam Safety, Hazardous Waste, Toxics Cleanup, and Water Quality Programs.

LUST:

edr_fstat:	WA
edr_fzip:	981074138
edr_fcnty:	KING
edr_zip:	98107-4138
FS ID:	21429194
Facility ID:	2481
Facility Status:	Reported Cleaned Up
Release ID:	1732
Affected Media:	Soil
Alternate Name:	BALLARD TRANSFER CO
Release Notification Date:	2/14/1990
Release Status Date:	4/20/2000
Site Response Unit Code:	NORTHWEST
Lat/Long:	47.668399 / -122.389

edr_fstat:	WA
edr_fzip:	981074138
edr_fcnty:	KING
edr_zip:	98107-4138
FS ID:	21429194
Facility ID:	2481
Facility Status:	Awaiting Cleanup
Release ID:	1732
Affected Media:	Soil
Alternate Name:	BALLARD TRANSFER CO
Release Notification Date:	2/14/1990
Release Status Date:	12/20/1989
Site Response Unit Code:	NORTHWEST
Lat/Long:	47.668399 / -122.389

edr_fstat:	WA
edr_fzip:	981074138
edr_fcnty:	KING
edr_zip:	98107-4138
FS ID:	21429194
Facility ID:	2481
Facility Status:	Cleanup Started
Release ID:	1732
Affected Media:	Soil

BALLARD TRANSFER CO OF WASHINGTON INC (Continued) **1007074484**

Alternate Name: BALLARD TRANSFER CO
Release Notification Date: 2/14/1990
Release Status Date: 12/20/1989
Site Response Unit Code: NORTHWEST
Lat/Long: 47.668399 / -122.389

A2 Target Property **BALLARD TRANSFER CO OF WASHINGTON INC** **ALLSITES U003026323**
2417 NW MARKET ST **UST N/A**
SEATTLE, WA 98107 **ICR**

Site 2 of 6 in cluster A

Actual: 54 ft.

ALLSITES:
Facility Id: 21429194
Latitude: 47.668399000000001
Longitude: -122.389
Geographic location identifier (alias facid): 21429194
Facility Name: BALLARD TRANSFER CO OF WASHINGTON INC
Latitude Decimal Degrees: 47.668399000000001
Longitude Decimal Degrees: -122.389
Coordinate Point Areal Extent Code: 4
Horizontal Accuracy Code: 6
Coordinate Point Geographic Position Code: 5
Location Verified Code: N

Geographic Location Identifier (Alias Facid): 21429194
Interaction (Aka Env Int) Type Code: UST
Interaction (Aka Env Int) Description: Underground Storage Tank
Interaction Status: A
Federal Program Indentifier: 2481
Interaction Start Date: 3/20/2000
Interaction End Date: Not reported

Geographic Location Identifier (Alias Facid): 21429194
Interaction (Aka Env Int) Type Code: LUST
Interaction (Aka Env Int) Description: LUST Facility
Interaction Status: I
Federal Program Indentifier: 2481
Interaction Start Date: 2/14/1990
Interaction End Date: 4/20/2000

UST:
Facility ID: 21429194
Site ID: 2481
Lat Deg: 47
Lat Min: 40
Lat Sec: 6.23640000000307
Long Deg: -122
Long Min: 23
Long Sec: 20.3999999999849
UBI: Not reported
Phone Number: 2067826500

Tank ID: 19280
Tank Name: 1
Install Date: 12/31/1964

BALLARD TRANSFER CO OF WASHINGTON INC (Continued) **U003026323**

Capacity:	Not reported
Tank Upgrade Date:	1/1/0001
TankSystem Status:	Removed
TankSystem Status Change Date:	8/26/1996
Tank Status:	Removed
Tank Permit Expiration Date:	1/1/0001
Tank Closure Date:	1/1/0001
Tank Pumping System:	Not reported
Tank Spill Prevention:	Not reported
Tank Overfill Prevention:	Not reported
Tank Material:	Steel
Tank Construction:	Single Wall Tank
Tank Tightness Test:	Not reported
Tank Corrosion Protection:	Not reported
Pipe Material:	Steel
Pipe Construction:	Not reported
Pipe Primary Release Detection:	Not reported
Pipe Second Release Detection:	Not reported
Pipe Corrosion Protection:	Not reported
Tank Primary Release Detection:	Not reported
Tank Second Release Detection:	Not reported
Pipe Tightness Test:	Not reported
Tank Actual Status Date:	8/6/1996
Tag Number:	Not reported

Tank ID:	19412
Tank Name:	3
Install Date:	12/31/1964
Capacity:	111 TO 1,100 Gallons
Tank Upgrade Date:	1/1/0001
TankSystem Status:	Removed
TankSystem Status Change Date:	8/26/1996
Tank Status:	Removed
Tank Permit Expiration Date:	1/1/0001
Tank Closure Date:	1/1/0001
Tank Pumping System:	Not reported
Tank Spill Prevention:	Not reported
Tank Overfill Prevention:	Not reported
Tank Material:	Steel
Tank Construction:	Single Wall Tank
Tank Tightness Test:	Not reported
Tank Corrosion Protection:	Not reported
Pipe Material:	Steel
Pipe Construction:	Not reported
Pipe Primary Release Detection:	Not reported
Pipe Second Release Detection:	Not reported
Pipe Corrosion Protection:	Not reported
Tank Primary Release Detection:	Not reported
Tank Second Release Detection:	Not reported
Pipe Tightness Test:	Not reported
Tank Actual Status Date:	8/6/1996
Tag Number:	Not reported

Tank ID:	19426
Tank Name:	2

BALLARD TRANSFER CO OF WASHINGTON INC (Continued) **U003026323**

Install Date:	12/31/1964
Capacity:	Not reported
Tank Upgrade Date:	1/1/0001
TankSystem Status:	Removed
TankSystem Status Change Date:	8/26/1996
Tank Status:	Removed
Tank Permit Expiration Date:	1/1/0001
Tank Closure Date:	1/1/0001
Tank Pumping System:	Not reported
Tank Spill Prevention:	Not reported
Tank Overfill Prevention:	Not reported
Tank Material:	Steel
Tank Construction:	Single Wall Tank
Tank Tightness Test:	Not reported
Tank Corrosion Protection:	Not reported
Pipe Material:	Steel
Pipe Construction:	Not reported
Pipe Primary Release Detection:	Not reported
Pipe Second Release Detection:	Not reported
Pipe Corrosion Protection:	Not reported
Tank Primary Release Detection:	Not reported
Tank Second Release Detection:	Not reported
Pipe Tightness Test:	Not reported
Tank Actual Status Date:	8/6/1996
Tag Number:	Not reported

ICR:

Date Ecology Received Report:	04/14/00
Contaminants Found at Site:	Petroleum products
Media Contaminated:	Soil
Waste Management:	Tank
Region:	North Western
Type of Report Ecology Received:	Final cleanup report
Site Register Issue:	98-24
County Code:	17
Contact:	Not reported
Report Title:	Not reported

B3 **DENSMORE GLEASON C** **EDR Historical Auto Stations** **1009364025**
2401 MARKET **N/A**
< 1/8 **SEATTLE, WA**
1 ft.

Site 1 of 6 in cluster B

Relative:
Higher

Actual:
54 ft.

EDR Historical Auto Stations:

Name:	SMITH RICHD M
Year:	1930
Type:	GASOLINE AND OIL SERVICE STATIONS
Name:	SMITH RICHD MF
Year:	1935
Type:	GASOLINE AND OIL SERVICE STATIONS
Name:	BJORNSSON BJORN
Year:	1935
Type:	AUTOMOBILE REPAIRING

DENSMORE GLEASON C (Continued) **1009364025**

Name: ERICKSON HOWARD H
Year: 1940
Type: AUTOMOBILE REPAIRING

Name: EVICH MIKE
Year: 1940
Type: GASOLINE AND OIL SERVICE STATIONS

Name: DENSMORE GLEASON C
Year: 1944
Type: GASOLINE AND OIL SERVICE STATIONS

C4 **UNOCAL SEATTLE** **LUST** **S106495859**
5600-5614 24TH AVE NW **N/A**
< 1/8 **SEATTLE, WA 98107**
1 ft.

Site 1 of 9 in cluster C

Relative: Higher

Actual: 63 ft.

LUST:

edr_fstat:	WA
edr_fzip:	98107
edr_fcnty:	KING
edr_zip:	98107-4103
FS ID:	1738043
Facility ID:	619030
Facility Status:	Awaiting Cleanup
Release ID:	591823
Affected Media:	Soil
Alternate Name:	UNOCAL STATION
Release Notification Date:	5/25/2004
Release Status Date:	5/25/2004
Site Response Unit Code:	NORTHWEST
Lat/Long:	47.669722 / -122.387222

edr_fstat:	WA
edr_fzip:	98107
edr_fcnty:	KING
edr_zip:	98107-4103
FS ID:	1738043
Facility ID:	619030
Facility Status:	Awaiting Cleanup
Release ID:	591823
Affected Media:	Ground Water
Alternate Name:	UNOCAL STATION
Release Notification Date:	5/25/2004
Release Status Date:	5/25/2004
Site Response Unit Code:	NORTHWEST
Lat/Long:	47.669722 / -122.387222

A5 **WESTERN INDUSTRIAL INC STORAGE LOT** **RCRA-CESQG** **1010568471**
2501 NW MARKET ST **WAH000032164**
< 1/8 **SEATTLE, WA 98107**
1 ft.

Site 3 of 6 in cluster A

Relative:
Lower

Actual:
44 ft.

RCRA-CESQG:

Date form received by agency:	02/21/2008
Facility name:	WESTERN INDUSTRIAL INC STORAGE LOT
Facility address:	2501 NW MARKET ST SEATTLE, WA 98107
EPA ID:	WAH000032164
Mailing address:	1441 N NORTHLAKE WAY SEATTLE, WA 98103
Contact:	MARK JACKSON
Contact address:	1441 N NORTHLAKE WAY SEATTLE, WA 98103
Contact country:	US
Contact telephone:	(206)632-9891
Contact email:	Not reported
EPA Region:	10
Land type:	Private
Classification:	Conditionally Exempt Small Quantity Generator
Description:	Handler: generates 100 kg or less of hazardous waste per calendar month, and accumulates 1000 kg or less of hazardous waste at any time; or generates 1 kg or less of acutely hazardous waste per calendar month, and accumulates at any time: 1 kg or less of acutely hazardous waste; or 100 kg or less of any residue or contaminated soil, waste or other debris resulting from the cleanup of a spill, into or on any land or water, of acutely hazardous waste; or generates 100 kg or less of any residue or contaminated soil, waste or other debris resulting from the cleanup of a spill, into or on any land or water, of acutely hazardous waste during any calendar month, and accumulates at any time: 1 kg or less of acutely hazardous waste; or 100 kg or less of any residue or contaminated soil, waste or other debris resulting from the cleanup of a spill, into or on any land or water, of acutely hazardous waste

Owner/Operator Summary:

Owner/operator name:	WESTERN INDUSTRIAL INC
Owner/operator address:	1441 N NORTHLAKE WAY SEATTLE, WA 98103
Owner/operator country:	US
Owner/operator telephone:	Not reported
Legal status:	Private
Owner/Operator Type:	Operator
Owner/Op start date:	05/02/1995
Owner/Op end date:	Not reported

Handler Activities Summary:

U.S. importer of hazardous waste:	No
Mixed waste (haz. and radioactive):	No
Recycler of hazardous waste:	No
Transporter of hazardous waste:	No
Treater, storer or disposer of HW:	No
Underground injection activity:	No
On-site burner exemption:	No
Furnace exemption:	No

WESTERN INDUSTRIAL INC STORAGE LOT (Continued) **1010568471**

Used oil fuel burner: No
Used oil processor: No
User oil refiner: No
Used oil fuel marketer to burner: No
Used oil Specification marketer: No
Used oil transfer facility: No
Used oil transporter: No
Off-site waste receiver: Commercial status unknown

Historical Generators:
Date form received by agency: 12/31/2007
Facility name: WESTERN INDUSTRIAL INC STORAGE LOT
Classification: Not a generator, verified

Facility Has Received Notices of Violations:
Regulation violated: Not reported
Area of violation: Generators - General
Date violation determined: 11/01/2007
Date achieved compliance: 12/03/2007
Violation lead agency: State
Enforcement action: WRITTEN INFORMAL
Enforcement action date: 11/07/2007
Enf. disposition status: Not reported
Enf. disp. status date: Not reported
Enforcement lead agency: State
Proposed penalty amount: Not reported
Final penalty amount: Not reported
Paid penalty amount: Not reported

Regulation violated: Not reported
Area of violation: TSD - Preparedness and Prevention
Date violation determined: 11/01/2007
Date achieved compliance: 11/30/2007
Violation lead agency: State
Enforcement action: WRITTEN INFORMAL
Enforcement action date: 11/07/2007
Enf. disposition status: Not reported
Enf. disp. status date: Not reported
Enforcement lead agency: State
Proposed penalty amount: Not reported
Final penalty amount: Not reported
Paid penalty amount: Not reported

Regulation violated: Not reported
Area of violation: TSD IS-Container Use and Management
Date violation determined: 11/01/2007
Date achieved compliance: 12/04/2007
Violation lead agency: State
Enforcement action: WRITTEN INFORMAL
Enforcement action date: 11/07/2007
Enf. disposition status: Not reported
Enf. disp. status date: Not reported
Enforcement lead agency: State
Proposed penalty amount: Not reported
Final penalty amount: Not reported
Paid penalty amount: Not reported

WESTERN INDUSTRIAL INC STORAGE LOT (Continued) **1010568471**

Regulation violated: Not reported
Area of violation: TSD - General Facility Standards
Date violation determined: 11/01/2007
Date achieved compliance: 02/12/2008
Violation lead agency: State
Enforcement action: WRITTEN INFORMAL
Enforcement action date: 11/07/2007
Enf. disposition status: Not reported
Enf. disp. status date: Not reported
Enforcement lead agency: State
Proposed penalty amount: Not reported
Final penalty amount: Not reported
Paid penalty amount: Not reported

Regulation violated: Not reported
Area of violation: Generators - Pre-transport
Date violation determined: 11/01/2007
Date achieved compliance: 02/01/2008
Violation lead agency: State
Enforcement action: WRITTEN INFORMAL
Enforcement action date: 11/07/2007
Enf. disposition status: Not reported
Enf. disp. status date: Not reported
Enforcement lead agency: State
Proposed penalty amount: Not reported
Final penalty amount: Not reported
Paid penalty amount: Not reported

Regulation violated: Not reported
Area of violation: Generators - Records/Reporting
Date violation determined: 11/01/2007
Date achieved compliance: 12/04/2007
Violation lead agency: State
Enforcement action: WRITTEN INFORMAL
Enforcement action date: 11/07/2007
Enf. disposition status: Not reported
Enf. disp. status date: Not reported
Enforcement lead agency: State
Proposed penalty amount: Not reported
Final penalty amount: Not reported
Paid penalty amount: Not reported

Regulation violated: Not reported
Area of violation: TSD - Contingency Plan and Emergency Procedures
Date violation determined: 11/01/2007
Date achieved compliance: 02/01/2008
Violation lead agency: State
Enforcement action: WRITTEN INFORMAL
Enforcement action date: 11/07/2007
Enf. disposition status: Not reported
Enf. disp. status date: Not reported
Enforcement lead agency: State
Proposed penalty amount: Not reported
Final penalty amount: Not reported
Paid penalty amount: Not reported

Regulation violated: Not reported

WESTERN INDUSTRIAL INC STORAGE LOT (Continued) **1010568471**

Area of violation: TSD - General Facility Standards
Date violation determined: 11/01/2007
Date achieved compliance: 12/04/2007
Violation lead agency: State
Enforcement action: WRITTEN INFORMAL
Enforcement action date: 11/07/2007
Enf. disposition status: Not reported
Enf. disp. status date: Not reported
Enforcement lead agency: State
Proposed penalty amount: Not reported
Final penalty amount: Not reported
Paid penalty amount: Not reported

Evaluation Action Summary:
Evaluation date: 11/01/2007
Evaluation: COMPLIANCE EVALUATION INSPECTION ON-SITE
Area of violation: Generators - General
Date achieved compliance: 12/03/2007
Evaluation lead agency: State

Evaluation date: 11/01/2007
Evaluation: COMPLIANCE EVALUATION INSPECTION ON-SITE
Area of violation: Generators - Pre-transport
Date achieved compliance: 02/01/2008
Evaluation lead agency: State

Evaluation date: 11/01/2007
Evaluation: COMPLIANCE EVALUATION INSPECTION ON-SITE
Area of violation: TSD - General Facility Standards
Date achieved compliance: 02/12/2008
Evaluation lead agency: State

Evaluation date: 11/01/2007
Evaluation: COMPLIANCE EVALUATION INSPECTION ON-SITE
Area of violation: TSD - Contingency Plan and Emergency Procedures
Date achieved compliance: 02/01/2008
Evaluation lead agency: State

Evaluation date: 11/01/2007
Evaluation: COMPLIANCE EVALUATION INSPECTION ON-SITE
Area of violation: TSD - General Facility Standards
Date achieved compliance: 12/04/2007
Evaluation lead agency: State

Evaluation date: 11/01/2007
Evaluation: COMPLIANCE EVALUATION INSPECTION ON-SITE
Area of violation: TSD IS-Container Use and Management
Date achieved compliance: 12/04/2007
Evaluation lead agency: State

Evaluation date: 11/01/2007
Evaluation: COMPLIANCE EVALUATION INSPECTION ON-SITE
Area of violation: Generators - Records/Reporting
Date achieved compliance: 12/04/2007
Evaluation lead agency: State

Evaluation date: 11/01/2007

WESTERN INDUSTRIAL INC STORAGE LOT (Continued) **1010568471**

Evaluation: COMPLIANCE EVALUATION INSPECTION ON-SITE
Area of violation: TSD - Preparedness and Prevention
Date achieved compliance: 11/30/2007
Evaluation lead agency: State

A6
< 1/8
1 ft.

WESTERN INDUSTRIAL INC STORAGE LOT **FINDS** **1010691820**
2501 NW MARKET ST **ALLSITES** **N/A**
SEATTLE, WA 98107 **MANIFEST**

Site 4 of 6 in cluster A

Relative: Lower

Actual: 44 ft.

FINDS:

Registry ID: 110033160790

Environmental Interest/Information System
RCRAInfo is a national information system that supports the Resource Conservation and Recovery Act (RCRA) program through the tracking of events and activities related to facilities that generate, transport, and treat, store, or dispose of hazardous waste. RCRAInfo allows RCRA program staff to track the notification, permit, compliance, and corrective action activities required under RCRA.

ALLSITES:

Facility Id: 8035639
Latitude: 47.668680000000002
Longitude: -122.38889399999999
Geographic location identifier (alias facid): 8035639
Facility Name: Western Industrial Inc Storage Lot
Latitude Decimal Degrees: 47.668680000000002
Longitude Decimal Degrees: -122.38889399999999
Coordinate Point Areal Extent Code: 99
Horizontal Accuracy Code: 99
Coordinate Point Geographic Position Code: 8
Location Verified Code: Not reported

Geographic Location Identifier (Alias Facid): 8035639
Interaction (Aka Env Int) Type Code: HWG
Interaction (Aka Env Int) Description: Hazardous Waste Generator
Interaction Status: I
Federal Program Indentifier: WAH000032164
Interaction Start Date: 12/3/2007
Interaction End Date: 12/31/2009

WA MANIFEST:

Facility Site ID Number: 8035639
SWC Desc: Not reported
FWC Desc: Not reported
Form Comm: Not reported
Data Year: Not reported
Permit by Rule: False
Treatment by Generator: False
Mixed radioactive waste: False
Importer of hazardous waste: False
Immediate recycler: False
Treatment/Storage/Disposal/Recycling Facility: False

WESTERN INDUSTRIAL INC STORAGE LOT (Continued) **1010691820**

Generator of dangerous fuel waste:	False
Generator marketing to burner:	False
"Other marketers (i.e., blender, distributor, etc.)":	False
Utility boiler burner:	False
Industry boiler burner:	False
Industrial Furnace:	False
Smelter defferal:	False
Universal waste - batteries - generate:	False
Universal waste - thermostats - generate:	False
Universal waste - mercury - generate:	False
Universal waste - lamps - generate:	False
Universal waste - batteries - accumulate:	False
Universal waste - thermostats - accumulate:	False
Universal waste - mercury - accumulate:	False
Universal waste - lamps - accumulate:	False
Destination Facility for Universal Waste:	False
Off-specification used oil burner - utility boiler:	False
Off-specification used oil burner - industrial boiler:	False
Off-specification used oil burner - industrial furnace:	False
EPA ID:	WAH000032164
Facility Address 2:	Not reported
TAX REG NBR:	601626434
NAICS CD:	237310
BUSINESS TYPE:	Marine & Industrial Sandb
MAIL NAME:	Western Industrial Inc
MAIL ADDR LINE1:	1441 N Northlake Way
MAIL CITY,ST,ZIP:	Seattle, WA 98103
MAIL COUNTRY:	UNITED STATES
LEGAL ORG NAME:	Western Industrial Inc
LEGAL ORG TYPE:	Private
LEGAL ADDR LINE1:	1441 N Northlake Way
LEGAL CITY,ST,ZIP:	Seattle, WA 98103
LEGAL COUNTRY:	UNITED STATES
LEGAL PHONE NBR:	(206)632-9891
LEGAL EFFECTIVE DATE:	5/2/1995
LAND ORG NAME:	Pacific Fishermen Inc
LAND ORG TYPE:	Private
LAND PERSON NAME:	Not reported
LAND ADDR LINE1:	5351 24th Ave NW
LAND CITY,ST,ZIP:	Seattle, WA 98107
LAND COUNTRY:	UNITED STATES
LAND PHONE NBR:	(206)784-2562
OPERATOR ORG NAME:	Western Industrial Inc
OPERATOR ORG TYPE:	Private
OPERATOR ADDR LINE1:	1441 N Northlake Way
OPERATOR CITY,ST,ZIP:	Seattle, WA 98103
OPERATOR COUNTRY:	UNITED STATES
OPERATOR PHONE NBR:	(206)632-9891
OPERATOR EFFECTIVE DATE:	05/02/95
SITE CONTACT NAME:	Mark Jackson
SITE CONTACT ADDR LINE1:	1441 N Northlake Way
SITE CONTACT ZIP:	Seattle, WA 98103
SITE CONTACT COUNTRY:	UNITED STATES
SITE CONTACT PHONE NBR:	(206)632-9891
SITE CONTACT EMAIL:	mark@westernindustrialinc.com
FORM CONTACT NAME:	Hiltrud M Rowan
FORM CONTACT ADDR LINE1:	1441 N Northlake Way

WESTERN INDUSTRIAL INC STORAGE LOT (Continued) **1010691820**

FORM CONTACT CITY,ST,ZIP:	Seattle, WA 98103
FORM CONTACT COUNTRY:	UNITED STATES
FORM CONTACT PHONE NBR:	(206)632-9891,ext 104
FORM CONTACT EMAIL:	hiltrud@westernindustrial.com
GEN STATUS CD:	SQG
MONTHLY GENERATION:	False
BATCH GENERATION:	False
ONE TIME GENERATION:	False
TRANSPORTS OWN WASTE:	False
TRANSPORTS OTHRS WASTE:	False
RECYCLER ONSITE:	False
TRANSFER FACILITY:	False
OTHER EXEMPTION:	Not reported
UW BATTERY GEN:	False
USED OIL TRANSPORTER:	False
USED OIL TRANSFER FACLTY:	False
USED OIL PROCESSOR:	False
USED OIL REREFINER:	False
USED OIL FUEL MRKTR DIRECTS SHPMNTS:	False
USED OIL FUEL MRKTR MEETS SPECS:	False

Facility Site ID Number:	8035639
SWC Desc:	Not reported
FWC Desc:	Not reported
Form Comm:	Not reported
Data Year:	2009
Permit by Rule:	False
Treatment by Generator:	False
Mixed radioactive waste:	False
Importer of hazardous waste:	False
Immediate recycler:	False
Treatment/Storage/Disposal/Recycling Facility:	False
Generator of dangerous fuel waste:	False
Generator marketing to burner:	False
"Other marketers (i.e., blender, distributor, etc.)":	False
Utility boiler burner:	False
Industry boiler burner:	False
Industrial Furnace:	False
Smelter defferal:	False
Universal waste - batteries - generate:	False
Universal waste - thermostats - generate:	False
Universal waste - mercury - generate:	False
Universal waste - lamps - generate:	False
Universal waste - batteries - accumulate:	False
Universal waste - thermostats - accumulate:	False
Universal waste - mercury - accumulate:	False
Universal waste - lamps - accumulate:	False
Destination Facility for Universal Waste:	False
Off-specification used oil burner - utility boiler:	False
Off-specification used oil burner - industrial boiler:	False
Off-specification used oil burner - industrial furnace:	False
EPA ID:	WAH000032164
Facility Address 2:	Not reported
TAX REG NBR:	601626434
NAICS CD:	237310
BUSINESS TYPE:	Marine & Industrial Sandb
MAIL NAME:	Western Industrial Inc

WESTERN INDUSTRIAL INC STORAGE LOT (Continued) **1010691820**

MAIL ADDR LINE1:	19031 33rd Ave W Ste 205
MAIL CITY,ST,ZIP:	Lynnwood, WA 98036
MAIL COUNTRY:	UNITED STATES
LEGAL ORG NAME:	Western Industrial Inc
LEGAL ORG TYPE:	Private
LEGAL ADDR LINE1:	19031 33rd Ave W Ste 205
LEGAL CITY,ST,ZIP:	Lynnwood, WA 98036
LEGAL COUNTRY:	UNITED STATES
LEGAL PHONE NBR:	(425)640-7400
LEGAL EFFECTIVE DATE:	5/2/1995
LAND ORG NAME:	Pacific Fishermen Inc
LAND ORG TYPE:	Private
LAND PERSON NAME:	Not reported
LAND ADDR LINE1:	5351 24th Ave NW
LAND CITY,ST,ZIP:	Seattle, WA 98107
LAND COUNTRY:	UNITED STATES
LAND PHONE NBR:	(206)784-2562
OPERATOR ORG NAME:	Western Industrial Inc
OPERATOR ORG TYPE:	Private
OPERATOR ADDR LINE1:	19031 33rd Ave W Ste 205
OPERATOR CITY,ST,ZIP:	Lynnwood, WA 98036
OPERATOR COUNTRY:	UNITED STATES
OPERATOR PHONE NBR:	(425)640-7400
OPERATOR EFFECTIVE DATE:	5/2/1995
SITE CONTACT NAME:	Mark Jackson
SITE CONTACT ADDR LINE1:	19031 33rd Ave W Ste 205
SITE CONTACT ZIP:	Lynnwood, WA 98036
SITE CONTACT COUNTRY:	UNITED STATES
SITE CONTACT PHONE NBR:	(425)640-7400 103
SITE CONTACT EMAIL:	mark@westernindustrialinc.com
FORM CONTACT NAME:	Lisa M Marple
FORM CONTACT ADDR LINE1:	19031 33rd Ave W Ste 205
FORM CONTACT CITY,ST,ZIP:	Lynnwood, WA 98036
FORM CONTACT COUNTRY:	UNITED STATES
FORM CONTACT PHONE NBR:	(425)640-7400 103
FORM CONTACT EMAIL:	lisa@westernindustrialinc.com
GEN STATUS CD:	SQG
MONTHLY GENERATION:	False
BATCH GENERATION:	True
ONE TIME GENERATION:	False
TRANSPORTS OWN WASTE:	False
TRANSPORTS OTHRS WASTE:	False
RECYCLER ONSITE:	False
TRANSFER FACILITY:	False
OTHER EXEMPTION:	Not reported
UW BATTERY GEN:	False
USED OIL TRANSPORTER:	False
USED OIL TRANSFER FACLTY:	False
USED OIL PROCESSOR:	False
USED OIL REREFINER:	False
USED OIL FUEL MRKTR DIRECTS SHPMNTS:	False
USED OIL FUEL MRKTR MEETS SPECS:	False

C7 **SERVICE STATION FORMER** **UST** **U004040656**
5600-5614 24TH AVE NW **N/A**
< 1/8 **SEATTLE, WA 98107**
1 ft.

Site 2 of 9 in cluster C

Relative:
Higher

Actual:
63 ft.

UST:

Facility ID:	1738043
Site ID:	619030
Lat Deg:	47
Lat Min:	40
Lat Sec:	10.9992000000005
Long Deg:	-122
Long Min:	23
Long Sec:	13.9991999999791
UBI:	Not reported
Phone Number:	Not reported

Tank ID:	618515
Tank Name:	1
Install Date:	1/1/0001
Capacity:	Not reported
Tank Upgrade Date:	1/1/0001
TankSystem Status:	Removed
TankSystem Status Change Date:	6/1/2004
Tank Status:	Removed
Tank Permit Expiration Date:	1/1/0001
Tank Closure Date:	5/25/2004
Tank Pumping System:	Not reported
Tank Spill Prevention:	Not reported
Tank Overfill Prevention:	Not reported
Tank Material:	Not reported
Tank Construction:	Not reported
Tank Tightness Test:	Not reported
Tank Corrosion Protection:	Not reported
Pipe Material:	Not reported
Pipe Construction:	Not reported
Pipe Primary Release Detection:	Not reported
Pipe Second Release Detection:	Not reported
Pipe Corrosion Protection:	Not reported
Tank Primary Release Detection:	Not reported
Tank Second Release Detection:	Not reported
Pipe Tightness Test:	Not reported
Tank Actual Status Date:	12/31/1991
Tag Number:	Not reported

Tank ID:	618516
Tank Name:	2
Install Date:	1/1/0001
Capacity:	Not reported
Tank Upgrade Date:	1/1/0001
TankSystem Status:	Removed
TankSystem Status Change Date:	6/1/2004
Tank Status:	Removed
Tank Permit Expiration Date:	1/1/0001
Tank Closure Date:	5/25/2004
Tank Pumping System:	Not reported
Tank Spill Prevention:	Not reported

SERVICE STATION FORMER (Continued) **U004040656**

Tank Overfill Prevention:	Not reported
Tank Material:	Not reported
Tank Construction:	Not reported
Tank Tightness Test:	Not reported
Tank Corrosion Protection:	Not reported
Pipe Material:	Not reported
Pipe Construction:	Not reported
Pipe Primary Release Detection:	Not reported
Pipe Second Release Detection:	Not reported
Pipe Corrosion Protection:	Not reported
Tank Primary Release Detection:	Not reported
Tank Second Release Detection:	Not reported
Pipe Tightness Test:	Not reported
Tank Actual Status Date:	12/31/1991
Tag Number:	Not reported

Tank ID:	618517
Tank Name:	3
Install Date:	1/1/0001
Capacity:	Not reported
Tank Upgrade Date:	1/1/0001
TankSystem Status:	Removed
TankSystem Status Change Date:	6/1/2004
Tank Status:	Removed
Tank Permit Expiration Date:	1/1/0001
Tank Closure Date:	5/25/2004
Tank Pumping System:	Not reported
Tank Spill Prevention:	Not reported
Tank Overfill Prevention:	Not reported
Tank Material:	Not reported
Tank Construction:	Not reported
Tank Tightness Test:	Not reported
Tank Corrosion Protection:	Not reported
Pipe Material:	Not reported
Pipe Construction:	Not reported
Pipe Primary Release Detection:	Not reported
Pipe Second Release Detection:	Not reported
Pipe Corrosion Protection:	Not reported
Tank Primary Release Detection:	Not reported
Tank Second Release Detection:	Not reported
Pipe Tightness Test:	Not reported
Tank Actual Status Date:	12/31/1991
Tag Number:	Not reported

Tank ID:	618518
Tank Name:	4
Install Date:	1/1/0001
Capacity:	Not reported
Tank Upgrade Date:	1/1/0001
TankSystem Status:	Removed
TankSystem Status Change Date:	6/1/2004
Tank Status:	Removed
Tank Permit Expiration Date:	1/1/0001
Tank Closure Date:	5/25/2004
Tank Pumping System:	Not reported

SERVICE STATION FORMER (Continued) **U004040656**

Tank Spill Prevention:	Not reported
Tank Overfill Prevention:	Not reported
Tank Material:	Not reported
Tank Construction:	Not reported
Tank Tightness Test:	Not reported
Tank Corrosion Protection:	Not reported
Pipe Material:	Not reported
Pipe Construction:	Not reported
Pipe Primary Release Detection:	Not reported
Pipe Second Release Detection:	Not reported
Pipe Corrosion Protection:	Not reported
Tank Primary Release Detection:	Not reported
Tank Second Release Detection:	Not reported
Pipe Tightness Test:	Not reported
Tank Actual Status Date:	12/31/1991
Tag Number:	Not reported

Tank ID:	618519
Tank Name:	5
Install Date:	1/1/0001
Capacity:	Not reported
Tank Upgrade Date:	1/1/0001
TankSystem Status:	Removed
TankSystem Status Change Date:	6/1/2004
Tank Status:	Removed
Tank Permit Expiration Date:	1/1/0001
Tank Closure Date:	5/25/2004
Tank Pumping System:	Not reported
Tank Spill Prevention:	Not reported
Tank Overfill Prevention:	Not reported
Tank Material:	Not reported
Tank Construction:	Not reported
Tank Tightness Test:	Not reported
Tank Corrosion Protection:	Not reported
Pipe Material:	Not reported
Pipe Construction:	Not reported
Pipe Primary Release Detection:	Not reported
Pipe Second Release Detection:	Not reported
Pipe Corrosion Protection:	Not reported
Tank Primary Release Detection:	Not reported
Tank Second Release Detection:	Not reported
Pipe Tightness Test:	Not reported
Tank Actual Status Date:	12/31/1991
Tag Number:	Not reported

C8 **SERVICE STATION FORMER** **CSCSL** **S106495768**
5600-5614 24TH AVE NW **ALLSITES** **N/A**
< 1/8 **SEATTLE, WA 98107**
1 ft.

Site 3 of 9 in cluster C

Relative: Higher

Actual: 63 ft.

CSCSL:

Facility ID:	1738043
Facility Type:	Not reported
Region:	Northwest
Ecology Status Code:	1
Entered Date:	5/25/2004

SERVICE STATION FORMER (Continued) **S106495768**

Updated Date:	10/15/2008
Brownfield Status:	0
Rank Status:	Not reported
PSI Status:	Not reported
Clean Method:	Not reported
Drinking Water Type:	Not reported
Cleanup Standard:	Not reported
Acres Remediated:	Not reported
Latitude:	47.669722
Longitude:	-122.387222
Lat/Long:	47.669722 / -122.387222
Lat/Long (dms):	47 40 10.999 / -122 23 13.999
Media Status Desc:	1/1/0001
Affected Media:	Groundwater
Affected Media Status:	Confirmed
Pesticides:	Not reported
Petroleum Products:	Confirmed
Phenolic Compounds:	Not reported
Reactive Wastes:	Not reported
Corrosive Wastes:	Not reported
Radioactive Wastes:	Not reported
Asbestos:	Not reported
Responsible Unit:	NORTHWEST
Arsenic Code:	Not reported
MTBE Code:	Not reported
UXO Code:	Not reported
Dioxin:	Not reported
Non-Halogenated Solvents:	Not reported
Base/Neutral/Acid Organics:	Not reported
Halogenated Organic Compounds:	Not reported
EPA Priority Pollutants - Metals and Cyanide:	Not reported
Metals - Other non-priority pollutant medals:	Not reported
Polychlorinated biPhenyls (PCBs):	Not reported
Polynuclear Aromatic Hydrocarbons (PAH):	Not reported
Conventional Contaminants, Organic:	Not reported
Conventional Contaminants, Inorganic:	Not reported
Tibutyl Tin Contaminant Group:	Not reported
Bioassay/Benthic Failures Contaminant Group:	Not reported
Wood Debris Contaminant Group:	Not reported
Other Deleterious Substance Group:	Not reported
Ecology Site Status (MTCA cleanup process):	Awaiting SHA

Facility ID:	1738043
Facility Type:	Not reported
Region:	Northwest
Ecology Status Code:	1
Entered Date:	5/25/2004
Updated Date:	10/15/2008
Brownfield Status:	0
Rank Status:	Not reported
PSI Status:	Not reported
Clean Method:	Not reported
Drinking Water Type:	Not reported
Cleanup Standard:	Not reported
Acres Remediated:	Not reported
Latitude:	47.669722
Longitude:	-122.387222

SERVICE STATION FORMER (Continued) **S106495768**

Lat/Long: 47.669722 / -122.387222
Lat/Long (dms): 47 40 10.999 / -122 23 13.999
Media Status Desc: 1/1/0001
Affected Media: Soil
Affected Media Status: Confirmed
Pesticides: Not reported
Petroleum Products: Confirmed
Phenolic Compounds: Not reported
Reactive Wastes: Not reported
Corrosive Wastes: Not reported
Radioactive Wastes: Not reported
Asbestos: Not reported
Responsible Unit: NORTHWEST
Arsenic Code: Not reported
MTBE Code: Not reported
UXO Code: Not reported
Dioxin: Not reported
Non-Halogenated Solvents: Not reported
Base/Neutral/Acid Organics: Not reported
Halogenated Organic Compounds: Not reported
EPA Priority Pollutants - Metals and Cyanide: Not reported
Metals - Other non-priority pollutant medals: Not reported
Polychlorinated biPhenyls (PCBs): Not reported
Polynuclear Aromatic Hydrocarbons (PAH): Not reported
Conventional Contaminants, Organic: Not reported
Conventional Contaminants, Inorganic: Not reported
Tibutyl Tin Contaminant Group: Not reported
Bioassay/Benthic Failures Contaminant Group: Not reported
Wood Debris Contaminant Group: Not reported
Other Deleterious Substance Group: Not reported
Ecology Site Status (MTCA cleanup process): Awaiting SHA

ALLSITES:
Facility Id: 1738043
Latitude: 47.669722
Longitude: -122.38722199999999
Geographic location identifier (alias facid): 1738043
Facility Name: SERVICE STATION FORMER
Latitude Decimal Degrees: 47.669722
Longitude Decimal Degrees: -122.38722199999999
Coordinate Point Areal Extent Code: 99
Horizontal Accuracy Code: 99
Coordinate Point Geographic Position Code: 8
Location Verified Code: N

Geographic Location Identifier (Alias Facid): 1738043
Interaction (Aka Env Int) Type Code: VOLCLNST
Interaction (Aka Env Int) Description: Voluntary Cleanup Sites
Interaction Status: I
Federal Program Indentifier: NW1265
Interaction Start Date: 5/26/2004
Interaction End Date: 8/27/2008

Geographic Location Identifier (Alias Facid): 1738043
Interaction (Aka Env Int) Type Code: LUST
Interaction (Aka Env Int) Description: LUST Facility
Interaction Status: A

SERVICE STATION FORMER (Continued) **S106495768**

Federal Program Indentifier: 619030
Interaction Start Date: 5/25/2004
Interaction End Date: Not reported

Geographic Location Identifier (Alias Facid): 1738043
Interaction (Aka Env Int) Type Code: UST
Interaction (Aka Env Int) Description: Underground Storage Tank
Interaction Status: I
Federal Program Indentifier: 619030
Interaction Start Date: 1/1/1955
Interaction End Date: 12/31/1991

B9 **MULLIGAN GUY C** **EDR Historical Auto Stations** **1009364183**
2412 MARKET **N/A**
< 1/8 **SEATTLE, WA**
1 ft.

Site 2 of 6 in cluster B

Relative: EDR Historical Auto Stations:
Lower
Name: MULLIGAN SUPER SERVICE GARAGE
Year: 1930
Actual: Type: GASOLINE AND OIL SERVICE STATIONS
53 ft.

Name: MULLIGAN GUY C
Year: 1935
Type: AUTOMOBILE GARAGES

B10 **MARKET STREET TEXACO** **EDR Historical Auto Stations** **1009377286**
5505 24TH AVE NW **N/A**
< 1/8 **SEATTLE, WA**
1 ft.

Site 3 of 6 in cluster B

Relative: EDR Historical Auto Stations:
Higher
Name: SMITH RICHD M
Year: 1940
Actual: Type: GASOLINE AND OIL SERVICE STATIONS
55 ft.

Name: SMITH RICHD M
Year: 1944
Type: GASOLINE AND OIL SERVICE STATIONS

Name: SMILING JACK S SERVICE
Year: 1951
Type: GASOLINE STATIONS

Name: HANSEN S SHELL SERVICE
Year: 1955
Type: GAS STATIONS

Name: HANSEN S SHELL SERVICE
Year: 1960
Type: GASOLINE STATIONS

Name: HANSEN S SHELL SERVICE

MARKET STREET TEXACO (Continued) **1009377286**

Year: 1966
Type: GASOLINE STATIONS

Name: HANSEN S SHELL SERVICE
Year: 1970
Type: GASOLINE STATIONS

Name: SCOTTY S SHELL SERVICE
Year: 1980
Type: GASOLINE STATIONS

Name: SCOTTY S SHELL SERVICE
Year: 1986
Type: GASOLINE STATIONS

Name: MARKET STREET TEXACO
Year: 1990
Type: GASOLINE STATIONS

B11 **JACOBSEN BOATS & MOTORS INC** **ALLSITES** **U000797599**
2412 NW MARKET **UST** **N/A**
< 1/8 **SEATTLE, WA 98107**
1 ft.

Site 4 of 6 in cluster B

Relative:
Lower

Actual:
53 ft.

ALLSITES:
Facility Id: 86276331
Latitude: 47.668399000000001
Longitude: -122.38896
Geographic location identifier (alias facid): 86276331
Facility Name: JACOBSEN BOATS & MOTORS INC
Latitude Decimal Degrees: 47.668399000000001
Longitude Decimal Degrees: -122.38896
Coordinate Point Areal Extent Code: 4
Horizontal Accuracy Code: 6
Coordinate Point Geographic Position Code: 5
Location Verified Code: N

Geographic Location Identifier (Alias Facid): 86276331
Interaction (Aka Env Int) Type Code: UST
Interaction (Aka Env Int) Description: Underground Storage Tank
Interaction Status: I
Federal Program Indentifier: 1661
Interaction Start Date: 1/1/1960
Interaction End Date: 5/3/2000

UST:
Facility ID: 86276331
Site ID: 1661
Lat Deg: 47
Lat Min: 40
Lat Sec: 6.23640000000307
Long Deg: -122
Long Min: 23
Long Sec: 20.2559999999903
UBI: 5780613470010001

JACOBSEN BOATS & MOTORS INC (Continued) **U000797599**

Phone Number: 2067897474

Tank ID: 29366
Tank Name: 1
Install Date: 1/1/1960
Capacity: 111 TO 1,100 Gallons
Tank Upgrade Date: 1/1/0001
TankSystem Status: Removed
TankSystem Status Change Date: 8/26/1996
Tank Status: Removed
Tank Permit Expiration Date: 1/1/0001
Tank Closure Date: 1/1/0001
Tank Pumping System: Gravity Delivery System (No Pump)
Tank Spill Prevention: Spill Bucket/Spill Box
Tank Overfill Prevention: None
Tank Material: Steel
Tank Construction: Single Wall Tank
Tank Tightness Test: Not reported
Tank Corrosion Protection: None
Pipe Material: Steel
Pipe Construction: Single Wall Pipe
Pipe Primary Release Detection: Not reported
Pipe Second Release Detection: Not reported
Pipe Corrosion Protection: None
Tank Primary Release Detection: Weekly Manual Gauging
Tank Second Release Detection: Not reported
Pipe Tightness Test: Annual
Tank Actual Status Date: 8/6/1996
Tag Number: Not reported

A12 **DEFENDER LLC** **FINDS 1011279794**
2442 NW MARKET ST 414 **ALLSITES N/A**
< 1/8 **SEATTLE, WA 98107**
1 ft.

Site 5 of 6 in cluster A

Relative: Lower

Actual: 49 ft.

FINDS:

Registry ID: 110036126536

Environmental Interest/Information System
Washington Facility / Site Identification System (WA-FSIS) provides a means to query and display data maintained by the Washington Department of Ecology. This system contains key information for each facility/site that is currently, or has been, of interest to the Air Quality, Dam Safety, Hazardous Waste, Toxics Cleanup, and Water Quality Programs.

ALLSITES:

Facility Id: 470049
Latitude: 47.661267734004397
Longitude: -122.385984532687
Geographic location identifier (alias facid): 470049
Facility Name: Defender LLC
Latitude Decimal Degrees: 47.661267729999999
Longitude Decimal Degrees: -122.38598453

DEFENDER LLC (Continued) **1011279794**

Coordinate Point Areal Extent Code: 99
Horizontal Accuracy Code: 99
Coordinate Point Geographic Position Code: 8
Location Verified Code: N

Geographic Location Identifier (Alias Facid): 470049
Interaction (Aka Env Int) Type Code: ENFORFNL
Interaction (Aka Env Int) Description: Enforcement Final
Interaction Status: A
Federal Program Indentifier: Not reported
Interaction Start Date: 10/11/2006
Interaction End Date: Not reported

B13 **THRIF T-MATIC WASH** **EDR Historical Cleaners** **1009339763**
2419 MARKET **N/A**
< 1/8 **SEATTLE, WA**
1 ft.

Site 5 of 6 in cluster B

Relative: EDR Historical Cleaners:
Lower Name: THRIF T-MATIC WASH
Year: 1960
Actual: Type: LAUNDRIES SELF SERVE
52 ft.

A14 **KLEEN KLINIC** **EDR Historical Cleaners** **1009339765**
2419 NW MARKET ST **N/A**
< 1/8 **SEATTLE, WA**
1 ft.

Site 6 of 6 in cluster A

Relative: EDR Historical Cleaners:
Lower Name: KLEEN KLINIC
Year: 1966
Actual: Type: LAUNDRIES-SELF SERVE
51 ft.

Name: KLEEN KLINIC
Year: 1970
Type: LAUNDRIES SELF SERVE

Name: KLEEN KLINIC
Year: 1975
Type: LAUNDRIES SELF SERVE

Name: KLEEN KLINIC
Year: 1980
Type: LAUNDRIES SELF SERVE

Name: KLEEN KLINIC
Year: 1986
Type: LAUNDRIES SELF SERVE

Name: KLEEN KLINIC
Year: 1990
Type: LAUNDRIES SELF SERVE

B15 **MARKET STREET TEXACO** **FINDS** **1007064319**
5505 24TH NW **ALLSITES** **N/A**
< 1/8 **SEATTLE, WA 98107** **UST**
1 ft.

Site 6 of 6 in cluster B

Relative: Higher

Actual: 55 ft.

FINDS:

Registry ID: 110015408799

Environmental Interest/Information System
Washington Facility / Site Identification System (WA-FSIS) provides a means to query and display data maintained by the Washington Department of Ecology. This system contains key information for each facility/site that is currently, or has been, of interest to the Air Quality, Dam Safety, Hazardous Waste, Toxics Cleanup, and Water Quality Programs.

ALLSITES:

Facility Id:	83971759
Latitude:	47.669111000000001
Longitude:	-122.387917
Geographic location identifier (alias facid):	83971759
Facility Name:	MARKET STREET TEXACO
Latitude Decimal Degrees:	47.669111000000001
Longitude Decimal Degrees:	-122.387917
Coordinate Point Areal Extent Code:	4
Horizontal Accuracy Code:	5
Coordinate Point Geographic Position Code:	5
Location Verified Code:	N
Geographic Location Identifier (Alias Facid):	83971759
Interaction (Aka Env Int) Type Code:	UST
Interaction (Aka Env Int) Description:	Underground Storage Tank
Interaction Status:	A
Federal Program Indentifier:	10904
Interaction Start Date:	3/20/2000
Interaction End Date:	Not reported

UST:

Facility ID:	83971759
Site ID:	10904
Lat Deg:	47
Lat Min:	40
Lat Sec:	8.79960000000324
Long Deg:	-122
Long Min:	23
Long Sec:	16.5012000000058
UBI:	6023791490010001
Phone Number:	2067821888
Tank ID:	3798
Tank Name:	5
Install Date:	1/1/1978
Capacity:	Not reported
Tank Upgrade Date:	1/1/2000

MARKET STREET TEXACO (Continued) **1007064319**

TankSystem Status:	Removed
TankSystem Status Change Date:	3/20/1999
Tank Status:	Removed
Tank Permit Expiration Date:	4/30/1999
Tank Closure Date:	1/1/0001
Tank Pumping System:	Product Removed by Reclaimer
Tank Spill Prevention:	25 Gallons or Less
Tank Overfill Prevention:	25 Gallons or less
Tank Material:	Not reported
Tank Construction:	Single Wall Tank
Tank Tightness Test:	Not reported
Tank Corrosion Protection:	None
Pipe Material:	Not reported
Pipe Construction:	Single Wall Pipe
Pipe Primary Release Detection:	Not reported
Pipe Second Release Detection:	Not reported
Pipe Corrosion Protection:	Not reported
Tank Primary Release Detection:	Weekly Manual Gauging
Tank Second Release Detection:	Not reported
Pipe Tightness Test:	Not reported
Tank Actual Status Date:	8/6/1996
Tag Number:	A8171

Tank ID:	3805
Tank Name:	1
Install Date:	1/1/1978
Capacity:	10,000 to 19,999 Gallons
Tank Upgrade Date:	12/30/1998
TankSystem Status:	Operational
TankSystem Status Change Date:	8/26/1996
Tank Status:	Operational
Tank Permit Expiration Date:	3/31/2011
Tank Closure Date:	1/1/0001
Tank Pumping System:	Pressurized System
Tank Spill Prevention:	Spill Bucket/Spill Box
Tank Overfill Prevention:	Ball Float Valve (vent line)
Tank Material:	Steel
Tank Construction:	Single Wall Tank
Tank Tightness Test:	Not reported
Tank Corrosion Protection:	Impressed Current and Interior Lining
Pipe Material:	Fiberglass
Pipe Construction:	Double Wall Pipe
Pipe Primary Release Detection:	Automatic Line Leak Detection
Pipe Second Release Detection:	Not reported
Pipe Corrosion Protection:	Corrosion Resistant
Tank Primary Release Detection:	Automatic Tank Gauging
Tank Second Release Detection:	Not reported
Pipe Tightness Test:	Annual
Tank Actual Status Date:	8/6/1996
Tag Number:	A8171

Tank ID:	3835
Tank Name:	3
Install Date:	1/1/1982
Capacity:	5,000 to 9,999 Gallons

MARKET STREET TEXACO (Continued) **1007064319**

Tank Upgrade Date:	12/30/1998
TankSystem Status:	Operational
TankSystem Status Change Date:	8/26/1996
Tank Status:	Operational
Tank Permit Expiration Date:	3/31/2011
Tank Closure Date:	1/1/0001
Tank Pumping System:	Pressurized System
Tank Spill Prevention:	Spill Bucket/Spill Box
Tank Overfill Prevention:	Ball Float Valve (vent line)
Tank Material:	Steel
Tank Construction:	Single Wall Tank
Tank Tightness Test:	Not reported
Tank Corrosion Protection:	Impressed Current and Interior Lining
Pipe Material:	Fiberglass
Pipe Construction:	Double Wall Pipe
Pipe Primary Release Detection:	Automatic Line Leak Detection
Pipe Second Release Detection:	Not reported
Pipe Corrosion Protection:	Corrosion Resistant
Tank Primary Release Detection:	Automatic Tank Gauging
Tank Second Release Detection:	Not reported
Pipe Tightness Test:	Annual
Tank Actual Status Date:	8/6/1996
Tag Number:	A8171

Tank ID:	3903
Tank Name:	2
Install Date:	1/1/1978
Capacity:	5,000 to 9,999 Gallons
Tank Upgrade Date:	12/30/1998
TankSystem Status:	Operational
TankSystem Status Change Date:	8/26/1996
Tank Status:	Operational
Tank Permit Expiration Date:	3/31/2011
Tank Closure Date:	1/1/0001
Tank Pumping System:	Pressurized System
Tank Spill Prevention:	Spill Bucket/Spill Box
Tank Overfill Prevention:	Ball Float Valve (vent line)
Tank Material:	Steel
Tank Construction:	Single Wall Tank
Tank Tightness Test:	Not reported
Tank Corrosion Protection:	Impressed Current and Interior Lining
Pipe Material:	Fiberglass
Pipe Construction:	Double Wall Pipe
Pipe Primary Release Detection:	Automatic Line Leak Detection
Pipe Second Release Detection:	Not reported
Pipe Corrosion Protection:	Corrosion Resistant
Tank Primary Release Detection:	Automatic Tank Gauging
Tank Second Release Detection:	Not reported
Pipe Tightness Test:	Annual
Tank Actual Status Date:	8/6/1996
Tag Number:	A8171

Tank ID:	3925
Tank Name:	4
Install Date:	12/31/1964

MARKET STREET TEXACO (Continued) **1007064319**

Capacity:	Not reported
Tank Upgrade Date:	1/1/0001
TankSystem Status:	Exempt
TankSystem Status Change Date:	8/26/1996
Tank Status:	Exempt
Tank Permit Expiration Date:	1/1/0001
Tank Closure Date:	1/1/0001
Tank Pumping System:	Not reported
Tank Spill Prevention:	Not reported
Tank Overfill Prevention:	Not reported
Tank Material:	Not reported
Tank Construction:	Not reported
Tank Tightness Test:	Not reported
Tank Corrosion Protection:	Not reported
Pipe Material:	Not reported
Pipe Construction:	Not reported
Pipe Primary Release Detection:	Not reported
Pipe Second Release Detection:	Not reported
Pipe Corrosion Protection:	Not reported
Tank Primary Release Detection:	Not reported
Tank Second Release Detection:	Not reported
Pipe Tightness Test:	Not reported
Tank Actual Status Date:	8/6/1996
Tag Number:	A8171

C16 **BALLARD SPEED WASH** **EDR Historical Cleaners** **1009346495**
5609 24TH AVE NW **N/A**
< 1/8 **SEATTLE, WA**
1 ft.

Site 4 of 9 in cluster C

Relative:
Higher

Actual:
64 ft.

EDR Historical Cleaners:

Name:	BALLARD LAUNDROMAT
Year:	1951
Type:	LAUNDRIES SELF SERVE
Name:	BALLARD LAUNDROMAT
Year:	1955
Type:	LAUNDRIES SELF SERVICE
Name:	BALLARD SPEED WASHL
Year:	1960
Type:	LAUNDRIES SELF SERVE
Name:	BALLARD SPEED WASH
Year:	1966
Type:	LAUNDRIES-SELF SERVE

C17 **CHUCKS BALLARD SVC** **LUST** **U003028101**
North **5615 24TH NW** **UST** **N/A**
< 1/8 **SEATTLE, WA 98107**
0.002 mi.
8 ft. **Site 5 of 9 in cluster C**

Relative:
Higher

Actual:
64 ft.

LUST:

edr_fstat:	WA
edr_fzip:	981074104
edr_fcnty:	KING
edr_zip:	98107-4104
FS ID:	89935929
Facility ID:	732
Facility Status:	Cleanup Started
Release ID:	1897
Affected Media:	Soil
Alternate Name:	CHUCK'S BALLARD SERVICE
Release Notification Date:	1/16/1991
Release Status Date:	1/16/1991
Site Response Unit Code:	NORTHWEST
Lat/Long:	47.669329 / -122.38874

UST:

Facility ID:	89935929
Site ID:	732
Lat Deg:	47
Lat Min:	40
Lat Sec:	9.58439999999143
Long Deg:	-122
Long Min:	23
Long Sec:	19.4639999999947
UBI:	Not reported
Phone Number:	2067839900
Tank ID:	28840
Tank Name:	3
Install Date:	12/31/1964
Capacity:	Not reported
Tank Upgrade Date:	1/1/0001
TankSystem Status:	Removed
TankSystem Status Change Date:	8/26/1996
Tank Status:	Removed
Tank Permit Expiration Date:	1/1/0001
Tank Closure Date:	1/1/0001
Tank Pumping System:	Not reported
Tank Spill Prevention:	Not reported
Tank Overfill Prevention:	Not reported
Tank Material:	Steel
Tank Construction:	Not reported
Tank Tightness Test:	Not reported
Tank Corrosion Protection:	Not reported
Pipe Material:	Not reported
Pipe Construction:	Not reported
Pipe Primary Release Detection:	Not reported
Pipe Second Release Detection:	Not reported
Pipe Corrosion Protection:	Not reported
Tank Primary Release Detection:	Not reported
Tank Second Release Detection:	Not reported
Pipe Tightness Test:	Not reported

CHUCKS BALLARD SVC (Continued) **U003028101**

Tank Actual Status Date:	8/6/1996
Tag Number:	Not reported

Tank ID:	28918
Tank Name:	1
Install Date:	12/31/1964
Capacity:	Not reported
Tank Upgrade Date:	1/1/0001
TankSystem Status:	Removed
TankSystem Status Change Date:	8/26/1996
Tank Status:	Removed
Tank Permit Expiration Date:	1/1/0001
Tank Closure Date:	1/1/0001
Tank Pumping System:	Not reported
Tank Spill Prevention:	Not reported
Tank Overfill Prevention:	Not reported
Tank Material:	Steel
Tank Construction:	Not reported
Tank Tightness Test:	Not reported
Tank Corrosion Protection:	Not reported
Pipe Material:	Not reported
Pipe Construction:	Not reported
Pipe Primary Release Detection:	Not reported
Pipe Second Release Detection:	Not reported
Pipe Corrosion Protection:	Not reported
Tank Primary Release Detection:	Not reported
Tank Second Release Detection:	Not reported
Pipe Tightness Test:	Not reported
Tank Actual Status Date:	8/6/1996
Tag Number:	Not reported

Tank ID:	29064
Tank Name:	4
Install Date:	12/31/1964
Capacity:	Not reported
Tank Upgrade Date:	1/1/0001
TankSystem Status:	Removed
TankSystem Status Change Date:	8/26/1996
Tank Status:	Removed
Tank Permit Expiration Date:	1/1/0001
Tank Closure Date:	1/1/0001
Tank Pumping System:	Not reported
Tank Spill Prevention:	Not reported
Tank Overfill Prevention:	Not reported
Tank Material:	Steel
Tank Construction:	Not reported
Tank Tightness Test:	Not reported
Tank Corrosion Protection:	Not reported
Pipe Material:	Not reported
Pipe Construction:	Not reported
Pipe Primary Release Detection:	Not reported
Pipe Second Release Detection:	Not reported
Pipe Corrosion Protection:	Not reported
Tank Primary Release Detection:	Not reported
Tank Second Release Detection:	Not reported

CHUCKS BALLARD SVC (Continued) **U003028101**

Pipe Tightness Test:	Not reported
Tank Actual Status Date:	8/6/1996
Tag Number:	Not reported

Tank ID:	29152
Tank Name:	2
Install Date:	12/31/1964
Capacity:	Not reported
Tank Upgrade Date:	1/1/0001
TankSystem Status:	Removed
TankSystem Status Change Date:	8/26/1996
Tank Status:	Removed
Tank Permit Expiration Date:	1/1/0001
Tank Closure Date:	1/1/0001
Tank Pumping System:	Not reported
Tank Spill Prevention:	Not reported
Tank Overfill Prevention:	Not reported
Tank Material:	Steel
Tank Construction:	Not reported
Tank Tightness Test:	Not reported
Tank Corrosion Protection:	Not reported
Pipe Material:	Not reported
Pipe Construction:	Not reported
Pipe Primary Release Detection:	Not reported
Pipe Second Release Detection:	Not reported
Pipe Corrosion Protection:	Not reported
Tank Primary Release Detection:	Not reported
Tank Second Release Detection:	Not reported
Pipe Tightness Test:	Not reported
Tank Actual Status Date:	8/6/1996
Tag Number:	Not reported

C18 **CHUCKS BALLARD SVC** **FINDS** **1007063330**
North **5615 24TH NW** **CSCSL** **N/A**
< 1/8 **SEATTLE, WA 98107** **ALLSITES**
0.002 mi.
8 ft. **Site 6 of 9 in cluster C**

Relative: Higher

Actual: 64 ft.

FINDS:

Registry ID: 110015398755

Environmental Interest/Information System
Washington Facility / Site Identification System (WA-FSIS) provides a means to query and display data maintained by the Washington Department of Ecology. This system contains key information for each facility/site that is currently, or has been, of interest to the Air Quality, Dam Safety, Hazardous Waste, Toxics Cleanup, and Water Quality Programs.

CSCSL:

Facility ID:	89935929
Facility Type:	Not reported
Region:	Northwest
Ecology Status Code:	1

CHUCKS BALLARD SVC (Continued) **1007063330**

Entered Date:	10/5/2005
Updated Date:	6/22/2009
Brownfield Status:	0
Rank Status:	Not reported
PSI Status:	1
Clean Method:	Not reported
Drinking Water Type:	Not reported
Cleanup Standard:	Not reported
Acres Remediated:	Not reported
Latitude:	47.669329
Longitude:	-122.38874
Lat/Long:	47.669329 / -122.38874
Lat/Long (dms):	47 40 9.584 / -122 23 19.464
Media Status Desc:	10/5/2005
Affected Media:	Soil
Affected Media Status:	Confirmed
Pesticides:	Not reported
Petroleum Products:	Confirmed
Phenolic Compounds:	Not reported
Reactive Wastes:	Not reported
Corrosive Wastes:	Not reported
Radioactive Wastes:	Not reported
Asbestos:	Not reported
Responsible Unit:	NORTHWEST
Arsenic Code:	Not reported
MTBE Code:	Not reported
UXO Code:	Not reported
Dioxin:	Not reported
Non-Halogenated Solvents:	Not reported
Base/Neutral/Acid Organics:	Not reported
Halogenated Organic Compounds:	Not reported
EPA Priority Pollutants - Metals and Cyanide:	Not reported
Metals - Other non-priority pollutant medals:	Not reported
Polychlorinated biPhenyls (PCBs):	Not reported
Polynuclear Aromatic Hydrocarbons (PAH):	Not reported
Conventional Contaminants, Organic:	Not reported
Conventional Contaminants, Inorganic:	Not reported
Tibutyl Tin Contaminant Group:	Not reported
Bioassay/Benthic Failures Contaminant Group:	Not reported
Wood Debris Contaminant Group:	Not reported
Other Deleterious Substance Group:	Not reported
Ecology Site Status (MTCA cleanup process):	Awaiting SHA

ALLSITES:

Facility Id:	89935929
Latitude:	47.669328999999998
Longitude:	-122.38874
Geographic location identifier (alias facid):	89935929
Facility Name:	CHUCKS BALLARD SVC
Latitude Decimal Degrees:	47.669328999999998
Longitude Decimal Degrees:	-122.38874
Coordinate Point Areal Extent Code:	4
Horizontal Accuracy Code:	6
Coordinate Point Geographic Position Code:	5
Location Verified Code:	N

Geographic Location Identifier (Alias Facid): 89935929

CHUCKS BALLARD SVC (Continued) **1007063330**

Interaction (Aka Env Int) Type Code:	UST
Interaction (Aka Env Int) Description:	Underground Storage Tank
Interaction Status:	I
Federal Program Indentifier:	732
Interaction Start Date:	3/20/2000
Interaction End Date:	3/21/2000
Geographic Location Identifier (Alias Facid):	89935929
Interaction (Aka Env Int) Type Code:	VOLCLNST
Interaction (Aka Env Int) Description:	Voluntary Cleanup Sites
Interaction Status:	I
Federal Program Indentifier:	NW1508
Interaction Start Date:	10/5/2005
Interaction End Date:	5/29/2009
Geographic Location Identifier (Alias Facid):	89935929
Interaction (Aka Env Int) Type Code:	LUST
Interaction (Aka Env Int) Description:	LUST Facility
Interaction Status:	A
Federal Program Indentifier:	732
Interaction Start Date:	1/26/2005
Interaction End Date:	Not reported
Geographic Location Identifier (Alias Facid):	89935929
Interaction (Aka Env Int) Type Code:	LUST
Interaction (Aka Env Int) Description:	LUST Facility
Interaction Status:	I
Federal Program Indentifier:	732
Interaction Start Date:	1/16/1991
Interaction End Date:	6/1/1995

C19 **CHUCK S BALLARD SERVICE** **EDR Historical Auto Stations** **1009377533**
North **5615 24TH AVE NW** **N/A**
< 1/8 **SEATTLE, WA**
0.002 mi.
8 ft. **Site 7 of 9 in cluster C**

Relative:
Higher

Actual:
64 ft.

EDR Historical Auto Stations:

Name:	DON S RICHFIELD SERVICE
Year:	1955
Type:	GAS STATIONS
Name:	TOBY S RICHFIELD SERVICE
Year:	1960
Type:	GASOLINE STATIONS
Name:	TOBY S RICHFIELD SERVICE
Year:	1966
Type:	GASOLINE STATIONS
Name:	RAPP S BOB RICHFIELD SERVICE
Year:	1970
Type:	GASOLINE STATIONS
Name:	RAPP S BOB ARCO SERVICE
Year:	1975
Type:	GASOLINE STATIONS

CHUCK S BALLARD SERVICE (Continued) **1009377533**

Name: CHUCK S BALLARD ARCO
Year: 1980
Type: GASOLINE STATIONS

Name: CHUCK S BALLARD SERVICE
Year: 1986
Type: GASOLINE STATIONS

C20
North
< 1/8
0.002 mi.
8 ft.

ROGER S BALLARD TEXACO **EDR Historical Auto Stations** **1009377531**
5614 24TH AVE NW **N/A**
SEATTLE, WA

Site 8 of 9 in cluster C

Relative:
Higher

Actual:
65 ft.

EDR Historical Auto Stations:

Name: DAVIS UNION SERVICE
Year: 1955
Type: GAS STATIONS

Name: RAPP S BOB UNION SERVICE
Year: 1970
Type: GASOLINE STATIONS

Name: MIKE S TEXACO
Year: 1975
Type: GASOLINE STATIONS

Name: MIKE S BALLARD TEXACO
Year: 1980
Type: GASOLINE STATIONS

Name: BALLARD RADIATOR
Year: 1986
Type: AUTOMOBILE REPAIRING

Name: MIKE S BALLARD TEXACO
Year: 1986
Type: GASOLINE STATIONS

Name: ROGER S BALLARD TEXACO
Year: 1990
Type: GASOLINE STATIONS

C21
North
< 1/8
0.002 mi.
8 ft.

CHUCK'S BALLARD SERVICE **ICR** **S104486335**
5615 24TH AVE. NW **N/A**
SEATTLE, WA 98107

Site 9 of 9 in cluster C

Relative:
Higher

Actual:
64 ft.

ICR:

Date Ecology Received Report: 07/09/91
Contaminants Found at Site: Petroleum products
Media Contaminated: Groundwater, Soil
Waste Management: Tank
Region: North Western
Type of Report Ecology Received: Interim cleanup report

CHUCK'S BALLARD SERVICE (Continued) **S104486335**

Site Register Issue: 92-02
County Code: 17
Contact: Not reported
Report Title: Not reported

Date Ecology Received Report: 03/06/92
Contaminants Found at Site: Petroleum products
Media Contaminated: Soil
Waste Management: Tank
Region: North Western
Type of Report Ecology Received: Final cleanup report
Site Register Issue: 92-20
County Code: 17
Contact: Not reported
Report Title: Not reported

D22 **LIEB MARINE SERVICES LLC** **FINDS** **1008232871**
South **2425 NW 54TH ST** **ALLSITES** **N/A**
< 1/8 **SEATTLE, WA 98107**
0.043 mi.
227 ft. **Site 1 of 3 in cluster D**

Relative:
Lower

Actual:
33 ft.

FINDS:

Registry ID: 110021001002

Environmental Interest/Information System
Washington Facility / Site Identification System (WA-FSIS) provides a means to query and display data maintained by the Washington Department of Ecology. This system contains key information for each facility/site that is currently, or has been, of interest to the Air Quality, Dam Safety, Hazardous Waste, Toxics Cleanup, and Water Quality Programs.

ALLSITES:
Facility Id: 407090
Latitude: 47.668988353219
Longitude: -122.387072043256
Geographic location identifier (alias facid): 407090
Facility Name: LIEB MARINE SERVICES LLC
Latitude Decimal Degrees: 47.668988349999999
Longitude Decimal Degrees: -122.38707204000001
Coordinate Point Areal Extent Code: 99
Horizontal Accuracy Code: 99
Coordinate Point Geographic Position Code: 99
Location Verified Code: Not reported

Geographic Location Identifier (Alias Facid): 407090
Interaction (Aka Env Int) Type Code: BOATGP
Interaction (Aka Env Int) Description: Boatyard GP
Interaction Status: I
Federal Program Indentifier: WAG030124
Interaction Start Date: 3/9/2005
Interaction End Date: 12/10/2008

E23 **BALLARD ON THE PARK** **ALLSITES** **S110040345**
North **5700 24TH AVE NW** **N/A**
< 1/8 **SEATTLE, WA 98107**
0.043 mi.
228 ft. **Site 1 of 7 in cluster E**

Relative: **Higher**

Actual: **71 ft.**

ALLSITES:

Facility Id:	16742
Latitude:	47.670299999999997
Longitude:	-122.38800000000001
Geographic location identifier (alias facid):	16742
Facility Name:	BALLARD ON THE PARK
Latitude Decimal Degrees:	47.670299999999997
Longitude Decimal Degrees:	-122.38800000000001
Coordinate Point Areal Extent Code:	0
Horizontal Accuracy Code:	99
Coordinate Point Geographic Position Code:	0
Location Verified Code:	Not reported
Geographic Location Identifier (Alias Facid):	16742
Interaction (Aka Env Int) Type Code:	CONSTGP
Interaction (Aka Env Int) Description:	Construction SW GP
Interaction Status:	A
Federal Program Indentifier:	WAR009129
Interaction Start Date:	1/17/2007
Interaction End Date:	Not reported

F24 **FENPRO INC** **RCRA-NonGen** **1004793338**
West **2627 NW MARKET ST** **FINDS** **WAD004901393**
< 1/8 **SEATTLE, WA 98107** **ALLSITES**
0.045 mi.
238 ft. **Site 1 of 10 in cluster F**

Relative: **Lower**

Actual: **39 ft.**

RCRA-NonGen:

Date form received by agency:	03/26/2003
Facility name:	FENPRO INC
Facility address:	2627 NW MARKET ST SEATTLE, WA 98107
EPA ID:	WAD004901393
Mailing address:	16217 6TH AVE NW SEATTLE, WA 98177-3734
Contact:	M E ROBINSON
Contact address:	16217 6TH AVE NW SEATTLE, WA 98177-3734
Contact country:	US
Contact telephone:	(206)546-5512
Contact email:	Not reported
EPA Region:	10
Classification:	Non-Generator
Description:	Handler: Non-Generators do not presently generate hazardous waste

Owner/Operator Summary:

Owner/operator name:	FENPRO INC
Owner/operator address:	16217 6TH AVE NW SEATTLE, WA 98177
Owner/operator country:	US
Owner/operator telephone:	Not reported
Legal status:	Private

FENPRO INC (Continued) **1004793338**

Owner/Operator Type: Owner
Owner/Op start date: 10/25/2000
Owner/Op end date: Not reported

Handler Activities Summary:
U.S. importer of hazardous waste: No
Mixed waste (haz. and radioactive): No
Recycler of hazardous waste: No
Transporter of hazardous waste: No
Treater, storer or disposer of HW: No
Underground injection activity: No
On-site burner exemption: No
Furnace exemption: No
Used oil fuel burner: No
Used oil processor: No
User oil refiner: No
Used oil fuel marketer to burner: No
Used oil Specification marketer: No
Used oil transfer facility: No
Used oil transporter: No
Off-site waste receiver: Commercial status unknown

Violation Status: No violations found

FINDS:

Registry ID: 110005312232

Environmental Interest/Information System
RCRAInfo is a national information system that supports the Resource Conservation and Recovery Act (RCRA) program through the tracking of events and activities related to facilities that generate, transport, and treat, store, or dispose of hazardous waste. RCRAInfo allows RCRA program staff to track the notification, permit, compliance, and corrective action activities required under RCRA.

ALLSITES:
Facility Id: 9714825
Latitude: 47.668570000000003
Longitude: -122.39057
Geographic location identifier (alias facid): 9714825
Facility Name: Fenpro Inc
Latitude Decimal Degrees: 47.668570000000003
Longitude Decimal Degrees: -122.39057
Coordinate Point Areal Extent Code: 99
Horizontal Accuracy Code: 99
Coordinate Point Geographic Position Code: 99
Location Verified Code: N

Geographic Location Identifier (Alias Facid): 9714825
Interaction (Aka Env Int) Type Code: HWG
Interaction (Aka Env Int) Description: Hazardous Waste Generator
Interaction Status: I
Federal Program Indentifier: WAD004901393
Interaction Start Date: 6/11/1987
Interaction End Date: 3/26/2003

E25 **JIM S AUTO REPAIR** **EDR Historical Auto Stations** **1009377701**
North **5707 24TH AVE NW** **N/A**
< 1/8 **SEATTLE, WA**
0.046 mi.
244 ft. **Site 2 of 7 in cluster E**

Relative: EDR Historical Auto Stations:
Higher
Name: JENNINGS JOS W
Year: 1940
Actual: Type: AUTOMOBILE REPAIRING
71 ft.

Name: JENNINGS JOS W
Year: 1944
Type: AUTOMOBILE REPAIRING

Name: JENNINGS GARAGE
Year: 1955
Type: AUTOMOBILE REPAIRING

Name: JIM S AUTO REPAIR
Year: 1960
Type: AUTOMOBILE REPAIRING

E26 **TWENTY FOURTH AVENUE CLEANERS** **EDR Historical Cleaners** **1009346593**
North **5709 24TH AVE NW** **N/A**
< 1/8 **SEATTLE, WA**
0.047 mi.
250 ft. **Site 3 of 7 in cluster E**

Relative: EDR Historical Cleaners:
Higher
Name: TWENTY FOURTH AVENUE CLEANERS
Year: 1940
Actual: Type: CLOTHES PRESSERS AND CLEANERS
72 ft.

F27 **GARDNER BOAT REPAIR INC** **ALLSITES** **S110038669**
SW **2611 NW 54TH** **N/A**
< 1/8 **SEATTLE, WA 98107**
0.047 mi.
250 ft. **Site 2 of 10 in cluster F**

Relative: ALLSITES:
Lower
Facility Id: 21477
Latitude: 47.668203463427801
Actual: Longitude: -122.390670434575
31 ft.
Geographic location identifier (alias facid): 21477
Facility Name: GARDNER BOAT REPAIR INC
Latitude Decimal Degrees: 47.668203460000001
Longitude Decimal Degrees: -122.39067043
Coordinate Point Areal Extent Code: 0
Horizontal Accuracy Code: 6
Coordinate Point Geographic Position Code: 8
Location Verified Code: Not reported

Geographic Location Identifier (Alias Facid): 21477
Interaction (Aka Env Int) Type Code: BOATGP
Interaction (Aka Env Int) Description: Boatyard GP
Interaction Status: A
Federal Program Indentifier: WAG030113

GARDNER BOAT REPAIR INC (Continued) **S110038669**

Interaction Start Date: 4/3/2000
Interaction End Date: Not reported

E28 **KNIZEK HARVEY R** **EDR Historical Auto Stations** **1009377726**
North **5712 24TH AVE NW** **N/A**
< 1/8 **SEATTLE, WA**
0.049 mi.
260 ft. **Site 4 of 7 in cluster E**

Relative:
Higher

Actual:
72 ft.

EDR Historical Auto Stations:

Name: CARR WM B
Year: 1930
Type: GASOLINE AND OIL SERVICE STATIONS

Name: KNIZEK HARVEY R
Year: 1935
Type: GASOLINE AND OIL SERVICE STATIONS

---

29 **MARKET STREET CLEANERS** **EDR Historical Cleaners** **1009339399**
East **2317 MARKET** **N/A**
< 1/8 **SEATTLE, WA**
0.050 mi.
265 ft.

Relative:
Higher

Actual:
63 ft.

EDR Historical Cleaners:

Name: MARKET STREET CLEANERS DYERS
Year: 1930
Type: CLOTHES PRESSERS AND CLEANERS

Name: BOWMAN CARL S
Year: 1935
Type: CLOTHES PRESSERS AND CLEANERS

Name: MARKET STREET CLEANERS
Year: 1944
Type: CLOTHES PRESSERS AND CLEANERS

Name: MARKET STREET CLEANERS
Year: 1951
Type: CLEANERS AND DYERS

E30 **BILL AND DELL S SERVICE** **EDR Historical Auto Stations** **1009377738**
North **5715 24TH AVE NW** **N/A**
< 1/8 **SEATTLE, WA**
0.050 mi.
266 ft. **Site 5 of 7 in cluster E**

Relative:
Higher

Actual:
72 ft.

EDR Historical Auto Stations:

Name: BILL AND DELL S SERVICE
Year: 1955
Type: GAS STATIONS

G31 **BALLARD OIL CO** **EDR Historical Auto Stations** **1009376601**
SSW **5300 26TH AVE NW** **N/A**
< 1/8 **SEATTLE, WA**
0.051 mi.
270 ft. **Site 1 of 4 in cluster G**

Relative:
Lower

Actual:
28 ft.

EDR Historical Auto Stations:

Name:	BALLARD OIL CO
Year:	1980
Type:	DIESEL FUEL

G32 **BALLARD OIL CO INC** **RCRA-NonGen** **1000411440**
SSW **5300 26TH AVE NW** **FINDS** **WAD988468088**
< 1/8 **SEATTLE, WA 98107**
0.051 mi.
270 ft. **Site 2 of 4 in cluster G**

Relative:
Lower

Actual:
28 ft.

RCRA-NonGen:

Date form received by agency:	12/31/1990
Facility name:	BALLARD OIL CO INC
Site name:	ARCTIC ALASKA FISHERIES
Facility address:	5300 26TH NW SEATTLE, WA 98107
EPA ID:	WAD988468088
Mailing address:	P O BOX 79021 SEATTLE, WA 98119
Contact:	CHRIS MENTELE
Contact address:	Not reported Not reported
Contact country:	Not reported
Contact telephone:	(206) 282-3445
Telephone ext.:	246
Contact email:	Not reported
EPA Region:	10
Classification:	Non-Generator
Description:	Handler: Non-Generators do not presently generate hazardous waste

Owner/Operator Summary:

Owner/operator name:	BALLARD OIL CO INC
Owner/operator address:	5300 26TH AVE NW SEATTLE, WA 98107
Owner/operator country:	US
Owner/operator telephone:	Not reported
Legal status:	Private
Owner/Operator Type:	Owner
Owner/Op start date:	07/24/1989
Owner/Op end date:	Not reported

Handler Activities Summary:

U.S. importer of hazardous waste:	Unknown
Mixed waste (haz. and radioactive):	Unknown
Recycler of hazardous waste:	Unknown
Transporter of hazardous waste:	Unknown
Treater, storer or disposer of HW:	No
Underground injection activity:	Unknown
On-site burner exemption:	Unknown
Furnace exemption:	Unknown
Used oil fuel burner:	Unknown
Used oil processor:	Unknown

BALLARD OIL CO INC (Continued) **1000411440**

User oil refiner: Unknown
Used oil fuel marketer to burner: Unknown
Used oil Specification marketer: Unknown
Used oil transfer facility: Unknown
Used oil transporter: Unknown
Off-site waste receiver: Verified to be non-commercial

Historical Generators:
Date form received by agency: 07/24/1989
Facility name: BALLARD OIL CO INC
Classification: Not a generator, verified

Violation Status: No violations found

FINDS:

Registry ID: 110005349916

Environmental Interest/Information System

Washington Facility / Site Identification System (WA-FSIS) provides a means to query and display data maintained by the Washington Department of Ecology. This system contains key information for each facility/site that is currently, or has been, of interest to the Air Quality, Dam Safety, Hazardous Waste, Toxics Cleanup, and Water Quality Programs.

NCDB (National Compliance Data Base) supports implementation of the Federal Insecticide, Fungicide, and Rodenticide Act (FIFRA) and the Toxic Substances Control Act (TSCA). The system tracks inspections in regions and states with cooperative agreements, enforcement actions, and settlements.

RCRAInfo is a national information system that supports the Resource Conservation and Recovery Act (RCRA) program through the tracking of events and activities related to facilities that generate, transport, and treat, store, or dispose of hazardous waste. RCRAInfo allows RCRA program staff to track the notification, permit, compliance, and corrective action activities required under RCRA.

US Facility Response Plan (FRP) contains plans for responding, to the maximum extent practical, to worst case discharges of oil.

ICIS (Integrated Compliance Information System) is the Integrated Compliance Information System and provides a database that, when complete, will contain integrated Enforcement and Compliance information across most of EPA's programs. The vision for ICIS is to replace EPA's independent databases that contain Enforcement data with a single repository for that information. Currently, ICIS contains all Federal Administrative and Judicial enforcement actions. This information is maintained in ICIS by EPA in the Regional offices and it Headquarters. A future release of ICIS will replace the Permit Compliance System (PCS) which supports the NPDES and will integrate that information with Federal actions already in the system. ICIS also has the capability to track other activities occurring in the Region that support Compliance and Enforcement programs. These include; Incident Tracking, Compliance Assistance, and Compliance Monitoring.

G33 **BALLARD OIL CO INC** **ALLSITES** **S108164398**
SSW **5300 26TH AVE NW** **NPDES** **N/A**
< 1/8 **SEATTLE, WA**
0.051 mi.
270 ft. **Site 3 of 4 in cluster G**

Relative:
Lower

Actual:
28 ft.

ALLSITES:

Facility Id:	38938699
Latitude:	47.67259
Longitude:	-122.39097
Geographic location identifier (alias facid):	38938699
Facility Name:	BALLARD OIL CO INC
Latitude Decimal Degrees:	47.67259
Longitude Decimal Degrees:	-122.39097
Coordinate Point Areal Extent Code:	99
Horizontal Accuracy Code:	99
Coordinate Point Geographic Position Code:	8
Location Verified Code:	N

Geographic Location Identifier (Alias Facid):	38938699
Interaction (Aka Env Int) Type Code:	HWP
Interaction (Aka Env Int) Description:	Hazardous Waste Planner
Interaction Status:	I
Federal Program Indentifier:	WAD988468088
Interaction Start Date:	1/1/1992
Interaction End Date:	2/1/1992

Geographic Location Identifier (Alias Facid):	38938699
Interaction (Aka Env Int) Type Code:	INDUSTGP
Interaction (Aka Env Int) Description:	Industrial SW GP
Interaction Status:	A
Federal Program Indentifier:	WAR002922
Interaction Start Date:	3/21/1997
Interaction End Date:	Not reported

Geographic Location Identifier (Alias Facid):	38938699
Interaction (Aka Env Int) Type Code:	HWG
Interaction (Aka Env Int) Description:	Hazardous Waste Generator
Interaction Status:	I
Federal Program Indentifier:	WAD988468088
Interaction Start Date:	7/24/1989
Interaction End Date:	2/24/1992

Geographic Location Identifier (Alias Facid):	38938699
Interaction (Aka Env Int) Type Code:	ENFORFNL
Interaction (Aka Env Int) Description:	Enforcement Final
Interaction Status:	A
Federal Program Indentifier:	Not reported
Interaction Start Date:	5/31/2007
Interaction End Date:	Not reported

Geographic Location Identifier (Alias Facid):	38938699
Interaction (Aka Env Int) Type Code:	ENFORFNL
Interaction (Aka Env Int) Description:	Enforcement Final
Interaction Status:	A
Federal Program Indentifier:	Not reported
Interaction Start Date:	7/16/2007
Interaction End Date:	Not reported

BALLARD OIL CO INC (Continued) **S108164398**

NPDES:

Facility Type:	Stormwater Industrial
Latitude:	47.66722
Longitude:	122.38388999999999
Contact Name:	Warren Aakervik
Contact Phone Number:	206.783.0241
Permit ID:	WAR002922D
Permit Issue Date:	10/21/2009
Facility Size:	General Permits
Ecology Contact:	Jeff Killelea
WRIA:	Cedar-Sammamish
Permit Expiration Date:	1/1/2015
Effective Date:	1/1/2010

G34 **TARABOCHIA INC FISHING VESSEL TEMPEST** **FINDS** **1009576338**
SSW **5300 26TH AVE NW VESSEL TEMPEST** **ALLSITES** **N/A**
< 1/8 **SEATTLE, WA 98107**
0.051 mi.
270 ft. **Site 4 of 4 in cluster G**

Relative:
Lower

Actual:
28 ft.

FINDS:

Registry ID: 110025255961

Environmental Interest/Information System
Washington Facility / Site Identification System (WA-FSIS) provides a means to query and display data maintained by the Washington Department of Ecology. This system contains key information for each facility/site that is currently, or has been, of interest to the Air Quality, Dam Safety, Hazardous Waste, Toxics Cleanup, and Water Quality Programs.

ALLSITES:

Facility Id:	4188157
Latitude:	47.668000999999997
Longitude:	-122.389995
Geographic location identifier (alias facid):	4188157
Facility Name:	Tarabochia Inc Fishing Vessel Tempest
Latitude Decimal Degrees:	47.668000999999997
Longitude Decimal Degrees:	-122.389995
Coordinate Point Areal Extent Code:	99
Horizontal Accuracy Code:	99
Coordinate Point Geographic Position Code:	99
Location Verified Code:	F
Geographic Location Identifier (Alias Facid):	4188157
Interaction (Aka Env Int) Type Code:	ENFORFNL
Interaction (Aka Env Int) Description:	Enforcement Final
Interaction Status:	A
Federal Program Indentifier:	Not reported
Interaction Start Date:	5/25/2006
Interaction End Date:	Not reported

E35 **JENNINGS J W** **EDR Historical Auto Stations** **1009377722**
North **5711 24TH AVE NW** **N/A**
< 1/8 **SEATTLE, WA**
0.051 mi.
271 ft. **Site 6 of 7 in cluster E**

Relative: **Higher**

Actual: **73 ft.**

EDR Historical Auto Stations:

Name:	JENNINGS JOS W
Year:	1930
Type:	GASOLINE AND OIL SERVICE STATIONS
Name:	JENNINGS J W
Year:	1935
Type:	AUTOMOBILE REPAIRING

E36 **RAPP S BOB SERVICE** **EDR Historical Auto Stations** **1009377755**
North **5720 24TH AVE NW** **N/A**
< 1/8 **SEATTLE, WA**
0.053 mi.
282 ft. **Site 7 of 7 in cluster E**

Relative: **Higher**

Actual: **73 ft.**

EDR Historical Auto Stations:

Name:	BOB S SERVICE STATION
Year:	1940
Type:	GASOLINE AND OIL SERVICE STATIONS
Name:	BOB S SERVICE
Year:	1944
Type:	GASOLINE AND OIL SERVICE STATIONS
Name:	BOB S SERVICE BALLARD
Year:	1951
Type:	GASOLINE STATIONS
Name:	RAPP S BOB SERVICE
Year:	1955
Type:	GAS STATIONS
Name:	RAPP S BOB SERVICE
Year:	1960
Type:	GASOLINE STATIONS

H37 **NORDIC MARINER LLC** **FINDS** **1011905522**
SSE **5470 SHILSHOLE AVE NW** **ALLSITES** **N/A**
< 1/8 **SEATTLE, WA 98107**
0.056 mi.
298 ft. **Site 1 of 4 in cluster H**

Relative: **Lower**

Actual: **41 ft.**

FINDS:

Registry ID: 110037223242

Environmental Interest/Information System
Washington Facility / Site Identification System (WA-FSIS) provides a means to query and display data maintained by the Washington Department of Ecology. This system contains key information for each facility/site that is currently, or has been, of interest to the Air Quality, Dam Safety, Hazardous Waste, Toxics Cleanup, and Water

NORDIC MARINER LLC (Continued) **1011905522**

Quality Programs.

ALLSITES:

Facility Id:	9320189
Latitude:	47.667867999999999
Longitude:	-122.386786
Geographic location identifier (alias facid):	9320189
Facility Name:	Nordic Mariner LLC
Latitude Decimal Degrees:	47.667867999999999
Longitude Decimal Degrees:	-122.386786
Coordinate Point Areal Extent Code:	99
Horizontal Accuracy Code:	99
Coordinate Point Geographic Position Code:	99
Location Verified Code:	F
Geographic Location Identifier (Alias Facid):	9320189
Interaction (Aka Env Int) Type Code:	ENFORFNL
Interaction (Aka Env Int) Description:	Enforcement Final
Interaction Status:	A
Federal Program Indentifier:	Not reported
Interaction Start Date:	6/12/2008
Interaction End Date:	Not reported

F38 **BARNACLE POINT LLC** **RCRA-LQG** **1010788213**
SW **2629 NW 54TH ST** **WAH000029835**
< 1/8 **SEATTLE, WA 98107**
0.057 mi.
299 ft. **Site 3 of 10 in cluster F**

Relative:
Lower

Actual:
31 ft.

RCRA-LQG:

Date form received by agency:	02/08/2007
Facility name:	BARNACLE POINT LLC
Facility address:	2629 NW 54TH ST SEATTLE, WA 98107
EPA ID:	WAH000029835
Contact:	JEFF DEBELL
Contact address:	2629 NW 54TH ST SEATTLE, WA 98107
Contact country:	US
Contact telephone:	(206)285-8200
Contact email:	Not reported
EPA Region:	10
Classification:	Large Quantity Generator
Description:	Handler: generates 1,000 kg or more of hazardous waste during any calendar month; or generates more than 1 kg of acutely hazardous waste during any calendar month; or generates more than 100 kg of any residue or contaminated soil, waste or other debris resulting from the cleanup of a spill, into or on any land or water, of acutely hazardous waste during any calendar month; or generates 1 kg or less of acutely hazardous waste during any calendar month, and accumulates more than 1 kg of acutely hazardous waste at any time; or generates 100 kg or less of any residue or contaminated soil, waste or other debris resulting from the cleanup of a spill, into or on any land or water, of acutely hazardous waste during any calendar month, and accumulates more than 100 kg of that material at any time

BARNACLE POINT LLC (Continued) **1010788213**

Owner/Operator Summary:
- Owner/operator name: BARNACLE POINT LLC
- Owner/operator address: 2629 NW 54TH ST SEATTLE, WA 98107
- Owner/operator country: US
- Owner/operator telephone: Not reported
- Legal status: Private
- Owner/Operator Type: Operator
- Owner/Op start date: 06/04/1999
- Owner/Op end date: Not reported

Handler Activities Summary:
- U.S. importer of hazardous waste: No
- Mixed waste (haz. and radioactive): No
- Recycler of hazardous waste: No
- Transporter of hazardous waste: No
- Treater, storer or disposer of HW: No
- Underground injection activity: No
- On-site burner exemption: No
- Furnace exemption: No
- Used oil fuel burner: No
- Used oil processor: No
- User oil refiner: No
- Used oil fuel marketer to burner: No
- Used oil Specification marketer: No
- Used oil transfer facility: No
- Used oil transporter: No
- Off-site waste receiver: Commercial status unknown

Violation Status: No violations found

F39 **ALL ALASKA SEAFOODS INC** **ALLSITES** **S108479717**
SW **2629 NW 54TH ST** **MANIFEST** **N/A**
< 1/8 **SEATTLE, WA 98107** **SPILLS**
0.057 mi.
299 ft. **Site 4 of 10 in cluster F**

Relative:
Lower

Actual:
31 ft.

ALLSITES:
- Facility Id: 5287174
- Latitude: 47.668013000000002
- Longitude: -122.390694
- Geographic location identifier (alias facid): 5287174
- Facility Name: All Alaska Seafoods Inc
- Latitude Decimal Degrees: 47.668013000000002
- Longitude Decimal Degrees: -122.390694
- Coordinate Point Areal Extent Code: 99
- Horizontal Accuracy Code: 99
- Coordinate Point Geographic Position Code: 99
- Location Verified Code: F

- Geographic Location Identifier (Alias Facid): 5287174
- Interaction (Aka Env Int) Type Code: ENFORFNL
- Interaction (Aka Env Int) Description: Enforcement Final
- Interaction Status: A
- Federal Program Indentifier: Not reported
- Interaction Start Date: 3/7/2006
- Interaction End Date: Not reported

ALL ALASKA SEAFOODS INC (Continued) **S108479717**

WA MANIFEST:

Facility Site ID Number:	4934757
SWC Desc:	Not reported
FWC Desc:	Not reported
Form Comm:	Not reported
Data Year:	Not reported
Permit by Rule:	FALSE
Treatment by Generator:	FALSE
Mixed radioactive waste:	FALSE
Importer of hazardous waste:	FALSE
Immediate recycler:	FALSE
Treatment/Storage/Disposal/Recycling Facility:	FALSE
Generator of dangerous fuel waste:	FALSE
Generator marketing to burner:	FALSE
"Other marketers (i.e., blender, distributor, etc.)":	FALSE
Utility boiler burner:	FALSE
Industry boiler burner:	FALSE
Industrial Furnace:	FALSE
Smelter defferal:	FALSE
Universal waste - batteries - generate:	FALSE
Universal waste - thermostats - generate:	FALSE
Universal waste - mercury - generate:	FALSE
Universal waste - lamps - generate:	FALSE
Universal waste - batteries - accumulate:	FALSE
Universal waste - thermostats - accumulate:	FALSE
Universal waste - mercury - accumulate:	FALSE
Universal waste - lamps - accumulate:	FALSE
Destination Facility for Universal Waste:	FALSE
Off-specification used oil burner - utility boiler:	FALSE
Off-specification used oil burner - industrial boiler:	FALSE
Off-specification used oil burner - industrial furnace:	FALSE
EPA ID:	WAH000029835
Facility Address 2:	Not reported
TAX REG NBR:	601947832
NAICS CD:	336611
BUSINESS TYPE:	Shipyard
MAIL NAME:	Barnacle Point LLC
MAIL ADDR LINE1:	2629 NW 54th St
MAIL CITY,ST,ZIP:	Seattle, WA 98107
MAIL COUNTRY:	UNITED STATES
LEGAL ORG NAME:	Barnacle Point LLC
LEGAL ORG TYPE:	Private
LEGAL ADDR LINE1:	2629 NW 54th St
LEGAL CITY,ST,ZIP:	Seattle, WA 98107
LEGAL COUNTRY:	UNITED STATES
LEGAL PHONE NBR:	(206)285-8200
LEGAL EFFECTIVE DATE:	6/4/1999
LAND ORG NAME:	Barnacle Point LLC
LAND ORG TYPE:	Private
LAND PERSON NAME:	Not reported
LAND ADDR LINE1:	2629 NW 54th St
LAND CITY,ST,ZIP:	Seattle, WA 98107
LAND COUNTRY:	UNITED STATES
LAND PHONE NBR:	(206)285-8200
OPERATOR ORG NAME:	Barnacle Point LLC
OPERATOR ORG TYPE:	Private
OPERATOR ADDR LINE1:	2629 NW 54th St

ALL ALASKA SEAFOODS INC (Continued) **S108479717**

OPERATOR CITY,ST,ZIP: Seattle, WA 98107
OPERATOR COUNTRY: UNITED STATES
OPERATOR PHONE NBR: (206)285-8200
OPERATOR EFFECTIVE DATE: 6/4/1999
SITE CONTACT NAME: Jeff DeBell
SITE CONTACT ADDR LINE1: 2629 NW 54th St
SITE CONTACT ZIP: Seattle, WA 98107
SITE CONTACT COUNTRY: UNITED STATES
SITE CONTACT PHONE NBR: (206)285-8200
SITE CONTACT EMAIL: jeff@aasventures.com
FORM CONTACT NAME: Jeff DeBell
FORM CONTACT ADDR LINE1: 2629 NW 54th St
FORM CONTACT CITY,ST,ZIP: Seattle, WA 98107
FORM CONTACT COUNTRY: UNITED STATES
FORM CONTACT PHONE NBR: (206)285-8200
FORM CONTACT EMAIL: jeff@aasventures.com
GEN STATUS CD: LQG
MONTHLY GENERATION: FALSE
BATCH GENERATION: FALSE
ONE TIME GENERATION: FALSE
TRANSPORTS OWN WASTE: FALSE
TRANSPORTS OTHRS WASTE: FALSE
RECYCLER ONSITE: FALSE
TRANSFER FACILITY: FALSE
OTHER EXEMPTION: Not reported
UW BATTERY GEN: FALSE
USED OIL TRANSPORTER: FALSE
USED OIL TRANSFER FACLTY: FALSE
USED OIL PROCESSOR: FALSE
USED OIL REREFINER: FALSE
USED OIL FUEL MRKTR DIRECTS SHPMNTS: FALSE
USED OIL FUEL MRKTR MEETS SPECS: FALSE

SPILLS:

Facility ID: 611044
Medium: SURFACE WATER-FRESH
Material Desc: PETROLEUM - UNKNOWN
Material Qty: Not reported
Material Units: GALLON
Date Received: 2/11/2009 4:31:00 PM
Contact Name: UNKNOWN

Facility ID: 615685
Medium: SURFACE WATER-FRESH
Material Desc: BILGE WATER
Material Qty: 2
Material Units: GALLON
Date Received: 10/2/2009 11:44:00 AM
Contact Name: Not reported

F40
SW
< 1/8
0.057 mi.
299 ft.

STABBERT YACHT & SHIP LLC
2629 NW 54TH ST
SEATTLE, WA

Site 5 of 10 in cluster F

CSCSL **S108163282**
ALLSITES **N/A**

Relative:
Lower

Actual:
31 ft.

CSCSL:

Facility ID:	4934757
Facility Type:	Not reported
Region:	Northwest
Ecology Status Code:	1
Entered Date:	10/24/2006
Updated Date:	2/17/2010
Brownfield Status:	0
Rank Status:	Not reported
PSI Status:	1
Clean Method:	Not reported
Drinking Water Type:	Not reported
Cleanup Standard:	Not reported
Acres Remediated:	Not reported
Latitude:	47.6704216216244
Longitude:	-122.395039000357
Lat/Long:	47.6704216216244 / -122.395039000357
Lat/Long (dms):	47 40 13.518 / -122 23 42.14
Media Status Desc:	10/25/2006
Affected Media:	Sediment
Affected Media Status:	Suspected
Pesticides:	Not reported
Petroleum Products:	Not reported
Phenolic Compounds:	Not reported
Reactive Wastes:	Not reported
Corrosive Wastes:	Not reported
Radioactive Wastes:	Not reported
Asbestos:	Not reported
Responsible Unit:	NORTHWEST
Arsenic Code:	Not reported
MTBE Code:	Not reported
UXO Code:	Not reported
Dioxin:	Not reported

Non-Halogenated Solvents:	Not reported
Base/Neutral/Acid Organics:	Not reported
Halogenated Organic Compounds:	Not reported
EPA Priority Pollutants - Metals and Cyanide:	Suspected
Metals - Other non-priority pollutant medals:	Suspected
Polychlorinated biPhenyls (PCBs):	Not reported
Polynuclear Aromatic Hydrocarbons (PAH):	Suspected
Conventional Contaminants, Organic:	Not reported
Conventional Contaminants, Inorganic:	Not reported
Tibutyl Tin Contaminant Group:	Not reported
Bioassay/Benthic Failures Contaminant Group:	Not reported
Wood Debris Contaminant Group:	Not reported
Other Deleterious Substance Group:	Not reported
Ecology Site Status (MTCA cleanup process):	Awaiting SHA

Facility ID:	4934757
Facility Type:	Not reported
Region:	Northwest
Ecology Status Code:	1
Entered Date:	10/24/2006

STABBERT YACHT & SHIP LLC (Continued) **S108163282**

Updated Date:	2/17/2010
Brownfield Status:	0
Rank Status:	Not reported
PSI Status:	1
Clean Method:	Not reported
Drinking Water Type:	Not reported
Cleanup Standard:	Not reported
Acres Remediated:	Not reported
Latitude:	47.6704216216244
Longitude:	-122.395039000357
Lat/Long:	47.6704216216244 / -122.395039000357
Lat/Long (dms):	47 40 13.518 / -122 23 42.14
Media Status Desc:	1/1/0001
Affected Media:	Surface Water
Affected Media Status:	Suspected
Pesticides:	Not reported
Petroleum Products:	Not reported
Phenolic Compounds:	Not reported
Reactive Wastes:	Not reported
Corrosive Wastes:	Not reported
Radioactive Wastes:	Not reported
Asbestos:	Not reported
Responsible Unit:	NORTHWEST
Arsenic Code:	Not reported
MTBE Code:	Not reported
UXO Code:	Not reported
Dioxin:	Not reported
Non-Halogenated Solvents:	Not reported
Base/Neutral/Acid Organics:	Not reported
Halogenated Organic Compounds:	Not reported
EPA Priority Pollutants - Metals and Cyanide:	Suspected
Metals - Other non-priority pollutant medals:	Suspected
Polychlorinated biPhenyls (PCBs):	Not reported
Polynuclear Aromatic Hydrocarbons (PAH):	Not reported
Conventional Contaminants, Organic:	Not reported
Conventional Contaminants, Inorganic:	Not reported
Tibutyl Tin Contaminant Group:	Not reported
Bioassay/Benthic Failures Contaminant Group:	Not reported
Wood Debris Contaminant Group:	Not reported
Other Deleterious Substance Group:	Not reported
Ecology Site Status (MTCA cleanup process):	Awaiting SHA

ALLSITES:

Facility Id:	4934757
Latitude:	47.670421621624399
Longitude:	-122.395039000357
Geographic location identifier (alias facid):	4934757
Facility Name:	STABBERT YACHT & SHIP LLC
Latitude Decimal Degrees:	47.670421619999999
Longitude Decimal Degrees:	-122.395039
Coordinate Point Areal Extent Code:	2
Horizontal Accuracy Code:	11
Coordinate Point Geographic Position Code:	99
Location Verified Code:	N
Geographic Location Identifier (Alias Facid):	4934757
Interaction (Aka Env Int) Type Code:	ENFORFNL

STABBERT YACHT & SHIP LLC (Continued) **S108163282**

Interaction (Aka Env Int) Description:	Enforcement Final
Interaction Status:	A
Federal Program Indentifier:	Not reported
Interaction Start Date:	4/2/2007
Interaction End Date:	Not reported
Geographic Location Identifier (Alias Facid):	4934757
Interaction (Aka Env Int) Type Code:	INDUSTIP
Interaction (Aka Env Int) Description:	Industrial IP
Interaction Status:	A
Federal Program Indentifier:	WA0030996
Interaction Start Date:	1/13/1993
Interaction End Date:	Not reported
Geographic Location Identifier (Alias Facid):	4934757
Interaction (Aka Env Int) Type Code:	SCS
Interaction (Aka Env Int) Description:	State Cleanup Site
Interaction Status:	A
Federal Program Indentifier:	Not reported
Interaction Start Date:	10/3/2006
Interaction End Date:	Not reported
Geographic Location Identifier (Alias Facid):	4934757
Interaction (Aka Env Int) Type Code:	HWG
Interaction (Aka Env Int) Description:	Hazardous Waste Generator
Interaction Status:	I
Federal Program Indentifier:	WAH000029835
Interaction Start Date:	11/13/2006
Interaction End Date:	12/31/2006

F41 **ARNOT CYLINDER WORKS** **EDR Historical Cleaners** **1009340412**
West **2653 MARKET** **N/A**
< 1/8 **SEATTLE, WA**
0.059 mi.
309 ft. **Site 6 of 10 in cluster F**

Relative: EDR Historical Cleaners:
Lower

Name:	ARNOT CYLINDER WORKS
Year:	1955
Type:	LAUNDRY SUPPLIES AND EQUIPMENT DEALERS

Actual:
39 ft.

F42 **BRUCE S TEXACO** **EDR Historical Auto Stations** **1009365524**
West **2654 MARKET** **N/A**
< 1/8 **SEATTLE, WA**
0.060 mi.
316 ft. **Site 7 of 10 in cluster F**

Relative: EDR Historical Auto Stations:
Lower

Name:	DAHL S TEXACO SERVICE
Year:	1951
Type:	GASOLINE STATIONS

Actual:
39 ft.

Name:	FLOYD S LOCKHAVEN TEXACO SERVICE
Year:	1955
Type:	GAS STATIONS

BRUCE S TEXACO (Continued) **1009365524**

Name: BRUCE S TEXACO
Year: 1960
Type: GASOLINE STATIONS

F43 **ARNOLD'S DELI** **ICR** **U003025542**
West **2654 NW MARKET ST.** **N/A**
< 1/8 **SEATTLE, WA 98107**
0.062 mi.
327 ft. **Site 8 of 10 in cluster F**

Relative:
Lower

Actual:
39 ft.

ICR:

Date Ecology Received Report:	04/05/93
Contaminants Found at Site:	Petroleum products
Media Contaminated:	Soil
Waste Management:	Tank
Region:	North Western
Type of Report Ecology Received:	Interim cleanup report
Site Register Issue:	93-08
County Code:	17
Contact:	Not reported
Report Title:	Not reported

Date Ecology Received Report:	04/05/93
Contaminants Found at Site:	Petroleum products
Media Contaminated:	Soil
Waste Management:	Tank
Region:	North Western
Type of Report Ecology Received:	Interim cleanup report
Site Register Issue:	92-50
County Code:	17
Contact:	Not reported
Report Title:	Not reported

Date Ecology Received Report:	11/10/94
Contaminants Found at Site:	Metals, Petroleum products
Media Contaminated:	Groundwater, Soil
Waste Management:	Not reported
Region:	North Western
Type of Report Ecology Received:	Final cleanup report
Site Register Issue:	94-02
County Code:	17
Contact:	Not reported
Report Title:	Not reported

F44 **ARNOLDS DELI BALLARD ARCO** **ALLSITES** **U004040761**
West **2654 NW MARKET ST** **CSCSL NFA** **N/A**
< 1/8 **SEATTLE, WA 98107** **UST**
0.062 mi. **VCP**
327 ft. **Site 9 of 10 in cluster F**

Relative:
Lower

Actual:
39 ft.

ALLSITES:

Facility Id:	2556
Latitude:	47.668908000000002
Longitude:	-122.39252999999999
Geographic location identifier (alias facid):	2556
Facility Name:	ARNOLDS DELI BALLARD ARCO

ARNOLDS DELI BALLARD ARCO (Continued) **U004040761**

Latitude Decimal Degrees:	47.668908000000002
Longitude Decimal Degrees:	-122.39252999999999
Coordinate Point Areal Extent Code:	4
Horizontal Accuracy Code:	99
Coordinate Point Geographic Position Code:	8
Location Verified Code:	Not reported
Geographic Location Identifier (Alias Facid):	2556
Interaction (Aka Env Int) Type Code:	UST
Interaction (Aka Env Int) Description:	Underground Storage Tank
Interaction Status:	I
Federal Program Indentifier:	11260
Interaction Start Date:	8/16/1993
Interaction End Date:	5/28/2008
Geographic Location Identifier (Alias Facid):	2556
Interaction (Aka Env Int) Type Code:	IRAP
Interaction (Aka Env Int) Description:	Independent Remedial Actn Prg
Interaction Status:	I
Federal Program Indentifier:	Not reported
Interaction Start Date:	7/18/1995
Interaction End Date:	7/18/1995
Geographic Location Identifier (Alias Facid):	2556
Interaction (Aka Env Int) Type Code:	LUST
Interaction (Aka Env Int) Description:	LUST Facility
Interaction Status:	I
Federal Program Indentifier:	11260
Interaction Start Date:	3/25/2004
Interaction End Date:	9/23/2009
Geographic Location Identifier (Alias Facid):	2556
Interaction (Aka Env Int) Type Code:	VOLCLNST
Interaction (Aka Env Int) Description:	Voluntary Cleanup Sites
Interaction Status:	I
Federal Program Indentifier:	NW1980
Interaction Start Date:	8/25/2008
Interaction End Date:	9/23/2009
Geographic Location Identifier (Alias Facid):	2556
Interaction (Aka Env Int) Type Code:	LUST
Interaction (Aka Env Int) Description:	LUST Facility
Interaction Status:	I
Federal Program Indentifier:	11260
Interaction Start Date:	3/31/1992
Interaction End Date:	1/24/1996

CSCSL NFA:

Facility/Site Id:	2556
NFA Type:	NFA after assessment, IRAP, or VCP
NFA Date:	9/23/2009
Rank:	Not reported
VCP:	Y

UST:

ARNOLDS DELI BALLARD ARCO (Continued) **U004040761**

Facility ID:	2556
Site ID:	11260
Lat Deg:	47
Lat Min:	40
Lat Sec:	8.0688000000066
Long Deg:	-122
Long Min:	23
Long Sec:	33.107999999977
UBI:	6019080570010001
Phone Number:	2067841471

Tank ID:	1240
Tank Name:	5
Install Date:	12/31/1964
Capacity:	2,001 to 4,999 Gallons
Tank Upgrade Date:	1/1/0001
TankSystem Status:	Removed
TankSystem Status Change Date:	8/26/1996
Tank Status:	Removed
Tank Permit Expiration Date:	1/1/0001
Tank Closure Date:	1/1/0001
Tank Pumping System:	Not reported
Tank Spill Prevention:	Not reported
Tank Overfill Prevention:	Not reported
Tank Material:	Not reported
Tank Construction:	Not reported
Tank Tightness Test:	Not reported
Tank Corrosion Protection:	Not reported
Pipe Material:	Not reported
Pipe Construction:	Not reported
Pipe Primary Release Detection:	Not reported
Pipe Second Release Detection:	Not reported
Pipe Corrosion Protection:	Not reported
Tank Primary Release Detection:	Not reported
Tank Second Release Detection:	Not reported
Pipe Tightness Test:	Not reported
Tank Actual Status Date:	8/6/1996
Tag Number:	A3687

Tank ID:	1246
Tank Name:	1
Install Date:	10/11/1970
Capacity:	2,001 to 4,999 Gallons
Tank Upgrade Date:	1/1/1989
TankSystem Status:	Removed
TankSystem Status Change Date:	10/30/2008
Tank Status:	Removed
Tank Permit Expiration Date:	10/31/2005
Tank Closure Date:	1/1/0001
Tank Pumping System:	Pressurized System
Tank Spill Prevention:	Spill Bucket/Spill Box
Tank Overfill Prevention:	Automatic Shutoff (fill pipe)
Tank Material:	Steel
Tank Construction:	Single Wall Tank
Tank Tightness Test:	Every 5 Years
Tank Corrosion Protection:	Interior Lining

ARNOLDS DELI BALLARD ARCO (Continued) **U004040761**

Pipe Material:	Fiberglass
Pipe Construction:	Single Wall Pipe
Pipe Primary Release Detection:	Automatic Line Leak Detection
Pipe Second Release Detection:	Not reported
Pipe Corrosion Protection:	Corrosion Resistant
Tank Primary Release Detection:	Manual Inventory Control (daily)
Tank Second Release Detection:	Not reported
Pipe Tightness Test:	Annual
Tank Actual Status Date:	2/13/2008
Tag Number:	A3687

Tank ID:	1288
Tank Name:	3
Install Date:	1/1/1968
Capacity:	10,000 to 19,999 Gallons
Tank Upgrade Date:	1/1/1989
TankSystem Status:	Removed
TankSystem Status Change Date:	10/30/2008
Tank Status:	Removed
Tank Permit Expiration Date:	10/31/2005
Tank Closure Date:	1/1/0001
Tank Pumping System:	Pressurized System
Tank Spill Prevention:	Spill Bucket/Spill Box
Tank Overfill Prevention:	Automatic Shutoff (fill pipe)
Tank Material:	Steel
Tank Construction:	Single Wall Tank
Tank Tightness Test:	Every 5 Years
Tank Corrosion Protection:	Interior Lining
Pipe Material:	Fiberglass
Pipe Construction:	Single Wall Pipe
Pipe Primary Release Detection:	Automatic Line Leak Detection
Pipe Second Release Detection:	Not reported
Pipe Corrosion Protection:	Corrosion Resistant
Tank Primary Release Detection:	Manual Inventory Control (daily)
Tank Second Release Detection:	Not reported
Pipe Tightness Test:	Annual
Tank Actual Status Date:	2/13/2008
Tag Number:	A3687

Tank ID:	1317
Tank Name:	6
Install Date:	12/31/1964
Capacity:	2,001 to 4,999 Gallons
Tank Upgrade Date:	1/1/0001
TankSystem Status:	Removed
TankSystem Status Change Date:	8/26/1996
Tank Status:	Removed
Tank Permit Expiration Date:	1/1/0001
Tank Closure Date:	1/1/0001
Tank Pumping System:	Not reported
Tank Spill Prevention:	Not reported
Tank Overfill Prevention:	Not reported
Tank Material:	Not reported
Tank Construction:	Not reported
Tank Tightness Test:	Not reported

ARNOLDS DELI BALLARD ARCO (Continued) **U004040761**

Tank Corrosion Protection:	Not reported
Pipe Material:	Not reported
Pipe Construction:	Not reported
Pipe Primary Release Detection:	Not reported
Pipe Second Release Detection:	Not reported
Pipe Corrosion Protection:	Not reported
Tank Primary Release Detection:	Not reported
Tank Second Release Detection:	Not reported
Pipe Tightness Test:	Not reported
Tank Actual Status Date:	8/6/1996
Tag Number:	A3687

Tank ID:	1362
Tank Name:	2
Install Date:	1/1/1968
Capacity:	10,000 to 19,999 Gallons
Tank Upgrade Date:	1/1/1989
TankSystem Status:	Removed
TankSystem Status Change Date:	10/30/2008
Tank Status:	Removed
Tank Permit Expiration Date:	10/31/2005
Tank Closure Date:	1/1/0001
Tank Pumping System:	Pressurized System
Tank Spill Prevention:	Spill Bucket/Spill Box
Tank Overfill Prevention:	Automatic Shutoff (fill pipe)
Tank Material:	Steel
Tank Construction:	Single Wall Tank
Tank Tightness Test:	Every 5 Years
Tank Corrosion Protection:	Interior Lining
Pipe Material:	Fiberglass
Pipe Construction:	Single Wall Pipe
Pipe Primary Release Detection:	Automatic Line Leak Detection
Pipe Second Release Detection:	Not reported
Pipe Corrosion Protection:	Corrosion Resistant
Tank Primary Release Detection:	Manual Inventory Control (daily)
Tank Second Release Detection:	Not reported
Pipe Tightness Test:	Annual
Tank Actual Status Date:	2/13/2008
Tag Number:	A3687

Tank ID:	1394
Tank Name:	4
Install Date:	12/31/1964
Capacity:	2,001 to 4,999 Gallons
Tank Upgrade Date:	1/1/0001
TankSystem Status:	Removed
TankSystem Status Change Date:	8/26/1996
Tank Status:	Removed
Tank Permit Expiration Date:	1/1/0001
Tank Closure Date:	1/1/0001
Tank Pumping System:	Not reported
Tank Spill Prevention:	Not reported
Tank Overfill Prevention:	Not reported
Tank Material:	Not reported
Tank Construction:	Not reported

ARNOLDS DELI BALLARD ARCO (Continued) **U004040761**

Tank Tightness Test:	Not reported
Tank Corrosion Protection:	Not reported
Pipe Material:	Not reported
Pipe Construction:	Not reported
Pipe Primary Release Detection:	Not reported
Pipe Second Release Detection:	Not reported
Pipe Corrosion Protection:	Not reported
Tank Primary Release Detection:	Not reported
Tank Second Release Detection:	Not reported
Pipe Tightness Test:	Not reported
Tank Actual Status Date:	8/6/1996
Tag Number:	A3687

Tank ID:	619747
Tank Name:	7
Install Date:	1/1/0001
Capacity:	111 TO 1,100 Gallons
Tank Upgrade Date:	1/1/0001
TankSystem Status:	Removed
TankSystem Status Change Date:	10/30/2008
Tank Status:	Removed
Tank Permit Expiration Date:	1/1/0001
Tank Closure Date:	1/1/0001
Tank Pumping System:	Not reported
Tank Spill Prevention:	Not reported
Tank Overfill Prevention:	Not reported
Tank Material:	Not reported
Tank Construction:	Not reported
Tank Tightness Test:	Not reported
Tank Corrosion Protection:	Not reported
Pipe Material:	Not reported
Pipe Construction:	Not reported
Pipe Primary Release Detection:	Not reported
Pipe Second Release Detection:	Not reported
Pipe Corrosion Protection:	Not reported
Tank Primary Release Detection:	Not reported
Tank Second Release Detection:	Not reported
Pipe Tightness Test:	Not reported
Tank Actual Status Date:	5/28/2008
Tag Number:	A3687

VCP:

edr_fstat:	WA
edr_fzip:	98107
edr_fcnty:	KING
edr_zip:	98107-4139
Facility ID:	2556
VCP Status:	Not reported
VCP:	Y
Ecology Status:	Not reported
NFA Type:	NFA after assessment, IRAP, or VCP
Date NFA:	9/23/2009
Rank:	Not reported

F45 **ARNOLDS N W DELI** **EDR Historical Auto Stations** **1009365525**
West **2654 NW MARKET ST** **N/A**
< 1/8 **SEATTLE, WA**
0.062 mi.
327 ft. **Site 10 of 10 in cluster F**

Relative:
Lower

Actual:
39 ft.

EDR Historical Auto Stations:

Name:	KEN S TEXACO
Year:	1966
Type:	GASOLINE STATIONS
Name:	PETE S TEXACO
Year:	1970
Type:	GASOLINE STATIONS
Name:	ROY S TEXACO
Year:	1975
Type:	GASOLINE STATIONS
Name:	ROY S TEXACO SERVICE
Year:	1980
Type:	GASOLINE STATIONS
Name:	ARNOLDS N W DELI
Year:	1986
Type:	GASOLINE STATIONS
Name:	ARNOLDS N W DELI
Year:	1990
Type:	GASOLINE STATIONS

H46 **PACIFIC STYLE 4 WHEEL & OFF ROAD** **RCRA-CESQG** **1000659559**
SSE **5466 SHILSHOLE AVE NW** **FINDS** **WAD988492336**
< 1/8 **SEATTLE, WA 98107** **ALLSITES**
0.064 mi.
336 ft. **Site 2 of 4 in cluster H**

Relative:
Lower

Actual:
41 ft.

RCRA-CESQG:

Date form received by agency:	08/19/1996
Facility name:	PACIFIC STYLE 4 WHEEL & OFF ROAD
Facility address:	5466 SHILSHOLE AVE NW SEATTLE, WA 981074022
EPA ID:	WAD988492336
Contact:	JACK PETERSEN
Contact address:	5466 SHILSHOLE AVE NW SEATTLE, WA 98107-4022
Contact country:	US
Contact telephone:	(425)745-0872
Contact email:	Not reported
EPA Region:	10
Land type:	Private
Classification:	Conditionally Exempt Small Quantity Generator
Description:	Handler: generates 100 kg or less of hazardous waste per calendar month, and accumulates 1000 kg or less of hazardous waste at any time; or generates 1 kg or less of acutely hazardous waste per calendar month, and accumulates at any time: 1 kg or less of acutely hazardous waste; or 100 kg or less of any residue or contaminated soil, waste or other debris resulting from the cleanup of a spill, into or on any land or water, of acutely hazardous waste; or generates 100 kg or less of any residue or contaminated soil, waste or other debris resulting

PACIFIC STYLE 4 WHEEL & OFF ROAD (Continued) **1000659559**

from the cleanup of a spill, into or on any land or water, of acutely hazardous waste during any calendar month, and accumulates at any time: 1 kg or less of acutely hazardous waste; or 100 kg or less of any residue or contaminated soil, waste or other debris resulting from the cleanup of a spill, into or on any land or water, of acutely hazardous waste

Owner/Operator Summary:
Owner/operator name: CHARLES PETERSEN
Owner/operator address: 5466 SHILSHOLE AVE NW
SEATTLE, WA 98107
Owner/operator country: US
Owner/operator telephone: Not reported
Legal status: Private
Owner/Operator Type: Operator
Owner/Op start date: 08/19/1996
Owner/Op end date: Not reported

Handler Activities Summary:
U.S. importer of hazardous waste: No
Mixed waste (haz. and radioactive): No
Recycler of hazardous waste: No
Transporter of hazardous waste: No
Treater, storer or disposer of HW: No
Underground injection activity: No
On-site burner exemption: No
Furnace exemption: No
Used oil fuel burner: No
Used oil processor: No
User oil refiner: No
Used oil fuel marketer to burner: No
Used oil Specification marketer: No
Used oil transfer facility: No
Used oil transporter: No
Off-site waste receiver: Commercial status unknown

Violation Status: No violations found

Evaluation Action Summary:
Evaluation date: 03/12/1996
Evaluation: COMPLIANCE ASSISTANCE VISIT
Area of violation: Not reported
Date achieved compliance: Not reported
Evaluation lead agency: State

Evaluation date: 01/22/1993
Evaluation: COMPLIANCE ASSISTANCE VISIT
Area of violation: Not reported
Date achieved compliance: Not reported
Evaluation lead agency: State

FINDS:

Registry ID: 110005365201

Environmental Interest/Information System

PACIFIC STYLE 4 WHEEL & OFF ROAD (Continued) **1000659559**

Washington Facility / Site Identification System (WA-FSIS) provides a means to query and display data maintained by the Washington Department of Ecology. This system contains key information for each facility/site that is currently, or has been, of interest to the Air Quality, Dam Safety, Hazardous Waste, Toxics Cleanup, and Water Quality Programs.

RCRAInfo is a national information system that supports the Resource Conservation and Recovery Act (RCRA) program through the tracking of events and activities related to facilities that generate, transport, and treat, store, or dispose of hazardous waste. RCRAInfo allows RCRA program staff to track the notification, permit, compliance, and corrective action activities required under RCRA.

ALLSITES:

Facility Id:	86288673
Latitude:	47.668089999999999
Longitude:	-122.38686
Geographic location identifier (alias facid):	86288673
Facility Name:	Pacific Style 4 Wheel & Off Road
Latitude Decimal Degrees:	47.668089999999999
Longitude Decimal Degrees:	-122.38686
Coordinate Point Areal Extent Code:	99
Horizontal Accuracy Code:	99
Coordinate Point Geographic Position Code:	99
Location Verified Code:	N
Geographic Location Identifier (Alias Facid):	86288673
Interaction (Aka Env Int) Type Code:	HWG
Interaction (Aka Env Int) Description:	Hazardous Waste Generator
Interaction Status:	I
Federal Program Indentifier:	WAD988492336
Interaction Start Date:	8/27/1991
Interaction End Date:	12/31/1994

H47 **BRITISH AMERICAN AUTOMOTIVE** **EDR Historical Auto Stations** **1009377167**
SSE **5466 SHILSHOLE AVE NW** **N/A**
< 1/8 **SEATTLE, WA**
0.064 mi.
336 ft. **Site 3 of 4 in cluster H**

Relative:
Lower

Actual:
41 ft.

EDR Historical Auto Stations:

Name:	BRITISH AMERICAN AUTOMOTIVE
Year:	1970
Type:	AUTOMOBILE REPAIRING
Name:	BRITISH AMERICAN AUTOMOTIVE
Year:	1975
Type:	AUTOMOBILE REPAIRING
Name:	BRITISH AMERICAN AUTOMOTIVE
Year:	1980
Type:	AUTOMOBILE REPAIRING

D48
South
< 1/8
0.076 mi.
402 ft.

Relative:
Lower

Actual:
28 ft.

PACIFIC FISHERMEN INCORPORATED
5351 24TH AVE NW
SEATTLE, WA 98107

Site 2 of 3 in cluster D

Database(s): RCRA-SQG, FTTS, HIST FTTS, FINDS, ALLSITES, MANIFEST, SPILLS

EDR ID Number: 1000252092
EPA ID Number: WAD049972102

RCRA-SQG:

Date form received by agency:	03/05/2008
Facility name:	PACIFIC FISHERMEN SHIPYARD & ELECTRIC LL
Facility address:	5351 24TH AVE NW SEATTLE, WA 981074122
EPA ID:	WAD049972102
Contact:	CHERIE K BERG
Contact address:	5351 24TH AVE NW SEATTLE, WA 98107-4122
Contact country:	US
Contact telephone:	(206)784-2562
Contact email:	Not reported
EPA Region:	10
Land type:	Private
Classification:	Small Small Quantity Generator
Description:	Handler: generates more than 100 and less than 1000 kg of hazardous waste during any calendar month and accumulates less than 6000 kg of hazardous waste at any time; or generates 100 kg or less of hazardous waste during any calendar month, and accumulates more than 1000 kg of hazardous waste at any time

Owner/Operator Summary:

Owner/operator name:	PACIFIC FISHERMEN SHIPYARD & ELECTRIC LL
Owner/operator address:	5351 24TH AVE NW SEATTLE, WA 98107
Owner/operator country:	US
Owner/operator telephone:	Not reported
Legal status:	Private
Owner/Operator Type:	Operator
Owner/Op start date:	01/01/1997
Owner/Op end date:	Not reported

Handler Activities Summary:

U.S. importer of hazardous waste:	No
Mixed waste (haz. and radioactive):	No
Recycler of hazardous waste:	No
Transporter of hazardous waste:	No
Treater, storer or disposer of HW:	No
Underground injection activity:	No
On-site burner exemption:	No
Furnace exemption:	No
Used oil fuel burner:	No
Used oil processor:	No
User oil refiner:	No
Used oil fuel marketer to burner:	No
Used oil Specification marketer:	No
Used oil transfer facility:	No
Used oil transporter:	No
Off-site waste receiver:	Commercial status unknown

PACIFIC FISHERMEN INCORPORATED (Continued) **1000252092**

Historical Generators:
Date form received by agency: 12/31/2007
Facility name: PACIFIC FISHERMEN SHIPYARD & ELECTRIC LL
Classification: Small Quantity Generator

Date form received by agency: 12/31/2005
Facility name: PACIFIC FISHERMEN SHIPYARD & ELECTRIC LL
Site name: PACIFIC FISHERMEN INC
Classification: Small Quantity Generator

Date form received by agency: 12/31/2003
Facility name: PACIFIC FISHERMEN SHIPYARD & ELECTRIC LL
Site name: PACIFIC FISHERMEN INC
Classification: Not a generator, verified

Date form received by agency: 01/12/1998
Facility name: PACIFIC FISHERMEN SHIPYARD & ELECTRIC LL
Site name: PACIFIC FISHERMEN INC
Classification: Large Quantity Generator

Date form received by agency: 03/31/1994
Facility name: PACIFIC FISHERMEN SHIPYARD & ELECTRIC LL
Site name: PACIFIC FISHERMAN INC.
Classification: Large Quantity Generator

Date form received by agency: 09/01/1993
Facility name: PACIFIC FISHERMEN SHIPYARD & ELECTRIC LL
Site name: PACIFIC FISHERMEN, INC.
Classification: Large Quantity Generator

Date form received by agency: 12/31/1990
Facility name: PACIFIC FISHERMEN SHIPYARD & ELECTRIC LL
Site name: PACIFIC FISHERMEN INC.
Classification: Large Quantity Generator

Facility Has Received Notices of Violations:
Regulation violated: Not reported
Area of violation: State Statute or Regulation
Date violation determined: 10/21/2008
Date achieved compliance: 12/10/2008
Violation lead agency: State
Enforcement action: WRITTEN INFORMAL
Enforcement action date: 11/05/2008
Enf. disposition status: Not reported
Enf. disp. status date: Not reported
Enforcement lead agency: State
Proposed penalty amount: Not reported
Final penalty amount: Not reported
Paid penalty amount: Not reported

Regulation violated: Not reported
Area of violation: Universal Waste - Small Quantity Handlers
Date violation determined: 10/21/2008
Date achieved compliance: 12/10/2008
Violation lead agency: State
Enforcement action: WRITTEN INFORMAL

PACIFIC FISHERMEN INCORPORATED (Continued) **1000252092**

Enforcement action date: 11/05/2008
Enf. disposition status: Not reported
Enf. disp. status date: Not reported
Enforcement lead agency: State
Proposed penalty amount: Not reported
Final penalty amount: Not reported
Paid penalty amount: Not reported

Regulation violated: Not reported
Area of violation: TSD IS-Container Use and Management
Date violation determined: 10/21/2008
Date achieved compliance: 12/10/2008
Violation lead agency: State
Enforcement action: WRITTEN INFORMAL
Enforcement action date: 11/05/2008
Enf. disposition status: Not reported
Enf. disp. status date: Not reported
Enforcement lead agency: State
Proposed penalty amount: Not reported
Final penalty amount: Not reported
Paid penalty amount: Not reported

Regulation violated: Not reported
Area of violation: Used Oil - Generators
Date violation determined: 10/21/2008
Date achieved compliance: 12/10/2008
Violation lead agency: State
Enforcement action: WRITTEN INFORMAL
Enforcement action date: 11/05/2008
Enf. disposition status: Not reported
Enf. disp. status date: Not reported
Enforcement lead agency: State
Proposed penalty amount: Not reported
Final penalty amount: Not reported
Paid penalty amount: Not reported

Regulation violated: Not reported
Area of violation: Generators - Pre-transport
Date violation determined: 10/21/2008
Date achieved compliance: 12/10/2008
Violation lead agency: State
Enforcement action: WRITTEN INFORMAL
Enforcement action date: 11/05/2008
Enf. disposition status: Not reported
Enf. disp. status date: Not reported
Enforcement lead agency: State
Proposed penalty amount: Not reported
Final penalty amount: Not reported
Paid penalty amount: Not reported

Regulation violated: SR - 303-350
Area of violation: Generators - General
Date violation determined: 05/20/1991
Date achieved compliance: 08/26/1991
Violation lead agency: State
Enforcement action: WRITTEN INFORMAL
Enforcement action date: 05/20/1991

PACIFIC FISHERMEN INCORPORATED (Continued) **1000252092**

Enf. disposition status: Not reported
Enf. disp. status date: Not reported
Enforcement lead agency: State
Proposed penalty amount: Not reported
Final penalty amount: Not reported
Paid penalty amount: Not reported

Regulation violated: SR - -200(1)(D)
Area of violation: Generators - General
Date violation determined: 05/20/1991
Date achieved compliance: 08/26/1991
Violation lead agency: State
Enforcement action: WRITTEN INFORMAL
Enforcement action date: 05/20/1991
Enf. disposition status: Not reported
Enf. disp. status date: Not reported
Enforcement lead agency: State
Proposed penalty amount: Not reported
Final penalty amount: Not reported
Paid penalty amount: Not reported

Regulation violated: SR - -200(1)(B)
Area of violation: Generators - General
Date violation determined: 05/20/1991
Date achieved compliance: 08/26/1991
Violation lead agency: State
Enforcement action: WRITTEN INFORMAL
Enforcement action date: 05/20/1991
Enf. disposition status: Not reported
Enf. disp. status date: Not reported
Enforcement lead agency: State
Proposed penalty amount: Not reported
Final penalty amount: Not reported
Paid penalty amount: Not reported

Regulation violated: SR - -200(1)(C)
Area of violation: Generators - General
Date violation determined: 05/20/1991
Date achieved compliance: 08/26/1991
Violation lead agency: State
Enforcement action: WRITTEN INFORMAL
Enforcement action date: 05/20/1991
Enf. disposition status: Not reported
Enf. disp. status date: Not reported
Enforcement lead agency: State
Proposed penalty amount: Not reported
Final penalty amount: Not reported
Paid penalty amount: Not reported

Regulation violated: SR - -630(2)
Area of violation: Generators - General
Date violation determined: 05/20/1991
Date achieved compliance: 08/26/1991
Violation lead agency: State
Enforcement action: WRITTEN INFORMAL
Enforcement action date: 05/20/1991
Enf. disposition status: Not reported

PACIFIC FISHERMEN INCORPORATED (Continued) **1000252092**

Enf. disp. status date: Not reported
Enforcement lead agency: State
Proposed penalty amount: Not reported
Final penalty amount: Not reported
Paid penalty amount: Not reported

Evaluation Action Summary:
Evaluation date: 10/21/2008
Evaluation: COMPLIANCE EVALUATION INSPECTION ON-SITE
Area of violation: Universal Waste - Small Quantity Handlers
Date achieved compliance: 12/10/2008
Evaluation lead agency: State

Evaluation date: 10/21/2008
Evaluation: COMPLIANCE EVALUATION INSPECTION ON-SITE
Area of violation: Used Oil - Generators
Date achieved compliance: 12/10/2008
Evaluation lead agency: State

Evaluation date: 10/21/2008
Evaluation: COMPLIANCE EVALUATION INSPECTION ON-SITE
Area of violation: Generators - Pre-transport
Date achieved compliance: 12/10/2008
Evaluation lead agency: State

Evaluation date: 10/21/2008
Evaluation: COMPLIANCE EVALUATION INSPECTION ON-SITE
Area of violation: TSD IS-Container Use and Management
Date achieved compliance: 12/10/2008
Evaluation lead agency: State

Evaluation date: 10/21/2008
Evaluation: COMPLIANCE EVALUATION INSPECTION ON-SITE
Area of violation: State Statute or Regulation
Date achieved compliance: 12/10/2008
Evaluation lead agency: State

Evaluation date: 04/18/1991
Evaluation: COMPLIANCE EVALUATION INSPECTION ON-SITE
Area of violation: Generators - General
Date achieved compliance: 08/26/1991
Evaluation lead agency: State

FTTS INSP:
Inspection Number: 20030325EX202 1
Region: 10
Inspection Date: 03/25/03
Inspector: DUVALL
Violation occurred: No
Investigation Type: EPCRA, Enforcement, SEE Conducted
Investigation Reason: Neutral Scheme, Region
Legislation Code: EPCRA
Facility Function: Manufacturer

HIST FTTS INSP:
Inspection Number: 20030325EX202 1

PACIFIC FISHERMEN INCORPORATED (Continued) **1000252092**

Region: 10
Inspection Date: Not reported
Inspector: DUVALL
Violation occurred: No
Investigation Type: EPCRA, Enforcement, SEE Conducted
Investigation Reason: Neutral Scheme, Region
Legislation Code: EPCRA
Facility Function: Manufacturer

FINDS:

Registry ID: 110000902140

Environmental Interest/Information System

Washington Facility / Site Identification System (WA-FSIS) provides a means to query and display data maintained by the Washington Department of Ecology. This system contains key information for each facility/site that is currently, or has been, of interest to the Air Quality, Dam Safety, Hazardous Waste, Toxics Cleanup, and Water Quality Programs.

NCDB (National Compliance Data Base) supports implementation of the Federal Insecticide, Fungicide, and Rodenticide Act (FIFRA) and the Toxic Substances Control Act (TSCA). The system tracks inspections in regions and states with cooperative agreements, enforcement actions, and settlements.

RCRAInfo is a national information system that supports the Resource Conservation and Recovery Act (RCRA) program through the tracking of events and activities related to facilities that generate, transport, and treat, store, or dispose of hazardous waste. RCRAInfo allows RCRA program staff to track the notification, permit, compliance, and corrective action activities required under RCRA.

ICIS (Integrated Compliance Information System) is the Integrated Compliance Information System and provides a database that, when complete, will contain integrated Enforcement and Compliance information across most of EPA's programs. The vision for ICIS is to replace EPA's independent databases that contain Enforcement data with a single repository for that information. Currently, ICIS contains all Federal Administrative and Judicial enforcement actions. This information is maintained in ICIS by EPA in the Regional offices and it Headquarters. A future release of ICIS will replace the Permit Compliance System (PCS) which supports the NPDES and will integrate that information with Federal actions already in the system. ICIS also has the capability to track other activities occurring in the Region that support Compliance and Enforcement programs. These include; Incident Tracking, Compliance Assistance, and Compliance Monitoring.

PCS (Permit Compliance System) is a computerized management information system that contains data on National Pollutant Discharge Elimination System (NPDES) permit holding facilities. PCS tracks the permit, compliance, and enforcement status of NPDES facilities.

PACIFIC FISHERMEN INCORPORATED (Continued) **1000252092**

ALLSITES:

Facility Id:	76572492
Latitude:	47.6676
Longitude:	-122.38735
Geographic location identifier (alias facid):	76572492
Facility Name:	Pacific Fishermen Shipyard & Electric LL
Latitude Decimal Degrees:	47.6676
Longitude Decimal Degrees:	-122.38735
Coordinate Point Areal Extent Code:	99
Horizontal Accuracy Code:	99
Coordinate Point Geographic Position Code:	99
Location Verified Code:	N

Geographic Location Identifier (Alias Facid):	76572492
Interaction (Aka Env Int) Type Code:	SEDIMENT
Interaction (Aka Env Int) Description:	Sediments
Interaction Status:	A
Federal Program Indentifier:	Not reported
Interaction Start Date:	1/1/1900
Interaction End Date:	Not reported

Geographic Location Identifier (Alias Facid):	76572492
Interaction (Aka Env Int) Type Code:	HWG
Interaction (Aka Env Int) Description:	Hazardous Waste Generator
Interaction Status:	A
Federal Program Indentifier:	WAD049972102
Interaction Start Date:	2/3/1987
Interaction End Date:	Not reported

Geographic Location Identifier (Alias Facid):	76572492
Interaction (Aka Env Int) Type Code:	ENFORFNL
Interaction (Aka Env Int) Description:	Enforcement Final
Interaction Status:	A
Federal Program Indentifier:	Not reported
Interaction Start Date:	3/19/2008
Interaction End Date:	Not reported

Geographic Location Identifier (Alias Facid):	76572492
Interaction (Aka Env Int) Type Code:	ENFORFNL
Interaction (Aka Env Int) Description:	Enforcement Final
Interaction Status:	A
Federal Program Indentifier:	Not reported
Interaction Start Date:	6/5/2007
Interaction End Date:	Not reported

Geographic Location Identifier (Alias Facid):	76572492
Interaction (Aka Env Int) Type Code:	HWP
Interaction (Aka Env Int) Description:	Hazardous Waste Planner
Interaction Status:	I
Federal Program Indentifier:	WAD049972102
Interaction Start Date:	1/1/1998
Interaction End Date:	10/1/2001

Geographic Location Identifier (Alias Facid):	76572492
Interaction (Aka Env Int) Type Code:	INDUSTIP
Interaction (Aka Env Int) Description:	Industrial IP
Interaction Status:	A

PACIFIC FISHERMEN INCORPORATED (Continued) **1000252092**

Federal Program Indentifier: WA0031046
Interaction Start Date: 6/15/1997
Interaction End Date: Not reported

Geographic Location Identifier (Alias Facid): 76572492
Interaction (Aka Env Int) Type Code: INDUSTIP
Interaction (Aka Env Int) Description: Industrial IP
Interaction Status: A
Federal Program Indentifier: ST0000015
Interaction Start Date: 1/13/1993
Interaction End Date: Not reported

WA MANIFEST:
Facility Site ID Number: 76572492
SWC Desc: WT02
FWC Desc: D001, F003, F005
Form Comm: Not reported
Data Year: Not reported
Permit by Rule: False
Treatment by Generator: False
Mixed radioactive waste: False
Importer of hazardous waste: False
Immediate recycler: False
Treatment/Storage/Disposal/Recycling Facility: False
Generator of dangerous fuel waste: False
Generator marketing to burner: False
"Other marketers (i.e., blender, distributor, etc.)": False
Utility boiler burner: False
Industry boiler burner: False
Industrial Furnace: False
Smelter defferal: False
Universal waste - batteries - generate: False
Universal waste - thermostats - generate: False
Universal waste - mercury - generate: False
Universal waste - lamps - generate: False
Universal waste - batteries - accumulate: False
Universal waste - thermostats - accumulate: False
Universal waste - mercury - accumulate: False
Universal waste - lamps - accumulate: False
Destination Facility for Universal Waste: False
Off-specification used oil burner - utility boiler: False
Off-specification used oil burner - industrial boiler: False
Off-specification used oil burner - industrial furnace: False
EPA ID: WAD049972102
Facility Address 2: Not reported
TAX REG NBR: 602379018
NAICS CD: 336611
BUSINESS TYPE: Not reported
MAIL NAME: Pacific Fishermen Shipyard & Electric LL
MAIL ADDR LINE1: 5351 24TH AVE NW
MAIL CITY,ST,ZIP: SEATTLE, WA 98107-4122
MAIL COUNTRY: UNITED STATES
LEGAL ORG NAME: Pacific Fishermen Shipyard & Electric LL
LEGAL ORG TYPE: Private
LEGAL ADDR LINE1: 5351 24TH AVE NW
LEGAL CITY,ST,ZIP: SEATTLE, WA 98107-4122

PACIFIC FISHERMEN INCORPORATED (Continued) **1000252092**

LEGAL COUNTRY:	UNITED STATES
LEGAL PHONE NBR:	(206)784-2562
LEGAL EFFECTIVE DATE:	5/2/1996
LAND ORG NAME:	Pacific Fishermen Shipyard & Electric LL
LAND ORG TYPE:	Private
LAND PERSON NAME:	Not reported
LAND ADDR LINE1:	5351 24TH AVE NW
LAND CITY,ST,ZIP:	SEATTLE, WA 98107-4122
LAND COUNTRY:	UNITED STATES
LAND PHONE NBR:	(206)784-2562
OPERATOR ORG NAME:	Pacific Fishermen Shipyard & Electric LL
OPERATOR ORG TYPE:	Private
OPERATOR ADDR LINE1:	5351 24TH AVE NW
OPERATOR CITY,ST,ZIP:	SEATTLE, WA 98107-4122
OPERATOR COUNTRY:	UNITED STATES
OPERATOR PHONE NBR:	(206)784-2562
OPERATOR EFFECTIVE DATE:	01/01/97
SITE CONTACT NAME:	Cherie K Berg
SITE CONTACT ADDR LINE1:	5351 24th Ave NW
SITE CONTACT ZIP:	SEATTLE, WA 98107
SITE CONTACT COUNTRY:	UNITED STATES
SITE CONTACT PHONE NBR:	(206)784-2562
SITE CONTACT EMAIL:	cherieb@pacificfishermen.com
FORM CONTACT NAME:	Cherie K Berg
FORM CONTACT ADDR LINE1:	5351 24th Ave NW
FORM CONTACT CITY,ST,ZIP:	SEATTLE, WA 98107
FORM CONTACT COUNTRY:	UNITED STATES
FORM CONTACT PHONE NBR:	(206)784-2562
FORM CONTACT EMAIL:	cherieb@pacificfishermen.com
GEN STATUS CD:	MQG
MONTHLY GENERATION:	False
BATCH GENERATION:	True
ONE TIME GENERATION:	False
TRANSPORTS OWN WASTE:	False
TRANSPORTS OTHRS WASTE:	False
RECYCLER ONSITE:	False
TRANSFER FACILITY:	False
OTHER EXEMPTION:	Not reported
UW BATTERY GEN:	False
USED OIL TRANSPORTER:	False
USED OIL TRANSFER FACLTY:	False
USED OIL PROCESSOR:	False
USED OIL REREFINER:	False
USED OIL FUEL MRKTR DIRECTS SHPMNTS:	False
USED OIL FUEL MRKTR MEETS SPECS:	False

Facility Site ID Number:	76572492
SWC Desc:	WT02
FWC Desc:	D001, F003, F005
Form Comm:	Not reported
Data Year:	2009
Permit by Rule:	False
Treatment by Generator:	False
Mixed radioactive waste:	False
Importer of hazardous waste:	False
Immediate recycler:	False
Treatment/Storage/Disposal/Recycling Facility:	False

PACIFIC FISHERMEN INCORPORATED (Continued) **1000252092**

Generator of dangerous fuel waste:	False
Generator marketing to burner:	False
"Other marketers (i.e., blender, distributor, etc.)":	False
Utility boiler burner:	False
Industry boiler burner:	False
Industrial Furnace:	False
Smelter defferal:	False
Universal waste - batteries - generate:	False
Universal waste - thermostats - generate:	False
Universal waste - mercury - generate:	False
Universal waste - lamps - generate:	False
Universal waste - batteries - accumulate:	False
Universal waste - thermostats - accumulate:	False
Universal waste - mercury - accumulate:	False
Universal waste - lamps - accumulate:	False
Destination Facility for Universal Waste:	False
Off-specification used oil burner - utility boiler:	False
Off-specification used oil burner - industrial boiler:	False
Off-specification used oil burner - industrial furnace:	False
EPA ID:	WAD049972102
Facility Address 2:	Not reported
TAX REG NBR:	602379018
NAICS CD:	336611
BUSINESS TYPE:	Not reported
MAIL NAME:	Pacific Fishermen Shipyard & Electric LL
MAIL ADDR LINE1:	5351 24TH AVE NW
MAIL CITY,ST,ZIP:	SEATTLE, WA 98107-4122
MAIL COUNTRY:	UNITED STATES
LEGAL ORG NAME:	Pacific Fishermen Shipyard & Electric LL
LEGAL ORG TYPE:	Private
LEGAL ADDR LINE1:	5351 24TH AVE NW
LEGAL CITY,ST,ZIP:	SEATTLE, WA 98107-4122
LEGAL COUNTRY:	UNITED STATES
LEGAL PHONE NBR:	(206)784-2562
LEGAL EFFECTIVE DATE:	5/2/1996
LAND ORG NAME:	Pacific Fishermen Shipyard & Electric LL
LAND ORG TYPE:	Private
LAND PERSON NAME:	Not reported
LAND ADDR LINE1:	5351 24TH AVE NW
LAND CITY,ST,ZIP:	SEATTLE, WA 98107-4122
LAND COUNTRY:	UNITED STATES
LAND PHONE NBR:	(206)784-2562
OPERATOR ORG NAME:	Pacific Fishermen Shipyard & Electric LL
OPERATOR ORG TYPE:	Private
OPERATOR ADDR LINE1:	5351 24TH AVE NW
OPERATOR CITY,ST,ZIP:	SEATTLE, WA 98107-4122
OPERATOR COUNTRY:	UNITED STATES
OPERATOR PHONE NBR:	(206)784-2562
OPERATOR EFFECTIVE DATE:	1/1/1997
SITE CONTACT NAME:	Cherie K Berg
SITE CONTACT ADDR LINE1:	5351 24th Ave NW
SITE CONTACT ZIP:	SEATTLE, WA 98107
SITE CONTACT COUNTRY:	UNITED STATES
SITE CONTACT PHONE NBR:	(206)784-2562
SITE CONTACT EMAIL:	cherieb@pacificfishermen.com
FORM CONTACT NAME:	Cherie K Berg
FORM CONTACT ADDR LINE1:	5351 24th Ave NW

PACIFIC FISHERMEN INCORPORATED (Continued) **1000252092**

FORM CONTACT CITY,ST,ZIP: SEATTLE, WA 98107
FORM CONTACT COUNTRY: UNITED STATES
FORM CONTACT PHONE NBR: (206)784-2562
FORM CONTACT EMAIL: cherieb@pacificfishermen.com
GEN STATUS CD: MQG
MONTHLY GENERATION: False
BATCH GENERATION: True
ONE TIME GENERATION: False
TRANSPORTS OWN WASTE: False
TRANSPORTS OTHRS WASTE: False
RECYCLER ONSITE: False
TRANSFER FACILITY: False
OTHER EXEMPTION: Not reported
UW BATTERY GEN: False
USED OIL TRANSPORTER: False
USED OIL TRANSFER FACLTY: False
USED OIL PROCESSOR: False
USED OIL REREFINER: False
USED OIL FUEL MRKTR DIRECTS SHPMNTS: False
USED OIL FUEL MRKTR MEETS SPECS: False

Facility Site ID Number: 76572492
SWC Desc: WT02
FWC Desc: D001, F003, F005
Form Comm: Not reported
Data Year: Not reported
Permit by Rule: No
Treatment by Generator: No
Mixed radioactive waste: No
Importer of hazardous waste: No
Immediate recycler: No
Treatment/Storage/Disposal/Recycling Facility: No
Generator of dangerous fuel waste: No
Generator marketing to burner: No
"Other marketers (i.e., blender, distributor, etc.)": No
Utility boiler burner: No
Industry boiler burner: No
Industrial Furnace: No
Smelter defferal: No
Universal waste - batteries - generate: No
Universal waste - thermostats - generate: No
Universal waste - mercury - generate: No
Universal waste - lamps - generate: No
Universal waste - batteries - accumulate: No
Universal waste - thermostats - accumulate: No
Universal waste - mercury - accumulate: No
Universal waste - lamps - accumulate: No
Destination Facility for Universal Waste: No
Off-specification used oil burner - utility boiler: No
Off-specification used oil burner - industrial boiler: No
Off-specification used oil burner - industrial furnace: No
EPA ID: WAD049972102
Facility Address 2: Not reported
TAX REG NBR: 178066306
NAICS CD: 336611
BUSINESS TYPE: Not reported
MAIL NAME: Pacific Fishermen Inc

PACIFIC FISHERMEN INCORPORATED (Continued) **1000252092**

MAIL ADDR LINE1:	5351 24TH AVE NW
MAIL CITY,ST,ZIP:	SEATTLE, WA 98107-4122
MAIL COUNTRY:	UNITED STATES
LEGAL ORG NAME:	Pacific Fishermen Inc
LEGAL ORG TYPE:	Private
LEGAL ADDR LINE1:	5351 24TH AVE NW
LEGAL CITY,ST,ZIP:	SEATTLE, WA 98107-4122
LEGAL COUNTRY:	UNITED STATES
LEGAL PHONE NBR:	(206)784-2562
LEGAL EFFECTIVE DATE:	5/2/1996
LAND ORG NAME:	Pacific Fishermen Inc
LAND ORG TYPE:	Private
LAND PERSON NAME:	Not reported
LAND ADDR LINE1:	5351 24TH AVE NW
LAND CITY,ST,ZIP:	SEATTLE, WA 98107-4122
LAND COUNTRY:	UNITED STATES
LAND PHONE NBR:	(206)784-2562
OPERATOR ORG NAME:	Pacific Fishermen Inc
OPERATOR ORG TYPE:	Private
OPERATOR ADDR LINE1:	5351 24TH AVE NW
OPERATOR CITY,ST,ZIP:	SEATTLE, WA 98107-4122
OPERATOR COUNTRY:	UNITED STATES
OPERATOR PHONE NBR:	(206)784-2562
OPERATOR EFFECTIVE DATE:	1/1/1997
SITE CONTACT NAME:	Cherie K Berg
SITE CONTACT ADDR LINE1:	5351 24th Ave NW
SITE CONTACT ZIP:	SEATTLE, WA 98107
SITE CONTACT COUNTRY:	UNITED STATES
SITE CONTACT PHONE NBR:	(206)784-2562
SITE CONTACT EMAIL:	cherieb@pacificfishermen.com
FORM CONTACT NAME:	Cherie K Berg
FORM CONTACT ADDR LINE1:	5351 24th Ave NW
FORM CONTACT CITY,ST,ZIP:	SEATTLE, WA 98107
FORM CONTACT COUNTRY:	UNITED STATES
FORM CONTACT PHONE NBR:	(206)784-2562
FORM CONTACT EMAIL:	cherieb@pacificfishermen.com
GEN STATUS CD:	MQG
MONTHLY GENERATION:	No
BATCH GENERATION:	Yes
ONE TIME GENERATION:	No
TRANSPORTS OWN WASTE:	No
TRANSPORTS OTHRS WASTE:	No
RECYCLER ONSITE:	No
TRANSFER FACILITY:	No
OTHER EXEMPTION:	Not reported
UW BATTERY GEN:	No
USED OIL TRANSPORTER:	No
USED OIL TRANSFER FACLTY:	No
USED OIL PROCESSOR:	No
USED OIL REREFINER:	No
USED OIL FUEL MRKTR DIRECTS SHPMNTS:	No
USED OIL FUEL MRKTR MEETS SPECS:	No

Facility Site ID Number:	76572492
SWC Desc:	WT02
FWC Desc:	D001, F003, F005
Form Comm:	Not reported

PACIFIC FISHERMEN INCORPORATED (Continued) **1000252092**

Data Year:	2008
Permit by Rule:	False
Treatment by Generator:	False
Mixed radioactive waste:	False
Importer of hazardous waste:	False
Immediate recycler:	False
Treatment/Storage/Disposal/Recycling Facility:	False
Generator of dangerous fuel waste:	False
Generator marketing to burner:	False
"Other marketers (i.e., blender, distributor, etc.)":	False
Utility boiler burner:	False
Industry boiler burner:	False
Industrial Furnace:	False
Smelter defferal:	False
Universal waste - batteries - generate:	False
Universal waste - thermostats - generate:	False
Universal waste - mercury - generate:	False
Universal waste - lamps - generate:	False
Universal waste - batteries - accumulate:	False
Universal waste - thermostats - accumulate:	False
Universal waste - mercury - accumulate:	False
Universal waste - lamps - accumulate:	False
Destination Facility for Universal Waste:	False
Off-specification used oil burner - utility boiler:	False
Off-specification used oil burner - industrial boiler:	False
Off-specification used oil burner - industrial furnace:	False
EPA ID:	WAD049972102
Facility Address 2:	Not reported
TAX REG NBR:	602379018
NAICS CD:	336611
BUSINESS TYPE:	Not reported
MAIL NAME:	Pacific Fishermen Shipyard & Electric LL
MAIL ADDR LINE1:	5351 24TH AVE NW
MAIL CITY,ST,ZIP:	SEATTLE, WA 98107-4122
MAIL COUNTRY:	UNITED STATES
LEGAL ORG NAME:	Pacific Fishermen Shipyard & Electric LL
LEGAL ORG TYPE:	Private
LEGAL ADDR LINE1:	5351 24TH AVE NW
LEGAL CITY,ST,ZIP:	SEATTLE, WA 98107-4122
LEGAL COUNTRY:	UNITED STATES
LEGAL PHONE NBR:	(206)784-2562
LEGAL EFFECTIVE DATE:	5/2/1996
LAND ORG NAME:	Pacific Fishermen Shipyard & Electric LL
LAND ORG TYPE:	Private
LAND PERSON NAME:	Not reported
LAND ADDR LINE1:	5351 24TH AVE NW
LAND CITY,ST,ZIP:	SEATTLE, WA 98107-4122
LAND COUNTRY:	UNITED STATES
LAND PHONE NBR:	(206)784-2562
OPERATOR ORG NAME:	Pacific Fishermen Shipyard & Electric LL
OPERATOR ORG TYPE:	Private
OPERATOR ADDR LINE1:	5351 24TH AVE NW
OPERATOR CITY,ST,ZIP:	SEATTLE, WA 98107-4122
OPERATOR COUNTRY:	UNITED STATES
OPERATOR PHONE NBR:	(206)784-2562
OPERATOR EFFECTIVE DATE:	1/1/1997
SITE CONTACT NAME:	Cherie K Berg

PACIFIC FISHERMEN INCORPORATED (Continued) **1000252092**

SITE CONTACT ADDR LINE1:	5351 24th Ave NW
SITE CONTACT ZIP:	SEATTLE, WA 98107
SITE CONTACT COUNTRY:	UNITED STATES
SITE CONTACT PHONE NBR:	(206)784-2562
SITE CONTACT EMAIL:	cherieb@pacificfishermen.com
FORM CONTACT NAME:	Cherie K Berg
FORM CONTACT ADDR LINE1:	5351 24th Ave NW
FORM CONTACT CITY,ST,ZIP:	SEATTLE, WA 98107
FORM CONTACT COUNTRY:	UNITED STATES
FORM CONTACT PHONE NBR:	(206)784-2562
FORM CONTACT EMAIL:	cherieb@pacificfishermen.com
GEN STATUS CD:	MQG
MONTHLY GENERATION:	False
BATCH GENERATION:	True
ONE TIME GENERATION:	False
TRANSPORTS OWN WASTE:	False
TRANSPORTS OTHRS WASTE:	False
RECYCLER ONSITE:	False
TRANSFER FACILITY:	False
OTHER EXEMPTION:	Not reported
UW BATTERY GEN:	False
USED OIL TRANSPORTER:	False
USED OIL TRANSFER FACLTY:	False
USED OIL PROCESSOR:	False
USED OIL REREFINER:	False
USED OIL FUEL MRKTR DIRECTS SHPMNTS:	False
USED OIL FUEL MRKTR MEETS SPECS:	False

Facility Site ID Number:	76572492
SWC Desc:	WT02
FWC Desc:	D001, F003, F005
Form Comm:	Not reported
Data Year:	Not reported
Permit by Rule:	FALSE
Treatment by Generator:	FALSE
Mixed radioactive waste:	FALSE
Importer of hazardous waste:	FALSE
Immediate recycler:	FALSE
Treatment/Storage/Disposal/Recycling Facility:	FALSE
Generator of dangerous fuel waste:	FALSE
Generator marketing to burner:	FALSE
"Other marketers (i.e., blender, distributor, etc.)":	FALSE
Utility boiler burner:	FALSE
Industry boiler burner:	FALSE
Industrial Furnace:	FALSE
Smelter defferal:	FALSE
Universal waste - batteries - generate:	FALSE
Universal waste - thermostats - generate:	FALSE
Universal waste - mercury - generate:	FALSE
Universal waste - lamps - generate:	FALSE
Universal waste - batteries - accumulate:	FALSE
Universal waste - thermostats - accumulate:	FALSE
Universal waste - mercury - accumulate:	FALSE
Universal waste - lamps - accumulate:	FALSE
Destination Facility for Universal Waste:	FALSE
Off-specification used oil burner - utility boiler:	FALSE
Off-specification used oil burner - industrial boiler:	FALSE

PACIFIC FISHERMEN INCORPORATED (Continued) **1000252092**

Off-specification used oil burner - industrial furnace: FALSE
EPA ID: WAD049972102
Facility Address 2: Not reported
TAX REG NBR: 178066306
NAICS CD: 336611
BUSINESS TYPE: Not reported
MAIL NAME: Pacific Fishermen Inc
MAIL ADDR LINE1: 5351 24TH AVE NW
MAIL CITY,ST,ZIP: SEATTLE, WA 98107-4122
MAIL COUNTRY: UNITED STATES
LEGAL ORG NAME: Pacific Fishermen Inc
LEGAL ORG TYPE: Private
LEGAL ADDR LINE1: 5351 24TH AVE NW
LEGAL CITY,ST,ZIP: SEATTLE, WA 98107-4122
LEGAL COUNTRY: UNITED STATES
LEGAL PHONE NBR: (206)784-2562
LEGAL EFFECTIVE DATE: 5/2/1996
LAND ORG NAME: Pacific Fishermen Inc
LAND ORG TYPE: Private
LAND PERSON NAME: Not reported
LAND ADDR LINE1: 5351 24TH AVE NW
LAND CITY,ST,ZIP: SEATTLE, WA 98107-4122
LAND COUNTRY: UNITED STATES
LAND PHONE NBR: (206)784-2562
OPERATOR ORG NAME: Pacific Fishermen Inc
OPERATOR ORG TYPE: Private
OPERATOR ADDR LINE1: 5351 24TH AVE NW
OPERATOR CITY,ST,ZIP: SEATTLE, WA 98107-4122
OPERATOR COUNTRY: UNITED STATES
OPERATOR PHONE NBR: (206)784-2562
OPERATOR EFFECTIVE DATE: 1/1/1997
SITE CONTACT NAME: Cherie K Berg
SITE CONTACT ADDR LINE1: 5351 24th Ave NW
SITE CONTACT ZIP: SEATTLE, WA 98107
SITE CONTACT COUNTRY: UNITED STATES
SITE CONTACT PHONE NBR: (206)784-2562
SITE CONTACT EMAIL: cherieb@pacificfishermen.com
FORM CONTACT NAME: Cherie K Berg
FORM CONTACT ADDR LINE1: 5351 24th Ave NW
FORM CONTACT CITY,ST,ZIP: SEATTLE, WA 98107
FORM CONTACT COUNTRY: UNITED STATES
FORM CONTACT PHONE NBR: (206)784-2562
FORM CONTACT EMAIL: cherieb@pacificfishermen.com
GEN STATUS CD: MQG
MONTHLY GENERATION: FALSE
BATCH GENERATION: TRUE
ONE TIME GENERATION: FALSE
TRANSPORTS OWN WASTE: FALSE
TRANSPORTS OTHRS WASTE: FALSE
RECYCLER ONSITE: FALSE
TRANSFER FACILITY: FALSE
OTHER EXEMPTION: Not reported
UW BATTERY GEN: FALSE
USED OIL TRANSPORTER: FALSE
USED OIL TRANSFER FACLTY: FALSE
USED OIL PROCESSOR: FALSE
USED OIL REREFINER: FALSE

PACIFIC FISHERMEN INCORPORATED (Continued) **1000252092**

USED OIL FUEL MRKTR DIRECTS SHPMNTS: FALSE
USED OIL FUEL MRKTR MEETS SPECS: FALSE

Click this hyperlink while viewing on your computer to access additional WA MANIFEST: detail in the EDR Site Report.

SPILLS:

Facility ID: 521733
Medium: Not reported
Material Desc: PETROLEUM - HYDRAULIC OIL
Material Qty: 1
Material Units: GALLON
Date Received: 10/22/2001
Contact Name: PETERSON

Facility ID: 518354
Medium: Not reported
Material Desc: OTHER - SEE NOTE
Material Qty: 6
Material Units: QUART
Date Received: 5/25/2001
Contact Name: PACIFIC FISHERMEN INC.

Facility ID: 525902
Medium: Not reported
Material Desc: PETROLEUM - HYDRAULIC OIL
Material Qty: 30
Material Units: GALLON
Date Received: 4/18/2002
Contact Name: RICE

Facility ID: 549224
Medium: Not reported
Material Desc: UNKNOWN
Material Qty: 1
Material Units: SHEEN
Date Received: 7/8/2005
Contact Name: Not reported

Facility ID: 547717
Medium: Not reported
Material Desc: OTHER - SEE NOTE
Material Qty: 3
Material Units: QUART
Date Received: 4/23/2005
Contact Name: Not reported

Facility ID: 548531
Medium: Not reported
Material Desc: PETROLEUM - UNKNOWN
Material Qty: 1
Material Units: SHEEN
Date Received: 6/6/2005
Contact Name: UNKNOWN

Facility ID: 546502
Medium: Not reported

PACIFIC FISHERMEN INCORPORATED (Continued) **1000252092**

Material Desc: PETROLEUM - WASTE/USED OIL
Material Qty: 1
Material Units: GALLON
Date Received: 2/25/2005
Contact Name: JAMES

Facility ID: 547553
Medium: Not reported
Material Desc: OTHER - SEE NOTE
Material Qty: Not reported
Material Units: Not reported
Date Received: 4/19/2005
Contact Name: Not reported

Facility ID: 541571
Medium: Not reported
Material Desc: PETROLEUM - HYDRAULIC OIL
Material Qty: 2
Material Units: GALLON
Date Received: 6/18/2004
Contact Name: POST

Facility ID: 545598
Medium: Not reported
Material Desc: UNKNOWN
Material Qty: 1
Material Units: SHEEN
Date Received: 1/7/2005
Contact Name: UNK

Facility ID: 547583
Medium: Not reported
Material Desc: OTHER - SEE NOTE
Material Qty: Not reported
Material Units: Not reported
Date Received: 4/20/2005
Contact Name: Not reported

Facility ID: 550357
Medium: Not reported
Material Desc: PETROLEUM - DIESEL FUEL
Material Qty: 8
Material Units: OUNCE
Date Received: 9/1/2005
Contact Name: Not reported

Facility ID: 545822
Medium: Not reported
Material Desc: PETROLEUM - UNKNOWN
Material Qty: 1
Material Units: SHEEN
Date Received: 1/20/2005
Contact Name: UNK

Facility ID: 546100
Medium: Not reported
Material Desc: OTHER - SEE NOTE

PACIFIC FISHERMEN INCORPORATED (Continued) **1000252092**

Material Qty: 1
Material Units: CUP
Date Received: 2/3/2005
Contact Name: Not reported

Facility ID: 555325
Medium: Not reported
Material Desc: CHEMICAL
Material Qty: Not reported
Material Units: Not reported
Date Received: 5/24/2006
Contact Name: Not reported

Facility ID: 554191
Medium: Not reported
Material Desc: PETROLEUM - UNKNOWN
Material Qty: 1
Material Units: SHEEN
Date Received: 3/30/2006
Contact Name: UNK

Facility ID: 552297
Medium: Not reported
Material Desc: PETROLEUM - UNKNOWN
Material Qty: 1
Material Units: SHEEN
Date Received: 12/13/2005
Contact Name: UNK

Facility ID: 552549
Medium: Not reported
Material Desc: PETROLEUM - UNKNOWN
Material Qty: 1
Material Units: SHEEN
Date Received: 12/30/2005
Contact Name: UNK

Facility ID: 562058
Medium: Not reported
Material Desc: PETROLEUM - DIESEL FUEL
Material Qty: 1
Material Units: CUP
Date Received: 4/23/2007
Contact Name: Not reported

Facility ID: 563503
Medium: Not reported
Material Desc: PETROLEUM - UNKNOWN
Material Qty: 1
Material Units: SHEEN
Date Received: 6/28/2007
Contact Name: UNK

Facility ID: 561224
Medium: Not reported
Material Desc: PETROLEUM - UNKNOWN
Material Qty: 1

PACIFIC FISHERMEN INCORPORATED (Continued) **1000252092**

Material Units: PINT
Date Received: 3/14/2007
Contact Name: MCKAY

Facility ID: 604045
Medium: Not reported
Material Desc: OTHER - SEE NOTE
Material Qty: Not reported
Material Units: Not reported
Date Received: 2/28/2008 2:38:00 PM
Contact Name: BRODIE

Facility ID: 605629
Medium: Not reported
Material Desc: OTHER - SEE NOTE
Material Qty: 1
Material Units: GALLON
Date Received: 5/9/2008 11:53:00 AM
Contact Name: Not reported

Facility ID: 610584
Medium: SURFACE WATER-FRESH
Material Desc: PETROLEUM - HYDRAULIC OIL
Material Qty: Not reported
Material Units: GALLON
Date Received: 1/16/2009 1:19:00 PM
Contact Name: WARD

Facility ID: 603048
Medium: Not reported
Material Desc: PETROLEUM - HYDRAULIC OIL
Material Qty: Not reported
Material Units: GALLON
Date Received: 1/4/2008 10:27:00 AM
Contact Name: BERG

Facility ID: 605129
Medium: Not reported
Material Desc: BILGE WATER
Material Qty: Not reported
Material Units: GALLON
Date Received: 4/17/2008 4:05:00 PM
Contact Name: HOLT

Facility ID: 611052
Medium: SURFACE WATER-FRESH
Material Desc: PETROLEUM - UNKNOWN
Material Qty: Not reported
Material Units: GALLON
Date Received: 2/12/2009 8:31:00 AM
Contact Name: UNKNOWN

Facility ID: 603782
Medium: Not reported
Material Desc: PETROLEUM - UNKNOWN
Material Qty: Not reported
Material Units: GALLON

PACIFIC FISHERMEN INCORPORATED (Continued) **1000252092**

Date Received: 2/13/2008 10:17:00 AM
Contact Name: UNKNOWN

Facility ID: 603782
Medium: Not reported
Material Desc: PETROLEUM - UNKNOWN
Material Qty: Not reported
Material Units: GALLON
Date Received: 2/13/2008 11:09:00 AM
Contact Name: UNKNOWN

Facility ID: 602222
Medium: Not reported
Material Desc: PETROLEUM - OIL OTHER
Material Qty: Not reported
Material Units: GALLON
Date Received: 11/27/2007 7:09:00 AM
Contact Name: SIMONS

Facility ID: 604029
Medium: Not reported
Material Desc: PETROLEUM - UNKNOWN
Material Qty: Not reported
Material Units: GALLON
Date Received: 2/28/2008 7:42:00 AM
Contact Name: UNKNOWN

Facility ID: 603196
Medium: Not reported
Material Desc: PETROLEUM - MOTOR OIL
Material Qty: 5
Material Units: GALLON
Date Received: 1/11/2008 7:51:00 AM
Contact Name: LASHUA

Facility ID: 603636
Medium: Not reported
Material Desc: PETROLEUM - UNKNOWN
Material Qty: Not reported
Material Units: GALLON
Date Received: 2/6/2008 8:07:00 AM
Contact Name: UNKNOWN

Facility ID: 603782
Medium: Not reported
Material Desc: PETROLEUM - UNKNOWN
Material Qty: Not reported
Material Units: GALLON
Date Received: 2/13/2008 9:58:00 AM
Contact Name: UNKNOWN

Facility ID: 613953
Medium: SURFACE WATER-FRESH
Material Desc: OTHER - SEE NOTE
Material Qty: Not reported
Material Units: Not reported
Date Received: 7/10/2009 10:43:00 AM

PACIFIC FISHERMEN INCORPORATED (Continued) **1000252092**

Contact Name: Not reported

Facility ID: 612785
Medium: SURFACE WATER-FRESH
Material Desc: PETROLEUM - UNKNOWN
Material Qty: Not reported
Material Units: GALLON
Date Received: 5/13/2009 11:42:00 AM
Contact Name: UNKOWN

Facility ID: 613263
Medium: SURFACE WATER-MARINE
Material Desc: SEWAGE/SLUDGE
Material Qty: 300
Material Units: GALLON
Date Received: 6/4/2009 5:56:00 PM
Contact Name: Not reported

Facility ID: 612368
Medium: SURFACE WATER-FRESH
Material Desc: OTHER - SEE NOTE
Material Qty: Not reported
Material Units: Not reported
Date Received: 4/24/2009 2:54:00 PM
Contact Name: Not reported

Facility ID: 612087
Medium: SURFACE WATER-FRESH
Material Desc: PETROLEUM - UNKNOWN
Material Qty: Not reported
Material Units: GALLON
Date Received: 4/10/2009 10:27:00 AM
Contact Name: UNKNOWN

Facility ID: 616917
Medium: SURFACE WATER-FRESH
Material Desc: PETROLEUM - HYDRAULIC OIL
Material Qty: 8
Material Units: GALLON
Date Received: 12/8/2009 10:47:00 AM
Contact Name: LJUNG

Facility ID: 619871
Medium: SURFACE WATER-FRESH
Material Desc: PETROLEUM - OIL OTHER
Material Qty: Not reported
Material Units: GALLON
Date Received: 5/14/2010 8:28:00 AM
Contact Name: Not reported

Facility ID: 619982
Medium: SURFACE WATER-FRESH
Material Desc: PETROLEUM - HYDRAULIC OIL
Material Qty: Not reported
Material Units: GALLON
Date Received: 5/19/2010 10:04:00 AM
Contact Name: BERG

PACIFIC FISHERMEN INCORPORATED (Continued) **1000252092**

Facility ID: 620587
Medium: SURFACE WATER-FRESH
Material Desc: PETROLEUM - UNKNOWN
Material Qty: Not reported
Material Units: GALLON
Date Received: 6/16/2010 12:30:00 PM
Contact Name: UNKNOWN

Facility ID: 618034
Medium: SURFACE WATER-FRESH
Material Desc: PETROLEUM - UNKNOWN
Material Qty: Not reported
Material Units: GALLON
Date Received: 2/10/2010 9:42:00 AM
Contact Name: UNKNOWN

Facility ID: 619332
Medium: SURFACE WATER-FRESH
Material Desc: OTHER - SEE NOTE
Material Qty: Not reported
Material Units: Not reported
Date Received: 4/19/2010 2:50:00 PM
Contact Name: SMITH

D49 **ALASKA SIGHTSEEING CRUISE WEST** **RCRA-NonGen** **1001491071**
South **5351 24TH AVE NW STORAGE BOX 1** **FINDS** **WAH000006593**
< 1/8 **SEATTLE, WA 98107** **ALLSITES**
0.076 mi.
402 ft. **Site 3 of 3 in cluster D**

Relative:
Lower

Actual:
28 ft.

RCRA-NonGen:
Date form received by agency: 04/21/2005
Facility name: ALASKA SIGHTSEEING CRUISE WEST
Facility address: 5351 24TH AVE NW STORAGE BOX 1
SEATTLE, WA 98107
EPA ID: WAH000006593
Mailing address: 2301 5TH AVE STE 401
SEATTLE, WA 98121
Contact: DAVID NYE
Contact address: 2301 5TH AVE STE 401
SEATTLE, WA 98121
Contact country: US
Contact telephone: (206)441-8687
Contact email: Not reported
EPA Region: 10
Classification: Non-Generator
Description: Handler: Non-Generators do not presently generate hazardous waste

Owner/Operator Summary:
Owner/operator name: BRYCE BROCKWAY
Owner/operator address: 2301 5TH AVE STE 401
SEATTLE, WA 98121
Owner/operator country: US
Owner/operator telephone: Not reported
Legal status: Private
Owner/Operator Type: Operator
Owner/Op start date: 10/14/1998

ALASKA SIGHTSEEING CRUISE WEST (Continued) **1001491071**

Owner/Op end date: Not reported

Handler Activities Summary:
U.S. importer of hazardous waste: No
Mixed waste (haz. and radioactive): No
Recycler of hazardous waste: No
Transporter of hazardous waste: No
Treater, storer or disposer of HW: No
Underground injection activity: No
On-site burner exemption: No
Furnace exemption: No
Used oil fuel burner: No
Used oil processor: No
User oil refiner: No
Used oil fuel marketer to burner: No
Used oil Specification marketer: No
Used oil transfer facility: No
Used oil transporter: No
Off-site waste receiver: Commercial status unknown

Historical Generators:
Date form received by agency: 12/31/2003
Facility name: ALASKA SIGHTSEEING CRUISE WEST
Classification: Not a generator, verified

Violation Status: No violations found

FINDS:

Registry ID: 110005393788

Environmental Interest/Information System
Washington Facility / Site Identification System (WA-FSIS) provides a means to query and display data maintained by the Washington Department of Ecology. This system contains key information for each facility/site that is currently, or has been, of interest to the Air Quality, Dam Safety, Hazardous Waste, Toxics Cleanup, and Water Quality Programs.

RCRAInfo is a national information system that supports the Resource Conservation and Recovery Act (RCRA) program through the tracking of events and activities related to facilities that generate, transport, and treat, store, or dispose of hazardous waste. RCRAInfo allows RCRA program staff to track the notification, permit, compliance, and corrective action activities required under RCRA.

ALLSITES:
Facility Id: 43645497
Latitude: 47.667279999999998
Longitude: -122.38778000000001
Geographic location identifier (alias facid): 43645497
Facility Name: Alaska Sightseeing Cruise West
Latitude Decimal Degrees: 47.667279999999998
Longitude Decimal Degrees: -122.38778000000001
Coordinate Point Areal Extent Code: 99

ALASKA SIGHTSEEING CRUISE WEST (Continued) **1001491071**

Horizontal Accuracy Code: 12
Coordinate Point Geographic Position Code: 8
Location Verified Code: N

Geographic Location Identifier (Alias Facid): 43645497
Interaction (Aka Env Int) Type Code: HWG
Interaction (Aka Env Int) Description: Hazardous Waste Generator
Interaction Status: I
Federal Program Indentifier: WAH000006593
Interaction Start Date: 10/14/1998
Interaction End Date: 12/31/2004

H50 **GEORGE LEE S GARAGE** **EDR Historical Auto Stations** **1009377140**
SE **5458 SHILSHOTE AVE NW** **N/A**
< 1/8 **SEATTLE, WA**
0.080 mi.
422 ft. **Site 4 of 4 in cluster H**

Relative:
Lower

Actual:
40 ft.

EDR Historical Auto Stations:
Name: GEORGE LEE S GARAGE
Year: 1980
Type: AUTOMOBILE REPAIRING

---

51 **BALLARD WASTE OIL** **RCRA-NonGen** **1000696867**
WSW **NE COR NW 54TH ST & 26TH AVE N** **FINDS** **WAD988504932**
< 1/8 **SEATTLE, WA 98107**
0.081 mi.
426 ft.

Relative:
Lower

Actual:
30 ft.

RCRA-NonGen:
Date form received by agency: 04/14/1992
Facility name: BALLARD WASTE OIL
Facility address: NE COR NW 54TH ST & 26TH AVE N
SEATTLE, WA 98107
EPA ID: WAD988504932
Mailing address: 3190 160TH AVE SE
BELLEVUE, WA 98008-5452
Contact: KIRK SMITH
Contact address: 3190 160TH AVE SE
BELLEVUE, WA 98008-5452
Contact country: US
Contact telephone: (425)649-7124
Contact email: Not reported
EPA Region: 10
Classification: Non-Generator
Description: Handler: Non-Generators do not presently generate hazardous waste

Owner/Operator Summary:
Owner/operator name: WA ECY
Owner/operator address: 3190 160TH AVE SE
BELLEVUE, WA 98008
Owner/operator country: US
Owner/operator telephone: Not reported
Legal status: Private
Owner/Operator Type: Owner

BALLARD WASTE OIL (Continued) **1000696867**

Owner/Op start date: 04/14/1992
Owner/Op end date: Not reported

Handler Activities Summary:
U.S. importer of hazardous waste: No
Mixed waste (haz. and radioactive): No
Recycler of hazardous waste: No
Transporter of hazardous waste: No
Treater, storer or disposer of HW: No
Underground injection activity: No
On-site burner exemption: No
Furnace exemption: No
Used oil fuel burner: No
Used oil processor: No
User oil refiner: No
Used oil fuel marketer to burner: No
Used oil Specification marketer: No
Used oil transfer facility: No
Used oil transporter: No
Off-site waste receiver: Commercial status unknown

Violation Status: No violations found

FINDS:

Registry ID: 110008224616

Environmental Interest/Information System
RCRAInfo is a national information system that supports the Resource Conservation and Recovery Act (RCRA) program through the tracking of events and activities related to facilities that generate, transport, and treat, store, or dispose of hazardous waste. RCRAInfo allows RCRA program staff to track the notification, permit, compliance, and corrective action activities required under RCRA.

---

52 **HANSEN S SHELL SERVICE** **EDR Historical Auto Stations** **1009377869**
North **5803 24TH AVE NW** **N/A**
< 1/8 **SEATTLE, WA**
0.097 mi.
514 ft.

Relative:
Higher

Actual:
81 ft.

EDR Historical Auto Stations:
Name: HANSEN S SHELL SERVICE
Year: 1975
Type: GASOLINE STATIONS

I53 **ENG JAMES LAUNDRY** **EDR Historical Cleaners** **1009346272**
ESE **5427 BALLARD AVE NW** **N/A**
< 1/8 **SEATTLE, WA**
0.113 mi.
597 ft. **Site 1 of 5 in cluster I**

Relative:
Higher

Actual:
58 ft.

EDR Historical Cleaners:

Name:	ENG JAMES LAUNDRY
Year:	1966
Type:	LAUNDRIES
Name:	ENG JAMES LAUNDRY
Year:	1970
Type:	LAUNDRIES
Name:	ENG JAMES LAUNDRY
Year:	1975
Type:	LAUNDRIES AND DRY CLEANERS
Name:	ENG JAMES LAUNDRY
Year:	1980
Type:	LAUNDRIES AND DRY CLEANERS
Name:	ENG JAMES LAUNDRY
Year:	1986
Type:	LAUNDRIES AND DRY CLEANERS
Name:	ENG JAMES LAUNDRY
Year:	1990
Type:	LAUNDRIES AND DRY CLEANERS

I54 **ENG JAMES LAUNDRY** **EDR Historical Cleaners** **1009346271**
ESE **5427 BALLARD AVE** **N/A**
< 1/8 **SEATTLE, WA**
0.115 mi.
607 ft. **Site 2 of 5 in cluster I**

Relative:
Higher

Actual:
58 ft.

EDR Historical Cleaners:

Name:	ENG JAMES LAUNDRY
Year:	1960
Type:	LAUNDRIES

I55 **CHAMBERLAIN PAUL SERVICE STATION** **EDR Historical Auto Stations** **1009376980**
ESE **5414 22ND AVE NW** **N/A**
1/8-1/4 **SEATTLE, WA**
0.138 mi.
726 ft. **Site 3 of 5 in cluster I**

Relative:
Higher

Actual:
57 ft.

EDR Historical Auto Stations:

Name:	BALLARD CHEVRON SERVICE
Year:	1955
Type:	GAS STATIONS
Name:	JONES BROS
Year:	1960
Type:	GASOLINE STATIONS
Name:	CHAMBERLAIN PAUL SERVICE STATION

CHAMBERLAIN PAUL SERVICE STATION (Continued) **1009376980**

Year: 1966
Type: GASOLINE STATIONS

I56 **GRIFFITH AND REMLEY** **EDR Historical Auto Stations** **1009376979**
ESE **5414 22D AVE NW** **N/A**
1/8-1/4 **SEATTLE, WA**
0.138 mi.
727 ft. **Site 4 of 5 in cluster I**

Relative:
Higher

Actual:
57 ft.

EDR Historical Auto Stations:
Name: QUIST EDW J
Year: 1940
Type: GASOLINE AND OIL SERVICE STATIONS

Name: WILSON CARL
Year: 1944
Type: GASOLINE AND OIL SERVICE STATIONS

Name: GRIFFITH AND REMLEY
Year: 1951
Type: GASOLINE STATIONS

I57 **KEE LIM** **EDR Historical Cleaners** **1009346240**
ESE **5410 22D AVE NW** **N/A**
1/8-1/4 **SEATTLE, WA**
0.139 mi.
735 ft. **Site 5 of 5 in cluster I**

Relative:
Higher

Actual:
56 ft.

EDR Historical Cleaners:
Name: KEE LIM
Year: 1944
Type: LAUNDRIES CHINESE

J58 **BALLARD HOTEL LLC** **ALLSITES** **S110039813**
SE **5425 SHILSHOLE AVE NW** **N/A**
1/8-1/4 **SEATTLE, WA 98107**
0.142 mi.
748 ft. **Site 1 of 3 in cluster J**

Relative:
Lower

Actual:
34 ft.

ALLSITES:
Facility Id: 12583
Latitude: 47.683100000000003
Longitude: -122.386
Geographic location identifier (alias facid): 12583
Facility Name: BALLARD HOTEL LLC
Latitude Decimal Degrees: 47.683100000000003
Longitude Decimal Degrees: -122.386
Coordinate Point Areal Extent Code: 0
Horizontal Accuracy Code: 99
Coordinate Point Geographic Position Code: 0
Location Verified Code: Not reported

Geographic Location Identifier (Alias Facid): 12583
Interaction (Aka Env Int) Type Code: CONSTGP
Interaction (Aka Env Int) Description: Construction SW GP

BALLARD HOTEL LLC (Continued) **S110039813**

Interaction Status:	A
Federal Program Indentifier:	WAR011343
Interaction Start Date:	11/20/2008
Interaction End Date:	Not reported

K59 **ALEUTIAN DRAGON FISHERIES** **RCRA-NonGen** **1000474182**
West **2801 NW MARKET NE COR OF BLDG** **FINDS** **WAD988482808**
1/8-1/4 **SEATTLE, WA 98107** **ALLSITES**
0.142 mi.
748 ft. **Site 1 of 6 in cluster K**

Relative:
Lower

Actual:
33 ft.

RCRA-NonGen:

Date form received by agency:	01/12/1999
Facility name:	ALEUTIAN DRAGON FISHERIES
Facility address:	2801 NW MARKET NE COR OF BLDG SEATTLE, WA 981074215
EPA ID:	WAD988482808
Mailing address:	PO BOX 70668 SEATTLE, WA 98107-0668
Contact:	ERIK HILDEBRAND
Contact address:	PO BOX 70668 SEATTLE, WA 98107-0668
Contact country:	US
Contact telephone:	(206)784-5170
Contact email:	Not reported
EPA Region:	10
Land type:	Private
Classification:	Non-Generator
Description:	Handler: Non-Generators do not presently generate hazardous waste

Owner/Operator Summary:

Owner/operator name:	ALEUTIAN DRAGON FISHERIES
Owner/operator address:	PO BOX 70668 SEATTLE, WA 98107
Owner/operator country:	US
Owner/operator telephone:	Not reported
Legal status:	Private
Owner/Operator Type:	Owner
Owner/Op start date:	05/02/1996
Owner/Op end date:	Not reported

Handler Activities Summary:

U.S. importer of hazardous waste:	No
Mixed waste (haz. and radioactive):	No
Recycler of hazardous waste:	No
Transporter of hazardous waste:	No
Treater, storer or disposer of HW:	No
Underground injection activity:	No
On-site burner exemption:	No
Furnace exemption:	No
Used oil fuel burner:	No
Used oil processor:	No
User oil refiner:	No
Used oil fuel marketer to burner:	No
Used oil Specification marketer:	No
Used oil transfer facility:	No

ALEUTIAN DRAGON FISHERIES (Continued) **1000474182**

Used oil transporter: No
Off-site waste receiver: Commercial status unknown

Violation Status: No violations found

Evaluation Action Summary:
Evaluation date: 06/19/1997
Evaluation: COMPLIANCE ASSISTANCE VISIT
Area of violation: Not reported
Date achieved compliance: Not reported
Evaluation lead agency: State

Evaluation date: 04/01/1991
Evaluation: COMPLIANCE ASSISTANCE VISIT
Area of violation: Not reported
Date achieved compliance: Not reported
Evaluation lead agency: State

FINDS:

Registry ID: 110008222743

Environmental Interest/Information System
RCRAInfo is a national information system that supports the Resource Conservation and Recovery Act (RCRA) program through the tracking of events and activities related to facilities that generate, transport, and treat, store, or dispose of hazardous waste. RCRAInfo allows RCRA program staff to track the notification, permit, compliance, and corrective action activities required under RCRA.

ALLSITES:
Facility Id: 34996721
Latitude: 47.668460000000003
Longitude: -122.39488
Geographic location identifier (alias facid): 34996721
Facility Name: Aleutian Dragon Fisheries
Latitude Decimal Degrees: 47.668460000000003
Longitude Decimal Degrees: -122.39488
Coordinate Point Areal Extent Code: 99
Horizontal Accuracy Code: 99
Coordinate Point Geographic Position Code: 99
Location Verified Code: N

Geographic Location Identifier (Alias Facid): 34996721
Interaction (Aka Env Int) Type Code: HWG
Interaction (Aka Env Int) Description: Hazardous Waste Generator
Interaction Status: I
Federal Program Indentifier: WAD988482808
Interaction Start Date: 2/14/1991
Interaction End Date: 12/31/1996

J60 **CROSSFIELD PRODUCTS CORP** **RCRA-NonGen** **1000386395**
SE **5422 SHILSHOLE AVE NW** **FINDS** **WAD980978639**
1/8-1/4 **SEATTLE, WA 98107** **ALLSITES**
0.145 mi.
767 ft. **Site 2 of 3 in cluster J**

Relative:
Lower

Actual:
34 ft.

RCRA-NonGen:

Date form received by agency:	07/15/1985
Facility name:	CROSSFIELD PRODUCTS CORP
Facility address:	5422 SHILSHOLE AVE NW SEATTLE, WA 98107
EPA ID:	WAD980978639
Contact:	WILLIAM WALSH
Contact address:	5422 SHILSHOLE AVE NW SEATTLE, WA 98107-4022
Contact country:	US
Contact telephone:	(206)782-4929
Contact email:	Not reported
EPA Region:	10
Classification:	Non-Generator
Description:	Handler: Non-Generators do not presently generate hazardous waste

Owner/Operator Summary:

Owner/operator name:	CROSSFIELD PRODUCTS CORP
Owner/operator address:	5422 SHILSHOLE AVE NW SEATTLE, WA 98107
Owner/operator country:	US
Owner/operator telephone:	Not reported
Legal status:	Private
Owner/Operator Type:	Owner
Owner/Op start date:	07/15/1985
Owner/Op end date:	Not reported

Handler Activities Summary:

U.S. importer of hazardous waste:	No
Mixed waste (haz. and radioactive):	No
Recycler of hazardous waste:	No
Transporter of hazardous waste:	No
Treater, storer or disposer of HW:	No
Underground injection activity:	No
On-site burner exemption:	No
Furnace exemption:	No
Used oil fuel burner:	No
Used oil processor:	No
User oil refiner:	No
Used oil fuel marketer to burner:	No
Used oil Specification marketer:	No
Used oil transfer facility:	No
Used oil transporter:	No
Off-site waste receiver:	Commercial status unknown

Violation Status: No violations found

FINDS:

Registry ID: 110005336751

Environmental Interest/Information System
RCRAInfo is a national information system that supports the Resource

CROSSFIELD PRODUCTS CORP (Continued) **1000386395**

Conservation and Recovery Act (RCRA) program through the tracking of events and activities related to facilities that generate, transport, and treat, store, or dispose of hazardous waste. RCRAInfo allows RCRA program staff to track the notification, permit, compliance, and corrective action activities required under RCRA.

ALLSITES:

Facility Id:	16416554
Latitude:	47.667670000000001
Longitude:	-122.38633
Geographic location identifier (alias facid):	16416554
Facility Name:	Crossfield Products Corp
Latitude Decimal Degrees:	47.667670000000001
Longitude Decimal Degrees:	-122.38633
Coordinate Point Areal Extent Code:	99
Horizontal Accuracy Code:	99
Coordinate Point Geographic Position Code:	99
Location Verified Code:	N
Geographic Location Identifier (Alias Facid):	16416554
Interaction (Aka Env Int) Type Code:	HWG
Interaction (Aka Env Int) Description:	Hazardous Waste Generator
Interaction Status:	I
Federal Program Indentifier:	WAD980978639
Interaction Start Date:	7/15/1985
Interaction End Date:	8/9/1991

L61 **DAVIS ABRAHAM** **EDR Historical Cleaners** **1009346739**
North **5905 24TH AVE NW** **N/A**
1/8-1/4 **SEATTLE, WA**
0.147 mi.
778 ft. **Site 1 of 2 in cluster L**

Relative:
Higher

Actual:
92 ft.

EDR Historical Cleaners:

Name:	DAVIS ABRAHAM
Year:	1920
Type:	DYERS AND CLEANERS

L62 **NOVELTY CLEANERS AND TAILORS** **EDR Historical Cleaners** **1009346763**
North **5919 24TH AVE NW** **N/A**
1/8-1/4 **SEATTLE, WA**
0.154 mi.
814 ft. **Site 2 of 2 in cluster L**

Relative:
Higher

Actual:
94 ft.

EDR Historical Cleaners:

Name:	NOVELTY CLEANERS AND TAILORS
Year:	1940
Type:	CLOTHES PRESSERS AND CLEANERS

K63 **NORTHWEST MARKET STREEET** **LUST** **U001126047**
West **2801 NW MARKET ST** **N/A**
1/8-1/4 **SEATTLE, WA 98107**
0.154 mi.
815 ft. **Site 2 of 6 in cluster K**

Relative:
Lower

Actual:
34 ft.

LUST:

edr_fstat:	WA
edr_fzip:	981074215
edr_fcnty:	KING
edr_zip:	98107-4215
FS ID:	2234
Facility ID:	9776
Facility Status:	Cleanup Started
Release ID:	4627
Affected Media:	Ground Water
Alternate Name:	EMIL ASSOCIATES PROPERTY
Release Notification Date:	7/30/1993
Release Status Date:	6/1/1995
Site Response Unit Code:	NORTHWEST
Lat/Long:	47.668399 / -122.39402

edr_fstat:	WA
edr_fzip:	981074215
edr_fcnty:	KING
edr_zip:	98107-4215
FS ID:	2234
Facility ID:	9776
Facility Status:	Cleanup Started
Release ID:	4627
Affected Media:	Soil
Alternate Name:	EMIL ASSOCIATES PROPERTY
Release Notification Date:	7/30/1993
Release Status Date:	6/1/1995
Site Response Unit Code:	NORTHWEST
Lat/Long:	47.668399 / -122.39402

K64 **NW MARKET ST SITE** **UST** **U004040695**
West **2801 NW MARKET ST** **N/A**
1/8-1/4 **SEATTLE, WA 98107**
0.154 mi.
815 ft. **Site 3 of 6 in cluster K**

Relative:
Lower

Actual:
34 ft.

UST:

Facility ID:	2234
Site ID:	9776
Lat Deg:	47
Lat Min:	40
Lat Sec:	6.23640000000307
Long Deg:	-122
Long Min:	23
Long Sec:	38.4719999999913
UBI:	Not reported
Phone Number:	2067822000

Tank ID:	16217
Tank Name:	8
Install Date:	12/31/1964
Capacity:	Not reported
Tank Upgrade Date:	1/1/0001

NW MARKET ST SITE (Continued) **U004040695**

TankSystem Status:	Closed in Place
TankSystem Status Change Date:	8/26/1996
Tank Status:	Closed in Place
Tank Permit Expiration Date:	1/1/0001
Tank Closure Date:	1/1/0001
Tank Pumping System:	Not reported
Tank Spill Prevention:	Not reported
Tank Overfill Prevention:	Not reported
Tank Material:	Steel
Tank Construction:	Not reported
Tank Tightness Test:	Not reported
Tank Corrosion Protection:	Not reported
Pipe Material:	Not reported
Pipe Construction:	Not reported
Pipe Primary Release Detection:	Not reported
Pipe Second Release Detection:	Not reported
Pipe Corrosion Protection:	Not reported
Tank Primary Release Detection:	Not reported
Tank Second Release Detection:	Not reported
Pipe Tightness Test:	Not reported
Tank Actual Status Date:	8/6/1996
Tag Number:	Not reported

Tank ID:	16302
Tank Name:	4
Install Date:	12/31/1964
Capacity:	Not reported
Tank Upgrade Date:	1/1/0001
TankSystem Status:	Closed in Place
TankSystem Status Change Date:	8/26/1996
Tank Status:	Closed in Place
Tank Permit Expiration Date:	1/1/0001
Tank Closure Date:	1/1/0001
Tank Pumping System:	Not reported
Tank Spill Prevention:	Not reported
Tank Overfill Prevention:	Not reported
Tank Material:	Not reported
Tank Construction:	Not reported
Tank Tightness Test:	Not reported
Tank Corrosion Protection:	Not reported
Pipe Material:	Steel
Pipe Construction:	Not reported
Pipe Primary Release Detection:	Not reported
Pipe Second Release Detection:	Not reported
Pipe Corrosion Protection:	Not reported
Tank Primary Release Detection:	Not reported
Tank Second Release Detection:	Not reported
Pipe Tightness Test:	Not reported
Tank Actual Status Date:	8/6/1996
Tag Number:	Not reported

Tank ID:	16306
Tank Name:	6
Install Date:	12/31/1964
Capacity:	Not reported

NW MARKET ST SITE (Continued) **U004040695**

Tank Upgrade Date:	1/1/0001
TankSystem Status:	Closed in Place
TankSystem Status Change Date:	8/26/1996
Tank Status:	Closed in Place
Tank Permit Expiration Date:	1/1/0001
Tank Closure Date:	1/1/0001
Tank Pumping System:	Not reported
Tank Spill Prevention:	Not reported
Tank Overfill Prevention:	Not reported
Tank Material:	Not reported
Tank Construction:	Not reported
Tank Tightness Test:	Not reported
Tank Corrosion Protection:	Not reported
Pipe Material:	Steel
Pipe Construction:	Not reported
Pipe Primary Release Detection:	Not reported
Pipe Second Release Detection:	Not reported
Pipe Corrosion Protection:	Not reported
Tank Primary Release Detection:	Not reported
Tank Second Release Detection:	Not reported
Pipe Tightness Test:	Not reported
Tank Actual Status Date:	8/6/1996
Tag Number:	Not reported

Tank ID:	16367
Tank Name:	2
Install Date:	12/31/1964
Capacity:	Not reported
Tank Upgrade Date:	1/1/0001
TankSystem Status:	Closed in Place
TankSystem Status Change Date:	8/26/1996
Tank Status:	Closed in Place
Tank Permit Expiration Date:	1/1/0001
Tank Closure Date:	1/1/0001
Tank Pumping System:	Not reported
Tank Spill Prevention:	Not reported
Tank Overfill Prevention:	Not reported
Tank Material:	Fiberglass Reinforced Plastic
Tank Construction:	Not reported
Tank Tightness Test:	Not reported
Tank Corrosion Protection:	Not reported
Pipe Material:	Not reported
Pipe Construction:	Above Ground Piping
Pipe Primary Release Detection:	Not reported
Pipe Second Release Detection:	Not reported
Pipe Corrosion Protection:	Not reported
Tank Primary Release Detection:	Not reported
Tank Second Release Detection:	Not reported
Pipe Tightness Test:	Not reported
Tank Actual Status Date:	8/6/1996
Tag Number:	Not reported

Tank ID:	16419
Tank Name:	5
Install Date:	12/31/1964

NW MARKET ST SITE (Continued) **U004040695**

Capacity:	111 TO 1,100 Gallons
Tank Upgrade Date:	1/1/0001
TankSystem Status:	Removed
TankSystem Status Change Date:	9/13/1998
Tank Status:	Removed
Tank Permit Expiration Date:	1/1/0001
Tank Closure Date:	1/1/0001
Tank Pumping System:	Not reported
Tank Spill Prevention:	Not reported
Tank Overfill Prevention:	Not reported
Tank Material:	Not reported
Tank Construction:	Not reported
Tank Tightness Test:	Not reported
Tank Corrosion Protection:	Not reported
Pipe Material:	Not reported
Pipe Construction:	Not reported
Pipe Primary Release Detection:	Not reported
Pipe Second Release Detection:	Not reported
Pipe Corrosion Protection:	Not reported
Tank Primary Release Detection:	Not reported
Tank Second Release Detection:	Not reported
Pipe Tightness Test:	Not reported
Tank Actual Status Date:	8/6/1996
Tag Number:	Not reported

Tank ID:	16427
Tank Name:	1
Install Date:	12/31/1964
Capacity:	111 TO 1,100 Gallons
Tank Upgrade Date:	1/1/0001
TankSystem Status:	Exempt
TankSystem Status Change Date:	8/26/1996
Tank Status:	Exempt
Tank Permit Expiration Date:	1/1/0001
Tank Closure Date:	1/1/0001
Tank Pumping System:	Not reported
Tank Spill Prevention:	Not reported
Tank Overfill Prevention:	Not reported
Tank Material:	Fiberglass Reinforced Plastic
Tank Construction:	Not reported
Tank Tightness Test:	Not reported
Tank Corrosion Protection:	Not reported
Pipe Material:	Not reported
Pipe Construction:	Not reported
Pipe Primary Release Detection:	Not reported
Pipe Second Release Detection:	Not reported
Pipe Corrosion Protection:	Not reported
Tank Primary Release Detection:	Not reported
Tank Second Release Detection:	Not reported
Pipe Tightness Test:	Not reported
Tank Actual Status Date:	8/6/1996
Tag Number:	Not reported

Tank ID:	16489
Tank Name:	3

NW MARKET ST SITE (Continued) **U004040695**

Install Date:	12/31/1964
Capacity:	111 TO 1,100 Gallons
Tank Upgrade Date:	1/1/0001
TankSystem Status:	Closed in Place
TankSystem Status Change Date:	8/26/1996
Tank Status:	Closed in Place
Tank Permit Expiration Date:	1/1/0001
Tank Closure Date:	1/1/0001
Tank Pumping System:	Not reported
Tank Spill Prevention:	Not reported
Tank Overfill Prevention:	Not reported
Tank Material:	Not reported
Tank Construction:	Not reported
Tank Tightness Test:	Not reported
Tank Corrosion Protection:	Not reported
Pipe Material:	Steel
Pipe Construction:	Not reported
Pipe Primary Release Detection:	Not reported
Pipe Second Release Detection:	Not reported
Pipe Corrosion Protection:	Not reported
Tank Primary Release Detection:	Not reported
Tank Second Release Detection:	Not reported
Pipe Tightness Test:	Not reported
Tank Actual Status Date:	8/6/1996
Tag Number:	Not reported

Tank ID:	16536
Tank Name:	7
Install Date:	12/31/1964
Capacity:	Not reported
Tank Upgrade Date:	1/1/0001
TankSystem Status:	Closed in Place
TankSystem Status Change Date:	8/26/1996
Tank Status:	Closed in Place
Tank Permit Expiration Date:	1/1/0001
Tank Closure Date:	1/1/0001
Tank Pumping System:	Not reported
Tank Spill Prevention:	Not reported
Tank Overfill Prevention:	Not reported
Tank Material:	Not reported
Tank Construction:	Not reported
Tank Tightness Test:	Not reported
Tank Corrosion Protection:	Not reported
Pipe Material:	Steel
Pipe Construction:	Not reported
Pipe Primary Release Detection:	Not reported
Pipe Second Release Detection:	Not reported
Pipe Corrosion Protection:	Not reported
Tank Primary Release Detection:	Not reported
Tank Second Release Detection:	Not reported
Pipe Tightness Test:	Not reported
Tank Actual Status Date:	8/6/1996
Tag Number:	Not reported

K65 **AB JACOBSON LLC** **RCRA-NonGen** **1000420327**
West **2801 NORTH WEST MARKET STREET** **FINDS** **WAD009257999**
1/8-1/4 **SEATTLE, WA 98107** **ICR**
0.154 mi.
815 ft. **Site 4 of 6 in cluster K**

Relative:
Lower

Actual:
34 ft.

RCRA-NonGen:

Date form received by agency:	05/24/2002
Facility name:	AB JACOBSON LLC
Facility address:	2801 NW MARKET ST SEATTLE, WA 98107
EPA ID:	WAD009257999
Mailing address:	300 ADMIRAL WAY STE 209 EDMONDS, WA 98020
Contact:	AL JACOBSON
Contact address:	300 ADMIRAL WAY STE 209 EDMONDS, WA 98020
Contact country:	US
Contact telephone:	(425)744-9765
Contact email:	Not reported
EPA Region:	10
Land type:	Private
Classification:	Non-Generator
Description:	Handler: Non-Generators do not presently generate hazardous waste

Owner/Operator Summary:

Owner/operator name:	AB JACOBSON LLC
Owner/operator address:	300 ADMIRAL WAY STE 209 EDMONDS, WA 98020
Owner/operator country:	US
Owner/operator telephone:	Not reported
Legal status:	Private
Owner/Operator Type:	Owner
Owner/Op start date:	12/01/1999
Owner/Op end date:	Not reported

Handler Activities Summary:

U.S. importer of hazardous waste:	No
Mixed waste (haz. and radioactive):	No
Recycler of hazardous waste:	No
Transporter of hazardous waste:	No
Treater, storer or disposer of HW:	No
Underground injection activity:	No
On-site burner exemption:	No
Furnace exemption:	No
Used oil fuel burner:	No
Used oil processor:	No
User oil refiner:	No
Used oil fuel marketer to burner:	No
Used oil Specification marketer:	No
Used oil transfer facility:	No
Used oil transporter:	No
Off-site waste receiver:	Commercial status unknown

Historical Generators:

Date form received by agency:	03/17/1998
Facility name:	AB JACOBSON LLC

AB JACOBSON LLC (Continued) **1000420327**

Site name: EMIL ASSOCIATES
Classification: Large Quantity Generator

Date form received by agency: 03/31/1994
Facility name: AB JACOBSON LLC
Site name: EMIL ASSOCIATES
Classification: Large Quantity Generator

Date form received by agency: 12/31/1990
Facility name: AB JACOBSON LLC
Site name: FENTRON BUILDING PRODUCTS COMP
Classification: Large Quantity Generator

Facility Has Received Notices of Violations:
Regulation violated: Not reported
Area of violation: Generators - General
Date violation determined: 09/29/1989
Date achieved compliance: 07/04/1994
Violation lead agency: State
Enforcement action: INITIAL 3008(A) COMPLIANCE
Enforcement action date: 12/28/1989
Enf. disposition status: Not reported
Enf. disp. status date: Not reported
Enforcement lead agency: State
Proposed penalty amount: 6050
Final penalty amount: 6050
Paid penalty amount: Not reported

Evaluation Action Summary:
Evaluation date: 09/29/1989
Evaluation: NON-FINANCIAL RECORD REVIEW
Area of violation: Generators - General
Date achieved compliance: 07/04/1994
Evaluation lead agency: State

FINDS:

Registry ID: 110002346961

Environmental Interest/Information System

Washington Facility / Site Identification System (WA-FSIS) provides a means to query and display data maintained by the Washington Department of Ecology. This system contains key information for each facility/site that is currently, or has been, of interest to the Air Quality, Dam Safety, Hazardous Waste, Toxics Cleanup, and Water Quality Programs.

US EPA TRIS (Toxics Release Inventory System) contains information from facilities on the amounts of over 300 listed toxic chemicals that these facilities release directly to air, water, land, or that are transported off-site.

RCRAInfo is a national information system that supports the Resource Conservation and Recovery Act (RCRA) program through the tracking of events and activities related to facilities that generate, transport, and treat, store, or dispose of hazardous waste. RCRAInfo allows RCRA program staff to track the notification, permit, compliance, and

AB JACOBSON LLC (Continued) **1000420327**

corrective action activities required under RCRA.

ICR:
Date Ecology Received Report: 12/24/96
Contaminants Found at Site: Solvents
Media Contaminated: Groundwater
Waste Management: Not reported
Region: North Western
Type of Report Ecology Received: Interim cleanup report
Site Register Issue: 94-50
County Code: 17
Contact: Not reported
Report Title: Not reported

K66 **EMIL ASSOCIATES PROPERTY** **ICR** **S103506766**
West **2801 NW MARKET ST.** **N/A**
1/8-1/4 **SEATTLE, WA 98107**
0.154 mi.
815 ft. **Site 5 of 6 in cluster K**

Relative:
Lower

Actual:
34 ft.

ICR:
Date Ecology Received Report: 12/29/93
Contaminants Found at Site: Petroleum products
Media Contaminated: Groundwater, Soil
Waste Management: Tank
Region: North Western
Type of Report Ecology Received: Interim cleanup report
Site Register Issue: 93-18
County Code: 17
Contact: Not reported
Report Title: Not reported

Date Ecology Received Report: 05/01/95
Contaminants Found at Site: Petroleum products
Media Contaminated: Groundwater
Waste Management: Tank
Region: North Western
Type of Report Ecology Received: Interim cleanup report
Site Register Issue: 94-03
County Code: 17
Contact: Not reported
Report Title: Not reported

K67 **NW MARKET ST SITE** **FINDS** **1007080596**
West **2801 NW MARKET ST** **CSCSL** **N/A**
1/8-1/4 **SEATTLE, WA 98107** **ALLSITES**
0.154 mi. **HSL**
815 ft. **Site 6 of 6 in cluster K**

Relative:
Lower

Actual:
34 ft.

FINDS:

Registry ID: 110015573164

Environmental Interest/Information System
Washington Facility / Site Identification System (WA-FSIS) provides a

NW MARKET ST SITE (Continued) **1007080596**

means to query and display data maintained by the Washington Department of Ecology. This system contains key information for each facility/site that is currently, or has been, of interest to the Air Quality, Dam Safety, Hazardous Waste, Toxics Cleanup, and Water Quality Programs.

CSCSL:

Facility ID:	2234
Facility Type:	Not reported
Region:	Northwest
Ecology Status Code:	2
Entered Date:	3/1/1988
Updated Date:	12/24/2009
Brownfield Status:	0
Rank Status:	5
PSI Status:	1
Clean Method:	Not reported
Drinking Water Type:	Not reported
Cleanup Standard:	Not reported
Acres Remediated:	Not reported
Latitude:	47.668399
Longitude:	-122.39402
Lat/Long:	47.668399 / -122.39402
Lat/Long (dms):	47 40 6.236 / -122 23 38.472
Media Status Desc:	1/1/0001
Affected Media:	Groundwater
Affected Media Status:	Confirmed
Pesticides:	Not reported
Petroleum Products:	Confirmed
Phenolic Compounds:	Not reported
Reactive Wastes:	Not reported
Corrosive Wastes:	Suspected
Radioactive Wastes:	Not reported
Asbestos:	Not reported
Responsible Unit:	NORTHWEST
Arsenic Code:	Not reported
MTBE Code:	Not reported
UXO Code:	Not reported
Dioxin:	Not reported
Non-Halogenated Solvents:	Suspected
Base/Neutral/Acid Organics:	Not reported
Halogenated Organic Compounds:	Not reported
EPA Priority Pollutants - Metals and Cyanide:	Confirmed
Metals - Other non-priority pollutant medals:	Suspected
Polychlorinated biPhenyls (PCBs):	Not reported
Polynuclear Aromatic Hydrocarbons (PAH):	Not reported
Conventional Contaminants, Organic:	Not reported
Conventional Contaminants, Inorganic:	Not reported
Tibutyl Tin Contaminant Group:	Not reported
Bioassay/Benthic Failures Contaminant Group:	Not reported
Wood Debris Contaminant Group:	Not reported
Other Deleterious Substance Group:	Not reported
Ecology Site Status (MTCA cleanup process):	Ranked, Awaiting RA

Facility ID:	2234
Facility Type:	Not reported

NW MARKET ST SITE (Continued) **1007080596**

Region:	Northwest
Ecology Status Code:	2
Entered Date:	3/1/1988
Updated Date:	12/24/2009
Brownfield Status:	0
Rank Status:	5
PSI Status:	1
Clean Method:	Not reported
Drinking Water Type:	Not reported
Cleanup Standard:	Not reported
Acres Remediated:	Not reported
Latitude:	47.668399
Longitude:	-122.39402
Lat/Long:	47.668399 / -122.39402
Lat/Long (dms):	47 40 6.236 / -122 23 38.472
Media Status Desc:	1/1/0001
Affected Media:	Soil
Affected Media Status:	Confirmed
Pesticides:	Not reported
Petroleum Products:	Confirmed
Phenolic Compounds:	Not reported
Reactive Wastes:	Not reported
Corrosive Wastes:	Suspected
Radioactive Wastes:	Not reported
Asbestos:	Not reported
Responsible Unit:	NORTHWEST
Arsenic Code:	Not reported
MTBE Code:	Not reported
UXO Code:	Not reported
Dioxin:	Not reported
Non-Halogenated Solvents:	Suspected
Base/Neutral/Acid Organics:	Not reported
Halogenated Organic Compounds:	Not reported
EPA Priority Pollutants - Metals and Cyanide:	Confirmed
Metals - Other non-priority pollutant medals:	Suspected
Polychlorinated biPhenyls (PCBs):	Not reported
Polynuclear Aromatic Hydrocarbons (PAH):	Not reported
Conventional Contaminants, Organic:	Not reported
Conventional Contaminants, Inorganic:	Not reported
Tibutyl Tin Contaminant Group:	Not reported
Bioassay/Benthic Failures Contaminant Group:	Not reported
Wood Debris Contaminant Group:	Not reported
Other Deleterious Substance Group:	Not reported
Ecology Site Status (MTCA cleanup process):	Ranked, Awaiting RA

ALLSITES:

Facility Id:	2234
Latitude:	47.668399000000001
Longitude:	-122.39402
Geographic location identifier (alias facid):	2234
Facility Name:	NW MARKET ST SITE
Latitude Decimal Degrees:	47.668399000000001
Longitude Decimal Degrees:	-122.39402
Coordinate Point Areal Extent Code:	4
Horizontal Accuracy Code:	6
Coordinate Point Geographic Position Code:	5
Location Verified Code:	N

NW MARKET ST SITE (Continued) **1007080596**

Geographic Location Identifier (Alias Facid): 2234
Interaction (Aka Env Int) Type Code: UST
Interaction (Aka Env Int) Description: Underground Storage Tank
Interaction Status: A
Federal Program Indentifier: 9776
Interaction Start Date: 3/20/2000
Interaction End Date: Not reported

Geographic Location Identifier (Alias Facid): 2234
Interaction (Aka Env Int) Type Code: SCS
Interaction (Aka Env Int) Description: State Cleanup Site
Interaction Status: I
Federal Program Indentifier: Not reported
Interaction Start Date: 3/1/1988
Interaction End Date: 11/24/1998

Geographic Location Identifier (Alias Facid): 2234
Interaction (Aka Env Int) Type Code: LUST
Interaction (Aka Env Int) Description: LUST Facility
Interaction Status: A
Federal Program Indentifier: 9776
Interaction Start Date: 7/30/1993
Interaction End Date: Not reported

Geographic Location Identifier (Alias Facid): 2234
Interaction (Aka Env Int) Type Code: VOLCLNST
Interaction (Aka Env Int) Description: Voluntary Cleanup Sites
Interaction Status: I
Federal Program Indentifier: NW0177
Interaction Start Date: 11/24/1998
Interaction End Date: 12/24/2009

Facility Id: 94287191
Latitude: 47.668559999999999
Longitude: -122.39291
Geographic location identifier (alias facid): 94287191
Facility Name: AB Jacobson LLC
Latitude Decimal Degrees: 47.668559999999999
Longitude Decimal Degrees: -122.39291
Coordinate Point Areal Extent Code: 99
Horizontal Accuracy Code: 99
Coordinate Point Geographic Position Code: 99
Location Verified Code: N

Geographic Location Identifier (Alias Facid): 94287191
Interaction (Aka Env Int) Type Code: TIER2
Interaction (Aka Env Int) Description: Emergency/Haz Chem Rpt TIER2
Interaction Status: A
Federal Program Indentifier: WAD009257999
Interaction Start Date: 1/1/1987
Interaction End Date: Not reported

Geographic Location Identifier (Alias Facid): 94287191
Interaction (Aka Env Int) Type Code: TRI
Interaction (Aka Env Int) Description: Toxics Release Inventory
Interaction Status: I

NW MARKET ST SITE (Continued) **1007080596**

Federal Program Indentifier: WAD009257999
Interaction Start Date: 1/1/1987
Interaction End Date: 10/10/2002

Geographic Location Identifier (Alias Facid): 94287191
Interaction (Aka Env Int) Type Code: HWG
Interaction (Aka Env Int) Description: Hazardous Waste Generator
Interaction Status: I
Federal Program Indentifier: WAD009257999
Interaction Start Date: 12/21/1983
Interaction End Date: 12/31/2001

HSL:
edr_fstat: WA
edr_fzip: Not reported
edr_fcnty: KING
edr_zip: Not reported
Facility Type: Hazardous Sites List
Facility Status: Ranked, Awaiting RA
FSID Number: 2234
Rank: 5
Region: NW

M68 **PACIFIC PRODUCER VESSEL** **RCRA-NonGen** **1000993259**
WSW **5355 28TH AVE NW E BERTH** **FINDS** **WA0001018910**
1/8-1/4 **SEATTLE, WA 98107** **ALLSITES**
0.157 mi.
830 ft. **Site 1 of 4 in cluster M**

Relative:
Lower

Actual:
25 ft.

RCRA-NonGen:
Date form received by agency: 02/18/1998
Facility name: PACIFIC PRODUCER VESSEL
Facility address: 5355 28TH AVE NW E BERTH
SEATTLE, WA 98107
EPA ID: WA0001018910
Mailing address: 150 NICKERSON ST STE 103
SEATTLE, WA 98109-1634
Contact: AL FAURE
Contact address: 150 NICKERSON ST STE 103
SEATTLE, WA 98109-1634
Contact country: US
Contact telephone: (206)783-7787
Contact email: Not reported
EPA Region: 10
Classification: Non-Generator
Description: Handler: Non-Generators do not presently generate hazardous waste

Owner/Operator Summary:
Owner/operator name: PACIFIC PRODUCER VESSEL
Owner/operator address: 150 NICKERSON ST STE 103
SEATTLE, WA 98109
Owner/operator country: US
Owner/operator telephone: Not reported
Legal status: Private
Owner/Operator Type: Owner
Owner/Op start date: 05/01/1996

PACIFIC PRODUCER VESSEL (Continued) **1000993259**

Owner/Op end date: Not reported

Handler Activities Summary:

U.S. importer of hazardous waste:	No
Mixed waste (haz. and radioactive):	No
Recycler of hazardous waste:	No
Transporter of hazardous waste:	No
Treater, storer or disposer of HW:	No
Underground injection activity:	No
On-site burner exemption:	No
Furnace exemption:	No
Used oil fuel burner:	No
Used oil processor:	No
User oil refiner:	No
Used oil fuel marketer to burner:	No
Used oil Specification marketer:	No
Used oil transfer facility:	No
Used oil transporter:	No
Off-site waste receiver:	Commercial status unknown

Violation Status: No violations found

FINDS:

Registry ID: 110005308906

Environmental Interest/Information System

RCRAInfo is a national information system that supports the Resource Conservation and Recovery Act (RCRA) program through the tracking of events and activities related to facilities that generate, transport, and treat, store, or dispose of hazardous waste. RCRAInfo allows RCRA program staff to track the notification, permit, compliance, and corrective action activities required under RCRA.

ALLSITES:

Facility Id:	72673367
Latitude:	47.337040000000002
Longitude:	-122.39443
Geographic location identifier (alias facid):	72673367
Facility Name:	Pacific Producer Vessel
Latitude Decimal Degrees:	47.337040000000002
Longitude Decimal Degrees:	-122.39443
Coordinate Point Areal Extent Code:	99
Horizontal Accuracy Code:	99
Coordinate Point Geographic Position Code:	99
Location Verified Code:	N

Geographic Location Identifier (Alias Facid):	72673367
Interaction (Aka Env Int) Type Code:	HWG
Interaction (Aka Env Int) Description:	Hazardous Waste Generator
Interaction Status:	I
Federal Program Indentifier:	WA0001018910
Interaction Start Date:	2/13/1995
Interaction End Date:	12/31/1995

J69 **BALLARD PATTERN BRASS FOUNDRY** **RCRA-NonGen** **1000277585**
SE **5416 SHILSHOLE AVE NW** **FINDS** **WAD000064329**
1/8-1/4 **SEATTLE, WA 98107** **ALLSITES**
0.158 mi.
832 ft. **Site 3 of 3 in cluster J**

Relative:
Lower

Actual:
34 ft.

RCRA-NonGen:

Date form received by agency:	03/27/1985
Facility name:	BALLARD PATTERN BRASS FOUNDRY
Facility address:	5416 SHILSHOLE AVE NW SEATTLE, WA 98107
EPA ID:	WAD000064329
Mailing address:	PO BOX 70561 SEATTLE, WA 98107-0561
Contact:	LEWIS LESNIAK
Contact address:	PO BOX 70561 SEATTLE, WA 98107-0561
Contact country:	US
Contact telephone:	(206)784-0855
Contact email:	Not reported
EPA Region:	10
Classification:	Non-Generator
Description:	Handler: Non-Generators do not presently generate hazardous waste

Owner/Operator Summary:

Owner/operator name:	BALLARD PATTERN BRASS FOUNDRY
Owner/operator address:	PO BOX 70561 SEATTLE, WA 98107
Owner/operator country:	US
Owner/operator telephone:	Not reported
Legal status:	Private
Owner/Operator Type:	Owner
Owner/Op start date:	03/27/1985
Owner/Op end date:	Not reported

Handler Activities Summary:

U.S. importer of hazardous waste:	No
Mixed waste (haz. and radioactive):	No
Recycler of hazardous waste:	No
Transporter of hazardous waste:	No
Treater, storer or disposer of HW:	No
Underground injection activity:	No
On-site burner exemption:	No
Furnace exemption:	No
Used oil fuel burner:	No
Used oil processor:	No
User oil refiner:	No
Used oil fuel marketer to burner:	No
Used oil Specification marketer:	No
Used oil transfer facility:	No
Used oil transporter:	No
Off-site waste receiver:	Commercial status unknown

Violation Status: No violations found

FINDS:

Registry ID: 110005310500

BALLARD PATTERN BRASS FOUNDRY (Continued) **1000277585**

Environmental Interest/Information System

RCRAInfo is a national information system that supports the Resource Conservation and Recovery Act (RCRA) program through the tracking of events and activities related to facilities that generate, transport, and treat, store, or dispose of hazardous waste. RCRAInfo allows RCRA program staff to track the notification, permit, compliance, and corrective action activities required under RCRA.

ALLSITES:

Facility Id:	93677888
Latitude:	47.667610000000003
Longitude:	-122.38625
Geographic location identifier (alias facid):	93677888
Facility Name:	Ballard Pattern Brass Foundry
Latitude Decimal Degrees:	47.667610000000003
Longitude Decimal Degrees:	-122.38625
Coordinate Point Areal Extent Code:	99
Horizontal Accuracy Code:	99
Coordinate Point Geographic Position Code:	99
Location Verified Code:	N
Geographic Location Identifier (Alias Facid):	93677888
Interaction (Aka Env Int) Type Code:	HWG
Interaction (Aka Env Int) Description:	Hazardous Waste Generator
Interaction Status:	I
Federal Program Indentifier:	WAD000064329
Interaction Start Date:	7/9/1980
Interaction End Date:	3/25/1985

N70 **SMITH S DICK SERVICE** **EDR Historical Auto Stations** **1009362201**
East **2119 MARKET** **N/A**
1/8-1/4 **SEATTLE, WA**
0.159 mi.
839 ft. **Site 1 of 4 in cluster N**

Relative:
Higher

Actual:
70 ft.

EDR Historical Auto Stations:

Name:	HUGHBANKS AND JASPERSON
Year:	1925
Type:	AUTOMOBILE SERVICE STATIONS
Name:	HUGHBANKS AND JASPERSON
Year:	1930
Type:	GASOLINE AND OIL SERVICE STATIONS
Name:	HUGHBANKS AND JASPERSON
Year:	1935
Type:	GASOLINE AND OIL SERVICE STATIONS
Name:	HUGHBANKS AND JASPERSON
Year:	1940
Type:	GASOLINE AND OIL SERVICE STATIONS
Name:	HUGHBANKS AND JASPERSON
Year:	1944
Type:	GASOLINE AND OIL SERVICE STATIONS

SMITH S DICK SERVICE (Continued) **1009362201**

Name: SMITH S DICK SERVICE
Year: 1951
Type: GASOLINE STATIONS

M71 **RAYTHEON CO VESSEL OPS** **RCRA-CESQG** **1000148899**
WSW **5355B 28TH AVE NW** **FINDS** **WAD980978696**
1/8-1/4 **SEATTLE, WA 98107** **ALLSITES**
0.159 mi.
839 ft. **Site 2 of 4 in cluster M**

Relative:
Lower

Actual:
25 ft.

RCRA-CESQG:
Date form received by agency: 01/30/2003
Facility name: RAYTHEON CO VESSEL OPS
Facility address: 5355B 28TH AVE NW
SEATTLE, WA 98107
EPA ID: WAD980978696
Mailing address: PO BOX 500
KEYPORT, WA 98345
Contact: CARL GOWLER
Contact address: PO BOX 500
KEYPORT, WA 98345
Contact country: US
Contact telephone: (206)789-2417
Contact email: Not reported
EPA Region: 10
Classification: Conditionally Exempt Small Quantity Generator
Description: Handler: generates 100 kg or less of hazardous waste per calendar month, and accumulates 1000 kg or less of hazardous waste at any time; or generates 1 kg or less of acutely hazardous waste per calendar month, and accumulates at any time: 1 kg or less of acutely hazardous waste; or 100 kg or less of any residue or contaminated soil, waste or other debris resulting from the cleanup of a spill, into or on any land or water, of acutely hazardous waste; or generates 100 kg or less of any residue or contaminated soil, waste or other debris resulting from the cleanup of a spill, into or on any land or water, of acutely hazardous waste during any calendar month, and accumulates at any time: 1 kg or less of acutely hazardous waste; or 100 kg or less of any residue or contaminated soil, waste or other debris resulting from the cleanup of a spill, into or on any land or water, of acutely hazardous waste

Owner/Operator Summary:
Owner/operator name: RAYTHEON CO
Owner/operator address: PO BOX 500
KEYPORT, WA 98345
Owner/operator country: US
Owner/operator telephone: Not reported
Legal status: Private
Owner/Operator Type: Owner
Owner/Op start date: 12/18/1997
Owner/Op end date: Not reported

Handler Activities Summary:
U.S. importer of hazardous waste: No
Mixed waste (haz. and radioactive): No
Recycler of hazardous waste: No
Transporter of hazardous waste: No

RAYTHEON CO VESSEL OPS (Continued) **1000148899**

Treater, storer or disposer of HW: No
Underground injection activity: No
On-site burner exemption: No
Furnace exemption: No
Used oil fuel burner: No
Used oil processor: No
User oil refiner: No
Used oil fuel marketer to burner: No
Used oil Specification marketer: No
Used oil transfer facility: No
Used oil transporter: No
Off-site waste receiver: Commercial status unknown

Violation Status: No violations found

FINDS:

Registry ID: 110005336760

Environmental Interest/Information System

Washington Facility / Site Identification System (WA-FSIS) provides a means to query and display data maintained by the Washington Department of Ecology. This system contains key information for each facility/site that is currently, or has been, of interest to the Air Quality, Dam Safety, Hazardous Waste, Toxics Cleanup, and Water Quality Programs.

RCRAInfo is a national information system that supports the Resource Conservation and Recovery Act (RCRA) program through the tracking of events and activities related to facilities that generate, transport, and treat, store, or dispose of hazardous waste. RCRAInfo allows RCRA program staff to track the notification, permit, compliance, and corrective action activities required under RCRA.

ALLSITES:

Facility Id: 99962261
Latitude: 47.667299999999997
Longitude: -122.39283
Geographic location identifier (alias facid): 99962261
Facility Name: Raytheon Co Vessel Ops
Latitude Decimal Degrees: 47.667299999999997
Longitude Decimal Degrees: -122.39283
Coordinate Point Areal Extent Code: 99
Horizontal Accuracy Code: 99
Coordinate Point Geographic Position Code: 99
Location Verified Code: N

Geographic Location Identifier (Alias Facid): 99962261
Interaction (Aka Env Int) Type Code: HWG
Interaction (Aka Env Int) Description: Hazardous Waste Generator
Interaction Status: I
Federal Program Indentifier: WAD980978696
Interaction Start Date: 7/15/1985
Interaction End Date: 3/9/1997

Geographic Location Identifier (Alias Facid): 99962261

RAYTHEON CO VESSEL OPS (Continued) **1000148899**

Interaction (Aka Env Int) Type Code:	HWG
Interaction (Aka Env Int) Description:	Hazardous Waste Generator
Interaction Status:	I
Federal Program Indentifier:	WAD980978696
Interaction Start Date:	3/10/1997
Interaction End Date:	12/11/2002

M72 **WESTERN GEOPHYSICAL** **RCRA-NonGen** **1000403339**
WSW **5345 28TH AVE NW** **FINDS** **WAD102899762**
1/8-1/4 **SEATTLE, WA 98107** **ALLSITES**
0.160 mi.
845 ft. **Site 3 of 4 in cluster M**

Relative:
Lower

Actual:
24 ft.

RCRA-NonGen:

Date form received by agency:	03/11/1988
Facility name:	WESTERN GEOPHYSICAL
Facility address:	5345 28TH AVE NW SEATTLE, WA 98107
EPA ID:	WAD102899762
Mailing address:	PO BOX 2469 HOUSTON, TX 77252-2469
Contact:	CHARLES DICK
Contact address:	PO BOX 2469 HOUSTON, TX 77252-2469
Contact country:	US
Contact telephone:	(713)789-9600
Contact email:	Not reported
EPA Region:	10
Classification:	Non-Generator
Description:	Handler: Non-Generators do not presently generate hazardous waste

Owner/Operator Summary:

Owner/operator name:	WESTERN GEOPHYSICAL
Owner/operator address:	PO BOX 2469 HOUSTON, TX 77252
Owner/operator country:	US
Owner/operator telephone:	Not reported
Legal status:	Private
Owner/Operator Type:	Owner
Owner/Op start date:	03/11/1988
Owner/Op end date:	Not reported

Handler Activities Summary:

U.S. importer of hazardous waste:	No
Mixed waste (haz. and radioactive):	No
Recycler of hazardous waste:	No
Transporter of hazardous waste:	No
Treater, storer or disposer of HW:	No
Underground injection activity:	No
On-site burner exemption:	No
Furnace exemption:	No
Used oil fuel burner:	No
Used oil processor:	No
User oil refiner:	No
Used oil fuel marketer to burner:	No
Used oil Specification marketer:	No

WESTERN GEOPHYSICAL (Continued) **1000403339**

Used oil transfer facility: No
Used oil transporter: No
Off-site waste receiver: Commercial status unknown

Violation Status: No violations found

FINDS:

Registry ID: 110005330249

Environmental Interest/Information System
RCRAInfo is a national information system that supports the Resource Conservation and Recovery Act (RCRA) program through the tracking of events and activities related to facilities that generate, transport, and treat, store, or dispose of hazardous waste. RCRAInfo allows RCRA program staff to track the notification, permit, compliance, and corrective action activities required under RCRA.

ALLSITES:
Facility Id: 42858447
Latitude: 47.667189999999998
Longitude: -122.39285
Geographic location identifier (alias facid): 42858447
Facility Name: Western Geophysical
Latitude Decimal Degrees: 47.667189999999998
Longitude Decimal Degrees: -122.39285
Coordinate Point Areal Extent Code: 99
Horizontal Accuracy Code: 99
Coordinate Point Geographic Position Code: 99
Location Verified Code: N

Geographic Location Identifier (Alias Facid): 42858447
Interaction (Aka Env Int) Type Code: HWG
Interaction (Aka Env Int) Description: Hazardous Waste Generator
Interaction Status: I
Federal Program Indentifier: WAD102899762
Interaction Start Date: 3/11/1988
Interaction End Date: 12/31/1992

M73 **SURE MARINE SERVICE** **ALLSITES** **S107475858**
WSW **5320 28TH AVE NW** **SPILLS** **N/A**
1/8-1/4 **SEATTLE, WA**
0.162 mi.
854 ft. **Site 4 of 4 in cluster M**

Relative:
Lower

Actual:
23 ft.

ALLSITES:
Facility Id: 44673884
Latitude: 47.6665829640962
Longitude: -122.395260418907
Geographic location identifier (alias facid): 44673884
Facility Name: SURE MARINE SERVICE
Latitude Decimal Degrees: 47.66658296
Longitude Decimal Degrees: -122.39526041000001
Coordinate Point Areal Extent Code: 99
Horizontal Accuracy Code: 99
Coordinate Point Geographic Position Code: 99

SURE MARINE SERVICE (Continued) **S107475858**

Location Verified Code: N

Geographic Location Identifier (Alias Facid): 44673884
Interaction (Aka Env Int) Type Code: TIER2
Interaction (Aka Env Int) Description: Emergency/Haz Chem Rpt TIER2
Interaction Status: I
Federal Program Indentifier: CRK000025540
Interaction Start Date: 1/1/1990
Interaction End Date: 7/4/1776

SPILLS:

Facility ID: 508593
Medium: Not reported
Material Desc: PETROLEUM - UNKNOWN
Material Qty: 1
Material Units: SHEEN
Date Received: 1/6/2000
Contact Name: Not reported

Facility ID: 545123
Medium: Not reported
Material Desc: UNKNOWN
Material Qty: Not reported
Material Units: Not reported
Date Received: 12/4/2004
Contact Name: UNK

Facility ID: 563847
Medium: Not reported
Material Desc: PETROLEUM - UNKNOWN
Material Qty: 1
Material Units: SHEEN
Date Received: 7/12/2007
Contact Name: UNK

Facility ID: 563492
Medium: Not reported
Material Desc: PETROLEUM - UNKNOWN
Material Qty: 1
Material Units: SHEEN
Date Received: 6/28/2007
Contact Name: UNK

Facility ID: 563492
Medium: Not reported
Material Desc: PETROLEUM - DIESEL FUEL
Material Qty: 1
Material Units: SHEEN
Date Received: 6/27/2007
Contact Name: UNK

Facility ID: 607356
Medium: Not reported
Material Desc: PETROLEUM - UNKNOWN
Material Qty: Not reported
Material Units: GALLON

SURE MARINE SERVICE (Continued) **S107475858**

Date Received: 7/30/2008 10:17:00 AM
Contact Name: UNKNOWN

Facility ID: 615410
Medium: SURFACE WATER-FRESH
Material Desc: PETROLEUM - UNKNOWN
Material Qty: Not reported
Material Units: GALLON
Date Received: 9/17/2009 9:54:00 AM
Contact Name: UNKNOWN

Facility ID: 619897
Medium: SURFACE WATER-FRESH
Material Desc: PETROLEUM - UNKNOWN
Material Qty: Not reported
Material Units: GALLON
Date Received: 5/15/2010 9:24:00 AM
Contact Name: UNKNOWN

74
NW
1/8-1/4
0.173 mi.
916 ft.

CAR FREE CONNEXION **EDR Historical Auto Stations** **1009365340**
2617 NW 59TH ST **N/A**
SEATTLE, WA

Relative:
Higher

Actual:
84 ft.

EDR Historical Auto Stations:
Name: CAR FREE CONNEXION
Year: 1986
Type: AUTOMOBILE REPAIRING

O75
ESE
1/8-1/4
0.174 mi.
920 ft.

S AND S AUTOMOTIVE **EDR Historical Auto Stations** **1009377166**
5465 LEARY AVE NW **N/A**
SEATTLE, WA

Site 1 of 7 in cluster O

Relative:
Higher

Actual:
63 ft.

EDR Historical Auto Stations:
Name: JOHNSON ELMER AUTO SERVICE
Year: 1975
Type: AUTOMOBILE REPAIRING

Name: S AND S AUTOMOTIVE
Year: 1986
Type: AUTOMOBILE REPAIRING

O76 **LARRYS AUTO REPAIR** **RCRA-NonGen** **1000659987**
ESE **5465 LEARY AVE NW** **FINDS** **WAD988496675**
1/8-1/4 **SEATTLE, WA 98107** **ALLSITES**
0.174 mi.
920 ft. **Site 2 of 7 in cluster O**

Relative:
Higher

Actual:
63 ft.

RCRA-NonGen:

Date form received by agency:	08/25/1998
Facility name:	LARRYS AUTO REPAIR
Facility address:	5465 LEARY AVE NW SEATTLE, WA 981074011
EPA ID:	WAD988496675
Contact:	LAURENCE N HAZEN
Contact address:	5465 LEARY AVE NW SEATTLE, WA 98107-4011
Contact country:	US
Contact telephone:	(206)783-3030
Contact email:	Not reported
EPA Region:	10
Classification:	Non-Generator
Description:	Handler: Non-Generators do not presently generate hazardous waste

Owner/Operator Summary:

Owner/operator name:	LAURENCE HAZEN
Owner/operator address:	5465 LEARY AVE NW SEATTLE, WA 98107
Owner/operator country:	US
Owner/operator telephone:	Not reported
Legal status:	Private
Owner/Operator Type:	Operator
Owner/Op start date:	09/16/1996
Owner/Op end date:	Not reported

Handler Activities Summary:

U.S. importer of hazardous waste:	No
Mixed waste (haz. and radioactive):	No
Recycler of hazardous waste:	No
Transporter of hazardous waste:	No
Treater, storer or disposer of HW:	No
Underground injection activity:	No
On-site burner exemption:	No
Furnace exemption:	No
Used oil fuel burner:	No
Used oil processor:	No
User oil refiner:	No
Used oil fuel marketer to burner:	No
Used oil Specification marketer:	No
Used oil transfer facility:	No
Used oil transporter:	No
Off-site waste receiver:	Commercial status unknown

Violation Status: No violations found

FINDS:

Registry ID: 110005368743

Environmental Interest/Information System
RCRAInfo is a national information system that supports the Resource

LARRYS AUTO REPAIR (Continued) **1000659987**

Conservation and Recovery Act (RCRA) program through the tracking of events and activities related to facilities that generate, transport, and treat, store, or dispose of hazardous waste. RCRAInfo allows RCRA program staff to track the notification, permit, compliance, and corrective action activities required under RCRA.

ALLSITES:

Facility Id:	72573847
Latitude:	47.667909999999999
Longitude:	-122.38345
Geographic location identifier (alias facid):	72573847
Facility Name:	Larrys Auto Repair
Latitude Decimal Degrees:	47.667909999999999
Longitude Decimal Degrees:	-122.38345
Coordinate Point Areal Extent Code:	99
Horizontal Accuracy Code:	99
Coordinate Point Geographic Position Code:	99
Location Verified Code:	N
Geographic Location Identifier (Alias Facid):	72573847
Interaction (Aka Env Int) Type Code:	HWG
Interaction (Aka Env Int) Description:	Hazardous Waste Generator
Interaction Status:	I
Federal Program Indentifier:	WAD988496675
Interaction Start Date:	11/8/1991
Interaction End Date:	3/31/1997

O77 **JACOBSON S AUTO REPAIR** **EDR Historical Auto Stations** **1009377165**
ESE **5465 LEARY AVE** **N/A**
1/8-1/4 **SEATTLE, WA**
0.176 mi.
928 ft. **Site 3 of 7 in cluster O**

Relative:
Higher

Actual:
63 ft.

EDR Historical Auto Stations:

Name:	PEDERSON ARTH R
Year:	1935
Type:	AUTOMOBILE REPAIRING
Name:	KERNS JAS E
Year:	1940
Type:	AUTOMOBILE REPAIRING
Name:	KERNS JIM E AUTO REPAIRERS
Year:	1944
Type:	AUTOMOBILE REPAIRING
Name:	HALEY S AUTO ELECTRIC SERVICE
Year:	1955
Type:	AUTOMOBILE REPAIRING
Name:	HALEY S AUTO ELECTRIC SERVICE
Year:	1960
Type:	AUTOMOBILE REPAIRING
Name:	JACOBSON S AUTO REPAIR

JACOBSON S AUTO REPAIR (Continued) **1009377165**

Year: 1960
Type: AUTOMOBILE REPAIRING

O78 **BALLARD FRAME AND AXLE CO** **EDR Historical Auto Stations** **1009377190**
ESE **5480 LEARY AVE NW** **N/A**
1/8-1/4 **SEATTLE, WA**
0.179 mi.
944 ft. **Site 4 of 7 in cluster O**

Relative:
Higher

Actual:
63 ft.

EDR Historical Auto Stations:
Name: BALLARD FRAME AND AXLE CO
Year: 1980
Type: AUTOMOBILE REPAIRING

O79 **LARRY S AUTO REPAIR** **EDR Historical Auto Stations** **1009377143**
ESE **5459 LEARY AVE NW** **N/A**
1/8-1/4 **SEATTLE, WA**
0.182 mi.
959 ft. **Site 5 of 7 in cluster O**

Relative:
Higher

Actual:
62 ft.

EDR Historical Auto Stations:
Name: BUD S AUTO REPAIR
Year: 1966
Type: AUTOMOBILE REPAIRING

Name: JACOBSON S AUTO REPAIR
Year: 1966
Type: AUTOMOBILE REPAIRING

Name: BUD S AUTO REPAIR
Year: 1970
Type: AUTOMOBILE REPAIRING

Name: BUD S AUTO REPAIR
Year: 1975
Type: AUTOMOBILE REPAIRING

Name: LARRY S AUTO REPAIR
Year: 1975
Type: AUTOMOBILE REPAIRING

Name: LARRY S AUTO REPAIR
Year: 1980
Type: AUTOMOBILE REPAIRING

Name: LARRY S AUTO REPAIR
Year: 1986
Type: AUTOMOBILE REPAIRING

Name: BUD S AUTO REPAIR
Year: 1986
Type: AUTOMOBILE REPAIRING

O80 **KERNS JIM E TRUCK AND AUTO REPAIR** **EDR Historical Auto Stations** **1009377142**
ESE **5459 LEARY AVE** **N/A**
1/8-1/4 **SEATTLE, WA**
0.182 mi.
961 ft. **Site 6 of 7 in cluster O**

Relative:
Higher

Actual:
62 ft.

EDR Historical Auto Stations:
Name: KERNS JIM E TRUCK AND AUTO REPAIR
Year: 1951
Type: AUTOMOBILE REPAIRING

O81 **PAUL S CLINIC** **EDR Historical Auto Stations** **1009377137**
ESE **5451 LEARY AVE NW** **N/A**
1/8-1/4 **SEATTLE, WA**
0.191 mi.
1011 ft. **Site 7 of 7 in cluster O**

Relative:
Higher

Actual:
60 ft.

EDR Historical Auto Stations:
Name: PAUL S CLINIC
Year: 1975
Type: AUTOMOBILE REPAIRING

Name: PAUL S CLINIC
Year: 1980
Type: AUTOMOBILE REPAIRING

P82 **PETERSON GERTRUDE MRS** **EDR Historical Auto Stations** **1009378248**
North **6001 24TH NW** **N/A**
1/8-1/4 **SEATTLE, WA**
0.194 mi.
1023 ft. **Site 1 of 6 in cluster P**

Relative:
Higher

Actual:
100 ft.

EDR Historical Auto Stations:
Name: PETERSON GERTRUDE MRS
Year: 1944
Type: GASOLINE AND OIL SERVICE STATIONS

Q83 **WES S AUTO SERVICE** **EDR Historical Auto Stations** **1009366404**
West **2852 MARKET** **N/A**
1/8-1/4 **SEATTLE, WA**
0.194 mi.
1024 ft. **Site 1 of 4 in cluster Q**

Relative:
Lower

Actual:
34 ft.

EDR Historical Auto Stations:
Name: CLYDE S AUTO SERVICE
Year: 1955
Type: AUTOMOBILE REPAIRING

Name: WES S AUTO SERVICE
Year: 1960
Type: AUTOMOBILE REPAIRING

N84 **PAUL S VOLKSWAGEN CLINIC** **EDR Historical Auto Stations** **1009361489**
East **2039 NW MARKET ST** **N/A**
1/8-1/4 **SEATTLE, WA**
0.195 mi.
1029 ft. **Site 2 of 4 in cluster N**

Relative: **Higher**

Actual: **71 ft.**

EDR Historical Auto Stations:
Name: PAUL S VOLKSWAGEN CLINIC
Year: 1970
Type: AUTOMOBILE REPAIRING

R85 **ARNTZEN ALBERT M** **EDR Historical Auto Stations** **1009376817**
ESE **5348 BALLARD AVE** **N/A**
1/8-1/4 **SEATTLE, WA**
0.195 mi.
1031 ft. **Site 1 of 14 in cluster R**

Relative: **Lower**

Actual: **49 ft.**

EDR Historical Auto Stations:
Name: ARNTZEN ALBERT M
Year: 1920
Type: AUTOMOBILE REPAIRS AND SUPPLIES

P86 **HOME TOXIC DISPOSAL HTD** **ALLSITES** **S109554497**
North **6000 24TH NW NO 207** **N/A**
1/8-1/4 **SEATTLE, WA 98107**
0.196 mi.
1034 ft. **Site 2 of 6 in cluster P**

Relative: **Higher**

Actual: **101 ft.**

ALLSITES:
Facility Id: 7382082
Latitude: 47.672321657233503
Longitude: -122.38876682716599
Geographic location identifier (alias facid): 7382082
Facility Name: Home Toxic Disposal HTD
Latitude Decimal Degrees: 47.672321650000001
Longitude Decimal Degrees: -122.38876682
Coordinate Point Areal Extent Code: 99
Horizontal Accuracy Code: 99
Coordinate Point Geographic Position Code: 8
Location Verified Code: N

Geographic Location Identifier (Alias Facid): 7382082
Interaction (Aka Env Int) Type Code: HWG
Interaction (Aka Env Int) Description: Hazardous Waste Generator
Interaction Status: I
Federal Program Indentifier: WAH000019471
Interaction Start Date: 10/23/2002
Interaction End Date: 12/31/2002

P87 **KEN GRONVOLD** **ALLSITES** **U001778087**
North **6001 24TH AVE NW** **LUST** **N/A**
1/8-1/4 **SEATTLE, WA 98107** **UST**
0.196 mi.
1034 ft. **Site 3 of 6 in cluster P**

Relative:
Higher

Actual:
101 ft.

ALLSITES:

Facility Id:	44428673
Latitude:	47.672159000000001
Longitude:	-122.38896699999999
Geographic location identifier (alias facid):	44428673
Facility Name:	KEN GRONVOLD
Latitude Decimal Degrees:	47.672159000000001
Longitude Decimal Degrees:	-122.38896699999999
Coordinate Point Areal Extent Code:	4
Horizontal Accuracy Code:	6
Coordinate Point Geographic Position Code:	5
Location Verified Code:	N
Geographic Location Identifier (Alias Facid):	44428673
Interaction (Aka Env Int) Type Code:	LUST
Interaction (Aka Env Int) Description:	LUST Facility
Interaction Status:	I
Federal Program Indentifier:	102125
Interaction Start Date:	3/7/1994
Interaction End Date:	6/1/1995
Geographic Location Identifier (Alias Facid):	44428673
Interaction (Aka Env Int) Type Code:	UST
Interaction (Aka Env Int) Description:	Underground Storage Tank
Interaction Status:	A
Federal Program Indentifier:	102125
Interaction Start Date:	11/18/1993
Interaction End Date:	Not reported

LUST:

edr_fstat:	WA
edr_fzip:	98107
edr_fcnty:	KING
edr_zip:	98107-5322
FS ID:	44428673
Facility ID:	102125
Facility Status:	Cleanup Started
Release ID:	5402
Affected Media:	Soil
Alternate Name:	GRONVOLD CONSTRUCTION
Release Notification Date:	3/7/1994
Release Status Date:	3/7/1994
Site Response Unit Code:	NORTHWEST
Lat/Long:	47.672159 / -122.388967
edr_fstat:	WA
edr_fzip:	98107
edr_fcnty:	KING
edr_zip:	98107-5322
FS ID:	44428673
Facility ID:	102125
Facility Status:	Reported Cleaned Up

KEN GRONVOLD (Continued) **U001778087**

Release ID: 5402
Affected Media: Soil
Alternate Name: GRONVOLD CONSTRUCTION
Release Notification Date: 3/7/1994
Release Status Date: 6/1/1995
Site Response Unit Code: NORTHWEST
Lat/Long: 47.672159 / -122.388967

UST:
Facility ID: 44428673
Site ID: 102125
Lat Deg: 47
Lat Min: 40
Lat Sec: 19.7724000000022
Long Deg: -122
Long Min: 23
Long Sec: 20.2811999999778
UBI: Not reported
Phone Number: 2067844202

Tank ID: 28177
Tank Name: 2
Install Date: 12/31/1964
Capacity: 111 TO 1,100 Gallons
Tank Upgrade Date: 1/1/0001
TankSystem Status: Removed
TankSystem Status Change Date: 8/26/1996
Tank Status: Removed
Tank Permit Expiration Date: 1/1/0001
Tank Closure Date: 1/1/0001
Tank Pumping System: Not reported
Tank Spill Prevention: Not reported
Tank Overfill Prevention: Not reported
Tank Material: Not reported
Tank Construction: Not reported
Tank Tightness Test: Not reported
Tank Corrosion Protection: Not reported
Pipe Material: Not reported
Pipe Construction: Not reported
Pipe Primary Release Detection: Not reported
Pipe Second Release Detection: Not reported
Pipe Corrosion Protection: Not reported
Tank Primary Release Detection: Not reported
Tank Second Release Detection: Not reported
Pipe Tightness Test: Not reported
Tank Actual Status Date: 8/6/1996
Tag Number: Not reported

Tank ID: 28389
Tank Name: 3
Install Date: 12/31/1964
Capacity: 111 TO 1,100 Gallons
Tank Upgrade Date: 1/1/0001
TankSystem Status: Exempt
TankSystem Status Change Date: 8/26/1996
Tank Status: Exempt

KEN GRONVOLD (Continued) **U001778087**

Tank Permit Expiration Date:	1/1/0001
Tank Closure Date:	1/1/0001
Tank Pumping System:	Not reported
Tank Spill Prevention:	Not reported
Tank Overfill Prevention:	Not reported
Tank Material:	Not reported
Tank Construction:	Not reported
Tank Tightness Test:	Not reported
Tank Corrosion Protection:	Not reported
Pipe Material:	Not reported
Pipe Construction:	Not reported
Pipe Primary Release Detection:	Not reported
Pipe Second Release Detection:	Not reported
Pipe Corrosion Protection:	Not reported
Tank Primary Release Detection:	Not reported
Tank Second Release Detection:	Not reported
Pipe Tightness Test:	Not reported
Tank Actual Status Date:	8/6/1996
Tag Number:	Not reported

Tank ID:	28445
Tank Name:	1
Install Date:	12/31/1964
Capacity:	Not reported
Tank Upgrade Date:	1/1/0001
TankSystem Status:	Removed
TankSystem Status Change Date:	8/26/1996
Tank Status:	Removed
Tank Permit Expiration Date:	1/1/0001
Tank Closure Date:	1/1/0001
Tank Pumping System:	Not reported
Tank Spill Prevention:	Not reported
Tank Overfill Prevention:	Not reported
Tank Material:	Not reported
Tank Construction:	Not reported
Tank Tightness Test:	Not reported
Tank Corrosion Protection:	Not reported
Pipe Material:	Not reported
Pipe Construction:	Not reported
Pipe Primary Release Detection:	Not reported
Pipe Second Release Detection:	Not reported
Pipe Corrosion Protection:	Not reported
Tank Primary Release Detection:	Not reported
Tank Second Release Detection:	Not reported
Pipe Tightness Test:	Not reported
Tank Actual Status Date:	8/6/1996
Tag Number:	Not reported

P88 **HOME TOXIC DISPOSAL HTD** **RCRA-NonGen** **1007265266**
North **6000 24TH NW** **WAH000019471**
1/8-1/4 **SEATTLE, WA 98107**
0.196 mi.
1034 ft. **Site 4 of 6 in cluster P**

Relative:
Higher

Actual:
101 ft.

RCRA-NonGen:

Date form received by agency:	06/23/2004
Facility name:	HOME TOXIC DISPOSAL HTD
Facility address:	6000 24TH NW #207 SEATTLE, WA 98107
EPA ID:	WAH000019471
Contact:	MICHAEL P VAN DITTO
Contact address:	6000 24TH NW #207 SEATTLE, WA 98107
Contact country:	US
Contact telephone:	(206)795-6705
Contact email:	Not reported
EPA Region:	10
Classification:	Non-Generator
Description:	Handler: Non-Generators do not presently generate hazardous waste

Owner/Operator Summary:

Owner/operator name:	MICHAEL VAN DITTO
Owner/operator address:	6000 24TH NW #207 SEATTLE, WA 98107
Owner/operator country:	US
Owner/operator telephone:	Not reported
Legal status:	Private
Owner/Operator Type:	Operator
Owner/Op start date:	10/23/2002
Owner/Op end date:	Not reported

Handler Activities Summary:

U.S. importer of hazardous waste:	No
Mixed waste (haz. and radioactive):	No
Recycler of hazardous waste:	No
Transporter of hazardous waste:	No
Treater, storer or disposer of HW:	No
Underground injection activity:	No
On-site burner exemption:	No
Furnace exemption:	No
Used oil fuel burner:	No
Used oil processor:	No
User oil refiner:	No
Used oil fuel marketer to burner:	No
Used oil Specification marketer:	No
Used oil transfer facility:	No
Used oil transporter:	No
Off-site waste receiver:	Commercial status unknown

Violation Status: No violations found

P89 **GRONVOLD CONSTRUCTION** **ICR** **S104486846**
North **6001 24TH AVE. NW** **N/A**
1/8-1/4 **SEATTLE, WA 98107**
0.196 mi.
1034 ft. **Site 5 of 6 in cluster P**

Relative:
Higher

Actual:
101 ft.

ICR:

Date Ecology Received Report:	08/18/94
Contaminants Found at Site:	Petroleum products
Media Contaminated:	Soil
Waste Management:	Tank
Region:	North Western
Type of Report Ecology Received:	Final cleanup report
Site Register Issue:	93-33
County Code:	17
Contact:	Not reported
Report Title:	Not reported

P90 **ROY S AUTO REPAIRS** **EDR Historical Auto Stations** **1009378247**
North **6001 24TH AVE NW** **N/A**
1/8-1/4 **SEATTLE, WA**
0.196 mi.
1034 ft. **Site 6 of 6 in cluster P**

Relative:
Higher

Actual:
101 ft.

EDR Historical Auto Stations:

Name:	MAC FARLANE RICHD A
Year:	1940
Type:	GASOLINE AND OIL SERVICE STATIONS
Name:	FERGUSON S ARCHIE SIGNAL SERVICE
Year:	1951
Type:	GASOLINE STATIONS
Name:	SMITTY S SAV MOR SERVICE
Year:	1955
Type:	GAS STATIONS
Name:	JERE S TIME SERVICE
Year:	1960
Type:	GASOLINE STATIONS
Name:	CUTLER S TIME SERVICE
Year:	1966
Type:	GASOLINE STATIONS
Name:	ROY S AUTO REPAIRS
Year:	1980
Type:	AUTOMOBILE REPAIRING
Name:	ROY S AUTO REPAIRS
Year:	1986
Type:	AUTOMOBILE REPAIRING
Name:	ROY S AUTO REPAIRS
Year:	1990
Type:	AUTOMOBILE REPAIRING

R91 **HUFFINE WM H** **EDR Historical Auto Stations** **1009376814**
ESE **5346 BALLARD AVE** **N/A**
1/8-1/4 **SEATTLE, WA**
0.198 mi.
1044 ft. **Site 2 of 14 in cluster R**

Relative:
Lower

Actual:
48 ft.

EDR Historical Auto Stations:
Name: HUFFINE WM H
Year: 1920
Type: AUTOMOBILE REPAIRS AND SUPPLIES

Q92 **NEAL S AUTOMOTIVE** **EDR Historical Auto Stations** **1009366406**
West **2852 NW MARKET ST** **N/A**
1/8-1/4 **SEATTLE, WA**
0.198 mi.
1048 ft. **Site 2 of 4 in cluster Q**

Relative:
Lower

Actual:
35 ft.

EDR Historical Auto Stations:
Name: NEAL S AUTOMOTIVE
Year: 1966
Type: AUTOMOBILE REPAIRING

Name: NEAL S AUTOMOTIVE
Year: 1970
Type: AUTOMOBILE REPAIRING

Name: NEAL S AUTOMOTIVE
Year: 1975
Type: AUTOMOBILE REPAIRING

Name: NEAL S AUTOMOTIVE
Year: 1980
Type: AUTOMOBILE REPAIRING

Name: NEAL S AUTOMOTIVE
Year: 1986
Type: AUTOMOBILE REPAIRING

Name: NEAL S AUTOMOTIVE
Year: 1990
Type: AUTOMOBILE REPAIRING

Q93 **LORTONE INC** **RCRA-CESQG** **1004793623**
West **2856 NW MARKET ST** **FINDS** **WAD099835795**
1/8-1/4 **SEATTLE, WA 98107** **ALLSITES**
0.202 mi.
1066 ft. **Site 3 of 4 in cluster Q**

Relative:
Lower

Actual:
35 ft.

RCRA-CESQG:
Date form received by agency: 03/27/1998
Facility name: LORTONE INC
Facility address: 2856 NW MARKET ST
SEATTLE, WA 98107
EPA ID: WAD099835795
Contact: DOUGLAS GUTHRIE
Contact address: 2856 NW MARKET ST
SEATTLE, WA 98107-4214
Contact country: US

LORTONE INC (Continued) **1004793623**

Contact telephone: (360)789-3100
Contact email: Not reported
EPA Region: 10
Classification: Conditionally Exempt Small Quantity Generator
Description: Handler: generates 100 kg or less of hazardous waste per calendar month, and accumulates 1000 kg or less of hazardous waste at any time; or generates 1 kg or less of acutely hazardous waste per calendar month, and accumulates at any time: 1 kg or less of acutely hazardous waste; or 100 kg or less of any residue or contaminated soil, waste or other debris resulting from the cleanup of a spill, into or on any land or water, of acutely hazardous waste; or generates 100 kg or less of any residue or contaminated soil, waste or other debris resulting from the cleanup of a spill, into or on any land or water, of acutely hazardous waste during any calendar month, and accumulates at any time: 1 kg or less of acutely hazardous waste; or 100 kg or less of any residue or contaminated soil, waste or other debris resulting from the cleanup of a spill, into or on any land or water, of acutely hazardous waste

Owner/Operator Summary:
Owner/operator name: LORTONE INC
Owner/operator address: 2856 NW MARKET ST
SEATTLE, WA 98107
Owner/operator country: US
Owner/operator telephone: Not reported
Legal status: Private
Owner/Operator Type: Operator
Owner/Op start date: 01/01/1997
Owner/Op end date: Not reported

Handler Activities Summary:
U.S. importer of hazardous waste: No
Mixed waste (haz. and radioactive): No
Recycler of hazardous waste: No
Transporter of hazardous waste: No
Treater, storer or disposer of HW: No
Underground injection activity: No
On-site burner exemption: No
Furnace exemption: No
Used oil fuel burner: No
Used oil processor: No
User oil refiner: No
Used oil fuel marketer to burner: No
Used oil Specification marketer: No
Used oil transfer facility: No
Used oil transporter: No
Off-site waste receiver: Commercial status unknown

Historical Generators:
Date form received by agency: 03/01/1996
Facility name: LORTONE INC
Classification: Large Quantity Generator

Violation Status: No violations found

FINDS:

LORTONE INC (Continued) **1004793623**

Registry ID: 110000828285

Environmental Interest/Information System

Washington Facility / Site Identification System (WA-FSIS) provides a means to query and display data maintained by the Washington Department of Ecology. This system contains key information for each facility/site that is currently, or has been, of interest to the Air Quality, Dam Safety, Hazardous Waste, Toxics Cleanup, and Water Quality Programs.

RCRAInfo is a national information system that supports the Resource Conservation and Recovery Act (RCRA) program through the tracking of events and activities related to facilities that generate, transport, and treat, store, or dispose of hazardous waste. RCRAInfo allows RCRA program staff to track the notification, permit, compliance, and corrective action activities required under RCRA.

ALLSITES:

Facility Id:	65654867
Latitude:	47.668599999999998
Longitude:	-122.3934
Geographic location identifier (alias facid):	65654867
Facility Name:	Lortone Inc
Latitude Decimal Degrees:	47.668599999999998
Longitude Decimal Degrees:	-122.3934
Coordinate Point Areal Extent Code:	99
Horizontal Accuracy Code:	99
Coordinate Point Geographic Position Code:	99
Location Verified Code:	N

Geographic Location Identifier (Alias Facid):	65654867
Interaction (Aka Env Int) Type Code:	INDUSTGP
Interaction (Aka Env Int) Description:	Industrial SW GP
Interaction Status:	I
Federal Program Indentifier:	SO3000514
Interaction Start Date:	1/8/1993
Interaction End Date:	9/21/2007

Geographic Location Identifier (Alias Facid):	65654867
Interaction (Aka Env Int) Type Code:	HWG
Interaction (Aka Env Int) Description:	Hazardous Waste Generator
Interaction Status:	I
Federal Program Indentifier:	WAD099835795
Interaction Start Date:	12/7/1984
Interaction End Date:	12/31/1997

N94 **BALLARD CHEVRON SERVICE** **EDR Historical Auto Stations** **1009361354**
East **2021 NW MARKET ST** **N/A**
1/8-1/4 **SEATTLE, WA**
0.202 mi.
1066 ft. **Site 3 of 4 in cluster N**

Relative:
Higher

Actual:
71 ft.

EDR Historical Auto Stations:

Name:	BALLARD CHEVRON SERVICE
Year:	1975
Type:	GASOLINE STATIONS
Name:	BALLARD CHEVRON SERVICE
Year:	1980
Type:	GASOLINE STATIONS
Name:	BALLARD CHEVRON SERVICE
Year:	1986
Type:	GASOLINE STATIONS

N95 **CHEVRON 60090968** **RCRA-NonGen** **1000434633**
East **2021 NW MARKET ST** **FINDS** **WAD982657363**
1/8-1/4 **SEATTLE, WA 98107** **CSCSL**
0.202 mi. **ALLSITES**
1066 ft. **Site 4 of 4 in cluster N** **LUST**
UST

Relative:
Higher

ICR
VCP

Actual:
71 ft.

RCRA-NonGen:

Date form received by agency:	04/06/1989
Facility name:	CHEVRON 60090968
Facility address:	2021 NW MARKET ST SEATTLE, WA 98107
EPA ID:	WAD982657363
Mailing address:	PO BOX 220 SEATTLE, WA 98111-0220
Contact:	STEVE MERRITT
Contact address:	PO BOX 220 SEATTLE, WA 98111-0220
Contact country:	US
Contact telephone:	(206)628-5277
Contact email:	Not reported
EPA Region:	10
Classification:	Non-Generator
Description:	Handler: Non-Generators do not presently generate hazardous waste

Owner/Operator Summary:

Owner/operator name:	CHEVRON PRODUCTS CO
Owner/operator address:	PO BOX 220 SEATTLE, WA 98111
Owner/operator country:	US
Owner/operator telephone:	Not reported
Legal status:	Private
Owner/Operator Type:	Owner
Owner/Op start date:	04/06/1989
Owner/Op end date:	Not reported

Handler Activities Summary:
U.S. importer of hazardous waste: No

CHEVRON 60090968 (Continued) **1000434633**

Mixed waste (haz. and radioactive):	No
Recycler of hazardous waste:	No
Transporter of hazardous waste:	No
Treater, storer or disposer of HW:	No
Underground injection activity:	No
On-site burner exemption:	No
Furnace exemption:	No
Used oil fuel burner:	No
Used oil processor:	No
User oil refiner:	No
Used oil fuel marketer to burner:	No
Used oil Specification marketer:	No
Used oil transfer facility:	No
Used oil transporter:	No
Off-site waste receiver:	Commercial status unknown

Violation Status: No violations found

FINDS:

Registry ID: 110005347455

Environmental Interest/Information System

Washington Facility / Site Identification System (WA-FSIS) provides a means to query and display data maintained by the Washington Department of Ecology. This system contains key information for each facility/site that is currently, or has been, of interest to the Air Quality, Dam Safety, Hazardous Waste, Toxics Cleanup, and Water Quality Programs.

RCRAInfo is a national information system that supports the Resource Conservation and Recovery Act (RCRA) program through the tracking of events and activities related to facilities that generate, transport, and treat, store, or dispose of hazardous waste. RCRAInfo allows RCRA program staff to track the notification, permit, compliance, and corrective action activities required under RCRA.

CSCSL:

Facility ID:	2472
Facility Type:	VCP
Region:	Northwest
Ecology Status Code:	3
Entered Date:	3/29/1994
Updated Date:	4/8/2010
Brownfield Status:	0
Rank Status:	Not reported
PSI Status:	Not reported
Clean Method:	Air Stripping/Air Sparging
Drinking Water Type:	Not reported
Cleanup Standard:	Not reported
Acres Remediated:	Not reported
Latitude:	47.66861
Longitude:	-122.38298
Lat/Long:	47.66861 / -122.38298
Lat/Long (dms):	47 40 6.996 / -122 22 58.728
Media Status Desc:	1/1/0001

CHEVRON 60090968 (Continued) **1000434633**

Affected Media:	Groundwater
Affected Media Status:	Confirmed
Pesticides:	Not reported
Petroleum Products:	Confirmed
Phenolic Compounds:	Not reported
Reactive Wastes:	Not reported
Corrosive Wastes:	Not reported
Radioactive Wastes:	Not reported
Asbestos:	Not reported
Responsible Unit:	NORTHWEST
Arsenic Code:	Not reported
MTBE Code:	Not reported
UXO Code:	Not reported
Dioxin:	Not reported

Non-Halogenated Solvents:	Not reported
Base/Neutral/Acid Organics:	Not reported
Halogenated Organic Compounds:	Not reported
EPA Priority Pollutants - Metals and Cyanide:	Not reported
Metals - Other non-priority pollutant medals:	Not reported
Polychlorinated biPhenyls (PCBs):	Not reported
Polynuclear Aromatic Hydrocarbons (PAH):	Not reported
Conventional Contaminants, Organic:	Not reported
Conventional Contaminants, Inorganic:	Not reported
Tibutyl Tin Contaminant Group:	Not reported
Bioassay/Benthic Failures Contaminant Group:	Not reported
Wood Debris Contaminant Group:	Not reported
Other Deleterious Substance Group:	Not reported
Ecology Site Status (MTCA cleanup process):	RA in Progress

Facility ID:	2472
Facility Type:	VCP
Region:	Northwest
Ecology Status Code:	3
Entered Date:	3/29/1994
Updated Date:	4/8/2010
Brownfield Status:	0
Rank Status:	Not reported
PSI Status:	Not reported
Clean Method:	Aeration/Vapor Extraction
Drinking Water Type:	Not reported
Cleanup Standard:	Method A (Routine/Simple Cleanups)
Acres Remediated:	Not reported
Latitude:	47.66861
Longitude:	-122.38298
Lat/Long:	47.66861 / -122.38298
Lat/Long (dms):	47 40 6.996 / -122 22 58.728
Media Status Desc:	1/1/0001
Affected Media:	Soil
Affected Media Status:	Remediated
Pesticides:	Not reported
Petroleum Products:	Remediated
Phenolic Compounds:	Not reported
Reactive Wastes:	Not reported
Corrosive Wastes:	Not reported
Radioactive Wastes:	Not reported
Asbestos:	Not reported
Responsible Unit:	NORTHWEST

CHEVRON 60090968 (Continued) **1000434633**

Arsenic Code: Not reported
MTBE Code: Not reported
UXO Code: Not reported
Dioxin: Not reported
Non-Halogenated Solvents: Not reported
Base/Neutral/Acid Organics: Not reported
Halogenated Organic Compounds: Not reported
EPA Priority Pollutants - Metals and Cyanide: Not reported
Metals - Other non-priority pollutant medals: Not reported
Polychlorinated biPhenyls (PCBs): Not reported
Polynuclear Aromatic Hydrocarbons (PAH): Not reported
Conventional Contaminants, Organic: Not reported
Conventional Contaminants, Inorganic: Not reported
Tibutyl Tin Contaminant Group: Not reported
Bioassay/Benthic Failures Contaminant Group: Not reported
Wood Debris Contaminant Group: Not reported
Other Deleterious Substance Group: Not reported
Ecology Site Status (MTCA cleanup process): RA in Progress

ALLSITES:
Facility Id: 2472
Latitude: 47.668610000000001
Longitude: -122.38298
Geographic location identifier (alias facid): 2472
Facility Name: CHEVRON 60090968
Latitude Decimal Degrees: 47.668610000000001
Longitude Decimal Degrees: -122.38298
Coordinate Point Areal Extent Code: 99
Horizontal Accuracy Code: 99
Coordinate Point Geographic Position Code: 99
Location Verified Code: N

Geographic Location Identifier (Alias Facid): 2472
Interaction (Aka Env Int) Type Code: UST
Interaction (Aka Env Int) Description: Underground Storage Tank
Interaction Status: I
Federal Program Indentifier: 5069
Interaction Start Date: 3/20/2000
Interaction End Date: 3/20/2000

Geographic Location Identifier (Alias Facid): 2472
Interaction (Aka Env Int) Type Code: VOLCLNST
Interaction (Aka Env Int) Description: Voluntary Cleanup Sites
Interaction Status: A
Federal Program Indentifier: nw2221
Interaction Start Date: 11/20/2009
Interaction End Date: Not reported

Geographic Location Identifier (Alias Facid): 2472
Interaction (Aka Env Int) Type Code: HWG
Interaction (Aka Env Int) Description: Hazardous Waste Generator
Interaction Status: I
Federal Program Indentifier: WAD982657363
Interaction Start Date: 4/6/1989
Interaction End Date: 5/18/1990

Geographic Location Identifier (Alias Facid): 2472

CHEVRON 60090968 (Continued) **1000434633**

Interaction (Aka Env Int) Type Code:	VOLCLNST
Interaction (Aka Env Int) Description:	Voluntary Cleanup Sites
Interaction Status:	I
Federal Program Indentifier:	NW1580
Interaction Start Date:	2/6/2006
Interaction End Date:	10/16/2008

Geographic Location Identifier (Alias Facid):	2472
Interaction (Aka Env Int) Type Code:	LUST
Interaction (Aka Env Int) Description:	LUST Facility
Interaction Status:	A
Federal Program Indentifier:	5069
Interaction Start Date:	3/23/1989
Interaction End Date:	Not reported

Geographic Location Identifier (Alias Facid):	2472
Interaction (Aka Env Int) Type Code:	IRAP
Interaction (Aka Env Int) Description:	Independent Remedial Actn Prg
Interaction Status:	I
Federal Program Indentifier:	Not reported
Interaction Start Date:	1/1/1900
Interaction End Date:	2/6/2006

LUST:

edr_fstat:	WA
edr_fzip:	981074029
edr_fcnty:	KING
edr_zip:	98107-4029
FS ID:	2472
Facility ID:	5069
Facility Status:	Cleanup Started
Release ID:	1231
Affected Media:	Ground Water
Alternate Name:	CHEVRON STATION # 9-0968
Release Notification Date:	3/23/1989
Release Status Date:	6/1/1995
Site Response Unit Code:	NORTHWEST
Lat/Long:	47.66861 / -122.38298

edr_fstat:	WA
edr_fzip:	981074029
edr_fcnty:	KING
edr_zip:	98107-4029
FS ID:	2472
Facility ID:	5069
Facility Status:	Cleanup Started
Release ID:	1231
Affected Media:	Soil
Alternate Name:	CHEVRON STATION # 9-0968
Release Notification Date:	3/23/1989
Release Status Date:	6/1/1995
Site Response Unit Code:	NORTHWEST
Lat/Long:	47.66861 / -122.38298

UST:

CHEVRON 60090968 (Continued) **1000434633**

Facility ID:	2472
Site ID:	5069
Lat Deg:	47
Lat Min:	40
Lat Sec:	6.99600000000373
Long Deg:	-122
Long Min:	22
Long Sec:	58.7280000000123
UBI:	Not reported
Phone Number:	2067891219

Tank ID:	36564
Tank Name:	1
Install Date:	12/31/1964
Capacity:	Not reported
Tank Upgrade Date:	1/1/0001
TankSystem Status:	Removed
TankSystem Status Change Date:	8/26/1996
Tank Status:	Removed
Tank Permit Expiration Date:	1/1/0001
Tank Closure Date:	1/1/0001
Tank Pumping System:	Not reported
Tank Spill Prevention:	Not reported
Tank Overfill Prevention:	Not reported
Tank Material:	Steel
Tank Construction:	Single Wall Tank
Tank Tightness Test:	Not reported
Tank Corrosion Protection:	Not reported
Pipe Material:	Not reported
Pipe Construction:	Not reported
Pipe Primary Release Detection:	Not reported
Pipe Second Release Detection:	Not reported
Pipe Corrosion Protection:	Not reported
Tank Primary Release Detection:	Not reported
Tank Second Release Detection:	Not reported
Pipe Tightness Test:	Not reported
Tank Actual Status Date:	8/6/1996
Tag Number:	Not reported

Tank ID:	36599
Tank Name:	5
Install Date:	12/31/1964
Capacity:	Not reported
Tank Upgrade Date:	1/1/0001
TankSystem Status:	Removed
TankSystem Status Change Date:	8/26/1996
Tank Status:	Removed
Tank Permit Expiration Date:	1/1/0001
Tank Closure Date:	1/1/0001
Tank Pumping System:	Not reported
Tank Spill Prevention:	Not reported
Tank Overfill Prevention:	Not reported
Tank Material:	Steel
Tank Construction:	Single Wall Tank
Tank Tightness Test:	Not reported
Tank Corrosion Protection:	Not reported

CHEVRON 60090968 (Continued) **1000434633**

Pipe Material:	Not reported
Pipe Construction:	Not reported
Pipe Primary Release Detection:	Not reported
Pipe Second Release Detection:	Not reported
Pipe Corrosion Protection:	Not reported
Tank Primary Release Detection:	Not reported
Tank Second Release Detection:	Not reported
Pipe Tightness Test:	Not reported
Tank Actual Status Date:	8/6/1996
Tag Number:	Not reported

Tank ID:	36633
Tank Name:	3
Install Date:	12/31/1964
Capacity:	Not reported
Tank Upgrade Date:	1/1/0001
TankSystem Status:	Removed
TankSystem Status Change Date:	8/26/1996
Tank Status:	Removed
Tank Permit Expiration Date:	1/1/0001
Tank Closure Date:	1/1/0001
Tank Pumping System:	Not reported
Tank Spill Prevention:	Not reported
Tank Overfill Prevention:	Not reported
Tank Material:	Steel
Tank Construction:	Single Wall Tank
Tank Tightness Test:	Not reported
Tank Corrosion Protection:	Not reported
Pipe Material:	Not reported
Pipe Construction:	Not reported
Pipe Primary Release Detection:	Not reported
Pipe Second Release Detection:	Not reported
Pipe Corrosion Protection:	Not reported
Tank Primary Release Detection:	Not reported
Tank Second Release Detection:	Not reported
Pipe Tightness Test:	Not reported
Tank Actual Status Date:	8/6/1996
Tag Number:	Not reported

Tank ID:	36653
Tank Name:	2
Install Date:	12/31/1964
Capacity:	Not reported
Tank Upgrade Date:	1/1/0001
TankSystem Status:	Removed
TankSystem Status Change Date:	8/26/1996
Tank Status:	Removed
Tank Permit Expiration Date:	1/1/0001
Tank Closure Date:	1/1/0001
Tank Pumping System:	Not reported
Tank Spill Prevention:	Not reported
Tank Overfill Prevention:	Not reported
Tank Material:	Steel
Tank Construction:	Single Wall Tank
Tank Tightness Test:	Not reported

CHEVRON 60090968 (Continued) **1000434633**

Tank Corrosion Protection:	Not reported
Pipe Material:	Not reported
Pipe Construction:	Not reported
Pipe Primary Release Detection:	Not reported
Pipe Second Release Detection:	Not reported
Pipe Corrosion Protection:	Not reported
Tank Primary Release Detection:	Not reported
Tank Second Release Detection:	Not reported
Pipe Tightness Test:	Not reported
Tank Actual Status Date:	8/6/1996
Tag Number:	Not reported

Tank ID:	36727
Tank Name:	4
Install Date:	12/31/1964
Capacity:	111 TO 1,100 Gallons
Tank Upgrade Date:	1/1/0001
TankSystem Status:	Removed
TankSystem Status Change Date:	8/26/1996
Tank Status:	Removed
Tank Permit Expiration Date:	1/1/0001
Tank Closure Date:	1/1/0001
Tank Pumping System:	Not reported
Tank Spill Prevention:	Not reported
Tank Overfill Prevention:	Not reported
Tank Material:	Steel
Tank Construction:	Single Wall Tank
Tank Tightness Test:	Not reported
Tank Corrosion Protection:	Not reported
Pipe Material:	Not reported
Pipe Construction:	Not reported
Pipe Primary Release Detection:	Not reported
Pipe Second Release Detection:	Not reported
Pipe Corrosion Protection:	Not reported
Tank Primary Release Detection:	Not reported
Tank Second Release Detection:	Not reported
Pipe Tightness Test:	Not reported
Tank Actual Status Date:	8/6/1996
Tag Number:	Not reported

ICR:

Date Ecology Received Report:	05/14/97
Contaminants Found at Site:	Petroleum products
Media Contaminated:	Groundwater, Soil
Waste Management:	Tank
Region:	North Western
Type of Report Ecology Received:	Interim cleanup report
Site Register Issue:	95-03
County Code:	17
Contact:	Not reported
Report Title:	Not reported

Date Ecology Received Report:	05/14/98
Contaminants Found at Site:	Petroleum products
Media Contaminated:	Groundwater, Soil
Waste Management:	Tank

CHEVRON 60090968 (Continued) **1000434633**

Region: North Western
Type of Report Ecology Received: Interim cleanup report
Site Register Issue: 98-05
County Code: 17
Contact: Not reported
Report Title: Not reported

Date Ecology Received Report: 08/12/99
Contaminants Found at Site: Petroleum products
Media Contaminated: Groundwater, Soil
Waste Management: Tank
Region: North Western
Type of Report Ecology Received: Interim cleanup report
Site Register Issue: 98-17
County Code: 17
Contact: Not reported
Report Title: Not reported

Date Ecology Received Report: 08/10/00
Contaminants Found at Site: Petroleum products
Media Contaminated: Groundwater, Soil
Waste Management: Tank
Region: North Western
Type of Report Ecology Received: Interim cleanup report
Site Register Issue: 98-27
County Code: 17
Contact: Not reported
Report Title: Not reported

Date Ecology Received Report: 03/25/91
Contaminants Found at Site: Petroleum products
Media Contaminated: Groundwater, Soil
Waste Management: Tank
Region: North Western
Type of Report Ecology Received: Interim cleanup report
Site Register Issue: 91-26
County Code: 17
Contact: Not reported
Report Title: Not reported

Date Ecology Received Report: 02/03/92
Contaminants Found at Site: Petroleum products
Media Contaminated: Groundwater, Soil
Waste Management: Tank
Region: North Western
Type of Report Ecology Received: Interim cleanup report
Site Register Issue: 92-18
County Code: 17
Contact: Not reported
Report Title: Not reported

Date Ecology Received Report: 05/26/92
Contaminants Found at Site: Petroleum products
Media Contaminated: Groundwater, Soil
Waste Management: Tank
Region: North Western
Type of Report Ecology Received: Interim cleanup report

CHEVRON 60090968 (Continued) **1000434633**

Site Register Issue: 92-25
County Code: 17
Contact: Not reported
Report Title: Not reported

Date Ecology Received Report: 06/16/92
Contaminants Found at Site: Petroleum products
Media Contaminated: Groundwater
Waste Management: Tank
Region: North Western
Type of Report Ecology Received: Interim cleanup report
Site Register Issue: 92-27
County Code: 17
Contact: Not reported
Report Title: Not reported

Date Ecology Received Report: 10/07/92
Contaminants Found at Site: Petroleum products
Media Contaminated: Groundwater, Soil
Waste Management: Tank
Region: North Western
Type of Report Ecology Received: Interim cleanup report
Site Register Issue: 92-37
County Code: 17
Contact: Not reported
Report Title: Not reported

Date Ecology Received Report: 04/05/93
Contaminants Found at Site: Petroleum products
Media Contaminated: Groundwater, Soil
Waste Management: Tank
Region: North Western
Type of Report Ecology Received: Interim cleanup report
Site Register Issue: 92-52
County Code: 17
Contact: Not reported
Report Title: Not reported

Date Ecology Received Report: 05/13/93
Contaminants Found at Site: Petroleum products
Media Contaminated: Groundwater
Waste Management: Tank
Region: North Western
Type of Report Ecology Received: Interim cleanup report
Site Register Issue: 92-52
County Code: 17
Contact: Not reported
Report Title: Not reported

Date Ecology Received Report: 02/08/95
Contaminants Found at Site: Petroleum products
Media Contaminated: Groundwater
Waste Management: Tank
Region: North Western
Type of Report Ecology Received: Interim cleanup report
Site Register Issue: 93-45
County Code: 17

CHEVRON 60090968 (Continued) **1000434633**

Contact:	Not reported
Report Title:	Not reported
Date Ecology Received Report:	03/14/95
Contaminants Found at Site:	Petroleum products
Media Contaminated:	Groundwater, Soil
Waste Management:	Tank
Region:	North Western
Type of Report Ecology Received:	Interim cleanup report
Site Register Issue:	94-03
County Code:	17
Contact:	Not reported
Report Title:	Not reported
Date Ecology Received Report:	10/05/95
Contaminants Found at Site:	Petroleum products
Media Contaminated:	Groundwater, Soil
Waste Management:	Tank
Region:	North Western
Type of Report Ecology Received:	Interim cleanup report
Site Register Issue:	94-13
County Code:	17
Contact:	Not reported
Report Title:	Not reported
Date Ecology Received Report:	11/29/95
Contaminants Found at Site:	Petroleum products
Media Contaminated:	Groundwater, Soil
Waste Management:	Tank
Region:	North Western
Type of Report Ecology Received:	Interim cleanup report
Site Register Issue:	94-17
County Code:	17
Contact:	Not reported
Report Title:	Not reported
Date Ecology Received Report:	04/22/96
Contaminants Found at Site:	Petroleum products
Media Contaminated:	Groundwater, Soil
Waste Management:	Tank
Region:	North Western
Type of Report Ecology Received:	Interim cleanup report
Site Register Issue:	94-44
County Code:	17
Contact:	Not reported
Report Title:	Not reported
Date Ecology Received Report:	04/09/96
Contaminants Found at Site:	Petroleum products
Media Contaminated:	Groundwater, Soil
Waste Management:	Tank
Region:	North Western
Type of Report Ecology Received:	Interim cleanup report
Site Register Issue:	94-44
County Code:	17
Contact:	Not reported
Report Title:	Not reported

CHEVRON 60090968 (Continued) **1000434633**

Date Ecology Received Report:	06/19/01
Contaminants Found at Site:	Petroleum products
Media Contaminated:	Groundwater, Soil
Waste Management:	Tank
Region:	North Western
Type of Report Ecology Received:	Interim cleanup report
Site Register Issue:	98-39
County Code:	17
Contact:	Not reported
Report Title:	Monitoring - April 11, 2001

VCP:

edr_fstat:	WA
edr_fzip:	98107
edr_fcnty:	KING
edr_zip:	98107-4029
Facility ID:	2472
VCP Status:	VCP
VCP:	Not reported
Ecology Status:	RA in Progress
NFA Type:	RA in Progress
Date NFA:	RA in Progress
Rank:	RA in Progress

edr_fstat:	WA
edr_fzip:	98107
edr_fcnty:	KING
edr_zip:	98107-4029
Facility ID:	2472
VCP Status:	VCP
VCP:	Not reported
Ecology Status:	RA in Progress
NFA Type:	RA in Progress
Date NFA:	RA in Progress
Rank:	RA in Progress

R96 **YICK KEE HAND LAUNDRY** **EDR Historical Cleaners** **1009346159**
ESE **5343 BALLARD AVE** **N/A**
1/8-1/4 **SEATTLE, WA**
0.202 mi.
1067 ft. **Site 3 of 14 in cluster R**

Relative:
Lower

Actual:
48 ft.

EDR Historical Cleaners:

Name:	YICK KEE
Year:	1944
Type:	LAUNDRIES CHINESE
Name:	YICK KEE LAUNDRY
Year:	1951
Type:	LAUNDRIES
Name:	KEE TICK HAND LAUNDRY
Year:	1955
Type:	LAUNDRIES
Name:	YICK KEE HAND LAUNDRY
Year:	1960

YICK KEE HAND LAUNDRY (Continued) **1009346159**

Type: LAUNDRIES

R97 **FAMILY CLEANERS** **EDR Historical Cleaners** **1009346156**
SE **5341 BALLARD AVE** **N/A**
1/8-1/4 **SEATTLE, WA**
0.204 mi.
1078 ft. **Site 4 of 14 in cluster R**

Relative:
Lower

Actual:
48 ft.

EDR Historical Cleaners:

Name: CANAL DYE WORKS
Year: 1930
Type: DYERS AND CLEANERS

Name: OKADA BAN
Year: 1935
Type: CLOTHES PRESSERS AND CLEANERS

Name: OKADA BANZO
Year: 1940
Type: CLOTHES PRESSERS AND CLEANERS

Name: CANAL CLEANERS
Year: 1944
Type: CLOTHES PRESSERS AND CLEANERS

Name: FAMILY CLEANERS
Year: 1951
Type: CLEANERS AND DYERS

R98 **A B C CARPET CLEANING CO** **EDR Historical Cleaners** **1009346147**
SE **5339 BALLARD AVE** **N/A**
1/8-1/4 **SEATTLE, WA**
0.207 mi.
1091 ft. **Site 5 of 14 in cluster R**

Relative:
Lower

Actual:
48 ft.

EDR Historical Cleaners:

Name: A B C CARPET CLEANING CO
Year: 1940
Type: CARPET CLEANERS AND LAYERS

R99 **YICK KEE HAND LAUNDRY** **EDR Historical Cleaners** **1009346140**
SE **5333 BALLARD AVE NW** **N/A**
1/8-1/4 **SEATTLE, WA**
0.212 mi.
1119 ft. **Site 6 of 14 in cluster R**

Relative:
Lower

Actual:
46 ft.

EDR Historical Cleaners:

Name: YICK KEE HAND LAUNDRY
Year: 1966
Type: LAUNDRIES

Name: YICK KEE HAND LAUNDRY
Year: 1970
Type: LAUNDRIES

R100 **LUCK KEE HAND LANUDRY** **EDR Historical Cleaners** **1009346139**
SE **5333 BALLARD AVE** **N/A**
1/8-1/4 **SEATTLE, WA**
0.213 mi.
1124 ft. **Site 7 of 14 in cluster R**

Relative:
Lower

Actual:
46 ft.

EDR Historical Cleaners:

Name:	LEE EFRANK
Year:	1944
Type:	LAUNDRIES CHINESE
Name:	LUCK KEE HAND LANUDRY
Year:	1960
Type:	LAUNDRIES

R101 **LUCK KEE HAND LAUNDRY** **EDR Historical Cleaners** **1009346138**
SE **5333 BALLARD** **N/A**
1/8-1/4 **SEATTLE, WA**
0.213 mi.
1124 ft. **Site 8 of 14 in cluster R**

Relative:
Lower

Actual:
46 ft.

EDR Historical Cleaners:

Name:	LUCK KEE HAND LAUNDRY
Year:	1955
Type:	LAUNDRIES

R102 **WYMAN PROPERTY** **FINDS** **1007080589**
SE **5330 BALLARD AV NW** **CSCSL** **N/A**
1/8-1/4 **SEATTLE, WA 98107** **ALLSITES**
0.215 mi. **HSL**
1133 ft. **Site 9 of 14 in cluster R**

Relative:
Lower

Actual:
47 ft.

FINDS:

Registry ID: 110015573093

Environmental Interest/Information System
Washington Facility / Site Identification System (WA-FSIS) provides a means to query and display data maintained by the Washington Department of Ecology. This system contains key information for each facility/site that is currently, or has been, of interest to the Air Quality, Dam Safety, Hazardous Waste, Toxics Cleanup, and Water Quality Programs.

CSCSL:

Facility ID:	2283
Facility Type:	Not reported
Region:	Northwest
Ecology Status Code:	2
Entered Date:	10/11/1990
Updated Date:	6/23/2009
Brownfield Status:	0
Rank Status:	4
PSI Status:	Not reported
Clean Method:	Not reported
Drinking Water Type:	Not reported
Cleanup Standard:	Not reported

WYMAN PROPERTY (Continued) **1007080589**

Acres Remediated:	Not reported
Latitude:	47.66675
Longitude:	-122.38359
Lat/Long:	47.66675 / -122.38359
Lat/Long (dms):	47 40 0.3 / -122 23 0.924
Media Status Desc:	1/1/0001
Affected Media:	Soil
Affected Media Status:	Confirmed
Pesticides:	Not reported
Petroleum Products:	Confirmed
Phenolic Compounds:	Not reported
Reactive Wastes:	Not reported
Corrosive Wastes:	Not reported
Radioactive Wastes:	Not reported
Asbestos:	Not reported
Responsible Unit:	NORTHWEST
Arsenic Code:	Not reported
MTBE Code:	Not reported
UXO Code:	Not reported
Dioxin:	Not reported
Non-Halogenated Solvents:	Suspected
Base/Neutral/Acid Organics:	Not reported
Halogenated Organic Compounds:	Confirmed
EPA Priority Pollutants - Metals and Cyanide:	Confirmed
Metals - Other non-priority pollutant medals:	Not reported
Polychlorinated biPhenyls (PCBs):	Not reported
Polynuclear Aromatic Hydrocarbons (PAH):	Not reported
Conventional Contaminants, Organic:	Not reported
Conventional Contaminants, Inorganic:	Not reported
Tibutyl Tin Contaminant Group:	Not reported
Bioassay/Benthic Failures Contaminant Group:	Not reported
Wood Debris Contaminant Group:	Not reported
Other Deleterious Substance Group:	Not reported
Ecology Site Status (MTCA cleanup process):	Ranked, Awaiting RA

Facility ID:	2283
Facility Type:	Not reported
Region:	Northwest
Ecology Status Code:	2
Entered Date:	10/11/1990
Updated Date:	6/23/2009
Brownfield Status:	0
Rank Status:	4
PSI Status:	Not reported
Clean Method:	Not reported
Drinking Water Type:	Not reported
Cleanup Standard:	Not reported
Acres Remediated:	Not reported
Latitude:	47.66675
Longitude:	-122.38359
Lat/Long:	47.66675 / -122.38359
Lat/Long (dms):	47 40 0.3 / -122 23 0.924
Media Status Desc:	1/1/0001
Affected Media:	Groundwater
Affected Media Status:	Suspected
Pesticides:	Not reported
Petroleum Products:	Suspected

WYMAN PROPERTY (Continued) **1007080589**

Phenolic Compounds:	Not reported
Reactive Wastes:	Not reported
Corrosive Wastes:	Not reported
Radioactive Wastes:	Not reported
Asbestos:	Not reported
Responsible Unit:	NORTHWEST
Arsenic Code:	Not reported
MTBE Code:	Not reported
UXO Code:	Not reported
Dioxin:	Not reported
Non-Halogenated Solvents:	Suspected
Base/Neutral/Acid Organics:	Not reported
Halogenated Organic Compounds:	Suspected
EPA Priority Pollutants - Metals and Cyanide:	Suspected
Metals - Other non-priority pollutant medals:	Not reported
Polychlorinated biPhenyls (PCBs):	Not reported
Polynuclear Aromatic Hydrocarbons (PAH):	Not reported
Conventional Contaminants, Organic:	Not reported
Conventional Contaminants, Inorganic:	Not reported
Tibutyl Tin Contaminant Group:	Not reported
Bioassay/Benthic Failures Contaminant Group:	Not reported
Wood Debris Contaminant Group:	Not reported
Other Deleterious Substance Group:	Not reported
Ecology Site Status (MTCA cleanup process):	Ranked, Awaiting RA

Facility ID:	2283
Facility Type:	Not reported
Region:	Northwest
Ecology Status Code:	2
Entered Date:	10/11/1990
Updated Date:	6/23/2009
Brownfield Status:	0
Rank Status:	4
PSI Status:	Not reported
Clean Method:	Not reported
Drinking Water Type:	Not reported
Cleanup Standard:	Not reported
Acres Remediated:	Not reported
Latitude:	47.66675
Longitude:	-122.38359
Lat/Long:	47.66675 / -122.38359
Lat/Long (dms):	47 40 0.3 / -122 23 0.924
Media Status Desc:	1/1/0001
Affected Media:	Surface Water
Affected Media Status:	Suspected
Pesticides:	Not reported
Petroleum Products:	Suspected
Phenolic Compounds:	Not reported
Reactive Wastes:	Not reported
Corrosive Wastes:	Not reported
Radioactive Wastes:	Not reported
Asbestos:	Not reported
Responsible Unit:	NORTHWEST
Arsenic Code:	Not reported
MTBE Code:	Not reported
UXO Code:	Not reported
Dioxin:	Not reported

WYMAN PROPERTY (Continued) **1007080589**

Non-Halogenated Solvents:	Suspected
Base/Neutral/Acid Organics:	Not reported
Halogenated Organic Compounds:	Suspected
EPA Priority Pollutants - Metals and Cyanide:	Suspected
Metals - Other non-priority pollutant medals:	Not reported
Polychlorinated biPhenyls (PCBs):	Not reported
Polynuclear Aromatic Hydrocarbons (PAH):	Not reported
Conventional Contaminants, Organic:	Not reported
Conventional Contaminants, Inorganic:	Not reported
Tibutyl Tin Contaminant Group:	Not reported
Bioassay/Benthic Failures Contaminant Group:	Not reported
Wood Debris Contaminant Group:	Not reported
Other Deleterious Substance Group:	Not reported
Ecology Site Status (MTCA cleanup process):	Ranked, Awaiting RA

Facility ID:	2283
Facility Type:	Not reported
Region:	Northwest
Ecology Status Code:	2
Entered Date:	10/11/1990
Updated Date:	6/23/2009
Brownfield Status:	0
Rank Status:	4
PSI Status:	Not reported
Clean Method:	Not reported
Drinking Water Type:	Not reported
Cleanup Standard:	Not reported
Acres Remediated:	Not reported
Latitude:	47.66675
Longitude:	-122.38359
Lat/Long:	47.66675 / -122.38359
Lat/Long (dms):	47 40 0.3 / -122 23 0.924
Media Status Desc:	1/1/0001
Affected Media:	Air
Affected Media Status:	Suspected
Pesticides:	Not reported
Petroleum Products:	Suspected
Phenolic Compounds:	Not reported
Reactive Wastes:	Not reported
Corrosive Wastes:	Not reported
Radioactive Wastes:	Not reported
Asbestos:	Not reported
Responsible Unit:	NORTHWEST
Arsenic Code:	Not reported
MTBE Code:	Not reported
UXO Code:	Not reported
Dioxin:	Not reported

Non-Halogenated Solvents:	Suspected
Base/Neutral/Acid Organics:	Not reported
Halogenated Organic Compounds:	Suspected
EPA Priority Pollutants - Metals and Cyanide:	Suspected
Metals - Other non-priority pollutant medals:	Not reported
Polychlorinated biPhenyls (PCBs):	Not reported
Polynuclear Aromatic Hydrocarbons (PAH):	Not reported
Conventional Contaminants, Organic:	Not reported
Conventional Contaminants, Inorganic:	Not reported
Tibutyl Tin Contaminant Group:	Not reported

WYMAN PROPERTY (Continued) **1007080589**

Bioassay/Benthic Failures Contaminant Group: Not reported
Wood Debris Contaminant Group: Not reported
Other Deleterious Substance Group: Not reported
Ecology Site Status (MTCA cleanup process): Ranked, Awaiting RA

ALLSITES:
Facility Id: 2283
Latitude: 47.66675
Longitude: -122.38359
Geographic location identifier (alias facid): 2283
Facility Name: WYMAN PROPERTY
Latitude Decimal Degrees: 47.66675
Longitude Decimal Degrees: -122.38359
Coordinate Point Areal Extent Code: 99
Horizontal Accuracy Code: 99
Coordinate Point Geographic Position Code: 99
Location Verified Code: N

Geographic Location Identifier (Alias Facid): 2283
Interaction (Aka Env Int) Type Code: SCS
Interaction (Aka Env Int) Description: State Cleanup Site
Interaction Status: A
Federal Program Indentifier: Not reported
Interaction Start Date: 10/11/1990
Interaction End Date: Not reported

HSL:
edr_fstat: WA
edr_fzip: Not reported
edr_fcnty: KING
edr_zip: Not reported
Facility Type: Hazardous Sites List
Facility Status: Ranked, Awaiting RA
FSID Number: 2283
Rank: 4
Region: NW

R103 **CITY TRANSMISSION** **EDR Historical Auto Stations** **1009376761**
SE **5330 BALLARD AVE NW** **N/A**
1/8-1/4 **SEATTLE, WA**
0.215 mi.
1133 ft. **Site 10 of 14 in cluster R**

Relative:
Lower

Actual:
47 ft.

EDR Historical Auto Stations:
Name: BALLARD TRANSMISSION SHOP
Year: 1966
Type: AUTOMOBILE REPAIRING

Name: CITY TRANSMISSION
Year: 1970
Type: AUTOMOBILE REPAIRING

Name: CITY TRANSMISSION
Year: 1975
Type: AUTOMOBILE REPAIRING

CITY TRANSMISSION (Continued) **1009376761**

Name: CITY TRANSMISSION
Year: 1986
Type: AUTOMOBILE REPAIRING

Name: CITY TRANSMISSION
Year: 1990
Type: AUTOMOBILE REPAIRING

S104 **WILSON FORD** **ALLSITES** **U003026923**
ESE **5433 LEARY NW** **CSCSL NFA** **N/A**
1/8-1/4 **SEATTLE, WA 98107** **UST**
0.215 mi. **VCP**
1134 ft. **Site 1 of 7 in cluster S**

Relative:
Higher

Actual:
57 ft.

ALLSITES:
Facility Id: 79516349
Latitude: 47.66722
Longitude: -122.38408
Geographic location identifier (alias facid): 79516349
Facility Name: WILSON FORD
Latitude Decimal Degrees: 47.66722
Longitude Decimal Degrees: -122.38408
Coordinate Point Areal Extent Code: 4
Horizontal Accuracy Code: 6
Coordinate Point Geographic Position Code: 5
Location Verified Code: N

Geographic Location Identifier (Alias Facid): 79516349
Interaction (Aka Env Int) Type Code: UST
Interaction (Aka Env Int) Description: Underground Storage Tank
Interaction Status: I
Federal Program Indentifier: 4333
Interaction Start Date: 2/29/2000
Interaction End Date: 5/3/2000

Geographic Location Identifier (Alias Facid): 79516349
Interaction (Aka Env Int) Type Code: VOLCLNST
Interaction (Aka Env Int) Description: Voluntary Cleanup Sites
Interaction Status: I
Federal Program Indentifier: NW0997
Interaction Start Date: 11/22/2002
Interaction End Date: 4/1/2003

Geographic Location Identifier (Alias Facid): 79516349
Interaction (Aka Env Int) Type Code: LUST
Interaction (Aka Env Int) Description: LUST Facility
Interaction Status: I
Federal Program Indentifier: 4333
Interaction Start Date: 11/21/2002
Interaction End Date: 3/20/2003

CSCSL NFA:
Facility/Site Id: 79516349
NFA Type: NFA after assessment, IRAP, or VCP
NFA Date: 3/20/2003
Rank: Not reported

WILSON FORD (Continued) **U003026923**

VCP: Y

UST:

Facility ID:	79516349
Site ID:	4333
Lat Deg:	47
Lat Min:	40
Lat Sec:	1.99200000000133
Long Deg:	-122
Long Min:	23
Long Sec:	2.68799999999032
UBI:	Not reported
Phone Number:	2067840812
Tank ID:	14591
Tank Name:	2
Install Date:	12/31/1964
Capacity:	111 TO 1,100 Gallons
Tank Upgrade Date:	1/1/0001
TankSystem Status:	Closed in Place
TankSystem Status Change Date:	8/26/1996
Tank Status:	Closed in Place
Tank Permit Expiration Date:	1/1/0001
Tank Closure Date:	1/1/0001
Tank Pumping System:	Not reported
Tank Spill Prevention:	Not reported
Tank Overfill Prevention:	Not reported
Tank Material:	Steel
Tank Construction:	Not reported
Tank Tightness Test:	Not reported
Tank Corrosion Protection:	Not reported
Pipe Material:	Not reported
Pipe Construction:	Not reported
Pipe Primary Release Detection:	Not reported
Pipe Second Release Detection:	Not reported
Pipe Corrosion Protection:	Not reported
Tank Primary Release Detection:	Not reported
Tank Second Release Detection:	Not reported
Pipe Tightness Test:	Not reported
Tank Actual Status Date:	8/6/1996
Tag Number:	Not reported

Tank ID:	14778
Tank Name:	3
Install Date:	12/31/1964
Capacity:	111 TO 1,100 Gallons
Tank Upgrade Date:	1/1/0001
TankSystem Status:	Closed in Place
TankSystem Status Change Date:	8/26/1996
Tank Status:	Closed in Place
Tank Permit Expiration Date:	1/1/0001
Tank Closure Date:	1/1/0001
Tank Pumping System:	Not reported
Tank Spill Prevention:	Not reported
Tank Overfill Prevention:	Not reported
Tank Material:	Steel

WILSON FORD (Continued) **U003026923**

Tank Construction:	Not reported
Tank Tightness Test:	Not reported
Tank Corrosion Protection:	Not reported
Pipe Material:	Not reported
Pipe Construction:	Not reported
Pipe Primary Release Detection:	Not reported
Pipe Second Release Detection:	Not reported
Pipe Corrosion Protection:	Not reported
Tank Primary Release Detection:	Not reported
Tank Second Release Detection:	Not reported
Pipe Tightness Test:	Not reported
Tank Actual Status Date:	8/6/1996
Tag Number:	Not reported

Tank ID:	14871
Tank Name:	1
Install Date:	12/31/1964
Capacity:	Not reported
Tank Upgrade Date:	1/1/0001
TankSystem Status:	Closed in Place
TankSystem Status Change Date:	8/26/1996
Tank Status:	Closed in Place
Tank Permit Expiration Date:	1/1/0001
Tank Closure Date:	1/1/0001
Tank Pumping System:	Not reported
Tank Spill Prevention:	Not reported
Tank Overfill Prevention:	Not reported
Tank Material:	Steel
Tank Construction:	Not reported
Tank Tightness Test:	Not reported
Tank Corrosion Protection:	Not reported
Pipe Material:	Not reported
Pipe Construction:	Not reported
Pipe Primary Release Detection:	Not reported
Pipe Second Release Detection:	Not reported
Pipe Corrosion Protection:	Not reported
Tank Primary Release Detection:	Not reported
Tank Second Release Detection:	Not reported
Pipe Tightness Test:	Not reported
Tank Actual Status Date:	8/6/1996
Tag Number:	Not reported

Tank ID:	601386
Tank Name:	5
Install Date:	1/1/1900
Capacity:	5,000 to 9,999 Gallons
Tank Upgrade Date:	1/1/0001
TankSystem Status:	Removed
TankSystem Status Change Date:	1/14/2003
Tank Status:	Removed
Tank Permit Expiration Date:	1/1/0001
Tank Closure Date:	7/12/2002
Tank Pumping System:	Not reported
Tank Spill Prevention:	Not reported
Tank Overfill Prevention:	Not reported

WILSON FORD (Continued) **U003026923**

Tank Material:	Not reported
Tank Construction:	Not reported
Tank Tightness Test:	Not reported
Tank Corrosion Protection:	Not reported
Pipe Material:	Not reported
Pipe Construction:	Not reported
Pipe Primary Release Detection:	Not reported
Pipe Second Release Detection:	Not reported
Pipe Corrosion Protection:	Not reported
Tank Primary Release Detection:	Not reported
Tank Second Release Detection:	Not reported
Pipe Tightness Test:	Not reported
Tank Actual Status Date:	7/12/2002
Tag Number:	Not reported

Tank ID:	601387
Tank Name:	6
Install Date:	1/1/1900
Capacity:	111 TO 1,100 Gallons
Tank Upgrade Date:	1/1/0001
TankSystem Status:	Removed
TankSystem Status Change Date:	1/14/2003
Tank Status:	Removed
Tank Permit Expiration Date:	1/1/0001
Tank Closure Date:	7/12/2002
Tank Pumping System:	Not reported
Tank Spill Prevention:	Not reported
Tank Overfill Prevention:	Not reported
Tank Material:	Not reported
Tank Construction:	Not reported
Tank Tightness Test:	Not reported
Tank Corrosion Protection:	Not reported
Pipe Material:	Not reported
Pipe Construction:	Not reported
Pipe Primary Release Detection:	Not reported
Pipe Second Release Detection:	Not reported
Pipe Corrosion Protection:	Not reported
Tank Primary Release Detection:	Not reported
Tank Second Release Detection:	Not reported
Pipe Tightness Test:	Not reported
Tank Actual Status Date:	7/12/2002
Tag Number:	Not reported

Tank ID:	601391
Tank Name:	4
Install Date:	1/1/1964
Capacity:	1,101 to 2,000 Gallons
Tank Upgrade Date:	1/1/0001
TankSystem Status:	Removed
TankSystem Status Change Date:	1/14/2003
Tank Status:	Removed
Tank Permit Expiration Date:	1/1/0001
Tank Closure Date:	7/17/2002
Tank Pumping System:	Not reported
Tank Spill Prevention:	Not reported

WILSON FORD (Continued) **U003026923**

Tank Overfill Prevention:	Not reported
Tank Material:	Not reported
Tank Construction:	Not reported
Tank Tightness Test:	Not reported
Tank Corrosion Protection:	Not reported
Pipe Material:	Not reported
Pipe Construction:	Not reported
Pipe Primary Release Detection:	Not reported
Pipe Second Release Detection:	Not reported
Pipe Corrosion Protection:	Not reported
Tank Primary Release Detection:	Not reported
Tank Second Release Detection:	Not reported
Pipe Tightness Test:	Not reported
Tank Actual Status Date:	7/17/2002
Tag Number:	Not reported

VCP:

edr_fstat:	WA
edr_fzip:	98107-4011
edr_fcnty:	KING
edr_zip:	98107-4011
Facility ID:	79516349
VCP Status:	Not reported
VCP:	Y
Ecology Status:	Not reported
NFA Type:	NFA after assessment, IRAP, or VCP
Date NFA:	3/20/2003
Rank:	Not reported

S105 **BALLARD LANDMARK** **RCRA-LQG** **1004793344**
ESE **5433 LEARY AVE NW** **FINDS** **WAD008958126**
1/8-1/4 **SEATTLE, WA 98107** **ALLSITES**
0.215 mi. **MANIFEST**
1134 ft. **Site 2 of 7 in cluster S**

Relative:
Higher

Actual:
57 ft.

RCRA-LQG:

Date form received by agency:	06/11/2008
Facility name:	BALLARD LANDMARK
Facility address:	5433 LEARY AVE NW SEATTLE, WA 98107
EPA ID:	WAD008958126
Mailing address:	2001 WESTERN AVE STE 330 SEATTLE, WA 98121
Contact:	RYAN CLEVELAND
Contact address:	2001 WESTERN AVE STE 330 SEATTLE, WA 98121
Contact country:	US
Contact telephone:	(206)706-2953
Contact email:	Not reported
EPA Region:	10
Classification:	Large Quantity Generator
Description:	Handler: generates 1,000 kg or more of hazardous waste during any calendar month; or generates more than 1 kg of acutely hazardous waste during any calendar month; or generates more than 100 kg of any residue or contaminated soil, waste or other debris resulting from the cleanup of a spill, into or on any land or water, of acutely hazardous waste during any calendar month; or generates 1 kg or less of acutely

BALLARD LANDMARK (Continued) **1004793344**

hazardous waste during any calendar month, and accumulates more than 1 kg of acutely hazardous waste at any time; or generates 100 kg or less of any residue or contaminated soil, waste or other debris resulting from the cleanup of a spill, into or on any land or water, of acutely hazardous waste during any calendar month, and accumulates more than 100 kg of that material at any time

Owner/Operator Summary:

Owner/operator name:	BALLARD LANDMARK INN LLC
Owner/operator address:	2001 WESTERN AVE STE 330 SEATTLE, WA 98121
Owner/operator country:	US
Owner/operator telephone:	Not reported
Legal status:	Private
Owner/Operator Type:	Operator
Owner/Op start date:	01/27/2005
Owner/Op end date:	Not reported

Handler Activities Summary:

U.S. importer of hazardous waste:	No
Mixed waste (haz. and radioactive):	No
Recycler of hazardous waste:	No
Transporter of hazardous waste:	No
Treater, storer or disposer of HW:	No
Underground injection activity:	No
On-site burner exemption:	No
Furnace exemption:	No
Used oil fuel burner:	No
Used oil processor:	No
User oil refiner:	No
Used oil fuel marketer to burner:	No
Used oil Specification marketer:	No
Used oil transfer facility:	No
Used oil transporter:	No
Off-site waste receiver:	Commercial status unknown

Violation Status: No violations found

FINDS:

Registry ID: 110005312599

Environmental Interest/Information System

Washington Facility / Site Identification System (WA-FSIS) provides a means to query and display data maintained by the Washington Department of Ecology. This system contains key information for each facility/site that is currently, or has been, of interest to the Air Quality, Dam Safety, Hazardous Waste, Toxics Cleanup, and Water Quality Programs.

RCRAInfo is a national information system that supports the Resource Conservation and Recovery Act (RCRA) program through the tracking of events and activities related to facilities that generate, transport, and treat, store, or dispose of hazardous waste. RCRAInfo allows RCRA program staff to track the notification, permit, compliance, and corrective action activities required under RCRA.

BALLARD LANDMARK (Continued) **1004793344**

ALLSITES:

Facility Id:	26572686
Latitude:	47.66742
Longitude:	-122.38289
Geographic location identifier (alias facid):	26572686
Facility Name:	Ballard Landmark
Latitude Decimal Degrees:	47.66742
Longitude Decimal Degrees:	-122.38289
Coordinate Point Areal Extent Code:	99
Horizontal Accuracy Code:	99
Coordinate Point Geographic Position Code:	99
Location Verified Code:	N

Geographic Location Identifier (Alias Facid):	26572686
Interaction (Aka Env Int) Type Code:	HWG
Interaction (Aka Env Int) Description:	Hazardous Waste Generator
Interaction Status:	I
Federal Program Indentifier:	WAD008958126
Interaction Start Date:	6/11/2008
Interaction End Date:	9/29/2008

Geographic Location Identifier (Alias Facid):	26572686
Interaction (Aka Env Int) Type Code:	HWG
Interaction (Aka Env Int) Description:	Hazardous Waste Generator
Interaction Status:	I
Federal Program Indentifier:	WAD008958126
Interaction Start Date:	9/4/1984
Interaction End Date:	12/31/2002

WA MANIFEST:

Facility Site ID Number:	26572686
SWC Desc:	Not reported
FWC Desc:	Not reported
Form Comm:	Not reported
Data Year:	2008
Permit by Rule:	False
Treatment by Generator:	False
Mixed radioactive waste:	False
Importer of hazardous waste:	False
Immediate recycler:	False
Treatment/Storage/Disposal/Recycling Facility:	False
Generator of dangerous fuel waste:	False
Generator marketing to burner:	False
"Other marketers (i.e., blender, distributor, etc.)":	False
Utility boiler burner:	False
Industry boiler burner:	False
Industrial Furnace:	False
Smelter defferal:	False
Universal waste - batteries - generate:	False
Universal waste - thermostats - generate:	False
Universal waste - mercury - generate:	False
Universal waste - lamps - generate:	False
Universal waste - batteries - accumulate:	False
Universal waste - thermostats - accumulate:	False
Universal waste - mercury - accumulate:	False

BALLARD LANDMARK (Continued) **1004793344**

Universal waste - lamps - accumulate:	False
Destination Facility for Universal Waste:	False
Off-specification used oil burner - utility boiler:	False
Off-specification used oil burner - industrial boiler:	False
Off-specification used oil burner - industrial furnace:	False
EPA ID:	WAD008958126
Facility Address 2:	Not reported
TAX REG NBR:	602467702
NAICS CD:	623312
BUSINESS TYPE:	Senior Housing
MAIL NAME:	Ballard Landmark Inn LLC
MAIL ADDR LINE1:	2001 Western Ave Ste 330
MAIL CITY,ST,ZIP:	Seattle, WA 98121
MAIL COUNTRY:	UNITED STATES
LEGAL ORG NAME:	Ballard Landmark Inn LLC
LEGAL ORG TYPE:	Private
LEGAL ADDR LINE1:	2001 Western Ave Ste 300
LEGAL CITY,ST,ZIP:	Seattle, WA 98121
LEGAL COUNTRY:	UNITED STATES
LEGAL PHONE NBR:	(206)728-1130
LEGAL EFFECTIVE DATE:	1/27/2005
LAND ORG NAME:	Ballard Landmark Inn LLC
LAND ORG TYPE:	Private
LAND PERSON NAME:	Teutsch Partners LLC
LAND ADDR LINE1:	2001 Western Ave Ste 300
LAND CITY,ST,ZIP:	Seattle, WA 98121
LAND COUNTRY:	UNITED STATES
LAND PHONE NBR:	(206)728-1130
OPERATOR ORG NAME:	Ballard Landmark Inn LLC
OPERATOR ORG TYPE:	Private
OPERATOR ADDR LINE1:	2001 Western Ave Ste 300
OPERATOR CITY,ST,ZIP:	Seattle, WA 98121
OPERATOR COUNTRY:	UNITED STATES
OPERATOR PHONE NBR:	(206)728-1130
OPERATOR EFFECTIVE DATE:	1/27/2005
SITE CONTACT NAME:	Ryan Cleveland
SITE CONTACT ADDR LINE1:	5433 Leary Ave
SITE CONTACT ZIP:	Seattle, WA 98107
SITE CONTACT COUNTRY:	UNITED STATES
SITE CONTACT PHONE NBR:	(206)706-2953
SITE CONTACT EMAIL:	ryanc@norconbldrs.com
FORM CONTACT NAME:	Loren Davis
FORM CONTACT ADDR LINE1:	2001 Western Ave Ste 330
FORM CONTACT CITY,ST,ZIP:	Seattle, WA 98107
FORM CONTACT COUNTRY:	UNITED STATES
FORM CONTACT PHONE NBR:	(206)728-1130
FORM CONTACT EMAIL:	ldavis@teutsch.com
GEN STATUS CD:	MQG
MONTHLY GENERATION:	False
BATCH GENERATION:	False
ONE TIME GENERATION:	True
TRANSPORTS OWN WASTE:	False
TRANSPORTS OTHRS WASTE:	False
RECYCLER ONSITE:	False
TRANSFER FACILITY:	False
OTHER EXEMPTION:	Not reported
UW BATTERY GEN:	False

BALLARD LANDMARK (Continued) **1004793344**

USED OIL TRANSPORTER: False
USED OIL TRANSFER FACLTY: False
USED OIL PROCESSOR: False
USED OIL REREFINER: False
USED OIL FUEL MRKTR DIRECTS SHPMNTS: False
USED OIL FUEL MRKTR MEETS SPECS: False

S106 **WILSON MOTOR CO** **EDR Historical Auto Stations** **1009377083**
ESE **5433 LEARY AVE NW** **N/A**
1/8-1/4 **SEATTLE, WA**
0.215 mi.
1134 ft. **Site 3 of 7 in cluster S**

Relative:
Higher

Actual:
57 ft.

EDR Historical Auto Stations:
Name: WILSON MOTOR CO
Year: 1966
Type: AUTOMOBILE REPAIRING

Name: WILSON MOTOR CO
Year: 1970
Type: AUTOMOBILE REPAIRING

R107 **BALLARD TRANSMISSION SHOP** **EDR Historical Auto Stations** **1009376760**
SE **5330 BALLARD AVE** **N/A**
1/8-1/4 **SEATTLE, WA**
0.216 mi.
1142 ft. **Site 11 of 14 in cluster R**

Relative:
Lower

Actual:
46 ft.

EDR Historical Auto Stations:
Name: BALLARD TRANSMISSION SHOP
Year: 1960
Type: AUTOMOBILE REPAIRING

R108 **LUCK KEE LAUNDRY** **EDR Historical Cleaners** **1009346137**
SE **5331 BALLARD AVE** **N/A**
1/8-1/4 **SEATTLE, WA**
0.216 mi.
1142 ft. **Site 12 of 14 in cluster R**

Relative:
Lower

Actual:
46 ft.

EDR Historical Cleaners:
Name: LUCK KEE LAUNDRY
Year: 1951
Type: LAUNDRIES

T109 **SPARKLE CLEANERS** **EDR Historical Cleaners** **1009338072**
East **2011 NW MARKET ST** **N/A**
1/8-1/4 **SEATTLE, WA**
0.217 mi.
1148 ft. **Site 1 of 4 in cluster T**

Relative:
Higher

Actual:
71 ft.

EDR Historical Cleaners:

Name:	SPARKLE CLEANERS
Year:	1966
Type:	CLEANERS AND DYERS
Name:	SPARKLE CLEANERS
Year:	1970
Type:	CLEANERS AND DYERS
Name:	SPARKLE CLEANERS INC
Year:	1975
Type:	CLEANERS AND DYERS
Name:	SPARKLE CLEANERS INC
Year:	1980
Type:	CLEANERS AND DYERS
Name:	SPARKLE CLEANERS
Year:	1986
Type:	CLEANERS AND DYERS
Name:	SPARKLE CLEANERS
Year:	1990
Type:	CLEANERS AND DYERS

T110 **SPARKLE CLEANERS** **RCRA-CESQG** **1001491007**
East **2011 NW MARKET ST** **FINDS** **WAD988522587**
1/8-1/4 **SEATTLE, WA 98107** **ALLSITES**
0.217 mi. **CSCSL NFA**
1148 ft. **Site 2 of 4 in cluster T** **MANIFEST**
VCP

Relative:
Higher

Inactive Drycleaners

Actual:
71 ft.

RCRA-CESQG:

Date form received by agency:	04/13/2008
Facility name:	SPARKLE CLEANERS
Facility address:	2011 NW MARKET ST SEATTLE, WA 981074013
EPA ID:	WAD988522587
Contact:	EUI S HWANG
Contact address:	2011 NW MARKET ST SEATTLE, WA 98107-4013
Contact country:	US
Contact telephone:	(206)782-7826
Contact email:	Not reported
EPA Region:	10
Classification:	Conditionally Exempt Small Quantity Generator
Description:	Handler: generates 100 kg or less of hazardous waste per calendar month, and accumulates 1000 kg or less of hazardous waste at any time; or generates 1 kg or less of acutely hazardous waste per calendar month, and accumulates at any time: 1 kg or less of acutely hazardous waste; or 100 kg or less of any residue or contaminated soil, waste or other debris resulting from the cleanup of a spill, into or on any land or water, of acutely hazardous waste; or generates 100 kg or less

SPARKLE CLEANERS (Continued) **1001491007**

of any residue or contaminated soil, waste or other debris resulting from the cleanup of a spill, into or on any land or water, of acutely hazardous waste during any calendar month, and accumulates at any time: 1 kg or less of acutely hazardous waste; or 100 kg or less of any residue or contaminated soil, waste or other debris resulting from the cleanup of a spill, into or on any land or water, of acutely hazardous waste

Owner/Operator Summary:
Owner/operator name: EUI HWANG
Owner/operator address: 2011 NW MARKET ST
SEATTLE, WA 98107
Owner/operator country: US
Owner/operator telephone: Not reported
Legal status: Private
Owner/Operator Type: Operator
Owner/Op start date: 12/02/1996
Owner/Op end date: Not reported

Handler Activities Summary:
U.S. importer of hazardous waste: No
Mixed waste (haz. and radioactive): No
Recycler of hazardous waste: No
Transporter of hazardous waste: No
Treater, storer or disposer of HW: No
Underground injection activity: No
On-site burner exemption: No
Furnace exemption: No
Used oil fuel burner: No
Used oil processor: No
User oil refiner: No
Used oil fuel marketer to burner: No
Used oil Specification marketer: No
Used oil transfer facility: No
Used oil transporter: No
Off-site waste receiver: Commercial status unknown

Historical Generators:
Date form received by agency: 12/31/2007
Facility name: SPARKLE CLEANERS
Classification: Not a generator, verified

Date form received by agency: 12/31/2005
Facility name: SPARKLE CLEANERS
Classification: Not a generator, verified

Date form received by agency: 12/31/2003
Facility name: SPARKLE CLEANERS
Classification: Not a generator, verified

Violation Status: No violations found

FINDS:

Registry ID: 110005387688

SPARKLE CLEANERS (Continued) **1001491007**

Environmental Interest/Information System

Washington Facility / Site Identification System (WA-FSIS) provides a means to query and display data maintained by the Washington Department of Ecology. This system contains key information for each facility/site that is currently, or has been, of interest to the Air Quality, Dam Safety, Hazardous Waste, Toxics Cleanup, and Water Quality Programs.

RCRAInfo is a national information system that supports the Resource Conservation and Recovery Act (RCRA) program through the tracking of events and activities related to facilities that generate, transport, and treat, store, or dispose of hazardous waste. RCRAInfo allows RCRA program staff to track the notification, permit, compliance, and corrective action activities required under RCRA.

ALLSITES:

Facility Id:	17554653
Latitude:	47.668332999999997
Longitude:	-122.382222
Geographic location identifier (alias facid):	17554653
Facility Name:	SPARKLE CLEANERS
Latitude Decimal Degrees:	47.668332999999997
Longitude Decimal Degrees:	-122.382222
Coordinate Point Areal Extent Code:	99
Horizontal Accuracy Code:	5
Coordinate Point Geographic Position Code:	8
Location Verified Code:	N

Geographic Location Identifier (Alias Facid):	17554653
Interaction (Aka Env Int) Type Code:	HWOTHER
Interaction (Aka Env Int) Description:	Haz Waste Management Activity
Interaction Status:	I
Federal Program Indentifier:	WAD988522587
Interaction Start Date:	12/31/2004
Interaction End Date:	12/31/2005

Geographic Location Identifier (Alias Facid):	17554653
Interaction (Aka Env Int) Type Code:	HWG
Interaction (Aka Env Int) Description:	Hazardous Waste Generator
Interaction Status:	A
Federal Program Indentifier:	WAD988522587
Interaction Start Date:	12/31/2005
Interaction End Date:	Not reported

Geographic Location Identifier (Alias Facid):	17554653
Interaction (Aka Env Int) Type Code:	SCS
Interaction (Aka Env Int) Description:	State Cleanup Site
Interaction Status:	I
Federal Program Indentifier:	Not reported
Interaction Start Date:	2/1/2007
Interaction End Date:	11/8/2007

Geographic Location Identifier (Alias Facid):	17554653
Interaction (Aka Env Int) Type Code:	HWG
Interaction (Aka Env Int) Description:	Hazardous Waste Generator
Interaction Status:	I

SPARKLE CLEANERS (Continued) **1001491007**

Federal Program Indentifier: WAD988522587
Interaction Start Date: 1/1/1992
Interaction End Date: 12/31/1992

Geographic Location Identifier (Alias Facid): 17554653
Interaction (Aka Env Int) Type Code: VOLCLNST
Interaction (Aka Env Int) Description: Voluntary Cleanup Sites
Interaction Status: I
Federal Program Indentifier: NW1851
Interaction Start Date: 11/8/2007
Interaction End Date: 3/20/2008

Geographic Location Identifier (Alias Facid): 17554653
Interaction (Aka Env Int) Type Code: VOLCLNST
Interaction (Aka Env Int) Description: Voluntary Cleanup Sites
Interaction Status: I
Federal Program Indentifier: NW0919
Interaction Start Date: 6/24/2002
Interaction End Date: 2/1/2007

Geographic Location Identifier (Alias Facid): 17554653
Interaction (Aka Env Int) Type Code: HWG
Interaction (Aka Env Int) Description: Hazardous Waste Generator
Interaction Status: I
Federal Program Indentifier: WAD988522587
Interaction Start Date: 3/6/2002
Interaction End Date: 12/31/2004

Geographic Location Identifier (Alias Facid): 17554653
Interaction (Aka Env Int) Type Code: SCS
Interaction (Aka Env Int) Description: State Cleanup Site
Interaction Status: I
Federal Program Indentifier: NW0919
Interaction Start Date: 4/27/1999
Interaction End Date: 6/24/2002

CSCSL NFA:
Facility/Site Id: 17554653
NFA Type: NFA after assessment, IRAP, or VCP
NFA Date: 3/20/2008
Rank: Not reported
VCP: Y

WA MANIFEST:
Facility Site ID Number: 17554653
SWC Desc: Not reported
FWC Desc: Not reported
Form Comm: Not reported
Data Year: Not reported
Permit by Rule: False
Treatment by Generator: False
Mixed radioactive waste: False
Importer of hazardous waste: False
Immediate recycler: False
Treatment/Storage/Disposal/Recycling Facility: False

SPARKLE CLEANERS (Continued) **1001491007**

Generator of dangerous fuel waste:	False
Generator marketing to burner:	False
"Other marketers (i.e., blender, distributor, etc.)":	False
Utility boiler burner:	False
Industry boiler burner:	False
Industrial Furnace:	False
Smelter defferal:	False
Universal waste - batteries - generate:	False
Universal waste - thermostats - generate:	False
Universal waste - mercury - generate:	False
Universal waste - lamps - generate:	False
Universal waste - batteries - accumulate:	False
Universal waste - thermostats - accumulate:	False
Universal waste - mercury - accumulate:	False
Universal waste - lamps - accumulate:	False
Destination Facility for Universal Waste:	False
Off-specification used oil burner - utility boiler:	False
Off-specification used oil burner - industrial boiler:	False
Off-specification used oil burner - industrial furnace:	False
EPA ID:	WAD988522587
Facility Address 2:	Not reported
TAX REG NBR:	602683381
NAICS CD:	81232
BUSINESS TYPE:	Not reported
MAIL NAME:	Sparkle Cleaners
MAIL ADDR LINE1:	2011 NW MARKET ST
MAIL CITY,ST,ZIP:	SEATTLE, WA 98107-4013
MAIL COUNTRY:	UNITED STATES
LEGAL ORG NAME:	Sparkle Cleaners Inc
LEGAL ORG TYPE:	Private
LEGAL ADDR LINE1:	2011 NW Market St
LEGAL CITY,ST,ZIP:	SEATTLE, WA 98107
LEGAL COUNTRY:	UNITED STATES
LEGAL PHONE NBR:	(206)782-7826
LEGAL EFFECTIVE DATE:	3/6/2002
LAND ORG NAME:	Sparkle Cleaners Inc
LAND ORG TYPE:	Private
LAND PERSON NAME:	Ewing Stringfellow
LAND ADDR LINE1:	2011 NW Market
LAND CITY,ST,ZIP:	SEATTLE, WA 98107
LAND COUNTRY:	UNITED STATES
LAND PHONE NBR:	(206)782-7826
OPERATOR ORG NAME:	Not reported
OPERATOR ORG TYPE:	Private
OPERATOR ADDR LINE1:	2011 NW MARKET ST
OPERATOR CITY,ST,ZIP:	SEATTLE, WA 98107-4013
OPERATOR COUNTRY:	UNITED STATES
OPERATOR PHONE NBR:	(206) 782-7826
OPERATOR EFFECTIVE DATE:	12/02/96
SITE CONTACT NAME:	Eui S Hwang
SITE CONTACT ADDR LINE1:	2011 NW MARKET ST
SITE CONTACT ZIP:	SEATTLE, WA 98107-4013
SITE CONTACT COUNTRY:	UNITED STATES
SITE CONTACT PHONE NBR:	(206)782-7826
SITE CONTACT EMAIL:	Not reported
FORM CONTACT NAME:	Eui S Hwang
FORM CONTACT ADDR LINE1:	2011 NW MARKET ST

SPARKLE CLEANERS (Continued) **1001491007**

FORM CONTACT CITY,ST,ZIP:	SEATTLE, WA 98107-4013
FORM CONTACT COUNTRY:	UNITED STATES
FORM CONTACT PHONE NBR:	(206)782-7826
FORM CONTACT EMAIL:	hwang1755@comcast.net
GEN STATUS CD:	SQG
MONTHLY GENERATION:	False
BATCH GENERATION:	False
ONE TIME GENERATION:	False
TRANSPORTS OWN WASTE:	False
TRANSPORTS OTHRS WASTE:	False
RECYCLER ONSITE:	False
TRANSFER FACILITY:	False
OTHER EXEMPTION:	Not reported
UW BATTERY GEN:	False
USED OIL TRANSPORTER:	False
USED OIL TRANSFER FACLTY:	False
USED OIL PROCESSOR:	False
USED OIL REREFINER:	False
USED OIL FUEL MRKTR DIRECTS SHPMNTS:	False
USED OIL FUEL MRKTR MEETS SPECS:	False

Facility Site ID Number:	17554653
SWC Desc:	Not reported
FWC Desc:	Not reported
Form Comm:	Not reported
Data Year:	Not reported
Permit by Rule:	No
Treatment by Generator:	No
Mixed radioactive waste:	No
Importer of hazardous waste:	No
Immediate recycler:	No
Treatment/Storage/Disposal/Recycling Facility:	No
Generator of dangerous fuel waste:	No
Generator marketing to burner:	No
"Other marketers (i.e., blender, distributor, etc.)":	No
Utility boiler burner:	No
Industry boiler burner:	No
Industrial Furnace:	No
Smelter defferal:	No
Universal waste - batteries - generate:	No
Universal waste - thermostats - generate:	No
Universal waste - mercury - generate:	No
Universal waste - lamps - generate:	No
Universal waste - batteries - accumulate:	No
Universal waste - thermostats - accumulate:	No
Universal waste - mercury - accumulate:	No
Universal waste - lamps - accumulate:	No
Destination Facility for Universal Waste:	No
Off-specification used oil burner - utility boiler:	No
Off-specification used oil burner - industrial boiler:	No
Off-specification used oil burner - industrial furnace:	No
EPA ID:	WAD988522587
Facility Address 2:	Not reported
TAX REG NBR:	911254632
NAICS CD:	81232
BUSINESS TYPE:	Not reported
MAIL NAME:	Sparkle Cleaners

SPARKLE CLEANERS (Continued) **1001491007**

MAIL ADDR LINE1:	2011 NW MARKET ST
MAIL CITY,ST,ZIP:	SEATTLE, WA 98107-4013
MAIL COUNTRY:	UNITED STATES
LEGAL ORG NAME:	Sparkle Cleaners Inc
LEGAL ORG TYPE:	Private
LEGAL ADDR LINE1:	2011 NW Market St
LEGAL CITY,ST,ZIP:	SEATTLE, WA 98107
LEGAL COUNTRY:	UNITED STATES
LEGAL PHONE NBR:	(206)782-7826
LEGAL EFFECTIVE DATE:	3/6/2002
LAND ORG NAME:	Sparkle Cleaners Inc
LAND ORG TYPE:	Private
LAND PERSON NAME:	Ewing Springfellow
LAND ADDR LINE1:	2011 NW Market
LAND CITY,ST,ZIP:	SEATTLE, WA 98107
LAND COUNTRY:	UNITED STATES
LAND PHONE NBR:	(206)782-7826
OPERATOR ORG NAME:	Not reported
OPERATOR ORG TYPE:	Private
OPERATOR ADDR LINE1:	2011 NW MARKET ST
OPERATOR CITY,ST,ZIP:	SEATTLE, WA 98107-4013
OPERATOR COUNTRY:	UNITED STATES
OPERATOR PHONE NBR:	(206) 782-7826
OPERATOR EFFECTIVE DATE:	12/2/1996
SITE CONTACT NAME:	Eui S Hwang
SITE CONTACT ADDR LINE1:	2011 NW MARKET ST
SITE CONTACT ZIP:	SEATTLE, WA 98107-4013
SITE CONTACT COUNTRY:	UNITED STATES
SITE CONTACT PHONE NBR:	(206)782-7826
SITE CONTACT EMAIL:	Not reported
FORM CONTACT NAME:	Eui S Hwang
FORM CONTACT ADDR LINE1:	2011 NW MARKET ST
FORM CONTACT CITY,ST,ZIP:	SEATTLE, WA 98107-4013
FORM CONTACT COUNTRY:	UNITED STATES
FORM CONTACT PHONE NBR:	(206)782-7826
FORM CONTACT EMAIL:	hwang1755@comcast.net
GEN STATUS CD:	SQG
MONTHLY GENERATION:	No
BATCH GENERATION:	No
ONE TIME GENERATION:	No
TRANSPORTS OWN WASTE:	No
TRANSPORTS OTHRS WASTE:	No
RECYCLER ONSITE:	No
TRANSFER FACILITY:	No
OTHER EXEMPTION:	Not reported
UW BATTERY GEN:	No
USED OIL TRANSPORTER:	No
USED OIL TRANSFER FACLTY:	No
USED OIL PROCESSOR:	No
USED OIL REREFINER:	No
USED OIL FUEL MRKTR DIRECTS SHPMNTS:	No
USED OIL FUEL MRKTR MEETS SPECS:	No

VCP:

edr_fstat:	WA
edr_fzip:	98107-4013
edr_fcnty:	KING

SPARKLE CLEANERS (Continued) **1001491007**

edr_zip: 98107-4013
Facility ID: 17554653
VCP Status: Not reported
VCP: Y
Ecology Status: Not reported
NFA Type: NFA after assessment, IRAP, or VCP
Date NFA: 3/20/2008
Rank: Not reported

Inactive Drycleaners:

EPA I:	WAD988522587
FS Id:	17554653
Facility ID:	WAD988522587
NAICS Code:	81232
Fed Waste Code Desc:	Not reported
State Waste Code Desc:	Not reported
TAX REG NBR:	911254632
BUSINESS TYPE:	Not reported
MAIL NAME:	Sparkle Cleaners
MAIL LINE1:	2011 NW MARKET ST
MAIL LINE2:	Not reported
MAIL CITY:	SEATTLE
MAIL STATE:	WA
MAIL ZIP:	98107-4013
MAIL COUNTRY:	UNITED STATES
LEGAL ORG NAME:	Sparkle Cleaners Inc
LEGAL PERSON FIRST NAME:	Ewing
LEGAL PERSON MIDDLE INIT:	Not reported
LEGAL PERSON LAST NAME:	Springfell
LEGAL LINE1:	2011 NW Market St
LEGAL LINE2:	Not reported
LEGAL CITY:	SEATTLE
LEGAL STATE:	WA
LEGAL ZIP:	98107
LEGAL COUNTRY:	UNITED STATES
LEGAL PHONE NBR:	(206)782-7826
LEGAL EFFECTIVE DATE:	3/6/2002
LEGAL ORGANIZATION TYPE:	Private
LAND ORG NAME:	Sparkle Cleaners Inc
LAND PERSON FIRST NAME:	Ewing
LAND PERSON MIDDLE INIT:	Not reported
LAND PERSON LAST NAME:	Springfell
LAND LINE1:	2011 NW Market
LAND LINE2:	Not reported
LAND CITY:	SEATTLE
LAND STATE:	WA
LAND ZIP:	98107
LAND COUNTRY:	UNITED STATES
LAND PHONE NBR:	(206)782-7826
LAND ORGANIZATION TYPE:	Private
OPERATOR ORG NAME:	Not reported
OPERATOR PERSON FIRST NAME:	Eui
OPERATOR PERSON MIDDLE INIT:	S
OPERATOR PERSON LAST NAME:	Hwang
OPERATOR LINE1:	2011 NW MARKET ST
OPERATOR LINE2:	Not reported
OPERATOR CITY:	SEATTLE

SPARKLE CLEANERS (Continued) **1001491007**

OPERATOR STATE:	WA
OPERATOR ZIP:	98107-4013
OPERATOR COUNTRY:	UNITED STATES
OPERATOR PHONE NBR:	(206) 782-7826
OPERATOR EFFECTIVE DATE:	12/2/1996
OPERATOR ORGANIZATION TYPE:	Private
SITE CONTACT FIRST NAME:	Eui
SITE CONTACT MIDDLE INIT:	S
SITE CONTACT LAST NAME:	Hwang
SITE CONTACT LINE1:	2011 NW MARKET ST
SITE CONTACT LINE2:	Not reported
SITE CONTACT CITY:	SEATTLE
SITE CONTACT STATE:	WA
SITE CONTACT ZIP:	98107-4013
SITE CONTACT COUNTRY:	UNITED STATES
SITE CONTACT PHONE NBR:	(206)782-7826
SITE CONTACT EMAIL:	Not reported
FORM CONTACT FIRST NAME:	Eui
FORM CONTACT MIDDLE INIT:	S
FORM CONTACT LAST NAME:	Hwang
FORM CONTACT LINE1:	2011 NW MARKET ST
FORM CONTACT LINE2:	Not reported
FORM CONTACT CITY:	SEATTLE
FORM CONTACT STATE:	WA
FORM CONTACT ZIP:	98107-4013
FORM CONTACT COUNTRY:	UNITED STATES
FORM CONTACT PHONE NBR:	(206)782-7826
FORM CONTACT EMAIL:	hwang1755@comcast.net
GEN STATUS CD:	SQG
MONTHLY GENERATION:	No
BATCH GENERATION:	No
ONE TIME GENERATION:	No
TRANSPORTS OWN WASTE:	No
TRANSPORTS OTHERS WASTE:	No
RECYCLER ONSITE:	No
TRANSFER FACILITY:	No
PBR:	No
TBG:	No
MIXED RADIOACTIVE:	No
IMPORTER:	No
TSDR FACILITY:	No
IMMEDIATE RECYCLER:	No
GEN DANG FUEL:	No
GEN MARKET TO BURNER:	No
GEN OTHER MARKETERS:	No
UTILITY BOILER BURNER:	No
INDUSTRY BOILER BURNER:	No
FURNACE BURNER:	No
SMELTER DEFERRAL:	No
SMALL QTY EXEMPTION:	Not reported
OTHER EXEMPTION:	Not reported
UW BATTERY GEN:	No
UW THERMOSTATS GEN:	No
UW MERCURY GEN:	No
UW LAMPS GEN:	No
UW BATTERY ACCUM:	No
UW THERMOSTATS ACCUM:	No

SPARKLE CLEANERS (Continued) **1001491007**

UW MERCURY ACCUM:	No
UW LAMPS ACCUM:	No
UW DESTINATION FACILITY:	No
OFF SPEC UTILITY BOILER:	No
OFF SPEC INDUSTRY BOILER:	No
OFF SPEC FURNACE:	No
USED OIL TRANSPORTER:	No
USED OIL TRANSFER FACILITY:	Not reported
USED OIL PROCESSOR:	No
USED OIL REREFINER:	No
USED OIL FUEL MARKETER DIR SHIPMENTS:	No
USED OIL FUEL MARKETER MEETS SPECS:	No
Comments:	Not reported
EPA I:	WAD988522587
FS Id:	17554653
Facility ID:	WAD988522587
NAICS Code:	602683381
Fed Waste Code Desc:	Not reported
State Waste Code Desc:	Not reported
TAX REG NBR:	81232
BUSINESS TYPE:	Not reported
MAIL NAME:	Sparkle Cleaners
MAIL LINE1:	2011 NW MARKET ST
MAIL LINE2:	Not reported
MAIL CITY:	SEATTLE
MAIL STATE:	WA
MAIL ZIP:	98107-4013
MAIL COUNTRY:	UNITED STATES
LEGAL ORG NAME:	Sparkle Cleaners Inc
LEGAL PERSON FIRST NAME:	Ewing
LEGAL PERSON MIDDLE INIT:	Not reported
LEGAL PERSON LAST NAME:	Springfellow
LEGAL LINE1:	2011 NW Market St
LEGAL LINE2:	Not reported
LEGAL CITY:	SEATTLE
LEGAL STATE:	WA
LEGAL ZIP:	98107
LEGAL COUNTRY:	UNITED STATES
LEGAL PHONE NBR:	(206)782-7826
LEGAL EFFECTIVE DATE:	3/6/2002
LEGAL ORGANIZATION TYPE:	Private
LAND ORG NAME:	Sparkle Cleaners Inc
LAND PERSON FIRST NAME:	Ewing
LAND PERSON MIDDLE INIT:	Not reported
LAND PERSON LAST NAME:	Stringfellow
LAND LINE1:	2011 NW Market
LAND LINE2:	Not reported
LAND CITY:	SEATTLE
LAND STATE:	WA
LAND ZIP:	98107
LAND COUNTRY:	UNITED STATES
LAND PHONE NBR:	(206)782-7826
LAND ORGANIZATION TYPE:	Private
OPERATOR ORG NAME:	Not reported
OPERATOR PERSON FIRST NAME:	Eui
OPERATOR PERSON MIDDLE INIT:	S
OPERATOR PERSON LAST NAME:	Hwang

SPARKLE CLEANERS (Continued) **1001491007**

OPERATOR LINE1:	2011 NW MARKET ST
OPERATOR LINE2:	Not reported
OPERATOR CITY:	SEATTLE
OPERATOR STATE:	WA
OPERATOR ZIP:	98107-4013
OPERATOR COUNTRY:	UNITED STATES
OPERATOR PHONE NBR:	(206) 782-7826
OPERATOR EFFECTIVE DATE:	12/02/96
OPERATOR ORGANIZATION TYPE:	Private
SITE CONTACT FIRST NAME:	Eui
SITE CONTACT MIDDLE INIT:	S
SITE CONTACT LAST NAME:	Hwang
SITE CONTACT LINE1:	2011 NW MARKET ST
SITE CONTACT LINE2:	Not reported
SITE CONTACT CITY:	SEATTLE
SITE CONTACT STATE:	WA
SITE CONTACT ZIP:	98107-4013
SITE CONTACT COUNTRY:	UNITED STATES
SITE CONTACT PHONE NBR:	(206)782-7826
SITE CONTACT EMAIL:	Not reported
FORM CONTACT FIRST NAME:	Eui
FORM CONTACT MIDDLE INIT:	S
FORM CONTACT LAST NAME:	Hwang
FORM CONTACT LINE1:	2011 NW MARKET ST
FORM CONTACT LINE2:	Not reported
FORM CONTACT CITY:	SEATTLE
FORM CONTACT STATE:	WA
FORM CONTACT ZIP:	98107-4013
FORM CONTACT COUNTRY:	UNITED STATES
FORM CONTACT PHONE NBR:	(206)782-7826
FORM CONTACT EMAIL:	hwang1755@comcast.net
GEN STATUS CD:	SQG
MONTHLY GENERATION:	F
BATCH GENERATION:	F
ONE TIME GENERATION:	F
TRANSPORTS OWN WASTE:	F
TRANSPORTS OTHERS WASTE:	F
RECYCLER ONSITE:	F
TRANSFER FACILITY:	F
PBR:	F
TBG:	F
MIXED RADIOACTIVE:	F
IMPORTER:	F
TSDR FACILITY:	F
IMMEDIATE RECYCLER:	F
GEN DANG FUEL:	F
GEN MARKET TO BURNER:	F
GEN OTHER MARKETERS:	F
UTILITY BOILER BURNER:	F
INDUSTRY BOILER BURNER:	F
FURNACE BURNER:	F
SMELTER DEFERRAL:	F
SMALL QTY EXEMPTION:	F
OTHER EXEMPTION:	Not reported
UW BATTERY GEN:	F
UW THERMOSTATS GEN:	F
UW MERCURY GEN:	F

SPARKLE CLEANERS (Continued) **1001491007**

UW LAMPS GEN: F
UW BATTERY ACCUM: F
UW THERMOSTATS ACCUM: F
UW MERCURY ACCUM: F
UW LAMPS ACCUM: F
UW DESTINATION FACILITY: F
OFF SPEC UTILITY BOILER: F
OFF SPEC INDUSTRY BOILER: F
OFF SPEC FURNACE: F
USED OIL TRANSPORTER: F
USED OIL TRANSFER FACILITY: F
USED OIL PROCESSOR: F
USED OIL REREFINER: F
USED OIL FUEL MARKETER DIR SHIPMENTS: F
USED OIL FUEL MARKETER MEETS SPECS: F
Comments: Not reported

S111 **WILSON MOTOR CO** **EDR Historical Auto Stations** **1009377082**
ESE **5433 LEARY AVE** **N/A**
1/8-1/4 **SEATTLE, WA**
0.218 mi.
1151 ft. **Site 4 of 7 in cluster S**

Relative:
Higher

Actual:
57 ft.

EDR Historical Auto Stations:
Name: WILSON MOTOR CO
Year: 1951
Type: AUTOMOBILE REPAIRING

Name: WILSON MOTOR CO
Year: 1960
Type: AUTOMOBILE REPAIRING

R112 **PAUL S AUTO CLINIC** **EDR Historical Auto Stations** **1009376717**
SE **5319 BALLARD AVE NW** **N/A**
1/8-1/4 **SEATTLE, WA**
0.226 mi.
1195 ft. **Site 13 of 14 in cluster R**

Relative:
Lower

Actual:
44 ft.

EDR Historical Auto Stations:
Name: PAUL S CLINIC
Year: 1986
Type: AUTOMOBILE REPAIRING

Name: PAUL S AUTO CLINIC
Year: 1990
Type: AUTOMOBILE REPAIRING

R113 **PAULS AUTO CLINIC** **RCRA-NonGen** **1001490823**
SE **5319 BALLARD AVE NW** **FINDS** **WAD988505103**
1/8-1/4 **SEATTLE, WA 98107** **ALLSITES**
0.226 mi.
1195 ft. **Site 14 of 14 in cluster R**

Relative:
Lower

Actual:
44 ft.

RCRA-NonGen:

Date form received by agency:	01/29/1999
Facility name:	PAULS AUTO CLINIC
Facility address:	5319 BALLARD AVE NW SEATTLE, WA 98107
EPA ID:	WAD988505103
Contact:	RALPH GOURDINE
Contact address:	5319 BALLARD AVE NW SEATTLE, WA 98107-4061
Contact country:	US
Contact telephone:	(206)782-1918
Contact email:	Not reported
EPA Region:	10
Classification:	Non-Generator
Description:	Handler: Non-Generators do not presently generate hazardous waste

Owner/Operator Summary:

Owner/operator name:	PAULS AUTO CLINIC
Owner/operator address:	5319 BALLARD AVE NW SEATTLE, WA 98107
Owner/operator country:	US
Owner/operator telephone:	Not reported
Legal status:	Private
Owner/Operator Type:	Owner
Owner/Op start date:	05/03/1996
Owner/Op end date:	Not reported

Handler Activities Summary:

U.S. importer of hazardous waste:	No
Mixed waste (haz. and radioactive):	No
Recycler of hazardous waste:	No
Transporter of hazardous waste:	No
Treater, storer or disposer of HW:	No
Underground injection activity:	No
On-site burner exemption:	No
Furnace exemption:	No
Used oil fuel burner:	No
Used oil processor:	No
User oil refiner:	No
Used oil fuel marketer to burner:	No
Used oil Specification marketer:	No
Used oil transfer facility:	No
Used oil transporter:	No
Off-site waste receiver:	Commercial status unknown

Violation Status: No violations found

FINDS:

Registry ID: 110005374674

Environmental Interest/Information System
RCRAInfo is a national information system that supports the Resource

PAULS AUTO CLINIC (Continued) **1001490823**

Conservation and Recovery Act (RCRA) program through the tracking of events and activities related to facilities that generate, transport, and treat, store, or dispose of hazardous waste. RCRAInfo allows RCRA program staff to track the notification, permit, compliance, and corrective action activities required under RCRA.

ALLSITES:

Facility Id:	92561425
Latitude:	47.666589999999999
Longitude:	-122.38351
Geographic location identifier (alias facid):	92561425
Facility Name:	Pauls Auto Clinic
Latitude Decimal Degrees:	47.666589999999999
Longitude Decimal Degrees:	-122.38351
Coordinate Point Areal Extent Code:	99
Horizontal Accuracy Code:	99
Coordinate Point Geographic Position Code:	99
Location Verified Code:	N
Geographic Location Identifier (Alias Facid):	92561425
Interaction (Aka Env Int) Type Code:	HWG
Interaction (Aka Env Int) Description:	Hazardous Waste Generator
Interaction Status:	I
Federal Program Indentifier:	WAD988505103
Interaction Start Date:	3/13/1992
Interaction End Date:	12/31/1997

S114 **BALLARD FRAME AND AXLE CO** **EDR Historical Auto Stations** **1009377152**
ESE **5460 LEARY AVE NW** **N/A**
1/8-1/4 **SEATTLE, WA**
0.231 mi.
1221 ft. **Site 5 of 7 in cluster S**

Relative:
Higher

Actual:
55 ft.

EDR Historical Auto Stations:

Name:	BALLARD FRAN AND AXLE CO
Year:	1966
Type:	AUTOMOBILE REPAIRING
Name:	BALLARD FRAME AND AXLE CO
Year:	1970
Type:	AUTOMOBILE REPAIRING

Q115 **LOCKHAVEN RICHFIELD SERVICE** **EDR Historical Auto Stations** **1009367078**
West **3001 MARKET** **N/A**
1/8-1/4 **SEATTLE, WA**
0.232 mi.
1227 ft. **Site 4 of 4 in cluster Q**

Relative:
Lower

Actual:
34 ft.

EDR Historical Auto Stations:

Name:	LOCKHAVEN RICHFIELD SERVICE
Year:	1955
Type:	GAS STATIONS
Name:	LOCKHAVEN RICHFIELD SERVICE

LOCKHAVEN RICHFIELD SERVICE (Continued) **1009367078**

Year: 1960
Type: GASOLINE STATIONS

S116 **JOHNSON MILLER AUTO SERVICE** **EDR Historical Auto Stations** **1009377151**
ESE **5460 LEARY AVE** **N/A**
1/8-1/4 **SEATTLE, WA**
0.234 mi.
1237 ft. **Site 6 of 7 in cluster S**

Relative:
Higher

Actual:
54 ft.

EDR Historical Auto Stations:
Name: SMITH RALPH N
Year: 1935
Type: AUTOMOBILE REPAIRING

Name: JOHNSON MILLER AUTO SERVICE
Year: 1940
Type: AUTOMOBILE REPAIRING

U117 **SCHIPPERS & CREW INC** **ALLSITES** **S109553603**
SE **5309 SHILSHOLE AVE STE 100** **N/A**
1/8-1/4 **SEATTLE, WA 98107**
0.236 mi.
1246 ft. **Site 1 of 8 in cluster U**

Relative:
Lower

Actual:
32 ft.

ALLSITES:
Facility Id: 9300584
Latitude: 47.666488683266898
Longitude: -122.389294737783
Geographic location identifier (alias facid): 9300584
Facility Name: Schippers & Crew Inc
Latitude Decimal Degrees: 47.66648868
Longitude Decimal Degrees: -122.38929473
Coordinate Point Areal Extent Code: 99
Horizontal Accuracy Code: 99
Coordinate Point Geographic Position Code: 8
Location Verified Code: N

Geographic Location Identifier (Alias Facid): 9300584
Interaction (Aka Env Int) Type Code: TRI
Interaction (Aka Env Int) Description: Toxics Release Inventory
Interaction Status: A
Federal Program Indentifier: CRK000053760
Interaction Start Date: 12/31/2001
Interaction End Date: Not reported

Geographic Location Identifier (Alias Facid): 9300584
Interaction (Aka Env Int) Type Code: HWP
Interaction (Aka Env Int) Description: Hazardous Waste Planner
Interaction Status: I
Federal Program Indentifier: CRK000053760
Interaction Start Date: 1/1/2003
Interaction End Date: 4/1/2004

U118 **DEEP SEA FISHERIES INC** **RCRA-NonGen** **1000659119**
SE **5305 SHILSHOLE AVE NW 200** **FINDS** **WAD988487849**
1/8-1/4 **SEATTLE, WA 98107** **ALLSITES**
0.238 mi.
1257 ft. **Site 2 of 8 in cluster U**

Relative:
Lower

Actual:
32 ft.

RCRA-NonGen:

Date form received by agency:	05/22/1991
Facility name:	DEEP SEA FISHERIES INC
Facility address:	5305 SHILSHOLE AVE NW 200 SEATTLE, WA 98107
EPA ID:	WAD988487849
Mailing address:	5305 SHILSHOLE AVE NW STE 200 SEATTLE, WA 98107-4021
Contact:	MARK BACOLA
Contact address:	5305 SHILSHOLE AVE NW STE 200 SEATTLE, WA 98107-4021
Contact country:	US
Contact telephone:	(206)782-6545
Contact email:	Not reported
EPA Region:	10
Classification:	Non-Generator
Description:	Handler: Non-Generators do not presently generate hazardous waste

Owner/Operator Summary:

Owner/operator name:	DEEP SEA FISHERIES INC
Owner/operator address:	5305 SHILSHOLE AVE NW STE 200 SEATTLE, WA 98107
Owner/operator country:	US
Owner/operator telephone:	Not reported
Legal status:	Private
Owner/Operator Type:	Owner
Owner/Op start date:	05/22/1991
Owner/Op end date:	Not reported

Handler Activities Summary:

U.S. importer of hazardous waste:	No
Mixed waste (haz. and radioactive):	No
Recycler of hazardous waste:	No
Transporter of hazardous waste:	No
Treater, storer or disposer of HW:	No
Underground injection activity:	No
On-site burner exemption:	No
Furnace exemption:	No
Used oil fuel burner:	No
Used oil processor:	No
User oil refiner:	No
Used oil fuel marketer to burner:	No
Used oil Specification marketer:	No
Used oil transfer facility:	No
Used oil transporter:	No
Off-site waste receiver:	Commercial status unknown

Violation Status: No violations found

FINDS:

Registry ID: 110005361964

DEEP SEA FISHERIES INC (Continued) **1000659119**

Environmental Interest/Information System
RCRAInfo is a national information system that supports the Resource Conservation and Recovery Act (RCRA) program through the tracking of events and activities related to facilities that generate, transport, and treat, store, or dispose of hazardous waste. RCRAInfo allows RCRA program staff to track the notification, permit, compliance, and corrective action activities required under RCRA.

ALLSITES:

Facility Id:	75991577
Latitude:	47.666539999999998
Longitude:	-122.38495
Geographic location identifier (alias facid):	75991577
Facility Name:	Deep Sea Fisheries Inc
Latitude Decimal Degrees:	47.666539999999998
Longitude Decimal Degrees:	-122.38495
Coordinate Point Areal Extent Code:	99
Horizontal Accuracy Code:	99
Coordinate Point Geographic Position Code:	99
Location Verified Code:	N
Geographic Location Identifier (Alias Facid):	75991577
Interaction (Aka Env Int) Type Code:	HWG
Interaction (Aka Env Int) Description:	Hazardous Waste Generator
Interaction Status:	I
Federal Program Indentifier:	WAD988487849
Interaction Start Date:	5/22/1991
Interaction End Date:	7/15/1992

U119 **C.D. STIMSON CO. - SALMON BAY TECH. CENTER** **ICR** **S104484593**
SE **5305 SHILSHOLE AVE. NW** **N/A**
1/8-1/4 **SEATTLE, WA 98107**
0.238 mi.
1257 ft. **Site 3 of 8 in cluster U**

Relative:
Lower

Actual:
32 ft.

ICR:

Date Ecology Received Report:	05/30/97
Contaminants Found at Site:	Petroleum products
Media Contaminated:	Soil
Waste Management:	Unknown
Region:	North Western
Type of Report Ecology Received:	Interim cleanup report
Site Register Issue:	95-02
County Code:	17
Contact:	Not reported
Report Title:	Not reported

U120 **TRI GRAPHICS INC** **RCRA-LQG** **1000424013**
SE **5305 SHILSHOLE AVE NW 100** **FINDS** **WAD982658312**
1/8-1/4 **SEATTLE, WA 98107** **ALLSITES**
0.238 mi.
1257 ft. **Site 4 of 8 in cluster U**

Relative:
Lower

Actual:
32 ft.

RCRA-LQG:

Date form received by agency:	05/26/1995
Facility name:	TRI GRAPHICS INC
Facility address:	5305 SHILSHOLE AVE NW 100 SEATTLE, WA 98107
EPA ID:	WAD982658312
Mailing address:	PO BOX 17016 SEATTLE, WA 98107-0716
Contact:	DAN WIENCKOSKI
Contact address:	PO BOX 17016 SEATTLE, WA 98107-0716
Contact country:	US
Contact telephone:	(206)784-9000
Contact email:	Not reported
EPA Region:	10
Land type:	Private
Classification:	Large Quantity Generator
Description:	Handler: generates 1,000 kg or more of hazardous waste during any calendar month; or generates more than 1 kg of acutely hazardous waste during any calendar month; or generates more than 100 kg of any residue or contaminated soil, waste or other debris resulting from the cleanup of a spill, into or on any land or water, of acutely hazardous waste during any calendar month; or generates 1 kg or less of acutely hazardous waste during any calendar month, and accumulates more than 1 kg of acutely hazardous waste at any time; or generates 100 kg or less of any residue or contaminated soil, waste or other debris resulting from the cleanup of a spill, into or on any land or water, of acutely hazardous waste during any calendar month, and accumulates more than 100 kg of that material at any time

Owner/Operator Summary:

Owner/operator name:	DAN WIENCKOSKI
Owner/operator address:	PO BOX 17016 SEATTLE, WA 98107
Owner/operator country:	US
Owner/operator telephone:	Not reported
Legal status:	Private
Owner/Operator Type:	Operator
Owner/Op start date:	05/26/1995
Owner/Op end date:	Not reported

Handler Activities Summary:

U.S. importer of hazardous waste:	No
Mixed waste (haz. and radioactive):	No
Recycler of hazardous waste:	No
Transporter of hazardous waste:	No
Treater, storer or disposer of HW:	No
Underground injection activity:	No
On-site burner exemption:	No
Furnace exemption:	No
Used oil fuel burner:	No
Used oil processor:	No

TRI GRAPHICS INC (Continued) **1000424013**

User oil refiner: No
Used oil fuel marketer to burner: No
Used oil Specification marketer: No
Used oil transfer facility: No
Used oil transporter: No
Off-site waste receiver: Commercial status unknown

Facility Has Received Notices of Violations:
Regulation violated: Not reported
Area of violation: Generators - General
Date violation determined: 09/29/1989
Date achieved compliance: 10/15/1989
Violation lead agency: State
Enforcement action: Not reported
Enforcement action date: Not reported
Enf. disposition status: Not reported
Enf. disp. status date: Not reported
Enforcement lead agency: Not reported
Proposed penalty amount: Not reported
Final penalty amount: Not reported
Paid penalty amount: Not reported

Evaluation Action Summary:
Evaluation date: 09/29/1989
Evaluation: NON-FINANCIAL RECORD REVIEW
Area of violation: Generators - General
Date achieved compliance: 10/15/1989
Evaluation lead agency: State

FINDS:

Registry ID: 110005347883

Environmental Interest/Information System
Washington Facility / Site Identification System (WA-FSIS) provides a means to query and display data maintained by the Washington Department of Ecology. This system contains key information for each facility/site that is currently, or has been, of interest to the Air Quality, Dam Safety, Hazardous Waste, Toxics Cleanup, and Water Quality Programs.

RCRAInfo is a national information system that supports the Resource Conservation and Recovery Act (RCRA) program through the tracking of events and activities related to facilities that generate, transport, and treat, store, or dispose of hazardous waste. RCRAInfo allows RCRA program staff to track the notification, permit, compliance, and corrective action activities required under RCRA.

ALLSITES:
Facility Id: 3589483
Latitude: 47.666539999999998
Longitude: -122.38495
Geographic location identifier (alias facid): 3589483
Facility Name: Tri Graphics Inc
Latitude Decimal Degrees: 47.666539999999998

TRI GRAPHICS INC (Continued) **1000424013**

Longitude Decimal Degrees:	-122.38495
Coordinate Point Areal Extent Code:	99
Horizontal Accuracy Code:	99
Coordinate Point Geographic Position Code:	99
Location Verified Code:	N
Geographic Location Identifier (Alias Facid):	3589483
Interaction (Aka Env Int) Type Code:	HWG
Interaction (Aka Env Int) Description:	Hazardous Waste Generator
Interaction Status:	I
Federal Program Indentifier:	WAD982658312
Interaction Start Date:	7/13/1989
Interaction End Date:	12/31/1993
Geographic Location Identifier (Alias Facid):	3589483
Interaction (Aka Env Int) Type Code:	HWP
Interaction (Aka Env Int) Description:	Hazardous Waste Planner
Interaction Status:	I
Federal Program Indentifier:	WAD982658312
Interaction Start Date:	1/1/1994
Interaction End Date:	5/1/1995

121
SE
1/8-1/4
0.239 mi.
1260 ft.

OBERMAIER MACHINE WORKS INC **ALLSITES U001123839**
5307 BALLARD AVE NW **UST N/A**
SEATTLE, WA 98107

Relative:
Lower

Actual:
43 ft.

ALLSITES:

Facility Id:	55162447
Latitude:	47.666220000000003
Longitude:	-122.3845
Geographic location identifier (alias facid):	55162447
Facility Name:	OBERMAIER MACHINE WORKS INC
Latitude Decimal Degrees:	47.666220000000003
Longitude Decimal Degrees:	-122.3845
Coordinate Point Areal Extent Code:	4
Horizontal Accuracy Code:	6
Coordinate Point Geographic Position Code:	5
Location Verified Code:	N
Geographic Location Identifier (Alias Facid):	55162447
Interaction (Aka Env Int) Type Code:	UST
Interaction (Aka Env Int) Description:	Underground Storage Tank
Interaction Status:	I
Federal Program Indentifier:	4953
Interaction Start Date:	2/29/2000
Interaction End Date:	5/3/2000

UST:

Facility ID:	55162447
Site ID:	4953
Lat Deg:	47
Lat Min:	39
Lat Sec:	58.3920000000097

OBERMAIER MACHINE WORKS INC (Continued) **U001123839**

Long Deg:	-122
Long Min:	23
Long Sec:	4.20000000000982
UBI:	Not reported
Phone Number:	2067826909
Tank ID:	1282
Tank Name:	1
Install Date:	12/31/1964
Capacity:	Not reported
Tank Upgrade Date:	1/1/0001
TankSystem Status:	Closed in Place
TankSystem Status Change Date:	8/26/1996
Tank Status:	Closed in Place
Tank Permit Expiration Date:	1/1/0001
Tank Closure Date:	1/1/0001
Tank Pumping System:	Not reported
Tank Spill Prevention:	Not reported
Tank Overfill Prevention:	Not reported
Tank Material:	Not reported
Tank Construction:	Not reported
Tank Tightness Test:	Not reported
Tank Corrosion Protection:	Not reported
Pipe Material:	Not reported
Pipe Construction:	Not reported
Pipe Primary Release Detection:	Not reported
Pipe Second Release Detection:	Not reported
Pipe Corrosion Protection:	Not reported
Tank Primary Release Detection:	Not reported
Tank Second Release Detection:	Not reported
Pipe Tightness Test:	Not reported
Tank Actual Status Date:	8/6/1996
Tag Number:	Not reported

U122 **TRIDENT AKUTAN BULK FUEL STORAGE FACILIT** **AST** **A100247577**
SE **5303 SHILSHOLE AVE, NW** **N/A**
1/8-1/4 **SEATTLE, WA 98107**
0.239 mi.
1263 ft. **Site 5 of 8 in cluster U**

Relative:
Lower

Actual:
32 ft.

AST:

Facility ID:	2116
Facility Type:	TERM
Tank Number:	1
Tank Capacity:	8865
Product:	Diesel
Location:	Akutan Bay, Dutch Harbor
Company:	Trident Akutan Bulk Fuel Storage Facility
Facility Type:	TERM
Tank Number:	2
Tank Capacity:	8865
Product:	Diesel
Location:	Akutan Bay, Dutch Harbor
Company:	Trident Akutan Bulk Fuel Storage Facility
Facility Type:	TERM
Tank Number:	3

TRIDENT AKUTAN BULK FUEL STORAGE FACILIT (Continued) **A100247577**

Tank Capacity: 8865
Product: Diesel
Location: Akutan Bay, Dutch Harbor
Company: Trident Akutan Bulk Fuel Storage Facility

Facility Type: TERM
Tank Number: 4
Tank Capacity: 8865
Product: Diesel
Location: Akutan Bay, Dutch Harbor
Company: Trident Akutan Bulk Fuel Storage Facility

Facility Type: TERM
Tank Number: WEST
Tank Capacity: 5143
Product: Diesel
Location: Akutan Bay, Dutch Harbor
Company: Trident Akutan Bulk Fuel Storage Facility

U123 **TRIDENT SEAFOODS CORPORATION** **ALLSITES** **S106110071**
SE **5303 SHILSHOLE AVE NW** **SPILLS** **N/A**
1/8-1/4 **SEATTLE, WA 98107**
0.239 mi.
1263 ft. **Site 6 of 8 in cluster U**

Relative:
Lower

Actual:
32 ft.

ALLSITES:
Facility Id: 9211860
Latitude: 47.665937
Longitude: -122.384114
Geographic location identifier (alias facid): 9211860
Facility Name: Trident Seafoods Corporation
Latitude Decimal Degrees: 47.665937
Longitude Decimal Degrees: -122.384114
Coordinate Point Areal Extent Code: 99
Horizontal Accuracy Code: 99
Coordinate Point Geographic Position Code: 99
Location Verified Code: F

Geographic Location Identifier (Alias Facid): 9211860
Interaction (Aka Env Int) Type Code: ENFORFNL
Interaction (Aka Env Int) Description: Enforcement Final
Interaction Status: A
Federal Program Indentifier: Not reported
Interaction Start Date: 1/16/2009
Interaction End Date: Not reported

SPILLS:
Facility ID: 537499
Medium: Not reported
Material Desc: PETROLEUM - LUBE OIL
Material Qty: 1
Material Units: SHEEN
Date Received: 11/21/2003
Contact Name: UNK

Facility ID: 560890

TRIDENT SEAFOODS CORPORATION (Continued) **S106110071**

Medium: Not reported
Material Desc: PETROLEUM - UNKNOWN
Material Qty: 1
Material Units: SHEEN
Date Received: 2/26/2007
Contact Name: UNK

U124 **SALMON BAY CENTER** **CSCSL** **S103822527**
SE **5301-5309 SHILSHOLE AV NW** **ALLSITES** **N/A**
1/8-1/4 **SEATTLE, WA 98107**
0.240 mi.
1268 ft. **Site 7 of 8 in cluster U**

Relative:
Lower

Actual:
32 ft.

CSCSL:

Facility ID:	2129
Facility Type:	Not reported
Region:	Northwest
Ecology Status Code:	1
Entered Date:	3/1/1988
Updated Date:	6/23/2009
Brownfield Status:	0
Rank Status:	Not reported
PSI Status:	Not reported
Clean Method:	Not reported
Drinking Water Type:	Not reported
Cleanup Standard:	Not reported
Acres Remediated:	Not reported
Latitude:	47.66653
Longitude:	-122.38494
Lat/Long:	47.66653 / -122.38494
Lat/Long (dms):	47 39 59.508 / -122 23 5.784
Media Status Desc:	8/1/2005
Affected Media:	Surface Water
Affected Media Status:	Remediated
Pesticides:	Not reported
Petroleum Products:	Remediated
Phenolic Compounds:	Not reported
Reactive Wastes:	Not reported
Corrosive Wastes:	Not reported
Radioactive Wastes:	Not reported
Asbestos:	Not reported
Responsible Unit:	NORTHWEST
Arsenic Code:	Not reported
MTBE Code:	Not reported
UXO Code:	Not reported
Dioxin:	Not reported
Non-Halogenated Solvents:	Remediated
Base/Neutral/Acid Organics:	Not reported
Halogenated Organic Compounds:	Not reported
EPA Priority Pollutants - Metals and Cyanide:	Remediated
Metals - Other non-priority pollutant medals:	Not reported
Polychlorinated biPhenyls (PCBs):	Not reported
Polynuclear Aromatic Hydrocarbons (PAH):	Not reported
Conventional Contaminants, Organic:	Not reported
Conventional Contaminants, Inorganic:	Not reported
Tibutyl Tin Contaminant Group:	Suspected
Bioassay/Benthic Failures Contaminant Group:	Not reported
Wood Debris Contaminant Group:	Not reported

SALMON BAY CENTER (Continued) **S103822527**

Other Deleterious Substance Group:	Not reported
Ecology Site Status (MTCA cleanup process):	Awaiting SHA

Facility ID:	2129
Facility Type:	Not reported
Region:	Northwest
Ecology Status Code:	1
Entered Date:	3/1/1988
Updated Date:	6/23/2009
Brownfield Status:	0
Rank Status:	Not reported
PSI Status:	Not reported
Clean Method:	Not reported
Drinking Water Type:	Not reported
Cleanup Standard:	Not reported
Acres Remediated:	Not reported
Latitude:	47.66653
Longitude:	-122.38494
Lat/Long:	47.66653 / -122.38494
Lat/Long (dms):	47 39 59.508 / -122 23 5.784
Media Status Desc:	1/1/0001
Affected Media:	Sediment
Affected Media Status:	Confirmed
Pesticides:	Not reported
Petroleum Products:	Suspected
Phenolic Compounds:	Not reported
Reactive Wastes:	Not reported
Corrosive Wastes:	Not reported
Radioactive Wastes:	Not reported
Asbestos:	Not reported
Responsible Unit:	NORTHWEST
Arsenic Code:	Not reported
MTBE Code:	Not reported
UXO Code:	Not reported
Dioxin:	Not reported
Non-Halogenated Solvents:	Not reported
Base/Neutral/Acid Organics:	Not reported
Halogenated Organic Compounds:	Not reported
EPA Priority Pollutants - Metals and Cyanide:	Confirmed
Metals - Other non-priority pollutant medals:	Not reported
Polychlorinated biPhenyls (PCBs):	Not reported
Polynuclear Aromatic Hydrocarbons (PAH):	Suspected
Conventional Contaminants, Organic:	Not reported
Conventional Contaminants, Inorganic:	Not reported
Tibutyl Tin Contaminant Group:	Not reported
Bioassay/Benthic Failures Contaminant Group:	Not reported
Wood Debris Contaminant Group:	Not reported
Other Deleterious Substance Group:	Not reported
Ecology Site Status (MTCA cleanup process):	Awaiting SHA

Facility ID:	2129
Facility Type:	Not reported
Region:	Northwest
Ecology Status Code:	1
Entered Date:	3/1/1988
Updated Date:	6/23/2009
Brownfield Status:	0

SALMON BAY CENTER (Continued) **S103822527**

Rank Status:	Not reported
PSI Status:	Not reported
Clean Method:	Not reported
Drinking Water Type:	Not reported
Cleanup Standard:	Not reported
Acres Remediated:	Not reported
Latitude:	47.66653
Longitude:	-122.38494
Lat/Long:	47.66653 / -122.38494
Lat/Long (dms):	47 39 59.508 / -122 23 5.784
Media Status Desc:	1/1/0001
Affected Media:	Soil
Affected Media Status:	Confirmed
Pesticides:	Not reported
Petroleum Products:	Confirmed
Phenolic Compounds:	Not reported
Reactive Wastes:	Not reported
Corrosive Wastes:	Not reported
Radioactive Wastes:	Not reported
Asbestos:	Not reported
Responsible Unit:	NORTHWEST
Arsenic Code:	Not reported
MTBE Code:	Not reported
UXO Code:	Not reported
Dioxin:	Not reported
Non-Halogenated Solvents:	Not reported
Base/Neutral/Acid Organics:	Not reported
Halogenated Organic Compounds:	Not reported
EPA Priority Pollutants - Metals and Cyanide:	Not reported
Metals - Other non-priority pollutant medals:	Not reported
Polychlorinated biPhenyls (PCBs):	Not reported
Polynuclear Aromatic Hydrocarbons (PAH):	Confirmed
Conventional Contaminants, Organic:	Not reported
Conventional Contaminants, Inorganic:	Not reported
Tibutyl Tin Contaminant Group:	Not reported
Bioassay/Benthic Failures Contaminant Group:	Not reported
Wood Debris Contaminant Group:	Not reported
Other Deleterious Substance Group:	Not reported
Ecology Site Status (MTCA cleanup process):	Awaiting SHA

ALLSITES:

Facility Id:	2129
Latitude:	47.666530000000002
Longitude:	-122.38494
Geographic location identifier (alias facid):	2129
Facility Name:	Salmon Bay Center
Latitude Decimal Degrees:	47.666530000000002
Longitude Decimal Degrees:	-122.38494
Coordinate Point Areal Extent Code:	99
Horizontal Accuracy Code:	99
Coordinate Point Geographic Position Code:	99
Location Verified Code:	N
Geographic Location Identifier (Alias Facid):	2129
Interaction (Aka Env Int) Type Code:	SCS
Interaction (Aka Env Int) Description:	State Cleanup Site
Interaction Status:	I

SALMON BAY CENTER (Continued) **S103822527**

Federal Program Indentifier: Not reported
Interaction Start Date: 3/1/1988
Interaction End Date: 5/19/1999

Geographic Location Identifier (Alias Facid): 2129
Interaction (Aka Env Int) Type Code: VOLCLNST
Interaction (Aka Env Int) Description: Voluntary Cleanup Sites
Interaction Status: I
Federal Program Indentifier: Not reported
Interaction Start Date: 5/20/1999
Interaction End Date: 11/14/2001

Geographic Location Identifier (Alias Facid): 2129
Interaction (Aka Env Int) Type Code: SEDIMENT
Interaction (Aka Env Int) Description: Sediments
Interaction Status: A
Federal Program Indentifier: Not reported
Interaction Start Date: 1/1/1900
Interaction End Date: Not reported

Geographic Location Identifier (Alias Facid): 2129
Interaction (Aka Env Int) Type Code: INDUSTGP
Interaction (Aka Env Int) Description: Industrial SW GP
Interaction Status: I
Federal Program Indentifier: SO3000673
Interaction Start Date: 2/4/1993
Interaction End Date: 5/15/1997

U125 **HONEYWELL INC SHILSHOLE** **CERC-NFRAP** **1000226462**
SE **5303 SHILSHOLE** **RCRA-NonGen** **WAD010215184**
1/8-1/4 **SEATTLE, WA 98107** **FINDS**
0.241 mi. **ALLSITES**
1273 ft. **Site 8 of 8 in cluster U**

Relative:
Lower

Actual:
32 ft.

CERC-NFRAP:
Site ID: 1000674
Federal Facility: Not a Federal Facility
NPL Status: Not on the NPL
Non NPL Status: NFRAP

CERCLIS-NFRAP Assessment History:
Action: DISCOVERY
Date Started: Not reported
Date Completed: 06/01/1981
Priority Level: Not reported

Action: PRELIMINARY ASSESSMENT
Date Started: 09/24/1984
Date Completed: 09/26/1984
Priority Level: Higher priority for further assessment

Action: ARCHIVE SITE
Date Started: Not reported
Date Completed: 01/22/1986
Priority Level: Not reported

HONEYWELL INC SHILSHOLE (Continued) **1000226462**

Action: SITE INSPECTION
Date Started: 08/01/1985
Date Completed: 01/22/1986
Priority Level: NFRAP: No further Remedial Action planned

RCRA-NonGen:
Date form received by agency: 09/10/1987
Facility name: HONEYWELL INC SHILSHOLE
Facility address: 5303 SHILSHOLE
SEATTLE, WA 98107
EPA ID: WAD010215184
Mailing address: 5303 SHILSHOLE AVE NW
SEATTLE, WA 98107-4021
Contact: NICK PAKINAS
Contact address: 5303 SHILSHOLE AVE NW
SEATTLE, WA 98107-4021
Contact country: US
Contact telephone: (360)789-2000
Contact email: Not reported
EPA Region: 10
Land type: Private
Classification: Non-Generator
Description: Handler: Non-Generators do not presently generate hazardous waste

Owner/Operator Summary:
Owner/operator name: HONEYWELL INC
Owner/operator address: 5303 SHILSHOLE AVE NW
SEATTLE, WA 98107
Owner/operator country: US
Owner/operator telephone: Not reported
Legal status: Private
Owner/Operator Type: Owner
Owner/Op start date: 09/10/1987
Owner/Op end date: Not reported

Handler Activities Summary:
U.S. importer of hazardous waste: No
Mixed waste (haz. and radioactive): No
Recycler of hazardous waste: No
Transporter of hazardous waste: No
Treater, storer or disposer of HW: No
Underground injection activity: No
On-site burner exemption: No
Furnace exemption: No
Used oil fuel burner: No
Used oil processor: No
User oil refiner: No
Used oil fuel marketer to burner: No
Used oil Specification marketer: No
Used oil transfer facility: No
Used oil transporter: No
Off-site waste receiver: Commercial status unknown

Facility Has Received Notices of Violations:
Regulation violated: Not reported

HONEYWELL INC SHILSHOLE (Continued) **1000226462**

Area of violation: Generators - General
Date violation determined: 09/27/1984
Date achieved compliance: 02/26/1985
Violation lead agency: State
Enforcement action: WRITTEN INFORMAL
Enforcement action date: 01/04/1985
Enf. disposition status: Not reported
Enf. disp. status date: Not reported
Enforcement lead agency: State
Proposed penalty amount: Not reported
Final penalty amount: Not reported
Paid penalty amount: Not reported

Evaluation Action Summary:
Evaluation date: 09/27/1984
Evaluation: COMPLIANCE EVALUATION INSPECTION ON-SITE
Area of violation: Generators - General
Date achieved compliance: 02/26/1985
Evaluation lead agency: State

FINDS:

Registry ID: 110005315364

Environmental Interest/Information System
RCRAInfo is a national information system that supports the Resource Conservation and Recovery Act (RCRA) program through the tracking of events and activities related to facilities that generate, transport, and treat, store, or dispose of hazardous waste. RCRAInfo allows RCRA program staff to track the notification, permit, compliance, and corrective action activities required under RCRA.

ALLSITES:
Facility Id: 45146736
Latitude: 47.667879999999997
Longitude: -122.38831999999999
Geographic location identifier (alias facid): 45146736
Facility Name: Honeywell Inc Shilshole
Latitude Decimal Degrees: 47.667879999999997
Longitude Decimal Degrees: -122.38831999999999
Coordinate Point Areal Extent Code: 99
Horizontal Accuracy Code: 99
Coordinate Point Geographic Position Code: 99
Location Verified Code: N

Geographic Location Identifier (Alias Facid): 45146736
Interaction (Aka Env Int) Type Code: HWG
Interaction (Aka Env Int) Description: Hazardous Waste Generator
Interaction Status: I
Federal Program Indentifier: WAD010215184
Interaction Start Date: 3/29/1982
Interaction End Date: 9/8/1987

V126 **MIKE. LOCKHAVEN ARCO SERVICE** **EDR Historical Auto Stations** **1009367091**
West **3001 NW MARKET ST** **N/A**
1/8-1/4 **SEATTLE, WA**
0.241 mi.
1275 ft. **Site 1 of 3 in cluster V**

Relative:
Lower

Actual:
35 ft.

EDR Historical Auto Stations:

Name:	LOCKHAVEN RICHFIELD SERVICE
Year:	1966
Type:	GASOLINE STATIONS
Name:	LOCKHAVEN RICHFIELD SERVICE
Year:	1970
Type:	GASOLINE STATIONS
Name:	MIKE. LOCKHAVEN ARCO SERVICE
Year:	1975
Type:	GASOLINE STATIONS

S127 **JACOBSON S AUTO REPAIR** **EDR Historical Auto Stations** **1009376990**
ESE **5415 LEARY AVE** **N/A**
1/8-1/4 **SEATTLE, WA**
0.243 mi.
1285 ft. **Site 7 of 7 in cluster S**

Relative:
Lower

Actual:
52 ft.

EDR Historical Auto Stations:

Name:	JACOBSON S AUTO REPAIR
Year:	1955
Type:	AUTOMOBILE REPAIRING

---

128 **GASTON PROPERTY** **FINDS** **1007075099**
West **2838 NW 57TH ST** **ALLSITES** **N/A**
1/8-1/4 **SEATTLE, WA 98107** **CSCSL NFA**
0.244 mi. **VCP**
1290 ft.

Relative:
Higher

Actual:
87 ft.

FINDS:

Registry ID: 110015517449

Environmental Interest/Information System
Washington Facility / Site Identification System (WA-FSIS) provides a means to query and display data maintained by the Washington Department of Ecology. This system contains key information for each facility/site that is currently, or has been, of interest to the Air Quality, Dam Safety, Hazardous Waste, Toxics Cleanup, and Water Quality Programs.

ALLSITES:

Facility Id:	16886119
Latitude:	47.670313
Longitude:	-122.393452
Geographic location identifier (alias facid):	16886119
Facility Name:	GASTON PROPERTY
Latitude Decimal Degrees:	47.670313
Longitude Decimal Degrees:	-122.393452
Coordinate Point Areal Extent Code:	4

GASTON PROPERTY (Continued) **1007075099**

Horizontal Accuracy Code: 9
Coordinate Point Geographic Position Code: 8
Location Verified Code: Y

Geographic Location Identifier (Alias Facid): 16886119
Interaction (Aka Env Int) Type Code: VOLCLNST
Interaction (Aka Env Int) Description: Voluntary Cleanup Sites
Interaction Status: I
Federal Program Indentifier: NW0882
Interaction Start Date: 4/8/2002
Interaction End Date: 11/14/2002

Geographic Location Identifier (Alias Facid): 16886119
Interaction (Aka Env Int) Type Code: SCS
Interaction (Aka Env Int) Description: State Cleanup Site
Interaction Status: I
Federal Program Indentifier: Not reported
Interaction Start Date: 3/4/2002
Interaction End Date: 11/13/2002

CSCSL NFA:
Facility/Site Id: 16886119
NFA Type: NFA after assessment, IRAP, or VCP
NFA Date: 7/15/2002
Rank: Not reported
VCP: Y

VCP:
edr_fstat: WA
edr_fzip: 98107
edr_fcnty: KING
edr_zip: 98107-2501
Facility ID: 16886119
VCP Status: Not reported
VCP: Y
Ecology Status: Not reported
NFA Type: NFA after assessment, IRAP, or VCP
Date NFA: 7/15/2002
Rank: Not reported

T129 **BALLARD LAUNDRY CENTER** **ALLSITES** **S109552713**
East **5522 20TH AVE NW** **MANIFEST** **N/A**
1/8-1/4 **SEATTLE, WA 98117** **DRYCLEANERS**
0.245 mi.
1294 ft. **Site 3 of 4 in cluster T**

Relative:
Higher

Actual:
74 ft.

ALLSITES:
Facility Id: 12489
Latitude: 47.668880000000001
Longitude: -122.38214000000001
Geographic location identifier (alias facid): 12489
Facility Name: BALLARD LAUNDRY CENTER
Latitude Decimal Degrees: 47.668880000000001
Longitude Decimal Degrees: -122.38214000000001
Coordinate Point Areal Extent Code: 0
Horizontal Accuracy Code: 99

BALLARD LAUNDRY CENTER (Continued) **S109552713**

Coordinate Point Geographic Position Code: 8
Location Verified Code: N

Geographic Location Identifier (Alias Facid): 12489
Interaction (Aka Env Int) Type Code: HWG
Interaction (Aka Env Int) Description: Hazardous Waste Generator
Interaction Status: I
Federal Program Indentifier: WAH000034741
Interaction Start Date: 4/30/2009
Interaction End Date: 12/31/2009

Geographic Location Identifier (Alias Facid): 12489
Interaction (Aka Env Int) Type Code: HWG
Interaction (Aka Env Int) Description: Hazardous Waste Generator
Interaction Status: A
Federal Program Indentifier: WAH000034741
Interaction Start Date: 12/31/2009
Interaction End Date: Not reported

WA MANIFEST:
Facility Site ID Number: 12489
SWC Desc: Not reported
FWC Desc: F002
Form Comm: Not reported
Data Year: 2009
Permit by Rule: False
Treatment by Generator: False
Mixed radioactive waste: False
Importer of hazardous waste: False
Immediate recycler: False
Treatment/Storage/Disposal/Recycling Facility: False
Generator of dangerous fuel waste: False
Generator marketing to burner: False
"Other marketers (i.e., blender, distributor, etc.)": False
Utility boiler burner: False
Industry boiler burner: False
Industrial Furnace: False
Smelter defferal: False
Universal waste - batteries - generate: False
Universal waste - thermostats - generate: False
Universal waste - mercury - generate: False
Universal waste - lamps - generate: False
Universal waste - batteries - accumulate: False
Universal waste - thermostats - accumulate: False
Universal waste - mercury - accumulate: False
Universal waste - lamps - accumulate: False
Destination Facility for Universal Waste: False
Off-specification used oil burner - utility boiler: False
Off-specification used oil burner - industrial boiler: False
Off-specification used oil burner - industrial furnace: False
EPA ID: WAH000034741
Facility Address 2: Not reported
TAX REG NBR: 602442017
NAICS CD: 812310
BUSINESS TYPE: Former Laundry/Dry Cleane
MAIL NAME: Charles Mullavey

BALLARD LAUNDRY CENTER (Continued) **S109552713**

MAIL ADDR LINE1:	2401 NW 65th St
MAIL CITY,ST,ZIP:	Seattle, WA 98117
MAIL COUNTRY:	UNITED STATES
LEGAL ORG NAME:	Charles Mullavey
LEGAL ORG TYPE:	Private
LEGAL ADDR LINE1:	2401 NW 65th St
LEGAL CITY,ST,ZIP:	Seattle, WA 98117
LEGAL COUNTRY:	UNITED STATES
LEGAL PHONE NBR:	(206)789-2511
LEGAL EFFECTIVE DATE:	1/1/1970
LAND ORG NAME:	Charles Mullavey
LAND ORG TYPE:	Private
LAND PERSON NAME:	David Mitchell & Diane Jacobsen
LAND ADDR LINE1:	2401 NW 65th St
LAND CITY,ST,ZIP:	Seattle, WA 98117
LAND COUNTRY:	UNITED STATES
LAND PHONE NBR:	(206)789-2511
OPERATOR ORG NAME:	Charles Mullavey
OPERATOR ORG TYPE:	Private
OPERATOR ADDR LINE1:	2401 NW 65th St
OPERATOR CITY,ST,ZIP:	Seattle, WA 98117
OPERATOR COUNTRY:	UNITED STATES
OPERATOR PHONE NBR:	(206)789-2511
OPERATOR EFFECTIVE DATE:	Not reported
SITE CONTACT NAME:	David Mitchell & Diane Jacobsen
SITE CONTACT ADDR LINE1:	2401 NW 65th St
SITE CONTACT ZIP:	Seattle, WA 98117
SITE CONTACT COUNTRY:	UNITED STATES
SITE CONTACT PHONE NBR:	(206)789-2511
SITE CONTACT EMAIL:	mullavey@ballardlawyers.com
FORM CONTACT NAME:	David Mitchell & Diane Jacobsen
FORM CONTACT ADDR LINE1:	2401 NW 65th St
FORM CONTACT CITY,ST,ZIP:	Seattle, WA 98117
FORM CONTACT COUNTRY:	UNITED STATES
FORM CONTACT PHONE NBR:	(206)789-2511
FORM CONTACT EMAIL:	mullavey@ballardlawyers.com
GEN STATUS CD:	MQG
MONTHLY GENERATION:	False
BATCH GENERATION:	False
ONE TIME GENERATION:	True
TRANSPORTS OWN WASTE:	False
TRANSPORTS OTHRS WASTE:	False
RECYCLER ONSITE:	False
TRANSFER FACILITY:	False
OTHER EXEMPTION:	Not reported
UW BATTERY GEN:	False
USED OIL TRANSPORTER:	False
USED OIL TRANSFER FACLTY:	False
USED OIL PROCESSOR:	False
USED OIL REREFINER:	False
USED OIL FUEL MRKTR DIRECTS SHPMNTS:	False
USED OIL FUEL MRKTR MEETS SPECS:	False

DRYCLEANERS:

EPA Id:	WAH000034741
FS Id:	12489
Tax Reg Nbr:	602442017

BALLARD LAUNDRY CENTER (Continued) **S109552713**

Business Type:	Former Laundry/Dry Cleane
Fed Waste Code Desc:	F002
State Waste Code Desc:	Not reported
Mail Name:	Charles Mullavey
Mail Line1:	2401 NW 65th St
Mail Line2:	Not reported
Mail City,St,Zip:	Seattle, WA 98117
Mail Country:	UNITED STATES
Legal Org Name:	Charles Mullavey
Legal Person First Name:	David Mitchell
Legal Person Middle Init:	&
Legal Person Last Name:	Diane Jacobsen
Legal Line1:	2401 NW 65th St
Legal Line2:	Not reported
Legal City,St,Zip:	Seattle, WA 98117
Legal Country:	UNITED STATES
Legal Phone Nbr:	(206)789-2511
Legal Effective Date:	1/1/1970
Legal Organization Type:	Private
Land Org Name:	Charles Mullavey
Land Person First Name:	David Mitchell
Land Person Middle Init:	&
Land Person Last Name:	Diane Jacobsen
Land Line1:	2401 NW 65th St
Land Line2:	Not reported
Land City,St,Zip:	Seattle, WA 98117
Land Country:	UNITED STATES
Land Phone Nbr:	(206)789-2511
Land Organization Type:	Private
Operator Org Name:	Charles Mullavey
Operator Person First Name:	David Mitchell
Operator Person Middle Init:	&
Operator Person Last Name:	Diane Jacobsen
Operator Line1:	2401 NW 65th St
Operator Line2:	Not reported
Operator City,St,Zip:	Seattle, WA 98117
Operator Country:	UNITED STATES
Operator Phone Nbr:	(206)789-2511
Operator Effective Date:	Not reported
Operator Organization Type:	Private
Site Contact First Name:	David Mitchell
Site Contact Middle Init:	&
Site Contact Last Name:	Diane Jacobsen
Site Contact Line1:	2401 NW 65th St
Site Contact Line2:	Not reported
Site Contact City,St,Zip:	Seattle, WA 98117
Site Contact Country:	UNITED STATES
Site Contact Phone Nbr:	(206)789-2511
Site Contact Email:	mullavey@ballardlawyers.com
Form Contact First Name:	David Mitchell
Form Contact Middle Init:	&
Form Contact Last Name:	Diane Jacobsen
Form Contact Line1:	2401 NW 65th St
Form Contact Line2:	Not reported
Form Contact City,St,Zip:	Seattle, WA 98117
Form Contact Country:	UNITED STATES
Form Contact Phone Nbr:	(206)789-2511

BALLARD LAUNDRY CENTER (Continued) **S109552713**

Form Contact Email:	mullavey@ballardlawyers.com
Gen Status Cd:	MQG
Monthly Generation:	False
Batch Generation:	False
One Time Generation:	True
Transports Own Waste:	False
Transports Others Waste:	False
Recycler Onsite:	False
Transfer Facility:	False
Pbr:	False
Tbg:	False
Mixed Radioactive:	False
Importer:	False
Tsdr Facility:	False
Immediate Recycler:	False
Gen Dang Fuel:	False
Gen Market To Burner:	False
Gen Other Marketers:	False
Utility Boiler Burner:	False
Industry Boiler Burner:	False
Furnace Burner:	False
Smelter Deferral:	False
Small Qty Exemption:	False
Other Exemption:	Not reported
UW Battery Gen:	False
UW Thermostats Gen:	False
UW Mercury Gen:	False
UW Lamps Gen:	False
UW Battery Accum:	False
UW Thermostats Accum:	False
UW Mercury Accum:	False
UW Lamps Accum:	False
UW Destination Facility:	False
Off Spec Utility Boiler:	False
Off Spec Industry Boiler:	False
Off Spec Furnace:	False
Used Oil Transporter:	False
Used Oil Transfer Facility:	False
Used Oil Processor:	False
Used Oil Rerefiner:	False
Used Oil Fuel Marketer Directs Shipments:	False
Used Oil Fuel Marketer Meets Specs:	False
Comments:	Not reported

T130 **BALLARD LAUNDRY CENTER** **EDR Historical Cleaners** **1009346411**
East **5522 20TH AVE NW** **N/A**
1/8-1/4 **SEATTLE, WA**
0.247 mi.
1302 ft. **Site 4 of 4 in cluster T**

Relative:
Higher

Actual:
74 ft.

EDR Historical Cleaners:

Name:	DAY AND NITE LAUNDERETTE
Year:	1960
Type:	LAUNDRIES SELF SERVE
Name:	BALLARD LAUNDER CENTER
Year:	1966
Type:	LAUNDRIES-SELF SERVE

BALLARD LAUNDRY CENTER (Continued) **1009346411**

Name: BALLARD LAUNDRY CENTER
Year: 1970
Type: LAUNDRIES SELF SERVE

W131 **RORABACKI CARTER SERVICE** **EDR Historical Auto Stations** **1009378747**
North **6109 24TH AVE NW** **N/A**
1/8-1/4 **SEATTLE, WA**
0.250 mi.
1320 ft. **Site 1 of 3 in cluster W**

Relative:
Higher

Actual:
115 ft.

EDR Historical Auto Stations:
Name: RORABACKI CARTER SERVICE
Year: 1960
Type: GASOLINE STATIONS

W132 **SOUTHLAND #16365 (THREE REPORTS)** **ICR** **S104484738**
North **6111 24TH AVE. NW** **N/A**
1/4-1/2 **SEATTLE, WA 98107**
0.251 mi.
1325 ft. **Site 2 of 3 in cluster W**

Relative:
Higher

Actual:
115 ft.

ICR:
Date Ecology Received Report: / /
Contaminants Found at Site: Petroleum products
Media Contaminated: Groundwater, Soil
Waste Management: Tank
Region: North Western
Type of Report Ecology Received: Interim cleanup report
Site Register Issue: 95-12
County Code: 17
Contact: Not reported
Report Title: Not reported

Date Ecology Received Report: 02/13/98
Contaminants Found at Site: Petroleum products
Media Contaminated: Groundwater, Soil
Waste Management: Tank
Region: North Western
Type of Report Ecology Received: Interim cleanup report
Site Register Issue: 98-01
County Code: 17
Contact: Not reported
Report Title: Not reported

Date Ecology Received Report: 04/02/99
Contaminants Found at Site: Petroleum products
Media Contaminated: Groundwater, Soil
Waste Management: Tank
Region: North Western
Type of Report Ecology Received: Interim cleanup report
Site Register Issue: 98-15
County Code: 17
Contact: Not reported
Report Title: Not reported

Date Ecology Received Report: 04/07/99

SOUTHLAND #16365 (THREE REPORTS) (Continued) **S104484738**

Contaminants Found at Site: Petroleum products
Media Contaminated: Groundwater, Soil
Waste Management: Tank
Region: North Western
Type of Report Ecology Received: Interim cleanup report
Site Register Issue: 98-15
County Code: 17
Contact: Not reported
Report Title: Not reported

Date Ecology Received Report: 07/09/99
Contaminants Found at Site: Petroleum products
Media Contaminated: Groundwater, Soil
Waste Management: Tank
Region: North Western
Type of Report Ecology Received: Interim cleanup report
Site Register Issue: 98-17
County Code: 17
Contact: Not reported
Report Title: Not reported

Date Ecology Received Report: 06/10/99
Contaminants Found at Site: Petroleum products
Media Contaminated: Groundwater, Soil
Waste Management: Tank
Region: North Western
Type of Report Ecology Received: Interim cleanup report
Site Register Issue: 98-16
County Code: 17
Contact: Not reported
Report Title: Not reported

Date Ecology Received Report: 11/08/99
Contaminants Found at Site: Petroleum products
Media Contaminated: Groundwater, Soil
Waste Management: Tank
Region: North Western
Type of Report Ecology Received: Interim cleanup report
Site Register Issue: 98-20
County Code: 17
Contact: Not reported
Report Title: Not reported

Date Ecology Received Report: 02/01/00
Contaminants Found at Site: Petroleum products
Media Contaminated: Groundwater, Soil
Waste Management: Tank
Region: North Western
Type of Report Ecology Received: Interim cleanup report
Site Register Issue: 98-22
County Code: 17
Contact: Not reported
Report Title: Not reported

Date Ecology Received Report: 04/28/00
Contaminants Found at Site: Petroleum products
Media Contaminated: Groundwater, Soil

SOUTHLAND #16365 (THREE REPORTS) (Continued) **S104484738**

Waste Management:	Tank
Region:	North Western
Type of Report Ecology Received:	Interim cleanup report
Site Register Issue:	98-25
County Code:	17
Contact:	Not reported
Report Title:	Not reported

Date Ecology Received Report:	08/30/95
Contaminants Found at Site:	Petroleum products
Media Contaminated:	Soil
Waste Management:	Tank
Region:	North Western
Type of Report Ecology Received:	Interim cleanup report
Site Register Issue:	94-17
County Code:	17
Contact:	Not reported
Report Title:	Not reported

Date Ecology Received Report:	03/27/01
Contaminants Found at Site:	Petroleum products
Media Contaminated:	Groundwater, Soil
Waste Management:	Tank
Region:	North Western
Type of Report Ecology Received:	Interim cleanup report
Site Register Issue:	98-35
County Code:	17
Contact:	Not reported
Report Title:	Remediation Progress - Fourth Quarter 2000

Date Ecology Received Report:	05/13/02
Contaminants Found at Site:	Petroleum products
Media Contaminated:	Groundwater, Soil
Waste Management:	Tank
Region:	North Western
Type of Report Ecology Received:	Interim cleanup report
Site Register Issue:	98-48
County Code:	17
Contact:	Not reported
Report Title:	Remediation Progress

Date Ecology Received Report:	05/28/02
Contaminants Found at Site:	Petroleum products
Media Contaminated:	Groundwater, Soil
Waste Management:	Tank
Region:	North Western
Type of Report Ecology Received:	Interim cleanup report
Site Register Issue:	98-49
County Code:	17
Contact:	Not reported
Report Title:	Remediation Progress - September 2001

Date Ecology Received Report:	07/20/01
Contaminants Found at Site:	Petroleum products
Media Contaminated:	Groundwater, Soil
Waste Management:	Tank
Region:	North Western

SOUTHLAND #16365 (THREE REPORTS) (Continued) **S104484738**

Type of Report Ecology Received: Interim cleanup report
Site Register Issue: 98-38
County Code: 17
Contact: Not reported
Report Title: Remediation Progress - March 2001

Date Ecology Received Report: 09/07/00
Contaminants Found at Site: Petroleum products
Media Contaminated: Groundwater, Soil
Waste Management: Tank
Region: North Western
Type of Report Ecology Received: Interim cleanup report
Site Register Issue: 98-29
County Code: 17
Contact: Not reported
Report Title: Remediation - April through June 2000

Date Ecology Received Report: 05/31/96
Contaminants Found at Site: Petroleum products
Media Contaminated: Groundwater, Soil
Waste Management: Tank
Region: North Western
Type of Report Ecology Received: Interim cleanup report
Site Register Issue: 94-37
County Code: 17
Contact: Not reported
Report Title: Not reported

Date Ecology Received Report: 02/18/97
Contaminants Found at Site: Petroleum products
Media Contaminated: Groundwater, Soil
Waste Management: Tank
Region: North Western
Type of Report Ecology Received: Interim cleanup report
Site Register Issue: 94-52
County Code: 17
Contact: Not reported
Report Title: Not reported

Date Ecology Received Report: 04/17/97
Contaminants Found at Site: Petroleum products
Media Contaminated: Groundwater, Soil
Waste Management: Tank
Region: North Western
Type of Report Ecology Received: Interim cleanup report
Site Register Issue: 95-01
County Code: 17
Contact: Not reported
Report Title: Not reported

Date Ecology Received Report: 02/02/01
Contaminants Found at Site: Petroleum products
Media Contaminated: Groundwater, Soil
Waste Management: Tank
Region: North Western
Type of Report Ecology Received: Interim cleanup report
Site Register Issue: 98-33

SOUTHLAND #16365 (THREE REPORTS) (Continued) **S104484738**

County Code:	17
Contact:	Not reported
Report Title:	Remediation Progress - September 2000
Date Ecology Received Report:	10/30/02
Contaminants Found at Site:	Petroleum products
Media Contaminated:	Groundwater, Soil
Waste Management:	Tank
Region:	North Western
Type of Report Ecology Received:	Interim cleanup report
Site Register Issue:	98-54
County Code:	17
Contact:	Not reported
Report Title:	Remediation Progress - June 2002
Date Ecology Received Report:	11/27/02
Contaminants Found at Site:	Petroleum products
Media Contaminated:	Groundwater, Soil
Waste Management:	Tank
Region:	North Western
Type of Report Ecology Received:	Interim cleanup report
Site Register Issue:	98-55
County Code:	17
Contact:	Not reported
Report Title:	Ground Water Sampling - September 2002

W133 **7 ELEVEN STORE 230716365K** **ALLSITES** **U003028600**
North **6111 24TH AVE NW** **LUST** **N/A**
1/4-1/2 **SEATTLE, WA 98107** **UST**
0.251 mi.
1325 ft. **Site 3 of 3 in cluster W**

Relative:
Higher

Actual:
115 ft.

ALLSITES:

Facility Id:	32622962
Latitude:	47.673633299965402
Longitude:	-122.38781265554501
Geographic location identifier (alias facid):	32622962
Facility Name:	7 ELEVEN STORE 230716365K
Latitude Decimal Degrees:	47.673633289999998
Longitude Decimal Degrees:	-122.38781265
Coordinate Point Areal Extent Code:	4
Horizontal Accuracy Code:	6
Coordinate Point Geographic Position Code:	8
Location Verified Code:	Not reported
Geographic Location Identifier (Alias Facid):	32622962
Interaction (Aka Env Int) Type Code:	TIER2
Interaction (Aka Env Int) Description:	Emergency/Haz Chem Rpt TIER2
Interaction Status:	I
Federal Program Indentifier:	CRK000044250
Interaction Start Date:	1/1/1988
Interaction End Date:	7/4/1776
Geographic Location Identifier (Alias Facid):	32622962
Interaction (Aka Env Int) Type Code:	LUST
Interaction (Aka Env Int) Description:	LUST Facility
Interaction Status:	A
Federal Program Indentifier:	8666

7 ELEVEN STORE 230716365K (Continued) **U003028600**

Interaction Start Date:	12/1/1995
Interaction End Date:	Not reported
Geographic Location Identifier (Alias Facid):	32622962
Interaction (Aka Env Int) Type Code:	UST
Interaction (Aka Env Int) Description:	Underground Storage Tank
Interaction Status:	A
Federal Program Indentifier:	8666
Interaction Start Date:	7/1/1973
Interaction End Date:	Not reported

LUST:

edr_fstat:	WA
edr_fzip:	98107
edr_fcnty:	KING
edr_zip:	98107-3211
FS ID:	32622962
Facility ID:	8666
Facility Status:	Awaiting Cleanup
Release ID:	349292
Affected Media:	Soil
Alternate Name:	SOUTHLAND 7-11 # 16365
Release Notification Date:	12/1/1995
Release Status Date:	1/9/1996 11:35:00 AM
Site Response Unit Code:	NORTHWEST
Lat/Long:	47.6736332999654 / -122.387812655545

edr_fstat:	WA
edr_fzip:	98107
edr_fcnty:	KING
edr_zip:	98107-3211
FS ID:	32622962
Facility ID:	8666
Facility Status:	Cleanup Started
Release ID:	349292
Affected Media:	Ground Water
Alternate Name:	SOUTHLAND 7-11 # 16365
Release Notification Date:	12/1/1995
Release Status Date:	5/31/1996
Site Response Unit Code:	NORTHWEST
Lat/Long:	47.6736332999654 / -122.387812655545

edr_fstat:	WA
edr_fzip:	98107
edr_fcnty:	KING
edr_zip:	98107-3211
FS ID:	32622962
Facility ID:	8666
Facility Status:	Monitoring
Release ID:	349292
Affected Media:	Ground Water
Alternate Name:	SOUTHLAND 7-11 # 16365
Release Notification Date:	12/1/1995
Release Status Date:	2/13/1998
Site Response Unit Code:	NORTHWEST
Lat/Long:	47.6736332999654 / -122.387812655545

7 ELEVEN STORE 230716365K (Continued) **U003028600**

edr_fstat: WA
edr_fzip: 98107
edr_fcnty: KING
edr_zip: 98107-3211
FS ID: 32622962
Facility ID: 8666
Facility Status: Cleanup Started
Release ID: 349292
Affected Media: Soil
Alternate Name: SOUTHLAND 7-11 # 16365
Release Notification Date: 12/1/1995
Release Status Date: 5/31/1996
Site Response Unit Code: NORTHWEST
Lat/Long: 47.6736332999654 / -122.387812655545

edr_fstat: WA
edr_fzip: 98107
edr_fcnty: KING
edr_zip: 98107-3211
FS ID: 32622962
Facility ID: 8666
Facility Status: Monitoring
Release ID: 349292
Affected Media: Soil
Alternate Name: SOUTHLAND 7-11 # 16365
Release Notification Date: 12/1/1995
Release Status Date: 2/13/1998
Site Response Unit Code: NORTHWEST
Lat/Long: 47.6736332999654 / -122.387812655545

edr_fstat: WA
edr_fzip: 98107
edr_fcnty: KING
edr_zip: 98107-3211
FS ID: 32622962
Facility ID: 8666
Facility Status: Awaiting Cleanup
Release ID: 349292
Affected Media: Ground Water
Alternate Name: SOUTHLAND 7-11 # 16365
Release Notification Date: 12/1/1995
Release Status Date: 1/9/1996 11:35:00 AM
Site Response Unit Code: NORTHWEST
Lat/Long: 47.6736332999654 / -122.387812655545

UST:
Facility ID: 32622962
Site ID: 8666
Lat Deg: Not reported
Lat Min: Not reported
Lat Sec: Not reported
Long Deg: Not reported
Long Min: Not reported
Long Sec: Not reported
UBI: 5780704900010203
Phone Number: 2537967155

7 ELEVEN STORE 230716365K (Continued) **U003028600**

Tank ID:	316980
Tank Name:	NOL
Install Date:	11/1/1978
Capacity:	10,000 to 19,999 Gallons
Tank Upgrade Date:	2/13/1998
TankSystem Status:	Removed
TankSystem Status Change Date:	1/18/2005
Tank Status:	Removed
Tank Permit Expiration Date:	11/30/2005
Tank Closure Date:	9/20/2004
Tank Pumping System:	Pressurized System
Tank Spill Prevention:	Spill Bucket/Spill Box
Tank Overfill Prevention:	Ball Float Valve (vent line)
Tank Material:	Steel
Tank Construction:	Single Wall Tank
Tank Tightness Test:	Every 5 Years
Tank Corrosion Protection:	Impressed Current
Pipe Material:	Flexible Piping
Pipe Construction:	Double Wall Pipe
Pipe Primary Release Detection:	Automatic Line Leak Detection
Pipe Second Release Detection:	Not reported
Pipe Corrosion Protection:	Corrosion Resistant
Tank Primary Release Detection:	Automatic Tank Gauging
Tank Second Release Detection:	Not reported
Pipe Tightness Test:	Every 3 Years (suction tank check valve)
Tank Actual Status Date:	9/20/2004
Tag Number:	A0792

Tank ID:	316981
Tank Name:	SNL
Install Date:	7/1/1973
Capacity:	10,000 to 19,999 Gallons
Tank Upgrade Date:	2/13/1998
TankSystem Status:	Removed
TankSystem Status Change Date:	1/12/2005
Tank Status:	Removed
Tank Permit Expiration Date:	11/30/2005
Tank Closure Date:	9/20/2004
Tank Pumping System:	Pressurized System
Tank Spill Prevention:	Spill Bucket/Spill Box
Tank Overfill Prevention:	Ball Float Valve (vent line)
Tank Material:	Steel
Tank Construction:	Single Wall Tank
Tank Tightness Test:	Every 5 Years
Tank Corrosion Protection:	Impressed Current
Pipe Material:	Flexible Piping
Pipe Construction:	Double Wall Pipe
Pipe Primary Release Detection:	Automatic Line Leak Detection
Pipe Second Release Detection:	Not reported
Pipe Corrosion Protection:	Corrosion Resistant
Tank Primary Release Detection:	Automatic Tank Gauging
Tank Second Release Detection:	Not reported
Pipe Tightness Test:	Every 3 Years (suction tank check valve)
Tank Actual Status Date:	9/20/2004
Tag Number:	A0792

7 ELEVEN STORE 230716365K (Continued) **U003028600**

Tank ID:	316982
Tank Name:	REG
Install Date:	7/1/1973
Capacity:	10,000 to 19,999 Gallons
Tank Upgrade Date:	2/13/1998
TankSystem Status:	Removed
TankSystem Status Change Date:	1/12/2005
Tank Status:	Removed
Tank Permit Expiration Date:	11/30/2005
Tank Closure Date:	9/20/2004
Tank Pumping System:	Pressurized System
Tank Spill Prevention:	Spill Bucket/Spill Box
Tank Overfill Prevention:	Ball Float Valve (vent line)
Tank Material:	Steel
Tank Construction:	Single Wall Tank
Tank Tightness Test:	Every 5 Years
Tank Corrosion Protection:	Impressed Current
Pipe Material:	Flexible Piping
Pipe Construction:	Double Wall Pipe
Pipe Primary Release Detection:	Automatic Line Leak Detection
Pipe Second Release Detection:	Not reported
Pipe Corrosion Protection:	Corrosion Resistant
Tank Primary Release Detection:	Automatic Tank Gauging
Tank Second Release Detection:	Not reported
Pipe Tightness Test:	Every 3 Years (suction tank check valve)
Tank Actual Status Date:	9/20/2004
Tag Number:	A0792

Tank ID:	618735
Tank Name:	UNLEAD
Install Date:	9/24/2004
Capacity:	10,000 to 19,999 Gallons
Tank Upgrade Date:	9/24/2004
TankSystem Status:	Operational
TankSystem Status Change Date:	1/1/0001
Tank Status:	Operational
Tank Permit Expiration Date:	11/30/2010
Tank Closure Date:	1/1/0001
Tank Pumping System:	Pressurized System
Tank Spill Prevention:	Spill Bucket/Spill Box
Tank Overfill Prevention:	Automatic Shutoff (fill pipe)
Tank Material:	Fiberglass Reinforced Plastic
Tank Construction:	Double Wall Tank
Tank Tightness Test:	Not reported
Tank Corrosion Protection:	Corrosion Resistant
Pipe Material:	Flexible Piping
Pipe Construction:	Double Wall Pipe
Pipe Primary Release Detection:	Automatic Line Leak Detection
Pipe Second Release Detection:	Interstitial Monitoring (sump sensor)
Pipe Corrosion Protection:	Corrosion Resistant
Tank Primary Release Detection:	Automatic Tank Gauging
Tank Second Release Detection:	Interstitial Monitoring
Pipe Tightness Test:	Not reported
Tank Actual Status Date:	9/24/2005
Tag Number:	A0792

7 ELEVEN STORE 230716365K (Continued) **U003028600**

Tank ID:	618736
Tank Name:	PREMIUM
Install Date:	9/24/2004
Capacity:	10,000 to 19,999 Gallons
Tank Upgrade Date:	9/24/2004
TankSystem Status:	Operational
TankSystem Status Change Date:	1/1/0001
Tank Status:	Operational
Tank Permit Expiration Date:	11/30/2010
Tank Closure Date:	1/1/0001
Tank Pumping System:	Pressurized System
Tank Spill Prevention:	Spill Bucket/Spill Box
Tank Overfill Prevention:	Automatic Shutoff (fill pipe)
Tank Material:	Fiberglass Reinforced Plastic
Tank Construction:	Double Wall Tank
Tank Tightness Test:	Not reported
Tank Corrosion Protection:	Corrosion Resistant
Pipe Material:	Flexible Piping
Pipe Construction:	Double Wall Pipe
Pipe Primary Release Detection:	Automatic Line Leak Detection
Pipe Second Release Detection:	Interstitial Monitoring (sump sensor)
Pipe Corrosion Protection:	Corrosion Resistant
Tank Primary Release Detection:	Automatic Tank Gauging
Tank Second Release Detection:	Interstitial Monitoring
Pipe Tightness Test:	Not reported
Tank Actual Status Date:	9/24/2004
Tag Number:	A0792

X134 **WILSON FORD EAST PORTION** **FINDS** **1007076531**
ESE **5440 LEARY AVE NW** **ALLSITES** **N/A**
1/4-1/2 **SEATTLE, WA 98107** **CSCSL NFA**
0.266 mi. **UST**
1404 ft. **Site 1 of 4 in cluster X** **MANIFEST**
VCP

Relative:
Lower

Actual:
50 ft.

FINDS:

Registry ID: 110015531879

Environmental Interest/Information System
Washington Facility / Site Identification System (WA-FSIS) provides a means to query and display data maintained by the Washington Department of Ecology. This system contains key information for each facility/site that is currently, or has been, of interest to the Air Quality, Dam Safety, Hazardous Waste, Toxics Cleanup, and Water Quality Programs.

ALLSITES:

Facility Id:	9298014
Latitude:	47.667943999999999
Longitude:	-122.383306
Geographic location identifier (alias facid):	9298014
Facility Name:	Wilson Ford East Portion
Latitude Decimal Degrees:	47.667943999999999
Longitude Decimal Degrees:	-122.383306
Coordinate Point Areal Extent Code:	3

WILSON FORD EAST PORTION (Continued) **1007076531**

Horizontal Accuracy Code: 99
Coordinate Point Geographic Position Code: 8
Location Verified Code: N

Geographic Location Identifier (Alias Facid): 9298014
Interaction (Aka Env Int) Type Code: VOLCLNST
Interaction (Aka Env Int) Description: Voluntary Cleanup Sites
Interaction Status: I
Federal Program Indentifier: NW1317
Interaction Start Date: 9/2/2004
Interaction End Date: 9/21/2004

Geographic Location Identifier (Alias Facid): 9298014
Interaction (Aka Env Int) Type Code: HWG
Interaction (Aka Env Int) Description: Hazardous Waste Generator
Interaction Status: I
Federal Program Indentifier: WAH000026911
Interaction Start Date: 8/9/2005
Interaction End Date: 12/31/2005

Geographic Location Identifier (Alias Facid): 9298014
Interaction (Aka Env Int) Type Code: UST
Interaction (Aka Env Int) Description: Underground Storage Tank
Interaction Status: I
Federal Program Indentifier: 618966
Interaction Start Date: 1/1/2002
Interaction End Date: 7/9/2002

Geographic Location Identifier (Alias Facid): 9298014
Interaction (Aka Env Int) Type Code: VOLCLNST
Interaction (Aka Env Int) Description: Voluntary Cleanup Sites
Interaction Status: I
Federal Program Indentifier: NW1002
Interaction Start Date: 11/21/2002
Interaction End Date: 12/2/2003

Geographic Location Identifier (Alias Facid): 9298014
Interaction (Aka Env Int) Type Code: LUST
Interaction (Aka Env Int) Description: LUST Facility
Interaction Status: I
Federal Program Indentifier: 618966
Interaction Start Date: 11/21/2002
Interaction End Date: 11/26/2003

CSCSL NFA:
Facility/Site Id: 9298014
NFA Type: NFA after assessment, IRAP, or VCP
NFA Date: 9/26/2004
Rank: Not reported
VCP: Y

UST:
Facility ID: 9298014
Site ID: 618966
Lat Deg: 47

WILSON FORD EAST PORTION (Continued) **1007076531**

Lat Min:	40
Lat Sec:	4.59839999999474
Long Deg:	-122
Long Min:	22
Long Sec:	59.9016000000165
UBI:	Not reported
Phone Number:	Not reported

Tank ID:	618374
Tank Name:	1
Install Date:	1/1/0001
Capacity:	5,000 to 9,999 Gallons
Tank Upgrade Date:	1/1/0001
TankSystem Status:	Removed
TankSystem Status Change Date:	12/3/2003
Tank Status:	Removed
Tank Permit Expiration Date:	1/1/0001
Tank Closure Date:	11/21/2002
Tank Pumping System:	Not reported
Tank Spill Prevention:	Not reported
Tank Overfill Prevention:	Not reported
Tank Material:	Not reported
Tank Construction:	Not reported
Tank Tightness Test:	Not reported
Tank Corrosion Protection:	Not reported
Pipe Material:	Not reported
Pipe Construction:	Not reported
Pipe Primary Release Detection:	Not reported
Pipe Second Release Detection:	Not reported
Pipe Corrosion Protection:	Not reported
Tank Primary Release Detection:	Not reported
Tank Second Release Detection:	Not reported
Pipe Tightness Test:	Not reported
Tank Actual Status Date:	7/9/2002
Tag Number:	Not reported

Tank ID:	618375
Tank Name:	2
Install Date:	1/1/0001
Capacity:	5,000 to 9,999 Gallons
Tank Upgrade Date:	1/1/0001
TankSystem Status:	Removed
TankSystem Status Change Date:	12/3/2003
Tank Status:	Removed
Tank Permit Expiration Date:	1/1/0001
Tank Closure Date:	11/21/2002
Tank Pumping System:	Not reported
Tank Spill Prevention:	Not reported
Tank Overfill Prevention:	Not reported
Tank Material:	Not reported
Tank Construction:	Not reported
Tank Tightness Test:	Not reported
Tank Corrosion Protection:	Not reported
Pipe Material:	Not reported
Pipe Construction:	Not reported
Pipe Primary Release Detection:	Not reported

WILSON FORD EAST PORTION (Continued) **1007076531**

Pipe Second Release Detection: Not reported
Pipe Corrosion Protection: Not reported
Tank Primary Release Detection: Not reported
Tank Second Release Detection: Not reported
Pipe Tightness Test: Not reported
Tank Actual Status Date: 7/9/2002
Tag Number: Not reported

Tank ID: 618376
Tank Name: 3
Install Date: 1/1/0001
Capacity: 111 TO 1,100 Gallons
Tank Upgrade Date: 1/1/0001
TankSystem Status: Removed
TankSystem Status Change Date: 12/3/2003
Tank Status: Removed
Tank Permit Expiration Date: 1/1/0001
Tank Closure Date: 11/21/2002
Tank Pumping System: Not reported
Tank Spill Prevention: Not reported
Tank Overfill Prevention: Not reported
Tank Material: Not reported
Tank Construction: Not reported
Tank Tightness Test: Not reported
Tank Corrosion Protection: Not reported
Pipe Material: Not reported
Pipe Construction: Not reported
Pipe Primary Release Detection: Not reported
Pipe Second Release Detection: Not reported
Pipe Corrosion Protection: Not reported
Tank Primary Release Detection: Not reported
Tank Second Release Detection: Not reported
Pipe Tightness Test: Not reported
Tank Actual Status Date: 7/15/2002
Tag Number: Not reported

WA MANIFEST:
Facility Site ID Number: 9298014
SWC Desc: Not reported
FWC Desc: Not reported
Form Comm: Not reported
Data Year: Not reported
Permit by Rule: No
Treatment by Generator: No
Mixed radioactive waste: No
Importer of hazardous waste: No
Immediate recycler: No
Treatment/Storage/Disposal/Recycling Facility: No
Generator of dangerous fuel waste: No
Generator marketing to burner: No
"Other marketers (i.e., blender, distributor, etc.)": No
Utility boiler burner: No
Industry boiler burner: No
Industrial Furnace: No
Smelter defferal: No
Universal waste - batteries - generate: No

WILSON FORD EAST PORTION (Continued) **1007076531**

Universal waste - thermostats - generate:	No
Universal waste - mercury - generate:	No
Universal waste - lamps - generate:	No
Universal waste - batteries - accumulate:	No
Universal waste - thermostats - accumulate:	No
Universal waste - mercury - accumulate:	No
Universal waste - lamps - accumulate:	No
Destination Facility for Universal Waste:	No
Off-specification used oil burner - utility boiler:	No
Off-specification used oil burner - industrial boiler:	No
Off-specification used oil burner - industrial furnace:	No
EPA ID:	WAH000026911
Facility Address 2:	Not reported
TAX REG NBR:	6024360968
NAICS CD:	236117
BUSINESS TYPE:	Res Real Estate Developem
MAIL NAME:	Ballard Leary LP
MAIL ADDR LINE1:	1380 112th Ave NE
MAIL ADDR LINE2:	Ste 307
MAIL CITY,ST,ZIP:	Bellevue, WA 98004
MAIL COUNTRY:	UNITED STATES
LEGAL ORG NAME:	Ballard Leary LP
LEGAL ORG TYPE:	Private
LEGAL ADDR LINE1:	1380 112th Ave NE
LEGAL ADDR LINE2:	Ste 307
LEGAL CITY,ST,ZIP:	Bellevue, WA 98004
LEGAL COUNTRY:	UNITED STATES
LEGAL PHONE NBR:	(425)462-0700
LEGAL EFFECTIVE DATE:	4/28/2005
LAND ORG NAME:	Ballard Leary LP
LAND ORG TYPE:	Private
LAND PERSON NAME:	Not reported
LAND ADDR LINE1:	1380 112th Ave NE
LAND ADDR LINE2:	Ste 307
LAND CITY,ST,ZIP:	Bellevue, WA 98004
LAND COUNTRY:	UNITED STATES
LAND PHONE NBR:	(425)462-0700
OPERATOR ORG NAME:	Ballard Leary LP
OPERATOR ORG TYPE:	Private
OPERATOR ADDR LINE1:	1380 112th Ave NE
OPERATOR ADDR LINE2:	Ste 307
OPERATOR CITY,ST,ZIP:	Bellevue, WA 98004
OPERATOR COUNTRY:	UNITED STATES
OPERATOR PHONE NBR:	(425)462-0700
OPERATOR EFFECTIVE DATE:	5/1/2005
SITE CONTACT NAME:	Rick Holt
SITE CONTACT ADDR LINE1:	1380 112th Ave NE
SITE CONTACT ADDR LINE2:	Ste 307
SITE CONTACT ZIP:	Bellevue, WA 98004
SITE CONTACT COUNTRY:	UNITED STATES
SITE CONTACT PHONE NBR:	(206)297-2526
SITE CONTACT EMAIL:	rholt@project-dev.com
FORM CONTACT NAME:	Scott Brewer
FORM CONTACT ADDR LINE1:	1380 112th Ave NE
FORM CONTACT ADDR LINE2:	Ste 307
FORM CONTACT CITY,ST,ZIP:	Bellevue, WA 98004
FORM CONTACT COUNTRY:	UNITED STATES

WILSON FORD EAST PORTION (Continued) **1007076531**

FORM CONTACT PHONE NBR: (425)462-0700
FORM CONTACT EMAIL: sbrewer@project-dev.com
GEN STATUS CD: LQG
MONTHLY GENERATION: No
BATCH GENERATION: No
ONE TIME GENERATION: No
TRANSPORTS OWN WASTE: No
TRANSPORTS OTHRS WASTE: No
RECYCLER ONSITE: No
TRANSFER FACILITY: No
OTHER EXEMPTION: Not reported
UW BATTERY GEN: No
USED OIL TRANSPORTER: No
USED OIL TRANSFER FACLTY: No
USED OIL PROCESSOR: No
USED OIL REREFINER: No
USED OIL FUEL MRKTR DIRECTS SHPMNTS: No
USED OIL FUEL MRKTR MEETS SPECS: No

VCP:
edr_fstat: WA
edr_fzip: 98107
edr_fcnty: KING
edr_zip: 98107
Facility ID: 9298014
VCP Status: Not reported
VCP: Y
Ecology Status: Not reported
NFA Type: NFA after assessment, IRAP, or VCP
Date NFA: 9/26/2004
Rank: Not reported

---

135 **AT&T WIRELESS BALLARD 2** **FINDS** **1007647660**
East **1903 NW MARKET ST** **ALLSITES** **N/A**
1/4-1/2 **SEATTLE, WA 98117**
0.270 mi.
1426 ft.

Relative: Higher

Actual: 73 ft.

FINDS:

Registry ID: 110018492139

Environmental Interest/Information System
Washington Facility / Site Identification System (WA-FSIS) provides a means to query and display data maintained by the Washington Department of Ecology. This system contains key information for each facility/site that is currently, or has been, of interest to the Air Quality, Dam Safety, Hazardous Waste, Toxics Cleanup, and Water Quality Programs.

ALLSITES:
Facility Id: 3829298
Latitude: 47.668445664290502
Longitude: -122.38279271918
Geographic location identifier (alias facid): 3829298
Facility Name: AT&T WIRELESS BALLARD 2

AT&T WIRELESS BALLARD 2 (Continued) **1007647660**

Latitude Decimal Degrees:	47.668445660000003
Longitude Decimal Degrees:	-122.38279271
Coordinate Point Areal Extent Code:	99
Horizontal Accuracy Code:	99
Coordinate Point Geographic Position Code:	99
Location Verified Code:	N
Geographic Location Identifier (Alias Facid):	3829298
Interaction (Aka Env Int) Type Code:	TIER2
Interaction (Aka Env Int) Description:	Emergency/Haz Chem Rpt TIER2
Interaction Status:	I
Federal Program Indentifier:	CRK000056880
Interaction Start Date:	9/15/2003
Interaction End Date:	9/16/2003

X136 **OLYMPIC ATHLETIC CLUB** **ICR** **S104487178**
ESE **5301 LEARY AVE. NW** **N/A**
1/4-1/2 **SEATTLE, WA 98107**
0.276 mi.
1459 ft. **Site 2 of 4 in cluster X**

Relative:
Lower

Actual:
49 ft.

ICR:

Date Ecology Received Report:	05/01/95
Contaminants Found at Site:	Petroleum products
Media Contaminated:	Groundwater, Soil
Waste Management:	Not reported
Region:	North Western
Type of Report Ecology Received:	Interim cleanup report
Site Register Issue:	93-51
County Code:	17
Contact:	Not reported
Report Title:	Not reported

X137 **OLYMPIC ATHLETIC CLUB** **CSCSL** **S109052676**
ESE **5301 LEARY AVE NW** **ALLSITES** **N/A**
1/4-1/2 **SEATTLE, WA 98107** **VCP**
0.276 mi.
1459 ft. **Site 3 of 4 in cluster X**

Relative:
Lower

Actual:
49 ft.

CSCSL:

Facility ID:	9958499
Facility Type:	VCP
Region:	Northwest
Ecology Status Code:	3
Entered Date:	3/13/2008
Updated Date:	2/2/2009
Brownfield Status:	0
Rank Status:	Not reported
PSI Status:	Not reported
Clean Method:	Not reported
Drinking Water Type:	Not reported
Cleanup Standard:	Not reported
Acres Remediated:	Not reported
Latitude:	47.66814
Longitude:	-122.38327

OLYMPIC ATHLETIC CLUB (Continued) **S109052676**

Lat/Long:	47.66814 / -122.38327
Lat/Long (dms):	47 40 5.304 / -122 22 59.772
Media Status Desc:	3/13/2008
Affected Media:	Groundwater
Affected Media Status:	Confirmed
Pesticides:	Not reported
Petroleum Products:	Confirmed
Phenolic Compounds:	Not reported
Reactive Wastes:	Not reported
Corrosive Wastes:	Not reported
Radioactive Wastes:	Not reported
Asbestos:	Not reported
Responsible Unit:	NORTHWEST
Arsenic Code:	Not reported
MTBE Code:	Not reported
UXO Code:	Not reported
Dioxin:	Not reported
Non-Halogenated Solvents:	Confirmed
Base/Neutral/Acid Organics:	Not reported
Halogenated Organic Compounds:	Not reported
EPA Priority Pollutants - Metals and Cyanide:	Confirmed
Metals - Other non-priority pollutant medals:	Not reported
Polychlorinated biPhenyls (PCBs):	Not reported
Polynuclear Aromatic Hydrocarbons (PAH):	Not reported
Conventional Contaminants, Organic:	Not reported
Conventional Contaminants, Inorganic:	Not reported
Tibutyl Tin Contaminant Group:	Not reported
Bioassay/Benthic Failures Contaminant Group:	Not reported
Wood Debris Contaminant Group:	Not reported
Other Deleterious Substance Group:	Not reported
Ecology Site Status (MTCA cleanup process):	RA in Progress

ALLSITES:

Facility Id:	9958499
Latitude:	47.668140000000001
Longitude:	-122.38327
Geographic location identifier (alias facid):	9958499
Facility Name:	OLYMPIC ATHLETIC CLUB
Latitude Decimal Degrees:	47.668140000000001
Longitude Decimal Degrees:	-122.38327
Coordinate Point Areal Extent Code:	4
Horizontal Accuracy Code:	99
Coordinate Point Geographic Position Code:	8
Location Verified Code:	N

Geographic Location Identifier (Alias Facid):	9958499
Interaction (Aka Env Int) Type Code:	SCS
Interaction (Aka Env Int) Description:	State Cleanup Site
Interaction Status:	I
Federal Program Indentifier:	Not reported
Interaction Start Date:	3/13/2008
Interaction End Date:	1/13/2009

Geographic Location Identifier (Alias Facid):	9958499
Interaction (Aka Env Int) Type Code:	VOLCLNST
Interaction (Aka Env Int) Description:	Voluntary Cleanup Sites
Interaction Status:	A

OLYMPIC ATHLETIC CLUB (Continued) **S109052676**

Federal Program Indentifier: NW2108
Interaction Start Date: 1/13/2009
Interaction End Date: Not reported

VCP:
edr_fstat: WA
edr_fzip: 98107
edr_fcnty: KING
edr_zip: 98107-4824
Facility ID: 9958499
VCP Status: VCP
VCP: Not reported
Ecology Status: RA in Progress
NFA Type: RA in Progress
Date NFA: RA in Progress
Rank: RA in Progress

X138 **ARNES AUTO SERVICE** **ALLSITES** **S109555563**
ESE **5208 20TH AVE NW** **N/A**
1/4-1/2 **SEATTLE, WA 98107**
0.277 mi.
1460 ft. **Site 4 of 4 in cluster X**

Relative:
Lower

Actual:
50 ft.

ALLSITES:
Facility Id: 13654387
Latitude: 47.666809999999998
Longitude: -122.38200000000001
Geographic location identifier (alias facid): 13654387
Facility Name: Arnes Auto Service
Latitude Decimal Degrees: 47.666809999999998
Longitude Decimal Degrees: -122.38200000000001
Coordinate Point Areal Extent Code: 99
Horizontal Accuracy Code: 99
Coordinate Point Geographic Position Code: 99
Location Verified Code: N

Geographic Location Identifier (Alias Facid): 13654387
Interaction (Aka Env Int) Type Code: HWG
Interaction (Aka Env Int) Description: Hazardous Waste Generator
Interaction Status: I
Federal Program Indentifier: WAD988477972
Interaction Start Date: 9/25/1990
Interaction End Date: 12/31/1994

Y139 **GOURMET WORLD FOODS** **RCRA-NonGen** **1001820291**
ESE **5342 RUSSELL AVE NW** **FINDS** **WAH000009506**
1/4-1/2 **SEATTLE, WA 98107** **ALLSITES**
0.277 mi.
1462 ft. **Site 1 of 3 in cluster Y**

Relative:
Higher

Actual:
60 ft.

RCRA-NonGen:

Date form received by agency:	03/06/2001
Facility name:	GOURMET WORLD FOODS
Facility address:	5342 RUSSELL AVE NW SEATTLE, WA 98107
EPA ID:	WAH000009506
Contact:	RUDY PETERSEN
Contact address:	5342 RUSSELL AVE NW SEATTLE, WA 98107
Contact country:	US
Contact telephone:	(206)782-3206
Contact email:	Not reported
EPA Region:	10
Classification:	Non-Generator
Description:	Handler: Non-Generators do not presently generate hazardous waste

Handler Activities Summary:

U.S. importer of hazardous waste:	No
Mixed waste (haz. and radioactive):	No
Recycler of hazardous waste:	No
Transporter of hazardous waste:	No
Treater, storer or disposer of HW:	No
Underground injection activity:	No
On-site burner exemption:	No
Furnace exemption:	No
Used oil fuel burner:	No
Used oil processor:	No
User oil refiner:	No
Used oil fuel marketer to burner:	No
Used oil Specification marketer:	No
Used oil transfer facility:	No
Used oil transporter:	No
Off-site waste receiver:	Commercial status unknown

Historical Generators:

Date form received by agency:	06/19/2000
Facility name:	GOURMET WORLD FOODS
Classification:	Large Quantity Generator

Date form received by agency:	06/19/2000
Facility name:	GOURMET WORLD FOODS
Classification:	Large Quantity Generator

Date form received by agency:	09/07/1999
Facility name:	GOURMET WORLD FOODS
Classification:	Large Quantity Generator

Violation Status: No violations found

FINDS:

Registry ID: 110005396053

GOURMET WORLD FOODS (Continued) **1001820291**

Environmental Interest/Information System

RCRAInfo is a national information system that supports the Resource Conservation and Recovery Act (RCRA) program through the tracking of events and activities related to facilities that generate, transport, and treat, store, or dispose of hazardous waste. RCRAInfo allows RCRA program staff to track the notification, permit, compliance, and corrective action activities required under RCRA.

ALLSITES:

Facility Id:	55868648
Latitude:	47.667079999999999
Longitude:	-122.38254000000001
Geographic location identifier (alias facid):	55868648
Facility Name:	Gourmet World Foods
Latitude Decimal Degrees:	47.667079999999999
Longitude Decimal Degrees:	-122.38254000000001
Coordinate Point Areal Extent Code:	2
Horizontal Accuracy Code:	7
Coordinate Point Geographic Position Code:	8
Location Verified Code:	Y
Geographic Location Identifier (Alias Facid):	55868648
Interaction (Aka Env Int) Type Code:	HWG
Interaction (Aka Env Int) Description:	Hazardous Waste Generator
Interaction Status:	I
Federal Program Indentifier:	WAH000009506
Interaction Start Date:	9/7/1999
Interaction End Date:	12/31/1999

V140 **JACOBSON TERMINALS INC** **RCRA-NonGen** **1000199600**
West **5350 30TH AVENUE NORTHWEST** **FINDS** **WAD980985097**
1/4-1/2 **SEATTLE, WA 98107** **ALLSITES**
0.279 mi. **CSCSL NFA**
1475 ft. **Site 2 of 3 in cluster V** **MANIFEST**
SPILLS
Relative: **VCP**
Lower

Actual: **49 ft.**

RCRA-NonGen:

Date form received by agency:	02/13/2008
Facility name:	JACOBSON TERMINALS INC
Facility address:	5350 30TH AVE NW SEATTLE, WA 981074144
EPA ID:	WAD980985097
Mailing address:	300 ADMIRAL WAY #209 EDMONDS, WA 98020
Contact:	AL JACOBSON
Contact address:	300 ADMIRAL WAY #209 EDMONDS, WA 98020
Contact country:	US
Contact telephone:	(425)744-9765
Contact email:	Not reported
EPA Region:	10
Land type:	Private
Classification:	Non-Generator

JACOBSON TERMINALS INC (Continued) **1000199600**

Description: Handler: Non-Generators do not presently generate hazardous waste

Owner/Operator Summary:
Owner/operator name: AL JACOBSON
Owner/operator address: 300 ADMIRAL WAY #209
EDMONDS, WA 98020
Owner/operator country: US
Owner/operator telephone: Not reported
Legal status: Private
Owner/Operator Type: Operator
Owner/Op start date: 08/08/2002
Owner/Op end date: Not reported

Handler Activities Summary:
U.S. importer of hazardous waste: No
Mixed waste (haz. and radioactive): No
Recycler of hazardous waste: No
Transporter of hazardous waste: No
Treater, storer or disposer of HW: No
Underground injection activity: No
On-site burner exemption: No
Furnace exemption: No
Used oil fuel burner: No
Used oil processor: No
User oil refiner: No
Used oil fuel marketer to burner: No
Used oil Specification marketer: No
Used oil transfer facility: No
Used oil transporter: No
Off-site waste receiver: Commercial status unknown

Historical Generators:
Date form received by agency: 12/31/2007
Facility name: JACOBSON TERMINALS INC
Classification: Not a generator, verified

Date form received by agency: 12/31/2005
Facility name: JACOBSON TERMINALS INC
Classification: Not a generator, verified

Date form received by agency: 12/31/2003
Facility name: JACOBSON TERMINALS INC
Classification: Not a generator, verified

Violation Status: No violations found

Evaluation Action Summary:
Evaluation date: 01/22/1998
Evaluation: COMPLIANCE ASSISTANCE VISIT
Area of violation: Not reported
Date achieved compliance: Not reported
Evaluation lead agency: State

FINDS:

Registry ID: 110005338768

JACOBSON TERMINALS INC (Continued) **1000199600**

Environmental Interest/Information System

Washington Facility / Site Identification System (WA-FSIS) provides a means to query and display data maintained by the Washington Department of Ecology. This system contains key information for each facility/site that is currently, or has been, of interest to the Air Quality, Dam Safety, Hazardous Waste, Toxics Cleanup, and Water Quality Programs.

RCRAInfo is a national information system that supports the Resource Conservation and Recovery Act (RCRA) program through the tracking of events and activities related to facilities that generate, transport, and treat, store, or dispose of hazardous waste. RCRAInfo allows RCRA program staff to track the notification, permit, compliance, and corrective action activities required under RCRA.

ALLSITES:

Facility Id:	6662658
Latitude:	47.667299
Longitude:	-122.392827
Geographic location identifier (alias facid):	6662658
Facility Name:	Jacobson Terminals Inc
Latitude Decimal Degrees:	47.667299
Longitude Decimal Degrees:	-122.392827
Coordinate Point Areal Extent Code:	99
Horizontal Accuracy Code:	99
Coordinate Point Geographic Position Code:	99
Location Verified Code:	N
Geographic Location Identifier (Alias Facid):	6662658
Interaction (Aka Env Int) Type Code:	ENFORFNL
Interaction (Aka Env Int) Description:	Enforcement Final
Interaction Status:	A
Federal Program Indentifier:	Not reported
Interaction Start Date:	6/13/2008
Interaction End Date:	Not reported
Geographic Location Identifier (Alias Facid):	6662658
Interaction (Aka Env Int) Type Code:	HWOTHER
Interaction (Aka Env Int) Description:	Haz Waste Management Activity
Interaction Status:	A
Federal Program Indentifier:	WAD980985097
Interaction Start Date:	12/31/2004
Interaction End Date:	Not reported
Geographic Location Identifier (Alias Facid):	6662658
Interaction (Aka Env Int) Type Code:	VOLCLNST
Interaction (Aka Env Int) Description:	Voluntary Cleanup Sites
Interaction Status:	I
Federal Program Indentifier:	Not reported
Interaction Start Date:	12/29/1997
Interaction End Date:	8/4/1998
Geographic Location Identifier (Alias Facid):	6662658
Interaction (Aka Env Int) Type Code:	HWG
Interaction (Aka Env Int) Description:	Hazardous Waste Generator
Interaction Status:	I

JACOBSON TERMINALS INC (Continued) **1000199600**

Federal Program Indentifier: WAD980985097
Interaction Start Date: 7/23/1986
Interaction End Date: 12/31/2004

Geographic Location Identifier (Alias Facid): 6662658
Interaction (Aka Env Int) Type Code: UST
Interaction (Aka Env Int) Description: Underground Storage Tank
Interaction Status: I
Federal Program Indentifier: Not reported
Interaction Start Date: 2/29/2000
Interaction End Date: 5/3/2000

CSCSL NFA:
Facility/Site Id: 6662658
NFA Type: NFA after assessment, IRAP, or VCP
NFA Date: 8/4/1998
Rank: Not reported
VCP: Y

WA MANIFEST:
Facility Site ID Number: 6662658
SWC Desc: Not reported
FWC Desc: Not reported
Form Comm: Not reported
Data Year: Not reported
Permit by Rule: False
Treatment by Generator: False
Mixed radioactive waste: False
Importer of hazardous waste: False
Immediate recycler: False
Treatment/Storage/Disposal/Recycling Facility: False
Generator of dangerous fuel waste: False
Generator marketing to burner: False
"Other marketers (i.e., blender, distributor, etc.)": False
Utility boiler burner: False
Industry boiler burner: False
Industrial Furnace: False
Smelter defferal: False
Universal waste - batteries - generate: False
Universal waste - thermostats - generate: False
Universal waste - mercury - generate: False
Universal waste - lamps - generate: False
Universal waste - batteries - accumulate: False
Universal waste - thermostats - accumulate: False
Universal waste - mercury - accumulate: False
Universal waste - lamps - accumulate: False
Destination Facility for Universal Waste: False
Off-specification used oil burner - utility boiler: False
Off-specification used oil burner - industrial boiler: False
Off-specification used oil burner - industrial furnace: False
EPA ID: WAD980985097
Facility Address 2: Not reported
TAX REG NBR: 600078044
NAICS CD: 53119
BUSINESS TYPE: Not reported

JACOBSON TERMINALS INC (Continued) **1000199600**

MAIL NAME:	Jacobson Terminals Inc
MAIL ADDR LINE1:	300 ADMIRAL WAY
MAIL ADDR LINE2:	#209
MAIL CITY,ST,ZIP:	EDMONDS, WA 98020
MAIL COUNTRY:	UNITED STATES
LEGAL ORG NAME:	Jacobson Terminals Inc
LEGAL ORG TYPE:	Private
LEGAL ADDR LINE1:	300 ADMIRAL WAY
LEGAL ADDR LINE2:	#209
LEGAL CITY,ST,ZIP:	EDMONDS, WA 98020
LEGAL COUNTRY:	UNITED STATES
LEGAL PHONE NBR:	425-744-9765
LEGAL EFFECTIVE DATE:	8/8/2002
LAND ORG NAME:	Jacobson Terminals Inc
LAND ORG TYPE:	Private
LAND PERSON NAME:	Alan Jacobson
LAND ADDR LINE1:	300 ADMIRAL WAY
LAND ADDR LINE2:	#209
LAND CITY,ST,ZIP:	EDMONDS, WA 98020
LAND COUNTRY:	UNITED STATES
LAND PHONE NBR:	425-744-9765
OPERATOR ORG NAME:	Not reported
OPERATOR ORG TYPE:	Private
OPERATOR ADDR LINE1:	300 Admiral Way
OPERATOR ADDR LINE2:	Ste 209
OPERATOR CITY,ST,ZIP:	EDMONDS, WA 98020
OPERATOR COUNTRY:	UNITED STATES
OPERATOR PHONE NBR:	425744-9765
OPERATOR EFFECTIVE DATE:	08/08/02
SITE CONTACT NAME:	Al Jacobson
SITE CONTACT ADDR LINE1:	300 Admiral Way
SITE CONTACT ADDR LINE2:	Ste 209
SITE CONTACT ZIP:	EDMONDS, WA 98020
SITE CONTACT COUNTRY:	UNITED STATES
SITE CONTACT PHONE NBR:	425744-9765
SITE CONTACT EMAIL:	Not reported
FORM CONTACT NAME:	Al Jacobson
FORM CONTACT ADDR LINE1:	300 Admiral Way
FORM CONTACT ADDR LINE2:	Ste 209
FORM CONTACT CITY,ST,ZIP:	EDMONDS, WA 98020
FORM CONTACT COUNTRY:	UNITED STATES
FORM CONTACT PHONE NBR:	425744-9765
FORM CONTACT EMAIL:	jacint@seanet.com
GEN STATUS CD:	XQG
MONTHLY GENERATION:	False
BATCH GENERATION:	False
ONE TIME GENERATION:	False
TRANSPORTS OWN WASTE:	False
TRANSPORTS OTHRS WASTE:	False
RECYCLER ONSITE:	False
TRANSFER FACILITY:	False
OTHER EXEMPTION:	Not reported
UW BATTERY GEN:	False
USED OIL TRANSPORTER:	False
USED OIL TRANSFER FACLTY:	False
USED OIL PROCESSOR:	False
USED OIL REREFINER:	False

JACOBSON TERMINALS INC (Continued) **1000199600**

USED OIL FUEL MRKTR DIRECTS SHPMNTS:	False
USED OIL FUEL MRKTR MEETS SPECS:	False

Facility Site ID Number:	6662658
SWC Desc:	Not reported
FWC Desc:	Not reported
Form Comm:	Not reported
Data Year:	Not reported
Permit by Rule:	FALSE
Treatment by Generator:	FALSE
Mixed radioactive waste:	FALSE
Importer of hazardous waste:	FALSE
Immediate recycler:	FALSE

Treatment/Storage/Disposal/Recycling Facility:	FALSE
Generator of dangerous fuel waste:	FALSE
Generator marketing to burner:	FALSE
"Other marketers (i.e., blender, distributor, etc.)":	FALSE
Utility boiler burner:	FALSE
Industry boiler burner:	FALSE
Industrial Furnace:	FALSE
Smelter defferal:	FALSE
Universal waste - batteries - generate:	FALSE
Universal waste - thermostats - generate:	FALSE
Universal waste - mercury - generate:	FALSE
Universal waste - lamps - generate:	FALSE
Universal waste - batteries - accumulate:	FALSE
Universal waste - thermostats - accumulate:	FALSE
Universal waste - mercury - accumulate:	FALSE
Universal waste - lamps - accumulate:	FALSE
Destination Facility for Universal Waste:	FALSE
Off-specification used oil burner - utility boiler:	FALSE
Off-specification used oil burner - industrial boiler:	FALSE
Off-specification used oil burner - industrial furnace:	FALSE

EPA ID:	WAD980985097
Facility Address 2:	Not reported
TAX REG NBR:	600078044
NAICS CD:	53119
BUSINESS TYPE:	Not reported
MAIL NAME:	Jacobson Terminals Inc
MAIL ADDR LINE1:	300 ADMIRAL WAY
MAIL ADDR LINE2:	#209
MAIL CITY,ST,ZIP:	EDMONDS, WA 98020
MAIL COUNTRY:	UNITED STATES
LEGAL ORG NAME:	Jacobson Terminals Inc
LEGAL ORG TYPE:	Private
LEGAL ADDR LINE1:	300 ADMIRAL WAY
LEGAL ADDR LINE2:	#209
LEGAL CITY,ST,ZIP:	EDMONDS, WA 98020
LEGAL COUNTRY:	UNITED STATES
LEGAL PHONE NBR:	425-744-9765
LEGAL EFFECTIVE DATE:	8/8/2002
LAND ORG NAME:	Jacobson Terminals Inc
LAND ORG TYPE:	Private
LAND PERSON NAME:	Alan Jacobson
LAND ADDR LINE1:	300 ADMIRAL WAY
LAND ADDR LINE2:	#209
LAND CITY,ST,ZIP:	EDMONDS, WA 98020

JACOBSON TERMINALS INC (Continued) **1000199600**

LAND COUNTRY:	UNITED STATES
LAND PHONE NBR:	425-744-9765
OPERATOR ORG NAME:	Not reported
OPERATOR ORG TYPE:	Private
OPERATOR ADDR LINE1:	300 Admiral Way
OPERATOR ADDR LINE2:	Ste 209
OPERATOR CITY,ST,ZIP:	EDMONDS, WA 98020
OPERATOR COUNTRY:	UNITED STATES
OPERATOR PHONE NBR:	425744-9765
OPERATOR EFFECTIVE DATE:	8/8/2002
SITE CONTACT NAME:	Al Jacobson
SITE CONTACT ADDR LINE1:	300 Admiral Way
SITE CONTACT ADDR LINE2:	Ste 209
SITE CONTACT ZIP:	EDMONDS, WA 98020
SITE CONTACT COUNTRY:	UNITED STATES
SITE CONTACT PHONE NBR:	425744-9765
SITE CONTACT EMAIL:	Not reported
FORM CONTACT NAME:	Al Jacobson
FORM CONTACT ADDR LINE1:	300 Admiral Way
FORM CONTACT ADDR LINE2:	Ste 209
FORM CONTACT CITY,ST,ZIP:	EDMONDS, WA 98020
FORM CONTACT COUNTRY:	UNITED STATES
FORM CONTACT PHONE NBR:	425744-9765
FORM CONTACT EMAIL:	jacint@seanet.com
GEN STATUS CD:	XQG
MONTHLY GENERATION:	FALSE
BATCH GENERATION:	FALSE
ONE TIME GENERATION:	FALSE
TRANSPORTS OWN WASTE:	FALSE
TRANSPORTS OTHRS WASTE:	FALSE
RECYCLER ONSITE:	FALSE
TRANSFER FACILITY:	FALSE
OTHER EXEMPTION:	Not reported
UW BATTERY GEN:	FALSE
USED OIL TRANSPORTER:	FALSE
USED OIL TRANSFER FACLTY:	FALSE
USED OIL PROCESSOR:	FALSE
USED OIL REREFINER:	FALSE
USED OIL FUEL MRKTR DIRECTS SHPMNTS:	FALSE
USED OIL FUEL MRKTR MEETS SPECS:	FALSE

Facility Site ID Number:	6662658
SWC Desc:	Not reported
FWC Desc:	Not reported
Form Comm:	Not reported
Data Year:	Not reported
Permit by Rule:	No
Treatment by Generator:	No
Mixed radioactive waste:	No
Importer of hazardous waste:	No
Immediate recycler:	No
Treatment/Storage/Disposal/Recycling Facility:	No
Generator of dangerous fuel waste:	No
Generator marketing to burner:	No
"Other marketers (i.e., blender, distributor, etc.)":	No
Utility boiler burner:	No
Industry boiler burner:	No

JACOBSON TERMINALS INC (Continued) **1000199600**

Industrial Furnace:	No
Smelter defferal:	No
Universal waste - batteries - generate:	No
Universal waste - thermostats - generate:	No
Universal waste - mercury - generate:	No
Universal waste - lamps - generate:	No
Universal waste - batteries - accumulate:	No
Universal waste - thermostats - accumulate:	No
Universal waste - mercury - accumulate:	No
Universal waste - lamps - accumulate:	No
Destination Facility for Universal Waste:	No
Off-specification used oil burner - utility boiler:	No
Off-specification used oil burner - industrial boiler:	No
Off-specification used oil burner - industrial furnace:	No
EPA ID:	WAD980985097
Facility Address 2:	Not reported
TAX REG NBR:	600078044
NAICS CD:	53119
BUSINESS TYPE:	Not reported
MAIL NAME:	Jacobson Terminals Inc
MAIL ADDR LINE1:	300 ADMIRAL WAY
MAIL ADDR LINE2:	#209
MAIL CITY,ST,ZIP:	EDMONDS, WA 98020
MAIL COUNTRY:	UNITED STATES
LEGAL ORG NAME:	Jacobson Terminals Inc
LEGAL ORG TYPE:	Private
LEGAL ADDR LINE1:	300 ADMIRAL WAY
LEGAL ADDR LINE2:	#209
LEGAL CITY,ST,ZIP:	EDMONDS, WA 98020
LEGAL COUNTRY:	UNITED STATES
LEGAL PHONE NBR:	425-744-9765
LEGAL EFFECTIVE DATE:	8/8/2002
LAND ORG NAME:	Jacobson Terminals Inc
LAND ORG TYPE:	Private
LAND PERSON NAME:	Alan Jacobson
LAND ADDR LINE1:	300 ADMIRAL WAY
LAND ADDR LINE2:	#209
LAND CITY,ST,ZIP:	EDMONDS, WA 98020
LAND COUNTRY:	UNITED STATES
LAND PHONE NBR:	425-744-9765
OPERATOR ORG NAME:	Not reported
OPERATOR ORG TYPE:	Private
OPERATOR ADDR LINE1:	300 Admiral Way
OPERATOR ADDR LINE2:	Ste 209
OPERATOR CITY,ST,ZIP:	EDMONDS, WA 98020
OPERATOR COUNTRY:	UNITED STATES
OPERATOR PHONE NBR:	425744-9765
OPERATOR EFFECTIVE DATE:	8/8/2002
SITE CONTACT NAME:	Al Jacobson
SITE CONTACT ADDR LINE1:	300 Admiral Way
SITE CONTACT ADDR LINE2:	Ste 209
SITE CONTACT ZIP:	EDMONDS, WA 98020
SITE CONTACT COUNTRY:	UNITED STATES
SITE CONTACT PHONE NBR:	425744-9765
SITE CONTACT EMAIL:	Not reported
FORM CONTACT NAME:	Al Jacobson
FORM CONTACT ADDR LINE1:	300 Admiral Way

JACOBSON TERMINALS INC (Continued) **1000199600**

FORM CONTACT ADDR LINE2: Ste 209
FORM CONTACT CITY,ST,ZIP: EDMONDS, WA 98020
FORM CONTACT COUNTRY: UNITED STATES
FORM CONTACT PHONE NBR: 425744-9765
FORM CONTACT EMAIL: jacint@seanet.com
GEN STATUS CD: XQG
MONTHLY GENERATION: No
BATCH GENERATION: No
ONE TIME GENERATION: No
TRANSPORTS OWN WASTE: No
TRANSPORTS OTHRS WASTE: No
RECYCLER ONSITE: No
TRANSFER FACILITY: No
OTHER EXEMPTION: Not reported
UW BATTERY GEN: No
USED OIL TRANSPORTER: No
USED OIL TRANSFER FACLTY: No
USED OIL PROCESSOR: No
USED OIL REREFINER: No
USED OIL FUEL MRKTR DIRECTS SHPMNTS: No
USED OIL FUEL MRKTR MEETS SPECS: No

Facility Site ID Number: 6662658
SWC Desc: Not reported
FWC Desc: Not reported
Form Comm: Not reported
Data Year: 2009
Permit by Rule: False
Treatment by Generator: False
Mixed radioactive waste: False
Importer of hazardous waste: False
Immediate recycler: False
Treatment/Storage/Disposal/Recycling Facility: False
Generator of dangerous fuel waste: False
Generator marketing to burner: False
"Other marketers (i.e., blender, distributor, etc.)": False
Utility boiler burner: False
Industry boiler burner: False
Industrial Furnace: False
Smelter defferal: False
Universal waste - batteries - generate: False
Universal waste - thermostats - generate: False
Universal waste - mercury - generate: False
Universal waste - lamps - generate: False
Universal waste - batteries - accumulate: False
Universal waste - thermostats - accumulate: False
Universal waste - mercury - accumulate: False
Universal waste - lamps - accumulate: False
Destination Facility for Universal Waste: False
Off-specification used oil burner - utility boiler: False
Off-specification used oil burner - industrial boiler: False
Off-specification used oil burner - industrial furnace: False
EPA ID: WAD980985097
Facility Address 2: Not reported
TAX REG NBR: 600078044
NAICS CD: 531190
BUSINESS TYPE: Not reported

JACOBSON TERMINALS INC (Continued) **1000199600**

MAIL NAME:	Jacobson Terminals Inc
MAIL ADDR LINE1:	300 ADMIRAL WAY
MAIL ADDR LINE2:	#209
MAIL CITY,ST,ZIP:	EDMONDS, WA 98020
MAIL COUNTRY:	UNITED STATES
LEGAL ORG NAME:	Jacobson Terminals Inc
LEGAL ORG TYPE:	Private
LEGAL ADDR LINE1:	300 ADMIRAL WAY
LEGAL ADDR LINE2:	#209
LEGAL CITY,ST,ZIP:	EDMONDS, WA 98020
LEGAL COUNTRY:	UNITED STATES
LEGAL PHONE NBR:	425-744-9765
LEGAL EFFECTIVE DATE:	8/8/2002
LAND ORG NAME:	Jacobson Terminals Inc
LAND ORG TYPE:	Private
LAND PERSON NAME:	Alan Jacobson
LAND ADDR LINE1:	300 ADMIRAL WAY
LAND ADDR LINE2:	#209
LAND CITY,ST,ZIP:	EDMONDS, WA 98020
LAND COUNTRY:	UNITED STATES
LAND PHONE NBR:	425-744-9765
OPERATOR ORG NAME:	Not reported
OPERATOR ORG TYPE:	Private
OPERATOR ADDR LINE1:	300 Admiral Way
OPERATOR ADDR LINE2:	Ste 209
OPERATOR CITY,ST,ZIP:	EDMONDS, WA 98020
OPERATOR COUNTRY:	UNITED STATES
OPERATOR PHONE NBR:	425744-9765
OPERATOR EFFECTIVE DATE:	8/8/2002
SITE CONTACT NAME:	Al Jacobson
SITE CONTACT ADDR LINE1:	300 Admiral Way
SITE CONTACT ADDR LINE2:	Ste 209
SITE CONTACT ZIP:	EDMONDS, WA 98020
SITE CONTACT COUNTRY:	UNITED STATES
SITE CONTACT PHONE NBR:	425744-9765
SITE CONTACT EMAIL:	Not reported
FORM CONTACT NAME:	Al Jacobson
FORM CONTACT ADDR LINE1:	300 Admiral Way
FORM CONTACT ADDR LINE2:	Ste 209
FORM CONTACT CITY,ST,ZIP:	EDMONDS, WA 98020
FORM CONTACT COUNTRY:	UNITED STATES
FORM CONTACT PHONE NBR:	425744-9765
FORM CONTACT EMAIL:	jacint@seanet.com
GEN STATUS CD:	XQG
MONTHLY GENERATION:	False
BATCH GENERATION:	False
ONE TIME GENERATION:	False
TRANSPORTS OWN WASTE:	False
TRANSPORTS OTHRS WASTE:	False
RECYCLER ONSITE:	False
TRANSFER FACILITY:	False
OTHER EXEMPTION:	Not reported
UW BATTERY GEN:	False
USED OIL TRANSPORTER:	False
USED OIL TRANSFER FACLTY:	False
USED OIL PROCESSOR:	False
USED OIL REREFINER:	False

JACOBSON TERMINALS INC (Continued) **1000199600**

USED OIL FUEL MRKTR DIRECTS SHPMNTS:	False
USED OIL FUEL MRKTR MEETS SPECS:	False
Facility Site ID Number:	6662658
SWC Desc:	Not reported
FWC Desc:	Not reported
Form Comm:	Not reported
Data Year:	2008
Permit by Rule:	False
Treatment by Generator:	False
Mixed radioactive waste:	False
Importer of hazardous waste:	False
Immediate recycler:	False
Treatment/Storage/Disposal/Recycling Facility:	False
Generator of dangerous fuel waste:	False
Generator marketing to burner:	False
"Other marketers (i.e., blender, distributor, etc.)":	False
Utility boiler burner:	False
Industry boiler burner:	False
Industrial Furnace:	False
Smelter defferal:	False
Universal waste - batteries - generate:	False
Universal waste - thermostats - generate:	False
Universal waste - mercury - generate:	False
Universal waste - lamps - generate:	False
Universal waste - batteries - accumulate:	False
Universal waste - thermostats - accumulate:	False
Universal waste - mercury - accumulate:	False
Universal waste - lamps - accumulate:	False
Destination Facility for Universal Waste:	False
Off-specification used oil burner - utility boiler:	False
Off-specification used oil burner - industrial boiler:	False
Off-specification used oil burner - industrial furnace:	False
EPA ID:	WAD980985097
Facility Address 2:	Not reported
TAX REG NBR:	600078044
NAICS CD:	53119
BUSINESS TYPE:	Not reported
MAIL NAME:	Jacobson Terminals Inc
MAIL ADDR LINE1:	300 ADMIRAL WAY
MAIL ADDR LINE2:	#209
MAIL CITY,ST,ZIP:	EDMONDS, WA 98020
MAIL COUNTRY:	UNITED STATES
LEGAL ORG NAME:	Jacobson Terminals Inc
LEGAL ORG TYPE:	Private
LEGAL ADDR LINE1:	300 ADMIRAL WAY
LEGAL ADDR LINE2:	#209
LEGAL CITY,ST,ZIP:	EDMONDS, WA 98020
LEGAL COUNTRY:	UNITED STATES
LEGAL PHONE NBR:	425-744-9765
LEGAL EFFECTIVE DATE:	8/8/2002
LAND ORG NAME:	Jacobson Terminals Inc
LAND ORG TYPE:	Private
LAND PERSON NAME:	Alan Jacobson
LAND ADDR LINE1:	300 ADMIRAL WAY
LAND ADDR LINE2:	#209
LAND CITY,ST,ZIP:	EDMONDS, WA 98020

JACOBSON TERMINALS INC (Continued) **1000199600**

LAND COUNTRY:	UNITED STATES
LAND PHONE NBR:	425-744-9765
OPERATOR ORG NAME:	Not reported
OPERATOR ORG TYPE:	Private
OPERATOR ADDR LINE1:	300 Admiral Way
OPERATOR ADDR LINE2:	Ste 209
OPERATOR CITY,ST,ZIP:	EDMONDS, WA 98020
OPERATOR COUNTRY:	UNITED STATES
OPERATOR PHONE NBR:	425744-9765
OPERATOR EFFECTIVE DATE:	8/8/2002
SITE CONTACT NAME:	Al Jacobson
SITE CONTACT ADDR LINE1:	300 Admiral Way
SITE CONTACT ADDR LINE2:	Ste 209
SITE CONTACT ZIP:	EDMONDS, WA 98020
SITE CONTACT COUNTRY:	UNITED STATES
SITE CONTACT PHONE NBR:	425744-9765
SITE CONTACT EMAIL:	Not reported
FORM CONTACT NAME:	Al Jacobson
FORM CONTACT ADDR LINE1:	300 Admiral Way
FORM CONTACT ADDR LINE2:	Ste 209
FORM CONTACT CITY,ST,ZIP:	EDMONDS, WA 98020
FORM CONTACT COUNTRY:	UNITED STATES
FORM CONTACT PHONE NBR:	425744-9765
FORM CONTACT EMAIL:	jacint@seanet.com
GEN STATUS CD:	XQG
MONTHLY GENERATION:	False
BATCH GENERATION:	False
ONE TIME GENERATION:	False
TRANSPORTS OWN WASTE:	False
TRANSPORTS OTHRS WASTE:	False
RECYCLER ONSITE:	False
TRANSFER FACILITY:	False
OTHER EXEMPTION:	Not reported
UW BATTERY GEN:	False
USED OIL TRANSPORTER:	False
USED OIL TRANSFER FACLTY:	False
USED OIL PROCESSOR:	False
USED OIL REREFINER:	False
USED OIL FUEL MRKTR DIRECTS SHPMNTS:	False
USED OIL FUEL MRKTR MEETS SPECS:	False

Click this hyperlink while viewing on your computer to access additional WA MANIFEST: detail in the EDR Site Report.

SPILLS:

Facility ID:	555684
Medium:	Not reported
Material Desc:	PETROLEUM - UNKNOWN
Material Qty:	1
Material Units:	SHEEN
Date Received:	6/8/2006
Contact Name:	UNK

VCP:

edr_fstat:	WA
edr_fzip:	98107-4144

JACOBSON TERMINALS INC (Continued) **1000199600**

edr_fcnty: KING
edr_zip: 98105
Facility ID: 6662658
VCP Status: Not reported
VCP: Y
Ecology Status: Not reported
NFA Type: NFA after assessment, IRAP, or VCP
Date NFA: 8/4/1998
Rank: Not reported

V141 **JACOBSON TERMINALS INC** **CSCSL** **U001122771**
West **5350 30TH AVE NW** **ALLSITES** **N/A**
1/4-1/2 **SEATTLE, WA 98107** **UST**
0.279 mi. **ICR**
1475 ft. **Site 3 of 3 in cluster V**

Relative:
Lower

Actual:
49 ft.

CSCSL:
Facility ID: 33177895
Facility Type: Not reported
Region: Northwest
Ecology Status Code: 1
Entered Date: 2/15/2001
Updated Date: 2/25/2010
Brownfield Status: 0
Rank Status: Not reported
PSI Status: 1
Clean Method: Not reported
Drinking Water Type: Not reported
Cleanup Standard: Not reported
Acres Remediated: Not reported
Latitude: 47.667843
Longitude: -122.394174
Lat/Long: 47.667843 / -122.394174
Lat/Long (dms): 47 40 4.235 / -122 23 39.026
Media Status Desc: 1/1/0001
Affected Media: Groundwater
Affected Media Status: Confirmed
Pesticides: Not reported
Petroleum Products: Not reported
Phenolic Compounds: Not reported
Reactive Wastes: Not reported
Corrosive Wastes: Not reported
Radioactive Wastes: Not reported
Asbestos: Not reported
Responsible Unit: NORTHWEST
Arsenic Code: Not reported
MTBE Code: Not reported
UXO Code: Not reported
Dioxin: Not reported
Non-Halogenated Solvents: Not reported
Base/Neutral/Acid Organics: Not reported
Halogenated Organic Compounds: Confirmed
EPA Priority Pollutants - Metals and Cyanide: Not reported
Metals - Other non-priority pollutant medals: Not reported
Polychlorinated biPhenyls (PCBs): Not reported
Polynuclear Aromatic Hydrocarbons (PAH): Not reported
Conventional Contaminants, Organic: Not reported
Conventional Contaminants, Inorganic: Not reported

JACOBSON TERMINALS INC (Continued) **U001122771**

Tibutyl Tin Contaminant Group: Not reported
Bioassay/Benthic Failures Contaminant Group: Not reported
Wood Debris Contaminant Group: Not reported
Other Deleterious Substance Group: Not reported
Ecology Site Status (MTCA cleanup process): Awaiting SHA

ALLSITES:
Facility Id: 33177895
Latitude: 47.667842999999998
Longitude: -122.39417400000001
Geographic location identifier (alias facid): 33177895
Facility Name: Jacobson Terminals
Latitude Decimal Degrees: 47.667842999999998
Longitude Decimal Degrees: -122.39417400000001
Coordinate Point Areal Extent Code: 2
Horizontal Accuracy Code: 99
Coordinate Point Geographic Position Code: 8
Location Verified Code: N

Geographic Location Identifier (Alias Facid): 33177895
Interaction (Aka Env Int) Type Code: VOLCLNST
Interaction (Aka Env Int) Description: Voluntary Cleanup Sites
Interaction Status: I
Federal Program Indentifier: NW0611
Interaction Start Date: 2/14/2001
Interaction End Date: 7/19/2006

Geographic Location Identifier (Alias Facid): 33177895
Interaction (Aka Env Int) Type Code: INDUSTGP
Interaction (Aka Env Int) Description: Industrial SW GP
Interaction Status: A
Federal Program Indentifier: WAR000459
Interaction Start Date: 12/28/1992
Interaction End Date: Not reported

UST:
Facility ID: 6662658
Site ID: 2499
Lat Deg: 47
Lat Min: 40
Lat Sec: 2.27639999999951
Long Deg: -122
Long Min: 23
Long Sec: 34.1771999999889
UBI: Not reported
Phone Number: 2067821618

Tank ID: 39383
Tank Name: 1
Install Date: 12/31/1964
Capacity: 111 TO 1,100 Gallons
Tank Upgrade Date: 1/1/0001
TankSystem Status: Closed in Place
TankSystem Status Change Date: 8/26/1996
Tank Status: Closed in Place

JACOBSON TERMINALS INC (Continued) **U001122771**

Tank Permit Expiration Date:	1/1/0001
Tank Closure Date:	1/1/0001
Tank Pumping System:	Not reported
Tank Spill Prevention:	Not reported
Tank Overfill Prevention:	Not reported
Tank Material:	Steel
Tank Construction:	Not reported
Tank Tightness Test:	Not reported
Tank Corrosion Protection:	Not reported
Pipe Material:	Steel
Pipe Construction:	Not reported
Pipe Primary Release Detection:	Not reported
Pipe Second Release Detection:	Not reported
Pipe Corrosion Protection:	Not reported
Tank Primary Release Detection:	Not reported
Tank Second Release Detection:	Not reported
Pipe Tightness Test:	Not reported
Tank Actual Status Date:	8/6/1996
Tag Number:	Not reported

Tank ID:	39473
Tank Name:	2
Install Date:	12/31/1964
Capacity:	111 TO 1,100 Gallons
Tank Upgrade Date:	1/1/0001
TankSystem Status:	Closed in Place
TankSystem Status Change Date:	8/26/1996
Tank Status:	Closed in Place
Tank Permit Expiration Date:	1/1/0001
Tank Closure Date:	1/1/0001
Tank Pumping System:	Not reported
Tank Spill Prevention:	Not reported
Tank Overfill Prevention:	Not reported
Tank Material:	Steel
Tank Construction:	Not reported
Tank Tightness Test:	Not reported
Tank Corrosion Protection:	Not reported
Pipe Material:	Steel
Pipe Construction:	Not reported
Pipe Primary Release Detection:	Not reported
Pipe Second Release Detection:	Not reported
Pipe Corrosion Protection:	Not reported
Tank Primary Release Detection:	Not reported
Tank Second Release Detection:	Not reported
Pipe Tightness Test:	Not reported
Tank Actual Status Date:	8/6/1996
Tag Number:	Not reported

ICR:

Date Ecology Received Report:	12/29/97
Contaminants Found at Site:	Petroleum products
Media Contaminated:	Soil
Waste Management:	Not reported
Region:	North Western
Type of Report Ecology Received:	Final cleanup report
Site Register Issue:	95-16

JACOBSON TERMINALS INC (Continued) **U001122771**

County Code: 17
Contact: Not reported
Report Title: Not reported

Y142 **RUSSELL NW** **RCRA-NonGen** **1000199617**
ESE **5321 RUSSELL AVE NW** **FINDS** **WAD981762743**
1/4-1/2 **SEATTLE, WA 98107** **ALLSITES**
0.285 mi.
1507 ft. **Site 2 of 3 in cluster Y**

Relative:
Higher

Actual:
59 ft.

RCRA-NonGen:
Date form received by agency: 11/21/1997
Facility name: RUSSELL NW
Facility address: 5321 RUSSELL AVE NW
SEATTLE, WA 98107
EPA ID: WAD981762743
Mailing address: 4350 150TH AVE NE
REDMOND, WA 98052-5301
Contact: LAURENCE ASHLEY
Contact address: 4350 150TH AVE NE
REDMOND, WA 98052-5301
Contact country: US
Contact telephone: (425)885-1900
Contact email: Not reported
EPA Region: 10
Classification: Non-Generator
Description: Handler: Non-Generators do not presently generate hazardous waste

Owner/Operator Summary:
Owner/operator name: WA ECY
Owner/operator address: 4350 150TH AVE NE
REDMOND, WA 98052
Owner/operator country: US
Owner/operator telephone: Not reported
Legal status: Private
Owner/Operator Type: Owner
Owner/Op start date: 05/02/1996
Owner/Op end date: Not reported

Handler Activities Summary:
U.S. importer of hazardous waste: No
Mixed waste (haz. and radioactive): No
Recycler of hazardous waste: No
Transporter of hazardous waste: No
Treater, storer or disposer of HW: No
Underground injection activity: No
On-site burner exemption: No
Furnace exemption: No
Used oil fuel burner: No
Used oil processor: No
User oil refiner: No
Used oil fuel marketer to burner: No
Used oil Specification marketer: No
Used oil transfer facility: No
Used oil transporter: No
Off-site waste receiver: Commercial status unknown

RUSSELL NW (Continued) **1000199617**

Violation Status: No violations found

FINDS:

Registry ID: 110005340693

Environmental Interest/Information System
RCRAInfo is a national information system that supports the Resource Conservation and Recovery Act (RCRA) program through the tracking of events and activities related to facilities that generate, transport, and treat, store, or dispose of hazardous waste. RCRAInfo allows RCRA program staff to track the notification, permit, compliance, and corrective action activities required under RCRA.

ALLSITES:

Facility Id:	95574444
Latitude:	47.667079999999999
Longitude:	-122.38115000000001
Geographic location identifier (alias facid):	95574444
Facility Name:	Russell NW
Latitude Decimal Degrees:	47.667079999999999
Longitude Decimal Degrees:	-122.38115000000001
Coordinate Point Areal Extent Code:	99
Horizontal Accuracy Code:	99
Coordinate Point Geographic Position Code:	99
Location Verified Code:	N
Geographic Location Identifier (Alias Facid):	95574444
Interaction (Aka Env Int) Type Code:	HWG
Interaction (Aka Env Int) Description:	Hazardous Waste Generator
Interaction Status:	I
Federal Program Indentifier:	WAD981762743
Interaction Start Date:	11/12/1986
Interaction End Date:	12/31/1996

Y143 **SWEDISH MEDICAL CTR BALLARD** **RCRA-CESQG** **1004794650**
ESE **5304 RUSSELL AVE NW** **FINDS** **WAH000000851**
1/4-1/2 **SEATTLE, WA 98107** **ALLSITES**
0.294 mi. **UST**
1550 ft. **Site 3 of 3 in cluster Y** **MANIFEST**

Relative:
Higher

Actual:
58 ft.

RCRA-CESQG:

Date form received by agency:	05/20/2008
Facility name:	SWEDISH MEDICAL CTR BALLARD
Facility address:	5304 RUSSELL AVE NW SEATTLE, WA 981071507
EPA ID:	WAH000000851
Mailing address:	PO BOX C70707 SEATTLE, WA 98107-1507
Contact:	MICHAEL G SMITH
Contact address:	PO BOX C70707 SEATTLE, WA 98107-1507
Contact country:	US
Contact telephone:	(206)386-3362
Contact email:	Not reported
EPA Region:	10

SWEDISH MEDICAL CTR BALLARD (Continued) **1004794650**

Classification: Conditionally Exempt Small Quantity Generator
Description: Handler: generates 100 kg or less of hazardous waste per calendar month, and accumulates 1000 kg or less of hazardous waste at any time; or generates 1 kg or less of acutely hazardous waste per calendar month, and accumulates at any time: 1 kg or less of acutely hazardous waste; or 100 kg or less of any residue or contaminated soil, waste or other debris resulting from the cleanup of a spill, into or on any land or water, of acutely hazardous waste; or generates 100 kg or less of any residue or contaminated soil, waste or other debris resulting from the cleanup of a spill, into or on any land or water, of acutely hazardous waste during any calendar month, and accumulates at any time: 1 kg or less of acutely hazardous waste; or 100 kg or less of any residue or contaminated soil, waste or other debris resulting from the cleanup of a spill, into or on any land or water, of acutely hazardous waste

Owner/Operator Summary:
Owner/operator name: SWEDISH MEDICAL CENTER
Owner/operator address: PO BOX C70707
SEATTLE, WA 98107
Owner/operator country: US
Owner/operator telephone: Not reported
Legal status: Private
Owner/Operator Type: Operator
Owner/Op start date: 10/17/2002
Owner/Op end date: Not reported

Handler Activities Summary:
U.S. importer of hazardous waste: No
Mixed waste (haz. and radioactive): No
Recycler of hazardous waste: No
Transporter of hazardous waste: No
Treater, storer or disposer of HW: No
Underground injection activity: No
On-site burner exemption: No
Furnace exemption: No
Used oil fuel burner: No
Used oil processor: No
User oil refiner: No
Used oil fuel marketer to burner: No
Used oil Specification marketer: No
Used oil transfer facility: No
Used oil transporter: No
Off-site waste receiver: Commercial status unknown

Historical Generators:
Date form received by agency: 12/31/2007
Facility name: SWEDISH MEDICAL CTR BALLARD
Classification: Not a generator, verified

Date form received by agency: 12/31/2005
Facility name: SWEDISH MEDICAL CTR BALLARD
Classification: Not a generator, verified

Date form received by agency: 12/31/2003
Facility name: SWEDISH MEDICAL CTR BALLARD

SWEDISH MEDICAL CTR BALLARD (Continued) **1004794650**

Classification: Not a generator, verified

Date form received by agency: 03/23/1998
Facility name: SWEDISH MEDICAL CTR BALLARD
Classification: Large Quantity Generator

Violation Status: No violations found

FINDS:

Registry ID: 110000843712

Environmental Interest/Information System

Washington Facility / Site Identification System (WA-FSIS) provides a means to query and display data maintained by the Washington Department of Ecology. This system contains key information for each facility/site that is currently, or has been, of interest to the Air Quality, Dam Safety, Hazardous Waste, Toxics Cleanup, and Water Quality Programs.

RCRAInfo is a national information system that supports the Resource Conservation and Recovery Act (RCRA) program through the tracking of events and activities related to facilities that generate, transport, and treat, store, or dispose of hazardous waste. RCRAInfo allows RCRA program staff to track the notification, permit, compliance, and corrective action activities required under RCRA.

ALLSITES:

Facility Id: 29593129
Latitude: 47.666879999999999
Longitude: -122.37957
Geographic location identifier (alias facid): 29593129
Facility Name: Swedish Medical Ctr Ballard
Latitude Decimal Degrees: 47.666879999999999
Longitude Decimal Degrees: -122.37957
Coordinate Point Areal Extent Code: 99
Horizontal Accuracy Code: 99
Coordinate Point Geographic Position Code: 99
Location Verified Code: N

Geographic Location Identifier (Alias Facid): 29593129
Interaction (Aka Env Int) Type Code: UST
Interaction (Aka Env Int) Description: Underground Storage Tank
Interaction Status: A
Federal Program Indentifier: 101859
Interaction Start Date: 10/1/1985
Interaction End Date: Not reported

Geographic Location Identifier (Alias Facid): 29593129
Interaction (Aka Env Int) Type Code: TIER2
Interaction (Aka Env Int) Description: Emergency/Haz Chem Rpt TIER2
Interaction Status: I
Federal Program Indentifier: CRK000024410
Interaction Start Date: 1/1/1990
Interaction End Date: 5/30/2008

SWEDISH MEDICAL CTR BALLARD (Continued) **1004794650**

Geographic Location Identifier (Alias Facid):	29593129
Interaction (Aka Env Int) Type Code:	HWG
Interaction (Aka Env Int) Description:	Hazardous Waste Generator
Interaction Status:	A
Federal Program Indentifier:	WAH000000851
Interaction Start Date:	4/24/1997
Interaction End Date:	Not reported

UST:

Facility ID:	29593129
Site ID:	101859
Lat Deg:	47
Lat Min:	40
Lat Sec:	0.767999999996505
Long Deg:	-122
Long Min:	22
Long Sec:	46.4520000000039
UBI:	1780497190010003
Phone Number:	2063866000
Tank ID:	8976
Tank Name:	01
Install Date:	10/1/1985
Capacity:	5,000 to 9,999 Gallons
Tank Upgrade Date:	5/7/1993
TankSystem Status:	Operational
TankSystem Status Change Date:	8/26/1996
Tank Status:	Operational
Tank Permit Expiration Date:	6/30/2010
Tank Closure Date:	1/1/0001
Tank Pumping System:	Pressurized System
Tank Spill Prevention:	Spill Bucket/Spill Box
Tank Overfill Prevention:	Automatic Shutoff (fill pipe)
Tank Material:	Steel
Tank Construction:	Single Wall Tank
Tank Tightness Test:	Not reported
Tank Corrosion Protection:	Sacrificial Anode and Interior Lining
Pipe Material:	Steel
Pipe Construction:	Single Wall Pipe
Pipe Primary Release Detection:	Suction
Pipe Second Release Detection:	Not reported
Pipe Corrosion Protection:	Sacrificial Anode
Tank Primary Release Detection:	Automatic Tank Gauging
Tank Second Release Detection:	Not reported
Pipe Tightness Test:	Not reported
Tank Actual Status Date:	8/6/1996
Tag Number:	A3733

WA MANIFEST:

Facility Site ID Number:	29593129
SWC Desc:	Not reported
FWC Desc:	Not reported
Form Comm:	Not reported
Data Year:	2009
Permit by Rule:	False

SWEDISH MEDICAL CTR BALLARD (Continued) **1004794650**

Treatment by Generator:	True
Mixed radioactive waste:	False
Importer of hazardous waste:	False
Immediate recycler:	False
Treatment/Storage/Disposal/Recycling Facility:	False
Generator of dangerous fuel waste:	False
Generator marketing to burner:	False
"Other marketers (i.e., blender, distributor, etc.)":	False
Utility boiler burner:	False
Industry boiler burner:	False
Industrial Furnace:	False
Smelter defferal:	False
Universal waste - batteries - generate:	False
Universal waste - thermostats - generate:	False
Universal waste - mercury - generate:	False
Universal waste - lamps - generate:	False
Universal waste - batteries - accumulate:	False
Universal waste - thermostats - accumulate:	False
Universal waste - mercury - accumulate:	False
Universal waste - lamps - accumulate:	False
Destination Facility for Universal Waste:	False
Off-specification used oil burner - utility boiler:	False
Off-specification used oil burner - industrial boiler:	False
Off-specification used oil burner - industrial furnace:	False
EPA ID:	WAH000000851
Facility Address 2:	Not reported
TAX REG NBR:	578018251
NAICS CD:	622110
BUSINESS TYPE:	Medical/Surgical Hospital
MAIL NAME:	Swedish Medical Ctr
MAIL ADDR LINE1:	5300 Tallman Ave N.W.
MAIL CITY,ST,ZIP:	SEATTLE, WA 98107-1507
MAIL COUNTRY:	UNITED STATES
LEGAL ORG NAME:	Swedish Medical Ctr
LEGAL ORG TYPE:	Private
LEGAL ADDR LINE1:	5300 TALLMAN AVE NW
LEGAL CITY,ST,ZIP:	SEATTLE, WA 98107-1507
LEGAL COUNTRY:	UNITED STATES
LEGAL PHONE NBR:	(206)782-2700
LEGAL EFFECTIVE DATE:	4/30/1997
LAND ORG NAME:	Swedish Medical Ctr
LAND ORG TYPE:	Private
LAND PERSON NAME:	Not reported
LAND ADDR LINE1:	5300 TALLMAN AVE NW
LAND CITY,ST,ZIP:	SEATTLE, WA 98107-3932
LAND COUNTRY:	UNITED STATES
LAND PHONE NBR:	(206)782-2700
OPERATOR ORG NAME:	Swedish Medical Center
OPERATOR ORG TYPE:	Private
OPERATOR ADDR LINE1:	747 BROADWAY
OPERATOR CITY,ST,ZIP:	SEATTLE, WA 98122-4307
OPERATOR COUNTRY:	UNITED STATES
OPERATOR PHONE NBR:	(206)386-3362
OPERATOR EFFECTIVE DATE:	10/17/2002
SITE CONTACT NAME:	Michael G Smith
SITE CONTACT ADDR LINE1:	747 BROADWAY
SITE CONTACT ZIP:	SEATTLE, WA 98122-4307

SWEDISH MEDICAL CTR BALLARD (Continued) **1004794650**

SITE CONTACT COUNTRY:	UNITED STATES
SITE CONTACT PHONE NBR:	(206)386-3362
SITE CONTACT EMAIL:	mike.smith@swedish.org
FORM CONTACT NAME:	Michael G Smith
FORM CONTACT ADDR LINE1:	747 BROADWAY
FORM CONTACT CITY,ST,ZIP:	SEATTLE, WA 98122-4307
FORM CONTACT COUNTRY:	UNITED STATES
FORM CONTACT PHONE NBR:	(206)386-3362
FORM CONTACT EMAIL:	mike.smith@swedish.org
GEN STATUS CD:	MQG
MONTHLY GENERATION:	False
BATCH GENERATION:	True
ONE TIME GENERATION:	False
TRANSPORTS OWN WASTE:	False
TRANSPORTS OTHRS WASTE:	False
RECYCLER ONSITE:	False
TRANSFER FACILITY:	False
OTHER EXEMPTION:	Not reported
UW BATTERY GEN:	False
USED OIL TRANSPORTER:	False
USED OIL TRANSFER FACLTY:	False
USED OIL PROCESSOR:	False
USED OIL REREFINER:	False
USED OIL FUEL MRKTR DIRECTS SHPMNTS:	False
USED OIL FUEL MRKTR MEETS SPECS:	False

Facility Site ID Number:	29593129
SWC Desc:	WT02 - Toxic
FWC Desc:	Not reported
Form Comm:	Not reported
Data Year:	2008
Permit by Rule:	False
Treatment by Generator:	False
Mixed radioactive waste:	False
Importer of hazardous waste:	False
Immediate recycler:	False
Treatment/Storage/Disposal/Recycling Facility:	False
Generator of dangerous fuel waste:	False
Generator marketing to burner:	False
"Other marketers (i.e., blender, distributor, etc.)":	False
Utility boiler burner:	False
Industry boiler burner:	False
Industrial Furnace:	False
Smelter defferal:	False
Universal waste - batteries - generate:	False
Universal waste - thermostats - generate:	False
Universal waste - mercury - generate:	False
Universal waste - lamps - generate:	False
Universal waste - batteries - accumulate:	False
Universal waste - thermostats - accumulate:	False
Universal waste - mercury - accumulate:	False
Universal waste - lamps - accumulate:	False
Destination Facility for Universal Waste:	False
Off-specification used oil burner - utility boiler:	False
Off-specification used oil burner - industrial boiler:	False
Off-specification used oil burner - industrial furnace:	False
EPA ID:	WAH000000851

SWEDISH MEDICAL CTR BALLARD (Continued) **1004794650**

Facility Address 2:	Not reported
TAX REG NBR:	578018251
NAICS CD:	62211
BUSINESS TYPE:	Medical/Surgical Hospital
MAIL NAME:	Swedish Medical Ctr
MAIL ADDR LINE1:	PO Box C70707
MAIL CITY,ST,ZIP:	SEATTLE, WA 98107-1507
MAIL COUNTRY:	UNITED STATES
LEGAL ORG NAME:	Swedish Medical Ctr
LEGAL ORG TYPE:	Private
LEGAL ADDR LINE1:	5300 TALLMAN AVE NW
LEGAL CITY,ST,ZIP:	SEATTLE, WA 98107-3932
LEGAL COUNTRY:	UNITED STATES
LEGAL PHONE NBR:	(206)782-2700
LEGAL EFFECTIVE DATE:	4/30/1997
LAND ORG NAME:	Swedish Medical Ctr
LAND ORG TYPE:	Private
LAND PERSON NAME:	Not reported
LAND ADDR LINE1:	5300 TALLMAN AVE NW
LAND CITY,ST,ZIP:	SEATTLE, WA 98107-3932
LAND COUNTRY:	UNITED STATES
LAND PHONE NBR:	(206)782-2700
OPERATOR ORG NAME:	Swedish Medical Center
OPERATOR ORG TYPE:	Private
OPERATOR ADDR LINE1:	747 BROADWAY
OPERATOR CITY,ST,ZIP:	SEATTLE, WA 98122-4307
OPERATOR COUNTRY:	UNITED STATES
OPERATOR PHONE NBR:	(206)386-3362
OPERATOR EFFECTIVE DATE:	10/17/2002
SITE CONTACT NAME:	Michael G Smith
SITE CONTACT ADDR LINE1:	747 BROADWAY
SITE CONTACT ZIP:	SEATTLE, WA 98122-4307
SITE CONTACT COUNTRY:	UNITED STATES
SITE CONTACT PHONE NBR:	(206)386-3362
SITE CONTACT EMAIL:	mike.smith@swedish.org
FORM CONTACT NAME:	Michael G Smith
FORM CONTACT ADDR LINE1:	747 BROADWAY
FORM CONTACT CITY,ST,ZIP:	SEATTLE, WA 98122-4307
FORM CONTACT COUNTRY:	UNITED STATES
FORM CONTACT PHONE NBR:	(206)386-3362
FORM CONTACT EMAIL:	mike.smith@swedish.org
GEN STATUS CD:	SQG
MONTHLY GENERATION:	False
BATCH GENERATION:	True
ONE TIME GENERATION:	False
TRANSPORTS OWN WASTE:	False
TRANSPORTS OTHRS WASTE:	False
RECYCLER ONSITE:	False
TRANSFER FACILITY:	False
OTHER EXEMPTION:	Not reported
UW BATTERY GEN:	False
USED OIL TRANSPORTER:	False
USED OIL TRANSFER FACLTY:	False
USED OIL PROCESSOR:	False
USED OIL REREFINER:	False
USED OIL FUEL MRKTR DIRECTS SHPMNTS:	False
USED OIL FUEL MRKTR MEETS SPECS:	False

Z144
SE
1/4-1/2
0.298 mi.
1571 ft.

HATTIES HAT REMOVAL
5231 BALLARD AVE NW
SEATTLE, WA 98107

CERC-NFRAP

1003880742
WA0001120369

Site 1 of 4 in cluster Z

Relative:
Lower

Actual:
39 ft.

CERC-NFRAP:

Site ID:	1001856
Federal Facility:	Not a Federal Facility
NPL Status:	Not on the NPL
Non NPL Status:	NFRAP

CERCLIS-NFRAP Site Contact Name(s):

Contact Title:	OSC
Contact Name:	BETH SHELDRAKE
Contact Tel:	(206) 553-0220

CERCLIS-NFRAP Assessment History:

Action:	REMOVAL
Date Started:	06/30/1995
Date Completed:	07/03/1995
Priority Level:	Cleaned up
Action:	ARCHIVE SITE
Date Started:	Not reported
Date Completed:	07/03/1995
Priority Level:	Not reported
Action:	DD
Date Started:	Not reported
Date Completed:	06/29/1998
Priority Level:	Not reported

Z145
SE
1/4-1/2
0.304 mi.
1607 ft.

COWMAN CAMPBELL PAINT CO
5221 BALLARD AVE NW
SEATTLE, WA 98107

RCRA-CESQG
FINDS
ALLSITES
UST
ICR

1001490216
WAD009264326

Site 2 of 4 in cluster Z

Relative:
Lower

Actual:
39 ft.

RCRA-CESQG:

Date form received by agency:	12/06/1995
Facility name:	COWMAN CAMPBELL PAINT CO
Facility address:	5221 BALLARD AVE NW SEATTLE, WA 98107
EPA ID:	WAD009264326
Mailing address:	PO BOX 70328 SEATTLE, WA 98107-0328
Contact:	RICHARD TABELL
Contact address:	PO BOX 70328 SEATTLE, WA 98107-0328
Contact country:	US
Contact telephone:	(206)783-8835
Contact email:	Not reported
EPA Region:	10
Classification:	Conditionally Exempt Small Quantity Generator
Description:	Handler: generates 100 kg or less of hazardous waste per calendar month, and accumulates 1000 kg or less of hazardous waste at any time; or generates 1 kg or less of acutely hazardous waste per calendar month, and accumulates at any time: 1 kg or less of acutely hazardous

COWMAN CAMPBELL PAINT CO (Continued) **1001490216**

waste; or 100 kg or less of any residue or contaminated soil, waste or other debris resulting from the cleanup of a spill, into or on any land or water, of acutely hazardous waste; or generates 100 kg or less of any residue or contaminated soil, waste or other debris resulting from the cleanup of a spill, into or on any land or water, of acutely hazardous waste during any calendar month, and accumulates at any time: 1 kg or less of acutely hazardous waste; or 100 kg or less of any residue or contaminated soil, waste or other debris resulting from the cleanup of a spill, into or on any land or water, of acutely hazardous waste

Owner/Operator Summary:
Owner/operator name: HAROLD COWMAN
Owner/operator address: PO BOX 70328
SEATTLE, WA 98107
Owner/operator country: US
Owner/operator telephone: Not reported
Legal status: Private
Owner/Operator Type: Owner
Owner/Op start date: 12/06/1995
Owner/Op end date: Not reported

Handler Activities Summary:
U.S. importer of hazardous waste: No
Mixed waste (haz. and radioactive): No
Recycler of hazardous waste: No
Transporter of hazardous waste: No
Treater, storer or disposer of HW: No
Underground injection activity: No
On-site burner exemption: No
Furnace exemption: No
Used oil fuel burner: No
Used oil processor: No
User oil refiner: No
Used oil fuel marketer to burner: No
Used oil Specification marketer: No
Used oil transfer facility: No
Used oil transporter: No
Off-site waste receiver: Commercial status unknown

Historical Generators:
Date form received by agency: 09/01/1993
Facility name: COWMAN CAMPBELL PAINT CO
Site name: COWMAN CAMPBELL PAINT CO.
Classification: Large Quantity Generator

Date form received by agency: 12/31/1990
Facility name: COWMAN CAMPBELL PAINT CO
Site name: COWMAN CAMPBELL PAINT CO.
Classification: Large Quantity Generator

Violation Status: No violations found

FINDS:

Registry ID: 110002150190

COWMAN CAMPBELL PAINT CO (Continued) **1001490216**

Environmental Interest/Information System

Washington Facility / Site Identification System (WA-FSIS) provides a means to query and display data maintained by the Washington Department of Ecology. This system contains key information for each facility/site that is currently, or has been, of interest to the Air Quality, Dam Safety, Hazardous Waste, Toxics Cleanup, and Water Quality Programs.

US EPA TRIS (Toxics Release Inventory System) contains information from facilities on the amounts of over 300 listed toxic chemicals that these facilities release directly to air, water, land, or that are transported off-site.

RCRAInfo is a national information system that supports the Resource Conservation and Recovery Act (RCRA) program through the tracking of events and activities related to facilities that generate, transport, and treat, store, or dispose of hazardous waste. RCRAInfo allows RCRA program staff to track the notification, permit, compliance, and corrective action activities required under RCRA.

ALLSITES:

Facility Id:	30774595
Latitude:	47.665574290120801
Longitude:	-122.38258400522299
Geographic location identifier (alias facid):	30774595
Facility Name:	Cowman Campbell Paint Co
Latitude Decimal Degrees:	47.665419999999997
Longitude Decimal Degrees:	-122.3835
Coordinate Point Areal Extent Code:	4
Horizontal Accuracy Code:	6
Coordinate Point Geographic Position Code:	5
Location Verified Code:	N

Geographic Location Identifier (Alias Facid):	30774595
Interaction (Aka Env Int) Type Code:	HWG
Interaction (Aka Env Int) Description:	Hazardous Waste Generator
Interaction Status:	I
Federal Program Indentifier:	WAD009264326
Interaction Start Date:	8/11/1980
Interaction End Date:	12/31/1994

Geographic Location Identifier (Alias Facid):	30774595
Interaction (Aka Env Int) Type Code:	TRI
Interaction (Aka Env Int) Description:	Toxics Release Inventory
Interaction Status:	I
Federal Program Indentifier:	WAD009264326
Interaction Start Date:	1/1/1990
Interaction End Date:	10/3/2002

Geographic Location Identifier (Alias Facid):	30774595
Interaction (Aka Env Int) Type Code:	LUST
Interaction (Aka Env Int) Description:	LUST Facility
Interaction Status:	A
Federal Program Indentifier:	4806
Interaction Start Date:	2/6/1990
Interaction End Date:	Not reported

COWMAN CAMPBELL PAINT CO (Continued) **1001490216**

Geographic Location Identifier (Alias Facid):	30774595
Interaction (Aka Env Int) Type Code:	HWP
Interaction (Aka Env Int) Description:	Hazardous Waste Planner
Interaction Status:	I
Federal Program Indentifier:	WAD009264326
Interaction Start Date:	1/1/1992
Interaction End Date:	12/1/1994

Geographic Location Identifier (Alias Facid):	30774595
Interaction (Aka Env Int) Type Code:	UST
Interaction (Aka Env Int) Description:	Underground Storage Tank
Interaction Status:	A
Federal Program Indentifier:	4806
Interaction Start Date:	3/20/2000
Interaction End Date:	Not reported

UST:

Facility ID:	30774595
Site ID:	4806
Lat Deg:	Not reported
Lat Min:	Not reported
Lat Sec:	Not reported
Long Deg:	Not reported
Long Min:	Not reported
Long Sec:	Not reported
UBI:	6005767730010001
Phone Number:	2062821638

Tank ID:	24726
Tank Name:	8P
Install Date:	12/31/1964
Capacity:	5,000 to 9,999 Gallons
Tank Upgrade Date:	1/1/0001
TankSystem Status:	Closed in Place
TankSystem Status Change Date:	1/15/1998
Tank Status:	Closed in Place
Tank Permit Expiration Date:	1/1/0001
Tank Closure Date:	1/1/0001
Tank Pumping System:	Not reported
Tank Spill Prevention:	Not reported
Tank Overfill Prevention:	Not reported
Tank Material:	Steel
Tank Construction:	Single Wall Tank
Tank Tightness Test:	Not reported
Tank Corrosion Protection:	Not reported
Pipe Material:	Steel
Pipe Construction:	Not reported
Pipe Primary Release Detection:	Not reported
Pipe Second Release Detection:	Not reported
Pipe Corrosion Protection:	Not reported
Tank Primary Release Detection:	Not reported
Tank Second Release Detection:	Not reported
Pipe Tightness Test:	Not reported
Tank Actual Status Date:	8/6/1996
Tag Number:	Not reported

COWMAN CAMPBELL PAINT CO (Continued) **1001490216**

Tank ID:	27295
Tank Name:	6P
Install Date:	12/31/1964
Capacity:	5,000 to 9,999 Gallons
Tank Upgrade Date:	1/1/0001
TankSystem Status:	Closed in Place
TankSystem Status Change Date:	1/15/1998
Tank Status:	Closed in Place
Tank Permit Expiration Date:	1/1/0001
Tank Closure Date:	1/1/0001
Tank Pumping System:	Not reported
Tank Spill Prevention:	Not reported
Tank Overfill Prevention:	Not reported
Tank Material:	Steel
Tank Construction:	Single Wall Tank
Tank Tightness Test:	Not reported
Tank Corrosion Protection:	Not reported
Pipe Material:	Steel
Pipe Construction:	Not reported
Pipe Primary Release Detection:	Not reported
Pipe Second Release Detection:	Not reported
Pipe Corrosion Protection:	Not reported
Tank Primary Release Detection:	Not reported
Tank Second Release Detection:	Not reported
Pipe Tightness Test:	Not reported
Tank Actual Status Date:	8/6/1996
Tag Number:	Not reported

Tank ID:	33402
Tank Name:	7P
Install Date:	8/15/1966
Capacity:	5,000 to 9,999 Gallons
Tank Upgrade Date:	1/1/0001
TankSystem Status:	Closed in Place
TankSystem Status Change Date:	3/28/2000
Tank Status:	Closed in Place
Tank Permit Expiration Date:	1/1/0001
Tank Closure Date:	1/1/0001
Tank Pumping System:	Suction System Tank Check Valve
Tank Spill Prevention:	None
Tank Overfill Prevention:	None
Tank Material:	Not reported
Tank Construction:	Single Wall Tank
Tank Tightness Test:	Annual
Tank Corrosion Protection:	None
Pipe Material:	Not reported
Pipe Construction:	Single Wall Pipe
Pipe Primary Release Detection:	Suction
Pipe Second Release Detection:	Not reported
Pipe Corrosion Protection:	None
Tank Primary Release Detection:	Manual Inventory Control (daily)
Tank Second Release Detection:	Not reported
Pipe Tightness Test:	Annual
Tank Actual Status Date:	8/6/1996
Tag Number:	Not reported

COWMAN CAMPBELL PAINT CO (Continued) **1001490216**

Tank ID:	36220
Tank Name:	4
Install Date:	12/31/1964
Capacity:	Not reported
Tank Upgrade Date:	1/1/0001
TankSystem Status:	Removed
TankSystem Status Change Date:	8/26/1996
Tank Status:	Removed
Tank Permit Expiration Date:	1/1/0001
Tank Closure Date:	1/1/0001
Tank Pumping System:	Not reported
Tank Spill Prevention:	Not reported
Tank Overfill Prevention:	Not reported
Tank Material:	Steel
Tank Construction:	Single Wall Tank
Tank Tightness Test:	Not reported
Tank Corrosion Protection:	Not reported
Pipe Material:	Steel
Pipe Construction:	Not reported
Pipe Primary Release Detection:	Not reported
Pipe Second Release Detection:	Not reported
Pipe Corrosion Protection:	Not reported
Tank Primary Release Detection:	Not reported
Tank Second Release Detection:	Not reported
Pipe Tightness Test:	Not reported
Tank Actual Status Date:	8/6/1996
Tag Number:	Not reported

Tank ID:	36257
Tank Name:	2
Install Date:	12/31/1964
Capacity:	Not reported
Tank Upgrade Date:	1/1/0001
TankSystem Status:	Removed
TankSystem Status Change Date:	8/26/1996
Tank Status:	Removed
Tank Permit Expiration Date:	1/1/0001
Tank Closure Date:	1/1/0001
Tank Pumping System:	Not reported
Tank Spill Prevention:	Not reported
Tank Overfill Prevention:	Not reported
Tank Material:	Steel
Tank Construction:	Single Wall Tank
Tank Tightness Test:	Not reported
Tank Corrosion Protection:	Not reported
Pipe Material:	Steel
Pipe Construction:	Not reported
Pipe Primary Release Detection:	Not reported
Pipe Second Release Detection:	Not reported
Pipe Corrosion Protection:	Not reported
Tank Primary Release Detection:	Not reported
Tank Second Release Detection:	Not reported
Pipe Tightness Test:	Not reported
Tank Actual Status Date:	8/6/1996
Tag Number:	Not reported

COWMAN CAMPBELL PAINT CO (Continued) **1001490216**

Tank ID:	36288
Tank Name:	6
Install Date:	12/31/1964
Capacity:	Not reported
Tank Upgrade Date:	1/1/0001
TankSystem Status:	Removed
TankSystem Status Change Date:	8/26/1996
Tank Status:	Removed
Tank Permit Expiration Date:	1/1/0001
Tank Closure Date:	1/1/0001
Tank Pumping System:	Not reported
Tank Spill Prevention:	Not reported
Tank Overfill Prevention:	Not reported
Tank Material:	Steel
Tank Construction:	Single Wall Tank
Tank Tightness Test:	Not reported
Tank Corrosion Protection:	Not reported
Pipe Material:	Steel
Pipe Construction:	Not reported
Pipe Primary Release Detection:	Not reported
Pipe Second Release Detection:	Not reported
Pipe Corrosion Protection:	Not reported
Tank Primary Release Detection:	Not reported
Tank Second Release Detection:	Not reported
Pipe Tightness Test:	Not reported
Tank Actual Status Date:	8/6/1996
Tag Number:	Not reported

Tank ID:	36293
Tank Name:	1
Install Date:	12/31/1964
Capacity:	Not reported
Tank Upgrade Date:	1/1/0001
TankSystem Status:	Removed
TankSystem Status Change Date:	8/26/1996
Tank Status:	Removed
Tank Permit Expiration Date:	1/1/0001
Tank Closure Date:	1/1/0001
Tank Pumping System:	Not reported
Tank Spill Prevention:	Not reported
Tank Overfill Prevention:	Not reported
Tank Material:	Steel
Tank Construction:	Single Wall Tank
Tank Tightness Test:	Not reported
Tank Corrosion Protection:	Not reported
Pipe Material:	Steel
Pipe Construction:	Not reported
Pipe Primary Release Detection:	Not reported
Pipe Second Release Detection:	Not reported
Pipe Corrosion Protection:	Not reported
Tank Primary Release Detection:	Not reported
Tank Second Release Detection:	Not reported
Pipe Tightness Test:	Not reported
Tank Actual Status Date:	8/6/1996
Tag Number:	Not reported

COWMAN CAMPBELL PAINT CO (Continued) **1001490216**

Tank ID:	36325
Tank Name:	5
Install Date:	12/31/1964
Capacity:	Not reported
Tank Upgrade Date:	1/1/0001
TankSystem Status:	Removed
TankSystem Status Change Date:	8/26/1996
Tank Status:	Removed
Tank Permit Expiration Date:	1/1/0001
Tank Closure Date:	1/1/0001
Tank Pumping System:	Not reported
Tank Spill Prevention:	Not reported
Tank Overfill Prevention:	Not reported
Tank Material:	Steel
Tank Construction:	Single Wall Tank
Tank Tightness Test:	Not reported
Tank Corrosion Protection:	Not reported
Pipe Material:	Steel
Pipe Construction:	Not reported
Pipe Primary Release Detection:	Not reported
Pipe Second Release Detection:	Not reported
Pipe Corrosion Protection:	Not reported
Tank Primary Release Detection:	Not reported
Tank Second Release Detection:	Not reported
Pipe Tightness Test:	Not reported
Tank Actual Status Date:	8/6/1996
Tag Number:	Not reported

Tank ID:	36369
Tank Name:	3
Install Date:	12/31/1964
Capacity:	Not reported
Tank Upgrade Date:	1/1/0001
TankSystem Status:	Removed
TankSystem Status Change Date:	8/26/1996
Tank Status:	Removed
Tank Permit Expiration Date:	1/1/0001
Tank Closure Date:	1/1/0001
Tank Pumping System:	Not reported
Tank Spill Prevention:	Not reported
Tank Overfill Prevention:	Not reported
Tank Material:	Steel
Tank Construction:	Single Wall Tank
Tank Tightness Test:	Not reported
Tank Corrosion Protection:	Not reported
Pipe Material:	Steel
Pipe Construction:	Not reported
Pipe Primary Release Detection:	Not reported
Pipe Second Release Detection:	Not reported
Pipe Corrosion Protection:	Not reported
Tank Primary Release Detection:	Not reported
Tank Second Release Detection:	Not reported
Pipe Tightness Test:	Not reported
Tank Actual Status Date:	8/6/1996
Tag Number:	Not reported

COWMAN CAMPBELL PAINT CO (Continued) **1001490216**

ICR:

Date Ecology Received Report:	04/29/97
Contaminants Found at Site:	Petroleum products
Media Contaminated:	Groundwater, Soil
Waste Management:	Tank
Region:	North Western
Type of Report Ecology Received:	Interim cleanup report
Site Register Issue:	98-13
County Code:	17
Contact:	Not reported
Report Title:	Not reported

Date Ecology Received Report:	03/24/00
Contaminants Found at Site:	Petroleum products
Media Contaminated:	Groundwater, Soil
Waste Management:	Tank
Region:	North Western
Type of Report Ecology Received:	Interim cleanup report
Site Register Issue:	98-24
County Code:	17
Contact:	Not reported
Report Title:	Not reported

Date Ecology Received Report:	12/21/92
Contaminants Found at Site:	Petroleum products
Media Contaminated:	Soil
Waste Management:	Tank
Region:	North Western
Type of Report Ecology Received:	Interim cleanup report
Site Register Issue:	92-46
County Code:	17
Contact:	Not reported
Report Title:	Not reported

Date Ecology Received Report:	12/18/00
Contaminants Found at Site:	Petroleum products
Media Contaminated:	Soil
Waste Management:	Tank
Region:	North Western
Type of Report Ecology Received:	Interim cleanup report
Site Register Issue:	98-32
County Code:	17
Contact:	Not reported
Report Title:	Heating Oil UST Closure Site Assessment

Date Ecology Received Report:	01/22/97
Contaminants Found at Site:	Petroleum products
Media Contaminated:	Groundwater, Soil
Waste Management:	Tank
Region:	North Western
Type of Report Ecology Received:	Interim cleanup report
Site Register Issue:	94-48
County Code:	17
Contact:	Not reported
Report Title:	Not reported

Date Ecology Received Report:	10/16/96

COWMAN CAMPBELL PAINT CO (Continued) **1001490216**

Contaminants Found at Site:	Petroleum products
Media Contaminated:	Groundwater, Soil
Waste Management:	Tank
Region:	North Western
Type of Report Ecology Received:	Interim cleanup report
Site Register Issue:	94-48
County Code:	17
Contact:	Not reported
Report Title:	Not reported

Date Ecology Received Report:	01/02/01
Contaminants Found at Site:	Not reported
Media Contaminated:	Groundwater, Soil
Waste Management:	Tank
Region:	North Western
Type of Report Ecology Received:	Interim cleanup report
Site Register Issue:	98-32
County Code:	17
Contact:	Not reported
Report Title:	October 2000 Annual Ground Water Monitoring

Z146 **COWMAN CAMPBELL PAINT COMPANY** **LUST** **U003152699**
SE **5221 BALLARD AVE NW** **N/A**
1/4-1/2 **SEATTLE, WA 98107**
0.304 mi.
1607 ft. **Site 3 of 4 in cluster Z**

Relative:
Lower

Actual:
39 ft.

LUST:

edr_fstat:	WA
edr_fzip:	981074809
edr_fcnty:	KING
edr_zip:	98107-4809
FS ID:	30774595
Facility ID:	4806
Facility Status:	Cleanup Started
Release ID:	554478
Affected Media:	Soil
Alternate Name:	COWMAN CAMPBELL PAINT CO
Release Notification Date:	10/17/2000
Release Status Date:	10/10/2000
Site Response Unit Code:	NORTHWEST
Lat/Long:	47.6655742901208 / -122.382584005223

edr_fstat:	WA
edr_fzip:	981074809
edr_fcnty:	KING
edr_zip:	98107-4809
FS ID:	30774595
Facility ID:	4806
Facility Status:	Cleanup Started
Release ID:	1716
Affected Media:	Soil
Alternate Name:	COWMAN CAMPBELL PAINT CO
Release Notification Date:	2/6/1990
Release Status Date:	6/1/1995
Site Response Unit Code:	NORTHWEST
Lat/Long:	47.6655742901208 / -122.382584005223

COWMAN CAMPBELL PAINT COMPANY (Continued) **U003152699**

edr_fstat:	WA
edr_fzip:	981074809
edr_fcnty:	KING
edr_zip:	98107-4809
FS ID:	30774595
Facility ID:	4806
Facility Status:	Cleanup Started
Release ID:	1716
Affected Media:	Ground Water
Alternate Name:	COWMAN CAMPBELL PAINT CO
Release Notification Date:	2/6/1990
Release Status Date:	6/1/1995
Site Response Unit Code:	NORTHWEST
Lat/Long:	47.6655742901208 / -122.382584005223

Z147 **OLSEN FURNITURE FORMER** **FINDS** **1007677250**
SE **5205 BALLARD AVE NW** **ALLSITES** **N/A**
1/4-1/2 **SEATTLE, WA 98107** **CSCSL NFA**
0.316 mi. **VCP**
1666 ft. **Site 4 of 4 in cluster Z**

Relative:
Lower

Actual:
38 ft.

FINDS:

Registry ID: 110017941851

Environmental Interest/Information System
Washington Facility / Site Identification System (WA-FSIS) provides a means to query and display data maintained by the Washington Department of Ecology. This system contains key information for each facility/site that is currently, or has been, of interest to the Air Quality, Dam Safety, Hazardous Waste, Toxics Cleanup, and Water Quality Programs.

ALLSITES:

Facility Id:	6917319
Latitude:	47.665472000000001
Longitude:	-122.382222
Geographic location identifier (alias facid):	6917319
Facility Name:	OLSEN FURNITURE FORMER
Latitude Decimal Degrees:	47.665472000000001
Longitude Decimal Degrees:	-122.382222
Coordinate Point Areal Extent Code:	99
Horizontal Accuracy Code:	99
Coordinate Point Geographic Position Code:	8
Location Verified Code:	N
Geographic Location Identifier (Alias Facid):	6917319
Interaction (Aka Env Int) Type Code:	VOLCLNST
Interaction (Aka Env Int) Description:	Voluntary Cleanup Sites
Interaction Status:	I
Federal Program Indentifier:	NW1291
Interaction Start Date:	7/12/2004
Interaction End Date:	12/13/2004

OLSEN FURNITURE FORMER (Continued) **1007677250**

CSCSL NFA:
Facility/Site Id: 6917319
NFA Type: NFA after assessment, IRAP, or VCP
NFA Date: 12/8/2004
Rank: Not reported
VCP: Y

VCP:
edr_fstat: WA
edr_fzip: 98107
edr_fcnty: KING
edr_zip: 98107-4809
Facility ID: 6917319
VCP Status: Not reported
VCP: Y
Ecology Status: Not reported
NFA Type: NFA after assessment, IRAP, or VCP
Date NFA: 12/8/2004
Rank: Not reported

---

148 SEATTLE SCHOOL DIST ADAMS ELEMENTARY **RCRA-NonGen 1000473790**
NNW 2637 NW 62ND ST **FINDS WAD100568310**
1/4-1/2 SEATTLE, WA 98117 **ALLSITES**
0.318 mi.
1677 ft.

Relative: Higher

Actual: 116 ft.

RCRA-NonGen:
Date form received by agency: 11/03/1988
Facility name: SEATTLE SCHOOL DIST ADAMS ELEM
Facility address: 2637 NW 62ND ST
SEATTLE, WA 98117
EPA ID: WAD100568310
Mailing address: 2445 3RD AVE S MS 23 363
PO BOX 34165
SEATTLE, WA 98124-1165
Contact: SKIP ALLRED
Contact address: 2445 3RD AVE S MS 23 363 PO BOX 34165
SEATTLE, WA 98124-1165
Contact country: US
Contact telephone: (425)455-2959
Contact email: Not reported
EPA Region: 10
Classification: Non-Generator
Description: Handler: Non-Generators do not presently generate hazardous waste

Owner/Operator Summary:
Owner/operator name: SEATTLE SCHOOL DISTRICT
Owner/operator address: 2445 3RD AVE S MS 23 363 PO BOX 34165
SEATTLE, WA 98124
Owner/operator country: US
Owner/operator telephone: Not reported
Legal status: Private
Owner/Operator Type: Owner
Owner/Op start date: 11/03/1988
Owner/Op end date: Not reported

SEATTLE SCHOOL DIST ADAMS ELEMENTARY (Continued) **1000473790**

Handler Activities Summary:
U.S. importer of hazardous waste: No
Mixed waste (haz. and radioactive): No
Recycler of hazardous waste: No
Transporter of hazardous waste: No
Treater, storer or disposer of HW: No
Underground injection activity: No
On-site burner exemption: No
Furnace exemption: No
Used oil fuel burner: No
Used oil processor: No
User oil refiner: No
Used oil fuel marketer to burner: No
Used oil Specification marketer: No
Used oil transfer facility: No
Used oil transporter: No
Off-site waste receiver: Commercial status unknown

Violation Status: No violations found

FINDS:

Registry ID: 110005329732

Environmental Interest/Information System
RCRAInfo is a national information system that supports the Resource Conservation and Recovery Act (RCRA) program through the tracking of events and activities related to facilities that generate, transport, and treat, store, or dispose of hazardous waste. RCRAInfo allows RCRA program staff to track the notification, permit, compliance, and corrective action activities required under RCRA.

ALLSITES:
Facility Id: 53716357
Latitude: 47.673699999999997
Longitude: -122.39071
Geographic location identifier (alias facid): 53716357
Facility Name: Seattle School Dist Adams Elem
Latitude Decimal Degrees: 47.673699999999997
Longitude Decimal Degrees: -122.39071
Coordinate Point Areal Extent Code: 99
Horizontal Accuracy Code: 99
Coordinate Point Geographic Position Code: 99
Location Verified Code: N

Geographic Location Identifier (Alias Facid): 53716357
Interaction (Aka Env Int) Type Code: HWG
Interaction (Aka Env Int) Description: Hazardous Waste Generator
Interaction Status: I
Federal Program Indentifier: WAD100568310
Interaction Start Date: 11/3/1988
Interaction End Date: 12/31/1991

149
NE
1/4-1/2
0.318 mi.
1681 ft.

RESIDENCE
6016 20TH AVE. NW
SEATTLE, WA 98107

ICR **S106249987**
N/A

Relative:
Higher

Actual:
111 ft.

ICR:

Date Ecology Received Report:	10/26/99
Contaminants Found at Site:	Petroleum products
Media Contaminated:	Groundwater, Soil
Waste Management:	Tank
Region:	North Western
Type of Report Ecology Received:	Interim cleanup report
Site Register Issue:	98-19
County Code:	17
Contact:	Not reported
Report Title:	Not reported

AA150
ESE
1/4-1/2
0.327 mi.
1725 ft.

AT&T WIRELESS BALLARD
5355 TALLMAN AVE NW
SEATTLE, WA 98107

FINDS **1007068013**
ALLSITES **N/A**

Site 1 of 3 in cluster AA

Relative:
Higher

Actual:
66 ft.

FINDS:

Registry ID: 110015446114

Environmental Interest/Information System
Washington Facility / Site Identification System (WA-FSIS) provides a means to query and display data maintained by the Washington Department of Ecology. This system contains key information for each facility/site that is currently, or has been, of interest to the Air Quality, Dam Safety, Hazardous Waste, Toxics Cleanup, and Water Quality Programs.

ALLSITES:

Facility Id:	60259293
Latitude:	47.667697021903599
Longitude:	-122.38359404795
Geographic location identifier (alias facid):	60259293
Facility Name:	AT&T WIRELESS BALLARD
Latitude Decimal Degrees:	47.667697019999999
Longitude Decimal Degrees:	-122.38359404000001
Coordinate Point Areal Extent Code:	99
Horizontal Accuracy Code:	99
Coordinate Point Geographic Position Code:	99
Location Verified Code:	N
Geographic Location Identifier (Alias Facid):	60259293
Interaction (Aka Env Int) Type Code:	TIER2
Interaction (Aka Env Int) Description:	Emergency/Haz Chem Rpt TIER2
Interaction Status:	A
Federal Program Indentifier:	CRK000050250
Interaction Start Date:	1/1/1999
Interaction End Date:	Not reported

AA151 **SWEDISH MEDICAL CENTER BALLARD AMB CARE** **ALLSITES** **S110276114**
ESE **5350 TALLMAN AVE NW** **N/A**
1/4-1/2 **SEATTLE, WA 98107**
0.330 mi.
1740 ft. **Site 2 of 3 in cluster AA**

Relative:
Higher

Actual:
66 ft.

ALLSITES:
Facility Id: 12481
Latitude: 47.667197999999999
Longitude: -122.37976999999999

AA152 **TALLMAN DIAGNOSTIC LAB** **RCRA-NonGen** **1000289867**
ESE **5343 TALLMAN AVE NW** **FINDS** **WAD060054483**
1/4-1/2 **SEATTLE, WA 98107** **ALLSITES**
0.332 mi.
1752 ft. **Site 3 of 3 in cluster AA**

Relative:
Higher

Actual:
65 ft.

RCRA-NonGen:
Date form received by agency: 04/01/1985
Facility name: TALLMAN DIAGNOSTIC LAB
Facility address: 5343 TALLMAN AVE NW
SEATTLE, WA 98107
EPA ID: WAD060054483
Contact: MARTIN BURKLAND
Contact address: 5343 TALLMAN AVE NW
SEATTLE, WA 98107-3940
Contact country: US
Contact telephone: (206)784-7944
Contact email: Not reported
EPA Region: 10
Classification: Non-Generator
Description: Handler: Non-Generators do not presently generate hazardous waste

Owner/Operator Summary:
Owner/operator name: TALLMAN DIAGNOSTIC LAB
Owner/operator address: 5343 TALLMAN AVE NW
SEATTLE, WA 98107
Owner/operator country: US
Owner/operator telephone: Not reported
Legal status: Private
Owner/Operator Type: Owner
Owner/Op start date: 04/01/1985
Owner/Op end date: Not reported

Handler Activities Summary:
U.S. importer of hazardous waste: No
Mixed waste (haz. and radioactive): No
Recycler of hazardous waste: No
Transporter of hazardous waste: No
Treater, storer or disposer of HW: No
Underground injection activity: No
On-site burner exemption: No
Furnace exemption: No
Used oil fuel burner: No
Used oil processor: No
User oil refiner: No
Used oil fuel marketer to burner: No
Used oil Specification marketer: No
Used oil transfer facility: No

TALLMAN DIAGNOSTIC LAB (Continued) **1000289867**

Used oil transporter: No
Off-site waste receiver: Commercial status unknown

Violation Status: No violations found

FINDS:

Registry ID: 110005323694

Environmental Interest/Information System
RCRAInfo is a national information system that supports the Resource Conservation and Recovery Act (RCRA) program through the tracking of events and activities related to facilities that generate, transport, and treat, store, or dispose of hazardous waste. RCRAInfo allows RCRA program staff to track the notification, permit, compliance, and corrective action activities required under RCRA.

ALLSITES:

Facility Id:	12498276
Latitude:	47.667560000000002
Longitude:	-122.38038
Geographic location identifier (alias facid):	12498276
Facility Name:	Tallman Diagnostic Lab
Latitude Decimal Degrees:	47.667560000000002
Longitude Decimal Degrees:	-122.38038
Coordinate Point Areal Extent Code:	99
Horizontal Accuracy Code:	99
Coordinate Point Geographic Position Code:	99
Location Verified Code:	N
Geographic Location Identifier (Alias Facid):	12498276
Interaction (Aka Env Int) Type Code:	HWG
Interaction (Aka Env Int) Description:	Hazardous Waste Generator
Interaction Status:	I
Federal Program Indentifier:	WAD060054483
Interaction Start Date:	1/1/1985
Interaction End Date:	3/27/1985

153
East
1/4-1/2
0.335 mi.
1767 ft.

VERIZON WIRELESS BALLARD **FINDS** **1011932350**
1801 NW MARKET ST **ALLSITES** **N/A**
SEATTLE, WA 98107

Relative: Higher

Actual: 76 ft.

FINDS:

Registry ID: 110037548614

Environmental Interest/Information System
Washington Facility / Site Identification System (WA-FSIS) provides a means to query and display data maintained by the Washington Department of Ecology. This system contains key information for each facility/site that is currently, or has been, of interest to the Air Quality, Dam Safety, Hazardous Waste, Toxics Cleanup, and Water Quality Programs.

VERIZON WIRELESS BALLARD (Continued) **1011932350**

ALLSITES:

Facility Id:	3065143	
Latitude:	47.668669999999999	
Longitude:	-122.380351	
Geographic location identifier (alias facid):		3065143
Facility Name:		Verizon Wireless Ballard
Latitude Decimal Degrees:		47.668669999999999
Longitude Decimal Degrees:		-122.380351
Coordinate Point Areal Extent Code:		99
Horizontal Accuracy Code:		99
Coordinate Point Geographic Position Code:		8
Location Verified Code:		N
Geographic Location Identifier (Alias Facid):		3065143
Interaction (Aka Env Int) Type Code:		TIER2
Interaction (Aka Env Int) Description:		Emergency/Haz Chem Rpt TIER2
Interaction Status:		A
Federal Program Indentifier:		CRK000069430
Interaction Start Date:		1/1/2008
Interaction End Date:		Not reported

AB154 **SALMON BAY SAND & GRAVEL CO INC** **ALLSITES** **U000593321**
SE **5231 SHILSHOLE AVE NW** **UST** **N/A**
1/4-1/2 **SEATTLE, WA 98107**
0.341 mi.
1798 ft. **Site 1 of 6 in cluster AB**

Relative:
Lower

Actual:
28 ft.

ALLSITES:

Facility Id:	78578429	
Latitude:	47.667375	
Longitude:	-122.387351	
Geographic location identifier (alias facid):		78578429
Facility Name:		SALMON BAY SAND & GRAVEL CO INC
Latitude Decimal Degrees:		47.667375
Longitude Decimal Degrees:		-122.387351
Coordinate Point Areal Extent Code:		4
Horizontal Accuracy Code:		13
Coordinate Point Geographic Position Code:		5
Location Verified Code:		N
Geographic Location Identifier (Alias Facid):		78578429
Interaction (Aka Env Int) Type Code:		ENFORFNL
Interaction (Aka Env Int) Description:		Enforcement Final
Interaction Status:		A
Federal Program Indentifier:		Not reported
Interaction Start Date:		1/26/2009
Interaction End Date:		Not reported
Geographic Location Identifier (Alias Facid):		78578429
Interaction (Aka Env Int) Type Code:		SANDGP
Interaction (Aka Env Int) Description:		Sand and Gravel GP
Interaction Status:		A
Federal Program Indentifier:		WAG503189
Interaction Start Date:		12/19/1994
Interaction End Date:		Not reported

SALMON BAY SAND & GRAVEL CO INC (Continued) **U000593321**

Geographic Location Identifier (Alias Facid): 78578429
Interaction (Aka Env Int) Type Code: UST
Interaction (Aka Env Int) Description: Underground Storage Tank
Interaction Status: I
Federal Program Indentifier: 8964
Interaction Start Date: 2/29/2000
Interaction End Date: 5/3/2000

UST:
Facility ID: 78578429
Site ID: 8964
Lat Deg: 47
Lat Min: 40
Lat Sec: 2.54999999999939
Long Deg: -122
Long Min: 23
Long Sec: 14.4635999999832
UBI: Not reported
Phone Number: 2067841234

Tank ID: 34202
Tank Name: NO 1
Install Date: 12/31/1964
Capacity: Not reported
Tank Upgrade Date: 1/1/0001
TankSystem Status: Removed
TankSystem Status Change Date: 8/26/1996
Tank Status: Removed
Tank Permit Expiration Date: 1/1/0001
Tank Closure Date: 1/1/0001
Tank Pumping System: Not reported
Tank Spill Prevention: Not reported
Tank Overfill Prevention: Not reported
Tank Material: Steel
Tank Construction: Not reported
Tank Tightness Test: Not reported
Tank Corrosion Protection: Not reported
Pipe Material: Steel
Pipe Construction: Not reported
Pipe Primary Release Detection: Not reported
Pipe Second Release Detection: Not reported
Pipe Corrosion Protection: Not reported
Tank Primary Release Detection: Not reported
Tank Second Release Detection: Not reported
Pipe Tightness Test: Not reported
Tank Actual Status Date: 8/6/1996
Tag Number: Not reported

Tank ID: 34286
Tank Name: NO 2
Install Date: 12/31/1964
Capacity: Not reported
Tank Upgrade Date: 1/1/0001
TankSystem Status: Removed
TankSystem Status Change Date: 8/26/1996

SALMON BAY SAND & GRAVEL CO INC (Continued) **U000593321**

Tank Status:	Removed
Tank Permit Expiration Date:	1/1/0001
Tank Closure Date:	1/1/0001
Tank Pumping System:	Not reported
Tank Spill Prevention:	Not reported
Tank Overfill Prevention:	Not reported
Tank Material:	Steel
Tank Construction:	Not reported
Tank Tightness Test:	Not reported
Tank Corrosion Protection:	Sacrificial Anode
Pipe Material:	Steel
Pipe Construction:	Not reported
Pipe Primary Release Detection:	Not reported
Pipe Second Release Detection:	Not reported
Pipe Corrosion Protection:	Not reported
Tank Primary Release Detection:	Not reported
Tank Second Release Detection:	Not reported
Pipe Tightness Test:	Not reported
Tank Actual Status Date:	8/6/1996
Tag Number:	Not reported

AB155 **SALMON BAY SAND & GRAVEL CO** **ALLSITES** **S110040605**
SE **5228 SHILSHOLE AVE NW** **MANIFEST** **N/A**
1/4-1/2 **SEATTLE, WA 98107**
0.343 mi.
1813 ft. **Site 2 of 6 in cluster AB**

Relative:
Lower

Actual:
28 ft.

ALLSITES:

Facility Id:	24670	
Latitude:	47.66534	
Longitude:	-122.38287	
Geographic location identifier (alias facid):		24670
Facility Name:		SALMON BAY SAND & GRAVEL CO
Latitude Decimal Degrees:		47.66534
Longitude Decimal Degrees:		-122.38287
Coordinate Point Areal Extent Code:		0
Horizontal Accuracy Code:		99
Coordinate Point Geographic Position Code:		8
Location Verified Code:		N
Geographic Location Identifier (Alias Facid):		24670
Interaction (Aka Env Int) Type Code:		HWG
Interaction (Aka Env Int) Description:		Hazardous Waste Generator
Interaction Status:		A
Federal Program Indentifier:		WAH000035626
Interaction Start Date:		10/15/2009
Interaction End Date:		Not reported

WA MANIFEST:

Facility Site ID Number:	24670
SWC Desc:	Not reported
FWC Desc:	D002
Form Comm:	Disposal of Constructon Chemicals "manufactured by others", which have passed the retail shelf life of the products this is not a "spill or a claen up" as much as it is a housekeeping issue with our inventory
Data Year:	2009

SALMON BAY SAND & GRAVEL CO (Continued) **S110040605**

Permit by Rule:	False
Treatment by Generator:	False
Mixed radioactive waste:	False
Importer of hazardous waste:	False
Immediate recycler:	False
Treatment/Storage/Disposal/Recycling Facility:	False
Generator of dangerous fuel waste:	False
Generator marketing to burner:	False
"Other marketers (i.e., blender, distributor, etc.)":	False
Utility boiler burner:	False
Industry boiler burner:	False
Industrial Furnace:	False
Smelter defferal:	False
Universal waste - batteries - generate:	False
Universal waste - thermostats - generate:	False
Universal waste - mercury - generate:	False
Universal waste - lamps - generate:	False
Universal waste - batteries - accumulate:	False
Universal waste - thermostats - accumulate:	False
Universal waste - mercury - accumulate:	False
Universal waste - lamps - accumulate:	False
Destination Facility for Universal Waste:	False
Off-specification used oil burner - utility boiler:	False
Off-specification used oil burner - industrial boiler:	False
Off-specification used oil burner - industrial furnace:	False
EPA ID:	WAH000035626
Facility Address 2:	Not reported
TAX REG NBR:	178000202
NAICS CD:	327320
BUSINESS TYPE:	Construction Materials
MAIL NAME:	Salmon Bay Sand & Gravel Co
MAIL ADDR LINE1:	PO Box 70328
MAIL CITY,ST,ZIP:	Seattle, WA 98127
MAIL COUNTRY:	UNITED STATES
LEGAL ORG NAME:	Not reported
LEGAL ORG TYPE:	Private
LEGAL ADDR LINE1:	PO Box 70497
LEGAL CITY,ST,ZIP:	Seattle, WA 98107
LEGAL COUNTRY:	UNITED STATES
LEGAL PHONE NBR:	(206)784-1234
LEGAL EFFECTIVE DATE:	1/1/1970
LAND ORG NAME:	Salmon Bay Sand & Gravel Co
LAND ORG TYPE:	Private
LAND PERSON NAME:	Not reported
LAND ADDR LINE1:	PO Box 70328
LAND CITY,ST,ZIP:	Seattle, WA 98127
LAND COUNTRY:	UNITED STATES
LAND PHONE NBR:	(206)784-1234
OPERATOR ORG NAME:	Salmon Bay Sand & Gravel Co
OPERATOR ORG TYPE:	Private
OPERATOR ADDR LINE1:	PO Box 70328
OPERATOR CITY,ST,ZIP:	Seattle, WA 98107
OPERATOR COUNTRY:	UNITED STATES
OPERATOR PHONE NBR:	(206)784-1234
OPERATOR EFFECTIVE DATE:	Not reported
SITE CONTACT NAME:	Paul W Cochran
SITE CONTACT ADDR LINE1:	PO Box 70328

SALMON BAY SAND & GRAVEL CO (Continued) **S110040605**

SITE CONTACT ZIP:	Seattle, WA 98127
SITE CONTACT COUNTRY:	UNITED STATES
SITE CONTACT PHONE NBR:	(206)297-4720
SITE CONTACT EMAIL:	pwcochran@sbsg.com
FORM CONTACT NAME:	Paul W Cochran
FORM CONTACT ADDR LINE1:	PO Box 70328
FORM CONTACT CITY,ST,ZIP:	Seattle, WA 98127
FORM CONTACT COUNTRY:	UNITED STATES
FORM CONTACT PHONE NBR:	(206)297-4720
FORM CONTACT EMAIL:	pwcochran@sbsg.com
GEN STATUS CD:	MQG
MONTHLY GENERATION:	False
BATCH GENERATION:	False
ONE TIME GENERATION:	True
TRANSPORTS OWN WASTE:	False
TRANSPORTS OTHRS WASTE:	False
RECYCLER ONSITE:	False
TRANSFER FACILITY:	False
OTHER EXEMPTION:	Not reported
UW BATTERY GEN:	False
USED OIL TRANSPORTER:	False
USED OIL TRANSFER FACLTY:	False
USED OIL PROCESSOR:	False
USED OIL REREFINER:	False
USED OIL FUEL MRKTR DIRECTS SHPMNTS:	False
USED OIL FUEL MRKTR MEETS SPECS:	False

AC156 **SALMON BAY EAGLES 2141 FOE** **ALLSITES U001122997**
ESE **5244 LEARY AVE NW** **UST N/A**
1/4-1/2 **SEATTLE, WA 98107**
0.345 mi.
1820 ft. **Site 1 of 3 in cluster AC**

Relative:
Lower

Actual:
43 ft.

ALLSITES:

Facility Id:	51566272
Latitude:	47.665599999999998
Longitude:	-122.382239
Geographic location identifier (alias facid):	51566272
Facility Name:	SALMON BAY EAGLES 2141 FOE
Latitude Decimal Degrees:	47.665599999999998
Longitude Decimal Degrees:	-122.382239
Coordinate Point Areal Extent Code:	4
Horizontal Accuracy Code:	6
Coordinate Point Geographic Position Code:	5
Location Verified Code:	N
Geographic Location Identifier (Alias Facid):	51566272
Interaction (Aka Env Int) Type Code:	UST
Interaction (Aka Env Int) Description:	Underground Storage Tank
Interaction Status:	I
Federal Program Indentifier:	3024
Interaction Start Date:	2/29/2000
Interaction End Date:	5/3/2000

UST:

Facility ID:	51566272

SALMON BAY EAGLES 2141 FOE (Continued) **U001122997**

Site ID:	3024
Lat Deg:	Not reported
Lat Min:	Not reported
Lat Sec:	Not reported
Long Deg:	Not reported
Long Min:	Not reported
Long Sec:	Not reported
UBI:	Not reported
Phone Number:	2067837791

Tank ID:	38349
Tank Name:	3
Install Date:	12/31/1964
Capacity:	Not reported
Tank Upgrade Date:	1/1/0001
TankSystem Status:	Closed in Place
TankSystem Status Change Date:	8/26/1996
Tank Status:	Closed in Place
Tank Permit Expiration Date:	1/1/0001
Tank Closure Date:	1/1/0001
Tank Pumping System:	Not reported
Tank Spill Prevention:	Not reported
Tank Overfill Prevention:	Not reported
Tank Material:	Steel
Tank Construction:	Not reported
Tank Tightness Test:	Not reported
Tank Corrosion Protection:	Not reported
Pipe Material:	Not reported
Pipe Construction:	Not reported
Pipe Primary Release Detection:	Not reported
Pipe Second Release Detection:	Not reported
Pipe Corrosion Protection:	Not reported
Tank Primary Release Detection:	Not reported
Tank Second Release Detection:	Not reported
Pipe Tightness Test:	Not reported
Tank Actual Status Date:	8/6/1996
Tag Number:	Not reported

Tank ID:	38385
Tank Name:	1
Install Date:	12/31/1964
Capacity:	Not reported
Tank Upgrade Date:	1/1/0001
TankSystem Status:	Closed in Place
TankSystem Status Change Date:	8/26/1996
Tank Status:	Closed in Place
Tank Permit Expiration Date:	1/1/0001
Tank Closure Date:	1/1/0001
Tank Pumping System:	Not reported
Tank Spill Prevention:	Not reported
Tank Overfill Prevention:	Not reported
Tank Material:	Steel
Tank Construction:	Not reported
Tank Tightness Test:	Not reported
Tank Corrosion Protection:	Not reported
Pipe Material:	Not reported

SALMON BAY EAGLES 2141 FOE (Continued) **U001122997**

Pipe Construction:	Not reported
Pipe Primary Release Detection:	Not reported
Pipe Second Release Detection:	Not reported
Pipe Corrosion Protection:	Not reported
Tank Primary Release Detection:	Not reported
Tank Second Release Detection:	Not reported
Pipe Tightness Test:	Not reported
Tank Actual Status Date:	8/6/1996
Tag Number:	Not reported

Tank ID:	38400
Tank Name:	5
Install Date:	12/31/1964
Capacity:	111 TO 1,100 Gallons
Tank Upgrade Date:	1/1/0001
TankSystem Status:	Closed in Place
TankSystem Status Change Date:	8/26/1996
Tank Status:	Closed in Place
Tank Permit Expiration Date:	1/1/0001
Tank Closure Date:	1/1/0001
Tank Pumping System:	Not reported
Tank Spill Prevention:	Not reported
Tank Overfill Prevention:	Not reported
Tank Material:	Steel
Tank Construction:	Not reported
Tank Tightness Test:	Not reported
Tank Corrosion Protection:	Not reported
Pipe Material:	Not reported
Pipe Construction:	Not reported
Pipe Primary Release Detection:	Not reported
Pipe Second Release Detection:	Not reported
Pipe Corrosion Protection:	Not reported
Tank Primary Release Detection:	Not reported
Tank Second Release Detection:	Not reported
Pipe Tightness Test:	Not reported
Tank Actual Status Date:	8/6/1996
Tag Number:	Not reported

Tank ID:	38440
Tank Name:	4
Install Date:	12/31/1964
Capacity:	Not reported
Tank Upgrade Date:	1/1/0001
TankSystem Status:	Closed in Place
TankSystem Status Change Date:	8/26/1996
Tank Status:	Closed in Place
Tank Permit Expiration Date:	1/1/0001
Tank Closure Date:	1/1/0001
Tank Pumping System:	Not reported
Tank Spill Prevention:	Not reported
Tank Overfill Prevention:	Not reported
Tank Material:	Steel
Tank Construction:	Not reported
Tank Tightness Test:	Not reported
Tank Corrosion Protection:	Not reported

SALMON BAY EAGLES 2141 FOE (Continued) **U001122997**

Pipe Material:	Not reported
Pipe Construction:	Not reported
Pipe Primary Release Detection:	Not reported
Pipe Second Release Detection:	Not reported
Pipe Corrosion Protection:	Not reported
Tank Primary Release Detection:	Not reported
Tank Second Release Detection:	Not reported
Pipe Tightness Test:	Not reported
Tank Actual Status Date:	8/6/1996
Tag Number:	Not reported

Tank ID:	38494
Tank Name:	2
Install Date:	12/31/1964
Capacity:	Not reported
Tank Upgrade Date:	1/1/0001
TankSystem Status:	Closed in Place
TankSystem Status Change Date:	8/26/1996
Tank Status:	Closed in Place
Tank Permit Expiration Date:	1/1/0001
Tank Closure Date:	1/1/0001
Tank Pumping System:	Not reported
Tank Spill Prevention:	Not reported
Tank Overfill Prevention:	Not reported
Tank Material:	Steel
Tank Construction:	Not reported
Tank Tightness Test:	Not reported
Tank Corrosion Protection:	Not reported
Pipe Material:	Not reported
Pipe Construction:	Not reported
Pipe Primary Release Detection:	Not reported
Pipe Second Release Detection:	Not reported
Pipe Corrosion Protection:	Not reported
Tank Primary Release Detection:	Not reported
Tank Second Release Detection:	Not reported
Pipe Tightness Test:	Not reported
Tank Actual Status Date:	8/6/1996
Tag Number:	Not reported

Tank ID:	38515
Tank Name:	6
Install Date:	12/31/1964
Capacity:	111 TO 1,100 Gallons
Tank Upgrade Date:	1/1/0001
TankSystem Status:	Closed in Place
TankSystem Status Change Date:	8/26/1996
Tank Status:	Closed in Place
Tank Permit Expiration Date:	1/1/0001
Tank Closure Date:	1/1/0001
Tank Pumping System:	Not reported
Tank Spill Prevention:	Not reported
Tank Overfill Prevention:	Not reported
Tank Material:	Steel
Tank Construction:	Not reported
Tank Tightness Test:	Not reported

SALMON BAY EAGLES 2141 FOE (Continued) **U001122997**

Tank Corrosion Protection:	Not reported
Pipe Material:	Not reported
Pipe Construction:	Not reported
Pipe Primary Release Detection:	Not reported
Pipe Second Release Detection:	Not reported
Pipe Corrosion Protection:	Not reported
Tank Primary Release Detection:	Not reported
Tank Second Release Detection:	Not reported
Pipe Tightness Test:	Not reported
Tank Actual Status Date:	8/6/1996
Tag Number:	Not reported

AB157 **COWMAN CAMPBELL PAINT COMPANY** **ALLSITES** **U001127936**
SE **5223 SHILSHOLE** **UST** **N/A**
1/4-1/2 **SEATTLE, WA 98107**
0.352 mi.
1856 ft. **Site 3 of 6 in cluster AB**

Relative:
Lower

Actual:
27 ft.

ALLSITES:

Facility Id:	64181463
Latitude:	47.667264000000003
Longitude:	-122.387351
Geographic location identifier (alias facid):	64181463
Facility Name:	COWMAN CAMPBELL PAINT COMPANY
Latitude Decimal Degrees:	47.667264000000003
Longitude Decimal Degrees:	-122.387351
Coordinate Point Areal Extent Code:	4
Horizontal Accuracy Code:	13
Coordinate Point Geographic Position Code:	5
Location Verified Code:	N
Geographic Location Identifier (Alias Facid):	64181463
Interaction (Aka Env Int) Type Code:	UST
Interaction (Aka Env Int) Description:	Underground Storage Tank
Interaction Status:	I
Federal Program Indentifier:	100559
Interaction Start Date:	5/2/1991
Interaction End Date:	5/3/2000

UST:

Facility ID:	64181463
Site ID:	100559
Lat Deg:	47
Lat Min:	40
Lat Sec:	2.15040000001068
Long Deg:	-122
Long Min:	23
Long Sec:	14.4635999999832
UBI:	Not reported
Phone Number:	2067838835
Tank ID:	27223
Tank Name:	4
Install Date:	12/31/1964
Capacity:	Not reported
Tank Upgrade Date:	1/1/0001

COWMAN CAMPBELL PAINT COMPANY (Continued) **U001127936**

TankSystem Status:	Removed
TankSystem Status Change Date:	8/26/1996
Tank Status:	Removed
Tank Permit Expiration Date:	1/1/0001
Tank Closure Date:	1/1/0001
Tank Pumping System:	Not reported
Tank Spill Prevention:	Not reported
Tank Overfill Prevention:	Not reported
Tank Material:	Steel
Tank Construction:	Single Wall Tank
Tank Tightness Test:	Not reported
Tank Corrosion Protection:	Not reported
Pipe Material:	Steel
Pipe Construction:	Not reported
Pipe Primary Release Detection:	Not reported
Pipe Second Release Detection:	Not reported
Pipe Corrosion Protection:	Not reported
Tank Primary Release Detection:	Not reported
Tank Second Release Detection:	Not reported
Pipe Tightness Test:	Not reported
Tank Actual Status Date:	8/6/1996
Tag Number:	Not reported

Tank ID:	27281
Tank Name:	6
Install Date:	12/31/1964
Capacity:	Not reported
Tank Upgrade Date:	1/1/0001
TankSystem Status:	Removed
TankSystem Status Change Date:	8/26/1996
Tank Status:	Removed
Tank Permit Expiration Date:	1/1/0001
Tank Closure Date:	1/1/0001
Tank Pumping System:	Not reported
Tank Spill Prevention:	Not reported
Tank Overfill Prevention:	Not reported
Tank Material:	Steel
Tank Construction:	Single Wall Tank
Tank Tightness Test:	Not reported
Tank Corrosion Protection:	Not reported
Pipe Material:	Steel
Pipe Construction:	Not reported
Pipe Primary Release Detection:	Not reported
Pipe Second Release Detection:	Not reported
Pipe Corrosion Protection:	Not reported
Tank Primary Release Detection:	Not reported
Tank Second Release Detection:	Not reported
Pipe Tightness Test:	Not reported
Tank Actual Status Date:	8/6/1996
Tag Number:	Not reported

Tank ID:	27322
Tank Name:	2
Install Date:	12/31/1964
Capacity:	Not reported

COWMAN CAMPBELL PAINT COMPANY (Continued) **U001127936**

Tank Upgrade Date:	1/1/0001
TankSystem Status:	Removed
TankSystem Status Change Date:	8/26/1996
Tank Status:	Removed
Tank Permit Expiration Date:	1/1/0001
Tank Closure Date:	1/1/0001
Tank Pumping System:	Not reported
Tank Spill Prevention:	Not reported
Tank Overfill Prevention:	Not reported
Tank Material:	Steel
Tank Construction:	Single Wall Tank
Tank Tightness Test:	Not reported
Tank Corrosion Protection:	Not reported
Pipe Material:	Steel
Pipe Construction:	Not reported
Pipe Primary Release Detection:	Not reported
Pipe Second Release Detection:	Not reported
Pipe Corrosion Protection:	Not reported
Tank Primary Release Detection:	Not reported
Tank Second Release Detection:	Not reported
Pipe Tightness Test:	Not reported
Tank Actual Status Date:	8/6/1996
Tag Number:	Not reported

Tank ID:	27337
Tank Name:	5
Install Date:	12/31/1964
Capacity:	Not reported
Tank Upgrade Date:	1/1/0001
TankSystem Status:	Removed
TankSystem Status Change Date:	8/26/1996
Tank Status:	Removed
Tank Permit Expiration Date:	1/1/0001
Tank Closure Date:	1/1/0001
Tank Pumping System:	Not reported
Tank Spill Prevention:	Not reported
Tank Overfill Prevention:	Not reported
Tank Material:	Steel
Tank Construction:	Single Wall Tank
Tank Tightness Test:	Not reported
Tank Corrosion Protection:	Not reported
Pipe Material:	Steel
Pipe Construction:	Not reported
Pipe Primary Release Detection:	Not reported
Pipe Second Release Detection:	Not reported
Pipe Corrosion Protection:	Not reported
Tank Primary Release Detection:	Not reported
Tank Second Release Detection:	Not reported
Pipe Tightness Test:	Not reported
Tank Actual Status Date:	8/6/1996
Tag Number:	Not reported

Tank ID:	27378
Tank Name:	1
Install Date:	12/31/1964

COWMAN CAMPBELL PAINT COMPANY (Continued) **U001127936**

Capacity:	Not reported
Tank Upgrade Date:	1/1/0001
TankSystem Status:	Removed
TankSystem Status Change Date:	8/26/1996
Tank Status:	Removed
Tank Permit Expiration Date:	1/1/0001
Tank Closure Date:	1/1/0001
Tank Pumping System:	Not reported
Tank Spill Prevention:	Not reported
Tank Overfill Prevention:	Not reported
Tank Material:	Steel
Tank Construction:	Single Wall Tank
Tank Tightness Test:	Not reported
Tank Corrosion Protection:	Not reported
Pipe Material:	Steel
Pipe Construction:	Not reported
Pipe Primary Release Detection:	Not reported
Pipe Second Release Detection:	Not reported
Pipe Corrosion Protection:	Not reported
Tank Primary Release Detection:	Not reported
Tank Second Release Detection:	Not reported
Pipe Tightness Test:	Not reported
Tank Actual Status Date:	8/6/1996
Tag Number:	Not reported

Tank ID:	27440
Tank Name:	3
Install Date:	12/31/1964
Capacity:	Not reported
Tank Upgrade Date:	1/1/0001
TankSystem Status:	Removed
TankSystem Status Change Date:	8/26/1996
Tank Status:	Removed
Tank Permit Expiration Date:	1/1/0001
Tank Closure Date:	1/1/0001
Tank Pumping System:	Not reported
Tank Spill Prevention:	Not reported
Tank Overfill Prevention:	Not reported
Tank Material:	Steel
Tank Construction:	Single Wall Tank
Tank Tightness Test:	Not reported
Tank Corrosion Protection:	Not reported
Pipe Material:	Steel
Pipe Construction:	Not reported
Pipe Primary Release Detection:	Not reported
Pipe Second Release Detection:	Not reported
Pipe Corrosion Protection:	Not reported
Tank Primary Release Detection:	Not reported
Tank Second Release Detection:	Not reported
Pipe Tightness Test:	Not reported
Tank Actual Status Date:	8/6/1996
Tag Number:	Not reported

158 ENE 1/4-1/2 0.352 mi. 1857 ft.

WALL HARRY
1746 NW 58TH ST
SEATTLE, WA 98107

RCRA-NonGen
FINDS
ALLSITES

1000275422
WAD980834550

Relative: Higher

Actual: 98 ft.

RCRA-NonGen:

Date form received by agency:	06/04/1984
Facility name:	WALL HARRY
Facility address:	1746 NW 58TH ST SEATTLE, WA 98107
EPA ID:	WAD980834550
Mailing address:	9411 17TH AVE NE SEATTLE, WA 98115-3217
Contact:	HARRY WALL
Contact address:	9411 17TH AVE NE SEATTLE, WA 98115-3217
Contact country:	US
Contact telephone:	(206)522-7027
Contact email:	Not reported
EPA Region:	10
Classification:	Non-Generator
Description:	Handler: Non-Generators do not presently generate hazardous waste

Handler Activities Summary:

U.S. importer of hazardous waste:	No
Mixed waste (haz. and radioactive):	No
Recycler of hazardous waste:	No
Transporter of hazardous waste:	No
Treater, storer or disposer of HW:	No
Underground injection activity:	No
On-site burner exemption:	No
Furnace exemption:	No
Used oil fuel burner:	No
Used oil processor:	No
User oil refiner:	No
Used oil fuel marketer to burner:	No
Used oil Specification marketer:	No
Used oil transfer facility:	No
Used oil transporter:	No
Off-site waste receiver:	Commercial status unknown

Violation Status: No violations found

FINDS:

Registry ID: 110005334735

Environmental Interest/Information System

RCRAInfo is a national information system that supports the Resource Conservation and Recovery Act (RCRA) program through the tracking of events and activities related to facilities that generate, transport, and treat, store, or dispose of hazardous waste. RCRAInfo allows RCRA program staff to track the notification, permit, compliance, and corrective action activities required under RCRA.

ALLSITES:

Facility Id: 89228193

WALL HARRY (Continued) **1000275422**

Latitude:	47.6708	
Longitude:	-122.37947	
Geographic location identifier (alias facid):		89228193
Facility Name:		Wall Harry
Latitude Decimal Degrees:		47.6708
Longitude Decimal Degrees:		-122.37947
Coordinate Point Areal Extent Code:		99
Horizontal Accuracy Code:		99
Coordinate Point Geographic Position Code:		99
Location Verified Code:		N
Geographic Location Identifier (Alias Facid):		89228193
Interaction (Aka Env Int) Type Code:		HWG
Interaction (Aka Env Int) Description:		Hazardous Waste Generator
Interaction Status:		I
Federal Program Indentifier:		WAD980834550
Interaction Start Date:		6/4/1984
Interaction End Date:		3/18/1985

AB159 **COVICH WILLIAMS CO INC** **ALLSITES** **S105398283**
SE **5219 SHILSHOLE AVE NW** **SPILLS** **N/A**
1/4-1/2 **SEATTLE, WA**
0.358 mi.
1890 ft. **Site 4 of 6 in cluster AB**

Relative:
Lower

Actual:
27 ft.

ALLSITES:

Facility Id:	33175859	
Latitude:	47.665149999999997	
Longitude:	-122.38243	
Geographic location identifier (alias facid):		33175859
Facility Name:		Covich Williams Co Inc
Latitude Decimal Degrees:		47.665149999999997
Longitude Decimal Degrees:		-122.38243
Coordinate Point Areal Extent Code:		99
Horizontal Accuracy Code:		99
Coordinate Point Geographic Position Code:		99
Location Verified Code:		N
Geographic Location Identifier (Alias Facid):		33175859
Interaction (Aka Env Int) Type Code:		TIER2
Interaction (Aka Env Int) Description:		Emergency/Haz Chem Rpt TIER2
Interaction Status:		A
Federal Program Indentifier:		WAD000834648
Interaction Start Date:		1/1/1994
Interaction End Date:		Not reported
Geographic Location Identifier (Alias Facid):		33175859
Interaction (Aka Env Int) Type Code:		HWG
Interaction (Aka Env Int) Description:		Hazardous Waste Generator
Interaction Status:		I
Federal Program Indentifier:		WAD000834648
Interaction Start Date:		8/14/1980
Interaction End Date:		12/31/1993
Geographic Location Identifier (Alias Facid):		33175859
Interaction (Aka Env Int) Type Code:		ENFORFNL
Interaction (Aka Env Int) Description:		Enforcement Final

COVICH WILLIAMS CO INC (Continued) **S105398283**

Interaction Status: A
Federal Program Indentifier: Not reported
Interaction Start Date: 2/18/2004
Interaction End Date: Not reported

SPILLS:

Facility ID: 426837
Medium: Not reported
Material Desc: PETROLEUM - DIESEL FUEL
Material Qty: 20
Material Units: GALLON
Date Received: 5/21/1997
Contact Name: Not reported

Facility ID: 508485
Medium: Not reported
Material Desc: PETROLEUM - DIESEL FUEL
Material Qty: 10
Material Units: GALLON
Date Received: 12/30/1999
Contact Name: Not reported

Facility ID: 504737
Medium: Not reported
Material Desc: PETROLEUM - DIESEL FUEL
Material Qty: 2
Material Units: GALLON
Date Received: 6/21/1999
Contact Name: VESSEL TANYA ROSE

Facility ID: 508703
Medium: Not reported
Material Desc: PETROLEUM - DIESEL FUEL
Material Qty: 2
Material Units: GALLON
Date Received: 1/13/2000
Contact Name: FRED DAHL

Facility ID: 511759
Medium: Not reported
Material Desc: PETROLEUM - DIESEL FUEL
Material Qty: 5
Material Units: GALLON
Date Received: 6/21/2000
Contact Name: NEIL ANDERSON

Facility ID: 511138
Medium: Not reported
Material Desc: PETROLEUM - OIL OTHER
Material Qty: Not reported
Material Units: Not reported
Date Received: 5/19/2000
Contact Name: COVICH & WILLIAMS CO

Facility ID: 515430
Medium: Not reported

COVICH WILLIAMS CO INC (Continued) **S105398283**

Material Desc: PETROLEUM - DIESEL FUEL
Material Qty: 20
Material Units: GALLON
Date Received: 1/3/2001
Contact Name: Not reported

Facility ID: 511902
Medium: Not reported
Material Desc: PETROLEUM - DIESEL FUEL
Material Qty: 100
Material Units: GALLON
Date Received: 6/29/2000
Contact Name: RETRIEVER / UNKNOWN

Facility ID: 512782
Medium: Not reported
Material Desc: PETROLEUM - DIESEL FUEL
Material Qty: 2
Material Units: QUART
Date Received: 8/14/2000
Contact Name: COVICH & WILLIAMS, INC.

Facility ID: 518570
Medium: Not reported
Material Desc: PETROLEUM - DIESEL FUEL
Material Qty: 1
Material Units: GALLON
Date Received: 6/4/2001
Contact Name: UNKNOWN

Facility ID: 517840
Medium: Not reported
Material Desc: PETROLEUM - DIESEL FUEL
Material Qty: 1
Material Units: GALLON
Date Received: 4/24/2001
Contact Name: MISTY FJORD SEAFOODS

Facility ID: 520091
Medium: Not reported
Material Desc: PETROLEUM - DIESEL FUEL
Material Qty: 2
Material Units: QUART
Date Received: 8/2/2001
Contact Name: KEITH HANSON

Facility ID: 523936
Medium: Not reported
Material Desc: PETROLEUM - DIESEL FUEL
Material Qty: 3
Material Units: GALLON
Date Received: 1/25/2002
Contact Name: Not reported

Facility ID: 526471
Medium: Not reported
Material Desc: PETROLEUM - DIESEL FUEL

COVICH WILLIAMS CO INC (Continued) **S105398283**

Material Qty: 1
Material Units: GALLON
Date Received: 5/15/2002
Contact Name: GARCIA

Facility ID: 523679
Medium: Not reported
Material Desc: PETROLEUM - DIESEL FUEL
Material Qty: 5
Material Units: GALLON
Date Received: 1/13/2002
Contact Name: Not reported

Facility ID: 529172
Medium: Not reported
Material Desc: PETROLEUM - DIESEL FUEL
Material Qty: 2
Material Units: QUART
Date Received: 9/19/2002
Contact Name: MATTSEN

Facility ID: 561160
Medium: Not reported
Material Desc: PETROLEUM - DIESEL FUEL
Material Qty: 2
Material Units: OUNCE
Date Received: 3/10/2007
Contact Name: HOHEISEL

Facility ID: 610444
Medium: SURFACE WATER-MARINE
Material Desc: PETROLEUM - UNKNOWN
Material Qty: Not reported
Material Units: GALLON
Date Received: 1/12/2009 10:40:00 AM
Contact Name: UNKNOWN

Facility ID: 603331
Medium: Not reported
Material Desc: PETROLEUM - DIESEL FUEL
Material Qty: 50
Material Units: GALLON
Date Received: 1/17/2008 2:08:00 PM
Contact Name: WILLIAMS

Facility ID: 603331
Medium: Not reported
Material Desc: PETROLEUM - DIESEL FUEL
Material Qty: 100
Material Units: GALLON
Date Received: 1/17/2008 2:49:00 PM
Contact Name: MCCRADLE

Facility ID: 613903
Medium: SURFACE WATER-MARINE
Material Desc: PETROLEUM - DIESEL FUEL
Material Qty: Not reported

COVICH WILLIAMS CO INC (Continued) **S105398283**

Material Units: GALLON
Date Received: 7/3/2009 1:00:00 PM
Contact Name: WILLIAMS

Facility ID: 619588
Medium: SURFACE WATER-MARINE
Material Desc: PETROLEUM - DIESEL FUEL
Material Qty: 1
Material Units: GALLON
Date Received: 4/30/2010 2:22:00 PM
Contact Name: KIDDELL

Facility ID: 618849
Medium: SURFACE WATER-FRESH
Material Desc: PETROLEUM - DIESEL FUEL
Material Qty: Not reported
Material Units: GALLON
Date Received: 3/25/2010 10:04:00 AM
Contact Name: HANSEN

AD160 **HIRAM CHITTENDON LOCKS** **ICR** **S103507782**
West **3015 NW 54TH ST.** **N/A**
1/4-1/2 **SEATTLE, WA 98107**
0.359 mi.
1895 ft. **Site 1 of 2 in cluster AD**

Relative:
Lower

Actual:
41 ft.

ICR:
Date Ecology Received Report: 09/21/93
Contaminants Found at Site: Petroleum products
Media Contaminated: Soil
Waste Management: Tank
Region: North Western
Type of Report Ecology Received: Interim cleanup report
Site Register Issue: 93-08
County Code: 17
Contact: Not reported
Report Title: Not reported

AD161 **US ARMY COE LAKE WASHINGTON SHIP CANAL** **RCRA-CESQG** **1001820665**
West **3015 NW 54TH ST** **FINDS** **WA3960010152**
1/4-1/2 **SEATTLE, WA 98107** **CSCSL**
0.359 mi. **ALLSITES**
1895 ft. **Site 2 of 2 in cluster AD** **LUST**
UST

Relative:
Lower **MANIFEST**
SPILLS

Actual:
41 ft.

RCRA-CESQG:
Date form received by agency: 01/04/2008
Facility name: US ARMY COE LAKE WASHINGTON SHIP CANAL
Facility address: 3015 NW 54TH ST
SEATTLE, WA 981074299
EPA ID: WA3960010152
Contact: DRU E BUTTERFIELD
Contact address: 3015 NW 54TH ST
SEATTLE, WA 98107-4213

US ARMY COE LAKE WASHINGTON SHIP CANAL (Continued) **1001820665**

Contact country: US
Contact telephone: (206)789-2622
Contact email: Not reported
EPA Region: 10
Classification: Conditionally Exempt Small Quantity Generator
Description: Handler: generates 100 kg or less of hazardous waste per calendar month, and accumulates 1000 kg or less of hazardous waste at any time; or generates 1 kg or less of acutely hazardous waste per calendar month, and accumulates at any time: 1 kg or less of acutely hazardous waste; or 100 kg or less of any residue or contaminated soil, waste or other debris resulting from the cleanup of a spill, into or on any land or water, of acutely hazardous waste; or generates 100 kg or less of any residue or contaminated soil, waste or other debris resulting from the cleanup of a spill, into or on any land or water, of acutely hazardous waste during any calendar month, and accumulates at any time: 1 kg or less of acutely hazardous waste; or 100 kg or less of any residue or contaminated soil, waste or other debris resulting from the cleanup of a spill, into or on any land or water, of acutely hazardous waste

Owner/Operator Summary:
Owner/operator name: WA ARMY COE SEATTLE DIST PORT
Owner/operator address: 3015 NW 54TH ST
SEATTLE, WA 98107
Owner/operator country: US
Owner/operator telephone: Not reported
Legal status: Federal
Owner/Operator Type: Operator
Owner/Op start date: 07/24/1996
Owner/Op end date: Not reported

Handler Activities Summary:
U.S. importer of hazardous waste: No
Mixed waste (haz. and radioactive): No
Recycler of hazardous waste: No
Transporter of hazardous waste: No
Treater, storer or disposer of HW: No
Underground injection activity: No
On-site burner exemption: No
Furnace exemption: No
Used oil fuel burner: No
Used oil processor: No
User oil refiner: No
Used oil fuel marketer to burner: No
Used oil Specification marketer: No
Used oil transfer facility: No
Used oil transporter: No
Off-site waste receiver: Commercial status unknown

Universal Waste Summary:
Waste type: Batteries
Accumulated waste on-site: No
Generated waste on-site: Yes

Waste type: Lamps
Accumulated waste on-site: No

US ARMY COE LAKE WASHINGTON SHIP CANAL (Continued) **1001820665**

Generated waste on-site: Yes

Historical Generators:
Date form received by agency: 12/31/2007
Facility name: US ARMY COE LAKE WASHINGTON SHIP CANAL
Classification: Not a generator, verified

Date form received by agency: 12/31/2005
Facility name: US ARMY COE LAKE WASHINGTON SHIP CANAL
Classification: Small Quantity Generator

Date form received by agency: 12/31/2003
Facility name: US ARMY COE LAKE WASHINGTON SHIP CANAL
Classification: Small Quantity Generator

Date form received by agency: 06/13/2000
Facility name: US ARMY COE LAKE WASHINGTON SHIP CANAL
Site name: USARMY COE LAKE WASHINGTON SHIP CANAL
Classification: Large Quantity Generator

Violation Status: No violations found

FINDS:

Registry ID: 110005309629

Environmental Interest/Information System

Washington Facility / Site Identification System (WA-FSIS) provides a means to query and display data maintained by the Washington Department of Ecology. This system contains key information for each facility/site that is currently, or has been, of interest to the Air Quality, Dam Safety, Hazardous Waste, Toxics Cleanup, and Water Quality Programs.

NCDB (National Compliance Data Base) supports implementation of the Federal Insecticide, Fungicide, and Rodenticide Act (FIFRA) and the Toxic Substances Control Act (TSCA). The system tracks inspections in regions and states with cooperative agreements, enforcement actions, and settlements.

RCRAInfo is a national information system that supports the Resource Conservation and Recovery Act (RCRA) program through the tracking of events and activities related to facilities that generate, transport, and treat, store, or dispose of hazardous waste. RCRAInfo allows RCRA program staff to track the notification, permit, compliance, and corrective action activities required under RCRA.

CSCSL:
Facility ID: 2460
Facility Type: Independent
Region: Northwest
Ecology Status Code: 1
Entered Date: 2/25/1994
Updated Date: 6/23/2009
Brownfield Status: 0
Rank Status: Not reported

US ARMY COE LAKE WASHINGTON SHIP CANAL (Continued) **1001820665**

PSI Status:	1
Clean Method:	Not reported
Drinking Water Type:	Not reported
Cleanup Standard:	Not reported
Acres Remediated:	Not reported
Latitude:	47.667639
Longitude:	-122.39853
Lat/Long:	47.667639 / -122.39853
Lat/Long (dms):	47 40 3.5 / -122 23 54.708
Media Status Desc:	1/1/0001
Affected Media:	Groundwater
Affected Media Status:	Below Cleanup Level
Pesticides:	Not reported
Petroleum Products:	Below Cleanup Level
Phenolic Compounds:	Not reported
Reactive Wastes:	Not reported
Corrosive Wastes:	Not reported
Radioactive Wastes:	Not reported
Asbestos:	Not reported
Responsible Unit:	NORTHWEST
Arsenic Code:	Not reported
MTBE Code:	Not reported
UXO Code:	Not reported
Dioxin:	Not reported
Non-Halogenated Solvents:	Not reported
Base/Neutral/Acid Organics:	Not reported
Halogenated Organic Compounds:	Not reported
EPA Priority Pollutants - Metals and Cyanide:	Not reported
Metals - Other non-priority pollutant medals:	Not reported
Polychlorinated biPhenyls (PCBs):	Not reported
Polynuclear Aromatic Hydrocarbons (PAH):	Not reported
Conventional Contaminants, Organic:	Not reported
Conventional Contaminants, Inorganic:	Not reported
Tibutyl Tin Contaminant Group:	Not reported
Bioassay/Benthic Failures Contaminant Group:	Not reported
Wood Debris Contaminant Group:	Not reported
Other Deleterious Substance Group:	Not reported
Ecology Site Status (MTCA cleanup process):	Awaiting SHA

Facility ID:	2460
Facility Type:	Independent
Region:	Northwest
Ecology Status Code:	1
Entered Date:	2/25/1994
Updated Date:	6/23/2009
Brownfield Status:	0
Rank Status:	Not reported
PSI Status:	1
Clean Method:	On-Site Containment/Landfill
Drinking Water Type:	Not reported
Cleanup Standard:	Method A (Routine/Simple Cleanups)
Acres Remediated:	Not reported
Latitude:	47.667639
Longitude:	-122.39853
Lat/Long:	47.667639 / -122.39853
Lat/Long (dms):	47 40 3.5 / -122 23 54.708
Media Status Desc:	1/1/0001

US ARMY COE LAKE WASHINGTON SHIP CANAL (Continued) **1001820665**

Affected Media: Soil
Affected Media Status: Remediated
Pesticides: Not reported
Petroleum Products: Remediated
Phenolic Compounds: Not reported
Reactive Wastes: Not reported
Corrosive Wastes: Not reported
Radioactive Wastes: Not reported
Asbestos: Not reported
Responsible Unit: NORTHWEST
Arsenic Code: Not reported
MTBE Code: Not reported
UXO Code: Not reported
Dioxin: Not reported
Non-Halogenated Solvents: Not reported
Base/Neutral/Acid Organics: Not reported
Halogenated Organic Compounds: Not reported
EPA Priority Pollutants - Metals and Cyanide: Not reported
Metals - Other non-priority pollutant medals: Not reported
Polychlorinated biPhenyls (PCBs): Not reported
Polynuclear Aromatic Hydrocarbons (PAH): Not reported
Conventional Contaminants, Organic: Not reported
Conventional Contaminants, Inorganic: Not reported
Tibutyl Tin Contaminant Group: Not reported
Bioassay/Benthic Failures Contaminant Group: Not reported
Wood Debris Contaminant Group: Not reported
Other Deleterious Substance Group: Not reported
Ecology Site Status (MTCA cleanup process): Awaiting SHA

ALLSITES:
Facility Id: 2460
Latitude: 47.667639000000001
Longitude: -122.39852999999999
Geographic location identifier (alias facid): 2460
Facility Name: US ARMY COE Lake Washington Ship Canal
Latitude Decimal Degrees: 47.667639000000001
Longitude Decimal Degrees: -122.39852999999999
Coordinate Point Areal Extent Code: 4
Horizontal Accuracy Code: 6
Coordinate Point Geographic Position Code: 5
Location Verified Code: N

Geographic Location Identifier (Alias Facid): 2460
Interaction (Aka Env Int) Type Code: HWG
Interaction (Aka Env Int) Description: Hazardous Waste Generator
Interaction Status: A
Federal Program Indentifier: WA3960010152
Interaction Start Date: 1/26/1981
Interaction End Date: Not reported

Geographic Location Identifier (Alias Facid): 2460
Interaction (Aka Env Int) Type Code: UST
Interaction (Aka Env Int) Description: Underground Storage Tank
Interaction Status: A
Federal Program Indentifier: 6687
Interaction Start Date: 1/1/1946
Interaction End Date: Not reported

US ARMY COE LAKE WASHINGTON SHIP CANAL (Continued) **1001820665**

Geographic Location Identifier (Alias Facid): 2460
Interaction (Aka Env Int) Type Code: LUST
Interaction (Aka Env Int) Description: LUST Facility
Interaction Status: I
Federal Program Indentifier: 6687
Interaction Start Date: 11/12/1991
Interaction End Date: 12/6/2000

Geographic Location Identifier (Alias Facid): 2460
Interaction (Aka Env Int) Type Code: TIER2
Interaction (Aka Env Int) Description: Emergency/Haz Chem Rpt TIER2
Interaction Status: I
Federal Program Indentifier: WA3960010152
Interaction Start Date: 1/1/1998
Interaction End Date: 2/19/2003

Geographic Location Identifier (Alias Facid): 2460
Interaction (Aka Env Int) Type Code: SCS
Interaction (Aka Env Int) Description: State Cleanup Site
Interaction Status: A
Federal Program Indentifier: Not reported
Interaction Start Date: 2/25/1994
Interaction End Date: Not reported

Facility Id: 26192446
Latitude: 47.667639000000001
Longitude: -122.39852999999999
Geographic location identifier (alias facid): 26192446
Facility Name: Hiram M Chittenden Locks & Dam
Latitude Decimal Degrees: 47.667639000000001
Longitude Decimal Degrees: -122.39852999999999
Coordinate Point Areal Extent Code: 4
Horizontal Accuracy Code: 6
Coordinate Point Geographic Position Code: 5
Location Verified Code: N

Geographic Location Identifier (Alias Facid): 26192446
Interaction (Aka Env Int) Type Code: DAM
Interaction (Aka Env Int) Description: Dam Site
Interaction Status: A
Federal Program Indentifier: Not reported
Interaction Start Date: 5/26/1999
Interaction End Date: Not reported

LUST:
edr_fstat: WA
edr_fzip: 981074213
edr_fcnty: KING
edr_zip: 98107-4213
FS ID: 2460
Facility ID: 6687
Facility Status: Reported Cleaned Up
Release ID: 2697
Affected Media: Soil
Alternate Name: HIRAM CHITTENDON LOCKS

US ARMY COE LAKE WASHINGTON SHIP CANAL (Continued) **1001820665**

Release Notification Date: 11/12/1991
Release Status Date: 12/6/2000
Site Response Unit Code: NORTHWEST
Lat/Long: 47.667639 / -122.39853

edr_fstat: WA
edr_fzip: 981074213
edr_fcnty: KING
edr_zip: 98107-4213
FS ID: 2460
Facility ID: 6687
Facility Status: Cleanup Started
Release ID: 2697
Affected Media: Soil
Alternate Name: HIRAM CHITTENDON LOCKS
Release Notification Date: 11/12/1991
Release Status Date: 6/1/1995
Site Response Unit Code: NORTHWEST
Lat/Long: 47.667639 / -122.39853

UST:
Facility ID: 2460
Site ID: 6687
Lat Deg: 47
Lat Min: 40
Lat Sec: 3.50040000000433
Long Deg: -122
Long Min: 23
Long Sec: 54.7079999999778
UBI: Not reported
Phone Number: 2067837001

Tank ID: 10695
Tank Name: 5
Install Date: 7/15/1978
Capacity: Not reported
Tank Upgrade Date: 1/1/0001
TankSystem Status: Removed
TankSystem Status Change Date: 8/26/1996
Tank Status: Removed
Tank Permit Expiration Date: 1/1/0001
Tank Closure Date: 1/1/0001
Tank Pumping System: Pressurized System
Tank Spill Prevention: None
Tank Overfill Prevention: None
Tank Material: Not reported
Tank Construction: Single Wall Tank
Tank Tightness Test: Not reported
Tank Corrosion Protection: Sacrificial Anode
Pipe Material: Not reported
Pipe Construction: Single Wall Pipe
Pipe Primary Release Detection: Automatic Line Leak Detection
Pipe Second Release Detection: Not reported
Pipe Corrosion Protection: None
Tank Primary Release Detection: Weekly Manual Gauging
Tank Second Release Detection: Not reported
Pipe Tightness Test: Not reported

US ARMY COE LAKE WASHINGTON SHIP CANAL (Continued) **1001820665**

Tank Actual Status Date: 8/6/1996
Tag Number: Not reported

Tank ID: 10741
Tank Name: 1
Install Date: 1/1/1976
Capacity: 111 TO 1,100 Gallons
Tank Upgrade Date: 1/1/0001
TankSystem Status: Removed
TankSystem Status Change Date: 8/26/1996
Tank Status: Removed
Tank Permit Expiration Date: 1/1/0001
Tank Closure Date: 1/1/0001
Tank Pumping System: Suction System Tank Check Valve
Tank Spill Prevention: None
Tank Overfill Prevention: None
Tank Material: Not reported
Tank Construction: Single Wall Tank
Tank Tightness Test: Not reported
Tank Corrosion Protection: None
Pipe Material: Not reported
Pipe Construction: Single Wall Pipe
Pipe Primary Release Detection: Not reported
Pipe Second Release Detection: Not reported
Pipe Corrosion Protection: None
Tank Primary Release Detection: Manual Inventory Control (daily)
Tank Second Release Detection: Not reported
Pipe Tightness Test: Every 3 Years (suction tank check valve)
Tank Actual Status Date: 8/6/1996
Tag Number: Not reported

Tank ID: 10804
Tank Name: 3
Install Date: 1/1/1946
Capacity: 111 TO 1,100 Gallons
Tank Upgrade Date: 1/1/0001
TankSystem Status: Removed
TankSystem Status Change Date: 8/26/1996
Tank Status: Removed
Tank Permit Expiration Date: 1/1/0001
Tank Closure Date: 1/1/0001
Tank Pumping System: Not reported
Tank Spill Prevention: Not reported
Tank Overfill Prevention: Not reported
Tank Material: Steel
Tank Construction: Single Wall Tank
Tank Tightness Test: Not reported
Tank Corrosion Protection: Not reported
Pipe Material: Steel
Pipe Construction: Not reported
Pipe Primary Release Detection: Not reported
Pipe Second Release Detection: Not reported
Pipe Corrosion Protection: Not reported
Tank Primary Release Detection: Not reported
Tank Second Release Detection: Not reported

US ARMY COE LAKE WASHINGTON SHIP CANAL (Continued) **1001820665**

Pipe Tightness Test:	Not reported
Tank Actual Status Date:	8/6/1996
Tag Number:	Not reported

Tank ID:	10831
Tank Name:	7
Install Date:	11/30/1991
Capacity:	111 TO 1,100 Gallons
Tank Upgrade Date:	1/1/0001
TankSystem Status:	Removed
TankSystem Status Change Date:	8/26/1996
Tank Status:	Removed
Tank Permit Expiration Date:	1/1/0001
Tank Closure Date:	1/1/0001
Tank Pumping System:	Not reported
Tank Spill Prevention:	Not reported
Tank Overfill Prevention:	Not reported
Tank Material:	Steel
Tank Construction:	Single Wall Tank
Tank Tightness Test:	Not reported
Tank Corrosion Protection:	Not reported
Pipe Material:	Steel
Pipe Construction:	Not reported
Pipe Primary Release Detection:	Not reported
Pipe Second Release Detection:	Not reported
Pipe Corrosion Protection:	Not reported
Tank Primary Release Detection:	Not reported
Tank Second Release Detection:	Not reported
Pipe Tightness Test:	Not reported
Tank Actual Status Date:	8/6/1996
Tag Number:	Not reported

Tank ID:	10864
Tank Name:	6
Install Date:	7/15/1978
Capacity:	Not reported
Tank Upgrade Date:	1/1/0001
TankSystem Status:	Removed
TankSystem Status Change Date:	8/26/1996
Tank Status:	Removed
Tank Permit Expiration Date:	1/1/0001
Tank Closure Date:	1/1/0001
Tank Pumping System:	Pressurized System
Tank Spill Prevention:	None
Tank Overfill Prevention:	None
Tank Material:	Not reported
Tank Construction:	Single Wall Tank
Tank Tightness Test:	Not reported
Tank Corrosion Protection:	Sacrificial Anode
Pipe Material:	Not reported
Pipe Construction:	Single Wall Pipe
Pipe Primary Release Detection:	Automatic Line Leak Detection
Pipe Second Release Detection:	Not reported
Pipe Corrosion Protection:	None
Tank Primary Release Detection:	Weekly Manual Gauging

US ARMY COE LAKE WASHINGTON SHIP CANAL (Continued) **1001820665**

Tank Second Release Detection: Not reported
Pipe Tightness Test: Not reported
Tank Actual Status Date: 8/6/1996
Tag Number: Not reported

Tank ID: 10928
Tank Name: 2
Install Date: 12/31/1964
Capacity: 111 TO 1,100 Gallons
Tank Upgrade Date: 1/1/0001
TankSystem Status: Closed in Place
TankSystem Status Change Date: 8/26/1996
Tank Status: Closed in Place
Tank Permit Expiration Date: 1/1/0001
Tank Closure Date: 1/1/0001
Tank Pumping System: Not reported
Tank Spill Prevention: Not reported
Tank Overfill Prevention: Not reported
Tank Material: Steel
Tank Construction: Single Wall Tank
Tank Tightness Test: Not reported
Tank Corrosion Protection: Not reported
Pipe Material: Steel
Pipe Construction: Not reported
Pipe Primary Release Detection: Not reported
Pipe Second Release Detection: Not reported
Pipe Corrosion Protection: Not reported
Tank Primary Release Detection: Not reported
Tank Second Release Detection: Not reported
Pipe Tightness Test: Not reported
Tank Actual Status Date: 8/6/1996
Tag Number: Not reported

Tank ID: 10971
Tank Name: 4
Install Date: 12/31/1964
Capacity: 111 TO 1,100 Gallons
Tank Upgrade Date: 1/1/0001
TankSystem Status: Closed in Place
TankSystem Status Change Date: 8/26/1996
Tank Status: Closed in Place
Tank Permit Expiration Date: 1/1/0001
Tank Closure Date: 1/1/0001
Tank Pumping System: Not reported
Tank Spill Prevention: Not reported
Tank Overfill Prevention: Not reported
Tank Material: Steel
Tank Construction: Single Wall Tank
Tank Tightness Test: Not reported
Tank Corrosion Protection: Not reported
Pipe Material: Steel
Pipe Construction: Not reported
Pipe Primary Release Detection: Not reported
Pipe Second Release Detection: Not reported
Pipe Corrosion Protection: Not reported

US ARMY COE LAKE WASHINGTON SHIP CANAL (Continued) **1001820665**

Tank Primary Release Detection: Not reported
Tank Second Release Detection: Not reported
Pipe Tightness Test: Not reported
Tank Actual Status Date: 8/6/1996
Tag Number: Not reported

Tank ID: 34166
Tank Name: FOUNDTANK06
Install Date: 12/31/1964
Capacity: 111 TO 1,100 Gallons
Tank Upgrade Date: 1/1/0001
TankSystem Status: Removed
TankSystem Status Change Date: 8/26/1996
Tank Status: Removed
Tank Permit Expiration Date: 1/1/0001
Tank Closure Date: 1/1/0001
Tank Pumping System: Not reported
Tank Spill Prevention: Not reported
Tank Overfill Prevention: Not reported
Tank Material: Not reported
Tank Construction: Not reported
Tank Tightness Test: Not reported
Tank Corrosion Protection: Not reported
Pipe Material: Not reported
Pipe Construction: Not reported
Pipe Primary Release Detection: Not reported
Pipe Second Release Detection: Not reported
Pipe Corrosion Protection: Not reported
Tank Primary Release Detection: Not reported
Tank Second Release Detection: Not reported
Pipe Tightness Test: Not reported
Tank Actual Status Date: 8/6/1996
Tag Number: Not reported

WA MANIFEST:
Facility Site ID Number: 2460
SWC Desc: Not reported
FWC Desc: D008D008 W001
Form Comm: Not reported
Data Year: Not reported
Permit by Rule: False
Treatment by Generator: False
Mixed radioactive waste: False
Importer of hazardous waste: False
Immediate recycler: False
Treatment/Storage/Disposal/Recycling Facility: False
Generator of dangerous fuel waste: False
Generator marketing to burner: False
"Other marketers (i.e., blender, distributor, etc.)": False
Utility boiler burner: False
Industry boiler burner: False
Industrial Furnace: False
Smelter defferal: False
Universal waste - batteries - generate: False
Universal waste - thermostats - generate: False
Universal waste - mercury - generate: False

US ARMY COE LAKE WASHINGTON SHIP CANAL (Continued) **1001820665**

Universal waste - lamps - generate:	True
Universal waste - batteries - accumulate:	False
Universal waste - thermostats - accumulate:	False
Universal waste - mercury - accumulate:	False
Universal waste - lamps - accumulate:	False
Destination Facility for Universal Waste:	False
Off-specification used oil burner - utility boiler:	False
Off-specification used oil burner - industrial boiler:	False
Off-specification used oil burner - industrial furnace:	False
EPA ID:	WA3960010152
Facility Address 2:	Not reported
TAX REG NBR:	NA
NAICS CD:	92811
BUSINESS TYPE:	Not reported
MAIL NAME:	US ARMY COE
MAIL ADDR LINE1:	3015 NW 54TH ST
MAIL CITY,ST,ZIP:	SEATTLE, WA 98107-4213
MAIL COUNTRY:	UNITED STATES
LEGAL ORG NAME:	US ARMY COE Seattle Dist Port
LEGAL ORG TYPE:	Federal
LEGAL ADDR LINE1:	P.O. Box 3755
LEGAL CITY,ST,ZIP:	SEATTLE, WA 98124-3755
LEGAL COUNTRY:	UNITED STATES
LEGAL PHONE NBR:	(206)783-7001
LEGAL EFFECTIVE DATE:	2/15/2001
LAND ORG NAME:	WA ARMY COE Seattle Dist Port
LAND ORG TYPE:	Federal
LAND PERSON NAME:	Not reported
LAND ADDR LINE1:	PO BOX 3755
LAND CITY,ST,ZIP:	SEATTLE, WA 98124-3755
LAND COUNTRY:	UNITED STATES
LAND PHONE NBR:	(206)783-7001
OPERATOR ORG NAME:	WA ARMY COE Seattle Dist Port
OPERATOR ORG TYPE:	Federal
OPERATOR ADDR LINE1:	PO Box 3755
OPERATOR ADDR LINE2:	USACE NPS EN GT EM
OPERATOR CITY,ST,ZIP:	SEATTLE, WA 98124-3755
OPERATOR COUNTRY:	UNITED STATES
OPERATOR PHONE NBR:	(206)783-7001
OPERATOR EFFECTIVE DATE:	07/24/96
SITE CONTACT NAME:	Dru E Butterfield
SITE CONTACT ADDR LINE1:	3015 NW 54TH ST
SITE CONTACT ZIP:	SEATTLE, WA 98107-4213
SITE CONTACT COUNTRY:	UNITED STATES
SITE CONTACT PHONE NBR:	206-789-2622 201
SITE CONTACT EMAIL:	dru.e.butterfield@usace.army.mil
FORM CONTACT NAME:	Dru E Butterfield
FORM CONTACT ADDR LINE1:	3015 NW 54TH ST
FORM CONTACT CITY,ST,ZIP:	SEATTLE, WA 98107-4213
FORM CONTACT COUNTRY:	UNITED STATES
FORM CONTACT PHONE NBR:	206789-2622 202
FORM CONTACT EMAIL:	dru.e.butterfield@usace.army.mil
GEN STATUS CD:	SQG
MONTHLY GENERATION:	True
BATCH GENERATION:	False
ONE TIME GENERATION:	False
TRANSPORTS OWN WASTE:	False

US ARMY COE LAKE WASHINGTON SHIP CANAL (Continued) **1001820665**

TRANSPORTS OTHRS WASTE:	False
RECYCLER ONSITE:	False
TRANSFER FACILITY:	False
OTHER EXEMPTION:	Not reported
UW BATTERY GEN:	True
USED OIL TRANSPORTER:	False
USED OIL TRANSFER FACLTY:	False
USED OIL PROCESSOR:	False
USED OIL REREFINER:	False
USED OIL FUEL MRKTR DIRECTS SHPMNTS:	False
USED OIL FUEL MRKTR MEETS SPECS:	False

Facility Site ID Number:	2460
SWC Desc:	Not reported
FWC Desc:	D008
Form Comm:	Not reported
Data Year:	2009
Permit by Rule:	False
Treatment by Generator:	False
Mixed radioactive waste:	False
Importer of hazardous waste:	False
Immediate recycler:	False
Treatment/Storage/Disposal/Recycling Facility:	False
Generator of dangerous fuel waste:	False
Generator marketing to burner:	False
"Other marketers (i.e., blender, distributor, etc.)":	False
Utility boiler burner:	False
Industry boiler burner:	False
Industrial Furnace:	False
Smelter defferal:	False
Universal waste - batteries - generate:	False
Universal waste - thermostats - generate:	False
Universal waste - mercury - generate:	False
Universal waste - lamps - generate:	False
Universal waste - batteries - accumulate:	False
Universal waste - thermostats - accumulate:	False
Universal waste - mercury - accumulate:	False
Universal waste - lamps - accumulate:	False
Destination Facility for Universal Waste:	False
Off-specification used oil burner - utility boiler:	False
Off-specification used oil burner - industrial boiler:	False
Off-specification used oil burner - industrial furnace:	False
EPA ID:	WA3960010152
Facility Address 2:	Not reported
TAX REG NBR:	NA
NAICS CD:	928110
BUSINESS TYPE:	Not reported
MAIL NAME:	US ARMY COE
MAIL ADDR LINE1:	3015 NW 54TH ST
MAIL CITY,ST,ZIP:	SEATTLE, WA 98107-4213
MAIL COUNTRY:	UNITED STATES
LEGAL ORG NAME:	US ARMY COE Seattle Dist Port
LEGAL ORG TYPE:	Federal
LEGAL ADDR LINE1:	P.O. Box 3755
LEGAL CITY,ST,ZIP:	SEATTLE, WA 98124-3755
LEGAL COUNTRY:	UNITED STATES
LEGAL PHONE NBR:	(206)783-7001

US ARMY COE LAKE WASHINGTON SHIP CANAL (Continued) **1001820665**

LEGAL EFFECTIVE DATE:	2/15/2001
LAND ORG NAME:	WA ARMY COE Seattle Dist Port
LAND ORG TYPE:	Federal
LAND PERSON NAME:	Not reported
LAND ADDR LINE1:	PO BOX 3755
LAND CITY,ST,ZIP:	SEATTLE, WA 98124-3755
LAND COUNTRY:	UNITED STATES
LAND PHONE NBR:	(206)783-7001
OPERATOR ORG NAME:	WA ARMY COE Seattle Dist Port
OPERATOR ORG TYPE:	Federal
OPERATOR ADDR LINE1:	PO Box 3755
OPERATOR ADDR LINE2:	USACE NPS EN GT EM
OPERATOR CITY,ST,ZIP:	SEATTLE, WA 98124-3755
OPERATOR COUNTRY:	UNITED STATES
OPERATOR PHONE NBR:	(206)783-7001
OPERATOR EFFECTIVE DATE:	7/24/1996
SITE CONTACT NAME:	William Beckett
SITE CONTACT ADDR LINE1:	3015 NW 54TH ST
SITE CONTACT ZIP:	SEATTLE, WA 98107-4213
SITE CONTACT COUNTRY:	UNITED STATES
SITE CONTACT PHONE NBR:	206-789-2622 205
SITE CONTACT EMAIL:	william.h.beckett@usace.army.mil
FORM CONTACT NAME:	William Beckett
FORM CONTACT ADDR LINE1:	3015 NW 54TH ST
FORM CONTACT CITY,ST,ZIP:	SEATTLE, WA 98107-4213
FORM CONTACT COUNTRY:	UNITED STATES
FORM CONTACT PHONE NBR:	206-789-2622 205
FORM CONTACT EMAIL:	william.h.beckett@usace.army.mil
GEN STATUS CD:	SQG
MONTHLY GENERATION:	True
BATCH GENERATION:	False
ONE TIME GENERATION:	False
TRANSPORTS OWN WASTE:	False
TRANSPORTS OTHRS WASTE:	False
RECYCLER ONSITE:	False
TRANSFER FACILITY:	False
OTHER EXEMPTION:	Not reported
UW BATTERY GEN:	False
USED OIL TRANSPORTER:	False
USED OIL TRANSFER FACLTY:	False
USED OIL PROCESSOR:	False
USED OIL REREFINER:	False
USED OIL FUEL MRKTR DIRECTS SHPMNTS:	False
USED OIL FUEL MRKTR MEETS SPECS:	False

Facility Site ID Number:	2460
SWC Desc:	Not reported
FWC Desc:	D008D008 W001
Form Comm:	Not reported
Data Year:	Not reported
Permit by Rule:	No
Treatment by Generator:	No
Mixed radioactive waste:	No
Importer of hazardous waste:	No
Immediate recycler:	No
Treatment/Storage/Disposal/Recycling Facility:	No
Generator of dangerous fuel waste:	No

US ARMY COE LAKE WASHINGTON SHIP CANAL (Continued) **1001820665**

Generator marketing to burner:	No
"Other marketers (i.e., blender, distributor, etc.)":	No
Utility boiler burner:	No
Industry boiler burner:	No
Industrial Furnace:	No
Smelter defferal:	No
Universal waste - batteries - generate:	No
Universal waste - thermostats - generate:	No
Universal waste - mercury - generate:	No
Universal waste - lamps - generate:	Yes
Universal waste - batteries - accumulate:	No
Universal waste - thermostats - accumulate:	No
Universal waste - mercury - accumulate:	No
Universal waste - lamps - accumulate:	No
Destination Facility for Universal Waste:	No
Off-specification used oil burner - utility boiler:	No
Off-specification used oil burner - industrial boiler:	No
Off-specification used oil burner - industrial furnace:	No
EPA ID:	WA3960010152
Facility Address 2:	Not reported
TAX REG NBR:	NA
NAICS CD:	92811
BUSINESS TYPE:	Not reported
MAIL NAME:	US ARMY COE
MAIL ADDR LINE1:	3015 NW 54TH ST
MAIL CITY,ST,ZIP:	SEATTLE, WA 98107-4213
MAIL COUNTRY:	UNITED STATES
LEGAL ORG NAME:	US ARMY COE Seattle Dist Port
LEGAL ORG TYPE:	Federal
LEGAL ADDR LINE1:	P.O. Box 3755
LEGAL CITY,ST,ZIP:	SEATTLE, WA 98124-3755
LEGAL COUNTRY:	UNITED STATES
LEGAL PHONE NBR:	(206)783-7001
LEGAL EFFECTIVE DATE:	2/15/2001
LAND ORG NAME:	WA ARMY COE Seattle Dist Port
LAND ORG TYPE:	Federal
LAND PERSON NAME:	Not reported
LAND ADDR LINE1:	PO BOX 3755
LAND CITY,ST,ZIP:	SEATTLE, WA 98124-3755
LAND COUNTRY:	UNITED STATES
LAND PHONE NBR:	(206)783-7001
OPERATOR ORG NAME:	WA ARMY COE Seattle Dist Port
OPERATOR ORG TYPE:	Federal
OPERATOR ADDR LINE1:	PO Box 3755
OPERATOR ADDR LINE2:	USACE NPS EN GT EM
OPERATOR CITY,ST,ZIP:	SEATTLE, WA 98124-3755
OPERATOR COUNTRY:	UNITED STATES
OPERATOR PHONE NBR:	(206)783-7001
OPERATOR EFFECTIVE DATE:	7/24/1996
SITE CONTACT NAME:	Dru E Butterfield
SITE CONTACT ADDR LINE1:	3015 NW 54TH ST
SITE CONTACT ZIP:	SEATTLE, WA 98107-4213
SITE CONTACT COUNTRY:	UNITED STATES
SITE CONTACT PHONE NBR:	206-789-2622 201
SITE CONTACT EMAIL:	dru.e.butterfield@usace.army.mil
FORM CONTACT NAME:	Dru E Butterfield
FORM CONTACT ADDR LINE1:	3015 NW 54TH ST

US ARMY COE LAKE WASHINGTON SHIP CANAL (Continued) **1001820665**

FORM CONTACT CITY,ST,ZIP: SEATTLE, WA 98107-4213
FORM CONTACT COUNTRY: UNITED STATES
FORM CONTACT PHONE NBR: 206789-2622 202
FORM CONTACT EMAIL: dru.e.butterfield@usace.army.mil
GEN STATUS CD: MQG
MONTHLY GENERATION: No
BATCH GENERATION: Yes
ONE TIME GENERATION: No
TRANSPORTS OWN WASTE: No
TRANSPORTS OTHRS WASTE: No
RECYCLER ONSITE: No
TRANSFER FACILITY: No
OTHER EXEMPTION: Not reported
UW BATTERY GEN: Yes
USED OIL TRANSPORTER: No
USED OIL TRANSFER FACLTY: No
USED OIL PROCESSOR: No
USED OIL REREFINER: No
USED OIL FUEL MRKTR DIRECTS SHPMNTS: No
USED OIL FUEL MRKTR MEETS SPECS: No

Facility Site ID Number: 2460
SWC Desc: Not reported
FWC Desc: D008
Form Comm: Not reported
Data Year: 2008
Permit by Rule: False
Treatment by Generator: False
Mixed radioactive waste: False
Importer of hazardous waste: False
Immediate recycler: False
Treatment/Storage/Disposal/Recycling Facility: False
Generator of dangerous fuel waste: False
Generator marketing to burner: False
"Other marketers (i.e., blender, distributor, etc.)": False
Utility boiler burner: False
Industry boiler burner: False
Industrial Furnace: False
Smelter defferal: False
Universal waste - batteries - generate: False
Universal waste - thermostats - generate: False
Universal waste - mercury - generate: False
Universal waste - lamps - generate: True
Universal waste - batteries - accumulate: False
Universal waste - thermostats - accumulate: False
Universal waste - mercury - accumulate: False
Universal waste - lamps - accumulate: False
Destination Facility for Universal Waste: False
Off-specification used oil burner - utility boiler: False
Off-specification used oil burner - industrial boiler: False
Off-specification used oil burner - industrial furnace: False
EPA ID: WA3960010152
Facility Address 2: Not reported
TAX REG NBR: NA
NAICS CD: 92811
BUSINESS TYPE: Not reported
MAIL NAME: US ARMY COE

US ARMY COE LAKE WASHINGTON SHIP CANAL (Continued) **1001820665**

MAIL ADDR LINE1:	3015 NW 54TH ST
MAIL CITY,ST,ZIP:	SEATTLE, WA 98107-4213
MAIL COUNTRY:	UNITED STATES
LEGAL ORG NAME:	US ARMY COE Seattle Dist Port
LEGAL ORG TYPE:	Federal
LEGAL ADDR LINE1:	P.O. Box 3755
LEGAL CITY,ST,ZIP:	SEATTLE, WA 98124-3755
LEGAL COUNTRY:	UNITED STATES
LEGAL PHONE NBR:	(206)783-7001
LEGAL EFFECTIVE DATE:	2/15/2001
LAND ORG NAME:	WA ARMY COE Seattle Dist Port
LAND ORG TYPE:	Federal
LAND PERSON NAME:	Not reported
LAND ADDR LINE1:	PO BOX 3755
LAND CITY,ST,ZIP:	SEATTLE, WA 98124-3755
LAND COUNTRY:	UNITED STATES
LAND PHONE NBR:	(206)783-7001
OPERATOR ORG NAME:	WA ARMY COE Seattle Dist Port
OPERATOR ORG TYPE:	Federal
OPERATOR ADDR LINE1:	PO Box 3755
OPERATOR ADDR LINE2:	USACE NPS EN GT EM
OPERATOR CITY,ST,ZIP:	SEATTLE, WA 98124-3755
OPERATOR COUNTRY:	UNITED STATES
OPERATOR PHONE NBR:	(206)783-7001
OPERATOR EFFECTIVE DATE:	7/24/1996
SITE CONTACT NAME:	Dru E Butterfield
SITE CONTACT ADDR LINE1:	3015 NW 54TH ST
SITE CONTACT ZIP:	SEATTLE, WA 98107-4213
SITE CONTACT COUNTRY:	UNITED STATES
SITE CONTACT PHONE NBR:	206-789-2622 201
SITE CONTACT EMAIL:	dru.e.butterfield@usace.army.mil
FORM CONTACT NAME:	Dru E Butterfield
FORM CONTACT ADDR LINE1:	3015 NW 54TH ST
FORM CONTACT CITY,ST,ZIP:	SEATTLE, WA 98107-4213
FORM CONTACT COUNTRY:	UNITED STATES
FORM CONTACT PHONE NBR:	206789-2622 202
FORM CONTACT EMAIL:	dru.e.butterfield@usace.army.mil
GEN STATUS CD:	SQG
MONTHLY GENERATION:	True
BATCH GENERATION:	False
ONE TIME GENERATION:	False
TRANSPORTS OWN WASTE:	False
TRANSPORTS OTHRS WASTE:	False
RECYCLER ONSITE:	False
TRANSFER FACILITY:	False
OTHER EXEMPTION:	Not reported
UW BATTERY GEN:	True
USED OIL TRANSPORTER:	False
USED OIL TRANSFER FACLTY:	False
USED OIL PROCESSOR:	False
USED OIL REREFINER:	False
USED OIL FUEL MRKTR DIRECTS SHPMNTS:	False
USED OIL FUEL MRKTR MEETS SPECS:	False

Facility Site ID Number:	2460
SWC Desc:	Not reported
FWC Desc:	D008D008 W001

US ARMY COE LAKE WASHINGTON SHIP CANAL (Continued) **1001820665**

Form Comm:	Not reported
Data Year:	Not reported
Permit by Rule:	FALSE
Treatment by Generator:	FALSE
Mixed radioactive waste:	FALSE
Importer of hazardous waste:	FALSE
Immediate recycler:	FALSE
Treatment/Storage/Disposal/Recycling Facility:	FALSE
Generator of dangerous fuel waste:	FALSE
Generator marketing to burner:	FALSE
"Other marketers (i.e., blender, distributor, etc.)":	FALSE
Utility boiler burner:	FALSE
Industry boiler burner:	FALSE
Industrial Furnace:	FALSE
Smelter defferal:	FALSE
Universal waste - batteries - generate:	FALSE
Universal waste - thermostats - generate:	FALSE
Universal waste - mercury - generate:	FALSE
Universal waste - lamps - generate:	TRUE
Universal waste - batteries - accumulate:	FALSE
Universal waste - thermostats - accumulate:	FALSE
Universal waste - mercury - accumulate:	FALSE
Universal waste - lamps - accumulate:	FALSE
Destination Facility for Universal Waste:	FALSE
Off-specification used oil burner - utility boiler:	FALSE
Off-specification used oil burner - industrial boiler:	FALSE
Off-specification used oil burner - industrial furnace:	FALSE
EPA ID:	WA3960010152
Facility Address 2:	Not reported
TAX REG NBR:	NA
NAICS CD:	92811
BUSINESS TYPE:	Not reported
MAIL NAME:	US ARMY COE
MAIL ADDR LINE1:	3015 NW 54TH ST
MAIL CITY,ST,ZIP:	SEATTLE, WA 98107-4213
MAIL COUNTRY:	UNITED STATES
LEGAL ORG NAME:	US ARMY COE Seattle Dist Port
LEGAL ORG TYPE:	Federal
LEGAL ADDR LINE1:	P.O. Box 3755
LEGAL CITY,ST,ZIP:	SEATTLE, WA 98124-3755
LEGAL COUNTRY:	UNITED STATES
LEGAL PHONE NBR:	(206)783-7001
LEGAL EFFECTIVE DATE:	2/15/2001
LAND ORG NAME:	WA ARMY COE Seattle Dist Port
LAND ORG TYPE:	Federal
LAND PERSON NAME:	Not reported
LAND ADDR LINE1:	PO BOX 3755
LAND CITY,ST,ZIP:	SEATTLE, WA 98124-3755
LAND COUNTRY:	UNITED STATES
LAND PHONE NBR:	(206)783-7001
OPERATOR ORG NAME:	WA ARMY COE Seattle Dist Port
OPERATOR ORG TYPE:	Federal
OPERATOR ADDR LINE1:	PO Box 3755
OPERATOR ADDR LINE2:	USACE NPS EN GT EM
OPERATOR CITY,ST,ZIP:	SEATTLE, WA 98124-3755
OPERATOR COUNTRY:	UNITED STATES
OPERATOR PHONE NBR:	(206)783-7001

US ARMY COE LAKE WASHINGTON SHIP CANAL (Continued) **1001820665**

OPERATOR EFFECTIVE DATE:	7/24/1996
SITE CONTACT NAME:	Dru E Butterfield
SITE CONTACT ADDR LINE1:	3015 NW 54TH ST
SITE CONTACT ZIP:	SEATTLE, WA 98107-4213
SITE CONTACT COUNTRY:	UNITED STATES
SITE CONTACT PHONE NBR:	206-789-2622 201
SITE CONTACT EMAIL:	dru.e.butterfield@usace.army.mil
FORM CONTACT NAME:	Dru E Butterfield
FORM CONTACT ADDR LINE1:	3015 NW 54TH ST
FORM CONTACT CITY,ST,ZIP:	SEATTLE, WA 98107-4213
FORM CONTACT COUNTRY:	UNITED STATES
FORM CONTACT PHONE NBR:	206789-2622 202
FORM CONTACT EMAIL:	dru.e.butterfield@usace.army.mil
GEN STATUS CD:	SQG
MONTHLY GENERATION:	TRUE
BATCH GENERATION:	FALSE
ONE TIME GENERATION:	FALSE
TRANSPORTS OWN WASTE:	FALSE
TRANSPORTS OTHRS WASTE:	FALSE
RECYCLER ONSITE:	FALSE
TRANSFER FACILITY:	FALSE
OTHER EXEMPTION:	Not reported
UW BATTERY GEN:	TRUE
USED OIL TRANSPORTER:	FALSE
USED OIL TRANSFER FACLTY:	FALSE
USED OIL PROCESSOR:	FALSE
USED OIL REREFINER:	FALSE
USED OIL FUEL MRKTR DIRECTS SHPMNTS:	FALSE
USED OIL FUEL MRKTR MEETS SPECS:	FALSE

Click this hyperlink while viewing on your computer to access additional WA MANIFEST: detail in the EDR Site Report.

SPILLS:

Facility ID:	539761
Medium:	Not reported
Material Desc:	PETROLEUM - UNKNOWN
Material Qty:	1
Material Units:	SHEEN
Date Received:	3/22/2004
Contact Name:	UNK

Facility ID:	548227
Medium:	Not reported
Material Desc:	PETROLEUM - UNKNOWN
Material Qty:	1
Material Units:	SHEEN
Date Received:	5/18/2005
Contact Name:	UNKNOWN

Facility ID:	603688
Medium:	Not reported
Material Desc:	PETROLEUM - UNKNOWN
Material Qty:	Not reported
Material Units:	GALLON
Date Received:	2/7/2008 5:40:00 PM
Contact Name:	UNKNOWN

US ARMY COE LAKE WASHINGTON SHIP CANAL (Continued) **1001820665**

Facility ID: 552264
Medium: Not reported
Material Desc: UNKNOWN
Material Qty: 1
Material Units: SHEEN
Date Received: 12/11/2005
Contact Name: UNK

Facility ID: 602082
Medium: Not reported
Material Desc: PETROLEUM - OIL OTHER
Material Qty: Not reported
Material Units: GALLON
Date Received: 11/20/2007 8:04:00 AM
Contact Name: UNKNOWN

Facility ID: 602082
Medium: Not reported
Material Desc: PETROLEUM - OIL OTHER
Material Qty: Not reported
Material Units: GALLON
Date Received: 11/18/2007 9:42:00 AM
Contact Name: UNKNOWN

Facility ID: 615551
Medium: SURFACE WATER-MARINE
Material Desc: PETROLEUM - UNKNOWN
Material Qty: Not reported
Material Units: GALLON
Date Received: 9/24/2009 10:36:00 AM
Contact Name: UNKNOWN

AC162 **CARTER MOTORS** **RCRA-NonGen** **1000401606**
SE **5202 LEARY AVE NW** **FINDS** **WAD027417765**
1/4-1/2 **SEATTLE, WA 98107** **ALLSITES**
0.363 mi. **UST**
1914 ft. **Site 2 of 3 in cluster AC**

Relative:
Lower

Actual:
42 ft.

RCRA-NonGen:
Date form received by agency: 01/11/2005
Facility name: CARTER MOTORS
Facility address: 5202 LEARY AVE NW
SEATTLE, WA 98107
EPA ID: WAD027417765
Contact: TOM STAPLETON
Contact address: 5202 LEARY AVE NW
SEATTLE, WA 98107-4821
Contact country: US
Contact telephone: (206)782-7474
Contact email: Not reported
EPA Region: 10
Land type: Private
Classification: Non-Generator
Description: Handler: Non-Generators do not presently generate hazardous waste

Owner/Operator Summary:
Owner/operator name: TOM STAPLETON

CARTER MOTORS (Continued) **1000401606**

Owner/operator address: 5202 LEARY AVE NW
SEATTLE, WA 98107
Owner/operator country: US
Owner/operator telephone: Not reported
Legal status: Private
Owner/Operator Type: Operator
Owner/Op start date: 04/18/1997
Owner/Op end date: Not reported

Handler Activities Summary:
U.S. importer of hazardous waste: No
Mixed waste (haz. and radioactive): No
Recycler of hazardous waste: No
Transporter of hazardous waste: No
Treater, storer or disposer of HW: No
Underground injection activity: No
On-site burner exemption: No
Furnace exemption: No
Used oil fuel burner: No
Used oil processor: No
User oil refiner: No
Used oil fuel marketer to burner: No
Used oil Specification marketer: No
Used oil transfer facility: No
Used oil transporter: No
Off-site waste receiver: Commercial status unknown

Historical Generators:
Date form received by agency: 12/31/2003
Facility name: CARTER MOTORS
Classification: Not a generator, verified

Violation Status: No violations found

Evaluation Action Summary:
Evaluation date: 03/12/1996
Evaluation: COMPLIANCE ASSISTANCE VISIT
Area of violation: Not reported
Date achieved compliance: Not reported
Evaluation lead agency: State

FINDS:

Registry ID: 110005317549

Environmental Interest/Information System
Washington Facility / Site Identification System (WA-FSIS) provides a means to query and display data maintained by the Washington Department of Ecology. This system contains key information for each facility/site that is currently, or has been, of interest to the Air Quality, Dam Safety, Hazardous Waste, Toxics Cleanup, and Water Quality Programs.

RCRAInfo is a national information system that supports the Resource Conservation and Recovery Act (RCRA) program through the tracking of events and activities related to facilities that generate, transport,

CARTER MOTORS (Continued) **1000401606**

and treat, store, or dispose of hazardous waste. RCRAInfo allows RCRA program staff to track the notification, permit, compliance, and corrective action activities required under RCRA.

ALLSITES:

Facility Id:	51587247
Latitude:	47.665370000000003
Longitude:	-122.381979
Geographic location identifier (alias facid):	51587247
Facility Name:	Carter Motors
Latitude Decimal Degrees:	47.665370000000003
Longitude Decimal Degrees:	-122.381979
Coordinate Point Areal Extent Code:	4
Horizontal Accuracy Code:	6
Coordinate Point Geographic Position Code:	5
Location Verified Code:	N

Geographic Location Identifier (Alias Facid):	51587247
Interaction (Aka Env Int) Type Code:	HWG
Interaction (Aka Env Int) Description:	Hazardous Waste Generator
Interaction Status:	I
Federal Program Indentifier:	WAD027417765
Interaction Start Date:	11/8/1984
Interaction End Date:	12/31/2004

Geographic Location Identifier (Alias Facid):	51587247
Interaction (Aka Env Int) Type Code:	UST
Interaction (Aka Env Int) Description:	Underground Storage Tank
Interaction Status:	A
Federal Program Indentifier:	2019
Interaction Start Date:	3/20/2000
Interaction End Date:	Not reported

UST:

Facility ID:	51587247
Site ID:	2019
Lat Deg:	47
Lat Min:	39
Lat Sec:	55.3320000000105
Long Deg:	-122
Long Min:	22
Long Sec:	55.1244000000042
UBI:	5780483720010001
Phone Number:	2067827474

Tank ID:	19936
Tank Name:	3DRAIN
Install Date:	1/1/1980
Capacity:	111 TO 1,100 Gallons
Tank Upgrade Date:	1/1/0001
TankSystem Status:	Removed
TankSystem Status Change Date:	7/6/2000
Tank Status:	Removed
Tank Permit Expiration Date:	9/30/2000

CARTER MOTORS (Continued) **1000401606**

Tank Closure Date:	1/1/0001
Tank Pumping System:	Not reported
Tank Spill Prevention:	25 Gallons or Less
Tank Overfill Prevention:	None
Tank Material:	Steel
Tank Construction:	Single Wall Tank
Tank Tightness Test:	Not reported
Tank Corrosion Protection:	Other
Pipe Material:	Steel
Pipe Construction:	Above Ground Piping
Pipe Primary Release Detection:	Other
Pipe Second Release Detection:	Not reported
Pipe Corrosion Protection:	None
Tank Primary Release Detection:	Weekly Manual Gauging
Tank Second Release Detection:	Not reported
Pipe Tightness Test:	Not reported
Tank Actual Status Date:	8/6/1996
Tag Number:	Not reported

Tank ID:	27625
Tank Name:	1DIESEL
Install Date:	12/31/1964
Capacity:	Not reported
Tank Upgrade Date:	1/1/0001
TankSystem Status:	Exempt
TankSystem Status Change Date:	8/26/1996
Tank Status:	Exempt
Tank Permit Expiration Date:	1/1/0001
Tank Closure Date:	1/1/0001
Tank Pumping System:	Not reported
Tank Spill Prevention:	Not reported
Tank Overfill Prevention:	Not reported
Tank Material:	Steel
Tank Construction:	Not reported
Tank Tightness Test:	Not reported
Tank Corrosion Protection:	Not reported
Pipe Material:	Steel
Pipe Construction:	Not reported
Pipe Primary Release Detection:	Not reported
Pipe Second Release Detection:	Not reported
Pipe Corrosion Protection:	Not reported
Tank Primary Release Detection:	Not reported
Tank Second Release Detection:	Not reported
Pipe Tightness Test:	Not reported
Tank Actual Status Date:	8/6/1996
Tag Number:	Not reported

Tank ID:	4235
Tank Name:	2GAS
Install Date:	1/1/1980
Capacity:	1,101 to 2,000 Gallons
Tank Upgrade Date:	1/1/0001
TankSystem Status:	Removed
TankSystem Status Change Date:	7/6/2000
Tank Status:	Removed

CARTER MOTORS (Continued) **1000401606**

Tank Permit Expiration Date:	9/30/2000
Tank Closure Date:	1/1/0001
Tank Pumping System:	Not reported
Tank Spill Prevention:	None
Tank Overfill Prevention:	None
Tank Material:	Steel
Tank Construction:	Single Wall Tank
Tank Tightness Test:	Not reported
Tank Corrosion Protection:	Other
Pipe Material:	Steel
Pipe Construction:	Single Wall Pipe
Pipe Primary Release Detection:	Other
Pipe Second Release Detection:	Not reported
Pipe Corrosion Protection:	None
Tank Primary Release Detection:	Weekly Manual Gauging
Tank Second Release Detection:	Not reported
Pipe Tightness Test:	Not reported
Tank Actual Status Date:	8/6/1996
Tag Number:	Not reported

AC163 **GARY D TORGERSON CO** **RCRA-NonGen** **1000439894**
SE **5225 LEARY AVE** **FINDS** **WAD980975544**
1/4-1/2 **SEATTLE, WA 98103** **ALLSITES**
0.366 mi.
1933 ft. **Site 3 of 3 in cluster AC**

Relative:
Lower

Actual:
41 ft.

RCRA-NonGen:

Date form received by agency:	07/06/1984
Facility name:	GARY D TORGERSON CO
Facility address:	5225 LEARY AVE SEATTLE, WA 98103
EPA ID:	WAD980975544
Mailing address:	3628 BURKE AVE N SEATTLE, WA 98103-8337
Contact:	GARY TORGERSON
Contact address:	3628 BURKE AVE N SEATTLE, WA 98103-8337
Contact country:	US
Contact telephone:	(206)632-7869
Contact email:	Not reported
EPA Region:	10
Classification:	Non-Generator
Description:	Handler: Non-Generators do not presently generate hazardous waste

Owner/Operator Summary:

Owner/operator name:	GARY D TORGERSON CO
Owner/operator address:	3628 BURKE AVE N SEATTLE, WA 98103
Owner/operator country:	US
Owner/operator telephone:	Not reported
Legal status:	Private
Owner/Operator Type:	Owner
Owner/Op start date:	07/06/1984
Owner/Op end date:	Not reported

Handler Activities Summary:
U.S. importer of hazardous waste: No

GARY D TORGERSON CO (Continued) **1000439894**

Mixed waste (haz. and radioactive):	No
Recycler of hazardous waste:	No
Transporter of hazardous waste:	No
Treater, storer or disposer of HW:	No
Underground injection activity:	No
On-site burner exemption:	No
Furnace exemption:	No
Used oil fuel burner:	No
Used oil processor:	No
User oil refiner:	No
Used oil fuel marketer to burner:	No
Used oil Specification marketer:	No
Used oil transfer facility:	No
Used oil transporter:	No
Off-site waste receiver:	Commercial status unknown

Violation Status: No violations found

FINDS:

Registry ID: 110005335565

Environmental Interest/Information System

RCRAInfo is a national information system that supports the Resource Conservation and Recovery Act (RCRA) program through the tracking of events and activities related to facilities that generate, transport, and treat, store, or dispose of hazardous waste. RCRAInfo allows RCRA program staff to track the notification, permit, compliance, and corrective action activities required under RCRA.

ALLSITES:

Facility Id:	28687839
Latitude:	47.66572
Longitude:	-122.38095
Geographic location identifier (alias facid):	28687839
Facility Name:	Gary D Torgerson Co
Latitude Decimal Degrees:	47.66572
Longitude Decimal Degrees:	-122.38095
Coordinate Point Areal Extent Code:	99
Horizontal Accuracy Code:	99
Coordinate Point Geographic Position Code:	99
Location Verified Code:	N

Geographic Location Identifier (Alias Facid):	28687839
Interaction (Aka Env Int) Type Code:	HWG
Interaction (Aka Env Int) Description:	Hazardous Waste Generator
Interaction Status:	I
Federal Program Indentifier:	WAD980975544
Interaction Start Date:	7/6/1984
Interaction End Date:	5/9/1985

AB164 **CANAL COVE MARINA LLC** **FINDS** **1007076443**
SE **5209 SHILSHOLE AVE NW** **ALLSITES** **N/A**
1/4-1/2 **SEATTLE, WA 98107**
0.372 mi.
1962 ft. **Site 5 of 6 in cluster AB**

Relative:
Lower

Actual:
26 ft.

FINDS:

Registry ID: 110015530996

Environmental Interest/Information System
Washington Facility / Site Identification System (WA-FSIS) provides a means to query and display data maintained by the Washington Department of Ecology. This system contains key information for each facility/site that is currently, or has been, of interest to the Air Quality, Dam Safety, Hazardous Waste, Toxics Cleanup, and Water Quality Programs.

ALLSITES:

Facility Id:	9477010
Latitude:	47.637979344404002
Longitude:	-122.304137646179
Geographic location identifier (alias facid):	9477010
Facility Name:	CANAL COVE MARINA LLC
Latitude Decimal Degrees:	47.637979340000001
Longitude Decimal Degrees:	-122.30413763999999
Coordinate Point Areal Extent Code:	99
Horizontal Accuracy Code:	99
Coordinate Point Geographic Position Code:	99
Location Verified Code:	N
Geographic Location Identifier (Alias Facid):	9477010
Interaction (Aka Env Int) Type Code:	BOATGP
Interaction (Aka Env Int) Description:	Boatyard GP
Interaction Status:	I
Federal Program Indentifier:	WAG030116
Interaction Start Date:	12/8/2002
Interaction End Date:	7/22/2008

AB165 **COVICH WILLIAMS COMPANY INC** **ALLSITES** **S109140696**
SE **4800 20TH AVE NW** **SPILLS** **N/A**
1/4-1/2 **SEATTLE, WA 98107**
0.384 mi.
2028 ft. **Site 6 of 6 in cluster AB**

Relative:
Lower

Actual:
25 ft.

ALLSITES:

Facility Id:	1373647
Latitude:	47.664248999999998
Longitude:	-122.381995
Geographic location identifier (alias facid):	1373647
Facility Name:	Covich Williams Company INC
Latitude Decimal Degrees:	47.664248999999998
Longitude Decimal Degrees:	-122.381995
Coordinate Point Areal Extent Code:	99
Horizontal Accuracy Code:	99
Coordinate Point Geographic Position Code:	99
Location Verified Code:	F

COVICH WILLIAMS COMPANY INC (Continued) **S109140696**

Geographic Location Identifier (Alias Facid): 1373647
Interaction (Aka Env Int) Type Code: ENFORFNL
Interaction (Aka Env Int) Description: Enforcement Final
Interaction Status: A
Federal Program Indentifier: Not reported
Interaction Start Date: 10/7/2003
Interaction End Date: Not reported

SPILLS:
Facility ID: 606773
Medium: Not reported
Material Desc: PETROLEUM - HYDRAULIC OIL
Material Qty: Not reported
Material Units: GALLON
Date Received: 7/2/2008 1:51:00 PM
Contact Name: FENNER

AE166 **MEDICAL CENTER LAB** **RCRA-NonGen** **1000246767**
East **5414 BARNES AVE NW** **FINDS** **WAD081491367**
1/4-1/2 **SEATTLE, WA 98107** **ALLSITES**
0.391 mi.
2062 ft. **Site 1 of 2 in cluster AE**

Relative:
Higher

Actual:
68 ft.

RCRA-NonGen:
Date form received by agency: 02/09/1989
Facility name: MEDICAL CENTER LAB
Facility address: 5414 BARNES AVE NW
SEATTLE, WA 98107
EPA ID: WAD081491367
Contact: ARVID BERKOLOS
Contact address: 5414 BARNES AVE NW
SEATTLE, WA 98107-3839
Contact country: US
Contact telephone: (206)783-9642
Contact email: Not reported
EPA Region: 10
Classification: Non-Generator
Description: Handler: Non-Generators do not presently generate hazardous waste

Owner/Operator Summary:
Owner/operator name: MEDICAL CENTER LAB
Owner/operator address: 5414 BARNES AVE NW
SEATTLE, WA 98107
Owner/operator country: US
Owner/operator telephone: Not reported
Legal status: Private
Owner/Operator Type: Owner
Owner/Op start date: 02/09/1989
Owner/Op end date: Not reported

Handler Activities Summary:
U.S. importer of hazardous waste: No
Mixed waste (haz. and radioactive): No
Recycler of hazardous waste: No
Transporter of hazardous waste: No

MEDICAL CENTER LAB (Continued) **1000246767**

Treater, storer or disposer of HW: No
Underground injection activity: No
On-site burner exemption: No
Furnace exemption: No
Used oil fuel burner: No
Used oil processor: No
User oil refiner: No
Used oil fuel marketer to burner: No
Used oil Specification marketer: No
Used oil transfer facility: No
Used oil transporter: No
Off-site waste receiver: Commercial status unknown

Violation Status: No violations found

FINDS:

Registry ID: 110005327119

Environmental Interest/Information System
RCRAInfo is a national information system that supports the Resource Conservation and Recovery Act (RCRA) program through the tracking of events and activities related to facilities that generate, transport, and treat, store, or dispose of hazardous waste. RCRAInfo allows RCRA program staff to track the notification, permit, compliance, and corrective action activities required under RCRA.

ALLSITES:
Facility Id: 38441162
Latitude: 47.667679999999997
Longitude: -122.37900999999999
Geographic location identifier (alias facid): 38441162
Facility Name: Medical Center Lab
Latitude Decimal Degrees: 47.667679999999997
Longitude Decimal Degrees: -122.37900999999999
Coordinate Point Areal Extent Code: 99
Horizontal Accuracy Code: 99
Coordinate Point Geographic Position Code: 99
Location Verified Code: N

Geographic Location Identifier (Alias Facid): 38441162
Interaction (Aka Env Int) Type Code: HWG
Interaction (Aka Env Int) Description: Hazardous Waste Generator
Interaction Status: I
Federal Program Indentifier: WAD081491367
Interaction Start Date: 2/9/1989
Interaction End Date: 2/10/1989

Geographic Location Identifier (Alias Facid): 38441162
Interaction (Aka Env Int) Type Code: HWG
Interaction (Aka Env Int) Description: Hazardous Waste Generator
Interaction Status: I
Federal Program Indentifier: WAD081491367
Interaction Start Date: 3/26/1985
Interaction End Date: 3/27/1985

AE167 **SWEDISH MEDICAL CENTER BALLARD** **RCRA-NonGen** **1000839016**
East **5409 BARNES AVE NW** **FINDS** **WAD988518361**
1/4-1/2 **SEATTLE, WA 98107** **ALLSITES**
0.394 mi.
2079 ft. **Site 2 of 2 in cluster AE**

Relative:
Higher

Actual:
67 ft.

RCRA-NonGen:

Date form received by agency:	09/24/1998
Facility name:	SWEDISH MEDICAL CENTER BALLARD
Facility address:	5409 BARNES AVE NW SEATTLE, WA 981071507
EPA ID:	WAD988518361
Mailing address:	PO BOX C70707 SEATTLE, WA 98107-1507
Contact:	CHERYL MOELLER
Contact address:	PO BOX C70707 SEATTLE, WA 98107-1507
Contact country:	US
Contact telephone:	(206)781-6360
Contact email:	Not reported
EPA Region:	10
Classification:	Non-Generator
Description:	Handler: Non-Generators do not presently generate hazardous waste

Owner/Operator Summary:

Owner/operator name:	SWEDISH MEDICAL CTR
Owner/operator address:	PO BOX C70707 SEATTLE, WA 98107
Owner/operator country:	US
Owner/operator telephone:	Not reported
Legal status:	Private
Owner/Operator Type:	Owner
Owner/Op start date:	05/03/1996
Owner/Op end date:	Not reported

Handler Activities Summary:

U.S. importer of hazardous waste:	No
Mixed waste (haz. and radioactive):	No
Recycler of hazardous waste:	No
Transporter of hazardous waste:	No
Treater, storer or disposer of HW:	No
Underground injection activity:	No
On-site burner exemption:	No
Furnace exemption:	No
Used oil fuel burner:	No
Used oil processor:	No
User oil refiner:	No
Used oil fuel marketer to burner:	No
Used oil Specification marketer:	No
Used oil transfer facility:	No
Used oil transporter:	No
Off-site waste receiver:	Commercial status unknown

Violation Status: No violations found

FINDS:

Registry ID: 110005384468

SWEDISH MEDICAL CENTER BALLARD (Continued) **1000839016**

Environmental Interest/Information System
RCRAInfo is a national information system that supports the Resource Conservation and Recovery Act (RCRA) program through the tracking of events and activities related to facilities that generate, transport, and treat, store, or dispose of hazardous waste. RCRAInfo allows RCRA program staff to track the notification, permit, compliance, and corrective action activities required under RCRA.

ALLSITES:

Facility Id:	51722877
Latitude:	47.667610000000003
Longitude:	-122.37899
Geographic location identifier (alias facid):	51722877
Facility Name:	Swedish Medical Center Ballard
Latitude Decimal Degrees:	47.667610000000003
Longitude Decimal Degrees:	-122.37899
Coordinate Point Areal Extent Code:	99
Horizontal Accuracy Code:	99
Coordinate Point Geographic Position Code:	99
Location Verified Code:	N
Geographic Location Identifier (Alias Facid):	51722877
Interaction (Aka Env Int) Type Code:	HWG
Interaction (Aka Env Int) Description:	Hazardous Waste Generator
Interaction Status:	I
Federal Program Indentifier:	WAD988518361
Interaction Start Date:	3/8/1993
Interaction End Date:	12/31/1996

---

168 **DEARMAND PROPERTY** **ALLSITES** **S108991812**
SE **5107 BALLARD AVE NW** **CSCSL NFA** **N/A**
1/4-1/2 **SEATTLE, WA 98017** **VCP**
0.400 mi.
2111 ft.

Relative:
Lower

Actual:
34 ft.

ALLSITES:

Facility Id:	4500672
Latitude:	47.664631999999997
Longitude:	-122.381348
Geographic location identifier (alias facid):	4500672
Facility Name:	DeArmand Property
Latitude Decimal Degrees:	47.664631999999997
Longitude Decimal Degrees:	-122.381348
Coordinate Point Areal Extent Code:	99
Horizontal Accuracy Code:	99
Coordinate Point Geographic Position Code:	8
Location Verified Code:	N
Geographic Location Identifier (Alias Facid):	4500672
Interaction (Aka Env Int) Type Code:	VOLCLNST
Interaction (Aka Env Int) Description:	Voluntary Cleanup Sites
Interaction Status:	I
Federal Program Indentifier:	NW1356
Interaction Start Date:	12/8/2004
Interaction End Date:	5/9/2006

DEARMAND PROPERTY (Continued) **S108991812**

CSCSL NFA:
- Facility/Site Id: 4500672
- NFA Type: NFA after assessment, IRAP, or VCP
- NFA Date: 4/26/2006
- Rank: Not reported
- VCP: Y

VCP:
- edr_fstat: WA
- edr_fzip: 98017
- edr_fcnty: KING
- edr_zip: 98107-4857
- Facility ID: 4500672
- VCP Status: Not reported
- VCP: Y
- Ecology Status: Not reported
- NFA Type: NFA after assessment, IRAP, or VCP
- Date NFA: 4/26/2006
- Rank: Not reported

AF169 **SAGSTAD MARINA** **RCRA-NonGen** **1000164893**
SE **5109 SHILSHOLE AVE NW** **FINDS** **WAD087595898**
1/4-1/2 **SEATTLE, WA 98107** **ALLSITES**
0.410 mi. **CSCSL NFA**
2167 ft. **Site 1 of 2 in cluster AF** **MANIFEST**
ICR

Relative:
Lower

Actual:
24 ft.

RCRA-NonGen:
- Date form received by agency: 03/07/2007
- Facility name: SAGSTAD MARINA
- Facility address: 5109 SHILSHOLE AVE NW SEATTLE, WA 98107
- EPA ID: WAD087595898
- Contact: AL FEIGE
- Contact address: 5109 SHILSHOLE AVE NW SEATTLE, WA 98107
- Contact country: US
- Contact telephone: (206)784-6500
- Contact email: Not reported
- EPA Region: 10
- Classification: Non-Generator
- Description: Handler: Non-Generators do not presently generate hazardous waste

Owner/Operator Summary:
- Owner/operator name: SAGSTAD MARINA
- Owner/operator address: 5109 SHILSHOLE AVE NW SEATTLE, WA 98107
- Owner/operator country: US
- Owner/operator telephone: Not reported
- Legal status: Private
- Owner/Operator Type: Operator
- Owner/Op start date: 12/31/2006
- Owner/Op end date: Not reported

Handler Activities Summary:
- U.S. importer of hazardous waste: No

SAGSTAD MARINA (Continued) **1000164893**

Mixed waste (haz. and radioactive): No
Recycler of hazardous waste: No
Transporter of hazardous waste: No
Treater, storer or disposer of HW: No
Underground injection activity: No
On-site burner exemption: No
Furnace exemption: No
Used oil fuel burner: No
Used oil processor: No
User oil refiner: No
Used oil fuel marketer to burner: No
Used oil Specification marketer: No
Used oil transfer facility: No
Used oil transporter: No
Off-site waste receiver: Commercial status unknown

Historical Generators:
Date form received by agency: 12/31/2005
Facility name: SAGSTAD MARINA
Classification: Large Quantity Generator

Violation Status: No violations found

FINDS:

Registry ID: 110005328181

Environmental Interest/Information System
Washington Facility / Site Identification System (WA-FSIS) provides a means to query and display data maintained by the Washington Department of Ecology. This system contains key information for each facility/site that is currently, or has been, of interest to the Air Quality, Dam Safety, Hazardous Waste, Toxics Cleanup, and Water Quality Programs.

RCRAInfo is a national information system that supports the Resource Conservation and Recovery Act (RCRA) program through the tracking of events and activities related to facilities that generate, transport, and treat, store, or dispose of hazardous waste. RCRAInfo allows RCRA program staff to track the notification, permit, compliance, and corrective action activities required under RCRA.

ALLSITES:
Facility Id: 2549
Latitude: 47.665370000000003
Longitude: -122.3843
Geographic location identifier (alias facid): 2549
Facility Name: SAGSTAD MARINA
Latitude Decimal Degrees: 47.665370000000003
Longitude Decimal Degrees: -122.3843
Coordinate Point Areal Extent Code: 99
Horizontal Accuracy Code: 99
Coordinate Point Geographic Position Code: 99
Location Verified Code: N

Geographic Location Identifier (Alias Facid): 2549

SAGSTAD MARINA (Continued) **1000164893**

Interaction (Aka Env Int) Type Code:	HWG
Interaction (Aka Env Int) Description:	Hazardous Waste Generator
Interaction Status:	I
Federal Program Indentifier:	WAD087595898
Interaction Start Date:	7/12/1982
Interaction End Date:	12/31/1994

Geographic Location Identifier (Alias Facid):	2549
Interaction (Aka Env Int) Type Code:	IRAP
Interaction (Aka Env Int) Description:	Independent Remedial Actn Prg
Interaction Status:	I
Federal Program Indentifier:	Not reported
Interaction Start Date:	1/26/1996
Interaction End Date:	1/26/1996

Geographic Location Identifier (Alias Facid):	2549
Interaction (Aka Env Int) Type Code:	HWG
Interaction (Aka Env Int) Description:	Hazardous Waste Generator
Interaction Status:	I
Federal Program Indentifier:	WAD087595898
Interaction Start Date:	8/11/2005
Interaction End Date:	12/31/2006

Geographic Location Identifier (Alias Facid):	2549
Interaction (Aka Env Int) Type Code:	UST
Interaction (Aka Env Int) Description:	Underground Storage Tank
Interaction Status:	A
Federal Program Indentifier:	200562
Interaction Start Date:	2/29/2000
Interaction End Date:	Not reported

Geographic Location Identifier (Alias Facid):	2549
Interaction (Aka Env Int) Type Code:	HWOTHER
Interaction (Aka Env Int) Description:	Haz Waste Management Activity
Interaction Status:	I
Federal Program Indentifier:	WAD087595898
Interaction Start Date:	12/31/1994
Interaction End Date:	8/11/2005

Geographic Location Identifier (Alias Facid):	2549
Interaction (Aka Env Int) Type Code:	HWOTHER
Interaction (Aka Env Int) Description:	Haz Waste Management Activity
Interaction Status:	I
Federal Program Indentifier:	WAD087595898
Interaction Start Date:	12/31/2006
Interaction End Date:	12/31/2006

Geographic Location Identifier (Alias Facid):	2549
Interaction (Aka Env Int) Type Code:	LUST
Interaction (Aka Env Int) Description:	LUST Facility
Interaction Status:	I
Federal Program Indentifier:	200562
Interaction Start Date:	5/1/1990
Interaction End Date:	1/2/1996

SAGSTAD MARINA (Continued) **1000164893**

CSCSL NFA:
- Facility/Site Id: 2549
- NFA Type: NFA after assessment, IRAP, or VCP
- NFA Date: 1/26/1996
- Rank: Not reported
- VCP: Not reported

WA MANIFEST:
- Facility Site ID Number: 2549
- SWC Desc: F001
- FWC Desc: F001
- Form Comm: Not reported
- Data Year: Not reported
- Permit by Rule: FALSE
- Treatment by Generator: FALSE
- Mixed radioactive waste: FALSE
- Importer of hazardous waste: FALSE
- Immediate recycler: FALSE
- Treatment/Storage/Disposal/Recycling Facility: FALSE
- Generator of dangerous fuel waste: FALSE
- Generator marketing to burner: FALSE
- "Other marketers (i.e., blender, distributor, etc.)": FALSE
- Utility boiler burner: FALSE
- Industry boiler burner: FALSE
- Industrial Furnace: FALSE
- Smelter defferal: FALSE
- Universal waste - batteries - generate: FALSE
- Universal waste - thermostats - generate: FALSE
- Universal waste - mercury - generate: FALSE
- Universal waste - lamps - generate: FALSE
- Universal waste - batteries - accumulate: FALSE
- Universal waste - thermostats - accumulate: FALSE
- Universal waste - mercury - accumulate: FALSE
- Universal waste - lamps - accumulate: FALSE
- Destination Facility for Universal Waste: FALSE
- Off-specification used oil burner - utility boiler: FALSE
- Off-specification used oil burner - industrial boiler: FALSE
- Off-specification used oil burner - industrial furnace: FALSE
- EPA ID: WAD087595898
- Facility Address 2: Not reported
- TAX REG NBR: 600456014
- NAICS CD: 71393
- BUSINESS TYPE: Marina
- MAIL NAME: Sagstad Marina
- MAIL ADDR LINE1: 5109 Shilshole Ave NW
- MAIL CITY,ST,ZIP: Seattle, WA 98107
- MAIL COUNTRY: UNITED STATES
- LEGAL ORG NAME: Not reported
- LEGAL ORG TYPE: Private
- LEGAL ADDR LINE1: 5109 Shilshole Ave NW
- LEGAL CITY,ST,ZIP: Seattle, WA 98107
- LEGAL COUNTRY: UNITED STATES
- LEGAL PHONE NBR: (206)784-6500
- LEGAL EFFECTIVE DATE: 6/13/1997
- LAND ORG NAME: Al Feige
- LAND ORG TYPE: Private

SAGSTAD MARINA (Continued) **1000164893**

LAND PERSON NAME:	Al Feige
LAND ADDR LINE1:	5109 Shilshole Ave NW
LAND CITY,ST,ZIP:	Seattle, WA 98107
LAND COUNTRY:	UNITED STATES
LAND PHONE NBR:	(206)784-6500
OPERATOR ORG NAME:	Sagstad Marina
OPERATOR ORG TYPE:	Private
OPERATOR ADDR LINE1:	5109 Shilshole Ave NW
OPERATOR CITY,ST,ZIP:	Seattle, WA 98107
OPERATOR COUNTRY:	UNITED STATES
OPERATOR PHONE NBR:	(206)784-6500
OPERATOR EFFECTIVE DATE:	Not reported
SITE CONTACT NAME:	Al Feige
SITE CONTACT ADDR LINE1:	5109 Shilshole Ave NW
SITE CONTACT ZIP:	Seattle, WA 98107
SITE CONTACT COUNTRY:	UNITED STATES
SITE CONTACT PHONE NBR:	(206)784-6500
SITE CONTACT EMAIL:	Not reported
FORM CONTACT NAME:	Al Feige
FORM CONTACT ADDR LINE1:	5109 Shilshole Ave NW
FORM CONTACT CITY,ST,ZIP:	Seattle, WA 98107
FORM CONTACT COUNTRY:	UNITED STATES
FORM CONTACT PHONE NBR:	(206)784-6500
FORM CONTACT EMAIL:	sworsley@kane-environmental.com
GEN STATUS CD:	XQG
MONTHLY GENERATION:	FALSE
BATCH GENERATION:	FALSE
ONE TIME GENERATION:	FALSE
TRANSPORTS OWN WASTE:	FALSE
TRANSPORTS OTHRS WASTE:	FALSE
RECYCLER ONSITE:	FALSE
TRANSFER FACILITY:	FALSE
OTHER EXEMPTION:	Not reported
UW BATTERY GEN:	FALSE
USED OIL TRANSPORTER:	FALSE
USED OIL TRANSFER FACLTY:	FALSE
USED OIL PROCESSOR:	FALSE
USED OIL REREFINER:	FALSE
USED OIL FUEL MRKTR DIRECTS SHPMNTS:	FALSE
USED OIL FUEL MRKTR MEETS SPECS:	FALSE

Facility Site ID Number:	2549
SWC Desc:	F001
FWC Desc:	F001
Form Comm:	Not reported
Data Year:	Not reported
Permit by Rule:	No
Treatment by Generator:	No
Mixed radioactive waste:	No
Importer of hazardous waste:	No
Immediate recycler:	No
Treatment/Storage/Disposal/Recycling Facility:	No
Generator of dangerous fuel waste:	No
Generator marketing to burner:	No
"Other marketers (i.e., blender, distributor, etc.)":	No
Utility boiler burner:	No
Industry boiler burner:	No

SAGSTAD MARINA (Continued) **1000164893**

Industrial Furnace:	No
Smelter defferal:	No
Universal waste - batteries - generate:	No
Universal waste - thermostats - generate:	No
Universal waste - mercury - generate:	No
Universal waste - lamps - generate:	No
Universal waste - batteries - accumulate:	No
Universal waste - thermostats - accumulate:	No
Universal waste - mercury - accumulate:	No
Universal waste - lamps - accumulate:	No
Destination Facility for Universal Waste:	No
Off-specification used oil burner - utility boiler:	No
Off-specification used oil burner - industrial boiler:	No
Off-specification used oil burner - industrial furnace:	No
EPA ID:	WAD087595898
Facility Address 2:	Not reported
TAX REG NBR:	600456014
NAICS CD:	71393
BUSINESS TYPE:	Marina
MAIL NAME:	Sagstad Marina
MAIL ADDR LINE1:	5109 Shilshole Ave NW
MAIL CITY,ST,ZIP:	Seattle, WA 98107
MAIL COUNTRY:	UNITED STATES
LEGAL ORG NAME:	Not reported
LEGAL ORG TYPE:	Private
LEGAL ADDR LINE1:	5109 Shilshole Ave NW
LEGAL CITY,ST,ZIP:	Seattle, WA 98107
LEGAL COUNTRY:	UNITED STATES
LEGAL PHONE NBR:	(206)784-6500
LEGAL EFFECTIVE DATE:	6/13/1997
LAND ORG NAME:	Al Feige
LAND ORG TYPE:	Private
LAND PERSON NAME:	Al Feige
LAND ADDR LINE1:	5109 Shilshole Ave NW
LAND CITY,ST,ZIP:	Seattle, WA 98107
LAND COUNTRY:	UNITED STATES
LAND PHONE NBR:	(206)784-6500
OPERATOR ORG NAME:	Sagstad Marina
OPERATOR ORG TYPE:	Private
OPERATOR ADDR LINE1:	5109 Shilshole Ave NW
OPERATOR CITY,ST,ZIP:	Seattle, WA 98107
OPERATOR COUNTRY:	UNITED STATES
OPERATOR PHONE NBR:	(206)784-6500
OPERATOR EFFECTIVE DATE:	Not reported
SITE CONTACT NAME:	Al Feige
SITE CONTACT ADDR LINE1:	5109 Shilshole Ave NW
SITE CONTACT ZIP:	Seattle, WA 98107
SITE CONTACT COUNTRY:	UNITED STATES
SITE CONTACT PHONE NBR:	(206)784-6500
SITE CONTACT EMAIL:	Not reported
FORM CONTACT NAME:	Al Feige
FORM CONTACT ADDR LINE1:	5109 Shilshole Ave NW
FORM CONTACT CITY,ST,ZIP:	Seattle, WA 98107
FORM CONTACT COUNTRY:	UNITED STATES
FORM CONTACT PHONE NBR:	(206)784-6500
FORM CONTACT EMAIL:	cgorman@kane-environmental.com
GEN STATUS CD:	LQG

SAGSTAD MARINA (Continued) **1000164893**

MONTHLY GENERATION: No
BATCH GENERATION: Yes
ONE TIME GENERATION: No
TRANSPORTS OWN WASTE: No
TRANSPORTS OTHRS WASTE: No
RECYCLER ONSITE: No
TRANSFER FACILITY: No
OTHER EXEMPTION: Not reported
UW BATTERY GEN: No
USED OIL TRANSPORTER: No
USED OIL TRANSFER FACLTY: No
USED OIL PROCESSOR: No
USED OIL REREFINER: No
USED OIL FUEL MRKTR DIRECTS SHPMNTS: No
USED OIL FUEL MRKTR MEETS SPECS: No

ICR:
Date Ecology Received Report: 12/09/94
Contaminants Found at Site: Petroleum products
Media Contaminated: Groundwater, Soil
Waste Management: Tank
Region: North Western
Type of Report Ecology Received: Final cleanup report
Site Register Issue: 95-03
County Code: 17
Contact: Not reported
Report Title: Not reported

Date Ecology Received Report: 11/25/91
Contaminants Found at Site: Petroleum products
Media Contaminated: Groundwater, Soil
Waste Management: Tank
Region: North Western
Type of Report Ecology Received: Interim cleanup report
Site Register Issue: 92-12
County Code: 17
Contact: Not reported
Report Title: Not reported

Date Ecology Received Report: 03/10/92
Contaminants Found at Site: Petroleum products
Media Contaminated: Groundwater, Soil
Waste Management: Tank
Region: North Western
Type of Report Ecology Received: Interim cleanup report
Site Register Issue: 92-21
County Code: 17
Contact: Not reported
Report Title: Not reported

AF170 **CANAL MARINE INC** **RCRA-CESQG** **1001819683**
SE **5109 SHILSHOLE AVE NW ST SIDE** **FINDS** **WAD988482360**
1/4-1/2 **SEATTLE, WA 98107** **ALLSITES**
0.410 mi.
2167 ft. **Site 2 of 2 in cluster AF**

Relative:
Lower

Actual:
24 ft.

RCRA-CESQG:

Date form received by agency:	03/16/2001
Facility name:	CANAL MARINE INC
Facility address:	5109 SHILSHOLE AVE NW ST SIDE SEATTLE, WA 98107
EPA ID:	WAD988482360
Mailing address:	21000 PIONEER WAY EDMONDS, WA 98026
Contact:	MICHAEL GRENNAN
Contact address:	21000 PIONEER WAY EDMONDS, WA 98026
Contact country:	US
Contact telephone:	(206)789-2476
Contact email:	Not reported
EPA Region:	10
Land type:	Private
Classification:	Conditionally Exempt Small Quantity Generator
Description:	Handler: generates 100 kg or less of hazardous waste per calendar month, and accumulates 1000 kg or less of hazardous waste at any time; or generates 1 kg or less of acutely hazardous waste per calendar month, and accumulates at any time: 1 kg or less of acutely hazardous waste; or 100 kg or less of any residue or contaminated soil, waste or other debris resulting from the cleanup of a spill, into or on any land or water, of acutely hazardous waste; or generates 100 kg or less of any residue or contaminated soil, waste or other debris resulting from the cleanup of a spill, into or on any land or water, of acutely hazardous waste during any calendar month, and accumulates at any time: 1 kg or less of acutely hazardous waste; or 100 kg or less of any residue or contaminated soil, waste or other debris resulting from the cleanup of a spill, into or on any land or water, of acutely hazardous waste

Owner/Operator Summary:

Owner/operator name:	MICHAEL GRENNAN
Owner/operator address:	21000 PIONEER WAY EDMONDS, WA 98026
Owner/operator country:	US
Owner/operator telephone:	Not reported
Legal status:	Private
Owner/Operator Type:	Operator
Owner/Op start date:	08/13/1996
Owner/Op end date:	Not reported

Handler Activities Summary:

U.S. importer of hazardous waste:	No
Mixed waste (haz. and radioactive):	No
Recycler of hazardous waste:	No
Transporter of hazardous waste:	No
Treater, storer or disposer of HW:	No
Underground injection activity:	No
On-site burner exemption:	No
Furnace exemption:	No

CANAL MARINE INC (Continued) **1001819683**

Used oil fuel burner: No
Used oil processor: No
User oil refiner: No
Used oil fuel marketer to burner: No
Used oil Specification marketer: No
Used oil transfer facility: No
Used oil transporter: No
Off-site waste receiver: Commercial status unknown

Facility Has Received Notices of Violations:
Regulation violated: SR - 200(1)(b)/630(5)(c)
Area of violation: Generators - General
Date violation determined: 01/07/2000
Date achieved compliance: 04/13/2000
Violation lead agency: State
Enforcement action: WRITTEN INFORMAL
Enforcement action date: 01/12/2000
Enf. disposition status: Not reported
Enf. disp. status date: Not reported
Enforcement lead agency: State
Proposed penalty amount: Not reported
Final penalty amount: Not reported
Paid penalty amount: Not reported

Regulation violated: SR - 170(1)(a)
Area of violation: Generators - General
Date violation determined: 01/07/2000
Date achieved compliance: 04/13/2000
Violation lead agency: State
Enforcement action: WRITTEN INFORMAL
Enforcement action date: 01/12/2000
Enf. disposition status: Not reported
Enf. disp. status date: Not reported
Enforcement lead agency: State
Proposed penalty amount: Not reported
Final penalty amount: Not reported
Paid penalty amount: Not reported

Regulation violated: SR - 200(1)(B)/630(7)
Area of violation: Generators - General
Date violation determined: 01/07/2000
Date achieved compliance: 04/13/2000
Violation lead agency: State
Enforcement action: WRITTEN INFORMAL
Enforcement action date: 01/12/2000
Enf. disposition status: Not reported
Enf. disp. status date: Not reported
Enforcement lead agency: State
Proposed penalty amount: Not reported
Final penalty amount: Not reported
Paid penalty amount: Not reported

Regulation violated: SR - 200(1)(b)/630(3)
Area of violation: Generators - General
Date violation determined: 01/07/2000
Date achieved compliance: 04/13/2000
Violation lead agency: State

CANAL MARINE INC (Continued) **1001819683**

Enforcement action: WRITTEN INFORMAL
Enforcement action date: 01/12/2000
Enf. disposition status: Not reported
Enf. disp. status date: Not reported
Enforcement lead agency: State
Proposed penalty amount: Not reported
Final penalty amount: Not reported
Paid penalty amount: Not reported

Regulation violated: SR - 070(3)
Area of violation: Generators - General
Date violation determined: 01/07/2000
Date achieved compliance: 04/13/2000
Violation lead agency: State
Enforcement action: WRITTEN INFORMAL
Enforcement action date: 01/12/2000
Enf. disposition status: Not reported
Enf. disp. status date: Not reported
Enforcement lead agency: State
Proposed penalty amount: Not reported
Final penalty amount: Not reported
Paid penalty amount: Not reported

Regulation violated: SR - 200(1)(b)
Area of violation: Generators - General
Date violation determined: 01/07/2000
Date achieved compliance: 04/13/2000
Violation lead agency: State
Enforcement action: WRITTEN INFORMAL
Enforcement action date: 01/12/2000
Enf. disposition status: Not reported
Enf. disp. status date: Not reported
Enforcement lead agency: State
Proposed penalty amount: Not reported
Final penalty amount: Not reported
Paid penalty amount: Not reported

Regulation violated: SR - 170(1)(a)
Area of violation: Generators - General
Date violation determined: 12/22/1999
Date achieved compliance: 04/13/2000
Violation lead agency: State
Enforcement action: WRITTEN INFORMAL
Enforcement action date: 01/07/2000
Enf. disposition status: Not reported
Enf. disp. status date: Not reported
Enforcement lead agency: State
Proposed penalty amount: Not reported
Final penalty amount: Not reported
Paid penalty amount: Not reported

Regulation violated: SR - 200(1)(b)/630(5)(c)
Area of violation: Generators - General
Date violation determined: 12/22/1999
Date achieved compliance: 04/13/2000
Violation lead agency: State
Enforcement action: WRITTEN INFORMAL

CANAL MARINE INC (Continued) **1001819683**

Enforcement action date: 01/07/2000
Enf. disposition status: Not reported
Enf. disp. status date: Not reported
Enforcement lead agency: State
Proposed penalty amount: Not reported
Final penalty amount: Not reported
Paid penalty amount: Not reported

Regulation violated: SR - 200(1)(b)/630(5)(a)
Area of violation: Generators - General
Date violation determined: 12/22/1999
Date achieved compliance: 04/13/2000
Violation lead agency: State
Enforcement action: WRITTEN INFORMAL
Enforcement action date: 01/07/2000
Enf. disposition status: Not reported
Enf. disp. status date: Not reported
Enforcement lead agency: State
Proposed penalty amount: Not reported
Final penalty amount: Not reported
Paid penalty amount: Not reported

Regulation violated: SR - 200(1)(b)
Area of violation: Generators - General
Date violation determined: 12/22/1999
Date achieved compliance: 04/13/2000
Violation lead agency: State
Enforcement action: WRITTEN INFORMAL
Enforcement action date: 01/07/2000
Enf. disposition status: Not reported
Enf. disp. status date: Not reported
Enforcement lead agency: State
Proposed penalty amount: Not reported
Final penalty amount: Not reported
Paid penalty amount: Not reported

Regulation violated: SR - 070(3)
Area of violation: Generators - General
Date violation determined: 12/22/1999
Date achieved compliance: 04/13/2000
Violation lead agency: State
Enforcement action: WRITTEN INFORMAL
Enforcement action date: 01/07/2000
Enf. disposition status: Not reported
Enf. disp. status date: Not reported
Enforcement lead agency: State
Proposed penalty amount: Not reported
Final penalty amount: Not reported
Paid penalty amount: Not reported

Regulation violated: SR - 200(1)(b)/630(2)
Area of violation: Generators - General
Date violation determined: 12/22/1999
Date achieved compliance: 04/13/2000
Violation lead agency: State
Enforcement action: WRITTEN INFORMAL
Enforcement action date: 01/07/2000

CANAL MARINE INC (Continued) **1001819683**

Enf. disposition status: Not reported
Enf. disp. status date: Not reported
Enforcement lead agency: State
Proposed penalty amount: Not reported
Final penalty amount: Not reported
Paid penalty amount: Not reported

Regulation violated: SR - 200(1)(b)/630(3)
Area of violation: Generators - General
Date violation determined: 12/22/1999
Date achieved compliance: 04/13/2000
Violation lead agency: State
Enforcement action: WRITTEN INFORMAL
Enforcement action date: 01/07/2000
Enf. disposition status: Not reported
Enf. disp. status date: Not reported
Enforcement lead agency: State
Proposed penalty amount: Not reported
Final penalty amount: Not reported
Paid penalty amount: Not reported

Evaluation Action Summary:
Evaluation date: 01/07/2000
Evaluation: COMPLIANCE EVALUATION INSPECTION ON-SITE
Area of violation: Generators - General
Date achieved compliance: 04/13/2000
Evaluation lead agency: State

Evaluation date: 12/22/1999
Evaluation: COMPLIANCE EVALUATION INSPECTION ON-SITE
Area of violation: Generators - General
Date achieved compliance: 04/13/2000
Evaluation lead agency: State

Evaluation date: 01/07/1999
Evaluation: COMPLIANCE EVALUATION INSPECTION ON-SITE
Area of violation: Not reported
Date achieved compliance: Not reported
Evaluation lead agency: State

FINDS:

Registry ID: 110005358004

Environmental Interest/Information System
Washington Facility / Site Identification System (WA-FSIS) provides a means to query and display data maintained by the Washington Department of Ecology. This system contains key information for each facility/site that is currently, or has been, of interest to the Air Quality, Dam Safety, Hazardous Waste, Toxics Cleanup, and Water Quality Programs.

RCRAInfo is a national information system that supports the Resource Conservation and Recovery Act (RCRA) program through the tracking of events and activities related to facilities that generate, transport, and treat, store, or dispose of hazardous waste. RCRAInfo allows RCRA program staff to track the notification, permit, compliance, and

CANAL MARINE INC (Continued) **1001819683**

corrective action activities required under RCRA.

ALLSITES:

Facility Id:	71219784
Latitude:	47.295453999999999
Longitude:	-122.10567399999999
Geographic location identifier (alias facid):	71219784
Facility Name:	Canal Marine Inc
Latitude Decimal Degrees:	47.295453999999999
Longitude Decimal Degrees:	-122.10567399999999
Coordinate Point Areal Extent Code:	99
Horizontal Accuracy Code:	12
Coordinate Point Geographic Position Code:	99
Location Verified Code:	N
Geographic Location Identifier (Alias Facid):	71219784
Interaction (Aka Env Int) Type Code:	HWG
Interaction (Aka Env Int) Description:	Hazardous Waste Generator
Interaction Status:	I
Federal Program Indentifier:	WAD988482360
Interaction Start Date:	2/5/1991
Interaction End Date:	3/29/2000

AG171 **HATCH AND KIRK INC.** **ICR** **S103507744**
SE **51111 LEARY AVE. NW** **N/A**
1/4-1/2 **SEATTLE, WA 98107**
0.417 mi.
2203 ft. **Site 1 of 3 in cluster AG**

Relative:
Lower

Actual:
40 ft.

ICR:

Date Ecology Received Report:	03/26/93
Contaminants Found at Site:	Petroleum products
Media Contaminated:	Soil
Waste Management:	Tank
Region:	North Western
Type of Report Ecology Received:	Interim cleanup report
Site Register Issue:	92-46
County Code:	17
Contact:	Not reported
Report Title:	Not reported

AG172 **HATCH & KIRK INC** **RCRA-CESQG** **1000169207**
SE **5111 LEARY AVE NW** **FINDS** **WAD027436278**
1/4-1/2 **SEATTLE, WA 98107** **ALLSITES**
0.420 mi. **LUST**
2217 ft. **Site 2 of 3 in cluster AG** **UST**
MANIFEST

Relative:
Lower

Actual:
40 ft.

RCRA-CESQG:

Date form received by agency:	04/09/2008
Facility name:	HATCH & KIRK INC
Facility address:	5111 LEARY AVE NW SEATTLE, WA 981074888
EPA ID:	WAD027436278

HATCH & KIRK INC (Continued) **1000169207**

Contact:	DAVE OSENBAUGH
Contact address:	5111 LEARY AVE NW SEATTLE, WA 98107-4820
Contact country:	US
Contact telephone:	(206)783-2766
Contact email:	Not reported
EPA Region:	10
Land type:	Private
Classification:	Conditionally Exempt Small Quantity Generator
Description:	Handler: generates 100 kg or less of hazardous waste per calendar month, and accumulates 1000 kg or less of hazardous waste at any time; or generates 1 kg or less of acutely hazardous waste per calendar month, and accumulates at any time: 1 kg or less of acutely hazardous waste; or 100 kg or less of any residue or contaminated soil, waste or other debris resulting from the cleanup of a spill, into or on any land or water, of acutely hazardous waste; or generates 100 kg or less of any residue or contaminated soil, waste or other debris resulting from the cleanup of a spill, into or on any land or water, of acutely hazardous waste during any calendar month, and accumulates at any time: 1 kg or less of acutely hazardous waste; or 100 kg or less of any residue or contaminated soil, waste or other debris resulting from the cleanup of a spill, into or on any land or water, of acutely hazardous waste

Owner/Operator Summary:

Owner/operator name:	HATCH & KIRK INC
Owner/operator address:	5111 LEARY AVE NW SEATTLE, WA 98107
Owner/operator country:	US
Owner/operator telephone:	Not reported
Legal status:	Private
Owner/Operator Type:	Operator
Owner/Op start date:	06/10/1996
Owner/Op end date:	Not reported

Handler Activities Summary:

U.S. importer of hazardous waste:	No
Mixed waste (haz. and radioactive):	No
Recycler of hazardous waste:	No
Transporter of hazardous waste:	No
Treater, storer or disposer of HW:	No
Underground injection activity:	No
On-site burner exemption:	No
Furnace exemption:	No
Used oil fuel burner:	No
Used oil processor:	No
User oil refiner:	No
Used oil fuel marketer to burner:	No
Used oil Specification marketer:	No
Used oil transfer facility:	No
Used oil transporter:	No
Off-site waste receiver:	Commercial status unknown

Historical Generators:

Date form received by agency:	12/31/2007
Facility name:	HATCH & KIRK INC

HATCH & KIRK INC (Continued) **1000169207**

Classification: Not a generator, verified

Date form received by agency: 12/31/2005
Facility name: HATCH & KIRK INC
Classification: Not a generator, verified

Date form received by agency: 12/31/2003
Facility name: HATCH & KIRK INC
Classification: Small Quantity Generator

Date form received by agency: 03/01/1996
Facility name: HATCH & KIRK INC
Classification: Large Quantity Generator

Date form received by agency: 03/31/1994
Facility name: HATCH & KIRK INC
Site name: HATCH & KIRK INC.
Classification: Large Quantity Generator

Date form received by agency: 09/01/1993
Facility name: HATCH & KIRK INC
Site name: HATCH & KIRK INC.
Classification: Large Quantity Generator

Violation Status: No violations found

Evaluation Action Summary:
Evaluation date: 08/18/2004
Evaluation: COMPLIANCE EVALUATION INSPECTION ON-SITE
Area of violation: Not reported
Date achieved compliance: Not reported
Evaluation lead agency: State

Evaluation date: 02/12/2002
Evaluation: COMPLIANCE EVALUATION INSPECTION ON-SITE
Area of violation: Not reported
Date achieved compliance: Not reported
Evaluation lead agency: State

FINDS:

Registry ID: 110000897236

Environmental Interest/Information System

Washington Facility / Site Identification System (WA-FSIS) provides a means to query and display data maintained by the Washington Department of Ecology. This system contains key information for each facility/site that is currently, or has been, of interest to the Air Quality, Dam Safety, Hazardous Waste, Toxics Cleanup, and Water Quality Programs.

RCRAInfo is a national information system that supports the Resource Conservation and Recovery Act (RCRA) program through the tracking of events and activities related to facilities that generate, transport, and treat, store, or dispose of hazardous waste. RCRAInfo allows RCRA program staff to track the notification, permit, compliance, and corrective action activities required under RCRA.

HATCH & KIRK INC (Continued) **1000169207**

ALLSITES:

Facility Id:	25683275
Latitude:	47.664900000000003
Longitude:	-122.38003
Geographic location identifier (alias facid):	25683275
Facility Name:	Hatch & Kirk Inc
Latitude Decimal Degrees:	47.664900000000003
Longitude Decimal Degrees:	-122.38003
Coordinate Point Areal Extent Code:	99
Horizontal Accuracy Code:	99
Coordinate Point Geographic Position Code:	99
Location Verified Code:	N

Geographic Location Identifier (Alias Facid):	25683275
Interaction (Aka Env Int) Type Code:	LUST
Interaction (Aka Env Int) Description:	LUST Facility
Interaction Status:	I
Federal Program Indentifier:	101631
Interaction Start Date:	2/13/1992
Interaction End Date:	9/27/2000

Geographic Location Identifier (Alias Facid):	25683275
Interaction (Aka Env Int) Type Code:	HWP
Interaction (Aka Env Int) Description:	Hazardous Waste Planner
Interaction Status:	I
Federal Program Indentifier:	WAD027436278
Interaction Start Date:	1/1/1993
Interaction End Date:	4/1/2004

Geographic Location Identifier (Alias Facid):	25683275
Interaction (Aka Env Int) Type Code:	HWG
Interaction (Aka Env Int) Description:	Hazardous Waste Generator
Interaction Status:	A
Federal Program Indentifier:	WAD027436278
Interaction Start Date:	5/30/1984
Interaction End Date:	Not reported

Geographic Location Identifier (Alias Facid):	25683275
Interaction (Aka Env Int) Type Code:	UST
Interaction (Aka Env Int) Description:	Underground Storage Tank
Interaction Status:	A
Federal Program Indentifier:	101631
Interaction Start Date:	3/31/1992
Interaction End Date:	Not reported

LUST:

edr_fstat:	WA
edr_fzip:	981074820
edr_fcnty:	KING
edr_zip:	98107-4820
FS ID:	25683275
Facility ID:	101631
Facility Status:	Reported Cleaned Up
Release ID:	2977
Affected Media:	Soil

HATCH & KIRK INC (Continued) **1000169207**

Alternate Name: HATCH & KIRK INC
Release Notification Date: 2/13/1992
Release Status Date: 9/27/2000
Site Response Unit Code: NORTHWEST
Lat/Long: 47.6649 / -122.38003

edr_fstat: WA
edr_fzip: 981074820
edr_fcnty: KING
edr_zip: 98107-4820
FS ID: 25683275
Facility ID: 101631
Facility Status: Cleanup Started
Release ID: 2977
Affected Media: Soil
Alternate Name: HATCH & KIRK INC
Release Notification Date: 2/13/1992
Release Status Date: 6/1/1995
Site Response Unit Code: NORTHWEST
Lat/Long: 47.6649 / -122.38003

UST:
Facility ID: 25683275
Site ID: 101631
Lat Deg: 47
Lat Min: 39
Lat Sec: 53.6400000000106
Long Deg: -122
Long Min: 22
Long Sec: 48.1080000000179
UBI: Not reported
Phone Number: 2067832766

Tank ID: 35346
Tank Name: 1
Install Date: 12/31/1964
Capacity: Not reported
Tank Upgrade Date: 1/1/0001
TankSystem Status: Closed in Place
TankSystem Status Change Date: 8/26/1996
Tank Status: Closed in Place
Tank Permit Expiration Date: 1/1/0001
Tank Closure Date: 1/1/0001
Tank Pumping System: Not reported
Tank Spill Prevention: Not reported
Tank Overfill Prevention: Not reported
Tank Material: Not reported
Tank Construction: Not reported
Tank Tightness Test: Not reported
Tank Corrosion Protection: Not reported
Pipe Material: Not reported
Pipe Construction: Not reported
Pipe Primary Release Detection: Not reported
Pipe Second Release Detection: Not reported
Pipe Corrosion Protection: Not reported
Tank Primary Release Detection: Not reported
Tank Second Release Detection: Not reported

HATCH & KIRK INC (Continued) **1000169207**

Pipe Tightness Test: Not reported
Tank Actual Status Date: 8/6/1996
Tag Number: Not reported

Tank ID: 35405
Tank Name: 2
Install Date: 12/31/1964
Capacity: 111 TO 1,100 Gallons
Tank Upgrade Date: 1/1/0001
TankSystem Status: Closed in Place
TankSystem Status Change Date: 8/26/1996
Tank Status: Closed in Place
Tank Permit Expiration Date: 1/1/0001
Tank Closure Date: 1/1/0001
Tank Pumping System: Not reported
Tank Spill Prevention: Not reported
Tank Overfill Prevention: Not reported
Tank Material: Not reported
Tank Construction: Not reported
Tank Tightness Test: Not reported
Tank Corrosion Protection: Not reported
Pipe Material: Not reported
Pipe Construction: Not reported
Pipe Primary Release Detection: Not reported
Pipe Second Release Detection: Not reported
Pipe Corrosion Protection: Not reported
Tank Primary Release Detection: Not reported
Tank Second Release Detection: Not reported
Pipe Tightness Test: Not reported
Tank Actual Status Date: 8/6/1996
Tag Number: Not reported

WA MANIFEST:
Facility Site ID Number: 25683275
SWC Desc: Not reported
FWC Desc: Not reported
Form Comm: Not reported
Data Year: 2008
Permit by Rule: False
Treatment by Generator: False
Mixed radioactive waste: False
Importer of hazardous waste: False
Immediate recycler: False
Treatment/Storage/Disposal/Recycling Facility: False
Generator of dangerous fuel waste: False
Generator marketing to burner: False
"Other marketers (i.e., blender, distributor, etc.)": False
Utility boiler burner: False
Industry boiler burner: False
Industrial Furnace: False
Smelter defferal: False
Universal waste - batteries - generate: False
Universal waste - thermostats - generate: False
Universal waste - mercury - generate: False
Universal waste - lamps - generate: False
Universal waste - batteries - accumulate: False

HATCH & KIRK INC (Continued) **1000169207**

Universal waste - thermostats - accumulate:	False
Universal waste - mercury - accumulate:	False
Universal waste - lamps - accumulate:	False
Destination Facility for Universal Waste:	False
Off-specification used oil burner - utility boiler:	False
Off-specification used oil burner - industrial boiler:	False
Off-specification used oil burner - industrial furnace:	False
EPA ID:	WAD027436278
Facility Address 2:	Not reported
TAX REG NBR:	578037459
NAICS CD:	81131
BUSINESS TYPE:	Diesel Sales + repair
MAIL NAME:	Hatch & Kirk Inc
MAIL ADDR LINE1:	5111 LEARY AVE NW
MAIL CITY,ST,ZIP:	SEATTLE, WA 98107-4820
MAIL COUNTRY:	UNITED STATES
LEGAL ORG NAME:	Hatch & Kirk Inc
LEGAL ORG TYPE:	Private
LEGAL ADDR LINE1:	5111 LEARY AVE NW
LEGAL CITY,ST,ZIP:	SEATTLE, WA 98107-4820
LEGAL COUNTRY:	UNITED STATES
LEGAL PHONE NBR:	(206)783-2766
LEGAL EFFECTIVE DATE:	6/10/1996
LAND ORG NAME:	Hatch & Kirk Inc
LAND ORG TYPE:	Private
LAND PERSON NAME:	Not reported
LAND ADDR LINE1:	5111 LEARY AVE NW
LAND CITY,ST,ZIP:	SEATTLE, WA 98107-4820
LAND COUNTRY:	UNITED STATES
LAND PHONE NBR:	(206)783-2766
OPERATOR ORG NAME:	Hatch & Kirk Inc
OPERATOR ORG TYPE:	Private
OPERATOR ADDR LINE1:	5111 LEARY AVE NW
OPERATOR CITY,ST,ZIP:	SEATTLE, WA 98107-4820
OPERATOR COUNTRY:	UNITED STATES
OPERATOR PHONE NBR:	(206)783-2766
OPERATOR EFFECTIVE DATE:	6/10/1996
SITE CONTACT NAME:	Dave Osenbaugh
SITE CONTACT ADDR LINE1:	5111 LEARY AVE NW
SITE CONTACT ZIP:	SEATTLE, WA 98107-4820
SITE CONTACT COUNTRY:	UNITED STATES
SITE CONTACT PHONE NBR:	(206)783-2766
SITE CONTACT EMAIL:	lisernio@hatchkirk.com
FORM CONTACT NAME:	Dave Osenbaugh
FORM CONTACT ADDR LINE1:	5111 LEARY AVE NW
FORM CONTACT CITY,ST,ZIP:	SEATTLE, WA 98107-4820
FORM CONTACT COUNTRY:	UNITED STATES
FORM CONTACT PHONE NBR:	(206)783-2766
FORM CONTACT EMAIL:	lisernio@hatchkirk.com
GEN STATUS CD:	SQG
MONTHLY GENERATION:	False
BATCH GENERATION:	True
ONE TIME GENERATION:	False
TRANSPORTS OWN WASTE:	False
TRANSPORTS OTHRS WASTE:	False
RECYCLER ONSITE:	False
TRANSFER FACILITY:	False

HATCH & KIRK INC (Continued) **1000169207**

OTHER EXEMPTION:	Not reported	
UW BATTERY GEN:	False	
USED OIL TRANSPORTER:	False	
USED OIL TRANSFER FACLTY:	False	
USED OIL PROCESSOR:	False	
USED OIL REREFINER:	False	
USED OIL FUEL MRKTR DIRECTS SHPMNTS:		False
USED OIL FUEL MRKTR MEETS SPECS:		False
Facility Site ID Number:	25683275	
SWC Desc:	Not reported	
FWC Desc:	Not reported	
Form Comm:	Not reported	
Data Year:	Not reported	
Permit by Rule:	False	
Treatment by Generator:	False	
Mixed radioactive waste:	False	
Importer of hazardous waste:	False	
Immediate recycler:	False	
Treatment/Storage/Disposal/Recycling Facility:		False
Generator of dangerous fuel waste:		False
Generator marketing to burner:		False
"Other marketers (i.e., blender, distributor, etc.)":		False
Utility boiler burner:		False
Industry boiler burner:		False
Industrial Furnace:		False
Smelter defferal:		False
Universal waste - batteries - generate:		False
Universal waste - thermostats - generate:		False
Universal waste - mercury - generate:		False
Universal waste - lamps - generate:		False
Universal waste - batteries - accumulate:		False
Universal waste - thermostats - accumulate:		False
Universal waste - mercury - accumulate:		False
Universal waste - lamps - accumulate:		False
Destination Facility for Universal Waste:		False
Off-specification used oil burner - utility boiler:		False
Off-specification used oil burner - industrial boiler:		False
Off-specification used oil burner - industrial furnace:		False
EPA ID:	WAD027436278	
Facility Address 2:	Not reported	
TAX REG NBR:	578037459	
NAICS CD:	81131	
BUSINESS TYPE:	Diesel Sales + repair	
MAIL NAME:	Hatch & Kirk Inc	
MAIL ADDR LINE1:	5111 LEARY AVE NW	
MAIL CITY,ST,ZIP:	SEATTLE, WA 98107-4820	
MAIL COUNTRY:	UNITED STATES	
LEGAL ORG NAME:	Hatch & Kirk Inc	
LEGAL ORG TYPE:	Private	
LEGAL ADDR LINE1:	5111 LEARY AVE NW	
LEGAL CITY,ST,ZIP:	SEATTLE, WA 98107-4820	
LEGAL COUNTRY:	UNITED STATES	
LEGAL PHONE NBR:	(206)783-2766	
LEGAL EFFECTIVE DATE:	6/10/1996	
LAND ORG NAME:	Hatch & Kirk Inc	
LAND ORG TYPE:	Private	

HATCH & KIRK INC (Continued) **1000169207**

LAND PERSON NAME:	Not reported
LAND ADDR LINE1:	5111 LEARY AVE NW
LAND CITY,ST,ZIP:	SEATTLE, WA 98107-4820
LAND COUNTRY:	UNITED STATES
LAND PHONE NBR:	(206)783-2766
OPERATOR ORG NAME:	Hatch & Kirk Inc
OPERATOR ORG TYPE:	Private
OPERATOR ADDR LINE1:	5111 LEARY AVE NW
OPERATOR CITY,ST,ZIP:	SEATTLE, WA 98107-4820
OPERATOR COUNTRY:	UNITED STATES
OPERATOR PHONE NBR:	(206)783-2766
OPERATOR EFFECTIVE DATE:	06/10/96
SITE CONTACT NAME:	Dave Osenbaugh
SITE CONTACT ADDR LINE1:	5111 LEARY AVE NW
SITE CONTACT ZIP:	SEATTLE, WA 98107-4820
SITE CONTACT COUNTRY:	UNITED STATES
SITE CONTACT PHONE NBR:	(206)783-2766
SITE CONTACT EMAIL:	lisernio@hatchkirk.com
FORM CONTACT NAME:	Dave Osenbaugh
FORM CONTACT ADDR LINE1:	5111 LEARY AVE NW
FORM CONTACT CITY,ST,ZIP:	SEATTLE, WA 98107-4820
FORM CONTACT COUNTRY:	UNITED STATES
FORM CONTACT PHONE NBR:	(206)783-2766
FORM CONTACT EMAIL:	lisernio@hatchkirk.com
GEN STATUS CD:	SQG
MONTHLY GENERATION:	False
BATCH GENERATION:	True
ONE TIME GENERATION:	False
TRANSPORTS OWN WASTE:	False
TRANSPORTS OTHRS WASTE:	False
RECYCLER ONSITE:	False
TRANSFER FACILITY:	False
OTHER EXEMPTION:	Not reported
UW BATTERY GEN:	False
USED OIL TRANSPORTER:	False
USED OIL TRANSFER FACLTY:	False
USED OIL PROCESSOR:	False
USED OIL REREFINER:	False
USED OIL FUEL MRKTR DIRECTS SHPMNTS:	False
USED OIL FUEL MRKTR MEETS SPECS:	False

Facility Site ID Number:	25683275
SWC Desc:	Not reported
FWC Desc:	Not reported
Form Comm:	Not reported
Data Year:	2009
Permit by Rule:	False
Treatment by Generator:	False
Mixed radioactive waste:	False
Importer of hazardous waste:	False
Immediate recycler:	False
Treatment/Storage/Disposal/Recycling Facility:	False
Generator of dangerous fuel waste:	False
Generator marketing to burner:	False
"Other marketers (i.e., blender, distributor, etc.)":	False
Utility boiler burner:	False
Industry boiler burner:	False

HATCH & KIRK INC (Continued) **1000169207**

Industrial Furnace:	False
Smelter defferal:	False
Universal waste - batteries - generate:	False
Universal waste - thermostats - generate:	False
Universal waste - mercury - generate:	False
Universal waste - lamps - generate:	False
Universal waste - batteries - accumulate:	False
Universal waste - thermostats - accumulate:	False
Universal waste - mercury - accumulate:	False
Universal waste - lamps - accumulate:	False
Destination Facility for Universal Waste:	False
Off-specification used oil burner - utility boiler:	False
Off-specification used oil burner - industrial boiler:	False
Off-specification used oil burner - industrial furnace:	False
EPA ID:	WAD027436278
Facility Address 2:	Not reported
TAX REG NBR:	578037459
NAICS CD:	811310
BUSINESS TYPE:	Diesel Sales + repair
MAIL NAME:	Hatch & Kirk Inc
MAIL ADDR LINE1:	5111 LEARY AVE NW
MAIL CITY,ST,ZIP:	SEATTLE, WA 98107-4820
MAIL COUNTRY:	UNITED STATES
LEGAL ORG NAME:	Hatch & Kirk Inc
LEGAL ORG TYPE:	Private
LEGAL ADDR LINE1:	5111 LEARY AVE NW
LEGAL CITY,ST,ZIP:	SEATTLE, WA 98107-4820
LEGAL COUNTRY:	UNITED STATES
LEGAL PHONE NBR:	(206)783-2766
LEGAL EFFECTIVE DATE:	6/10/1996
LAND ORG NAME:	Hatch & Kirk Inc
LAND ORG TYPE:	Private
LAND PERSON NAME:	Not reported
LAND ADDR LINE1:	5111 LEARY AVE NW
LAND CITY,ST,ZIP:	SEATTLE, WA 98107-4820
LAND COUNTRY:	UNITED STATES
LAND PHONE NBR:	(206)783-2766
OPERATOR ORG NAME:	Hatch & Kirk Inc
OPERATOR ORG TYPE:	Private
OPERATOR ADDR LINE1:	5111 LEARY AVE NW
OPERATOR CITY,ST,ZIP:	SEATTLE, WA 98107-4820
OPERATOR COUNTRY:	UNITED STATES
OPERATOR PHONE NBR:	(206)783-2766
OPERATOR EFFECTIVE DATE:	6/10/1996
SITE CONTACT NAME:	Dave Osenbaugh
SITE CONTACT ADDR LINE1:	5111 LEARY AVE NW
SITE CONTACT ZIP:	SEATTLE, WA 98107-4820
SITE CONTACT COUNTRY:	UNITED STATES
SITE CONTACT PHONE NBR:	(206)783-2766
SITE CONTACT EMAIL:	lisernio@hatchkirk.com
FORM CONTACT NAME:	Dave Osenbaugh
FORM CONTACT ADDR LINE1:	5111 LEARY AVE NW
FORM CONTACT CITY,ST,ZIP:	SEATTLE, WA 98107-4820
FORM CONTACT COUNTRY:	UNITED STATES
FORM CONTACT PHONE NBR:	(206)783-2766
FORM CONTACT EMAIL:	lisernio@hatchkirk.com
GEN STATUS CD:	SQG

HATCH & KIRK INC (Continued) **1000169207**

MONTHLY GENERATION:	False
BATCH GENERATION:	True
ONE TIME GENERATION:	False
TRANSPORTS OWN WASTE:	False
TRANSPORTS OTHRS WASTE:	False
RECYCLER ONSITE:	False
TRANSFER FACILITY:	False
OTHER EXEMPTION:	Not reported
UW BATTERY GEN:	False
USED OIL TRANSPORTER:	False
USED OIL TRANSFER FACLTY:	False
USED OIL PROCESSOR:	False
USED OIL REREFINER:	False
USED OIL FUEL MRKTR DIRECTS SHPMNTS:	False
USED OIL FUEL MRKTR MEETS SPECS:	False

Facility Site ID Number:	25683275
SWC Desc:	Not reported
FWC Desc:	Not reported
Form Comm:	Not reported
Data Year:	Not reported
Permit by Rule:	No
Treatment by Generator:	No
Mixed radioactive waste:	No
Importer of hazardous waste:	No
Immediate recycler:	No
Treatment/Storage/Disposal/Recycling Facility:	No
Generator of dangerous fuel waste:	No
Generator marketing to burner:	No
"Other marketers (i.e., blender, distributor, etc.)":	No
Utility boiler burner:	No
Industry boiler burner:	No
Industrial Furnace:	No
Smelter defferal:	No
Universal waste - batteries - generate:	No
Universal waste - thermostats - generate:	No
Universal waste - mercury - generate:	No
Universal waste - lamps - generate:	No
Universal waste - batteries - accumulate:	No
Universal waste - thermostats - accumulate:	No
Universal waste - mercury - accumulate:	No
Universal waste - lamps - accumulate:	No
Destination Facility for Universal Waste:	No
Off-specification used oil burner - utility boiler:	No
Off-specification used oil burner - industrial boiler:	No
Off-specification used oil burner - industrial furnace:	No
EPA ID:	WAD027436278
Facility Address 2:	Not reported
TAX REG NBR:	578037459
NAICS CD:	81131
BUSINESS TYPE:	Diesel Sales + repair
MAIL NAME:	Hatch & Kirk Inc
MAIL ADDR LINE1:	5111 LEARY AVE NW
MAIL CITY,ST,ZIP:	SEATTLE, WA 98107-4820
MAIL COUNTRY:	UNITED STATES
LEGAL ORG NAME:	Hatch & Kirk Inc
LEGAL ORG TYPE:	Private

HATCH & KIRK INC (Continued) **1000169207**

LEGAL ADDR LINE1:	5111 LEARY AVE NW
LEGAL CITY,ST,ZIP:	SEATTLE, WA 98107-4820
LEGAL COUNTRY:	UNITED STATES
LEGAL PHONE NBR:	(206)783-2766
LEGAL EFFECTIVE DATE:	6/10/1996
LAND ORG NAME:	Hatch & Kirk Inc
LAND ORG TYPE:	Private
LAND PERSON NAME:	Not reported
LAND ADDR LINE1:	5111 LEARY AVE NW
LAND CITY,ST,ZIP:	SEATTLE, WA 98107-4820
LAND COUNTRY:	UNITED STATES
LAND PHONE NBR:	(206)783-2766
OPERATOR ORG NAME:	Hatch & Kirk Inc
OPERATOR ORG TYPE:	Private
OPERATOR ADDR LINE1:	5111 LEARY AVE NW
OPERATOR CITY,ST,ZIP:	SEATTLE, WA 98107-4820
OPERATOR COUNTRY:	UNITED STATES
OPERATOR PHONE NBR:	(206)783-2766
OPERATOR EFFECTIVE DATE:	6/10/1996
SITE CONTACT NAME:	Nathan G Wallace
SITE CONTACT ADDR LINE1:	5111 LEARY AVE NW
SITE CONTACT ZIP:	SEATTLE, WA 98107-4820
SITE CONTACT COUNTRY:	UNITED STATES
SITE CONTACT PHONE NBR:	(206)783-2766
SITE CONTACT EMAIL:	lisernio@hatchkirk.com
FORM CONTACT NAME:	Nathan G Wallace
FORM CONTACT ADDR LINE1:	5111 LEARY AVE NW
FORM CONTACT CITY,ST,ZIP:	SEATTLE, WA 98107-4820
FORM CONTACT COUNTRY:	UNITED STATES
FORM CONTACT PHONE NBR:	(206)783-2766
FORM CONTACT EMAIL:	lisernio@hatchkirk.com
GEN STATUS CD:	SQG
MONTHLY GENERATION:	No
BATCH GENERATION:	No
ONE TIME GENERATION:	No
TRANSPORTS OWN WASTE:	No
TRANSPORTS OTHRS WASTE:	No
RECYCLER ONSITE:	No
TRANSFER FACILITY:	No
OTHER EXEMPTION:	Not reported
UW BATTERY GEN:	No
USED OIL TRANSPORTER:	No
USED OIL TRANSFER FACLTY:	No
USED OIL PROCESSOR:	No
USED OIL REREFINER:	No
USED OIL FUEL MRKTR DIRECTS SHPMNTS:	No
USED OIL FUEL MRKTR MEETS SPECS:	No

Facility Site ID Number:	25683275
SWC Desc:	Not reported
FWC Desc:	Not reported
Form Comm:	Not reported
Data Year:	Not reported
Permit by Rule:	FALSE
Treatment by Generator:	FALSE
Mixed radioactive waste:	FALSE
Importer of hazardous waste:	FALSE

HATCH & KIRK INC (Continued) **1000169207**

Immediate recycler:	FALSE
Treatment/Storage/Disposal/Recycling Facility:	FALSE
Generator of dangerous fuel waste:	FALSE
Generator marketing to burner:	FALSE
"Other marketers (i.e., blender, distributor, etc.)":	FALSE
Utility boiler burner:	FALSE
Industry boiler burner:	FALSE
Industrial Furnace:	FALSE
Smelter defferal:	FALSE
Universal waste - batteries - generate:	FALSE
Universal waste - thermostats - generate:	FALSE
Universal waste - mercury - generate:	FALSE
Universal waste - lamps - generate:	FALSE
Universal waste - batteries - accumulate:	FALSE
Universal waste - thermostats - accumulate:	FALSE
Universal waste - mercury - accumulate:	FALSE
Universal waste - lamps - accumulate:	FALSE
Destination Facility for Universal Waste:	FALSE
Off-specification used oil burner - utility boiler:	FALSE
Off-specification used oil burner - industrial boiler:	FALSE
Off-specification used oil burner - industrial furnace:	FALSE
EPA ID:	WAD027436278
Facility Address 2:	Not reported
TAX REG NBR:	578037459
NAICS CD:	81131
BUSINESS TYPE:	Diesel Sales + repair
MAIL NAME:	Hatch & Kirk Inc
MAIL ADDR LINE1:	5111 LEARY AVE NW
MAIL CITY,ST,ZIP:	SEATTLE, WA 98107-4820
MAIL COUNTRY:	UNITED STATES
LEGAL ORG NAME:	Hatch & Kirk Inc
LEGAL ORG TYPE:	Private
LEGAL ADDR LINE1:	5111 LEARY AVE NW
LEGAL CITY,ST,ZIP:	SEATTLE, WA 98107-4820
LEGAL COUNTRY:	UNITED STATES
LEGAL PHONE NBR:	(206)783-2766
LEGAL EFFECTIVE DATE:	6/10/1996
LAND ORG NAME:	Hatch & Kirk Inc
LAND ORG TYPE:	Private
LAND PERSON NAME:	Not reported
LAND ADDR LINE1:	5111 LEARY AVE NW
LAND CITY,ST,ZIP:	SEATTLE, WA 98107-4820
LAND COUNTRY:	UNITED STATES
LAND PHONE NBR:	(206)783-2766
OPERATOR ORG NAME:	Hatch & Kirk Inc
OPERATOR ORG TYPE:	Private
OPERATOR ADDR LINE1:	5111 LEARY AVE NW
OPERATOR CITY,ST,ZIP:	SEATTLE, WA 98107-4820
OPERATOR COUNTRY:	UNITED STATES
OPERATOR PHONE NBR:	(206)783-2766
OPERATOR EFFECTIVE DATE:	6/10/1996
SITE CONTACT NAME:	Nathan G Wallace
SITE CONTACT ADDR LINE1:	5111 LEARY AVE NW
SITE CONTACT ZIP:	SEATTLE, WA 98107-4820
SITE CONTACT COUNTRY:	UNITED STATES
SITE CONTACT PHONE NBR:	(206)783-2766
SITE CONTACT EMAIL:	lisernio@hatchkirk.com

HATCH & KIRK INC (Continued) **1000169207**

FORM CONTACT NAME:	Nathan G Wallace
FORM CONTACT ADDR LINE1:	5111 LEARY AVE NW
FORM CONTACT CITY,ST,ZIP:	SEATTLE, WA 98107-4820
FORM CONTACT COUNTRY:	UNITED STATES
FORM CONTACT PHONE NBR:	(206)783-2766
FORM CONTACT EMAIL:	lisernio@hatchkirk.com
GEN STATUS CD:	SQG
MONTHLY GENERATION:	FALSE
BATCH GENERATION:	FALSE
ONE TIME GENERATION:	FALSE
TRANSPORTS OWN WASTE:	FALSE
TRANSPORTS OTHRS WASTE:	FALSE
RECYCLER ONSITE:	FALSE
TRANSFER FACILITY:	FALSE
OTHER EXEMPTION:	Not reported
UW BATTERY GEN:	FALSE
USED OIL TRANSPORTER:	FALSE
USED OIL TRANSFER FACLTY:	FALSE
USED OIL PROCESSOR:	FALSE
USED OIL REREFINER:	FALSE
USED OIL FUEL MRKTR DIRECTS SHPMNTS:	FALSE
USED OIL FUEL MRKTR MEETS SPECS:	FALSE

Click this hyperlink while viewing on your computer to access additional WA MANIFEST: detail in the EDR Site Report.

AG173 **KIRSTEN PIPE CO INC** **RCRA-CESQG** **1004793359**
SE **1807 NW DOCK PL** **FINDS** **WAD009281916**
1/4-1/2 **SEATTLE, WA 98107** **ALLSITES**
0.426 mi.
2251 ft. **Site 3 of 3 in cluster AG**

Relative:
Lower

Actual:
39 ft.

RCRA-CESQG:

Date form received by agency:	01/10/2005
Facility name:	KIRSTEN PIPE CO INC
Facility address:	1807 NW DOCK PL SEATTLE, WA 98107
EPA ID:	WAD009281916
Mailing address:	PO BOX 70526 SEATTLE, WA 98107-0526
Contact:	HELEN E KIRSTEN
Contact address:	PO BOX 70526 SEATTLE, WA 98107-0526
Contact country:	US
Contact telephone:	(206)783-0700
Contact email:	Not reported
EPA Region:	10
Classification:	Conditionally Exempt Small Quantity Generator
Description:	Handler: generates 100 kg or less of hazardous waste per calendar month, and accumulates 1000 kg or less of hazardous waste at any time; or generates 1 kg or less of acutely hazardous waste per calendar month, and accumulates at any time: 1 kg or less of acutely hazardous waste; or 100 kg or less of any residue or contaminated soil, waste or other debris resulting from the cleanup of a spill, into or on any land or water, of acutely hazardous waste; or generates 100 kg or less of any residue or contaminated soil, waste or other debris resulting from the cleanup of a spill, into or on any land or water, of acutely hazardous waste during any calendar month, and accumulates at any

KIRSTEN PIPE CO INC (Continued) **1004793359**

time: 1 kg or less of acutely hazardous waste; or 100 kg or less of any residue or contaminated soil, waste or other debris resulting from the cleanup of a spill, into or on any land or water, of acutely hazardous waste

Owner/Operator Summary:

Owner/operator name:	HELEN KIRSTEN
Owner/operator address:	PO BOX 70526 SEATTLE, WA 98107
Owner/operator country:	US
Owner/operator telephone:	Not reported
Legal status:	Private
Owner/Operator Type:	Operator
Owner/Op start date:	08/26/1996
Owner/Op end date:	Not reported

Handler Activities Summary:

U.S. importer of hazardous waste:	No
Mixed waste (haz. and radioactive):	No
Recycler of hazardous waste:	No
Transporter of hazardous waste:	No
Treater, storer or disposer of HW:	No
Underground injection activity:	No
On-site burner exemption:	No
Furnace exemption:	No
Used oil fuel burner:	No
Used oil processor:	No
User oil refiner:	No
Used oil fuel marketer to burner:	No
Used oil Specification marketer:	No
Used oil transfer facility:	No
Used oil transporter:	No
Off-site waste receiver:	Commercial status unknown

Historical Generators:

Date form received by agency:	12/31/2003
Facility name:	KIRSTEN PIPE CO INC
Classification:	Not a generator, verified

Violation Status: No violations found

FINDS:

Registry ID: 110005314490

Environmental Interest/Information System

Washington Facility / Site Identification System (WA-FSIS) provides a means to query and display data maintained by the Washington Department of Ecology. This system contains key information for each facility/site that is currently, or has been, of interest to the Air Quality, Dam Safety, Hazardous Waste, Toxics Cleanup, and Water Quality Programs.

RCRAInfo is a national information system that supports the Resource Conservation and Recovery Act (RCRA) program through the tracking of events and activities related to facilities that generate, transport,

KIRSTEN PIPE CO INC (Continued) **1004793359**

and treat, store, or dispose of hazardous waste. RCRAInfo allows RCRA program staff to track the notification, permit, compliance, and corrective action activities required under RCRA.

ALLSITES:

Facility Id:	75178124
Latitude:	47.664720000000003
Longitude:	-122.37997
Geographic location identifier (alias facid):	75178124
Facility Name:	Kirsten Pipe Co Inc
Latitude Decimal Degrees:	47.664720000000003
Longitude Decimal Degrees:	-122.37997
Coordinate Point Areal Extent Code:	99
Horizontal Accuracy Code:	99
Coordinate Point Geographic Position Code:	99
Location Verified Code:	N
Geographic Location Identifier (Alias Facid):	75178124
Interaction (Aka Env Int) Type Code:	HWG
Interaction (Aka Env Int) Description:	Hazardous Waste Generator
Interaction Status:	I
Federal Program Indentifier:	WAD009281916
Interaction Start Date:	1/21/1987
Interaction End Date:	12/31/2004
Geographic Location Identifier (Alias Facid):	75178124
Interaction (Aka Env Int) Type Code:	HWP
Interaction (Aka Env Int) Description:	Hazardous Waste Planner
Interaction Status:	I
Federal Program Indentifier:	WAD009281916
Interaction Start Date:	1/1/1994
Interaction End Date:	12/31/1994

AH174 **BR AUTO SVC REPAIR** **RCRA-NonGen** **1000658899**
ESE **5128 RUSSELL AVE NW** **FINDS** **WAD988485561**
1/4-1/2 **SEATTLE, WA 98107** **ALLSITES**
0.427 mi.
2253 ft. **Site 1 of 2 in cluster AH**

Relative:
Lower

Actual:
48 ft.

RCRA-NonGen:

Date form received by agency:	04/29/1991
Facility name:	BR AUTO SVC REPAIR
Facility address:	5128 RUSSELL AVE NW SEATTLE, WA 981073913
EPA ID:	WAD988485561
Mailing address:	23816 101ST AVE W EDMONDS, WA 98020-5760
Contact:	KEVIN HUTT
Contact address:	23816 101ST AVE W EDMONDS, WA 98020-5760
Contact country:	US
Contact telephone:	(206)542-7288
Contact email:	Not reported
EPA Region:	10
Classification:	Non-Generator

BR AUTO SVC REPAIR (Continued) **1000658899**

Description: Handler: Non-Generators do not presently generate hazardous waste

Owner/Operator Summary:
Owner/operator name: BR AUTO SVC REPAIR
Owner/operator address: 23816 101ST AVE W
EDMONDS, WA 98020
Owner/operator country: US
Owner/operator telephone: Not reported
Legal status: Private
Owner/Operator Type: Owner
Owner/Op start date: 04/29/1991
Owner/Op end date: Not reported

Handler Activities Summary:
U.S. importer of hazardous waste: No
Mixed waste (haz. and radioactive): No
Recycler of hazardous waste: No
Transporter of hazardous waste: No
Treater, storer or disposer of HW: No
Underground injection activity: No
On-site burner exemption: No
Furnace exemption: No
Used oil fuel burner: No
Used oil processor: No
User oil refiner: No
Used oil fuel marketer to burner: No
Used oil Specification marketer: No
Used oil transfer facility: No
Used oil transporter: No
Off-site waste receiver: Commercial status unknown

Violation Status: No violations found

FINDS:

Registry ID: 110005360411

Environmental Interest/Information System
RCRAInfo is a national information system that supports the Resource Conservation and Recovery Act (RCRA) program through the tracking of events and activities related to facilities that generate, transport, and treat, store, or dispose of hazardous waste. RCRAInfo allows RCRA program staff to track the notification, permit, compliance, and corrective action activities required under RCRA.

ALLSITES:
Facility Id: 16547825
Latitude: 47.665489999999998
Longitude: -122.37927000000001
Geographic location identifier (alias facid): 16547825
Facility Name: BR Auto Svc Repair
Latitude Decimal Degrees: 47.665489999999998
Longitude Decimal Degrees: -122.37927000000001
Coordinate Point Areal Extent Code: 99
Horizontal Accuracy Code: 99

BR AUTO SVC REPAIR (Continued) **1000658899**

Coordinate Point Geographic Position Code: 99
Location Verified Code: N

Geographic Location Identifier (Alias Facid): 16547825
Interaction (Aka Env Int) Type Code: HWG
Interaction (Aka Env Int) Description: Hazardous Waste Generator
Interaction Status: I
Federal Program Indentifier: WAD988485561
Interaction Start Date: 4/29/1991
Interaction End Date: 10/31/1991

AI175 **ICICLE SEAFOODS INC COMMODORE WAY** **ALLSITES** **S109555095**
SSW **2770 W COMMODORE WAY** **N/A**
1/4-1/2 **SEATTLE, WA 98199**
0.430 mi.
2268 ft. **Site 1 of 12 in cluster AI**

Relative:
Lower

Actual:
43 ft.

ALLSITES:
Facility Id: 33335686
Latitude: 47.66234
Longitude: -122.39211
Geographic location identifier (alias facid): 33335686
Facility Name: Icicle Seafoods Inc Commodore Way
Latitude Decimal Degrees: 47.66234
Longitude Decimal Degrees: -122.39211
Coordinate Point Areal Extent Code: 99
Horizontal Accuracy Code: 99
Coordinate Point Geographic Position Code: 99
Location Verified Code: N

Geographic Location Identifier (Alias Facid): 33335686
Interaction (Aka Env Int) Type Code: HWG
Interaction (Aka Env Int) Description: Hazardous Waste Generator
Interaction Status: I
Federal Program Indentifier: WAD988523502
Interaction Start Date: 7/30/1993
Interaction End Date: 9/7/1993

AI176 **TIME OIL CO 2754 COMMODORE WAY** **ALLSITES** **U002038090**
SSW **2754 W COMMODORE WAY** **LUST** **N/A**
1/4-1/2 **SEATTLE, WA 98199** **UST**
0.430 mi.
2272 ft. **Site 2 of 12 in cluster AI**

Relative:
Lower

Actual:
44 ft.

ALLSITES:
Facility Id: 7417688
Latitude: 47.662109000000001
Longitude: -122.39317
Geographic location identifier (alias facid): 7417688
Facility Name: TIME OIL CO 2754 COMMODORE WAY
Latitude Decimal Degrees: 47.662109000000001
Longitude Decimal Degrees: -122.39317
Coordinate Point Areal Extent Code: 4
Horizontal Accuracy Code: 6

TIME OIL CO 2754 COMMODORE WAY (Continued) **U002038090**

Coordinate Point Geographic Position Code: 5
Location Verified Code: N

Geographic Location Identifier (Alias Facid): 7417688
Interaction (Aka Env Int) Type Code: UST
Interaction (Aka Env Int) Description: Underground Storage Tank
Interaction Status: A
Federal Program Indentifier: 102451
Interaction Start Date: 12/2/1994
Interaction End Date: Not reported

Geographic Location Identifier (Alias Facid): 7417688
Interaction (Aka Env Int) Type Code: LUST
Interaction (Aka Env Int) Description: LUST Facility
Interaction Status: A
Federal Program Indentifier: 102451
Interaction Start Date: 12/21/1994
Interaction End Date: Not reported

LUST:
edr_fstat: WA
edr_fzip: 98199
edr_fcnty: KING
edr_zip: 98199-1234
FS ID: 7417688
Facility ID: 102451
Facility Status: Cleanup Started
Release ID: 5586
Affected Media: Soil
Alternate Name: TIME OIL 2754 COMMODORE
Release Notification Date: 12/21/1994
Release Status Date: 6/1/1995
Site Response Unit Code: NORTHWEST
Lat/Long: 47.662109 / -122.39317

UST:
Facility ID: 7417688
Site ID: 102451
Lat Deg: 47
Lat Min: 39
Lat Sec: 43.5924000000034
Long Deg: -122
Long Min: 23
Long Sec: 35.4119999999921
UBI: Not reported
Phone Number: 2062852400

Tank ID: 23625
Tank Name: 206
Install Date: 12/31/1964
Capacity: Not reported
Tank Upgrade Date: 1/1/0001
TankSystem Status: Removed
TankSystem Status Change Date: 8/26/1996
Tank Status: Removed

TIME OIL CO 2754 COMMODORE WAY (Continued) **U002038090**

Tank Permit Expiration Date:	1/1/0001
Tank Closure Date:	1/1/0001
Tank Pumping System:	Not reported
Tank Spill Prevention:	Not reported
Tank Overfill Prevention:	Not reported
Tank Material:	Not reported
Tank Construction:	Not reported
Tank Tightness Test:	Not reported
Tank Corrosion Protection:	Not reported
Pipe Material:	Not reported
Pipe Construction:	Not reported
Pipe Primary Release Detection:	Not reported
Pipe Second Release Detection:	Not reported
Pipe Corrosion Protection:	Not reported
Tank Primary Release Detection:	Not reported
Tank Second Release Detection:	Not reported
Pipe Tightness Test:	Not reported
Tank Actual Status Date:	8/6/1996
Tag Number:	Not reported

AI177 **TIME OIL #2754** **ICR** **S105225098**
SSW **2754 W. COMMODORE WAY** **N/A**
1/4-1/2 **SEATTLE, WA 98199**
0.430 mi.
2272 ft. **Site 3 of 12 in cluster AI**

Relative:
Lower

Actual:
44 ft.

ICR:

Date Ecology Received Report:	12/21/94
Contaminants Found at Site:	Petroleum products
Media Contaminated:	Soil
Waste Management:	Tank
Region:	North Western
Type of Report Ecology Received:	Interim cleanup report
Site Register Issue:	93-42
County Code:	17
Contact:	Not reported
Report Title:	Not reported

Date Ecology Received Report:	10/25/99
Contaminants Found at Site:	Petroleum products
Media Contaminated:	Soil
Waste Management:	Tank
Region:	North Western
Type of Report Ecology Received:	Interim cleanup report
Site Register Issue:	98-43
County Code:	17
Contact:	Not reported
Report Title:	Site Assessment and Closure - August 1999

AI178 **TIME OIL CO UST 102450** **ALLSITES** **U002038089**
SSW **2752 W COMMODORE WAY** **UST** **N/A**
1/4-1/2 **SEATTLE, WA 98199**
0.430 mi.
2273 ft. **Site 4 of 12 in cluster AI**

Relative:
Lower

Actual:
44 ft.

ALLSITES:

Facility Id:	36574721
Latitude:	47.662098999999998
Longitude:	-122.39314
Geographic location identifier (alias facid):	36574721
Facility Name:	TIME OIL CO UST 102450
Latitude Decimal Degrees:	47.662098999999998
Longitude Decimal Degrees:	-122.39314
Coordinate Point Areal Extent Code:	4
Horizontal Accuracy Code:	6
Coordinate Point Geographic Position Code:	5
Location Verified Code:	N
Geographic Location Identifier (Alias Facid):	36574721
Interaction (Aka Env Int) Type Code:	UST
Interaction (Aka Env Int) Description:	Underground Storage Tank
Interaction Status:	I
Federal Program Indentifier:	102450
Interaction Start Date:	12/2/1994
Interaction End Date:	5/3/2000

UST:

Facility ID:	36574721
Site ID:	102450
Lat Deg:	47
Lat Min:	39
Lat Sec:	43.556399999992
Long Deg:	-122
Long Min:	23
Long Sec:	35.304000000009
UBI:	Not reported
Phone Number:	2062852400
Tank ID:	9035
Tank Name:	202
Install Date:	12/31/1964
Capacity:	Not reported
Tank Upgrade Date:	1/1/0001
TankSystem Status:	Removed
TankSystem Status Change Date:	8/26/1996
Tank Status:	Removed
Tank Permit Expiration Date:	1/1/0001
Tank Closure Date:	1/1/0001
Tank Pumping System:	Not reported
Tank Spill Prevention:	Not reported
Tank Overfill Prevention:	Not reported
Tank Material:	Not reported
Tank Construction:	Not reported
Tank Tightness Test:	Not reported
Tank Corrosion Protection:	Not reported
Pipe Material:	Not reported
Pipe Construction:	Not reported

TIME OIL CO UST 102450 (Continued) **U002038089**

Pipe Primary Release Detection: Not reported
Pipe Second Release Detection: Not reported
Pipe Corrosion Protection: Not reported
Tank Primary Release Detection: Not reported
Tank Second Release Detection: Not reported
Pipe Tightness Test: Not reported
Tank Actual Status Date: 8/6/1996
Tag Number: Not reported

AI179 **ICICLE SEAFOODS (TIME OIL COMPANY)** **ICR** **S104486940**
SSW **2752 COMMODORE WAY** **N/A**
1/4-1/2 **SEATTLE, WA 98199**
0.430 mi.
2273 ft. **Site 5 of 12 in cluster AI**

Relative:
Lower

Actual:
44 ft.

ICR:
Date Ecology Received Report: 11/30/93
Contaminants Found at Site: Metals, Total petroleum hydrocarbons
Media Contaminated: Soil
Waste Management: Tank
Region: North Western
Type of Report Ecology Received: Final cleanup report
Site Register Issue: 93-18
County Code: 17
Contact: Not reported
Report Title: Not reported

AI180 **TIME OIL VEHICLE MAINTENANCE (FORMER)** **ICR** **S104487770**
SSW **2750 W. COMMODORE WAY** **N/A**
1/4-1/2 **SEATTLE, WA 98199**
0.431 mi.
2274 ft. **Site 6 of 12 in cluster AI**

Relative:
Lower

Actual:
44 ft.

ICR:
Date Ecology Received Report: 05/31/00
Contaminants Found at Site: Petroleum products
Media Contaminated: Soil
Waste Management: Tank
Region: North Western
Type of Report Ecology Received: Interim cleanup report
Site Register Issue: 98-26
County Code: 17
Contact: Not reported
Report Title: Not reported

Date Ecology Received Report: 09/23/92
Contaminants Found at Site: Petroleum products
Media Contaminated: Soil
Waste Management: Tank
Region: North Western
Type of Report Ecology Received: Interim cleanup report
Site Register Issue: 92-35
County Code: 17
Contact: Not reported
Report Title: Not reported

AI181 **TIME OIL VEHICLE MAINTENANCE** **LUST** **S102779706**
SSW **2750 W COMMODORE WY** **N/A**
1/4-1/2 **SEATTLE, WA 98199**
0.431 mi.
2274 ft. **Site 7 of 12 in cluster AI**

Relative:
Lower

Actual:
44 ft.

LUST:

edr_fstat:	WA
edr_fzip:	981991234
edr_fcnty:	KING
edr_zip:	98199-1234
FS ID:	55872689
Facility ID:	200923
Facility Status:	Cleanup Started
Release ID:	3914
Affected Media:	Soil
Alternate Name:	TIME OIL VEHICLE MAINTENANCE
Release Notification Date:	9/23/1992
Release Status Date:	5/21/1995
Site Response Unit Code:	NORTHWEST
Lat/Long:	47.662099 / -122.39311

AI182 **TIME OIL VEHICLE MAINTENANCE** **ALLSITES** **U003750311**
SSW **2750 W COMMODORE WAY** **UST** **N/A**
1/4-1/2 **SEATTLE, WA 98199**
0.431 mi.
2274 ft. **Site 8 of 12 in cluster AI**

Relative:
Lower

Actual:
44 ft.

ALLSITES:

Facility Id:	55872689
Latitude:	47.662098999999998
Longitude:	-122.39310999999999
Geographic location identifier (alias facid):	55872689
Facility Name:	TIME OIL VEHICLE MAINTENANCE
Latitude Decimal Degrees:	47.662098999999998
Longitude Decimal Degrees:	-122.39310999999999
Coordinate Point Areal Extent Code:	4
Horizontal Accuracy Code:	6
Coordinate Point Geographic Position Code:	5
Location Verified Code:	N
Geographic Location Identifier (Alias Facid):	55872689
Interaction (Aka Env Int) Type Code:	LUST
Interaction (Aka Env Int) Description:	LUST Facility
Interaction Status:	A
Federal Program Indentifier:	200923
Interaction Start Date:	9/23/1992
Interaction End Date:	Not reported
Geographic Location Identifier (Alias Facid):	55872689
Interaction (Aka Env Int) Type Code:	UST
Interaction (Aka Env Int) Description:	Underground Storage Tank
Interaction Status:	A
Federal Program Indentifier:	200923
Interaction Start Date:	11/19/1997
Interaction End Date:	Not reported

UST:

TIME OIL VEHICLE MAINTENANCE (Continued) **U003750311**

Facility ID:	55872689
Site ID:	200923
Lat Deg:	47
Lat Min:	39
Lat Sec:	43.556399999992
Long Deg:	-122
Long Min:	23
Long Sec:	35.1959999999747
UBI:	Not reported
Phone Number:	L00722
Tank ID:	561981
Tank Name:	1
Install Date:	1/1/1900
Capacity:	Not reported
Tank Upgrade Date:	1/1/0001
TankSystem Status:	Exempt
TankSystem Status Change Date:	3/9/2001
Tank Status:	Exempt
Tank Permit Expiration Date:	1/1/0001
Tank Closure Date:	1/1/0001
Tank Pumping System:	Not reported
Tank Spill Prevention:	Not reported
Tank Overfill Prevention:	Not reported
Tank Material:	Not reported
Tank Construction:	Not reported
Tank Tightness Test:	Not reported
Tank Corrosion Protection:	Not reported
Pipe Material:	Not reported
Pipe Construction:	Not reported
Pipe Primary Release Detection:	Not reported
Pipe Second Release Detection:	Not reported
Pipe Corrosion Protection:	Not reported
Tank Primary Release Detection:	Not reported
Tank Second Release Detection:	Not reported
Pipe Tightness Test:	Not reported
Tank Actual Status Date:	3/9/2001
Tag Number:	Not reported

AI183 **TOSCO CORP SEATTLE TERM** **RCRA-NonGen** **1000175669**
SSW **2740 W COMMODORE WAY** **FINDS** **WAD991281734**
1/4-1/2 **SEATTLE, WA 98199** **ALLSITES**
0.432 mi.
2282 ft. **Site 9 of 12 in cluster AI**

Relative:
Lower

Actual:
45 ft.

RCRA-NonGen:

Date form received by agency:	04/01/1985
Facility name:	TOSCO CORP SEATTLE TERM
Facility address:	2740 W COMMODORE WAY SEATTLE, WA 98199
EPA ID:	WAD991281734
Mailing address:	10100 SANTA MONICA BLVD LOS ANGELES, CA 90067-4003
Contact:	K H RASMUSSEN
Contact address:	10100 SANTA MONICA BLVD LOS ANGELES, CA 90067-4003
Contact country:	US
Contact telephone:	(213)552-7000

TOSCO CORP SEATTLE TERM (Continued) **1000175669**

Contact email: Not reported
EPA Region: 10
Classification: Non-Generator
Description: Handler: Non-Generators do not presently generate hazardous waste

Owner/Operator Summary:
Owner/operator name: TOSCO CORP SPOKANE TERMINAL
Owner/operator address: 10100 SANTA MONICA BLVD
LOS ANGELES, CA 90067
Owner/operator country: US
Owner/operator telephone: Not reported
Legal status: Private
Owner/Operator Type: Owner
Owner/Op start date: 04/01/1985
Owner/Op end date: Not reported

Handler Activities Summary:
U.S. importer of hazardous waste: No
Mixed waste (haz. and radioactive): No
Recycler of hazardous waste: No
Transporter of hazardous waste: No
Treater, storer or disposer of HW: No
Underground injection activity: No
On-site burner exemption: No
Furnace exemption: No
Used oil fuel burner: No
Used oil processor: No
User oil refiner: No
Used oil fuel marketer to burner: No
Used oil Specification marketer: No
Used oil transfer facility: No
Used oil transporter: No
Off-site waste receiver: Commercial status unknown

Violation Status: No violations found

FINDS:

Registry ID: 110005389347

Environmental Interest/Information System
RCRAInfo is a national information system that supports the Resource Conservation and Recovery Act (RCRA) program through the tracking of events and activities related to facilities that generate, transport, and treat, store, or dispose of hazardous waste. RCRAInfo allows RCRA program staff to track the notification, permit, compliance, and corrective action activities required under RCRA.

ALLSITES:
Facility Id: 94911276
Latitude: 47.662280000000003
Longitude: -122.39178
Geographic location identifier (alias facid): 94911276
Facility Name: TOSCO Corp Seattle Term
Latitude Decimal Degrees: 47.662280000000003

TOSCO CORP SEATTLE TERM (Continued) **1000175669**

Longitude Decimal Degrees:	-122.39178
Coordinate Point Areal Extent Code:	99
Horizontal Accuracy Code:	99
Coordinate Point Geographic Position Code:	99
Location Verified Code:	N
Geographic Location Identifier (Alias Facid):	94911276
Interaction (Aka Env Int) Type Code:	HWG
Interaction (Aka Env Int) Description:	Hazardous Waste Generator
Interaction Status:	I
Federal Program Indentifier:	WAD991281734
Interaction Start Date:	8/18/1980
Interaction End Date:	3/26/1985

AI184 **TIME OIL SEATTLE** **CSCSL** **S105613391**
SSW **2750 2737 2805 W COMMODORE WAY** **ALLSITES** **N/A**
1/4-1/2 **SEATTLE, WA 98199**
0.434 mi.
2292 ft. **Site 10 of 12 in cluster AI**

Relative:
Lower

Actual:
44 ft.

CSCSL:

Facility ID:	79565863
Facility Type:	Independent
Region:	Northwest
Ecology Status Code:	1
Entered Date:	5/31/2002
Updated Date:	6/23/2009
Brownfield Status:	0
Rank Status:	Not reported
PSI Status:	1
Clean Method:	Not reported
Drinking Water Type:	Not reported
Cleanup Standard:	Not reported
Acres Remediated:	Not reported
Latitude:	47.661944
Longitude:	-122.391666
Lat/Long:	47.661944 / -122.391666
Lat/Long (dms):	47 39 42.998 / -122 23 29.998
Media Status Desc:	1/1/0001
Affected Media:	Soil
Affected Media Status:	Confirmed
Pesticides:	Not reported
Petroleum Products:	Confirmed
Phenolic Compounds:	Not reported
Reactive Wastes:	Not reported
Corrosive Wastes:	Not reported
Radioactive Wastes:	Not reported
Asbestos:	Not reported
Responsible Unit:	NORTHWEST
Arsenic Code:	Not reported
MTBE Code:	Not reported
UXO Code:	Not reported
Dioxin:	Not reported
Non-Halogenated Solvents:	Not reported
Base/Neutral/Acid Organics:	Not reported
Halogenated Organic Compounds:	Confirmed
EPA Priority Pollutants - Metals and Cyanide:	Not reported

TIME OIL SEATTLE (Continued) **S105613391**

Metals - Other non-priority pollutant medals:	Not reported
Polychlorinated biPhenyls (PCBs):	Not reported
Polynuclear Aromatic Hydrocarbons (PAH):	Confirmed
Conventional Contaminants, Organic:	Not reported
Conventional Contaminants, Inorganic:	Not reported
Tibutyl Tin Contaminant Group:	Not reported
Bioassay/Benthic Failures Contaminant Group:	Not reported
Wood Debris Contaminant Group:	Not reported
Other Deleterious Substance Group:	Not reported
Ecology Site Status (MTCA cleanup process):	Awaiting SHA

Facility ID:	79565863
Facility Type:	Independent
Region:	Northwest
Ecology Status Code:	1
Entered Date:	5/31/2002
Updated Date:	6/23/2009
Brownfield Status:	0
Rank Status:	Not reported
PSI Status:	1
Clean Method:	Not reported
Drinking Water Type:	Not reported
Cleanup Standard:	Not reported
Acres Remediated:	Not reported
Latitude:	47.661944
Longitude:	-122.391666
Lat/Long:	47.661944 / -122.391666
Lat/Long (dms):	47 39 42.998 / -122 23 29.998
Media Status Desc:	1/1/0001
Affected Media:	Sediment
Affected Media Status:	Suspected
Pesticides:	Not reported
Petroleum Products:	Not reported
Phenolic Compounds:	Not reported
Reactive Wastes:	Not reported
Corrosive Wastes:	Not reported
Radioactive Wastes:	Not reported
Asbestos:	Not reported
Responsible Unit:	NORTHWEST
Arsenic Code:	Not reported
MTBE Code:	Not reported
UXO Code:	Not reported
Dioxin:	Not reported
Non-Halogenated Solvents:	Not reported
Base/Neutral/Acid Organics:	Not reported
Halogenated Organic Compounds:	Not reported
EPA Priority Pollutants - Metals and Cyanide:	Not reported
Metals - Other non-priority pollutant medals:	Not reported
Polychlorinated biPhenyls (PCBs):	Not reported
Polynuclear Aromatic Hydrocarbons (PAH):	Suspected
Conventional Contaminants, Organic:	Not reported
Conventional Contaminants, Inorganic:	Not reported
Tibutyl Tin Contaminant Group:	Not reported
Bioassay/Benthic Failures Contaminant Group:	Not reported
Wood Debris Contaminant Group:	Not reported
Other Deleterious Substance Group:	Not reported
Ecology Site Status (MTCA cleanup process):	Awaiting SHA

TIME OIL SEATTLE (Continued) **S105613391**

Facility ID:	79565863
Facility Type:	Independent
Region:	Northwest
Ecology Status Code:	1
Entered Date:	5/31/2002
Updated Date:	6/23/2009
Brownfield Status:	0
Rank Status:	Not reported
PSI Status:	1
Clean Method:	Not reported
Drinking Water Type:	Not reported
Cleanup Standard:	Not reported
Acres Remediated:	Not reported
Latitude:	47.661944
Longitude:	-122.391666
Lat/Long:	47.661944 / -122.391666
Lat/Long (dms):	47 39 42.998 / -122 23 29.998
Media Status Desc:	1/21/2007
Affected Media:	Groundwater
Affected Media Status:	Confirmed
Pesticides:	Not reported
Petroleum Products:	Confirmed
Phenolic Compounds:	Not reported
Reactive Wastes:	Not reported
Corrosive Wastes:	Not reported
Radioactive Wastes:	Not reported
Asbestos:	Not reported
Responsible Unit:	NORTHWEST
Arsenic Code:	Confirmed
MTBE Code:	Not reported
UXO Code:	Not reported
Dioxin:	Not reported
Non-Halogenated Solvents:	Below Cleanup Level
Base/Neutral/Acid Organics:	Not reported
Halogenated Organic Compounds:	Confirmed
EPA Priority Pollutants - Metals and Cyanide:	Confirmed
Metals - Other non-priority pollutant medals:	Not reported
Polychlorinated biPhenyls (PCBs):	Not reported
Polynuclear Aromatic Hydrocarbons (PAH):	Below Cleanup Level
Conventional Contaminants, Organic:	Not reported
Conventional Contaminants, Inorganic:	Not reported
Tibutyl Tin Contaminant Group:	Not reported
Bioassay/Benthic Failures Contaminant Group:	Not reported
Wood Debris Contaminant Group:	Not reported
Other Deleterious Substance Group:	Not reported
Ecology Site Status (MTCA cleanup process):	Awaiting SHA

ALLSITES:

Facility Id:	79565863
Latitude:	47.661943999999998
Longitude:	-122.391666
Geographic location identifier (alias facid):	79565863
Facility Name:	TIME OIL SEATTLE
Latitude Decimal Degrees:	47.661943999999998
Longitude Decimal Degrees:	-122.391666
Coordinate Point Areal Extent Code:	2
Horizontal Accuracy Code:	99

TIME OIL SEATTLE (Continued) **S105613391**

Coordinate Point Geographic Position Code: 8
Location Verified Code: Y

Geographic Location Identifier (Alias Facid): 79565863
Interaction (Aka Env Int) Type Code: SCS
Interaction (Aka Env Int) Description: State Cleanup Site
Interaction Status: A
Federal Program Indentifier: Not reported
Interaction Start Date: 5/31/2002
Interaction End Date: Not reported

AI185 **ASKO HYDRAULIC REPAIR A DIV OF ASKO PROC** **RCRA-NonGen** **1000920619**
SSW **2805 W COMMODORE WAY** **FINDS** **WA0000568980**
1/4-1/2 **SEATTLE, WA 98199** **ALLSITES**
0.434 mi. **MANIFEST**
2292 ft. **Site 11 of 12 in cluster AI**

Relative:
Lower

Actual:
44 ft.

RCRA-NonGen:
Date form received by agency: 02/13/2008
Facility name: ASKO HYDRAULIC REPAIR A DIV OF ASKO PROC
Facility address: 2805 W COMMODORE WAY
SEATTLE, WA 981991235
EPA ID: WA0000568980
Contact: MARK STOBB
Contact address: 2805 W COMMODORE WAY
SEATTLE, WA 98199-1235
Contact country: US
Contact telephone: (206)284-2659
Contact email: Not reported
EPA Region: 10
Classification: Non-Generator
Description: Handler: Non-Generators do not presently generate hazardous waste

Owner/Operator Summary:
Owner/operator name: ASKO HYDRAULIC REPAIR
Owner/operator address: 2805 W COMMODORE WAY
SEATTLE, WA 98199
Owner/operator country: US
Owner/operator telephone: Not reported
Legal status: Private
Owner/Operator Type: Operator
Owner/Op start date: 01/01/1997
Owner/Op end date: Not reported

Handler Activities Summary:
U.S. importer of hazardous waste: No
Mixed waste (haz. and radioactive): No
Recycler of hazardous waste: No
Transporter of hazardous waste: No
Treater, storer or disposer of HW: No
Underground injection activity: No
On-site burner exemption: No
Furnace exemption: No
Used oil fuel burner: No
Used oil processor: No
User oil refiner: No

ASKO HYDRAULIC REPAIR A DIV OF ASKO PROC (Continued) **1000920619**

Used oil fuel marketer to burner: No
Used oil Specification marketer: No
Used oil transfer facility: No
Used oil transporter: No
Off-site waste receiver: Commercial status unknown

Historical Generators:
Date form received by agency: 12/31/2007
Facility name: ASKO HYDRAULIC REPAIR A DIV OF ASKO PROC
Classification: Not a generator, verified

Date form received by agency: 12/31/2005
Facility name: ASKO HYDRAULIC REPAIR A DIV OF ASKO PROC
Classification: Not a generator, verified

Date form received by agency: 12/31/2003
Facility name: ASKO HYDRAULIC REPAIR A DIV OF ASKO PROC
Classification: Not a generator, verified

Violation Status: No violations found

FINDS:

Registry ID: 110005306329

Environmental Interest/Information System
Washington Facility / Site Identification System (WA-FSIS) provides a means to query and display data maintained by the Washington Department of Ecology. This system contains key information for each facility/site that is currently, or has been, of interest to the Air Quality, Dam Safety, Hazardous Waste, Toxics Cleanup, and Water Quality Programs.

RCRAInfo is a national information system that supports the Resource Conservation and Recovery Act (RCRA) program through the tracking of events and activities related to facilities that generate, transport, and treat, store, or dispose of hazardous waste. RCRAInfo allows RCRA program staff to track the notification, permit, compliance, and corrective action activities required under RCRA.

ALLSITES:
Facility Id: 78837111
Latitude: 47.662370000000003
Longitude: -122.39252
Geographic location identifier (alias facid): 78837111
Facility Name: Asko Hydraulic Repair A div of Asko Proc
Latitude Decimal Degrees: 47.662370000000003
Longitude Decimal Degrees: -122.39252
Coordinate Point Areal Extent Code: 99
Horizontal Accuracy Code: 99
Coordinate Point Geographic Position Code: 99
Location Verified Code: N

Geographic Location Identifier (Alias Facid): 78837111
Interaction (Aka Env Int) Type Code: HWOTHER
Interaction (Aka Env Int) Description: Haz Waste Management Activity

ASKO HYDRAULIC REPAIR A DIV OF ASKO PROC (Continued) **1000920619**

Interaction Status:	A
Federal Program Indentifier:	WA0000568980
Interaction Start Date:	12/31/2003
Interaction End Date:	Not reported
Geographic Location Identifier (Alias Facid):	78837111
Interaction (Aka Env Int) Type Code:	HWG
Interaction (Aka Env Int) Description:	Hazardous Waste Generator
Interaction Status:	I
Federal Program Indentifier:	WA0000568980
Interaction Start Date:	8/11/1994
Interaction End Date:	12/31/2003

WA MANIFEST:

Facility Site ID Number:	78837111
SWC Desc:	Not reported
FWC Desc:	Not reported
Form Comm:	Not reported
Data Year:	Not reported
Permit by Rule:	False
Treatment by Generator:	False
Mixed radioactive waste:	False
Importer of hazardous waste:	False
Immediate recycler:	False
Treatment/Storage/Disposal/Recycling Facility:	False
Generator of dangerous fuel waste:	False
Generator marketing to burner:	False
"Other marketers (i.e., blender, distributor, etc.)":	False
Utility boiler burner:	False
Industry boiler burner:	False
Industrial Furnace:	False
Smelter defferal:	False
Universal waste - batteries - generate:	False
Universal waste - thermostats - generate:	False
Universal waste - mercury - generate:	False
Universal waste - lamps - generate:	False
Universal waste - batteries - accumulate:	False
Universal waste - thermostats - accumulate:	False
Universal waste - mercury - accumulate:	False
Universal waste - lamps - accumulate:	False
Destination Facility for Universal Waste:	False
Off-specification used oil burner - utility boiler:	False
Off-specification used oil burner - industrial boiler:	False
Off-specification used oil burner - industrial furnace:	False
EPA ID:	WA0000568980
Facility Address 2:	Not reported
TAX REG NBR:	578080996
NAICS CD:	33271
BUSINESS TYPE:	Machine Shop
MAIL NAME:	Asko Hydraulic Repair
MAIL ADDR LINE1:	2805 W COMMODORE WAY
MAIL CITY,ST,ZIP:	SEATTLE, WA 98199-1235
MAIL COUNTRY:	UNITED STATES
LEGAL ORG NAME:	ASKO Processing Inc
LEGAL ORG TYPE:	Private
LEGAL ADDR LINE1:	434 N 35TH ST

ASKO HYDRAULIC REPAIR A DIV OF ASKO PROC (Continued) **1000920619**

LEGAL CITY,ST,ZIP:	SEATTLE, WA 98103-8607
LEGAL COUNTRY:	UNITED STATES
LEGAL PHONE NBR:	(206)634-2080
LEGAL EFFECTIVE DATE:	8/1/1996
LAND ORG NAME:	Time Oil Co
LAND ORG TYPE:	Private
LAND PERSON NAME:	Not reported
LAND ADDR LINE1:	2737 W COMMODORE WAY
LAND CITY,ST,ZIP:	SEATTLE, WA 98199-1233
LAND COUNTRY:	UNITED STATES
LAND PHONE NBR:	(206)285-2400
OPERATOR ORG NAME:	Asko Hydraulic Repair
OPERATOR ORG TYPE:	Private
OPERATOR ADDR LINE1:	2805 W COMMODORE WAY
OPERATOR CITY,ST,ZIP:	SEATTLE, WA 98199-1235
OPERATOR COUNTRY:	UNITED STATES
OPERATOR PHONE NBR:	206-284-2659
OPERATOR EFFECTIVE DATE:	01/01/97
SITE CONTACT NAME:	Mark Stobb
SITE CONTACT ADDR LINE1:	2805 W COMMODORE WAY
SITE CONTACT ZIP:	SEATTLE, WA 98199-1235
SITE CONTACT COUNTRY:	UNITED STATES
SITE CONTACT PHONE NBR:	(206)284-2659
SITE CONTACT EMAIL:	air@askogroup.com
FORM CONTACT NAME:	Mark Stobb
FORM CONTACT ADDR LINE1:	2805 W COMMODORE WAY
FORM CONTACT CITY,ST,ZIP:	SEATTLE, WA 98199-1235
FORM CONTACT COUNTRY:	UNITED STATES
FORM CONTACT PHONE NBR:	(206)284-2659
FORM CONTACT EMAIL:	air@askogroup.com
GEN STATUS CD:	XQG
MONTHLY GENERATION:	False
BATCH GENERATION:	False
ONE TIME GENERATION:	False
TRANSPORTS OWN WASTE:	False
TRANSPORTS OTHRS WASTE:	False
RECYCLER ONSITE:	False
TRANSFER FACILITY:	False
OTHER EXEMPTION:	Not reported
UW BATTERY GEN:	False
USED OIL TRANSPORTER:	False
USED OIL TRANSFER FACLTY:	False
USED OIL PROCESSOR:	False
USED OIL REREFINER:	False
USED OIL FUEL MRKTR DIRECTS SHPMNTS:	False
USED OIL FUEL MRKTR MEETS SPECS:	False

Facility Site ID Number:	78837111
SWC Desc:	Not reported
FWC Desc:	Not reported
Form Comm:	Not reported
Data Year:	Not reported
Permit by Rule:	No
Treatment by Generator:	No
Mixed radioactive waste:	No
Importer of hazardous waste:	No
Immediate recycler:	No

ASKO HYDRAULIC REPAIR A DIV OF ASKO PROC (Continued) **1000920619**

Treatment/Storage/Disposal/Recycling Facility:	No
Generator of dangerous fuel waste:	No
Generator marketing to burner:	No
"Other marketers (i.e., blender, distributor, etc.)":	No
Utility boiler burner:	No
Industry boiler burner:	No
Industrial Furnace:	No
Smelter defferal:	No
Universal waste - batteries - generate:	No
Universal waste - thermostats - generate:	No
Universal waste - mercury - generate:	No
Universal waste - lamps - generate:	No
Universal waste - batteries - accumulate:	No
Universal waste - thermostats - accumulate:	No
Universal waste - mercury - accumulate:	No
Universal waste - lamps - accumulate:	No
Destination Facility for Universal Waste:	No
Off-specification used oil burner - utility boiler:	No
Off-specification used oil burner - industrial boiler:	No
Off-specification used oil burner - industrial furnace:	No
EPA ID:	WA0000568980
Facility Address 2:	Not reported
TAX REG NBR:	578080996
NAICS CD:	33271
BUSINESS TYPE:	Machine Shop
MAIL NAME:	Asko Hydraulic Repair
MAIL ADDR LINE1:	2805 W COMMODORE WAY
MAIL CITY,ST,ZIP:	SEATTLE, WA 98199-1235
MAIL COUNTRY:	UNITED STATES
LEGAL ORG NAME:	ASKO Processing Inc
LEGAL ORG TYPE:	Private
LEGAL ADDR LINE1:	434 N 35TH ST
LEGAL CITY,ST,ZIP:	SEATTLE, WA 98103-8607
LEGAL COUNTRY:	UNITED STATES
LEGAL PHONE NBR:	(206)634-2080
LEGAL EFFECTIVE DATE:	8/1/1996
LAND ORG NAME:	Time Oil Co
LAND ORG TYPE:	Private
LAND PERSON NAME:	Not reported
LAND ADDR LINE1:	2737 W COMMODORE WAY
LAND CITY,ST,ZIP:	SEATTLE, WA 98199-1233
LAND COUNTRY:	UNITED STATES
LAND PHONE NBR:	(206)285-2400
OPERATOR ORG NAME:	Asko Hydraulic Repair
OPERATOR ORG TYPE:	Private
OPERATOR ADDR LINE1:	2805 W COMMODORE WAY
OPERATOR CITY,ST,ZIP:	SEATTLE, WA 98199-1235
OPERATOR COUNTRY:	UNITED STATES
OPERATOR PHONE NBR:	206-284-2659
OPERATOR EFFECTIVE DATE:	1/1/1997
SITE CONTACT NAME:	Mark Stobb
SITE CONTACT ADDR LINE1:	2805 W COMMODORE WAY
SITE CONTACT ZIP:	SEATTLE, WA 98199-1235
SITE CONTACT COUNTRY:	UNITED STATES
SITE CONTACT PHONE NBR:	(206)284-2659
SITE CONTACT EMAIL:	air@askogroup.com
FORM CONTACT NAME:	Mark Stobb

ASKO HYDRAULIC REPAIR A DIV OF ASKO PROC (Continued) **1000920619**

FORM CONTACT ADDR LINE1:	2805 W COMMODORE WAY
FORM CONTACT CITY,ST,ZIP:	SEATTLE, WA 98199-1235
FORM CONTACT COUNTRY:	UNITED STATES
FORM CONTACT PHONE NBR:	(206)284-2659
FORM CONTACT EMAIL:	air@askogroup.com
GEN STATUS CD:	XQG
MONTHLY GENERATION:	No
BATCH GENERATION:	No
ONE TIME GENERATION:	No
TRANSPORTS OWN WASTE:	No
TRANSPORTS OTHRS WASTE:	No
RECYCLER ONSITE:	No
TRANSFER FACILITY:	No
OTHER EXEMPTION:	Not reported
UW BATTERY GEN:	No
USED OIL TRANSPORTER:	No
USED OIL TRANSFER FACLTY:	No
USED OIL PROCESSOR:	No
USED OIL REREFINER:	No
USED OIL FUEL MRKTR DIRECTS SHPMNTS:	No
USED OIL FUEL MRKTR MEETS SPECS:	No

Facility Site ID Number:	78837111
SWC Desc:	Not reported
FWC Desc:	Not reported
Form Comm:	Not reported
Data Year:	2009
Permit by Rule:	False
Treatment by Generator:	False
Mixed radioactive waste:	False
Importer of hazardous waste:	False
Immediate recycler:	False
Treatment/Storage/Disposal/Recycling Facility:	False
Generator of dangerous fuel waste:	False
Generator marketing to burner:	False
"Other marketers (i.e., blender, distributor, etc.)":	False
Utility boiler burner:	False
Industry boiler burner:	False
Industrial Furnace:	False
Smelter defferal:	False
Universal waste - batteries - generate:	False
Universal waste - thermostats - generate:	False
Universal waste - mercury - generate:	False
Universal waste - lamps - generate:	False
Universal waste - batteries - accumulate:	False
Universal waste - thermostats - accumulate:	False
Universal waste - mercury - accumulate:	False
Universal waste - lamps - accumulate:	False
Destination Facility for Universal Waste:	False
Off-specification used oil burner - utility boiler:	False
Off-specification used oil burner - industrial boiler:	False
Off-specification used oil burner - industrial furnace:	False
EPA ID:	WA0000568980
Facility Address 2:	Not reported
TAX REG NBR:	578080996
NAICS CD:	332710
BUSINESS TYPE:	Machine Shop

ASKO HYDRAULIC REPAIR A DIV OF ASKO PROC (Continued) **1000920619**

MAIL NAME:	Asko Hydraulic Repair
MAIL ADDR LINE1:	2805 W COMMODORE WAY
MAIL CITY,ST,ZIP:	SEATTLE, WA 98199-1235
MAIL COUNTRY:	UNITED STATES
LEGAL ORG NAME:	ASKO Processing Inc
LEGAL ORG TYPE:	Private
LEGAL ADDR LINE1:	434 N 35TH ST
LEGAL CITY,ST,ZIP:	SEATTLE, WA 98103-8607
LEGAL COUNTRY:	UNITED STATES
LEGAL PHONE NBR:	(206)634-2080
LEGAL EFFECTIVE DATE:	8/1/1996
LAND ORG NAME:	Time Oil Co
LAND ORG TYPE:	Private
LAND PERSON NAME:	Not reported
LAND ADDR LINE1:	2737 W COMMODORE WAY
LAND CITY,ST,ZIP:	SEATTLE, WA 98199-1233
LAND COUNTRY:	UNITED STATES
LAND PHONE NBR:	(206)285-2400
OPERATOR ORG NAME:	Asko Hydraulic Repair
OPERATOR ORG TYPE:	Private
OPERATOR ADDR LINE1:	2805 W COMMODORE WAY
OPERATOR CITY,ST,ZIP:	SEATTLE, WA 98199-1235
OPERATOR COUNTRY:	UNITED STATES
OPERATOR PHONE NBR:	206-284-2659
OPERATOR EFFECTIVE DATE:	1/1/1997
SITE CONTACT NAME:	Mark Stobb
SITE CONTACT ADDR LINE1:	2805 W COMMODORE WAY
SITE CONTACT ZIP:	SEATTLE, WA 98199-1235
SITE CONTACT COUNTRY:	UNITED STATES
SITE CONTACT PHONE NBR:	(206)284-2659
SITE CONTACT EMAIL:	air@askogroup.com
FORM CONTACT NAME:	Mark Stobb
FORM CONTACT ADDR LINE1:	2805 W COMMODORE WAY
FORM CONTACT CITY,ST,ZIP:	SEATTLE, WA 98199-1235
FORM CONTACT COUNTRY:	UNITED STATES
FORM CONTACT PHONE NBR:	(206)284-2659
FORM CONTACT EMAIL:	air@askogroup.com
GEN STATUS CD:	XQG
MONTHLY GENERATION:	False
BATCH GENERATION:	False
ONE TIME GENERATION:	False
TRANSPORTS OWN WASTE:	False
TRANSPORTS OTHRS WASTE:	False
RECYCLER ONSITE:	False
TRANSFER FACILITY:	False
OTHER EXEMPTION:	Not reported
UW BATTERY GEN:	False
USED OIL TRANSPORTER:	False
USED OIL TRANSFER FACLTY:	False
USED OIL PROCESSOR:	False
USED OIL REREFINER:	False
USED OIL FUEL MRKTR DIRECTS SHPMNTS:	False
USED OIL FUEL MRKTR MEETS SPECS:	False

Facility Site ID Number:	78837111
SWC Desc:	Not reported
FWC Desc:	Not reported

ASKO HYDRAULIC REPAIR A DIV OF ASKO PROC (Continued) **1000920619**

Form Comm:	Not reported
Data Year:	Not reported
Permit by Rule:	FALSE
Treatment by Generator:	FALSE
Mixed radioactive waste:	FALSE
Importer of hazardous waste:	FALSE
Immediate recycler:	FALSE
Treatment/Storage/Disposal/Recycling Facility:	FALSE
Generator of dangerous fuel waste:	FALSE
Generator marketing to burner:	FALSE
"Other marketers (i.e., blender, distributor, etc.)":	FALSE
Utility boiler burner:	FALSE
Industry boiler burner:	FALSE
Industrial Furnace:	FALSE
Smelter defferal:	FALSE
Universal waste - batteries - generate:	FALSE
Universal waste - thermostats - generate:	FALSE
Universal waste - mercury - generate:	FALSE
Universal waste - lamps - generate:	FALSE
Universal waste - batteries - accumulate:	FALSE
Universal waste - thermostats - accumulate:	FALSE
Universal waste - mercury - accumulate:	FALSE
Universal waste - lamps - accumulate:	FALSE
Destination Facility for Universal Waste:	FALSE
Off-specification used oil burner - utility boiler:	FALSE
Off-specification used oil burner - industrial boiler:	FALSE
Off-specification used oil burner - industrial furnace:	FALSE
EPA ID:	WA0000568980
Facility Address 2:	Not reported
TAX REG NBR:	578080996
NAICS CD:	33271
BUSINESS TYPE:	Machine Shop
MAIL NAME:	Asko Hydraulic Repair
MAIL ADDR LINE1:	2805 W COMMODORE WAY
MAIL CITY,ST,ZIP:	SEATTLE, WA 98199-1235
MAIL COUNTRY:	UNITED STATES
LEGAL ORG NAME:	ASKO Processing Inc
LEGAL ORG TYPE:	Private
LEGAL ADDR LINE1:	434 N 35TH ST
LEGAL CITY,ST,ZIP:	SEATTLE, WA 98103-8607
LEGAL COUNTRY:	UNITED STATES
LEGAL PHONE NBR:	(206)634-2080
LEGAL EFFECTIVE DATE:	8/1/1996
LAND ORG NAME:	Time Oil Co
LAND ORG TYPE:	Private
LAND PERSON NAME:	Not reported
LAND ADDR LINE1:	2737 W COMMODORE WAY
LAND CITY,ST,ZIP:	SEATTLE, WA 98199-1233
LAND COUNTRY:	UNITED STATES
LAND PHONE NBR:	(206)285-2400
OPERATOR ORG NAME:	Asko Hydraulic Repair
OPERATOR ORG TYPE:	Private
OPERATOR ADDR LINE1:	2805 W COMMODORE WAY
OPERATOR CITY,ST,ZIP:	SEATTLE, WA 98199-1235
OPERATOR COUNTRY:	UNITED STATES
OPERATOR PHONE NBR:	206-284-2659
OPERATOR EFFECTIVE DATE:	1/1/1997

ASKO HYDRAULIC REPAIR A DIV OF ASKO PROC (Continued) **1000920619**

SITE CONTACT NAME:	Mark Stobb
SITE CONTACT ADDR LINE1:	2805 W COMMODORE WAY
SITE CONTACT ZIP:	SEATTLE, WA 98199-1235
SITE CONTACT COUNTRY:	UNITED STATES
SITE CONTACT PHONE NBR:	(206)284-2659
SITE CONTACT EMAIL:	air@askogroup.com
FORM CONTACT NAME:	Mark Stobb
FORM CONTACT ADDR LINE1:	2805 W COMMODORE WAY
FORM CONTACT CITY,ST,ZIP:	SEATTLE, WA 98199-1235
FORM CONTACT COUNTRY:	UNITED STATES
FORM CONTACT PHONE NBR:	(206)284-2659
FORM CONTACT EMAIL:	air@askogroup.com
GEN STATUS CD:	XQG
MONTHLY GENERATION:	FALSE
BATCH GENERATION:	FALSE
ONE TIME GENERATION:	FALSE
TRANSPORTS OWN WASTE:	FALSE
TRANSPORTS OTHRS WASTE:	FALSE
RECYCLER ONSITE:	FALSE
TRANSFER FACILITY:	FALSE
OTHER EXEMPTION:	Not reported
UW BATTERY GEN:	FALSE
USED OIL TRANSPORTER:	FALSE
USED OIL TRANSFER FACLTY:	FALSE
USED OIL PROCESSOR:	FALSE
USED OIL REREFINER:	FALSE
USED OIL FUEL MRKTR DIRECTS SHPMNTS:	FALSE
USED OIL FUEL MRKTR MEETS SPECS:	FALSE

Facility Site ID Number:	78837111
SWC Desc:	Not reported
FWC Desc:	Not reported
Form Comm:	Not reported
Data Year:	2008
Permit by Rule:	False
Treatment by Generator:	False
Mixed radioactive waste:	False
Importer of hazardous waste:	False
Immediate recycler:	False
Treatment/Storage/Disposal/Recycling Facility:	False
Generator of dangerous fuel waste:	False
Generator marketing to burner:	False
"Other marketers (i.e., blender, distributor, etc.)":	False
Utility boiler burner:	False
Industry boiler burner:	False
Industrial Furnace:	False
Smelter defferal:	False
Universal waste - batteries - generate:	False
Universal waste - thermostats - generate:	False
Universal waste - mercury - generate:	False
Universal waste - lamps - generate:	False
Universal waste - batteries - accumulate:	False
Universal waste - thermostats - accumulate:	False
Universal waste - mercury - accumulate:	False
Universal waste - lamps - accumulate:	False
Destination Facility for Universal Waste:	False
Off-specification used oil burner - utility boiler:	False

ASKO HYDRAULIC REPAIR A DIV OF ASKO PROC (Continued) **1000920619**

Off-specification used oil burner - industrial boiler: False
Off-specification used oil burner - industrial furnace: False
EPA ID: WA0000568980
Facility Address 2: Not reported
TAX REG NBR: 578080996
NAICS CD: 33271
BUSINESS TYPE: Machine Shop
MAIL NAME: Asko Hydraulic Repair
MAIL ADDR LINE1: 2805 W COMMODORE WAY
MAIL CITY,ST,ZIP: SEATTLE, WA 98199-1235
MAIL COUNTRY: UNITED STATES
LEGAL ORG NAME: ASKO Processing Inc
LEGAL ORG TYPE: Private
LEGAL ADDR LINE1: 434 N 35TH ST
LEGAL CITY,ST,ZIP: SEATTLE, WA 98103-8607
LEGAL COUNTRY: UNITED STATES
LEGAL PHONE NBR: (206)634-2080
LEGAL EFFECTIVE DATE: 8/1/1996
LAND ORG NAME: Time Oil Co
LAND ORG TYPE: Private
LAND PERSON NAME: Not reported
LAND ADDR LINE1: 2737 W COMMODORE WAY
LAND CITY,ST,ZIP: SEATTLE, WA 98199-1233
LAND COUNTRY: UNITED STATES
LAND PHONE NBR: (206)285-2400
OPERATOR ORG NAME: Asko Hydraulic Repair
OPERATOR ORG TYPE: Private
OPERATOR ADDR LINE1: 2805 W COMMODORE WAY
OPERATOR CITY,ST,ZIP: SEATTLE, WA 98199-1235
OPERATOR COUNTRY: UNITED STATES
OPERATOR PHONE NBR: 206-284-2659
OPERATOR EFFECTIVE DATE: 1/1/1997
SITE CONTACT NAME: Mark Stobb
SITE CONTACT ADDR LINE1: 2805 W COMMODORE WAY
SITE CONTACT ZIP: SEATTLE, WA 98199-1235
SITE CONTACT COUNTRY: UNITED STATES
SITE CONTACT PHONE NBR: (206)284-2659
SITE CONTACT EMAIL: air@askogroup.com
FORM CONTACT NAME: Mark Stobb
FORM CONTACT ADDR LINE1: 2805 W COMMODORE WAY
FORM CONTACT CITY,ST,ZIP: SEATTLE, WA 98199-1235
FORM CONTACT COUNTRY: UNITED STATES
FORM CONTACT PHONE NBR: (206)284-2659
FORM CONTACT EMAIL: air@askogroup.com
GEN STATUS CD: XQG
MONTHLY GENERATION: False
BATCH GENERATION: False
ONE TIME GENERATION: False
TRANSPORTS OWN WASTE: False
TRANSPORTS OTHRS WASTE: False
RECYCLER ONSITE: False
TRANSFER FACILITY: False
OTHER EXEMPTION: Not reported
UW BATTERY GEN: False
USED OIL TRANSPORTER: False
USED OIL TRANSFER FACLTY: False
USED OIL PROCESSOR: False

ASKO HYDRAULIC REPAIR A DIV OF ASKO PROC (Continued) **1000920619**

USED OIL REREFINER: False
USED OIL FUEL MRKTR DIRECTS SHPMNTS: False
USED OIL FUEL MRKTR MEETS SPECS: False

Click this hyperlink while viewing on your computer to access additional WA MANIFEST: detail in the EDR Site Report.

AI186 **TOC HOLDINGS CO** **RCRA-NonGen** **1000197849**
SSW **2737 W COMMODORE WAY** **FINDS** **WAD009591207**
1/4-1/2 **SEATTLE, WA 98199** **CSCSL**
0.435 mi. **ALLSITES**
2295 ft. **Site 12 of 12 in cluster AI** **LUST**
UST
Relative: **MANIFEST**
Lower **SPILLS**
VCP
Actual: **ICR**
46 ft.

RCRA-NonGen:
Date form received by agency: 03/06/2008
Facility name: TOC HOLDINGS CO
Facility address: 2737 W COMMODORE WAY
SEATTLE, WA 98199
EPA ID: WAD009591207
Contact: MARK A CHANDLER
Contact address: 2737 W COMMODORE WAY
SEATTLE, WA 98199-1233
Contact country: US
Contact telephone: (206)285-2400
Contact email: Not reported
EPA Region: 10
Land type: Private
Classification: Non-Generator
Description: Handler: Non-Generators do not presently generate hazardous waste

Owner/Operator Summary:
Owner/operator name: TOC HOLDINGS CO.
Owner/operator address: 2737 W COMMODORE WAY
SEATTLE, WA 98199
Owner/operator country: US
Owner/operator telephone: Not reported
Legal status: Private
Owner/Operator Type: Operator
Owner/Op start date: 06/18/1996
Owner/Op end date: Not reported

Handler Activities Summary:
U.S. importer of hazardous waste: No
Mixed waste (haz. and radioactive): No
Recycler of hazardous waste: No
Transporter of hazardous waste: No
Treater, storer or disposer of HW: No
Underground injection activity: No
On-site burner exemption: No
Furnace exemption: No
Used oil fuel burner: No
Used oil processor: No

TOC HOLDINGS CO (Continued) **1000197849**

User oil refiner: No
Used oil fuel marketer to burner: No
Used oil Specification marketer: No
Used oil transfer facility: No
Used oil transporter: No
Off-site waste receiver: Commercial status unknown

Historical Generators:

Date form received by agency: 12/31/2007
Facility name: TOC HOLDINGS CO
Site name: TIME OIL CO SEATTLE TERMINAL
Classification: Not a generator, verified

Date form received by agency: 12/31/2005
Facility name: TOC HOLDINGS CO
Site name: TIME OIL CO SEATTLE TERMINAL
Classification: Not a generator, verified

Date form received by agency: 12/31/2003
Facility name: TOC HOLDINGS CO
Site name: TIME OIL CO SEATTLE TERMINAL
Classification: Small Quantity Generator

Date form received by agency: 02/20/2002
Facility name: TOC HOLDINGS CO
Site name: TIME OIL CO SEATTLE TERMINAL
Classification: Large Quantity Generator

Date form received by agency: 04/01/1998
Facility name: TOC HOLDINGS CO
Site name: TIME OIL CO SEATTLE TERMINAL
Classification: Large Quantity Generator

Date form received by agency: 03/01/1996
Facility name: TOC HOLDINGS CO
Site name: TIME OIL CO - SEATTLE TERMINAL
Classification: Large Quantity Generator

Date form received by agency: 03/31/1994
Facility name: TOC HOLDINGS CO
Site name: TIME OIL CO
Classification: Large Quantity Generator

Date form received by agency: 09/01/1993
Facility name: TOC HOLDINGS CO
Site name: TIME OIL CO.
Classification: Large Quantity Generator

Date form received by agency: 12/31/1990
Facility name: TOC HOLDINGS CO
Site name: TIME OIL CO
Classification: Large Quantity Generator

Violation Status: No violations found

Evaluation Action Summary:

TOC HOLDINGS CO (Continued) **1000197849**

Evaluation date: 03/28/1984
Evaluation: COMPLIANCE EVALUATION INSPECTION ON-SITE
Area of violation: Not reported
Date achieved compliance: Not reported
Evaluation lead agency: State

FINDS:

Registry ID: 110000827758

Environmental Interest/Information System

Washington Facility / Site Identification System (WA-FSIS) provides a means to query and display data maintained by the Washington Department of Ecology. This system contains key information for each facility/site that is currently, or has been, of interest to the Air Quality, Dam Safety, Hazardous Waste, Toxics Cleanup, and Water Quality Programs.

NCDB (National Compliance Data Base) supports implementation of the Federal Insecticide, Fungicide, and Rodenticide Act (FIFRA) and the Toxic Substances Control Act (TSCA). The system tracks inspections in regions and states with cooperative agreements, enforcement actions, and settlements.

RCRAInfo is a national information system that supports the Resource Conservation and Recovery Act (RCRA) program through the tracking of events and activities related to facilities that generate, transport, and treat, store, or dispose of hazardous waste. RCRAInfo allows RCRA program staff to track the notification, permit, compliance, and corrective action activities required under RCRA.

ICIS (Integrated Compliance Information System) is the Integrated Compliance Information System and provides a database that, when complete, will contain integrated Enforcement and Compliance information across most of EPA's programs. The vision for ICIS is to replace EPA's independent databases that contain Enforcement data with a single repository for that information. Currently, ICIS contains all Federal Administrative and Judicial enforcement actions. This information is maintained in ICIS by EPA in the Regional offices and it Headquarters. A future release of ICIS will replace the Permit Compliance System (PCS) which supports the NPDES and will integrate that information with Federal actions already in the system. ICIS also has the capability to track other activities occurring in the Region that support Compliance and Enforcement programs. These include; Incident Tracking, Compliance Assistance, and Compliance Monitoring.

CSCSL:

Facility ID: 75486194
Facility Type: VCP
Region: Northwest
Ecology Status Code: 3
Entered Date: 7/25/2002
Updated Date: 4/5/2010
Brownfield Status: 0
Rank Status: Not reported
PSI Status: 1

TOC HOLDINGS CO (Continued) **1000197849**

Clean Method:	Not reported
Drinking Water Type:	Not reported
Cleanup Standard:	Not reported
Acres Remediated:	Not reported
Latitude:	47.662049
Longitude:	-122.3928
Lat/Long:	47.662049 / -122.3928
Lat/Long (dms):	47 39 43.376 / -122 23 34.08
Media Status Desc:	1/1/0001
Affected Media:	Soil
Affected Media Status:	Confirmed
Pesticides:	Not reported
Petroleum Products:	Confirmed
Phenolic Compounds:	Not reported
Reactive Wastes:	Not reported
Corrosive Wastes:	Not reported
Radioactive Wastes:	Not reported
Asbestos:	Not reported
Responsible Unit:	NORTHWEST
Arsenic Code:	Not reported
MTBE Code:	Not reported
UXO Code:	Not reported
Dioxin:	Not reported

Non-Halogenated Solvents:	Not reported
Base/Neutral/Acid Organics:	Not reported
Halogenated Organic Compounds:	Not reported
EPA Priority Pollutants - Metals and Cyanide:	Not reported
Metals - Other non-priority pollutant medals:	Not reported
Polychlorinated biPhenyls (PCBs):	Not reported
Polynuclear Aromatic Hydrocarbons (PAH):	Not reported
Conventional Contaminants, Organic:	Not reported
Conventional Contaminants, Inorganic:	Not reported
Tibutyl Tin Contaminant Group:	Not reported
Bioassay/Benthic Failures Contaminant Group:	Not reported
Wood Debris Contaminant Group:	Not reported
Other Deleterious Substance Group:	Not reported
Ecology Site Status (MTCA cleanup process):	RA in Progress

ALLSITES:

Facility Id:	75486194
Latitude:	47.662049000000003
Longitude:	-122.39279999999999
Geographic location identifier (alias facid):	75486194
Facility Name:	Time Oil Co Seattle Terminal
Latitude Decimal Degrees:	47.662049000000003
Longitude Decimal Degrees:	-122.39279999999999
Coordinate Point Areal Extent Code:	4
Horizontal Accuracy Code:	6
Coordinate Point Geographic Position Code:	5
Location Verified Code:	N

Geographic Location Identifier (Alias Facid):	75486194
Interaction (Aka Env Int) Type Code:	TIER2
Interaction (Aka Env Int) Description:	Emergency/Haz Chem Rpt TIER2
Interaction Status:	I
Federal Program Indentifier:	WAD009591207
Interaction Start Date:	1/1/1990

TOC HOLDINGS CO (Continued) **1000197849**

Interaction End Date:	2/13/2003
Geographic Location Identifier (Alias Facid):	75486194
Interaction (Aka Env Int) Type Code:	UST
Interaction (Aka Env Int) Description:	Underground Storage Tank
Interaction Status:	A
Federal Program Indentifier:	4055
Interaction Start Date:	3/20/2000
Interaction End Date:	Not reported
Geographic Location Identifier (Alias Facid):	75486194
Interaction (Aka Env Int) Type Code:	HWOTHER
Interaction (Aka Env Int) Description:	Haz Waste Management Activity
Interaction Status:	I
Federal Program Indentifier:	WAD009591207
Interaction Start Date:	12/31/2004
Interaction End Date:	12/31/2005
Geographic Location Identifier (Alias Facid):	75486194
Interaction (Aka Env Int) Type Code:	HWG
Interaction (Aka Env Int) Description:	Hazardous Waste Generator
Interaction Status:	I
Federal Program Indentifier:	WAD009591207
Interaction Start Date:	12/31/2005
Interaction End Date:	12/31/2007
Geographic Location Identifier (Alias Facid):	75486194
Interaction (Aka Env Int) Type Code:	HWG
Interaction (Aka Env Int) Description:	Hazardous Waste Generator
Interaction Status:	I
Federal Program Indentifier:	WAD009591207
Interaction Start Date:	8/12/1980
Interaction End Date:	12/31/2004
Geographic Location Identifier (Alias Facid):	75486194
Interaction (Aka Env Int) Type Code:	VOLCLNST
Interaction (Aka Env Int) Description:	Voluntary Cleanup Sites
Interaction Status:	I
Federal Program Indentifier:	NW0931
Interaction Start Date:	7/25/2002
Interaction End Date:	6/12/2006
Geographic Location Identifier (Alias Facid):	75486194
Interaction (Aka Env Int) Type Code:	VOLCLNST
Interaction (Aka Env Int) Description:	Voluntary Cleanup Sites
Interaction Status:	A
Federal Program Indentifier:	NW1667
Interaction Start Date:	8/17/2006
Interaction End Date:	Not reported
Geographic Location Identifier (Alias Facid):	75486194
Interaction (Aka Env Int) Type Code:	HWOTHER
Interaction (Aka Env Int) Description:	Haz Waste Management Activity
Interaction Status:	A
Federal Program Indentifier:	WAD009591207
Interaction Start Date:	12/31/2007
Interaction End Date:	Not reported

TOC HOLDINGS CO (Continued) **1000197849**

Geographic Location Identifier (Alias Facid): 75486194
Interaction (Aka Env Int) Type Code: LUST
Interaction (Aka Env Int) Description: LUST Facility
Interaction Status: A
Federal Program Indentifier: 4055
Interaction Start Date: 9/17/1991
Interaction End Date: Not reported

Geographic Location Identifier (Alias Facid): 75486194
Interaction (Aka Env Int) Type Code: HWP
Interaction (Aka Env Int) Description: Hazardous Waste Planner
Interaction Status: I
Federal Program Indentifier: WAD009591207
Interaction Start Date: 1/1/1992
Interaction End Date: 8/1/2000

LUST:
edr_fstat: WA
edr_fzip: 981991233
edr_fcnty: KING
edr_zip: 98199-1233
FS ID: 75486194
Facility ID: 4055
Facility Status: Cleanup Started
Release ID: 2489
Affected Media: Soil
Alternate Name: TIME OIL TERMINAL # 01-228
Release Notification Date: 9/17/1991
Release Status Date: 6/1/1995
Site Response Unit Code: NORTHWEST
Lat/Long: 47.662049 / -122.3928

edr_fstat: WA
edr_fzip: 981991233
edr_fcnty: KING
edr_zip: 98199-1233
FS ID: 75486194
Facility ID: 4055
Facility Status: Cleanup Started
Release ID: 2489
Affected Media: Ground Water
Alternate Name: TIME OIL TERMINAL # 01-228
Release Notification Date: 9/17/1991
Release Status Date: 6/1/1995
Site Response Unit Code: NORTHWEST
Lat/Long: 47.662049 / -122.3928

edr_fstat: WA
edr_fzip: 981991233
edr_fcnty: KING
edr_zip: 98199-1233
FS ID: 75486194
Facility ID: 4055
Facility Status: Cleanup Started
Release ID: 5698
Affected Media: Soil

TOC HOLDINGS CO (Continued) **1000197849**

Alternate Name: TIME OIL FISHING FLEET MAINTENANCE
Release Notification Date: 10/24/1994
Release Status Date: 6/1/1995
Site Response Unit Code: NORTHWEST
Lat/Long: 47.662049 / -122.3928

UST:
Facility ID: 75486194
Site ID: 4055
Lat Deg: 47
Lat Min: 39
Lat Sec: 43.3764000000116
Long Deg: -122
Long Min: 23
Long Sec: 34.0799999999786
UBI: 1780475260010052
Phone Number: 2062866450

Tank ID: 12385
Tank Name: 951
Install Date: 9/16/1991
Capacity: 10,000 to 19,999 Gallons
Tank Upgrade Date: 9/5/1997
TankSystem Status: Temporarily Closed
TankSystem Status Change Date: 2/18/2003
Tank Status: Temporarily Closed
Tank Permit Expiration Date: 11/30/2006
Tank Closure Date: 1/1/0001
Tank Pumping System: Not reported
Tank Spill Prevention: Spill Bucket/Spill Box
Tank Overfill Prevention: Automatic Shutoff (fill pipe)
Tank Material: Steel
Tank Construction: Double Wall Tank
Tank Tightness Test: Not reported
Tank Corrosion Protection: Corrosion Resistant
Pipe Material: Fiberglass
Pipe Construction: Single Wall Pipe
Pipe Primary Release Detection: Suction
Pipe Second Release Detection: Not reported
Pipe Corrosion Protection: Corrosion Resistant
Tank Primary Release Detection: Interstitial Monitoring
Tank Second Release Detection: Not reported
Pipe Tightness Test: Not reported
Tank Actual Status Date: 8/6/1996
Tag Number: A0047

Tank ID: 15216
Tank Name: 591
Install Date: 9/24/1991
Capacity: 2,001 to 4,999 Gallons
Tank Upgrade Date: 9/5/1997
TankSystem Status: Temporarily Closed
TankSystem Status Change Date: 2/18/2003
Tank Status: Temporarily Closed
Tank Permit Expiration Date: 11/30/2006
Tank Closure Date: 1/1/0001

TOC HOLDINGS CO (Continued) **1000197849**

Tank Pumping System:	Not reported
Tank Spill Prevention:	Spill Bucket/Spill Box
Tank Overfill Prevention:	Automatic Shutoff (fill pipe)
Tank Material:	Steel
Tank Construction:	Double Wall Tank
Tank Tightness Test:	Not reported
Tank Corrosion Protection:	Corrosion Resistant
Pipe Material:	Fiberglass
Pipe Construction:	Single Wall Pipe
Pipe Primary Release Detection:	Suction
Pipe Second Release Detection:	Not reported
Pipe Corrosion Protection:	Corrosion Resistant
Tank Primary Release Detection:	Interstitial Monitoring
Tank Second Release Detection:	Not reported
Pipe Tightness Test:	Not reported
Tank Actual Status Date:	8/6/1996
Tag Number:	A0047

Tank ID:	34931
Tank Name:	206
Install Date:	1/1/1970
Capacity:	Not reported
Tank Upgrade Date:	1/1/0001
TankSystem Status:	Unknown
TankSystem Status Change Date:	8/26/1996
Tank Status:	Unknown
Tank Permit Expiration Date:	1/1/0001
Tank Closure Date:	1/1/0001
Tank Pumping System:	Suction System Tank Check Valve
Tank Spill Prevention:	Spill Bucket/Spill Box
Tank Overfill Prevention:	None
Tank Material:	Not reported
Tank Construction:	Single Wall Tank
Tank Tightness Test:	Not reported
Tank Corrosion Protection:	None
Pipe Material:	Not reported
Pipe Construction:	Single Wall Pipe
Pipe Primary Release Detection:	Other
Pipe Second Release Detection:	Not reported
Pipe Corrosion Protection:	None
Tank Primary Release Detection:	Other
Tank Second Release Detection:	Not reported
Pipe Tightness Test:	Not reported
Tank Actual Status Date:	8/6/1996
Tag Number:	A0047

Tank ID:	34953
Tank Name:	202
Install Date:	12/31/1964
Capacity:	111 TO 1,100 Gallons
Tank Upgrade Date:	1/1/0001
TankSystem Status:	Removed
TankSystem Status Change Date:	8/26/1996
Tank Status:	Removed
Tank Permit Expiration Date:	1/1/0001

TOC HOLDINGS CO (Continued) **1000197849**

Tank Closure Date:	1/1/0001
Tank Pumping System:	Not reported
Tank Spill Prevention:	Not reported
Tank Overfill Prevention:	Not reported
Tank Material:	Steel
Tank Construction:	Single Wall Tank
Tank Tightness Test:	Not reported
Tank Corrosion Protection:	Not reported
Pipe Material:	Steel
Pipe Construction:	Not reported
Pipe Primary Release Detection:	Not reported
Pipe Second Release Detection:	Not reported
Pipe Corrosion Protection:	Not reported
Tank Primary Release Detection:	Not reported
Tank Second Release Detection:	Not reported
Pipe Tightness Test:	Not reported
Tank Actual Status Date:	8/6/1996
Tag Number:	A0047

Tank ID:	40323
Tank Name:	736
Install Date:	12/31/1964
Capacity:	Not reported
Tank Upgrade Date:	1/1/0001
TankSystem Status:	Removed
TankSystem Status Change Date:	8/26/1996
Tank Status:	Removed
Tank Permit Expiration Date:	1/1/0001
Tank Closure Date:	1/1/0001
Tank Pumping System:	Not reported
Tank Spill Prevention:	Not reported
Tank Overfill Prevention:	Not reported
Tank Material:	Steel
Tank Construction:	Single Wall Tank
Tank Tightness Test:	Not reported
Tank Corrosion Protection:	Not reported
Pipe Material:	Steel
Pipe Construction:	Not reported
Pipe Primary Release Detection:	Not reported
Pipe Second Release Detection:	Not reported
Pipe Corrosion Protection:	Not reported
Tank Primary Release Detection:	Not reported
Tank Second Release Detection:	Not reported
Pipe Tightness Test:	Not reported
Tank Actual Status Date:	8/6/1996
Tag Number:	A0047

Tank ID:	42221
Tank Name:	825
Install Date:	12/31/1964
Capacity:	Not reported
Tank Upgrade Date:	1/1/0001
TankSystem Status:	Removed
TankSystem Status Change Date:	8/26/1996
Tank Status:	Removed

TOC HOLDINGS CO (Continued) **1000197849**

Tank Permit Expiration Date:	1/1/0001
Tank Closure Date:	1/1/0001
Tank Pumping System:	Not reported
Tank Spill Prevention:	Not reported
Tank Overfill Prevention:	Not reported
Tank Material:	Steel
Tank Construction:	Single Wall Tank
Tank Tightness Test:	Not reported
Tank Corrosion Protection:	Not reported
Pipe Material:	Steel
Pipe Construction:	Not reported
Pipe Primary Release Detection:	Not reported
Pipe Second Release Detection:	Not reported
Pipe Corrosion Protection:	Not reported
Tank Primary Release Detection:	Not reported
Tank Second Release Detection:	Not reported
Pipe Tightness Test:	Not reported
Tank Actual Status Date:	8/6/1996
Tag Number:	A0047

Tank ID:	42241
Tank Name:	824
Install Date:	12/31/1964
Capacity:	Not reported
Tank Upgrade Date:	1/1/0001
TankSystem Status:	Removed
TankSystem Status Change Date:	8/26/1996
Tank Status:	Removed
Tank Permit Expiration Date:	1/1/0001
Tank Closure Date:	1/1/0001
Tank Pumping System:	Not reported
Tank Spill Prevention:	Not reported
Tank Overfill Prevention:	Not reported
Tank Material:	Steel
Tank Construction:	Single Wall Tank
Tank Tightness Test:	Not reported
Tank Corrosion Protection:	Not reported
Pipe Material:	Steel
Pipe Construction:	Not reported
Pipe Primary Release Detection:	Not reported
Pipe Second Release Detection:	Not reported
Pipe Corrosion Protection:	Not reported
Tank Primary Release Detection:	Not reported
Tank Second Release Detection:	Not reported
Pipe Tightness Test:	Not reported
Tank Actual Status Date:	8/6/1996
Tag Number:	A0047

WA MANIFEST:

Facility Site ID Number:	75486194
SWC Desc:	Not reported
FWC Desc:	Not reported
Form Comm:	Not reported
Data Year:	2008
Permit by Rule:	False
Treatment by Generator:	False

TOC HOLDINGS CO (Continued) **1000197849**

Mixed radioactive waste:	False
Importer of hazardous waste:	False
Immediate recycler:	False
Treatment/Storage/Disposal/Recycling Facility:	False
Generator of dangerous fuel waste:	False
Generator marketing to burner:	False
"Other marketers (i.e., blender, distributor, etc.)":	False
Utility boiler burner:	False
Industry boiler burner:	False
Industrial Furnace:	False
Smelter defferal:	False
Universal waste - batteries - generate:	False
Universal waste - thermostats - generate:	False
Universal waste - mercury - generate:	False
Universal waste - lamps - generate:	False
Universal waste - batteries - accumulate:	False
Universal waste - thermostats - accumulate:	False
Universal waste - mercury - accumulate:	False
Universal waste - lamps - accumulate:	False
Destination Facility for Universal Waste:	False
Off-specification used oil burner - utility boiler:	False
Off-specification used oil burner - industrial boiler:	False
Off-specification used oil burner - industrial furnace:	False
EPA ID:	WAD009591207
Facility Address 2:	Not reported
TAX REG NBR:	178047526
NAICS CD:	42471
BUSINESS TYPE:	Not reported
MAIL NAME:	TOC Holdings Co.
MAIL ADDR LINE1:	2737 W COMMODORE WAY
MAIL CITY,ST,ZIP:	SEATTLE, WA 98199-1233
MAIL COUNTRY:	UNITED STATES
LEGAL ORG NAME:	TOC Holdings Co
LEGAL ORG TYPE:	Private
LEGAL ADDR LINE1:	2737 W COMMODORE WAY
LEGAL CITY,ST,ZIP:	SEATTLE, WA 98199-1233
LEGAL COUNTRY:	UNITED STATES
LEGAL PHONE NBR:	(206)285-2400
LEGAL EFFECTIVE DATE:	5/2/1996
LAND ORG NAME:	TOC Holdings Co.
LAND ORG TYPE:	Private
LAND PERSON NAME:	Not reported
LAND ADDR LINE1:	2737 W COMMODORE WAY
LAND CITY,ST,ZIP:	SEATTLE, WA 98199-1233
LAND COUNTRY:	UNITED STATES
LAND PHONE NBR:	(206) 285-2400
OPERATOR ORG NAME:	TOC Holdings Co.
OPERATOR ORG TYPE:	Private
OPERATOR ADDR LINE1:	2737 W COMMODORE WAY
OPERATOR CITY,ST,ZIP:	SEATTLE, WA 98199-1233
OPERATOR COUNTRY:	UNITED STATES
OPERATOR PHONE NBR:	(206)285-2400
OPERATOR EFFECTIVE DATE:	6/18/1996
SITE CONTACT NAME:	Mark A Chandler
SITE CONTACT ADDR LINE1:	2737 W COMMODORE WAY
SITE CONTACT ZIP:	SEATTLE, WA 98199-1233
SITE CONTACT COUNTRY:	UNITED STATES

TOC HOLDINGS CO (Continued) **1000197849**

SITE CONTACT PHONE NBR:	206 285-2400
SITE CONTACT EMAIL:	markchandler@tocholdings.com
FORM CONTACT NAME:	Mark A Chandler
FORM CONTACT ADDR LINE1:	2737 W COMMODORE WAY
FORM CONTACT CITY,ST,ZIP:	SEATTLE, WA 98199-1233
FORM CONTACT COUNTRY:	UNITED STATES
FORM CONTACT PHONE NBR:	(206) 285-2400
FORM CONTACT EMAIL:	markchandler@tocholdings.com
GEN STATUS CD:	XQG
MONTHLY GENERATION:	False
BATCH GENERATION:	False
ONE TIME GENERATION:	False
TRANSPORTS OWN WASTE:	False
TRANSPORTS OTHRS WASTE:	False
RECYCLER ONSITE:	False
TRANSFER FACILITY:	False
OTHER EXEMPTION:	Not reported
UW BATTERY GEN:	False
USED OIL TRANSPORTER:	False
USED OIL TRANSFER FACLTY:	False
USED OIL PROCESSOR:	False
USED OIL REREFINER:	False
USED OIL FUEL MRKTR DIRECTS SHPMNTS:	False
USED OIL FUEL MRKTR MEETS SPECS:	False

Facility Site ID Number:	75486194
SWC Desc:	WP01
FWC Desc:	F027
Form Comm:	Purge Water from Groundwater Sampling
Data Year:	Not reported
Permit by Rule:	False
Treatment by Generator:	False
Mixed radioactive waste:	False
Importer of hazardous waste:	False
Immediate recycler:	False
Treatment/Storage/Disposal/Recycling Facility:	False
Generator of dangerous fuel waste:	False
Generator marketing to burner:	False
"Other marketers (i.e., blender, distributor, etc.)":	False
Utility boiler burner:	False
Industry boiler burner:	False
Industrial Furnace:	False
Smelter defferal:	False
Universal waste - batteries - generate:	False
Universal waste - thermostats - generate:	False
Universal waste - mercury - generate:	False
Universal waste - lamps - generate:	False
Universal waste - batteries - accumulate:	False
Universal waste - thermostats - accumulate:	False
Universal waste - mercury - accumulate:	False
Universal waste - lamps - accumulate:	False
Destination Facility for Universal Waste:	False
Off-specification used oil burner - utility boiler:	False
Off-specification used oil burner - industrial boiler:	False
Off-specification used oil burner - industrial furnace:	False
EPA ID:	WAD009591207
Facility Address 2:	Not reported

TOC HOLDINGS CO (Continued) **1000197849**

TAX REG NBR:	178047526
NAICS CD:	42471
BUSINESS TYPE:	Not reported
MAIL NAME:	TOC Holdings Co.
MAIL ADDR LINE1:	2737 W COMMODORE WAY
MAIL CITY,ST,ZIP:	SEATTLE, WA 98199-1233
MAIL COUNTRY:	UNITED STATES
LEGAL ORG NAME:	Time Oil Co
LEGAL ORG TYPE:	Private
LEGAL ADDR LINE1:	2737 W COMMODORE WAY
LEGAL CITY,ST,ZIP:	SEATTLE, WA 98199-1233
LEGAL COUNTRY:	UNITED STATES
LEGAL PHONE NBR:	(206)285-2400
LEGAL EFFECTIVE DATE:	5/2/1996
LAND ORG NAME:	TOC Holdings Co.
LAND ORG TYPE:	Private
LAND PERSON NAME:	Not reported
LAND ADDR LINE1:	2737 W COMMODORE WAY
LAND CITY,ST,ZIP:	SEATTLE, WA 98199-1233
LAND COUNTRY:	UNITED STATES
LAND PHONE NBR:	(206) 285-2400
OPERATOR ORG NAME:	TOC Holdings Co.
OPERATOR ORG TYPE:	Private
OPERATOR ADDR LINE1:	2737 W COMMODORE WAY
OPERATOR CITY,ST,ZIP:	SEATTLE, WA 98199-1233
OPERATOR COUNTRY:	UNITED STATES
OPERATOR PHONE NBR:	(206)285-2400
OPERATOR EFFECTIVE DATE:	06/18/96
SITE CONTACT NAME:	Mark A Chandler
SITE CONTACT ADDR LINE1:	2737 W COMMODORE WAY
SITE CONTACT ZIP:	SEATTLE, WA 98199-1233
SITE CONTACT COUNTRY:	UNITED STATES
SITE CONTACT PHONE NBR:	206 285-2400
SITE CONTACT EMAIL:	mchandler@timeoil.com
FORM CONTACT NAME:	Mark A Chandler
FORM CONTACT ADDR LINE1:	2737 W COMMODORE WAY
FORM CONTACT CITY,ST,ZIP:	SEATTLE, WA 98199-1233
FORM CONTACT COUNTRY:	UNITED STATES
FORM CONTACT PHONE NBR:	(206) 285-2400
FORM CONTACT EMAIL:	mchandler@timeoil.com
GEN STATUS CD:	XQG
MONTHLY GENERATION:	False
BATCH GENERATION:	False
ONE TIME GENERATION:	False
TRANSPORTS OWN WASTE:	False
TRANSPORTS OTHRS WASTE:	False
RECYCLER ONSITE:	False
TRANSFER FACILITY:	False
OTHER EXEMPTION:	Not reported
UW BATTERY GEN:	False
USED OIL TRANSPORTER:	False
USED OIL TRANSFER FACLTY:	False
USED OIL PROCESSOR:	False
USED OIL REREFINER:	False
USED OIL FUEL MRKTR DIRECTS SHPMNTS:	False
USED OIL FUEL MRKTR MEETS SPECS:	False

TOC HOLDINGS CO (Continued) **1000197849**

Facility Site ID Number:	75486194
SWC Desc:	WP01
FWC Desc:	F027
Form Comm:	Purge Water from Groundwater Sampling
Data Year:	Not reported
Permit by Rule:	No
Treatment by Generator:	No
Mixed radioactive waste:	No
Importer of hazardous waste:	No
Immediate recycler:	No
Treatment/Storage/Disposal/Recycling Facility:	No
Generator of dangerous fuel waste:	No
Generator marketing to burner:	No
"Other marketers (i.e., blender, distributor, etc.)":	No
Utility boiler burner:	No
Industry boiler burner:	No
Industrial Furnace:	No
Smelter defferal:	No
Universal waste - batteries - generate:	No
Universal waste - thermostats - generate:	No
Universal waste - mercury - generate:	No
Universal waste - lamps - generate:	No
Universal waste - batteries - accumulate:	No
Universal waste - thermostats - accumulate:	No
Universal waste - mercury - accumulate:	No
Universal waste - lamps - accumulate:	No
Destination Facility for Universal Waste:	No
Off-specification used oil burner - utility boiler:	No
Off-specification used oil burner - industrial boiler:	No
Off-specification used oil burner - industrial furnace:	No
EPA ID:	WAD009591207
Facility Address 2:	Not reported
TAX REG NBR:	178047526
NAICS CD:	42471
BUSINESS TYPE:	Not reported
MAIL NAME:	Time Oil Co
MAIL ADDR LINE1:	2737 W COMMODORE WAY
MAIL CITY,ST,ZIP:	SEATTLE, WA 98199-1233
MAIL COUNTRY:	UNITED STATES
LEGAL ORG NAME:	Time Oil Co
LEGAL ORG TYPE:	Private
LEGAL ADDR LINE1:	2737 W COMMODORE WAY
LEGAL CITY,ST,ZIP:	SEATTLE, WA 98199-1233
LEGAL COUNTRY:	UNITED STATES
LEGAL PHONE NBR:	(206)285-2400
LEGAL EFFECTIVE DATE:	5/2/1996
LAND ORG NAME:	Time Oil Co
LAND ORG TYPE:	Private
LAND PERSON NAME:	Not reported
LAND ADDR LINE1:	2737 W COMMODORE WAY
LAND CITY,ST,ZIP:	SEATTLE, WA 98199-1233
LAND COUNTRY:	UNITED STATES
LAND PHONE NBR:	(206) 285-2400
OPERATOR ORG NAME:	Time Oil Co
OPERATOR ORG TYPE:	Private
OPERATOR ADDR LINE1:	2737 W COMMODORE WAY
OPERATOR CITY,ST,ZIP:	SEATTLE, WA 98199-1233

TOC HOLDINGS CO (Continued) **1000197849**

OPERATOR COUNTRY:	UNITED STATES
OPERATOR PHONE NBR:	(206)285-2400
OPERATOR EFFECTIVE DATE:	6/18/1996
SITE CONTACT NAME:	Mark A Chandler
SITE CONTACT ADDR LINE1:	2737 W COMMODORE WAY
SITE CONTACT ZIP:	SEATTLE, WA 98199-1233
SITE CONTACT COUNTRY:	UNITED STATES
SITE CONTACT PHONE NBR:	206 285-2400
SITE CONTACT EMAIL:	mchandler@timeoil.com
FORM CONTACT NAME:	Mark A Chandler
FORM CONTACT ADDR LINE1:	2737 W COMMODORE WAY
FORM CONTACT CITY,ST,ZIP:	SEATTLE, WA 98199-1233
FORM CONTACT COUNTRY:	UNITED STATES
FORM CONTACT PHONE NBR:	(206) 285-2400
FORM CONTACT EMAIL:	mchandler@timeoil.com
GEN STATUS CD:	SQG
MONTHLY GENERATION:	No
BATCH GENERATION:	No
ONE TIME GENERATION:	Yes
TRANSPORTS OWN WASTE:	Yes
TRANSPORTS OTHRS WASTE:	No
RECYCLER ONSITE:	No
TRANSFER FACILITY:	No
OTHER EXEMPTION:	Not reported
UW BATTERY GEN:	No
USED OIL TRANSPORTER:	No
USED OIL TRANSFER FACLTY:	No
USED OIL PROCESSOR:	No
USED OIL REREFINER:	No
USED OIL FUEL MRKTR DIRECTS SHPMNTS:	No
USED OIL FUEL MRKTR MEETS SPECS:	No

Facility Site ID Number:	75486194
SWC Desc:	Not reported
FWC Desc:	D040
Form Comm:	Not reported
Data Year:	2009
Permit by Rule:	False
Treatment by Generator:	False
Mixed radioactive waste:	False
Importer of hazardous waste:	False
Immediate recycler:	False
Treatment/Storage/Disposal/Recycling Facility:	False
Generator of dangerous fuel waste:	False
Generator marketing to burner:	False
"Other marketers (i.e., blender, distributor, etc.)":	False
Utility boiler burner:	False
Industry boiler burner:	False
Industrial Furnace:	False
Smelter defferal:	False
Universal waste - batteries - generate:	False
Universal waste - thermostats - generate:	False
Universal waste - mercury - generate:	False
Universal waste - lamps - generate:	False
Universal waste - batteries - accumulate:	False
Universal waste - thermostats - accumulate:	False
Universal waste - mercury - accumulate:	False

TOC HOLDINGS CO (Continued) **1000197849**

Universal waste - lamps - accumulate:	False
Destination Facility for Universal Waste:	False
Off-specification used oil burner - utility boiler:	False
Off-specification used oil burner - industrial boiler:	False
Off-specification used oil burner - industrial furnace:	False
EPA ID:	WAD009591207
Facility Address 2:	Not reported
TAX REG NBR:	178047526
NAICS CD:	562910
BUSINESS TYPE:	Not reported
MAIL NAME:	TOC Holdings Co.
MAIL ADDR LINE1:	2737 W COMMODORE WAY
MAIL CITY,ST,ZIP:	SEATTLE, WA 98199-1233
MAIL COUNTRY:	UNITED STATES
LEGAL ORG NAME:	TOC Holdings Co
LEGAL ORG TYPE:	Private
LEGAL ADDR LINE1:	2737 W COMMODORE WAY
LEGAL CITY,ST,ZIP:	SEATTLE, WA 98199-1233
LEGAL COUNTRY:	UNITED STATES
LEGAL PHONE NBR:	(206)285-2400
LEGAL EFFECTIVE DATE:	5/2/1996
LAND ORG NAME:	TOC Holdings Co.
LAND ORG TYPE:	Private
LAND PERSON NAME:	Not reported
LAND ADDR LINE1:	2737 W COMMODORE WAY
LAND CITY,ST,ZIP:	SEATTLE, WA 98199-1233
LAND COUNTRY:	UNITED STATES
LAND PHONE NBR:	(206) 285-2400
OPERATOR ORG NAME:	TOC Holdings Co.
OPERATOR ORG TYPE:	Private
OPERATOR ADDR LINE1:	2737 W COMMODORE WAY
OPERATOR CITY,ST,ZIP:	SEATTLE, WA 98199-1233
OPERATOR COUNTRY:	UNITED STATES
OPERATOR PHONE NBR:	(206)285-2400
OPERATOR EFFECTIVE DATE:	6/18/1996
SITE CONTACT NAME:	Mark A Chandler
SITE CONTACT ADDR LINE1:	2737 W COMMODORE WAY
SITE CONTACT ZIP:	SEATTLE, WA 98199-1233
SITE CONTACT COUNTRY:	UNITED STATES
SITE CONTACT PHONE NBR:	206 285-2400
SITE CONTACT EMAIL:	markchandler@tocholdings.com
FORM CONTACT NAME:	Mark A Chandler
FORM CONTACT ADDR LINE1:	2737 W COMMODORE WAY
FORM CONTACT CITY,ST,ZIP:	SEATTLE, WA 98199-1233
FORM CONTACT COUNTRY:	UNITED STATES
FORM CONTACT PHONE NBR:	(206) 285-2400
FORM CONTACT EMAIL:	markchandler@tocholdings.com
GEN STATUS CD:	LQG
MONTHLY GENERATION:	False
BATCH GENERATION:	True
ONE TIME GENERATION:	False
TRANSPORTS OWN WASTE:	False
TRANSPORTS OTHRS WASTE:	False
RECYCLER ONSITE:	False
TRANSFER FACILITY:	False
OTHER EXEMPTION:	Not reported
UW BATTERY GEN:	False

TOC HOLDINGS CO (Continued) **1000197849**

USED OIL TRANSPORTER: False
USED OIL TRANSFER FACLTY: False
USED OIL PROCESSOR: False
USED OIL REREFINER: False
USED OIL FUEL MRKTR DIRECTS SHPMNTS: False
USED OIL FUEL MRKTR MEETS SPECS: False

Facility Site ID Number: 75486194
SWC Desc: WP01
FWC Desc: F027
Form Comm: Purge Water from Groundwater Sampling
Data Year: Not reported
Permit by Rule: FALSE
Treatment by Generator: FALSE
Mixed radioactive waste: FALSE
Importer of hazardous waste: FALSE
Immediate recycler: FALSE
Treatment/Storage/Disposal/Recycling Facility: FALSE
Generator of dangerous fuel waste: FALSE
Generator marketing to burner: FALSE
"Other marketers (i.e., blender, distributor, etc.)": FALSE
Utility boiler burner: FALSE
Industry boiler burner: FALSE
Industrial Furnace: FALSE
Smelter defferal: FALSE
Universal waste - batteries - generate: FALSE
Universal waste - thermostats - generate: FALSE
Universal waste - mercury - generate: FALSE
Universal waste - lamps - generate: FALSE
Universal waste - batteries - accumulate: FALSE
Universal waste - thermostats - accumulate: FALSE
Universal waste - mercury - accumulate: FALSE
Universal waste - lamps - accumulate: FALSE
Destination Facility for Universal Waste: FALSE
Off-specification used oil burner - utility boiler: FALSE
Off-specification used oil burner - industrial boiler: FALSE
Off-specification used oil burner - industrial furnace: FALSE
EPA ID: WAD009591207
Facility Address 2: Not reported
TAX REG NBR: 178047526
NAICS CD: 42471
BUSINESS TYPE: Not reported
MAIL NAME: Time Oil Co
MAIL ADDR LINE1: 2737 W COMMODORE WAY
MAIL CITY,ST,ZIP: SEATTLE, WA 98199-1233
MAIL COUNTRY: UNITED STATES
LEGAL ORG NAME: Time Oil Co
LEGAL ORG TYPE: Private
LEGAL ADDR LINE1: 2737 W COMMODORE WAY
LEGAL CITY,ST,ZIP: SEATTLE, WA 98199-1233
LEGAL COUNTRY: UNITED STATES
LEGAL PHONE NBR: (206)285-2400
LEGAL EFFECTIVE DATE: 5/2/1996
LAND ORG NAME: Time Oil Co
LAND ORG TYPE: Private
LAND PERSON NAME: Not reported
LAND ADDR LINE1: 2737 W COMMODORE WAY

TOC HOLDINGS CO (Continued) **1000197849**

LAND CITY,ST,ZIP:	SEATTLE, WA 98199-1233
LAND COUNTRY:	UNITED STATES
LAND PHONE NBR:	(206) 285-2400
OPERATOR ORG NAME:	Time Oil Co
OPERATOR ORG TYPE:	Private
OPERATOR ADDR LINE1:	2737 W COMMODORE WAY
OPERATOR CITY,ST,ZIP:	SEATTLE, WA 98199-1233
OPERATOR COUNTRY:	UNITED STATES
OPERATOR PHONE NBR:	(206)285-2400
OPERATOR EFFECTIVE DATE:	6/18/1996
SITE CONTACT NAME:	Mark A Chandler
SITE CONTACT ADDR LINE1:	2737 W COMMODORE WAY
SITE CONTACT ZIP:	SEATTLE, WA 98199-1233
SITE CONTACT COUNTRY:	UNITED STATES
SITE CONTACT PHONE NBR:	206 285-2400
SITE CONTACT EMAIL:	mchandler@timeoil.com
FORM CONTACT NAME:	Mark A Chandler
FORM CONTACT ADDR LINE1:	2737 W COMMODORE WAY
FORM CONTACT CITY,ST,ZIP:	SEATTLE, WA 98199-1233
FORM CONTACT COUNTRY:	UNITED STATES
FORM CONTACT PHONE NBR:	(206) 285-2400
FORM CONTACT EMAIL:	mchandler@timeoil.com
GEN STATUS CD:	LQG
MONTHLY GENERATION:	FALSE
BATCH GENERATION:	FALSE
ONE TIME GENERATION:	TRUE
TRANSPORTS OWN WASTE:	TRUE
TRANSPORTS OTHRS WASTE:	FALSE
RECYCLER ONSITE:	FALSE
TRANSFER FACILITY:	FALSE
OTHER EXEMPTION:	Not reported
UW BATTERY GEN:	FALSE
USED OIL TRANSPORTER:	FALSE
USED OIL TRANSFER FACLTY:	FALSE
USED OIL PROCESSOR:	FALSE
USED OIL REREFINER:	FALSE
USED OIL FUEL MRKTR DIRECTS SHPMNTS:	FALSE
USED OIL FUEL MRKTR MEETS SPECS:	FALSE

Click this hyperlink while viewing on your computer to access additional WA MANIFEST: detail in the EDR Site Report.

SPILLS:

Facility ID:	527173
Medium:	Not reported
Material Desc:	PETROLEUM - HYDRAULIC OIL
Material Qty:	Not reported
Material Units:	Not reported
Date Received:	6/18/2002
Contact Name:	WILKENSON

VCP:

edr_fstat:	WA
edr_fzip:	98199
edr_fcnty:	KING
edr_zip:	98199-1233

TOC HOLDINGS CO (Continued) **1000197849**

Facility ID: 75486194
VCP Status: VCP
VCP: Not reported
Ecology Status: RA in Progress
NFA Type: RA in Progress
Date NFA: RA in Progress
Rank: RA in Progress

ICR:
Date Ecology Received Report: 05/30/00
Contaminants Found at Site: Petroleum products
Media Contaminated: Groundwater, Soil
Waste Management: Tank
Region: North Western
Type of Report Ecology Received: Interim cleanup report
Site Register Issue: 98-26
County Code: 17
Contact: Not reported
Report Title: Not reported

Date Ecology Received Report: 02/24/94
Contaminants Found at Site: Petroleum products
Media Contaminated: Soil
Waste Management: Tank, Spill
Region: North Western
Type of Report Ecology Received: Final cleanup report
Site Register Issue: 93-25
County Code: 17
Contact: Not reported
Report Title: Not reported

Date Ecology Received Report: 01/02/92
Contaminants Found at Site: Petroleum products
Media Contaminated: Soil
Waste Management: Tank
Region: North Western
Type of Report Ecology Received: Interim cleanup report
Site Register Issue: 92-15
County Code: 17
Contact: Not reported
Report Title: Not reported

AJ187 **K SEA TRANSPORTATION LLC** **ALLSITES** **S105393336**
South **2700 W COMMODORE WAY** **MANIFEST** **N/A**
1/4-1/2 **SEATTLE, WA** **SPILLS**
0.440 mi. **NPDES**
2323 ft. **Site 1 of 5 in cluster AJ**

Relative:
Lower

Actual:
48 ft.

ALLSITES:
Facility Id: 22186888
Latitude: 47.662199999999999
Longitude: -122.39131999999999
Geographic location identifier (alias facid): 22186888
Facility Name: K SEA TRANSPORTATION LLC
Latitude Decimal Degrees: 47.662199999999999
Longitude Decimal Degrees: -122.39131999999999
Coordinate Point Areal Extent Code: 99

K SEA TRANSPORTATION LLC (Continued) **S105393336**

Horizontal Accuracy Code: 99
Coordinate Point Geographic Position Code: 8
Location Verified Code: N

Geographic Location Identifier (Alias Facid): 22186888
Interaction (Aka Env Int) Type Code: HWP
Interaction (Aka Env Int) Description: Hazardous Waste Planner
Interaction Status: A
Federal Program Indentifier: WAD988466751
Interaction Start Date: 7/1/2008
Interaction End Date: Not reported

Geographic Location Identifier (Alias Facid): 22186888
Interaction (Aka Env Int) Type Code: BOATGP
Interaction (Aka Env Int) Description: Boatyard GP
Interaction Status: A
Federal Program Indentifier: WAG030111
Interaction Start Date: 11/23/1998
Interaction End Date: Not reported

Geographic Location Identifier (Alias Facid): 22186888
Interaction (Aka Env Int) Type Code: HWG
Interaction (Aka Env Int) Description: Hazardous Waste Generator
Interaction Status: I
Federal Program Indentifier: WAD988466751
Interaction Start Date: 1/1/2000
Interaction End Date: 8/11/2000

Geographic Location Identifier (Alias Facid): 22186888
Interaction (Aka Env Int) Type Code: ENFORFNL
Interaction (Aka Env Int) Description: Enforcement Final
Interaction Status: A
Federal Program Indentifier: Not reported
Interaction Start Date: 4/2/2010
Interaction End Date: Not reported

Geographic Location Identifier (Alias Facid): 22186888
Interaction (Aka Env Int) Type Code: HWG
Interaction (Aka Env Int) Description: Hazardous Waste Generator
Interaction Status: I
Federal Program Indentifier: WAD988466751
Interaction Start Date: 9/29/1988
Interaction End Date: 12/31/1988

Geographic Location Identifier (Alias Facid): 22186888
Interaction (Aka Env Int) Type Code: HWG
Interaction (Aka Env Int) Description: Hazardous Waste Generator
Interaction Status: A
Federal Program Indentifier: WAD988466751
Interaction Start Date: 6/26/2003
Interaction End Date: Not reported

WA MANIFEST:
Facility Site ID Number: 22186888
SWC Desc: Not reported
FWC Desc: Not reported

K SEA TRANSPORTATION LLC (Continued) **S105393336**

Form Comm:	Not reported
Data Year:	Not reported
Permit by Rule:	False
Treatment by Generator:	False
Mixed radioactive waste:	False
Importer of hazardous waste:	False
Immediate recycler:	False
Treatment/Storage/Disposal/Recycling Facility:	False
Generator of dangerous fuel waste:	False
Generator marketing to burner:	False
"Other marketers (i.e., blender, distributor, etc.)":	False
Utility boiler burner:	False
Industry boiler burner:	False
Industrial Furnace:	False
Smelter defferal:	False
Universal waste - batteries - generate:	False
Universal waste - thermostats - generate:	False
Universal waste - mercury - generate:	False
Universal waste - lamps - generate:	False
Universal waste - batteries - accumulate:	False
Universal waste - thermostats - accumulate:	False
Universal waste - mercury - accumulate:	False
Universal waste - lamps - accumulate:	False
Destination Facility for Universal Waste:	False
Off-specification used oil burner - utility boiler:	False
Off-specification used oil burner - industrial boiler:	False
Off-specification used oil burner - industrial furnace:	False
EPA ID:	WAD988466751
Facility Address 2:	Not reported
TAX REG NBR:	602542734
NAICS CD:	48833
BUSINESS TYPE:	Marine Transportation
MAIL NAME:	K Sea Transportation LLC
MAIL ADDR LINE1:	2700 W Commodore Way
MAIL CITY,ST,ZIP:	Seattle, WA 98199
MAIL COUNTRY:	UNITED STATES
LEGAL ORG NAME:	K Sea Transportation LLC
LEGAL ORG TYPE:	Private
LEGAL ADDR LINE1:	2700 W Commodore Way
LEGAL CITY,ST,ZIP:	Seattle, WA 98199
LEGAL COUNTRY:	UNITED STATES
LEGAL PHONE NBR:	(206)443-9418
LEGAL EFFECTIVE DATE:	8/14/2007
LAND ORG NAME:	Port of Seattle Terminal
LAND ORG TYPE:	Municipal
LAND PERSON NAME:	Not reported
LAND ADDR LINE1:	PO Box 1209
LAND CITY,ST,ZIP:	Seattle, WA 98111-1209
LAND COUNTRY:	UNITED STATES
LAND PHONE NBR:	(206)728-3000
OPERATOR ORG NAME:	K Sea Transportation LLC
OPERATOR ORG TYPE:	Private
OPERATOR ADDR LINE1:	2700 W Commodore Way
OPERATOR CITY,ST,ZIP:	Seattle, WA 98199
OPERATOR COUNTRY:	UNITED STATES
OPERATOR PHONE NBR:	(206)443-9418
OPERATOR EFFECTIVE DATE:	08/14/07

K SEA TRANSPORTATION LLC (Continued) **S105393336**

SITE CONTACT NAME:	Dan Nutt
SITE CONTACT ADDR LINE1:	2700 W Commodore Way
SITE CONTACT ZIP:	Seattle, WA 98199
SITE CONTACT COUNTRY:	UNITED STATES
SITE CONTACT PHONE NBR:	(206)443-9418
SITE CONTACT EMAIL:	dnutt@k-sea.com
FORM CONTACT NAME:	Dan Nutt
FORM CONTACT ADDR LINE1:	2700 W Commodore Way
FORM CONTACT CITY,ST,ZIP:	Seattle, WA 98199
FORM CONTACT COUNTRY:	UNITED STATES
FORM CONTACT PHONE NBR:	(206)443-9418
FORM CONTACT EMAIL:	dnutt@k-sea.com
GEN STATUS CD:	LQG
MONTHLY GENERATION:	False
BATCH GENERATION:	True
ONE TIME GENERATION:	False
TRANSPORTS OWN WASTE:	False
TRANSPORTS OTHRS WASTE:	False
RECYCLER ONSITE:	False
TRANSFER FACILITY:	False
OTHER EXEMPTION:	Not reported
UW BATTERY GEN:	False
USED OIL TRANSPORTER:	False
USED OIL TRANSFER FACLTY:	False
USED OIL PROCESSOR:	False
USED OIL REREFINER:	False
USED OIL FUEL MRKTR DIRECTS SHPMNTS:	False
USED OIL FUEL MRKTR MEETS SPECS:	False

Facility Site ID Number:	22186888
SWC Desc:	Not reported
FWC Desc:	D001, D007, D008, D035, D040, F002, F003, F005, 221, 343,
Form Comm:	Not reported
Data Year:	2009
Permit by Rule:	False
Treatment by Generator:	False
Mixed radioactive waste:	False
Importer of hazardous waste:	False
Immediate recycler:	False
Treatment/Storage/Disposal/Recycling Facility:	False
Generator of dangerous fuel waste:	False
Generator marketing to burner:	False
"Other marketers (i.e., blender, distributor, etc.)":	False
Utility boiler burner:	False
Industry boiler burner:	False
Industrial Furnace:	False
Smelter defferal:	False
Universal waste - batteries - generate:	False
Universal waste - thermostats - generate:	False
Universal waste - mercury - generate:	False
Universal waste - lamps - generate:	False
Universal waste - batteries - accumulate:	False
Universal waste - thermostats - accumulate:	False
Universal waste - mercury - accumulate:	False
Universal waste - lamps - accumulate:	False
Destination Facility for Universal Waste:	False
Off-specification used oil burner - utility boiler:	False

K SEA TRANSPORTATION LLC (Continued) **S105393336**

Off-specification used oil burner - industrial boiler:	False
Off-specification used oil burner - industrial furnace:	False
EPA ID:	WAD988466751
Facility Address 2:	Not reported
TAX REG NBR:	602542734
NAICS CD:	483113
BUSINESS TYPE:	Marine Transportation
MAIL NAME:	K Sea Transportation LLC
MAIL ADDR LINE1:	2700 W Commodore Way
MAIL CITY,ST,ZIP:	Seattle, WA 98199
MAIL COUNTRY:	UNITED STATES
LEGAL ORG NAME:	K Sea Transportation LLC
LEGAL ORG TYPE:	Private
LEGAL ADDR LINE1:	2700 W Commodore Way
LEGAL CITY,ST,ZIP:	Seattle, WA 98199
LEGAL COUNTRY:	UNITED STATES
LEGAL PHONE NBR:	(206)443-9418
LEGAL EFFECTIVE DATE:	8/14/2007
LAND ORG NAME:	Port of Seattle Terminal
LAND ORG TYPE:	Municipal
LAND PERSON NAME:	Not reported
LAND ADDR LINE1:	PO Box 1209
LAND CITY,ST,ZIP:	Seattle, WA 98111-1209
LAND COUNTRY:	UNITED STATES
LAND PHONE NBR:	(206)728-3000
OPERATOR ORG NAME:	K Sea Transportation LLC
OPERATOR ORG TYPE:	Private
OPERATOR ADDR LINE1:	2700 W Commodore Way
OPERATOR CITY,ST,ZIP:	Seattle, WA 98199
OPERATOR COUNTRY:	UNITED STATES
OPERATOR PHONE NBR:	(206)443-9418
OPERATOR EFFECTIVE DATE:	8/14/2007
SITE CONTACT NAME:	Michael Myers
SITE CONTACT ADDR LINE1:	2700 W Commodore Way
SITE CONTACT ZIP:	Seattle, WA 98199
SITE CONTACT COUNTRY:	UNITED STATES
SITE CONTACT PHONE NBR:	(206) 443-9418
SITE CONTACT EMAIL:	dnutt@k-sea.com
FORM CONTACT NAME:	Dan Nutt
FORM CONTACT ADDR LINE1:	2700 W Commodore Way
FORM CONTACT CITY,ST,ZIP:	Seattle, WA 98199
FORM CONTACT COUNTRY:	UNITED STATES
FORM CONTACT PHONE NBR:	(206) 428-1047
FORM CONTACT EMAIL:	dnutt@k-sea.com
GEN STATUS CD:	LQG
MONTHLY GENERATION:	False
BATCH GENERATION:	True
ONE TIME GENERATION:	False
TRANSPORTS OWN WASTE:	False
TRANSPORTS OTHRS WASTE:	False
RECYCLER ONSITE:	False
TRANSFER FACILITY:	False
OTHER EXEMPTION:	Not reported
UW BATTERY GEN:	False
USED OIL TRANSPORTER:	False
USED OIL TRANSFER FACLTY:	False
USED OIL PROCESSOR:	False

K SEA TRANSPORTATION LLC (Continued) **S105393336**

USED OIL REREFINER: False
USED OIL FUEL MRKTR DIRECTS SHPMNTS: False
USED OIL FUEL MRKTR MEETS SPECS: False

Facility Site ID Number: 22186888
SWC Desc: Not reported
FWC Desc: D001, D007, D008, D018, D035, F003
Form Comm: Not reported
Data Year: 2008
Permit by Rule: False
Treatment by Generator: False
Mixed radioactive waste: False
Importer of hazardous waste: False
Immediate recycler: False
Treatment/Storage/Disposal/Recycling Facility: False
Generator of dangerous fuel waste: False
Generator marketing to burner: False
"Other marketers (i.e., blender, distributor, etc.)": False
Utility boiler burner: False
Industry boiler burner: False
Industrial Furnace: False
Smelter defferal: False
Universal waste - batteries - generate: False
Universal waste - thermostats - generate: False
Universal waste - mercury - generate: False
Universal waste - lamps - generate: False
Universal waste - batteries - accumulate: False
Universal waste - thermostats - accumulate: False
Universal waste - mercury - accumulate: False
Universal waste - lamps - accumulate: False
Destination Facility for Universal Waste: False
Off-specification used oil burner - utility boiler: False
Off-specification used oil burner - industrial boiler: False
Off-specification used oil burner - industrial furnace: False
EPA ID: WAD988466751
Facility Address 2: Not reported
TAX REG NBR: 602542734
NAICS CD: 48833
BUSINESS TYPE: Marine Transportation
MAIL NAME: K Sea Transportation LLC
MAIL ADDR LINE1: 2700 W Commodore Way
MAIL CITY,ST,ZIP: Seattle, WA 98199
MAIL COUNTRY: UNITED STATES
LEGAL ORG NAME: K Sea Transportation LLC
LEGAL ORG TYPE: Private
LEGAL ADDR LINE1: 2700 W Commodore Way
LEGAL CITY,ST,ZIP: Seattle, WA 98199
LEGAL COUNTRY: UNITED STATES
LEGAL PHONE NBR: (206)443-9418
LEGAL EFFECTIVE DATE: 8/14/2007
LAND ORG NAME: Port of Seattle Terminal
LAND ORG TYPE: Municipal
LAND PERSON NAME: Not reported
LAND ADDR LINE1: PO Box 1209
LAND CITY,ST,ZIP: Seattle, WA 98111-1209
LAND COUNTRY: UNITED STATES
LAND PHONE NBR: (206)728-3000

K SEA TRANSPORTATION LLC (Continued) **S105393336**

OPERATOR ORG NAME:	K Sea Transportation LLC
OPERATOR ORG TYPE:	Private
OPERATOR ADDR LINE1:	2700 W Commodore Way
OPERATOR CITY,ST,ZIP:	Seattle, WA 98199
OPERATOR COUNTRY:	UNITED STATES
OPERATOR PHONE NBR:	(206)443-9418
OPERATOR EFFECTIVE DATE:	8/14/2007
SITE CONTACT NAME:	Dan Nutt
SITE CONTACT ADDR LINE1:	2700 W Commodore Way
SITE CONTACT ZIP:	Seattle, WA 98199
SITE CONTACT COUNTRY:	UNITED STATES
SITE CONTACT PHONE NBR:	(206)443-9418
SITE CONTACT EMAIL:	dnutt@k-sea.com
FORM CONTACT NAME:	Dan Nutt
FORM CONTACT ADDR LINE1:	2700 W Commodore Way
FORM CONTACT CITY,ST,ZIP:	Seattle, WA 98199
FORM CONTACT COUNTRY:	UNITED STATES
FORM CONTACT PHONE NBR:	(206)443-9418
FORM CONTACT EMAIL:	dnutt@k-sea.com
GEN STATUS CD:	LQG
MONTHLY GENERATION:	False
BATCH GENERATION:	True
ONE TIME GENERATION:	False
TRANSPORTS OWN WASTE:	False
TRANSPORTS OTHRS WASTE:	False
RECYCLER ONSITE:	False
TRANSFER FACILITY:	False
OTHER EXEMPTION:	Not reported
UW BATTERY GEN:	False
USED OIL TRANSPORTER:	False
USED OIL TRANSFER FACLTY:	False
USED OIL PROCESSOR:	False
USED OIL REREFINER:	False
USED OIL FUEL MRKTR DIRECTS SHPMNTS:	False
USED OIL FUEL MRKTR MEETS SPECS:	False

SPILLS:

Facility ID:	511723
Medium:	Not reported
Material Desc:	PETROLEUM - DIESEL FUEL
Material Qty:	5
Material Units:	GALLON
Date Received:	6/19/2000
Contact Name:	SEACOAST TOWING?

Facility ID:	517441
Medium:	Not reported
Material Desc:	PETROLEUM - LUBE OIL
Material Qty:	5
Material Units:	GALLON
Date Received:	4/5/2001
Contact Name:	Not reported

Facility ID:	526743
Medium:	Not reported
Material Desc:	PETROLEUM - UNKNOWN
Material Qty:	Not reported

K SEA TRANSPORTATION LLC (Continued) **S105393336**

Material Units: Not reported
Date Received: 5/30/2002
Contact Name: MILES

Facility ID: 528634
Medium: Not reported
Material Desc: PETROLEUM - HYDRAULIC OIL
Material Qty: 5
Material Units: GALLON
Date Received: 8/26/2002
Contact Name: UNKNOWN

Facility ID: 527286
Medium: Not reported
Material Desc: PETROLEUM - HYDRAULIC OIL
Material Qty: 5
Material Units: GALLON
Date Received: 6/23/2002
Contact Name: THOMAN

Facility ID: 534021
Medium: Not reported
Material Desc: PETROLEUM - HYDRAULIC OIL
Material Qty: 1
Material Units: GALLON
Date Received: 5/29/2003
Contact Name: GODEL

Facility ID: 533430
Medium: Not reported
Material Desc: OTHER - SEE NOTE
Material Qty: 1
Material Units: DRUM
Date Received: 5/1/2003
Contact Name: UNK

Facility ID: 561536
Medium: Not reported
Material Desc: PETROLEUM - UNKNOWN
Material Qty: 1
Material Units: SHEEN
Date Received: 3/29/2007
Contact Name: UNK

NPDES:
Facility Type: Boatyard
Latitude: 47.646389999999997
Longitude: 122.39111
Contact Name: Dan Nutt
Contact Phone Number: 206.428.1047
Permit ID: WAG030111B
Permit Issue Date: 11/2/2005
Facility Size: General Permits
Ecology Contact: Gary Bailey
WRIA: Cedar-Sammamish
Permit Expiration Date: 11/2/2010
Effective Date: 12/2/2005

AJ188 **US CG SUPPORT CENTER NORTH BASE SEATTLE** **ALLSITES** **1007066685**
South **2700 W COMMODORE WAY** **UST** **N/A**
1/4-1/2 **SEATTLE, WA 98199**
0.440 mi.
2323 ft. **Site 2 of 5 in cluster AJ**

Relative:
Lower

Actual:
48 ft.

ALLSITES:

Facility Id:	68547181
Latitude:	47.661969999999997
Longitude:	-122.39234
Geographic location identifier (alias facid):	68547181
Facility Name:	US CG SUPPORT CENTER NORTH BASE SEATTLE
Latitude Decimal Degrees:	47.661969999999997
Longitude Decimal Degrees:	-122.39234
Coordinate Point Areal Extent Code:	4
Horizontal Accuracy Code:	6
Coordinate Point Geographic Position Code:	5
Location Verified Code:	N

Geographic Location Identifier (Alias Facid):	68547181
Interaction (Aka Env Int) Type Code:	LUST
Interaction (Aka Env Int) Description:	LUST Facility
Interaction Status:	A
Federal Program Indentifier:	9711
Interaction Start Date:	10/23/1991
Interaction End Date:	Not reported

Geographic Location Identifier (Alias Facid):	68547181
Interaction (Aka Env Int) Type Code:	UST
Interaction (Aka Env Int) Description:	Underground Storage Tank
Interaction Status:	A
Federal Program Indentifier:	9711
Interaction Start Date:	3/20/2000
Interaction End Date:	Not reported

UST:

Facility ID:	68547181
Site ID:	9711
Lat Deg:	47
Lat Min:	39
Lat Sec:	43.0919999999878
Long Deg:	-122
Long Min:	23
Long Sec:	32.4240000000157
UBI:	Not reported
Phone Number:	2064427230

Tank ID:	9003
Tank Name:	4
Install Date:	12/31/1964
Capacity:	111 TO 1,100 Gallons
Tank Upgrade Date:	1/1/0001
TankSystem Status:	Removed
TankSystem Status Change Date:	8/26/1996
Tank Status:	Removed
Tank Permit Expiration Date:	1/1/0001
Tank Closure Date:	1/1/0001
Tank Pumping System:	Not reported

US CG SUPPORT CENTER NORTH BASE SEATTLE (Continued) **1007066685**

Tank Spill Prevention:	Not reported
Tank Overfill Prevention:	Not reported
Tank Material:	Concrete
Tank Construction:	Single Wall Tank
Tank Tightness Test:	Not reported
Tank Corrosion Protection:	Not reported
Pipe Material:	Steel
Pipe Construction:	Not reported
Pipe Primary Release Detection:	Not reported
Pipe Second Release Detection:	Not reported
Pipe Corrosion Protection:	Not reported
Tank Primary Release Detection:	Not reported
Tank Second Release Detection:	Not reported
Pipe Tightness Test:	Not reported
Tank Actual Status Date:	8/6/1996
Tag Number:	Not reported

Tank ID:	9037
Tank Name:	6
Install Date:	12/31/1964
Capacity:	Not reported
Tank Upgrade Date:	1/1/0001
TankSystem Status:	Removed
TankSystem Status Change Date:	8/26/1996
Tank Status:	Removed
Tank Permit Expiration Date:	1/1/0001
Tank Closure Date:	1/1/0001
Tank Pumping System:	Not reported
Tank Spill Prevention:	Not reported
Tank Overfill Prevention:	Not reported
Tank Material:	Steel
Tank Construction:	Single Wall Tank
Tank Tightness Test:	Not reported
Tank Corrosion Protection:	Not reported
Pipe Material:	Not reported
Pipe Construction:	Not reported
Pipe Primary Release Detection:	Not reported
Pipe Second Release Detection:	Not reported
Pipe Corrosion Protection:	Not reported
Tank Primary Release Detection:	Not reported
Tank Second Release Detection:	Not reported
Pipe Tightness Test:	Not reported
Tank Actual Status Date:	8/6/1996
Tag Number:	Not reported

Tank ID:	9055
Tank Name:	2
Install Date:	12/31/1964
Capacity:	111 TO 1,100 Gallons
Tank Upgrade Date:	1/1/0001
TankSystem Status:	Removed
TankSystem Status Change Date:	8/26/1996
Tank Status:	Removed
Tank Permit Expiration Date:	1/1/0001
Tank Closure Date:	1/1/0001

US CG SUPPORT CENTER NORTH BASE SEATTLE (Continued) **1007066685**

Tank Pumping System:	Not reported
Tank Spill Prevention:	Not reported
Tank Overfill Prevention:	Not reported
Tank Material:	Steel
Tank Construction:	Single Wall Tank
Tank Tightness Test:	Not reported
Tank Corrosion Protection:	Not reported
Pipe Material:	Not reported
Pipe Construction:	Not reported
Pipe Primary Release Detection:	Not reported
Pipe Second Release Detection:	Not reported
Pipe Corrosion Protection:	Not reported
Tank Primary Release Detection:	Not reported
Tank Second Release Detection:	Not reported
Pipe Tightness Test:	Not reported
Tank Actual Status Date:	8/6/1996
Tag Number:	Not reported

Tank ID:	9071
Tank Name:	5
Install Date:	12/31/1964
Capacity:	111 TO 1,100 Gallons
Tank Upgrade Date:	1/1/0001
TankSystem Status:	Removed
TankSystem Status Change Date:	8/26/1996
Tank Status:	Removed
Tank Permit Expiration Date:	1/1/0001
Tank Closure Date:	1/1/0001
Tank Pumping System:	Not reported
Tank Spill Prevention:	Not reported
Tank Overfill Prevention:	Not reported
Tank Material:	Steel
Tank Construction:	Single Wall Tank
Tank Tightness Test:	Not reported
Tank Corrosion Protection:	Not reported
Pipe Material:	Not reported
Pipe Construction:	Not reported
Pipe Primary Release Detection:	Not reported
Pipe Second Release Detection:	Not reported
Pipe Corrosion Protection:	Not reported
Tank Primary Release Detection:	Not reported
Tank Second Release Detection:	Not reported
Pipe Tightness Test:	Not reported
Tank Actual Status Date:	8/6/1996
Tag Number:	Not reported

Tank ID:	9104
Tank Name:	1
Install Date:	12/31/1964
Capacity:	111 TO 1,100 Gallons
Tank Upgrade Date:	1/1/0001
TankSystem Status:	Removed
TankSystem Status Change Date:	8/26/1996
Tank Status:	Removed
Tank Permit Expiration Date:	1/1/0001

US CG SUPPORT CENTER NORTH BASE SEATTLE (Continued) **1007066685**

Tank Closure Date:	1/1/0001
Tank Pumping System:	Not reported
Tank Spill Prevention:	Not reported
Tank Overfill Prevention:	Not reported
Tank Material:	Steel
Tank Construction:	Single Wall Tank
Tank Tightness Test:	Not reported
Tank Corrosion Protection:	Not reported
Pipe Material:	Not reported
Pipe Construction:	Not reported
Pipe Primary Release Detection:	Not reported
Pipe Second Release Detection:	Not reported
Pipe Corrosion Protection:	Not reported
Tank Primary Release Detection:	Not reported
Tank Second Release Detection:	Not reported
Pipe Tightness Test:	Not reported
Tank Actual Status Date:	8/6/1996
Tag Number:	Not reported

Tank ID:	9116
Tank Name:	3
Install Date:	12/31/1964
Capacity:	111 TO 1,100 Gallons
Tank Upgrade Date:	1/1/0001
TankSystem Status:	Removed
TankSystem Status Change Date:	8/26/1996
Tank Status:	Removed
Tank Permit Expiration Date:	1/1/0001
Tank Closure Date:	1/1/0001
Tank Pumping System:	Not reported
Tank Spill Prevention:	Not reported
Tank Overfill Prevention:	Not reported
Tank Material:	Not reported
Tank Construction:	Single Wall Tank
Tank Tightness Test:	Not reported
Tank Corrosion Protection:	Not reported
Pipe Material:	Not reported
Pipe Construction:	Not reported
Pipe Primary Release Detection:	Not reported
Pipe Second Release Detection:	Not reported
Pipe Corrosion Protection:	Not reported
Tank Primary Release Detection:	Not reported
Tank Second Release Detection:	Not reported
Pipe Tightness Test:	Not reported
Tank Actual Status Date:	8/6/1996
Tag Number:	Not reported

AJ189 **USCG SUPPORT CENTER NORTH BASE SEATTLE** **LUST** **U003028971**
South **2700 WEST COMMODORE WAY** **N/A**
1/4-1/2 **SEATTLE, WA 98199**
0.440 mi.
2323 ft. **Site 3 of 5 in cluster AJ**

Relative:
Lower

Actual:
48 ft.

LUST:

edr_fstat:	WA
edr_fzip:	981991234
edr_fcnty:	KING
edr_zip:	98199-1234
FS ID:	68547181
Facility ID:	9711
Facility Status:	Cleanup Started
Release ID:	2674
Affected Media:	Ground Water
Alternate Name:	US COAST GUARD COMMODORE WAY
Release Notification Date:	10/23/1991
Release Status Date:	6/1/1995
Site Response Unit Code:	NORTHWEST
Lat/Long:	47.66197 / -122.39234

edr_fstat:	WA
edr_fzip:	981991234
edr_fcnty:	KING
edr_zip:	98199-1234
FS ID:	68547181
Facility ID:	9711
Facility Status:	Cleanup Started
Release ID:	2674
Affected Media:	Soil
Alternate Name:	US COAST GUARD COMMODORE WAY
Release Notification Date:	10/23/1991
Release Status Date:	6/1/1995
Site Response Unit Code:	NORTHWEST
Lat/Long:	47.66197 / -122.39234

AJ190 **SEATTLE PORT MARITIME INDUSTRIAL CENT** **CERC-NFRAP** **1000342709**
South **2700 WEST COMMODORE WAY** **RCRA-NonGen** **WA6690390004**
1/4-1/2 **SEATTLE, WA 98119** **FINDS**
0.440 mi. **ALLSITES**
2323 ft. **Site 4 of 5 in cluster AJ** **MANIFEST**

Relative:
Lower

Actual:
48 ft.

CERC-NFRAP:

Site ID:	1001502
Federal Facility:	Federal Facility
NPL Status:	Not on the NPL
Non NPL Status:	NFRAP

CERCLIS-NFRAP Site Alias Name(s):

Alias Name:	SEATTLE COAST GUARD SUPPORT CENTER ANNEX
Alias Address:	2700 W COMMODORE WAY SEATTLE, WA 97058

CERCLIS-NFRAP Assessment History:

Action:	DISCOVERY
Date Started:	Not reported
Date Completed:	02/12/1988
Priority Level:	Not reported

SEATTLE PORT MARITIME INDUSTRIAL CENT (Continued) **1000342709**

Action: PRELIMINARY ASSESSMENT
Date Started: 03/27/1989
Date Completed: 03/27/1989
Priority Level: NFRAP: No further Remedial Action planned

Action: ARCHIVE SITE
Date Started: Not reported
Date Completed: 03/27/1989
Priority Level: Not reported

RCRA-NonGen:
Date form received by agency: 02/13/2008
Facility name: SEATTLE PORT MARITIME INDUSTRIAL CENT
Facility address: 2700 W COMMODORE WAY CGN ANNEX
SEATTLE, WA 98199
EPA ID: WA6690390004
Mailing address: 2711 ALASKAN WAY
SEATTLE, WA 98121
Contact: PETER K RESSLER
Contact address: 2711 ALASKAN WAY
SEATTLE, WA 98121
Contact country: US
Contact telephone: (206)728-3763
Contact email: Not reported
EPA Region: 10
Land type: District
Classification: Non-Generator
Description: Handler: Non-Generators do not presently generate hazardous waste

Owner/Operator Summary:
Owner/operator name: PORT OF SEATTLE
Owner/operator address: 2711 ALASKAN WAY
SEATTLE, WA 98121
Owner/operator country: US
Owner/operator telephone: Not reported
Legal status: District
Owner/Operator Type: Operator
Owner/Op start date: 07/15/1996
Owner/Op end date: Not reported

Handler Activities Summary:
U.S. importer of hazardous waste: No
Mixed waste (haz. and radioactive): No
Recycler of hazardous waste: No
Transporter of hazardous waste: No
Treater, storer or disposer of HW: No
Underground injection activity: No
On-site burner exemption: No
Furnace exemption: No
Used oil fuel burner: No
Used oil processor: No
User oil refiner: No
Used oil fuel marketer to burner: No
Used oil Specification marketer: No
Used oil transfer facility: No
Used oil transporter: No

SEATTLE PORT MARITIME INDUSTRIAL CENT (Continued) **1000342709**

Off-site waste receiver: Commercial status unknown

Historical Generators:
Date form received by agency: 12/31/2007
Facility name: SEATTLE PORT MARITIME INDUSTRIAL CENT
Classification: Not a generator, verified

Date form received by agency: 12/31/2005
Facility name: SEATTLE PORT MARITIME INDUSTRIAL CENT
Classification: Not a generator, verified

Date form received by agency: 12/31/2003
Facility name: SEATTLE PORT MARITIME INDUSTRIAL CENT
Classification: Not a generator, verified

Date form received by agency: 09/01/1993
Facility name: SEATTLE PORT MARITIME INDUSTRIAL CENT
Site name: UNITED STATES COAST GUARD
Classification: Large Quantity Generator

Date form received by agency: 12/31/1990
Facility name: SEATTLE PORT MARITIME INDUSTRIAL CENT
Site name: UNITED STATES COAST GUARD
Classification: Large Quantity Generator

Facility Has Received Notices of Violations:
Regulation violated: Not reported
Area of violation: Generators - General
Date violation determined: 02/21/1984
Date achieved compliance: 07/04/1994
Violation lead agency: State
Enforcement action: WRITTEN INFORMAL
Enforcement action date: 02/21/1984
Enf. disposition status: Not reported
Enf. disp. status date: Not reported
Enforcement lead agency: State
Proposed penalty amount: Not reported
Final penalty amount: Not reported
Paid penalty amount: Not reported

Evaluation Action Summary:
Evaluation date: 02/21/1984
Evaluation: COMPLIANCE EVALUATION INSPECTION ON-SITE
Area of violation: Generators - General
Date achieved compliance: 07/04/1994
Evaluation lead agency: State

FINDS:

Registry ID: 110005310163

Environmental Interest/Information System
Washington Facility / Site Identification System (WA-FSIS) provides a means to query and display data maintained by the Washington Department of Ecology. This system contains key information for each facility/site that is currently, or has been, of interest to the Air

SEATTLE PORT MARITIME INDUSTRIAL CENT (Continued) **1000342709**

Quality, Dam Safety, Hazardous Waste, Toxics Cleanup, and Water Quality Programs.

US EPA Air Quality System (AQS) contains ambient air pollution data collected by EPA, State, Local, and Tribal air pollution control agencies from thousands of monitoring stations.

RCRAInfo is a national information system that supports the Resource Conservation and Recovery Act (RCRA) program through the tracking of events and activities related to facilities that generate, transport, and treat, store, or dispose of hazardous waste. RCRAInfo allows RCRA program staff to track the notification, permit, compliance, and corrective action activities required under RCRA.

ALLSITES:

Facility Id:	31511676
Latitude:	47.662199999999999
Longitude:	-122.39131999999999
Geographic location identifier (alias facid):	31511676
Facility Name:	Seattle Port Maritime Industrial Cent
Latitude Decimal Degrees:	47.662199999999999
Longitude Decimal Degrees:	-122.39131999999999
Coordinate Point Areal Extent Code:	99
Horizontal Accuracy Code:	99
Coordinate Point Geographic Position Code:	99
Location Verified Code:	N

Geographic Location Identifier (Alias Facid):	31511676
Interaction (Aka Env Int) Type Code:	HWP
Interaction (Aka Env Int) Description:	Hazardous Waste Planner
Interaction Status:	I
Federal Program Indentifier:	WA6690390004
Interaction Start Date:	1/1/1992
Interaction End Date:	12/31/1992

Geographic Location Identifier (Alias Facid):	31511676
Interaction (Aka Env Int) Type Code:	HWOTHER
Interaction (Aka Env Int) Description:	Haz Waste Management Activity
Interaction Status:	A
Federal Program Indentifier:	WA6690390004
Interaction Start Date:	12/31/2003
Interaction End Date:	Not reported

Geographic Location Identifier (Alias Facid):	31511676
Interaction (Aka Env Int) Type Code:	HWG
Interaction (Aka Env Int) Description:	Hazardous Waste Generator
Interaction Status:	I
Federal Program Indentifier:	WA6690390004
Interaction Start Date:	1/20/1995
Interaction End Date:	3/2/2004

Geographic Location Identifier (Alias Facid):	31511676
Interaction (Aka Env Int) Type Code:	INDUSTGP
Interaction (Aka Env Int) Description:	Industrial SW GP
Interaction Status:	I
Federal Program Indentifier:	SO3003236

SEATTLE PORT MARITIME INDUSTRIAL CENT (Continued) **1000342709**

Interaction Start Date: 5/26/1998
Interaction End Date: 6/5/2003

WA MANIFEST:

Facility Site ID Number:	31511676
SWC Desc:	Not reported
FWC Desc:	Not reported
Form Comm:	Not reported
Data Year:	Not reported
Permit by Rule:	False
Treatment by Generator:	False
Mixed radioactive waste:	False
Importer of hazardous waste:	False
Immediate recycler:	False
Treatment/Storage/Disposal/Recycling Facility:	False
Generator of dangerous fuel waste:	False
Generator marketing to burner:	False
"Other marketers (i.e., blender, distributor, etc.)":	False
Utility boiler burner:	False
Industry boiler burner:	False
Industrial Furnace:	False
Smelter defferal:	False
Universal waste - batteries - generate:	False
Universal waste - thermostats - generate:	False
Universal waste - mercury - generate:	False
Universal waste - lamps - generate:	False
Universal waste - batteries - accumulate:	False
Universal waste - thermostats - accumulate:	False
Universal waste - mercury - accumulate:	False
Universal waste - lamps - accumulate:	False
Destination Facility for Universal Waste:	False
Off-specification used oil burner - utility boiler:	False
Off-specification used oil burner - industrial boiler:	False
Off-specification used oil burner - industrial furnace:	False
EPA ID:	WA6690390004
Facility Address 2:	Not reported
TAX REG NBR:	178003644
NAICS CD:	48831
BUSINESS TYPE:	Not reported
MAIL NAME:	Port of Seattle
MAIL ADDR LINE1:	2711 Alaskan Way
MAIL CITY,ST,ZIP:	SEATTLE, WA 98121
MAIL COUNTRY:	UNITED STATES
LEGAL ORG NAME:	Seattle Port
LEGAL ORG TYPE:	District
LEGAL ADDR LINE1:	2711 Alaskan Way
LEGAL CITY,ST,ZIP:	SEATTLE, WA 98121
LEGAL COUNTRY:	UNITED STATES
LEGAL PHONE NBR:	(206)728-3000
LEGAL EFFECTIVE DATE:	7/15/1996
LAND ORG NAME:	Port of Seattle
LAND ORG TYPE:	District
LAND PERSON NAME:	Not reported
LAND ADDR LINE1:	2711 Alaskan Way
LAND CITY,ST,ZIP:	SEATTLE, WA 98121
LAND COUNTRY:	UNITED STATES

SEATTLE PORT MARITIME INDUSTRIAL CENT (Continued) **1000342709**

LAND PHONE NBR:	(206)728-3000
OPERATOR ORG NAME:	Port of Seattle
OPERATOR ORG TYPE:	District
OPERATOR ADDR LINE1:	2711 Alaskan Way
OPERATOR CITY,ST,ZIP:	SEATTLE, WA 98121
OPERATOR COUNTRY:	UNITED STATES
OPERATOR PHONE NBR:	(206) 728-3000
OPERATOR EFFECTIVE DATE:	07/15/96
SITE CONTACT NAME:	Peter K Ressler
SITE CONTACT ADDR LINE1:	2711 Alaskan Way
SITE CONTACT ZIP:	SEATTLE, WA 98121
SITE CONTACT COUNTRY:	UNITED STATES
SITE CONTACT PHONE NBR:	(206) 728-3763
SITE CONTACT EMAIL:	ressler.p@portseattle.org
FORM CONTACT NAME:	Peter K Ressler
FORM CONTACT ADDR LINE1:	2711 Alaskan Way
FORM CONTACT CITY,ST,ZIP:	SEATTLE, WA 98121
FORM CONTACT COUNTRY:	UNITED STATES
FORM CONTACT PHONE NBR:	(206) 728-3763
FORM CONTACT EMAIL:	ressler.p@portseattle.org
GEN STATUS CD:	XQG
MONTHLY GENERATION:	False
BATCH GENERATION:	False
ONE TIME GENERATION:	False
TRANSPORTS OWN WASTE:	False
TRANSPORTS OTHRS WASTE:	False
RECYCLER ONSITE:	False
TRANSFER FACILITY:	False
OTHER EXEMPTION:	Not reported
UW BATTERY GEN:	False
USED OIL TRANSPORTER:	False
USED OIL TRANSFER FACLTY:	False
USED OIL PROCESSOR:	False
USED OIL REREFINER:	False
USED OIL FUEL MRKTR DIRECTS SHPMNTS:	False
USED OIL FUEL MRKTR MEETS SPECS:	False

Facility Site ID Number:	31511676
SWC Desc:	Not reported
FWC Desc:	Not reported
Form Comm:	Not reported
Data Year:	Not reported
Permit by Rule:	No
Treatment by Generator:	No
Mixed radioactive waste:	No
Importer of hazardous waste:	No
Immediate recycler:	No
Treatment/Storage/Disposal/Recycling Facility:	No
Generator of dangerous fuel waste:	No
Generator marketing to burner:	No
"Other marketers (i.e., blender, distributor, etc.)":	No
Utility boiler burner:	No
Industry boiler burner:	No
Industrial Furnace:	No
Smelter defferal:	No
Universal waste - batteries - generate:	No
Universal waste - thermostats - generate:	No

SEATTLE PORT MARITIME INDUSTRIAL CENT (Continued) **1000342709**

Universal waste - mercury - generate:	No
Universal waste - lamps - generate:	No
Universal waste - batteries - accumulate:	No
Universal waste - thermostats - accumulate:	No
Universal waste - mercury - accumulate:	No
Universal waste - lamps - accumulate:	No
Destination Facility for Universal Waste:	No
Off-specification used oil burner - utility boiler:	No
Off-specification used oil burner - industrial boiler:	No
Off-specification used oil burner - industrial furnace:	No
EPA ID:	WA6690390004
Facility Address 2:	Not reported
TAX REG NBR:	178003644
NAICS CD:	48831
BUSINESS TYPE:	Not reported
MAIL NAME:	Port of Seattle
MAIL ADDR LINE1:	2711 Alaskan Way
MAIL CITY,ST,ZIP:	SEATTLE, WA 98121
MAIL COUNTRY:	UNITED STATES
LEGAL ORG NAME:	Seattle Port
LEGAL ORG TYPE:	District
LEGAL ADDR LINE1:	2711 Alaskan Way
LEGAL CITY,ST,ZIP:	SEATTLE, WA 98121
LEGAL COUNTRY:	UNITED STATES
LEGAL PHONE NBR:	(206)728-3000
LEGAL EFFECTIVE DATE:	7/15/1996
LAND ORG NAME:	Port of Seattle
LAND ORG TYPE:	District
LAND PERSON NAME:	Not reported
LAND ADDR LINE1:	2711 Alaskan Way
LAND CITY,ST,ZIP:	SEATTLE, WA 98121
LAND COUNTRY:	UNITED STATES
LAND PHONE NBR:	(206)728-3000
OPERATOR ORG NAME:	Port of Seattle
OPERATOR ORG TYPE:	District
OPERATOR ADDR LINE1:	2711 Alaskan Way
OPERATOR CITY,ST,ZIP:	SEATTLE, WA 98121
OPERATOR COUNTRY:	UNITED STATES
OPERATOR PHONE NBR:	(206) 728-3000
OPERATOR EFFECTIVE DATE:	7/15/1996
SITE CONTACT NAME:	Peter K Ressler
SITE CONTACT ADDR LINE1:	2711 Alaskan Way
SITE CONTACT ZIP:	SEATTLE, WA 98121
SITE CONTACT COUNTRY:	UNITED STATES
SITE CONTACT PHONE NBR:	(206) 728-3763
SITE CONTACT EMAIL:	ressler.p@portseattle.org
FORM CONTACT NAME:	Peter K Ressler
FORM CONTACT ADDR LINE1:	2711 Alaskan Way
FORM CONTACT CITY,ST,ZIP:	SEATTLE, WA 98121
FORM CONTACT COUNTRY:	UNITED STATES
FORM CONTACT PHONE NBR:	(206) 728-3763
FORM CONTACT EMAIL:	ressler.p@portseattle.org
GEN STATUS CD:	XQG
MONTHLY GENERATION:	No
BATCH GENERATION:	No
ONE TIME GENERATION:	No
TRANSPORTS OWN WASTE:	No

SEATTLE PORT MARITIME INDUSTRIAL CENT (Continued) **1000342709**

TRANSPORTS OTHRS WASTE: No
RECYCLER ONSITE: No
TRANSFER FACILITY: No
OTHER EXEMPTION: Not reported
UW BATTERY GEN: No
USED OIL TRANSPORTER: No
USED OIL TRANSFER FACLTY: No
USED OIL PROCESSOR: No
USED OIL REREFINER: No
USED OIL FUEL MRKTR DIRECTS SHPMNTS: No
USED OIL FUEL MRKTR MEETS SPECS: No

Facility Site ID Number: 31511676
SWC Desc: Not reported
FWC Desc: Not reported
Form Comm: No waste shipped in 2009
Data Year: 2009
Permit by Rule: False
Treatment by Generator: False
Mixed radioactive waste: False
Importer of hazardous waste: False
Immediate recycler: False
Treatment/Storage/Disposal/Recycling Facility: False
Generator of dangerous fuel waste: False
Generator marketing to burner: False
"Other marketers (i.e., blender, distributor, etc.)": False
Utility boiler burner: False
Industry boiler burner: False
Industrial Furnace: False
Smelter defferal: False
Universal waste - batteries - generate: False
Universal waste - thermostats - generate: False
Universal waste - mercury - generate: False
Universal waste - lamps - generate: False
Universal waste - batteries - accumulate: False
Universal waste - thermostats - accumulate: False
Universal waste - mercury - accumulate: False
Universal waste - lamps - accumulate: False
Destination Facility for Universal Waste: False
Off-specification used oil burner - utility boiler: False
Off-specification used oil burner - industrial boiler: False
Off-specification used oil burner - industrial furnace: False
EPA ID: WA6690390004
Facility Address 2: Not reported
TAX REG NBR: 178003644
NAICS CD: 488310
BUSINESS TYPE: Not reported
MAIL NAME: Port of Seattle
MAIL ADDR LINE1: 2711 Alaskan Way
MAIL CITY,ST,ZIP: SEATTLE, WA 98121
MAIL COUNTRY: UNITED STATES
LEGAL ORG NAME: Seattle Port
LEGAL ORG TYPE: District
LEGAL ADDR LINE1: 2711 Alaskan Way
LEGAL CITY,ST,ZIP: SEATTLE, WA 98121
LEGAL COUNTRY: UNITED STATES
LEGAL PHONE NBR: (206)728-3000

SEATTLE PORT MARITIME INDUSTRIAL CENT (Continued) **1000342709**

LEGAL EFFECTIVE DATE:	7/15/1996
LAND ORG NAME:	Port of Seattle
LAND ORG TYPE:	District
LAND PERSON NAME:	Not reported
LAND ADDR LINE1:	2711 Alaskan Way
LAND CITY,ST,ZIP:	SEATTLE, WA 98121
LAND COUNTRY:	UNITED STATES
LAND PHONE NBR:	(206)728-3000
OPERATOR ORG NAME:	Port of Seattle
OPERATOR ORG TYPE:	District
OPERATOR ADDR LINE1:	2711 Alaskan Way
OPERATOR CITY,ST,ZIP:	SEATTLE, WA 98121
OPERATOR COUNTRY:	UNITED STATES
OPERATOR PHONE NBR:	(206) 728-3000
OPERATOR EFFECTIVE DATE:	7/15/1996
SITE CONTACT NAME:	Mike DeSota
SITE CONTACT ADDR LINE1:	2711 Alaskan Way
SITE CONTACT ZIP:	SEATTLE, WA 98121
SITE CONTACT COUNTRY:	UNITED STATES
SITE CONTACT PHONE NBR:	(206) 728-3344
SITE CONTACT EMAIL:	DeSota.M@portseattle.org
FORM CONTACT NAME:	Mike DeSota
FORM CONTACT ADDR LINE1:	2711 Alaskan Way
FORM CONTACT CITY,ST,ZIP:	SEATTLE, WA 98121
FORM CONTACT COUNTRY:	UNITED STATES
FORM CONTACT PHONE NBR:	(206) 728-3344
FORM CONTACT EMAIL:	DeSota.M@portseattle.org
GEN STATUS CD:	XQG
MONTHLY GENERATION:	False
BATCH GENERATION:	False
ONE TIME GENERATION:	False
TRANSPORTS OWN WASTE:	False
TRANSPORTS OTHRS WASTE:	False
RECYCLER ONSITE:	False
TRANSFER FACILITY:	False
OTHER EXEMPTION:	Not reported
UW BATTERY GEN:	False
USED OIL TRANSPORTER:	False
USED OIL TRANSFER FACLTY:	False
USED OIL PROCESSOR:	False
USED OIL REREFINER:	False
USED OIL FUEL MRKTR DIRECTS SHPMNTS:	False
USED OIL FUEL MRKTR MEETS SPECS:	False

Facility Site ID Number:	31511676
SWC Desc:	Not reported
FWC Desc:	Not reported
Form Comm:	Not reported
Data Year:	2008
Permit by Rule:	False
Treatment by Generator:	False
Mixed radioactive waste:	False
Importer of hazardous waste:	False
Immediate recycler:	False
Treatment/Storage/Disposal/Recycling Facility:	False
Generator of dangerous fuel waste:	False
Generator marketing to burner:	False

SEATTLE PORT MARITIME INDUSTRIAL CENT (Continued) **1000342709**

"Other marketers (i.e., blender, distributor, etc.)":	False
Utility boiler burner:	False
Industry boiler burner:	False
Industrial Furnace:	False
Smelter defferal:	False
Universal waste - batteries - generate:	False
Universal waste - thermostats - generate:	False
Universal waste - mercury - generate:	False
Universal waste - lamps - generate:	False
Universal waste - batteries - accumulate:	False
Universal waste - thermostats - accumulate:	False
Universal waste - mercury - accumulate:	False
Universal waste - lamps - accumulate:	False
Destination Facility for Universal Waste:	False
Off-specification used oil burner - utility boiler:	False
Off-specification used oil burner - industrial boiler:	False
Off-specification used oil burner - industrial furnace:	False
EPA ID:	WA6690390004
Facility Address 2:	Not reported
TAX REG NBR:	178003644
NAICS CD:	48831
BUSINESS TYPE:	Not reported
MAIL NAME:	Port of Seattle
MAIL ADDR LINE1:	2711 Alaskan Way
MAIL CITY,ST,ZIP:	SEATTLE, WA 98121
MAIL COUNTRY:	UNITED STATES
LEGAL ORG NAME:	Seattle Port
LEGAL ORG TYPE:	District
LEGAL ADDR LINE1:	2711 Alaskan Way
LEGAL CITY,ST,ZIP:	SEATTLE, WA 98121
LEGAL COUNTRY:	UNITED STATES
LEGAL PHONE NBR:	(206)728-3000
LEGAL EFFECTIVE DATE:	7/15/1996
LAND ORG NAME:	Port of Seattle
LAND ORG TYPE:	District
LAND PERSON NAME:	Not reported
LAND ADDR LINE1:	2711 Alaskan Way
LAND CITY,ST,ZIP:	SEATTLE, WA 98121
LAND COUNTRY:	UNITED STATES
LAND PHONE NBR:	(206)728-3000
OPERATOR ORG NAME:	Port of Seattle
OPERATOR ORG TYPE:	District
OPERATOR ADDR LINE1:	2711 Alaskan Way
OPERATOR CITY,ST,ZIP:	SEATTLE, WA 98121
OPERATOR COUNTRY:	UNITED STATES
OPERATOR PHONE NBR:	(206) 728-3000
OPERATOR EFFECTIVE DATE:	7/15/1996
SITE CONTACT NAME:	Mike DeSota
SITE CONTACT ADDR LINE1:	2711 Alaskan Way
SITE CONTACT ZIP:	SEATTLE, WA 98121
SITE CONTACT COUNTRY:	UNITED STATES
SITE CONTACT PHONE NBR:	(206) 728-3344
SITE CONTACT EMAIL:	DeSota.M@portseattle.org
FORM CONTACT NAME:	Mike DeSota
FORM CONTACT ADDR LINE1:	2711 Alaskan Way
FORM CONTACT CITY,ST,ZIP:	SEATTLE, WA 98121
FORM CONTACT COUNTRY:	UNITED STATES

SEATTLE PORT MARITIME INDUSTRIAL CENT (Continued) **1000342709**

FORM CONTACT PHONE NBR: (206) 728-3344
FORM CONTACT EMAIL: DeSota.M@portseattle.org
GEN STATUS CD: XQG
MONTHLY GENERATION: False
BATCH GENERATION: False
ONE TIME GENERATION: False
TRANSPORTS OWN WASTE: False
TRANSPORTS OTHRS WASTE: False
RECYCLER ONSITE: False
TRANSFER FACILITY: False
OTHER EXEMPTION: Not reported
UW BATTERY GEN: False
USED OIL TRANSPORTER: False
USED OIL TRANSFER FACLTY: False
USED OIL PROCESSOR: False
USED OIL REREFINER: False
USED OIL FUEL MRKTR DIRECTS SHPMNTS: False
USED OIL FUEL MRKTR MEETS SPECS: False

Facility Site ID Number: 31511676
SWC Desc: Not reported
FWC Desc: Not reported
Form Comm: Not reported
Data Year: Not reported
Permit by Rule: FALSE
Treatment by Generator: FALSE
Mixed radioactive waste: FALSE
Importer of hazardous waste: FALSE
Immediate recycler: FALSE
Treatment/Storage/Disposal/Recycling Facility: FALSE
Generator of dangerous fuel waste: FALSE
Generator marketing to burner: FALSE
"Other marketers (i.e., blender, distributor, etc.)": FALSE
Utility boiler burner: FALSE
Industry boiler burner: FALSE
Industrial Furnace: FALSE
Smelter defferal: FALSE
Universal waste - batteries - generate: FALSE
Universal waste - thermostats - generate: FALSE
Universal waste - mercury - generate: FALSE
Universal waste - lamps - generate: FALSE
Universal waste - batteries - accumulate: FALSE
Universal waste - thermostats - accumulate: FALSE
Universal waste - mercury - accumulate: FALSE
Universal waste - lamps - accumulate: FALSE
Destination Facility for Universal Waste: FALSE
Off-specification used oil burner - utility boiler: FALSE
Off-specification used oil burner - industrial boiler: FALSE
Off-specification used oil burner - industrial furnace: FALSE
EPA ID: WA6690390004
Facility Address 2: Not reported
TAX REG NBR: 178003644
NAICS CD: 48831
BUSINESS TYPE: Not reported
MAIL NAME: Port of Seattle
MAIL ADDR LINE1: 2711 Alaskan Way
MAIL CITY,ST,ZIP: SEATTLE, WA 98121

SEATTLE PORT MARITIME INDUSTRIAL CENT (Continued) **1000342709**

MAIL COUNTRY:	UNITED STATES
LEGAL ORG NAME:	Seattle Port
LEGAL ORG TYPE:	District
LEGAL ADDR LINE1:	2711 Alaskan Way
LEGAL CITY,ST,ZIP:	SEATTLE, WA 98121
LEGAL COUNTRY:	UNITED STATES
LEGAL PHONE NBR:	(206)728-3000
LEGAL EFFECTIVE DATE:	7/15/1996
LAND ORG NAME:	Port of Seattle
LAND ORG TYPE:	District
LAND PERSON NAME:	Not reported
LAND ADDR LINE1:	2711 Alaskan Way
LAND CITY,ST,ZIP:	SEATTLE, WA 98121
LAND COUNTRY:	UNITED STATES
LAND PHONE NBR:	(206)728-3000
OPERATOR ORG NAME:	Port of Seattle
OPERATOR ORG TYPE:	District
OPERATOR ADDR LINE1:	2711 Alaskan Way
OPERATOR CITY,ST,ZIP:	SEATTLE, WA 98121
OPERATOR COUNTRY:	UNITED STATES
OPERATOR PHONE NBR:	(206) 728-3000
OPERATOR EFFECTIVE DATE:	7/15/1996
SITE CONTACT NAME:	Peter K Ressler
SITE CONTACT ADDR LINE1:	2711 Alaskan Way
SITE CONTACT ZIP:	SEATTLE, WA 98121
SITE CONTACT COUNTRY:	UNITED STATES
SITE CONTACT PHONE NBR:	(206) 728-3763
SITE CONTACT EMAIL:	ressler.p@portseattle.org
FORM CONTACT NAME:	Peter K Ressler
FORM CONTACT ADDR LINE1:	2711 Alaskan Way
FORM CONTACT CITY,ST,ZIP:	SEATTLE, WA 98121
FORM CONTACT COUNTRY:	UNITED STATES
FORM CONTACT PHONE NBR:	(206) 728-3763
FORM CONTACT EMAIL:	ressler.p@portseattle.org
GEN STATUS CD:	XQG
MONTHLY GENERATION:	FALSE
BATCH GENERATION:	FALSE
ONE TIME GENERATION:	FALSE
TRANSPORTS OWN WASTE:	FALSE
TRANSPORTS OTHRS WASTE:	FALSE
RECYCLER ONSITE:	FALSE
TRANSFER FACILITY:	FALSE
OTHER EXEMPTION:	Not reported
UW BATTERY GEN:	FALSE
USED OIL TRANSPORTER:	FALSE
USED OIL TRANSFER FACLTY:	FALSE
USED OIL PROCESSOR:	FALSE
USED OIL REREFINER:	FALSE
USED OIL FUEL MRKTR DIRECTS SHPMNTS:	FALSE
USED OIL FUEL MRKTR MEETS SPECS:	FALSE

Click this hyperlink while viewing on your computer to access additional WA MANIFEST: detail in the EDR Site Report.

AJ191 **US COAST GUARD** **SPILLS** **S104487798**
South **2700 W. COMMODORE WAY** **ICR** **N/A**
1/4-1/2 **SEATTLE, WA 98199**
0.440 mi.
2323 ft. **Site 5 of 5 in cluster AJ**

Relative:
Lower

Actual:
48 ft.

SPILLS:

Facility ID:	555746
Medium:	Not reported
Material Desc:	PETROLEUM - DIESEL FUEL
Material Qty:	1
Material Units:	SHEEN
Date Received:	6/10/2006
Contact Name:	UNK

ICR:

Date Ecology Received Report:	/ /
Contaminants Found at Site:	Petroleum products
Media Contaminated:	Soil
Waste Management:	Tank
Region:	North Western
Type of Report Ecology Received:	Interim cleanup report
Site Register Issue:	92-39
County Code:	17
Contact:	Not reported
Report Title:	Not reported

Date Ecology Received Report:	02/21/92
Contaminants Found at Site:	Petroleum products
Media Contaminated:	Groundwater, Soil
Waste Management:	Tank
Region:	North Western
Type of Report Ecology Received:	Interim cleanup report
Site Register Issue:	92-46
County Code:	17
Contact:	Not reported
Report Title:	Not reported

AH192 **SHAPES INNOVATORS LLC** **RCRA-NonGen** **1001081993**
ESE **5113 RUSSELL AVE NW** **FINDS** **WAR000005587**
1/4-1/2 **SEATTLE, WA 98107** **ALLSITES**
0.441 mi.
2331 ft. **Site 2 of 2 in cluster AH**

Relative:
Lower

Actual:
47 ft.

RCRA-NonGen:

Date form received by agency:	08/12/2002
Facility name:	SHAPES INNOVATORS LLC
Facility address:	5113 RUSSELL AVE NW SEATTLE, WA 98107
EPA ID:	WAR000005587
Contact:	WILLIAM MACE
Contact address:	5113 RUSSELL AVE NW SEATTLE, WA 98107-3914
Contact country:	US
Contact telephone:	(206)706-0698
Contact email:	Not reported
EPA Region:	10
Land type:	Other land type
Classification:	Non-Generator

SHAPES INNOVATORS LLC (Continued) **1001081993**

Description: Handler: Non-Generators do not presently generate hazardous waste

Handler Activities Summary:
U.S. importer of hazardous waste: No
Mixed waste (haz. and radioactive): No
Recycler of hazardous waste: No
Transporter of hazardous waste: No
Treater, storer or disposer of HW: No
Underground injection activity: No
On-site burner exemption: No
Furnace exemption: No
Used oil fuel burner: No
Used oil processor: No
User oil refiner: No
Used oil fuel marketer to burner: No
Used oil Specification marketer: No
Used oil transfer facility: No
Used oil transporter: No
Off-site waste receiver: Commercial status unknown

Historical Generators:
Date form received by agency: 02/02/2001
Facility name: SHAPES INNOVATORS LLC
Classification: Not a generator, verified

Date form received by agency: 01/10/2000
Facility name: SHAPES INNOVATORS LLC
Classification: Not a generator, verified

Date form received by agency: 05/29/1997
Facility name: SHAPES INNOVATORS LLC
Classification: Not a generator, verified

Date form received by agency: 12/31/1993
Facility name: SHAPES INNOVATORS LLC
Classification: Small Quantity Generator

Violation Status: No violations found

Evaluation Action Summary:
Evaluation date: 12/16/1997
Evaluation: COMPLIANCE ASSISTANCE VISIT
Area of violation: Not reported
Date achieved compliance: Not reported
Evaluation lead agency: State

FINDS:

Registry ID: 110005402322

Environmental Interest/Information System
RCRAInfo is a national information system that supports the Resource Conservation and Recovery Act (RCRA) program through the tracking of events and activities related to facilities that generate, transport, and treat, store, or dispose of hazardous waste. RCRAInfo allows RCRA program staff to track the notification, permit, compliance, and

SHAPES INNOVATORS LLC (Continued) **1001081993**

corrective action activities required under RCRA.

ALLSITES:

Facility Id:	74117141
Latitude:	47.665379999999999
Longitude:	-122.3792
Geographic location identifier (alias facid):	74117141
Facility Name:	Shapes Innovators LLC
Latitude Decimal Degrees:	47.665379999999999
Longitude Decimal Degrees:	-122.3792
Coordinate Point Areal Extent Code:	99
Horizontal Accuracy Code:	99
Coordinate Point Geographic Position Code:	99
Location Verified Code:	N
Geographic Location Identifier (Alias Facid):	74117141
Interaction (Aka Env Int) Type Code:	HWG
Interaction (Aka Env Int) Description:	Hazardous Waste Generator
Interaction Status:	I
Federal Program Indentifier:	WAR000005587
Interaction Start Date:	10/6/1995
Interaction End Date:	12/31/2000

---

193 **AICKINSTRUT INC** **RCRA-NonGen** **1000659340**
SSW **2901 W COMMODORE WAY** **FINDS** **WAD988490090**
1/4-1/2 **SEATTLE, WA 98199** **ALLSITES**
0.458 mi.
2419 ft.

Relative:
Lower

Actual:
47 ft.

RCRA-NonGen:

Date form received by agency:	09/01/1993
Facility name:	AICKINSTRUT INC
Facility address:	2901 W COMMODORE WAY SEATTLE, WA 98199
EPA ID:	WAD988490090
Mailing address:	STE 308 3214 W MCGRAW ST SEATTLE, WA 98199
Contact:	WILLIAM BURG
Contact address:	Not reported Not reported
Contact country:	Not reported
Contact telephone:	(206) 284-4283
Contact email:	Not reported
EPA Region:	10
Classification:	Non-Generator
Description:	Handler: Non-Generators do not presently generate hazardous waste

Owner/Operator Summary:

Owner/operator name:	AICKINSTRUT INC
Owner/operator address:	2901 W COMMODORE WAY SEATTLE, WA 98199
Owner/operator country:	US
Owner/operator telephone:	Not reported
Legal status:	Private

AICKINSTRUT INC (Continued) **1000659340**

Owner/Operator Type: Owner
Owner/Op start date: 06/26/1991
Owner/Op end date: Not reported

Handler Activities Summary:
U.S. importer of hazardous waste: Unknown
Mixed waste (haz. and radioactive): Unknown
Recycler of hazardous waste: Unknown
Transporter of hazardous waste: Unknown
Treater, storer or disposer of HW: No
Underground injection activity: Unknown
On-site burner exemption: Unknown
Furnace exemption: Unknown
Used oil fuel burner: Unknown
Used oil processor: Unknown
User oil refiner: Unknown
Used oil fuel marketer to burner: Unknown
Used oil Specification marketer: Unknown
Used oil transfer facility: Unknown
Used oil transporter: Unknown
Off-site waste receiver: Verified to be non-commercial

Historical Generators:
Date form received by agency: 06/26/1991
Facility name: AICKINSTRUT INC
Classification: Not a generator, verified

Violation Status: No violations found

FINDS:

Registry ID: 110005363622

Environmental Interest/Information System
RCRAInfo is a national information system that supports the Resource Conservation and Recovery Act (RCRA) program through the tracking of events and activities related to facilities that generate, transport, and treat, store, or dispose of hazardous waste. RCRAInfo allows RCRA program staff to track the notification, permit, compliance, and corrective action activities required under RCRA.

ALLSITES:
Facility Id: 77996165
Latitude: 47.662559999999999
Longitude: -122.39361
Geographic location identifier (alias facid): 77996165
Facility Name: Aickinstrut Inc
Latitude Decimal Degrees: 47.662559999999999
Longitude Decimal Degrees: -122.39361
Coordinate Point Areal Extent Code: 99
Horizontal Accuracy Code: 99
Coordinate Point Geographic Position Code: 99
Location Verified Code: N

Geographic Location Identifier (Alias Facid): 77996165

AICKINSTRUT INC (Continued) **1000659340**

Interaction (Aka Env Int) Type Code:	HWG
Interaction (Aka Env Int) Description:	Hazardous Waste Generator
Interaction Status:	I
Federal Program Indentifier:	WAD988490090
Interaction Start Date:	6/26/1991
Interaction End Date:	12/31/1991

AK194 **SEVEN SEAS FISHING CO** **ALLSITES** **S107862799**
South **2620 W COMMODORE WAY** **NPDES** **N/A**
1/4-1/2 **SEATTLE, WA 98199**
0.461 mi.
2434 ft. **Site 1 of 5 in cluster AK**

Relative:
Lower

Actual:
49 ft.

ALLSITES:

Facility Id:	87893482	
Latitude:	47.66187	
Longitude:	-122.39028	
Geographic location identifier (alias facid):		87893482
Facility Name:		Seven Seas Fishing Co
Latitude Decimal Degrees:		47.66187
Longitude Decimal Degrees:		-122.39028
Coordinate Point Areal Extent Code:		99
Horizontal Accuracy Code:		99
Coordinate Point Geographic Position Code:		99
Location Verified Code:		N

Geographic Location Identifier (Alias Facid):	87893482
Interaction (Aka Env Int) Type Code:	HWG
Interaction (Aka Env Int) Description:	Hazardous Waste Generator
Interaction Status:	I
Federal Program Indentifier:	WAD988505525
Interaction Start Date:	4/20/1992
Interaction End Date:	12/31/2001

NPDES:

Facility Type:	Boatyard
Latitude:	47.663330000000002
Longitude:	122.38889
Contact Name:	Scott Anderson
Contact Phone Number:	206.632.2001
Permit ID:	WAG030100C
Permit Issue Date:	11/2/2005
Facility Size:	General Permits
Ecology Contact:	Gary Bailey
WRIA:	Cedar-Sammamish
Permit Expiration Date:	11/2/2010
Effective Date:	12/2/2005

AK195 **CSR MARINE WEST** **ALLSITES** **S110037648**
South **2620 W COMMODORE WAY** **N/A**
1/4-1/2 **SEATTLE, WA 98199**
0.461 mi.
2434 ft. **Site 2 of 5 in cluster AK**

Relative:
Lower

Actual:
49 ft.

ALLSITES:

Facility Id:	15797	
Latitude:	47.6633	
Longitude:	-122.389	
Geographic location identifier (alias facid):		15797
Facility Name:		CSR MARINE WEST
Latitude Decimal Degrees:		47.6633
Longitude Decimal Degrees:		-122.389
Coordinate Point Areal Extent Code:		0
Horizontal Accuracy Code:		99
Coordinate Point Geographic Position Code:		0
Location Verified Code:		Not reported
Geographic Location Identifier (Alias Facid):		15797
Interaction (Aka Env Int) Type Code:		BOATGP
Interaction (Aka Env Int) Description:		Boatyard GP
Interaction Status:		A
Federal Program Indentifier:		WAG030100
Interaction Start Date:		8/26/1997
Interaction End Date:		Not reported

AK196 **ABELLA WOODWORKING INC** **RCRA-NonGen** **1000288884**
South **2600 W COMMODORE WAY** **FINDS** **WAD037417458**
1/4-1/2 **SEATTLE, WA 98199** **ALLSITES**
0.466 mi.
2461 ft. **Site 3 of 5 in cluster AK**

Relative:
Lower

Actual:
49 ft.

RCRA-NonGen:

Date form received by agency:	10/10/1989
Facility name:	ABELLA WOODWORKING INC
Facility address:	2600 W COMMODORE WAY SEATTLE, WA 98199
EPA ID:	WAD037417458
Mailing address:	1619 KANALUI ST HONOLULU, HI 96816-1816
Contact:	CELIA CHING
Contact address:	1619 KANALUI ST HONOLULU, HI 96816-1816
Contact country:	US
Contact telephone:	(808)737-3050
Contact email:	Not reported
EPA Region:	10
Classification:	Non-Generator
Description:	Handler: Non-Generators do not presently generate hazardous waste

Owner/Operator Summary:

Owner/operator name:	ABELLA WOODWORKING INC
Owner/operator address:	1619 KANALUI ST HONOLULU, HI 96816
Owner/operator country:	US
Owner/operator telephone:	Not reported
Legal status:	Private

ABELLA WOODWORKING INC (Continued) **1000288884**

Owner/Operator Type: Owner
Owner/Op start date: 10/10/1989
Owner/Op end date: Not reported

Handler Activities Summary:
U.S. importer of hazardous waste: No
Mixed waste (haz. and radioactive): No
Recycler of hazardous waste: No
Transporter of hazardous waste: No
Treater, storer or disposer of HW: No
Underground injection activity: No
On-site burner exemption: No
Furnace exemption: No
Used oil fuel burner: No
Used oil processor: No
User oil refiner: No
Used oil fuel marketer to burner: No
Used oil Specification marketer: No
Used oil transfer facility: No
Used oil transporter: No
Off-site waste receiver: Commercial status unknown

Violation Status: No violations found

FINDS:

Registry ID: 110005319351

Environmental Interest/Information System
RCRAInfo is a national information system that supports the Resource Conservation and Recovery Act (RCRA) program through the tracking of events and activities related to facilities that generate, transport, and treat, store, or dispose of hazardous waste. RCRAInfo allows RCRA program staff to track the notification, permit, compliance, and corrective action activities required under RCRA.

ALLSITES:
Facility Id: 31573482
Latitude: 47.661679999999997
Longitude: -122.38979
Geographic location identifier (alias facid): 31573482
Facility Name: Abella Woodworking Inc
Latitude Decimal Degrees: 47.661679999999997
Longitude Decimal Degrees: -122.38979
Coordinate Point Areal Extent Code: 99
Horizontal Accuracy Code: 99
Coordinate Point Geographic Position Code: 99
Location Verified Code: N

Geographic Location Identifier (Alias Facid): 31573482
Interaction (Aka Env Int) Type Code: HWG
Interaction (Aka Env Int) Description: Hazardous Waste Generator
Interaction Status: I
Federal Program Indentifier: WAD037417458
Interaction Start Date: 10/10/1989
Interaction End Date: 9/22/1992

AK197 **NORTHWEST AWNING FABRIC INC** **RCRA-NonGen** **1000474150**
South **2600 W COMMODORE WAY MDL BLDG** **FINDS** **WAD988482477**
1/4-1/2 **SEATTLE, WA 98199** **ALLSITES**
0.466 mi.
2461 ft. **Site 4 of 5 in cluster AK**

Relative:
Lower

Actual:
49 ft.

RCRA-NonGen:

Date form received by agency:	05/20/1994
Facility name:	NORTHWEST AWNING FABRIC INC
Facility address:	2600 W COMMODORE WAY MDL BLDG SEATTLE, WA 98199
EPA ID:	WAD988482477
Mailing address:	2600 W COMMODORE WAY SEATTLE, WA 98199-1279
Contact:	MIKE DEAVER
Contact address:	2600 W COMMODORE WAY SEATTLE, WA 98199-1279
Contact country:	US
Contact telephone:	(206)285-2941
Contact email:	Not reported
EPA Region:	10
Land type:	Private
Classification:	Non-Generator
Description:	Handler: Non-Generators do not presently generate hazardous waste

Owner/Operator Summary:

Owner/operator name:	NORTHWEST AWNING FABRIC INC
Owner/operator address:	2600 W COMMODORE WAY SEATTLE, WA 98199
Owner/operator country:	US
Owner/operator telephone:	Not reported
Legal status:	Private
Owner/Operator Type:	Owner
Owner/Op start date:	05/20/1994
Owner/Op end date:	Not reported

Handler Activities Summary:

U.S. importer of hazardous waste:	No
Mixed waste (haz. and radioactive):	No
Recycler of hazardous waste:	No
Transporter of hazardous waste:	No
Treater, storer or disposer of HW:	No
Underground injection activity:	No
On-site burner exemption:	No
Furnace exemption:	No
Used oil fuel burner:	No
Used oil processor:	No
User oil refiner:	No
Used oil fuel marketer to burner:	No
Used oil Specification marketer:	No
Used oil transfer facility:	No
Used oil transporter:	No
Off-site waste receiver:	Commercial status unknown

Violation Status: No violations found

Evaluation Action Summary:

Evaluation date:	06/05/1992

NORTHWEST AWNING FABRIC INC (Continued) **1000474150**

Evaluation: COMPLIANCE ASSISTANCE VISIT
Area of violation: Not reported
Date achieved compliance: Not reported
Evaluation lead agency: State

FINDS:

Registry ID: 110005358095

Environmental Interest/Information System
RCRAInfo is a national information system that supports the Resource Conservation and Recovery Act (RCRA) program through the tracking of events and activities related to facilities that generate, transport, and treat, store, or dispose of hazardous waste. RCRAInfo allows RCRA program staff to track the notification, permit, compliance, and corrective action activities required under RCRA.

ALLSITES:

Facility Id:	5238961
Latitude:	47.661709999999999
Longitude:	-122.39182
Geographic location identifier (alias facid):	5238961
Facility Name:	Northwest Awning Fabric Inc
Latitude Decimal Degrees:	47.661709999999999
Longitude Decimal Degrees:	-122.39182
Coordinate Point Areal Extent Code:	99
Horizontal Accuracy Code:	99
Coordinate Point Geographic Position Code:	99
Location Verified Code:	N
Geographic Location Identifier (Alias Facid):	5238961
Interaction (Aka Env Int) Type Code:	HWG
Interaction (Aka Env Int) Description:	Hazardous Waste Generator
Interaction Status:	I
Federal Program Indentifier:	WAD988482477
Interaction Start Date:	2/5/1991
Interaction End Date:	12/31/1993

AL198 **BALLARD APARTMENTS LLC** **ALLSITES** **S108653933**
East **1545 NW MARKET ST** **CSCSL NFA** **N/A**
1/4-1/2 **SEATTLE, WA 98107** **VCP**
0.470 mi.
2482 ft. **Site 1 of 4 in cluster AL**

Relative:
Higher

Actual:
82 ft.

ALLSITES:

Facility Id:	8119450
Latitude:	47.668562999999999
Longitude:	-122.376875
Geographic location identifier (alias facid):	8119450
Facility Name:	Ballard Apartments LLC
Latitude Decimal Degrees:	47.668562999999999
Longitude Decimal Degrees:	-122.376875
Coordinate Point Areal Extent Code:	99
Horizontal Accuracy Code:	99
Coordinate Point Geographic Position Code:	8
Location Verified Code:	Not reported

BALLARD APARTMENTS LLC (Continued) **S108653933**

Geographic Location Identifier (Alias Facid): 8119450
Interaction (Aka Env Int) Type Code: HWG
Interaction (Aka Env Int) Description: Hazardous Waste Generator
Interaction Status: I
Federal Program Indentifier: WAH000030373
Interaction Start Date: 2/15/2007
Interaction End Date: 12/31/2007

Geographic Location Identifier (Alias Facid): 8119450
Interaction (Aka Env Int) Type Code: VOLCLNST
Interaction (Aka Env Int) Description: Voluntary Cleanup Sites
Interaction Status: I
Federal Program Indentifier: NW1903
Interaction Start Date: 3/5/2008
Interaction End Date: 3/21/2008

CSCSL NFA:
Facility/Site Id: 8119450
NFA Type: NFA after assessment, IRAP, or VCP
NFA Date: 3/21/2008
Rank: Not reported
VCP: Y

VCP:
edr_fstat: WA
edr_fzip: 98107
edr_fcnty: KING
edr_zip: 98107-5212
Facility ID: 8119450
VCP Status: Not reported
VCP: Y
Ecology Status: Not reported
NFA Type: NFA after assessment, IRAP, or VCP
Date NFA: 3/21/2008
Rank: Not reported

199
SE
1/4-1/2
0.471 mi.
2486 ft.

Relative:
Lower

Actual:
33 ft.

BALLARD SHEET METAL WORKS INC **ALLSITES U003027963**
4763 BALLARD AVE NW **UST N/A**
SEATTLE, WA 98107

ALLSITES:
Facility Id: 32357869
Latitude: 47.663471747550503
Longitude: -122.382557459629
Geographic location identifier (alias facid): 32357869
Facility Name: BALLARD SHEET METAL WORKS INC
Latitude Decimal Degrees: 47.663471739999999
Longitude Decimal Degrees: -122.38255744999999
Coordinate Point Areal Extent Code: 99
Horizontal Accuracy Code: 6
Coordinate Point Geographic Position Code: 99
Location Verified Code: Not reported

Geographic Location Identifier (Alias Facid): 32357869

BALLARD SHEET METAL WORKS INC (Continued) **U003027963**

Interaction (Aka Env Int) Type Code:	INDUSTGP
Interaction (Aka Env Int) Description:	Industrial SW GP
Interaction Status:	A
Federal Program Indentifier:	WAR000902
Interaction Start Date:	3/12/1993
Interaction End Date:	Not reported

Geographic Location Identifier (Alias Facid):	32357869
Interaction (Aka Env Int) Type Code:	UST
Interaction (Aka Env Int) Description:	Underground Storage Tank
Interaction Status:	I
Federal Program Indentifier:	6930
Interaction Start Date:	2/29/2000
Interaction End Date:	5/3/2000

UST:

Facility ID:	32357869
Site ID:	6930
Lat Deg:	47
Lat Min:	39
Lat Sec:	48.4982911819122
Long Deg:	-122
Long Min:	22
Long Sec:	57.206854663217
UBI:	Not reported
Phone Number:	2067840545

Tank ID:	35069
Tank Name:	1
Install Date:	12/31/1964
Capacity:	111 TO 1,100 Gallons
Tank Upgrade Date:	1/1/0001
TankSystem Status:	Removed
TankSystem Status Change Date:	8/26/1996
Tank Status:	Removed
Tank Permit Expiration Date:	1/1/0001
Tank Closure Date:	1/1/0001
Tank Pumping System:	Not reported
Tank Spill Prevention:	Not reported
Tank Overfill Prevention:	Not reported
Tank Material:	Steel
Tank Construction:	Not reported
Tank Tightness Test:	Not reported
Tank Corrosion Protection:	Not reported
Pipe Material:	Steel
Pipe Construction:	Not reported
Pipe Primary Release Detection:	Not reported
Pipe Second Release Detection:	Not reported
Pipe Corrosion Protection:	Not reported
Tank Primary Release Detection:	Not reported
Tank Second Release Detection:	Not reported
Pipe Tightness Test:	Not reported
Tank Actual Status Date:	8/6/1996
Tag Number:	Not reported

200
North
1/4-1/2
0.478 mi.
2524 ft.

6526 JONES AVE NW
6526 JONES AVE NW
SEATTLE, WA 98117

ALLSITES
CSCSL NFA

S109344490
N/A

Relative:
Higher

Actual:
167 ft.

ALLSITES:

Facility Id:	5551929
Latitude:	47.676727999999997
Longitude:	-122.3861
Geographic location identifier (alias facid):	5551929
Facility Name:	6526 Jones Ave NW
Latitude Decimal Degrees:	47.676727999999997
Longitude Decimal Degrees:	-122.3861
Coordinate Point Areal Extent Code:	3
Horizontal Accuracy Code:	99
Coordinate Point Geographic Position Code:	8
Location Verified Code:	Not reported

Geographic Location Identifier (Alias Facid):	5551929
Interaction (Aka Env Int) Type Code:	SCS
Interaction (Aka Env Int) Description:	State Cleanup Site
Interaction Status:	I
Federal Program Indentifier:	Not reported
Interaction Start Date:	9/13/2007
Interaction End Date:	11/24/2009

Geographic Location Identifier (Alias Facid):	5551929
Interaction (Aka Env Int) Type Code:	VOLCLNST
Interaction (Aka Env Int) Description:	Voluntary Cleanup Sites
Interaction Status:	I
Federal Program Indentifier:	NW2229
Interaction Start Date:	11/24/2009
Interaction End Date:	3/8/2010

CSCSL NFA:

Facility/Site Id:	5551929
NFA Type:	NFA after assessment, IRAP, or VCP
NFA Date:	3/8/2010
Rank:	Not reported
VCP:	Not reported

201
SW
1/4-1/2
0.478 mi.
2524 ft.

TIME OIL CO COMMODORE WAY
3031 W COMMODORE WAY
SEATTLE, WA 98199

ALLSITES
CSCSL NFA
UST
VCP
ICR

U002038064
N/A

Relative:
Higher

Actual:
55 ft.

ALLSITES:

Facility Id:	9711372
Latitude:	47.662858999999997
Longitude:	-122.39681
Geographic location identifier (alias facid):	9711372
Facility Name:	TIME OIL CO COMMODORE WAY
Latitude Decimal Degrees:	47.662858999999997
Longitude Decimal Degrees:	-122.39681
Coordinate Point Areal Extent Code:	4
Horizontal Accuracy Code:	6

TIME OIL CO COMMODORE WAY (Continued) **U002038064**

Coordinate Point Geographic Position Code: 5
Location Verified Code: N

Geographic Location Identifier (Alias Facid): 9711372
Interaction (Aka Env Int) Type Code: UST
Interaction (Aka Env Int) Description: Underground Storage Tank
Interaction Status: I
Federal Program Indentifier: 102423
Interaction Start Date: 1/1/1964
Interaction End Date: 9/24/1994

Geographic Location Identifier (Alias Facid): 9711372
Interaction (Aka Env Int) Type Code: LUST
Interaction (Aka Env Int) Description: LUST Facility
Interaction Status: I
Federal Program Indentifier: 102423
Interaction Start Date: 10/24/1994
Interaction End Date: 7/24/2002

Geographic Location Identifier (Alias Facid): 9711372
Interaction (Aka Env Int) Type Code: VOLCLNST
Interaction (Aka Env Int) Description: Voluntary Cleanup Sites
Interaction Status: I
Federal Program Indentifier: NW0947
Interaction Start Date: 8/7/2002
Interaction End Date: 10/22/2002

CSCSL NFA:
Facility/Site Id: 9711372
NFA Type: NFA after assessment, IRAP, or VCP
NFA Date: 10/22/2002
Rank: Not reported
VCP: Y

UST:
Facility ID: 9711372
Site ID: 102423
Lat Deg: 47
Lat Min: 39
Lat Sec: 46.2923999999907
Long Deg: -122
Long Min: 23
Long Sec: 48.5160000000076
UBI: Not reported
Phone Number: 2062852400

Tank ID: 42166
Tank Name: 1
Install Date: 1/1/1964
Capacity: 111 TO 1,100 Gallons
Tank Upgrade Date: 1/1/0001
TankSystem Status: Removed
TankSystem Status Change Date: 8/26/1996
Tank Status: Removed
Tank Permit Expiration Date: 1/1/0001

TIME OIL CO COMMODORE WAY (Continued) **U002038064**

Tank Closure Date:	9/29/1994
Tank Pumping System:	Not reported
Tank Spill Prevention:	Not reported
Tank Overfill Prevention:	Not reported
Tank Material:	Not reported
Tank Construction:	Single Wall Tank
Tank Tightness Test:	Not reported
Tank Corrosion Protection:	Not reported
Pipe Material:	Steel
Pipe Construction:	Not reported
Pipe Primary Release Detection:	Not reported
Pipe Second Release Detection:	Not reported
Pipe Corrosion Protection:	Not reported
Tank Primary Release Detection:	Not reported
Tank Second Release Detection:	Not reported
Pipe Tightness Test:	Not reported
Tank Actual Status Date:	9/24/1994
Tag Number:	Not reported

VCP:

edr_fstat:	WA
edr_fzip:	98199
edr_fcnty:	KING
edr_zip:	98199-1239
Facility ID:	9711372
VCP Status:	Not reported
VCP:	Y
Ecology Status:	Not reported
NFA Type:	NFA after assessment, IRAP, or VCP
Date NFA:	10/22/2002
Rank:	Not reported

ICR:

Date Ecology Received Report:	10/29/99
Contaminants Found at Site:	Petroleum products
Media Contaminated:	Soil
Waste Management:	Tank
Region:	North Western
Type of Report Ecology Received:	Interim cleanup report
Site Register Issue:	98-19
County Code:	17
Contact:	Not reported
Report Title:	Not reported

Date Ecology Received Report:	12/15/94
Contaminants Found at Site:	Petroleum products
Media Contaminated:	Soil
Waste Management:	Tank
Region:	North Western
Type of Report Ecology Received:	Interim cleanup report
Site Register Issue:	93-42
County Code:	17
Contact:	Not reported
Report Title:	Not reported

AM202 **BH STORDAHL & SONS INC LEARY** **RCRA-LQG** **1004793174**
SE **4930 LEARY AVE NW** **FINDS** **WA0000097782**
1/4-1/2 **SEATTLE, WA 98107** **ALLSITES**
0.481 mi. **MANIFEST**
2542 ft. **Site 1 of 2 in cluster AM** **HAZNET**

Relative:
Lower

Actual:
39 ft.

RCRA-LQG:

Date form received by agency:	10/24/2007
Facility name:	BH STORDAHL & SONS INC LEARY
Facility address:	4930 LEARY AVE NW SEATTLE, WA 981074815
EPA ID:	WA0000097782
Contact:	LAEL PETERSEN
Contact address:	4930 LEARY AVE NW SEATTLE, WA 98107-4815
Contact country:	US
Contact telephone:	(206)781-8200
Contact email:	Not reported
EPA Region:	10
Classification:	Large Quantity Generator
Description:	Handler: generates 1,000 kg or more of hazardous waste during any calendar month; or generates more than 1 kg of acutely hazardous waste during any calendar month; or generates more than 100 kg of any residue or contaminated soil, waste or other debris resulting from the cleanup of a spill, into or on any land or water, of acutely hazardous waste during any calendar month; or generates 1 kg or less of acutely hazardous waste during any calendar month, and accumulates more than 1 kg of acutely hazardous waste at any time; or generates 100 kg or less of any residue or contaminated soil, waste or other debris resulting from the cleanup of a spill, into or on any land or water, of acutely hazardous waste during any calendar month, and accumulates more than 100 kg of that material at any time

Owner/Operator Summary:

Owner/operator name:	LAEL PETERSEN
Owner/operator address:	4930 LEARY AVE NW SEATTLE, WA 98107
Owner/operator country:	US
Owner/operator telephone:	Not reported
Legal status:	Private
Owner/Operator Type:	Operator
Owner/Op start date:	12/13/1996
Owner/Op end date:	Not reported

Handler Activities Summary:

U.S. importer of hazardous waste:	No
Mixed waste (haz. and radioactive):	No
Recycler of hazardous waste:	No
Transporter of hazardous waste:	No
Treater, storer or disposer of HW:	No
Underground injection activity:	No
On-site burner exemption:	No
Furnace exemption:	No
Used oil fuel burner:	No
Used oil processor:	No
User oil refiner:	No
Used oil fuel marketer to burner:	No
Used oil Specification marketer:	No

BH STORDAHL & SONS INC LEARY (Continued) **1004793174**

Used oil transfer facility: No
Used oil transporter: No
Off-site waste receiver: Commercial status unknown

Historical Generators:
Date form received by agency: 06/30/2007
Facility name: BH STORDAHL & SONS INC LEARY
Classification: Large Quantity Generator

Date form received by agency: 12/31/2005
Facility name: BH STORDAHL & SONS INC LEARY
Classification: Not a generator, verified

Date form received by agency: 12/31/2003
Facility name: BH STORDAHL & SONS INC LEARY
Classification: Not a generator, verified

Biennial Reports:

Last Biennial Reporting Year: 2009

Annual Waste Handled:
Waste code: D001
Waste name: IGNITABLE HAZARDOUS WASTES ARE THOSE WASTES WHICH HAVE A FLASHPOINT OF LESS THAN 140 DEGREES FAHRENHEIT AS DETERMINED BY A PENSKY-MARTENS CLOSED CUP FLASH POINT TESTER. ANOTHER METHOD OF DETERMINING THE FLASH POINT OF A WASTE IS TO REVIEW THE MATERIAL SAFETY DATA SHEET, WHICH CAN BE OBTAINED FROM THE MANUFACTURER OR DISTRIBUTOR OF THE MATERIAL. LACQUER THINNER IS AN EXAMPLE OF A COMMONLY USED SOLVENT WHICH WOULD BE CONSIDERED AS IGNITABLE HAZARDOUS WASTE.
Amount (Lbs): 3239

Waste code: D005
Waste name: BARIUM
Amount (Lbs): 2326

Waste code: D007
Waste name: CHROMIUM
Amount (Lbs): 2326

Waste code: D008
Waste name: LEAD
Amount (Lbs): 3239

Waste code: D035
Waste name: METHYL ETHYL KETONE
Amount (Lbs): 913

Waste code: F003
Waste name: THE FOLLOWING SPENT NON-HALOGENATED SOLVENTS: XYLENE, ACETONE, ETHYL ACETATE, ETHYL BENZENE, ETHYL ETHER, METHYL ISOBUTYL KETONE, N-BUTYL ALCOHOL, CYCLOHEXANONE, AND METHANOL; ALL SPENT SOLVENT MIXTURES/BLENDS CONTAINING, BEFORE USE, ONLY THE ABOVE SPENT NON-HALOGENATED SOLVENTS; AND ALL SPENT SOLVENT MIXTURES/BLENDS CONTAINING, BEFORE USE, ONE OR MORE OF THE ABOVE NON-HALOGENATED SOLVENTS, AND, A TOTAL OF TEN PERCENT OR MORE (BY VOLUME) OF ONE OR MORE OF THOSE SOLVENTS LISTED IN F001, F002, F004, AND F005, AND STILL

BH STORDAHL & SONS INC LEARY (Continued) **1004793174**

BOTTOMS FROM THE RECOVERY OF THESE SPENT SOLVENTS AND SPENT SOLVENT MIXTURES.
Amount (Lbs): 3239

Waste code: F005
Waste name: THE FOLLOWING SPENT NON-HALOGENATED SOLVENTS: TOLUENE, METHYL ETHYL KETONE, CARBON DISULFIDE, ISOBUTANOL, PYRIDINE, BENZENE, 2-ETHOXYETHANOL, AND 2-NITROPROPANE; ALL SPENT SOLVENT MIXTURES/BLENDS CONTAINING, BEFORE USE, A TOTAL OF TEN PERCENT OR MORE (BY VOLUME) OF ONE OR MORE OF THE ABOVE NON-HALOGENATED SOLVENTS OR THOSE SOLVENTS LISTED IN F001, F002, OR F004; AND STILL BOTTOMS FROM THE RECOVERY OF THESE SPENT SOLVENTS AND SPENT SOLVENT MIXTURES.
Amount (Lbs): 913

Violation Status: No violations found

FINDS:

Registry ID: 110005263393

Environmental Interest/Information System

Washington Facility / Site Identification System (WA-FSIS) provides a means to query and display data maintained by the Washington Department of Ecology. This system contains key information for each facility/site that is currently, or has been, of interest to the Air Quality, Dam Safety, Hazardous Waste, Toxics Cleanup, and Water Quality Programs.

RCRAInfo is a national information system that supports the Resource Conservation and Recovery Act (RCRA) program through the tracking of events and activities related to facilities that generate, transport, and treat, store, or dispose of hazardous waste. RCRAInfo allows RCRA program staff to track the notification, permit, compliance, and corrective action activities required under RCRA.

ALLSITES:

Facility Id: 13699568
Latitude: 47.664009999999998
Longitude: -122.37896000000001
Geographic location identifier (alias facid): 13699568
Facility Name: BH Stordahl & Sons Inc Leary
Latitude Decimal Degrees: 47.664009999999998
Longitude Decimal Degrees: -122.37896000000001
Coordinate Point Areal Extent Code: 99
Horizontal Accuracy Code: 99
Coordinate Point Geographic Position Code: 99
Location Verified Code: N

Geographic Location Identifier (Alias Facid): 13699568
Interaction (Aka Env Int) Type Code: HWP
Interaction (Aka Env Int) Description: Hazardous Waste Planner
Interaction Status: I
Federal Program Indentifier: WA0000097782
Interaction Start Date: 1/1/1995
Interaction End Date: 6/1/2001

BH STORDAHL & SONS INC LEARY (Continued) **1004793174**

Geographic Location Identifier (Alias Facid): 13699568
Interaction (Aka Env Int) Type Code: HWG
Interaction (Aka Env Int) Description: Hazardous Waste Generator
Interaction Status: I
Federal Program Indentifier: WA0000097782
Interaction Start Date: 1/18/1994
Interaction End Date: 11/30/1998

Geographic Location Identifier (Alias Facid): 13699568
Interaction (Aka Env Int) Type Code: HWG
Interaction (Aka Env Int) Description: Hazardous Waste Generator
Interaction Status: I
Federal Program Indentifier: WA0000097782
Interaction Start Date: 8/9/1999
Interaction End Date: 6/30/2007

WA MANIFEST:
Facility Site ID Number: 13699568
SWC Desc: Not reported
FWC Desc: Not reported
Form Comm: Closing this Facility2-10-06 Amended report to remove punctuation. TW
Data Year: Not reported
Permit by Rule: False
Treatment by Generator: False
Mixed radioactive waste: False
Importer of hazardous waste: False
Immediate recycler: False
Treatment/Storage/Disposal/Recycling Facility: False
Generator of dangerous fuel waste: False
Generator marketing to burner: False
"Other marketers (i.e., blender, distributor, etc.)": False
Utility boiler burner: False
Industry boiler burner: False
Industrial Furnace: False
Smelter defferal: False
Universal waste - batteries - generate: False
Universal waste - thermostats - generate: False
Universal waste - mercury - generate: False
Universal waste - lamps - generate: False
Universal waste - batteries - accumulate: False
Universal waste - thermostats - accumulate: False
Universal waste - mercury - accumulate: False
Universal waste - lamps - accumulate: False
Destination Facility for Universal Waste: False
Off-specification used oil burner - utility boiler: False
Off-specification used oil burner - industrial boiler: False
Off-specification used oil burner - industrial furnace: False
EPA ID: WA0000097782
Facility Address 2: Not reported
TAX REG NBR: 601252658
NAICS CD: 238320
BUSINESS TYPE: Comm Painting Contractor
MAIL NAME: BH Stordahl & Sons Inc
MAIL ADDR LINE1: 4930 Leary Ave NW
MAIL CITY,ST,ZIP: Seattle, WA 98107-4815
MAIL COUNTRY: UNITED STATES

BH STORDAHL & SONS INC LEARY (Continued) **1004793174**

LEGAL ORG NAME:	B H Stordahl & Sons Inc
LEGAL ORG TYPE:	Private
LEGAL ADDR LINE1:	4930 Leary Ave NW
LEGAL CITY,ST,ZIP:	Seattle, WA 98107
LEGAL COUNTRY:	UNITED STATES
LEGAL PHONE NBR:	(206)781-8200
LEGAL EFFECTIVE DATE:	Not reported
LAND ORG NAME:	Nelson Motors Inc
LAND ORG TYPE:	Private
LAND PERSON NAME:	Not reported
LAND ADDR LINE1:	PO Box 1177
LAND CITY,ST,ZIP:	Edmonds, WA 98020
LAND COUNTRY:	UNITED STATES
LAND PHONE NBR:	425-755-7575
OPERATOR ORG NAME:	Not reported
OPERATOR ORG TYPE:	Private
OPERATOR ADDR LINE1:	4930 Leary Ave NW
OPERATOR CITY,ST,ZIP:	Seattle, WA 98107-4815
OPERATOR COUNTRY:	UNITED STATES
OPERATOR PHONE NBR:	(206)781-8200
OPERATOR EFFECTIVE DATE:	12/13/96
SITE CONTACT NAME:	Lael Petersen
SITE CONTACT ADDR LINE1:	4930 Leary Ave NW
SITE CONTACT ZIP:	Seattle, WA 98107-4815
SITE CONTACT COUNTRY:	UNITED STATES
SITE CONTACT PHONE NBR:	(206)781-8200
SITE CONTACT EMAIL:	Not reported
FORM CONTACT NAME:	Lael Petersen
FORM CONTACT ADDR LINE1:	23632 Hwy. 99, Ste. F, #102
FORM CONTACT CITY,ST,ZIP:	Edmonds, WA 98026
FORM CONTACT COUNTRY:	UNITED STATES
FORM CONTACT PHONE NBR:	425-774-8959
FORM CONTACT EMAIL:	rdpeter.se@gte.net
GEN STATUS CD:	LQG
MONTHLY GENERATION:	False
BATCH GENERATION:	False
ONE TIME GENERATION:	True
TRANSPORTS OWN WASTE:	False
TRANSPORTS OTHRS WASTE:	False
RECYCLER ONSITE:	False
TRANSFER FACILITY:	False
OTHER EXEMPTION:	Not reported
UW BATTERY GEN:	False
USED OIL TRANSPORTER:	False
USED OIL TRANSFER FACLTY:	False
USED OIL PROCESSOR:	False
USED OIL REREFINER:	False
USED OIL FUEL MRKTR DIRECTS SHPMNTS:	False
USED OIL FUEL MRKTR MEETS SPECS:	False

Facility Site ID Number:	13699568
SWC Desc:	Not reported
FWC Desc:	Not reported
Form Comm:	Closing this Facility2-10-06 Amended report to remove punctuation. TW
Data Year:	Not reported
Permit by Rule:	No
Treatment by Generator:	No

BH STORDAHL & SONS INC LEARY (Continued) **1004793174**

Mixed radioactive waste:	No
Importer of hazardous waste:	No
Immediate recycler:	No
Treatment/Storage/Disposal/Recycling Facility:	No
Generator of dangerous fuel waste:	No
Generator marketing to burner:	No
"Other marketers (i.e., blender, distributor, etc.)":	No
Utility boiler burner:	No
Industry boiler burner:	No
Industrial Furnace:	No
Smelter defferal:	No
Universal waste - batteries - generate:	No
Universal waste - thermostats - generate:	No
Universal waste - mercury - generate:	No
Universal waste - lamps - generate:	No
Universal waste - batteries - accumulate:	No
Universal waste - thermostats - accumulate:	No
Universal waste - mercury - accumulate:	No
Universal waste - lamps - accumulate:	No
Destination Facility for Universal Waste:	No
Off-specification used oil burner - utility boiler:	No
Off-specification used oil burner - industrial boiler:	No
Off-specification used oil burner - industrial furnace:	No
EPA ID:	WA0000097782
Facility Address 2:	Not reported
TAX REG NBR:	601252658
NAICS CD:	238320
BUSINESS TYPE:	Comm Painting Contractor
MAIL NAME:	BH Stordahl & Sons Inc
MAIL ADDR LINE1:	4930 Leary Ave NW
MAIL CITY,ST,ZIP:	Seattle, WA 98107-4815
MAIL COUNTRY:	UNITED STATES
LEGAL ORG NAME:	B H Stordahl & Sons Inc
LEGAL ORG TYPE:	Private
LEGAL ADDR LINE1:	4930 Leary Ave NW
LEGAL CITY,ST,ZIP:	Seattle, WA 98107
LEGAL COUNTRY:	UNITED STATES
LEGAL PHONE NBR:	(206)781-8200
LEGAL EFFECTIVE DATE:	Not reported
LAND ORG NAME:	Nelson Motors Inc
LAND ORG TYPE:	Private
LAND PERSON NAME:	Not reported
LAND ADDR LINE1:	PO Box 1177
LAND CITY,ST,ZIP:	Edmonds, WA 98020
LAND COUNTRY:	UNITED STATES
LAND PHONE NBR:	425-755-7575
OPERATOR ORG NAME:	Not reported
OPERATOR ORG TYPE:	Private
OPERATOR ADDR LINE1:	4930 Leary Ave NW
OPERATOR CITY,ST,ZIP:	Seattle, WA 98107-4815
OPERATOR COUNTRY:	UNITED STATES
OPERATOR PHONE NBR:	(206)781-8200
OPERATOR EFFECTIVE DATE:	12/13/1996
SITE CONTACT NAME:	Lael Petersen
SITE CONTACT ADDR LINE1:	4930 Leary Ave NW
SITE CONTACT ZIP:	Seattle, WA 98107-4815
SITE CONTACT COUNTRY:	UNITED STATES

BH STORDAHL & SONS INC LEARY (Continued) **1004793174**

SITE CONTACT PHONE NBR:	(206)781-8200
SITE CONTACT EMAIL:	Not reported
FORM CONTACT NAME:	Lael Petersen
FORM CONTACT ADDR LINE1:	4930 Leary Ave NW
FORM CONTACT CITY,ST,ZIP:	Seattle, WA 98107-4815
FORM CONTACT COUNTRY:	UNITED STATES
FORM CONTACT PHONE NBR:	(206)781-8200
FORM CONTACT EMAIL:	lael@bhstordahl.com
GEN STATUS CD:	SQG
MONTHLY GENERATION:	No
BATCH GENERATION:	No
ONE TIME GENERATION:	No
TRANSPORTS OWN WASTE:	No
TRANSPORTS OTHRS WASTE:	No
RECYCLER ONSITE:	No
TRANSFER FACILITY:	No
OTHER EXEMPTION:	Not reported
UW BATTERY GEN:	No
USED OIL TRANSPORTER:	No
USED OIL TRANSFER FACLTY:	No
USED OIL PROCESSOR:	No
USED OIL REREFINER:	No
USED OIL FUEL MRKTR DIRECTS SHPMNTS:	No
USED OIL FUEL MRKTR MEETS SPECS:	No

Facility Site ID Number:	13699568
SWC Desc:	Not reported
FWC Desc:	Not reported
Form Comm:	Closing this Facility2-10-06 Amended report to remove punctuation. TW
Data Year:	Not reported
Permit by Rule:	FALSE
Treatment by Generator:	FALSE
Mixed radioactive waste:	FALSE
Importer of hazardous waste:	FALSE
Immediate recycler:	FALSE
Treatment/Storage/Disposal/Recycling Facility:	FALSE
Generator of dangerous fuel waste:	FALSE
Generator marketing to burner:	FALSE
"Other marketers (i.e., blender, distributor, etc.)":	FALSE
Utility boiler burner:	FALSE
Industry boiler burner:	FALSE
Industrial Furnace:	FALSE
Smelter defferal:	FALSE
Universal waste - batteries - generate:	FALSE
Universal waste - thermostats - generate:	FALSE
Universal waste - mercury - generate:	FALSE
Universal waste - lamps - generate:	FALSE
Universal waste - batteries - accumulate:	FALSE
Universal waste - thermostats - accumulate:	FALSE
Universal waste - mercury - accumulate:	FALSE
Universal waste - lamps - accumulate:	FALSE
Destination Facility for Universal Waste:	FALSE
Off-specification used oil burner - utility boiler:	FALSE
Off-specification used oil burner - industrial boiler:	FALSE
Off-specification used oil burner - industrial furnace:	FALSE
EPA ID:	WA0000097782
Facility Address 2:	Not reported

BH STORDAHL & SONS INC LEARY (Continued) **1004793174**

TAX REG NBR:	601252658
NAICS CD:	238320
BUSINESS TYPE:	Comm Painting Contractor
MAIL NAME:	BH Stordahl & Sons Inc
MAIL ADDR LINE1:	4930 Leary Ave NW
MAIL CITY,ST,ZIP:	Seattle, WA 98107-4815
MAIL COUNTRY:	UNITED STATES
LEGAL ORG NAME:	B H Stordahl & Sons Inc
LEGAL ORG TYPE:	Private
LEGAL ADDR LINE1:	4930 Leary Ave NW
LEGAL CITY,ST,ZIP:	Seattle, WA 98107
LEGAL COUNTRY:	UNITED STATES
LEGAL PHONE NBR:	(206)781-8200
LEGAL EFFECTIVE DATE:	Not reported
LAND ORG NAME:	Nelson Motors Inc
LAND ORG TYPE:	Private
LAND PERSON NAME:	Not reported
LAND ADDR LINE1:	PO Box 1177
LAND CITY,ST,ZIP:	Edmonds, WA 98020
LAND COUNTRY:	UNITED STATES
LAND PHONE NBR:	425-755-7575
OPERATOR ORG NAME:	Not reported
OPERATOR ORG TYPE:	Private
OPERATOR ADDR LINE1:	4930 Leary Ave NW
OPERATOR CITY,ST,ZIP:	Seattle, WA 98107-4815
OPERATOR COUNTRY:	UNITED STATES
OPERATOR PHONE NBR:	(206)781-8200
OPERATOR EFFECTIVE DATE:	12/13/1996
SITE CONTACT NAME:	Lael Petersen
SITE CONTACT ADDR LINE1:	4930 Leary Ave NW
SITE CONTACT ZIP:	Seattle, WA 98107-4815
SITE CONTACT COUNTRY:	UNITED STATES
SITE CONTACT PHONE NBR:	(206)781-8200
SITE CONTACT EMAIL:	Not reported
FORM CONTACT NAME:	Lael Petersen
FORM CONTACT ADDR LINE1:	4930 Leary Ave NW
FORM CONTACT CITY,ST,ZIP:	Seattle, WA 98107-4815
FORM CONTACT COUNTRY:	UNITED STATES
FORM CONTACT PHONE NBR:	(206)781-8200
FORM CONTACT EMAIL:	lael@bhstordahl.com
GEN STATUS CD:	SQG
MONTHLY GENERATION:	FALSE
BATCH GENERATION:	FALSE
ONE TIME GENERATION:	FALSE
TRANSPORTS OWN WASTE:	FALSE
TRANSPORTS OTHRS WASTE:	FALSE
RECYCLER ONSITE:	FALSE
TRANSFER FACILITY:	FALSE
OTHER EXEMPTION:	Not reported
UW BATTERY GEN:	FALSE
USED OIL TRANSPORTER:	FALSE
USED OIL TRANSFER FACLTY:	FALSE
USED OIL PROCESSOR:	FALSE
USED OIL REREFINER:	FALSE
USED OIL FUEL MRKTR DIRECTS SHPMNTS:	FALSE
USED OIL FUEL MRKTR MEETS SPECS:	FALSE

BH STORDAHL & SONS INC LEARY (Continued) **1004793174**

HAZNET:

Gepaid:	WA0000097782
Contact:	LAEL PETERSEN
Telephone:	2067818200
Facility Addr2:	Not reported
Mailing Name:	Not reported
Mailing Address:	4930 LEARY AVE NW
Mailing City,St,Zip:	SEATTLE, WA 98107
Gen County:	99
TSD EPA ID:	CAD009452657
TSD County:	San Mateo
Waste Category:	Unspecified organic liquid mixture
Disposal Method:	H141
Tons:	0.18
Facility County:	99

Gepaid:	WA0000097782
Contact:	LAEL PETERSEN
Telephone:	2067818200
Facility Addr2:	Not reported
Mailing Name:	Not reported
Mailing Address:	4930 LEARY AVE NW
Mailing City,St,Zip:	SEATTLE, WA 98107
Gen County:	99
TSD EPA ID:	CAD009452657
TSD County:	San Mateo
Waste Category:	Unspecified solvent mixture Waste
Disposal Method:	H141
Tons:	0.39
Facility County:	99

Gepaid:	WA0000097782
Contact:	LAEL PETERSEN
Telephone:	2067818200
Facility Addr2:	Not reported
Mailing Name:	Not reported
Mailing Address:	4930 LEARY AVE NW
Mailing City,St,Zip:	SEATTLE, WA 98107
Gen County:	Not reported
TSD EPA ID:	Not reported
TSD County:	San Mateo
Waste Category:	Unspecified solvent mixture Waste
Disposal Method:	Recycler
Tons:	0.66
Facility County:	Not reported

Gepaid:	WA0000097782
Contact:	LAEL PETERSEN
Telephone:	2067818200
Facility Addr2:	Not reported
Mailing Name:	Not reported
Mailing Address:	4930 LEARY AVE NW
Mailing City,St,Zip:	SEATTLE, WA 98107
Gen County:	99
TSD EPA ID:	CAD009452657
TSD County:	99
Waste Category:	Unspecified solvent mixture Waste

BH STORDAHL & SONS INC LEARY (Continued) **1004793174**

Disposal Method: Recycler
Tons: 0.45
Facility County: 99

Gepaid: WA0000097782
Contact: LAEL PETERSEN
Telephone: 2067818200
Facility Addr2: Not reported
Mailing Name: Not reported
Mailing Address: 4930 LEARY AVE NW
Mailing City,St,Zip: SEATTLE, WA 98107
Gen County: Not reported
TSD EPA ID: Not reported
TSD County: San Mateo
Waste Category: Unspecified solvent mixture Waste
Disposal Method: Recycler
Tons: 0.91
Facility County: Not reported

Click this hyperlink while viewing on your computer to access
2 additional CA_HAZNET: record(s) in the EDR Site Report.

AL203 **SEATTLE CITY ESD NW MARKET ST** **ALLSITES** **U001125200**
East **1521 NW MARKET ST** **LUST** **N/A**
1/4-1/2 **SEATTLE, WA 98107** **UST**
0.484 mi.
2555 ft. **Site 2 of 4 in cluster AL**

Relative:
Higher

Actual:
81 ft.

ALLSITES:
Facility Id: 25654852
Latitude: 47.668419999999998
Longitude: -122.377349
Geographic location identifier (alias facid): 25654852
Facility Name: Seattle City ESD NW Market St
Latitude Decimal Degrees: 47.668419999999998
Longitude Decimal Degrees: -122.377349
Coordinate Point Areal Extent Code: 4
Horizontal Accuracy Code: 6
Coordinate Point Geographic Position Code: 5
Location Verified Code: N

Geographic Location Identifier (Alias Facid): 25654852
Interaction (Aka Env Int) Type Code: UST
Interaction (Aka Env Int) Description: Underground Storage Tank
Interaction Status: A
Federal Program Indentifier: 7897
Interaction Start Date: 1/1/1974
Interaction End Date: Not reported

Geographic Location Identifier (Alias Facid): 25654852
Interaction (Aka Env Int) Type Code: HWG
Interaction (Aka Env Int) Description: Hazardous Waste Generator
Interaction Status: I
Federal Program Indentifier: WAD988516902
Interaction Start Date: 1/15/1993
Interaction End Date: 12/31/1999

Geographic Location Identifier (Alias Facid): 25654852

SEATTLE CITY ESD NW MARKET ST (Continued) **U001125200**

Interaction (Aka Env Int) Type Code: LUST
Interaction (Aka Env Int) Description: LUST Facility
Interaction Status: I
Federal Program Indentifier: 7897
Interaction Start Date: 8/17/1998
Interaction End Date: 5/13/2002

LUST:
edr_fstat: WA
edr_fzip: 981075212
edr_fcnty: KING
edr_zip: 98107-5212
FS ID: 25654852
Facility ID: 7897
Facility Status: Reported Cleaned Up
Release ID: 491096
Affected Media: Soil
Alternate Name: SEATTLE FIRE STATION 18
Release Notification Date: 8/17/1998
Release Status Date: 5/13/2002
Site Response Unit Code: NORTHWEST
Lat/Long: 47.66842 / -122.377349

edr_fstat: WA
edr_fzip: 981075212
edr_fcnty: KING
edr_zip: 98107-5212
FS ID: 25654852
Facility ID: 7897
Facility Status: Cleanup Started
Release ID: 491096
Affected Media: Soil
Alternate Name: SEATTLE FIRE STATION 18
Release Notification Date: 8/17/1998
Release Status Date: 10/6/1998
Site Response Unit Code: NORTHWEST
Lat/Long: 47.66842 / -122.377349

UST:
Facility ID: 25654852
Site ID: 7897
Lat Deg: 47
Lat Min: 40
Lat Sec: 6.31199999999126
Long Deg: -122
Long Min: 22
Long Sec: 38.456399999983
UBI: 1780489530010045
Phone Number: 2063861159

Tank ID: 41160
Tank Name: F18-2
Install Date: 1/1/1974
Capacity: 111 TO 1,100 Gallons
Tank Upgrade Date: 1/1/0001

SEATTLE CITY ESD NW MARKET ST (Continued) **U001125200**

TankSystem Status:	Closure in Process
TankSystem Status Change Date:	12/14/1998
Tank Status:	Closure in Process
Tank Permit Expiration Date:	7/31/1999
Tank Closure Date:	1/1/0001
Tank Pumping System:	Suction System Tank Check Valve
Tank Spill Prevention:	None
Tank Overfill Prevention:	None
Tank Material:	Not reported
Tank Construction:	Single Wall Tank
Tank Tightness Test:	Annual
Tank Corrosion Protection:	None
Pipe Material:	Not reported
Pipe Construction:	Single Wall Pipe
Pipe Primary Release Detection:	Not reported
Pipe Second Release Detection:	Not reported
Pipe Corrosion Protection:	None
Tank Primary Release Detection:	Manual Inventory Control (daily)
Tank Second Release Detection:	Not reported
Pipe Tightness Test:	Every 3 Years (suction tank check valve)
Tank Actual Status Date:	8/6/1996
Tag Number:	A8067

Tank ID:	41249
Tank Name:	F18-1
Install Date:	1/1/1974
Capacity:	111 TO 1,100 Gallons
Tank Upgrade Date:	1/1/0001
TankSystem Status:	Closure in Process
TankSystem Status Change Date:	12/14/1998
Tank Status:	Closure in Process
Tank Permit Expiration Date:	7/31/1999
Tank Closure Date:	1/1/0001
Tank Pumping System:	Suction System Tank Check Valve
Tank Spill Prevention:	None
Tank Overfill Prevention:	None
Tank Material:	Not reported
Tank Construction:	Single Wall Tank
Tank Tightness Test:	Annual
Tank Corrosion Protection:	None
Pipe Material:	Not reported
Pipe Construction:	Single Wall Pipe
Pipe Primary Release Detection:	Not reported
Pipe Second Release Detection:	Not reported
Pipe Corrosion Protection:	None
Tank Primary Release Detection:	Manual Inventory Control (daily)
Tank Second Release Detection:	Not reported
Pipe Tightness Test:	Every 3 Years (suction tank check valve)
Tank Actual Status Date:	8/6/1996
Tag Number:	A8067

Tank ID:	485003
Tank Name:	F18-3
Install Date:	10/1/1998
Capacity:	Not reported

SEATTLE CITY ESD NW MARKET ST (Continued) **U001125200**

Tank Upgrade Date:	10/1/1998
TankSystem Status:	Operational
TankSystem Status Change Date:	1/1/0001
Tank Status:	Operational
Tank Permit Expiration Date:	7/31/2010
Tank Closure Date:	1/1/0001
Tank Pumping System:	Not reported
Tank Spill Prevention:	Spill Bucket/Spill Box
Tank Overfill Prevention:	Overfill Alarm
Tank Material:	Steel Clad with Corrosion Resistant Composite
Tank Construction:	Double Wall Tank
Tank Tightness Test:	Every 5 Years
Tank Corrosion Protection:	Corrosion Resistant
Pipe Material:	Fiberglass
Pipe Construction:	Double Wall Pipe
Pipe Primary Release Detection:	Suction
Pipe Second Release Detection:	Not reported
Pipe Corrosion Protection:	Corrosion Resistant
Tank Primary Release Detection:	Interstitial Monitoring
Tank Second Release Detection:	Not reported
Pipe Tightness Test:	Annual
Tank Actual Status Date:	12/10/1999
Tag Number:	A8067

Tank ID:	485004
Tank Name:	F18-4
Install Date:	10/1/1998
Capacity:	Not reported
Tank Upgrade Date:	10/1/1998
TankSystem Status:	Operational
TankSystem Status Change Date:	1/1/0001
Tank Status:	Operational
Tank Permit Expiration Date:	7/31/2010
Tank Closure Date:	1/1/0001
Tank Pumping System:	Not reported
Tank Spill Prevention:	Spill Bucket/Spill Box
Tank Overfill Prevention:	Overfill Alarm
Tank Material:	Steel Clad with Corrosion Resistant Composite
Tank Construction:	Double Wall Tank
Tank Tightness Test:	Every 5 Years
Tank Corrosion Protection:	Corrosion Resistant
Pipe Material:	Fiberglass
Pipe Construction:	Double Wall Pipe
Pipe Primary Release Detection:	Suction
Pipe Second Release Detection:	Not reported
Pipe Corrosion Protection:	Corrosion Resistant
Tank Primary Release Detection:	Interstitial Monitoring
Tank Second Release Detection:	Not reported
Pipe Tightness Test:	Annual
Tank Actual Status Date:	12/10/1999
Tag Number:	A8067

AL204 **SEATTLE FIRE STATION #18** **ICR** **S103850732**
East **1521 NW MARKET ST.** **N/A**
1/4-1/2 **SEATTLE, WA 98107**
0.484 mi.
2555 ft. **Site 3 of 4 in cluster AL**

Relative:
Higher

Actual:
81 ft.

ICR:

Date Ecology Received Report:	01/13/99
Contaminants Found at Site:	Petroleum products
Media Contaminated:	Soil
Waste Management:	Tank
Region:	North Western
Type of Report Ecology Received:	Interim cleanup report
Site Register Issue:	98-14
County Code:	17
Contact:	Not reported
Report Title:	Not reported

AM205 **TIME OIL BILLS TIRES PR 01443** **LUST** **U003800986**
SE **4910 LEARY AVE NW** **UST** **N/A**
1/4-1/2 **SEATTLE, WA 98107**
0.488 mi.
2575 ft. **Site 2 of 2 in cluster AM**

Relative:
Lower

Actual:
39 ft.

LUST:

edr_fstat:	WA
edr_fzip:	981074815
edr_fcnty:	KING
edr_zip:	98107-4815
FS ID:	85572141
Facility ID:	586340
Facility Status:	Cleanup Started
Release ID:	586347
Affected Media:	Ground Water
Alternate Name:	BILLS TIRES
Release Notification Date:	8/23/2001
Release Status Date:	3/20/2001
Site Response Unit Code:	NORTHWEST
Lat/Long:	47.664514 / -122.379211

edr_fstat:	WA
edr_fzip:	981074815
edr_fcnty:	KING
edr_zip:	98107-4815
FS ID:	85572141
Facility ID:	586340
Facility Status:	Cleanup Started
Release ID:	586347
Affected Media:	Soil
Alternate Name:	BILLS TIRES
Release Notification Date:	8/23/2001
Release Status Date:	3/20/2001
Site Response Unit Code:	NORTHWEST
Lat/Long:	47.664514 / -122.379211

UST:

Facility ID:	85572141
Site ID:	586340
Lat Deg:	47

TIME OIL BILLS TIRES PR 01443 (Continued) **U003800986**

Lat Min:	39
Lat Sec:	52.250399999989
Long Deg:	-122
Long Min:	22
Long Sec:	45.1595999999927
UBI:	Not reported
Phone Number:	2062866457

Tank ID:	586342
Tank Name:	1
Install Date:	1/1/1900
Capacity:	111 TO 1,100 Gallons
Tank Upgrade Date:	1/1/0001
TankSystem Status:	Removed
TankSystem Status Change Date:	3/20/2001
Tank Status:	Removed
Tank Permit Expiration Date:	1/1/0001
Tank Closure Date:	1/1/0001
Tank Pumping System:	Not reported
Tank Spill Prevention:	Not reported
Tank Overfill Prevention:	Not reported
Tank Material:	Not reported
Tank Construction:	Not reported
Tank Tightness Test:	Not reported
Tank Corrosion Protection:	Not reported
Pipe Material:	Not reported
Pipe Construction:	Not reported
Pipe Primary Release Detection:	Not reported
Pipe Second Release Detection:	Not reported
Pipe Corrosion Protection:	Not reported
Tank Primary Release Detection:	Not reported
Tank Second Release Detection:	Not reported
Pipe Tightness Test:	Not reported
Tank Actual Status Date:	11/8/2001
Tag Number:	Not reported

Tank ID:	618893
Tank Name:	2
Install Date:	1/1/0001
Capacity:	111 TO 1,100 Gallons
Tank Upgrade Date:	1/1/0001
TankSystem Status:	Removed
TankSystem Status Change Date:	8/16/2005
Tank Status:	Removed
Tank Permit Expiration Date:	1/1/0001
Tank Closure Date:	1/1/0001
Tank Pumping System:	Not reported
Tank Spill Prevention:	Not reported
Tank Overfill Prevention:	Not reported
Tank Material:	Not reported
Tank Construction:	Not reported
Tank Tightness Test:	Not reported
Tank Corrosion Protection:	Not reported
Pipe Material:	Not reported
Pipe Construction:	Not reported
Pipe Primary Release Detection:	Not reported

TIME OIL BILLS TIRES PR 01443 (Continued) **U003800986**

Pipe Second Release Detection:	Not reported
Pipe Corrosion Protection:	Not reported
Tank Primary Release Detection:	Not reported
Tank Second Release Detection:	Not reported
Pipe Tightness Test:	Not reported
Tank Actual Status Date:	7/28/2004
Tag Number:	Not reported

Tank ID:	618894
Tank Name:	3
Install Date:	1/1/0001
Capacity:	111 TO 1,100 Gallons
Tank Upgrade Date:	1/1/0001
TankSystem Status:	Removed
TankSystem Status Change Date:	8/16/2005
Tank Status:	Removed
Tank Permit Expiration Date:	1/1/0001
Tank Closure Date:	1/1/0001
Tank Pumping System:	Not reported
Tank Spill Prevention:	Not reported
Tank Overfill Prevention:	Not reported
Tank Material:	Not reported
Tank Construction:	Not reported
Tank Tightness Test:	Not reported
Tank Corrosion Protection:	Not reported
Pipe Material:	Not reported
Pipe Construction:	Not reported
Pipe Primary Release Detection:	Not reported
Pipe Second Release Detection:	Not reported
Pipe Corrosion Protection:	Not reported
Tank Primary Release Detection:	Not reported
Tank Second Release Detection:	Not reported
Pipe Tightness Test:	Not reported
Tank Actual Status Date:	7/28/2004
Tag Number:	Not reported

AL206 **F & N INVESTMENT CO LLC** **RCRA-NonGen** **1000135123**
East **1509 NW MARKET ST** **FINDS** **WAD027479922**
1/4-1/2 **SEATTLE, WA 98107** **ALLSITES**
0.490 mi. **MANIFEST**
2589 ft. **Site 4 of 4 in cluster AL**

Relative:
Higher

Actual:
81 ft.

RCRA-NonGen:

Date form received by agency:	03/03/2008
Facility name:	F & N INVESTMENT CO LLC
Facility address:	1509 NW MARKET ST SEATTLE, WA 98107
EPA ID:	WAD027479922
Mailing address:	PO BOX 468 MERCER ISLAND, WA 98040
Contact:	LYNN T MANOLOPOULOS
Contact address:	PO BOX 468 MERCER ISLAND, WA 98040
Contact country:	US
Contact telephone:	(425)646-6100
Contact email:	Not reported
EPA Region:	10

F & N INVESTMENT CO LLC (Continued) **1000135123**

Classification: Non-Generator
Description: Handler: Non-Generators do not presently generate hazardous waste

Owner/Operator Summary:
Owner/operator name: F & N INVESTMENT CO LLC
Owner/operator address: PO BOX 468
MERCER ISLAND, WA 98040
Owner/operator country: US
Owner/operator telephone: Not reported
Legal status: Private
Owner/Operator Type: Operator
Owner/Op start date: 12/12/1996
Owner/Op end date: Not reported

Handler Activities Summary:
U.S. importer of hazardous waste: No
Mixed waste (haz. and radioactive): No
Recycler of hazardous waste: No
Transporter of hazardous waste: No
Treater, storer or disposer of HW: No
Underground injection activity: No
On-site burner exemption: No
Furnace exemption: No
Used oil fuel burner: No
Used oil processor: No
User oil refiner: No
Used oil fuel marketer to burner: No
Used oil Specification marketer: No
Used oil transfer facility: No
Used oil transporter: No
Off-site waste receiver: Commercial status unknown

Historical Generators:
Date form received by agency: 12/31/2007
Facility name: F & N INVESTMENT CO LLC
Classification: Not a generator, verified

Date form received by agency: 12/31/2005
Facility name: F & N INVESTMENT CO LLC
Classification: Small Quantity Generator

Date form received by agency: 12/31/2003
Facility name: F & N INVESTMENT CO LLC
Classification: Not a generator, verified

Date form received by agency: 02/29/2000
Facility name: F & N INVESTMENT CO LLC
Classification: Large Quantity Generator

Violation Status: No violations found

FINDS:

Registry ID: 110005318192

Environmental Interest/Information System

F & N INVESTMENT CO LLC (Continued) **1000135123**

Washington Facility / Site Identification System (WA-FSIS) provides a means to query and display data maintained by the Washington Department of Ecology. This system contains key information for each facility/site that is currently, or has been, of interest to the Air Quality, Dam Safety, Hazardous Waste, Toxics Cleanup, and Water Quality Programs.

RCRAInfo is a national information system that supports the Resource Conservation and Recovery Act (RCRA) program through the tracking of events and activities related to facilities that generate, transport, and treat, store, or dispose of hazardous waste. RCRAInfo allows RCRA program staff to track the notification, permit, compliance, and corrective action activities required under RCRA.

ALLSITES:

Facility Id:	51263452
Latitude:	47.668579999999999
Longitude:	-122.37609999999999
Geographic location identifier (alias facid):	51263452
Facility Name:	F & N Investment Co LLC
Latitude Decimal Degrees:	47.668579999999999
Longitude Decimal Degrees:	-122.37609999999999
Coordinate Point Areal Extent Code:	99
Horizontal Accuracy Code:	99
Coordinate Point Geographic Position Code:	99
Location Verified Code:	N

Geographic Location Identifier (Alias Facid):	51263452
Interaction (Aka Env Int) Type Code:	HWG
Interaction (Aka Env Int) Description:	Hazardous Waste Generator
Interaction Status:	I
Federal Program Indentifier:	WAD027479922
Interaction Start Date:	6/23/1987
Interaction End Date:	10/1/1993

Geographic Location Identifier (Alias Facid):	51263452
Interaction (Aka Env Int) Type Code:	HWG
Interaction (Aka Env Int) Description:	Hazardous Waste Generator
Interaction Status:	I
Federal Program Indentifier:	WAD027479922
Interaction Start Date:	2/24/1998
Interaction End Date:	12/31/2003

Geographic Location Identifier (Alias Facid):	51263452
Interaction (Aka Env Int) Type Code:	HWOTHER
Interaction (Aka Env Int) Description:	Haz Waste Management Activity
Interaction Status:	I
Federal Program Indentifier:	WAD027479922
Interaction Start Date:	12/31/2003
Interaction End Date:	12/31/2009

Geographic Location Identifier (Alias Facid):	51263452
Interaction (Aka Env Int) Type Code:	HWOTHER
Interaction (Aka Env Int) Description:	Haz Waste Management Activity
Interaction Status:	A
Federal Program Indentifier:	WAD027479922

F & N INVESTMENT CO LLC (Continued) **1000135123**

Interaction Start Date: 12/31/2007
Interaction End Date: Not reported

Geographic Location Identifier (Alias Facid): 51263452
Interaction (Aka Env Int) Type Code: HWG
Interaction (Aka Env Int) Description: Hazardous Waste Generator
Interaction Status: I
Federal Program Indentifier: WAD027479922
Interaction Start Date: 12/31/2004
Interaction End Date: 12/31/2007

Geographic Location Identifier (Alias Facid): 51263452
Interaction (Aka Env Int) Type Code: HWG
Interaction (Aka Env Int) Description: Hazardous Waste Generator
Interaction Status: A
Federal Program Indentifier: WAD027479922
Interaction Start Date: 12/31/2009
Interaction End Date: Not reported

WA MANIFEST:
Facility Site ID Number: 51263452
SWC Desc: Not reported
FWC Desc: Not reported
Form Comm: Not reported
Data Year: 2008
Permit by Rule: False
Treatment by Generator: False
Mixed radioactive waste: False
Importer of hazardous waste: False
Immediate recycler: False
Treatment/Storage/Disposal/Recycling Facility: False
Generator of dangerous fuel waste: False
Generator marketing to burner: False
"Other marketers (i.e., blender, distributor, etc.)": False
Utility boiler burner: False
Industry boiler burner: False
Industrial Furnace: False
Smelter defferal: False
Universal waste - batteries - generate: False
Universal waste - thermostats - generate: False
Universal waste - mercury - generate: False
Universal waste - lamps - generate: False
Universal waste - batteries - accumulate: False
Universal waste - thermostats - accumulate: False
Universal waste - mercury - accumulate: False
Universal waste - lamps - accumulate: False
Destination Facility for Universal Waste: False
Off-specification used oil burner - utility boiler: False
Off-specification used oil burner - industrial boiler: False
Off-specification used oil burner - industrial furnace: False
EPA ID: WAD027479922
Facility Address 2: Not reported
TAX REG NBR: 916102710
NAICS CD: 53112
BUSINESS TYPE: Retail shopping center
MAIL NAME: F & N INVESTMENT CO LLC

F & N INVESTMENT CO LLC (Continued) **1000135123**

MAIL ADDR LINE1:	PO Box 468
MAIL CITY,ST,ZIP:	Mercer Island, WA 98040
MAIL COUNTRY:	UNITED STATES
LEGAL ORG NAME:	F & N INVESTMENT CO LLC
LEGAL ORG TYPE:	Private
LEGAL ADDR LINE1:	PO Box 468
LEGAL CITY,ST,ZIP:	Mercer Island, WA 98040
LEGAL COUNTRY:	UNITED STATES
LEGAL PHONE NBR:	(206)465-1509
LEGAL EFFECTIVE DATE:	12/12/1996
LAND ORG NAME:	F & N INVESTMENT CO LLC
LAND ORG TYPE:	Private
LAND PERSON NAME:	Not reported
LAND ADDR LINE1:	PO Box 468
LAND CITY,ST,ZIP:	Mercer Island, WA 98040
LAND COUNTRY:	UNITED STATES
LAND PHONE NBR:	(206)465-1509
OPERATOR ORG NAME:	F & N INVESTMENT CO LLC
OPERATOR ORG TYPE:	Private
OPERATOR ADDR LINE1:	PO Box 468
OPERATOR CITY,ST,ZIP:	Mercer Island, WA 98040
OPERATOR COUNTRY:	UNITED STATES
OPERATOR PHONE NBR:	(206)465-1509
OPERATOR EFFECTIVE DATE:	12/12/1996
SITE CONTACT NAME:	Lynn T Manolopoulos
SITE CONTACT ADDR LINE1:	777 108th Ave NE Ste 2300
SITE CONTACT ZIP:	BELLEVUE, WA 98004-5149
SITE CONTACT COUNTRY:	UNITED STATES
SITE CONTACT PHONE NBR:	425-646-6100
SITE CONTACT EMAIL:	lynnmanolopoulos@dwt.com
FORM CONTACT NAME:	Lynn T Manolopoulos
FORM CONTACT ADDR LINE1:	777 108th Ave NE Ste 2300
FORM CONTACT CITY,ST,ZIP:	BELLEVUE, WA 98004-5149
FORM CONTACT COUNTRY:	UNITED STATES
FORM CONTACT PHONE NBR:	425-646-6100
FORM CONTACT EMAIL:	lynnmanolopoulos@dwt.com
GEN STATUS CD:	XQG
MONTHLY GENERATION:	False
BATCH GENERATION:	False
ONE TIME GENERATION:	False
TRANSPORTS OWN WASTE:	False
TRANSPORTS OTHRS WASTE:	False
RECYCLER ONSITE:	False
TRANSFER FACILITY:	False
OTHER EXEMPTION:	Not reported
UW BATTERY GEN:	False
USED OIL TRANSPORTER:	False
USED OIL TRANSFER FACLTY:	False
USED OIL PROCESSOR:	False
USED OIL REREFINER:	False
USED OIL FUEL MRKTR DIRECTS SHPMNTS:	False
USED OIL FUEL MRKTR MEETS SPECS:	False

Facility Site ID Number:	51263452
SWC Desc:	Not reported
FWC Desc:	Not reported
Form Comm:	Not reported

F & N INVESTMENT CO LLC (Continued) **1000135123**

Data Year:	Not reported
Permit by Rule:	False
Treatment by Generator:	False
Mixed radioactive waste:	False
Importer of hazardous waste:	False
Immediate recycler:	False
Treatment/Storage/Disposal/Recycling Facility:	False
Generator of dangerous fuel waste:	False
Generator marketing to burner:	False
"Other marketers (i.e., blender, distributor, etc.)":	False
Utility boiler burner:	False
Industry boiler burner:	False
Industrial Furnace:	False
Smelter defferal:	False
Universal waste - batteries - generate:	False
Universal waste - thermostats - generate:	False
Universal waste - mercury - generate:	False
Universal waste - lamps - generate:	False
Universal waste - batteries - accumulate:	False
Universal waste - thermostats - accumulate:	False
Universal waste - mercury - accumulate:	False
Universal waste - lamps - accumulate:	False
Destination Facility for Universal Waste:	False
Off-specification used oil burner - utility boiler:	False
Off-specification used oil burner - industrial boiler:	False
Off-specification used oil burner - industrial furnace:	False
EPA ID:	WAD027479922
Facility Address 2:	Not reported
TAX REG NBR:	916102710
NAICS CD:	53112
BUSINESS TYPE:	Retail shopping center
MAIL NAME:	F & N INVESTMENT CO LLC
MAIL ADDR LINE1:	PO Box 468
MAIL CITY,ST,ZIP:	Mercer Island, WA 98040
MAIL COUNTRY:	UNITED STATES
LEGAL ORG NAME:	F & N INVESTMENT CO LLC
LEGAL ORG TYPE:	Private
LEGAL ADDR LINE1:	PO Box 468
LEGAL CITY,ST,ZIP:	Mercer Island, WA 98040
LEGAL COUNTRY:	UNITED STATES
LEGAL PHONE NBR:	(206)465-1509
LEGAL EFFECTIVE DATE:	12/12/1996
LAND ORG NAME:	F & N INVESTMENT CO LLC
LAND ORG TYPE:	Private
LAND PERSON NAME:	Not reported
LAND ADDR LINE1:	PO Box 468
LAND CITY,ST,ZIP:	Mercer Island, WA 98040
LAND COUNTRY:	UNITED STATES
LAND PHONE NBR:	(206)465-1509
OPERATOR ORG NAME:	F & N INVESTMENT CO LLC
OPERATOR ORG TYPE:	Private
OPERATOR ADDR LINE1:	PO Box 468
OPERATOR CITY,ST,ZIP:	Mercer Island, WA 98040
OPERATOR COUNTRY:	UNITED STATES
OPERATOR PHONE NBR:	(206)465-1509
OPERATOR EFFECTIVE DATE:	12/12/96
SITE CONTACT NAME:	Lynn T Manolopoulos

F & N INVESTMENT CO LLC (Continued) **1000135123**

SITE CONTACT ADDR LINE1:	777 108th Ave NE Ste 2300
SITE CONTACT ZIP:	BELLEVUE, WA 98004-5149
SITE CONTACT COUNTRY:	UNITED STATES
SITE CONTACT PHONE NBR:	425-646-6100
SITE CONTACT EMAIL:	lynnmanolopoulos@dwt.com
FORM CONTACT NAME:	Lynn T Manolopoulos
FORM CONTACT ADDR LINE1:	777 108th Ave NE Ste 2300
FORM CONTACT CITY,ST,ZIP:	BELLEVUE, WA 98004-5149
FORM CONTACT COUNTRY:	UNITED STATES
FORM CONTACT PHONE NBR:	425-646-6100
FORM CONTACT EMAIL:	lynnmanolopoulos@dwt.com
GEN STATUS CD:	XQG
MONTHLY GENERATION:	False
BATCH GENERATION:	False
ONE TIME GENERATION:	False
TRANSPORTS OWN WASTE:	False
TRANSPORTS OTHRS WASTE:	False
RECYCLER ONSITE:	False
TRANSFER FACILITY:	False
OTHER EXEMPTION:	Not reported
UW BATTERY GEN:	False
USED OIL TRANSPORTER:	False
USED OIL TRANSFER FACLTY:	False
USED OIL PROCESSOR:	False
USED OIL REREFINER:	False
USED OIL FUEL MRKTR DIRECTS SHPMNTS:	False
USED OIL FUEL MRKTR MEETS SPECS:	False

Facility Site ID Number:	51263452
SWC Desc:	Not reported
FWC Desc:	Not reported
Form Comm:	Not reported
Data Year:	Not reported
Permit by Rule:	FALSE
Treatment by Generator:	FALSE
Mixed radioactive waste:	FALSE
Importer of hazardous waste:	FALSE
Immediate recycler:	FALSE
Treatment/Storage/Disposal/Recycling Facility:	FALSE
Generator of dangerous fuel waste:	FALSE
Generator marketing to burner:	FALSE
"Other marketers (i.e., blender, distributor, etc.)":	FALSE
Utility boiler burner:	FALSE
Industry boiler burner:	FALSE
Industrial Furnace:	FALSE
Smelter defferal:	FALSE
Universal waste - batteries - generate:	FALSE
Universal waste - thermostats - generate:	FALSE
Universal waste - mercury - generate:	FALSE
Universal waste - lamps - generate:	FALSE
Universal waste - batteries - accumulate:	FALSE
Universal waste - thermostats - accumulate:	FALSE
Universal waste - mercury - accumulate:	FALSE
Universal waste - lamps - accumulate:	FALSE
Destination Facility for Universal Waste:	FALSE
Off-specification used oil burner - utility boiler:	FALSE
Off-specification used oil burner - industrial boiler:	FALSE

F & N INVESTMENT CO LLC (Continued) **1000135123**

Off-specification used oil burner - industrial furnace: FALSE
EPA ID: WAD027479922
Facility Address 2: Not reported
TAX REG NBR: 916102710
NAICS CD: 53112
BUSINESS TYPE: Retail shopping center
MAIL NAME: F & N INVESTMENT CO LLC
MAIL ADDR LINE1: PO Box 468
MAIL CITY,ST,ZIP: Mercer Island, WA 98040
MAIL COUNTRY: UNITED STATES
LEGAL ORG NAME: F & N INVESTMENT CO LLC
LEGAL ORG TYPE: Private
LEGAL ADDR LINE1: PO Box 468
LEGAL CITY,ST,ZIP: Mercer Island, WA 98040
LEGAL COUNTRY: UNITED STATES
LEGAL PHONE NBR: (206)465-1509
LEGAL EFFECTIVE DATE: 12/12/1996
LAND ORG NAME: F & N INVESTMENT CO LLC
LAND ORG TYPE: Private
LAND PERSON NAME: Not reported
LAND ADDR LINE1: PO Box 468
LAND CITY,ST,ZIP: Mercer Island, WA 98040
LAND COUNTRY: UNITED STATES
LAND PHONE NBR: (206)465-1509
OPERATOR ORG NAME: F & N INVESTMENT CO LLC
OPERATOR ORG TYPE: Private
OPERATOR ADDR LINE1: PO Box 468
OPERATOR CITY,ST,ZIP: Mercer Island, WA 98040
OPERATOR COUNTRY: UNITED STATES
OPERATOR PHONE NBR: (206)465-1509
OPERATOR EFFECTIVE DATE: 12/12/1996
SITE CONTACT NAME: Lynn T Manolopoulos
SITE CONTACT ADDR LINE1: 777 108th Ave NE Ste 2300
SITE CONTACT ZIP: BELLEVUE, WA 98004-5149
SITE CONTACT COUNTRY: UNITED STATES
SITE CONTACT PHONE NBR: 425-646-6100
SITE CONTACT EMAIL: lynnmanolopoulos@dwt.com
FORM CONTACT NAME: Lynn T Manolopoulos
FORM CONTACT ADDR LINE1: 777 108th Ave NE Ste 2300
FORM CONTACT CITY,ST,ZIP: BELLEVUE, WA 98004-5149
FORM CONTACT COUNTRY: UNITED STATES
FORM CONTACT PHONE NBR: 425-646-6100
FORM CONTACT EMAIL: lynnmanolopoulos@dwt.com
GEN STATUS CD: MQG
MONTHLY GENERATION: FALSE
BATCH GENERATION: TRUE
ONE TIME GENERATION: FALSE
TRANSPORTS OWN WASTE: FALSE
TRANSPORTS OTHRS WASTE: FALSE
RECYCLER ONSITE: FALSE
TRANSFER FACILITY: FALSE
OTHER EXEMPTION: Not reported
UW BATTERY GEN: FALSE
USED OIL TRANSPORTER: FALSE
USED OIL TRANSFER FACLTY: FALSE
USED OIL PROCESSOR: FALSE
USED OIL REREFINER: FALSE

F & N INVESTMENT CO LLC (Continued) **1000135123**

USED OIL FUEL MRKTR DIRECTS SHPMNTS: FALSE
USED OIL FUEL MRKTR MEETS SPECS: FALSE

Facility Site ID Number: 51263452
SWC Desc: Not reported
FWC Desc: Not reported
Form Comm: Not reported
Data Year: 2009
Permit by Rule: False
Treatment by Generator: False
Mixed radioactive waste: False
Importer of hazardous waste: False
Immediate recycler: False
Treatment/Storage/Disposal/Recycling Facility: False
Generator of dangerous fuel waste: False
Generator marketing to burner: False
"Other marketers (i.e., blender, distributor, etc.)": False
Utility boiler burner: False
Industry boiler burner: False
Industrial Furnace: False
Smelter defferal: False
Universal waste - batteries - generate: False
Universal waste - thermostats - generate: False
Universal waste - mercury - generate: False
Universal waste - lamps - generate: False
Universal waste - batteries - accumulate: False
Universal waste - thermostats - accumulate: False
Universal waste - mercury - accumulate: False
Universal waste - lamps - accumulate: False
Destination Facility for Universal Waste: False
Off-specification used oil burner - utility boiler: False
Off-specification used oil burner - industrial boiler: False
Off-specification used oil burner - industrial furnace: False
EPA ID: WAD027479922
Facility Address 2: Not reported
TAX REG NBR: 916102710
NAICS CD: 531120
BUSINESS TYPE: Retail shopping center
MAIL NAME: F & N INVESTMENT CO LLC
MAIL ADDR LINE1: PO Box 468
MAIL CITY,ST,ZIP: Mercer Island, WA 98040
MAIL COUNTRY: UNITED STATES
LEGAL ORG NAME: F & N INVESTMENT CO LLC
LEGAL ORG TYPE: Private
LEGAL ADDR LINE1: PO Box 468
LEGAL CITY,ST,ZIP: Mercer Island, WA 98040
LEGAL COUNTRY: UNITED STATES
LEGAL PHONE NBR: (206)465-1509
LEGAL EFFECTIVE DATE: 12/12/1996
LAND ORG NAME: F & N INVESTMENT CO LLC
LAND ORG TYPE: Private
LAND PERSON NAME: Not reported
LAND ADDR LINE1: PO Box 468
LAND CITY,ST,ZIP: Mercer Island, WA 98040
LAND COUNTRY: UNITED STATES
LAND PHONE NBR: (206)465-1509
OPERATOR ORG NAME: Walgreen Co

F & N INVESTMENT CO LLC (Continued) **1000135123**

OPERATOR ORG TYPE:	Private
OPERATOR ADDR LINE1:	200 Wilmot Rd
OPERATOR CITY,ST,ZIP:	Deerfield, IL 60015
OPERATOR COUNTRY:	UNITED STATES
OPERATOR PHONE NBR:	800-925-4733
OPERATOR EFFECTIVE DATE:	10/31/1995
SITE CONTACT NAME:	Lynn T Manolopoulos
SITE CONTACT ADDR LINE1:	777 108th Ave NE Ste 2300
SITE CONTACT ZIP:	BELLEVUE, WA 98004-5149
SITE CONTACT COUNTRY:	UNITED STATES
SITE CONTACT PHONE NBR:	425-646-6100
SITE CONTACT EMAIL:	lynnmanolopoulos@dwt.com
FORM CONTACT NAME:	Lynn T Manolopoulos
FORM CONTACT ADDR LINE1:	777 108th Ave NE Ste 2300
FORM CONTACT CITY,ST,ZIP:	BELLEVUE, WA 98004-5149
FORM CONTACT COUNTRY:	UNITED STATES
FORM CONTACT PHONE NBR:	425-646-6100
FORM CONTACT EMAIL:	lynnmanolopoulos@dwt.com
GEN STATUS CD:	MQG
MONTHLY GENERATION:	False
BATCH GENERATION:	True
ONE TIME GENERATION:	False
TRANSPORTS OWN WASTE:	False
TRANSPORTS OTHRS WASTE:	False
RECYCLER ONSITE:	False
TRANSFER FACILITY:	False
OTHER EXEMPTION:	Not reported
UW BATTERY GEN:	False
USED OIL TRANSPORTER:	False
USED OIL TRANSFER FACLTY:	False
USED OIL PROCESSOR:	False
USED OIL REREFINER:	False
USED OIL FUEL MRKTR DIRECTS SHPMNTS:	False
USED OIL FUEL MRKTR MEETS SPECS:	False

Facility Site ID Number:	51263452
SWC Desc:	Not reported
FWC Desc:	Not reported
Form Comm:	Not reported
Data Year:	Not reported
Permit by Rule:	No
Treatment by Generator:	No
Mixed radioactive waste:	No
Importer of hazardous waste:	No
Immediate recycler:	No
Treatment/Storage/Disposal/Recycling Facility:	No
Generator of dangerous fuel waste:	No
Generator marketing to burner:	No
"Other marketers (i.e., blender, distributor, etc.)":	No
Utility boiler burner:	No
Industry boiler burner:	No
Industrial Furnace:	No
Smelter defferal:	No
Universal waste - batteries - generate:	No
Universal waste - thermostats - generate:	No
Universal waste - mercury - generate:	No
Universal waste - lamps - generate:	No

F & N INVESTMENT CO LLC (Continued) **1000135123**

Universal waste - batteries - accumulate:	No
Universal waste - thermostats - accumulate:	No
Universal waste - mercury - accumulate:	No
Universal waste - lamps - accumulate:	No
Destination Facility for Universal Waste:	No
Off-specification used oil burner - utility boiler:	No
Off-specification used oil burner - industrial boiler:	No
Off-specification used oil burner - industrial furnace:	No
EPA ID:	WAD027479922
Facility Address 2:	Not reported
TAX REG NBR:	916102710
NAICS CD:	53112
BUSINESS TYPE:	Retail shopping center
MAIL NAME:	F & N INVESTMENT CO LLC
MAIL ADDR LINE1:	PO Box 468
MAIL CITY,ST,ZIP:	Mercer Island, WA 98040
MAIL COUNTRY:	UNITED STATES
LEGAL ORG NAME:	F & N INVESTMENT CO LLC
LEGAL ORG TYPE:	Private
LEGAL ADDR LINE1:	PO Box 468
LEGAL CITY,ST,ZIP:	Mercer Island, WA 98040
LEGAL COUNTRY:	UNITED STATES
LEGAL PHONE NBR:	(206)465-1509
LEGAL EFFECTIVE DATE:	12/12/1996
LAND ORG NAME:	F & N INVESTMENT CO LLC
LAND ORG TYPE:	Private
LAND PERSON NAME:	Not reported
LAND ADDR LINE1:	PO Box 468
LAND CITY,ST,ZIP:	Mercer Island, WA 98040
LAND COUNTRY:	UNITED STATES
LAND PHONE NBR:	(206)465-1509
OPERATOR ORG NAME:	F & N INVESTMENT CO LLC
OPERATOR ORG TYPE:	Private
OPERATOR ADDR LINE1:	PO Box 468
OPERATOR CITY,ST,ZIP:	Mercer Island, WA 98040
OPERATOR COUNTRY:	UNITED STATES
OPERATOR PHONE NBR:	(206)465-1509
OPERATOR EFFECTIVE DATE:	12/12/1996
SITE CONTACT NAME:	Lynn T Manolopoulos
SITE CONTACT ADDR LINE1:	777 108th Ave NE Ste 2300
SITE CONTACT ZIP:	BELLEVUE, WA 98004-5149
SITE CONTACT COUNTRY:	UNITED STATES
SITE CONTACT PHONE NBR:	425-646-6100
SITE CONTACT EMAIL:	lynnmanolopoulos@dwt.com
FORM CONTACT NAME:	Lynn T Manolopoulos
FORM CONTACT ADDR LINE1:	777 108th Ave NE Ste 2300
FORM CONTACT CITY,ST,ZIP:	BELLEVUE, WA 98004-5149
FORM CONTACT COUNTRY:	UNITED STATES
FORM CONTACT PHONE NBR:	425-646-6100
FORM CONTACT EMAIL:	lynnmanolopoulos@dwt.com
GEN STATUS CD:	MQG
MONTHLY GENERATION:	No
BATCH GENERATION:	Yes
ONE TIME GENERATION:	No
TRANSPORTS OWN WASTE:	No
TRANSPORTS OTHRS WASTE:	No
RECYCLER ONSITE:	No

F & N INVESTMENT CO LLC (Continued) **1000135123**

TRANSFER FACILITY: No
OTHER EXEMPTION: Not reported
UW BATTERY GEN: No
USED OIL TRANSPORTER: No
USED OIL TRANSFER FACLTY: No
USED OIL PROCESSOR: No
USED OIL REREFINER: No
USED OIL FUEL MRKTR DIRECTS SHPMNTS: No
USED OIL FUEL MRKTR MEETS SPECS: No

Click this hyperlink while viewing on your computer to access additional WA MANIFEST: detail in the EDR Site Report.

---

207 South 1/4-1/2 0.491 mi. 2594 ft.

NORTHWEST INSTRUMENT CO INC
2525 W COMMODORE WAY
SEATTLE, WA 98199

ALLSITES UST **U004021137 N/A**

Relative: Lower

Actual: 48 ft.

ALLSITES:
Facility Id: 68775573
Latitude: 47.661189999999998
Longitude: -122.39024000000001
Geographic location identifier (alias facid): 68775573
Facility Name: NORTHWEST INSTRUMENT CO INC
Latitude Decimal Degrees: 47.661189999999998
Longitude Decimal Degrees: -122.39024000000001
Coordinate Point Areal Extent Code: 4
Horizontal Accuracy Code: 6
Coordinate Point Geographic Position Code: 5
Location Verified Code: N

Geographic Location Identifier (Alias Facid): 68775573
Interaction (Aka Env Int) Type Code: UST
Interaction (Aka Env Int) Description: Underground Storage Tank
Interaction Status: I
Federal Program Indentifier: 2882
Interaction Start Date: 2/29/2000
Interaction End Date: 5/3/2000

UST:
Facility ID: 68775573
Site ID: 2882
Lat Deg: 47
Lat Min: 39
Lat Sec: 40.2839999999918
Long Deg: -122
Long Min: 23
Long Sec: 24.8640000000205
UBI: Not reported
Phone Number: 2062848080

Tank ID: 8076
Tank Name: 2
Install Date: 12/31/1964
Capacity: Not reported

NORTHWEST INSTRUMENT CO INC (Continued) **U004021137**

Tank Upgrade Date:	1/1/0001
TankSystem Status:	Removed
TankSystem Status Change Date:	8/26/1996
Tank Status:	Removed
Tank Permit Expiration Date:	1/1/0001
Tank Closure Date:	1/1/0001
Tank Pumping System:	Not reported
Tank Spill Prevention:	Not reported
Tank Overfill Prevention:	Not reported
Tank Material:	Not reported
Tank Construction:	Not reported
Tank Tightness Test:	Not reported
Tank Corrosion Protection:	Not reported
Pipe Material:	Not reported
Pipe Construction:	Not reported
Pipe Primary Release Detection:	Not reported
Pipe Second Release Detection:	Not reported
Pipe Corrosion Protection:	Not reported
Tank Primary Release Detection:	Not reported
Tank Second Release Detection:	Not reported
Pipe Tightness Test:	Not reported
Tank Actual Status Date:	8/6/1996
Tag Number:	Not reported

Tank ID:	8147
Tank Name:	1
Install Date:	12/31/1964
Capacity:	Not reported
Tank Upgrade Date:	1/1/0001
TankSystem Status:	Removed
TankSystem Status Change Date:	8/26/1996
Tank Status:	Removed
Tank Permit Expiration Date:	1/1/0001
Tank Closure Date:	1/1/0001
Tank Pumping System:	Not reported
Tank Spill Prevention:	Not reported
Tank Overfill Prevention:	Not reported
Tank Material:	Not reported
Tank Construction:	Not reported
Tank Tightness Test:	Not reported
Tank Corrosion Protection:	Not reported
Pipe Material:	Not reported
Pipe Construction:	Not reported
Pipe Primary Release Detection:	Not reported
Pipe Second Release Detection:	Not reported
Pipe Corrosion Protection:	Not reported
Tank Primary Release Detection:	Not reported
Tank Second Release Detection:	Not reported
Pipe Tightness Test:	Not reported
Tank Actual Status Date:	8/6/1996
Tag Number:	Not reported

AK208 **ASP PROPERTY** **FINDS** **1007071495**
South **4459 26TH AVE W** **ALLSITES** **N/A**
1/4-1/2 **SEATTLE, WA 98199** **CSCSL NFA**
0.497 mi. **VCP**
2626 ft. **Site 5 of 5 in cluster AK**

Relative:
Higher

Actual:
56 ft.

FINDS:

Registry ID: 110015481138

Environmental Interest/Information System
Washington Facility / Site Identification System (WA-FSIS) provides a means to query and display data maintained by the Washington Department of Ecology. This system contains key information for each facility/site that is currently, or has been, of interest to the Air Quality, Dam Safety, Hazardous Waste, Toxics Cleanup, and Water Quality Programs.

ALLSITES:

Facility Id:	38962161
Latitude:	47.661008000000002
Longitude:	-122.390246
Geographic location identifier (alias facid):	38962161
Facility Name:	ASP PROPERTY
Latitude Decimal Degrees:	47.661008000000002
Longitude Decimal Degrees:	-122.390246
Coordinate Point Areal Extent Code:	3
Horizontal Accuracy Code:	9
Coordinate Point Geographic Position Code:	8
Location Verified Code:	N
Geographic Location Identifier (Alias Facid):	38962161
Interaction (Aka Env Int) Type Code:	SCS
Interaction (Aka Env Int) Description:	State Cleanup Site
Interaction Status:	I
Federal Program Indentifier:	Not reported
Interaction Start Date:	1/4/1991
Interaction End Date:	9/2/2003
Geographic Location Identifier (Alias Facid):	38962161
Interaction (Aka Env Int) Type Code:	VOLCLNST
Interaction (Aka Env Int) Description:	Voluntary Cleanup Sites
Interaction Status:	I
Federal Program Indentifier:	NW1100
Interaction Start Date:	5/14/2003
Interaction End Date:	7/2/2003

CSCSL NFA:

Facility/Site Id:	38962161
NFA Type:	Removed from Hazardous Sites List (HSL)
NFA Date:	9/2/2003
Rank:	4
VCP:	Y

VCP:
edr_fstat: WA

ASP PROPERTY (Continued) **1007071495**

edr_fzip: 98199
edr_fcnty: KING
edr_zip: 98199-1218
Facility ID: 38962161
VCP Status: Not reported
VCP: Y
Ecology Status: Not reported
NFA Type: Removed from Hazardous Sites List (HSL)
Date NFA: 9/2/2003
Rank: 4

---

209 SHINING OCEAN **CSCSL S104971214**
South 2440 W COMMODORE WAY **ALLSITES N/A**
1/2-1 SEATTLE, WA 98199
0.518 mi.
2734 ft.

Relative: Lower

Actual: 47 ft.

CSCSL:
Facility ID: 31234452
Facility Type: Not reported
Region: Northwest
Ecology Status Code: 1
Entered Date: 1/8/2001
Updated Date: 6/23/2009
Brownfield Status: 0
Rank Status: Not reported
PSI Status: 1
Clean Method: Not reported
Drinking Water Type: Not reported
Cleanup Standard: Not reported
Acres Remediated: Not reported
Latitude: 47.66065
Longitude: -122.39541
Lat/Long: 47.66065 / -122.39541
Lat/Long (dms): 47 39 38.34 / -122 23 43.476
Media Status Desc: 1/1/0001
Affected Media: Groundwater
Affected Media Status: Confirmed
Pesticides: Not reported
Petroleum Products: Confirmed
Phenolic Compounds: Not reported
Reactive Wastes: Not reported
Corrosive Wastes: Not reported
Radioactive Wastes: Not reported
Asbestos: Not reported
Responsible Unit: NORTHWEST
Arsenic Code: Not reported
MTBE Code: Not reported
UXO Code: Not reported
Dioxin: Not reported
Non-Halogenated Solvents: Not reported
Base/Neutral/Acid Organics: Not reported
Halogenated Organic Compounds: Not reported
EPA Priority Pollutants - Metals and Cyanide: Not reported
Metals - Other non-priority pollutant medals: Not reported
Polychlorinated biPhenyls (PCBs): Not reported
Polynuclear Aromatic Hydrocarbons (PAH): Not reported
Conventional Contaminants, Organic: Not reported

SHINING OCEAN (Continued) **S104971214**

Conventional Contaminants, Inorganic:	Not reported
Tibutyl Tin Contaminant Group:	Not reported
Bioassay/Benthic Failures Contaminant Group:	Not reported
Wood Debris Contaminant Group:	Not reported
Other Deleterious Substance Group:	Not reported
Ecology Site Status (MTCA cleanup process):	Awaiting SHA

Facility ID:	31234452
Facility Type:	Not reported
Region:	Northwest
Ecology Status Code:	1
Entered Date:	1/8/2001
Updated Date:	6/23/2009
Brownfield Status:	0
Rank Status:	Not reported
PSI Status:	1
Clean Method:	Not reported
Drinking Water Type:	Not reported
Cleanup Standard:	Not reported
Acres Remediated:	Not reported
Latitude:	47.66065
Longitude:	-122.39541
Lat/Long:	47.66065 / -122.39541
Lat/Long (dms):	47 39 38.34 / -122 23 43.476
Media Status Desc:	1/1/0001
Affected Media:	Soil
Affected Media Status:	Confirmed
Pesticides:	Not reported
Petroleum Products:	Confirmed
Phenolic Compounds:	Not reported
Reactive Wastes:	Not reported
Corrosive Wastes:	Not reported
Radioactive Wastes:	Not reported
Asbestos:	Not reported
Responsible Unit:	NORTHWEST
Arsenic Code:	Not reported
MTBE Code:	Not reported
UXO Code:	Not reported
Dioxin:	Not reported

Non-Halogenated Solvents:	Not reported
Base/Neutral/Acid Organics:	Not reported
Halogenated Organic Compounds:	Not reported
EPA Priority Pollutants - Metals and Cyanide:	Not reported
Metals - Other non-priority pollutant medals:	Not reported
Polychlorinated biPhenyls (PCBs):	Not reported
Polynuclear Aromatic Hydrocarbons (PAH):	Not reported
Conventional Contaminants, Organic:	Not reported
Conventional Contaminants, Inorganic:	Not reported
Tibutyl Tin Contaminant Group:	Not reported
Bioassay/Benthic Failures Contaminant Group:	Not reported
Wood Debris Contaminant Group:	Not reported
Other Deleterious Substance Group:	Not reported
Ecology Site Status (MTCA cleanup process):	Awaiting SHA

ALLSITES:

Facility Id:	31234452
Latitude:	47.660649999999997

SHINING OCEAN (Continued) **S104971214**

Longitude:	-122.39541
Geographic location identifier (alias facid):	31234452
Facility Name:	Shining Ocean
Latitude Decimal Degrees:	47.660649999999997
Longitude Decimal Degrees:	-122.39541
Coordinate Point Areal Extent Code:	99
Horizontal Accuracy Code:	99
Coordinate Point Geographic Position Code:	99
Location Verified Code:	Y
Geographic Location Identifier (Alias Facid):	31234452
Interaction (Aka Env Int) Type Code:	INDUSTGP
Interaction (Aka Env Int) Description:	Industrial SW GP
Interaction Status:	A
Federal Program Indentifier:	WAR002914
Interaction Start Date:	3/25/1997
Interaction End Date:	Not reported
Geographic Location Identifier (Alias Facid):	31234452
Interaction (Aka Env Int) Type Code:	SCS
Interaction (Aka Env Int) Description:	State Cleanup Site
Interaction Status:	A
Federal Program Indentifier:	Not reported
Interaction Start Date:	8/17/2007
Interaction End Date:	Not reported
Geographic Location Identifier (Alias Facid):	31234452
Interaction (Aka Env Int) Type Code:	VOLCLNST
Interaction (Aka Env Int) Description:	Voluntary Cleanup Sites
Interaction Status:	I
Federal Program Indentifier:	NW0589
Interaction Start Date:	1/8/2001
Interaction End Date:	8/17/2007
Geographic Location Identifier (Alias Facid):	31234452
Interaction (Aka Env Int) Type Code:	TIER2
Interaction (Aka Env Int) Description:	Emergency/Haz Chem Rpt TIER2
Interaction Status:	I
Federal Program Indentifier:	CRK000022590
Interaction Start Date:	1/1/1990
Interaction End Date:	5/5/2003

---

210 **THE TUX SHOP** **RCRA-CESQG** **1001490972**
East **5409 15TH AVE NW** **FINDS** **WAD988519930**
1/2-1 **SEATTLE, WA 98107** **CSCSL**
0.519 mi. **ALLSITES**
2742 ft. **UIC**

Relative:
Higher

Actual:
74 ft.

RCRA-CESQG:

Date form received by agency:	03/05/1997
Facility name:	THE TUX SHOP
Facility address:	5409 15TH AVE NW SEATTLE, WA 98107
EPA ID:	WAD988519930
Mailing address:	PO BOX 399 EDMONDS, WA 98020
Contact:	GARY GUNDERSON

THE TUX SHOP (Continued) **1001490972**

Contact address: PO BOX 399
EDMONDS, WA 98020
Contact country: US
Contact telephone: (360)640-7612
Contact email: Not reported
EPA Region: 10
Classification: Conditionally Exempt Small Quantity Generator
Description: Handler: generates 100 kg or less of hazardous waste per calendar month, and accumulates 1000 kg or less of hazardous waste at any time; or generates 1 kg or less of acutely hazardous waste per calendar month, and accumulates at any time: 1 kg or less of acutely hazardous waste; or 100 kg or less of any residue or contaminated soil, waste or other debris resulting from the cleanup of a spill, into or on any land or water, of acutely hazardous waste; or generates 100 kg or less of any residue or contaminated soil, waste or other debris resulting from the cleanup of a spill, into or on any land or water, of acutely hazardous waste during any calendar month, and accumulates at any time: 1 kg or less of acutely hazardous waste; or 100 kg or less of any residue or contaminated soil, waste or other debris resulting from the cleanup of a spill, into or on any land or water, of acutely hazardous waste

Owner/Operator Summary:
Owner/operator name: FN & F INVESTMENT CO
Owner/operator address: PO BOX 399
EDMONDS, WA 98020
Owner/operator country: US
Owner/operator telephone: Not reported
Legal status: Private
Owner/Operator Type: Owner
Owner/Op start date: 03/05/1997
Owner/Op end date: Not reported

Handler Activities Summary:
U.S. importer of hazardous waste: No
Mixed waste (haz. and radioactive): No
Recycler of hazardous waste: No
Transporter of hazardous waste: No
Treater, storer or disposer of HW: No
Underground injection activity: No
On-site burner exemption: No
Furnace exemption: No
Used oil fuel burner: No
Used oil processor: No
User oil refiner: No
Used oil fuel marketer to burner: No
Used oil Specification marketer: No
Used oil transfer facility: No
Used oil transporter: No
Off-site waste receiver: Commercial status unknown

Violation Status: No violations found

FINDS:

Registry ID: 110005385635

THE TUX SHOP (Continued) **1001490972**

Environmental Interest/Information System

Washington Facility / Site Identification System (WA-FSIS) provides a means to query and display data maintained by the Washington Department of Ecology. This system contains key information for each facility/site that is currently, or has been, of interest to the Air Quality, Dam Safety, Hazardous Waste, Toxics Cleanup, and Water Quality Programs.

RCRAInfo is a national information system that supports the Resource Conservation and Recovery Act (RCRA) program through the tracking of events and activities related to facilities that generate, transport, and treat, store, or dispose of hazardous waste. RCRAInfo allows RCRA program staff to track the notification, permit, compliance, and corrective action activities required under RCRA.

CSCSL:

Facility ID:	6819
Facility Type:	Not reported
Region:	Northwest
Ecology Status Code:	1
Entered Date:	2/2/1997
Updated Date:	6/23/2009
Brownfield Status:	0
Rank Status:	Not reported
PSI Status:	Not reported
Clean Method:	Not reported
Drinking Water Type:	Not reported
Cleanup Standard:	Not reported
Acres Remediated:	Not reported
Latitude:	47.668526
Longitude:	-122.376457
Lat/Long:	47.668526 / -122.376457
Lat/Long (dms):	47 40 6.694 / -122 22 35.245
Media Status Desc:	1/1/0001
Affected Media:	Groundwater
Affected Media Status:	Confirmed
Pesticides:	Not reported
Petroleum Products:	Not reported
Phenolic Compounds:	Not reported
Reactive Wastes:	Not reported
Corrosive Wastes:	Not reported
Radioactive Wastes:	Not reported
Asbestos:	Not reported
Responsible Unit:	NORTHWEST
Arsenic Code:	Not reported
MTBE Code:	Not reported
UXO Code:	Not reported
Dioxin:	Not reported
Non-Halogenated Solvents:	Not reported
Base/Neutral/Acid Organics:	Not reported
Halogenated Organic Compounds:	Confirmed
EPA Priority Pollutants - Metals and Cyanide:	Not reported
Metals - Other non-priority pollutant medals:	Not reported
Polychlorinated biPhenyls (PCBs):	Not reported
Polynuclear Aromatic Hydrocarbons (PAH):	Not reported
Conventional Contaminants, Organic:	Not reported

THE TUX SHOP (Continued) **1001490972**

Conventional Contaminants, Inorganic:	Not reported
Tibutyl Tin Contaminant Group:	Not reported
Bioassay/Benthic Failures Contaminant Group:	Not reported
Wood Debris Contaminant Group:	Not reported
Other Deleterious Substance Group:	Not reported
Ecology Site Status (MTCA cleanup process):	Awaiting SHA

Facility ID:	6819
Facility Type:	Not reported
Region:	Northwest
Ecology Status Code:	1
Entered Date:	2/2/1997
Updated Date:	6/23/2009
Brownfield Status:	0
Rank Status:	Not reported
PSI Status:	Not reported
Clean Method:	Not reported
Drinking Water Type:	Not reported
Cleanup Standard:	Not reported
Acres Remediated:	Not reported
Latitude:	47.668526
Longitude:	-122.376457
Lat/Long:	47.668526 / -122.376457
Lat/Long (dms):	47 40 6.694 / -122 22 35.245
Media Status Desc:	1/1/0001
Affected Media:	Soil
Affected Media Status:	Confirmed
Pesticides:	Not reported
Petroleum Products:	Not reported
Phenolic Compounds:	Not reported
Reactive Wastes:	Not reported
Corrosive Wastes:	Not reported
Radioactive Wastes:	Not reported
Asbestos:	Not reported
Responsible Unit:	NORTHWEST
Arsenic Code:	Not reported
MTBE Code:	Not reported
UXO Code:	Not reported
Dioxin:	Not reported
Non-Halogenated Solvents:	Not reported
Base/Neutral/Acid Organics:	Not reported
Halogenated Organic Compounds:	Confirmed
EPA Priority Pollutants - Metals and Cyanide:	Not reported
Metals - Other non-priority pollutant medals:	Not reported
Polychlorinated biPhenyls (PCBs):	Not reported
Polynuclear Aromatic Hydrocarbons (PAH):	Not reported
Conventional Contaminants, Organic:	Not reported
Conventional Contaminants, Inorganic:	Not reported
Tibutyl Tin Contaminant Group:	Not reported
Bioassay/Benthic Failures Contaminant Group:	Not reported
Wood Debris Contaminant Group:	Not reported
Other Deleterious Substance Group:	Not reported
Ecology Site Status (MTCA cleanup process):	Awaiting SHA

ALLSITES:

Facility Id:	6819
Latitude:	47.668526

THE TUX SHOP (Continued) **1001490972**

Longitude:	-122.376457
Geographic location identifier (alias facid):	6819
Facility Name:	THE TUX SHOP
Latitude Decimal Degrees:	47.668526
Longitude Decimal Degrees:	-122.376457
Coordinate Point Areal Extent Code:	4
Horizontal Accuracy Code:	11
Coordinate Point Geographic Position Code:	8
Location Verified Code:	N

Geographic Location Identifier (Alias Facid):	6819
Interaction (Aka Env Int) Type Code:	TIER2
Interaction (Aka Env Int) Description:	Emergency/Haz Chem Rpt TIER2
Interaction Status:	I
Federal Program Indentifier:	WAD988519930
Interaction Start Date:	1/1/1988
Interaction End Date:	7/4/1776

Geographic Location Identifier (Alias Facid):	6819
Interaction (Aka Env Int) Type Code:	HWG
Interaction (Aka Env Int) Description:	Hazardous Waste Generator
Interaction Status:	I
Federal Program Indentifier:	WAD988519930
Interaction Start Date:	4/16/1993
Interaction End Date:	12/31/1996

Geographic Location Identifier (Alias Facid):	6819
Interaction (Aka Env Int) Type Code:	SCS
Interaction (Aka Env Int) Description:	State Cleanup Site
Interaction Status:	A
Federal Program Indentifier:	Not reported
Interaction Start Date:	2/2/1997
Interaction End Date:	Not reported

UIC:

Site Number:	30012
Site Status:	Rule-authorized
Owner Name:	. - F & N Investment Co., LLC
Well Status:	Active
EPA Well Type:	5W9
Well Count:	1
Latitude:	47.670999999999999
Longitude:	-122.379
Groundwater Protection Act:	Not reported

---

211 **TEXACO STATION 632320049** **CSCSL** **U003026999**
East **5500 15TH NW** **ALLSITES** **N/A**
1/2-1 **SEATTLE, WA 98107** **UST**
0.528 mi. **VCP**
2789 ft.

Relative:
Higher

Actual:
79 ft.

CSCSL:

Facility ID:	32794934
Facility Type:	VCP
Region:	Northwest
Ecology Status Code:	3

TEXACO STATION 632320049 (Continued) **U003026999**

Entered Date:	12/13/2001
Updated Date:	1/14/2009
Brownfield Status:	0
Rank Status:	Not reported
PSI Status:	Not reported
Clean Method:	Not reported
Drinking Water Type:	Not reported
Cleanup Standard:	Not reported
Acres Remediated:	Not reported
Latitude:	47.66844
Longitude:	-122.377319
Lat/Long:	47.66844 / -122.377319
Lat/Long (dms):	47 40 6.384 / -122 22 38.348
Media Status Desc:	12/30/2008
Affected Media:	Groundwater
Affected Media Status:	Confirmed
Pesticides:	Not reported
Petroleum Products:	Confirmed
Phenolic Compounds:	Not reported
Reactive Wastes:	Not reported
Corrosive Wastes:	Not reported
Radioactive Wastes:	Not reported
Asbestos:	Not reported
Responsible Unit:	NORTHWEST
Arsenic Code:	Not reported
MTBE Code:	Below Cleanup Level
UXO Code:	Not reported
Dioxin:	Not reported
Non-Halogenated Solvents:	Not reported
Base/Neutral/Acid Organics:	Not reported
Halogenated Organic Compounds:	Not reported
EPA Priority Pollutants - Metals and Cyanide:	Not reported
Metals - Other non-priority pollutant medals:	Below Cleanup Level
Polychlorinated biPhenyls (PCBs):	Not reported
Polynuclear Aromatic Hydrocarbons (PAH):	Not reported
Conventional Contaminants, Organic:	Not reported
Conventional Contaminants, Inorganic:	Not reported
Tibutyl Tin Contaminant Group:	Not reported
Bioassay/Benthic Failures Contaminant Group:	Not reported
Wood Debris Contaminant Group:	Not reported
Other Deleterious Substance Group:	Not reported
Ecology Site Status (MTCA cleanup process):	RA in Progress

Facility ID:	32794934
Facility Type:	VCP
Region:	Northwest
Ecology Status Code:	3
Entered Date:	12/13/2001
Updated Date:	1/14/2009
Brownfield Status:	0
Rank Status:	Not reported
PSI Status:	Not reported
Clean Method:	Not reported
Drinking Water Type:	Not reported
Cleanup Standard:	Not reported
Acres Remediated:	Not reported
Latitude:	47.66844

TEXACO STATION 632320049 (Continued) **U003026999**

Longitude: -122.377319
Lat/Long: 47.66844 / -122.377319
Lat/Long (dms): 47 40 6.384 / -122 22 38.348
Media Status Desc: 12/30/2008
Affected Media: Soil
Affected Media Status: Confirmed
Pesticides: Not reported
Petroleum Products: Confirmed
Phenolic Compounds: Not reported
Reactive Wastes: Not reported
Corrosive Wastes: Not reported
Radioactive Wastes: Not reported
Asbestos: Not reported
Responsible Unit: NORTHWEST
Arsenic Code: Not reported
MTBE Code: Suspected
UXO Code: Not reported
Dioxin: Not reported
Non-Halogenated Solvents: Not reported
Base/Neutral/Acid Organics: Not reported
Halogenated Organic Compounds: Not reported
EPA Priority Pollutants - Metals and Cyanide: Not reported
Metals - Other non-priority pollutant medals: Suspected
Polychlorinated biPhenyls (PCBs): Not reported
Polynuclear Aromatic Hydrocarbons (PAH): Not reported
Conventional Contaminants, Organic: Not reported
Conventional Contaminants, Inorganic: Not reported
Tibutyl Tin Contaminant Group: Not reported
Bioassay/Benthic Failures Contaminant Group: Not reported
Wood Debris Contaminant Group: Not reported
Other Deleterious Substance Group: Not reported
Ecology Site Status (MTCA cleanup process): RA in Progress

ALLSITES:
Facility Id: 32794934
Latitude: 47.668439999999997
Longitude: -122.377319
Geographic location identifier (alias facid): 32794934
Facility Name: TEXACO STATION 632320049
Latitude Decimal Degrees: 47.668439999999997
Longitude Decimal Degrees: -122.377319
Coordinate Point Areal Extent Code: 4
Horizontal Accuracy Code: 6
Coordinate Point Geographic Position Code: 5
Location Verified Code: N

Geographic Location Identifier (Alias Facid): 32794934
Interaction (Aka Env Int) Type Code: UST
Interaction (Aka Env Int) Description: Underground Storage Tank
Interaction Status: A
Federal Program Indentifier: 4464
Interaction Start Date: 1/1/1983
Interaction End Date: Not reported

Geographic Location Identifier (Alias Facid): 32794934
Interaction (Aka Env Int) Type Code: VOLCLNST
Interaction (Aka Env Int) Description: Voluntary Cleanup Sites

TEXACO STATION 632320049 (Continued) **U003026999**

Interaction Status:	I
Federal Program Indentifier:	NW0815
Interaction Start Date:	12/13/2001
Interaction End Date:	6/24/2006
Geographic Location Identifier (Alias Facid):	32794934
Interaction (Aka Env Int) Type Code:	SCS
Interaction (Aka Env Int) Description:	State Cleanup Site
Interaction Status:	A
Federal Program Indentifier:	Not reported
Interaction Start Date:	6/24/2006
Interaction End Date:	Not reported
Geographic Location Identifier (Alias Facid):	32794934
Interaction (Aka Env Int) Type Code:	LUST
Interaction (Aka Env Int) Description:	LUST Facility
Interaction Status:	A
Federal Program Indentifier:	4464
Interaction Start Date:	11/5/1992
Interaction End Date:	Not reported
Geographic Location Identifier (Alias Facid):	32794934
Interaction (Aka Env Int) Type Code:	VOLCLNST
Interaction (Aka Env Int) Description:	Voluntary Cleanup Sites
Interaction Status:	A
Federal Program Indentifier:	NW2036
Interaction Start Date:	12/22/2008
Interaction End Date:	Not reported
Geographic Location Identifier (Alias Facid):	32794934
Interaction (Aka Env Int) Type Code:	TIER2
Interaction (Aka Env Int) Description:	Emergency/Haz Chem Rpt TIER2
Interaction Status:	I
Federal Program Indentifier:	WAD988503629
Interaction Start Date:	1/1/1991
Interaction End Date:	7/4/1776

UST:

Facility ID:	32794934
Site ID:	4464
Lat Deg:	47
Lat Min:	40
Lat Sec:	6.38399999998853
Long Deg:	-122
Long Min:	22
Long Sec:	38.3483999999999
UBI:	6018509540010082
Phone Number:	8002538054
Tank ID:	11743
Tank Name:	1
Install Date:	1/1/1983
Capacity:	10,000 to 19,999 Gallons
Tank Upgrade Date:	2/10/1998
TankSystem Status:	Operational
TankSystem Status Change Date:	8/26/1996

TEXACO STATION 632320049 (Continued) **U003026999**

Tank Status:	Operational
Tank Permit Expiration Date:	2/28/2011
Tank Closure Date:	1/1/0001
Tank Pumping System:	Pressurized System
Tank Spill Prevention:	Spill Bucket/Spill Box
Tank Overfill Prevention:	Overfill Alarm
Tank Material:	Fiberglass Reinforced Plastic
Tank Construction:	Single Wall Tank
Tank Tightness Test:	Not reported
Tank Corrosion Protection:	Corrosion Resistant
Pipe Material:	Fiberglass
Pipe Construction:	Double Wall Pipe
Pipe Primary Release Detection:	Automatic Line Leak Detection
Pipe Second Release Detection:	Interstitial Monitoring (sump sensor)
Pipe Corrosion Protection:	Corrosion Resistant
Tank Primary Release Detection:	Automatic Tank Gauging
Tank Second Release Detection:	Not reported
Pipe Tightness Test:	Electronic Automatic Leak Line Detector
Tank Actual Status Date:	8/6/1996
Tag Number:	A0466

Tank ID:	11823
Tank Name:	3
Install Date:	1/1/1983
Capacity:	10,000 to 19,999 Gallons
Tank Upgrade Date:	2/10/1998
TankSystem Status:	Operational
TankSystem Status Change Date:	8/26/1996
Tank Status:	Operational
Tank Permit Expiration Date:	2/28/2011
Tank Closure Date:	1/1/0001
Tank Pumping System:	Pressurized System
Tank Spill Prevention:	Spill Bucket/Spill Box
Tank Overfill Prevention:	Overfill Alarm
Tank Material:	Fiberglass Reinforced Plastic
Tank Construction:	Single Wall Tank
Tank Tightness Test:	Not reported
Tank Corrosion Protection:	Corrosion Resistant
Pipe Material:	Fiberglass
Pipe Construction:	Double Wall Pipe
Pipe Primary Release Detection:	Automatic Line Leak Detection
Pipe Second Release Detection:	Interstitial Monitoring (sump sensor)
Pipe Corrosion Protection:	Corrosion Resistant
Tank Primary Release Detection:	Automatic Tank Gauging
Tank Second Release Detection:	Not reported
Pipe Tightness Test:	Electronic Automatic Leak Line Detector
Tank Actual Status Date:	8/6/1996
Tag Number:	A0466

Tank ID:	11985
Tank Name:	2
Install Date:	1/1/1983
Capacity:	10,000 to 19,999 Gallons
Tank Upgrade Date:	2/10/1998
TankSystem Status:	Operational

TEXACO STATION 632320049 (Continued) **U003026999**

TankSystem Status Change Date:	8/26/1996
Tank Status:	Operational
Tank Permit Expiration Date:	2/28/2011
Tank Closure Date:	1/1/0001
Tank Pumping System:	Pressurized System
Tank Spill Prevention:	Spill Bucket/Spill Box
Tank Overfill Prevention:	Overfill Alarm
Tank Material:	Fiberglass Reinforced Plastic
Tank Construction:	Single Wall Tank
Tank Tightness Test:	Not reported
Tank Corrosion Protection:	Corrosion Resistant
Pipe Material:	Fiberglass
Pipe Construction:	Double Wall Pipe
Pipe Primary Release Detection:	Automatic Line Leak Detection
Pipe Second Release Detection:	Interstitial Monitoring (sump sensor)
Pipe Corrosion Protection:	Corrosion Resistant
Tank Primary Release Detection:	Automatic Tank Gauging
Tank Second Release Detection:	Not reported
Pipe Tightness Test:	Electronic Automatic Leak Line Detector
Tank Actual Status Date:	8/6/1996
Tag Number:	A0466

Tank ID:	12049
Tank Name:	4
Install Date:	1/1/1983
Capacity:	10,000 to 19,999 Gallons
Tank Upgrade Date:	2/10/1998
TankSystem Status:	Operational
TankSystem Status Change Date:	8/26/1996
Tank Status:	Operational
Tank Permit Expiration Date:	2/28/2011
Tank Closure Date:	1/1/0001
Tank Pumping System:	Pressurized System
Tank Spill Prevention:	Spill Bucket/Spill Box
Tank Overfill Prevention:	Overfill Alarm
Tank Material:	Fiberglass Reinforced Plastic
Tank Construction:	Single Wall Tank
Tank Tightness Test:	Not reported
Tank Corrosion Protection:	Corrosion Resistant
Pipe Material:	Fiberglass
Pipe Construction:	Double Wall Pipe
Pipe Primary Release Detection:	Automatic Line Leak Detection
Pipe Second Release Detection:	Interstitial Monitoring (sump sensor)
Pipe Corrosion Protection:	Corrosion Resistant
Tank Primary Release Detection:	Automatic Tank Gauging
Tank Second Release Detection:	Not reported
Pipe Tightness Test:	Electronic Automatic Leak Line Detector
Tank Actual Status Date:	8/6/1996
Tag Number:	A0466

VCP:

edr_fstat:	WA
edr_fzip:	98107-5201
edr_fcnty:	KING
edr_zip:	98107-5201
Facility ID:	32794934

TEXACO STATION 632320049 (Continued) **U003026999**

VCP Status: VCP
VCP: Not reported
Ecology Status: RA in Progress
NFA Type: RA in Progress
Date NFA: RA in Progress
Rank: RA in Progress

edr_fstat: WA
edr_fzip: 98107-5201
edr_fcnty: KING
edr_zip: 98107-5201
Facility ID: 32794934
VCP Status: VCP
VCP: Not reported
Ecology Status: RA in Progress
NFA Type: RA in Progress
Date NFA: RA in Progress
Rank: RA in Progress

212
South
1/2-1
0.548 mi.
2894 ft.

Relative:
Lower

Actual:
44 ft.

ER & JR SUTTER LLC
2360 W COMMODORE WAY
SEATTLE, WA 98199

RCRA-NonGen **1000218847**
FINDS **WAD121165831**
CSCSL
HSL
ALLSITES
MANIFEST
SPILLS

RCRA-NonGen:
Date form received by agency: 03/30/2007
Facility name: ER & JR SUTTER LLC
Facility address: 2360 W COMMODORE WAY
SEATTLE, WA 98199
EPA ID: WAD121165831
Mailing address: 425 PONTIUS AVE N STE 203
SEATTLE, WA 98109-5450
Contact: WAYNE WENZEL
Contact address: 425 PONTIUS AVE N STE 203
SEATTLE, WA 98109-5450
Contact country: US
Contact telephone: (206)268-3313
Contact email: Not reported
EPA Region: 10
Classification: Non-Generator
Description: Handler: Non-Generators do not presently generate hazardous waste

Owner/Operator Summary:
Owner/operator name: WAYNE WENZEL
Owner/operator address: 425 PONTIUS AVE N STE 203
SEATTLE, WA 98109
Owner/operator country: US
Owner/operator telephone: Not reported
Legal status: Private
Owner/Operator Type: Operator
Owner/Op start date: 02/12/2003
Owner/Op end date: Not reported

ER & JR SUTTER LLC (Continued) **1000218847**

Handler Activities Summary:
U.S. importer of hazardous waste: No
Mixed waste (haz. and radioactive): No
Recycler of hazardous waste: No
Transporter of hazardous waste: No
Treater, storer or disposer of HW: No
Underground injection activity: No
On-site burner exemption: No
Furnace exemption: No
Used oil fuel burner: No
Used oil processor: No
User oil refiner: No
Used oil fuel marketer to burner: No
Used oil Specification marketer: No
Used oil transfer facility: No
Used oil transporter: No
Off-site waste receiver: Commercial status unknown

Historical Generators:
Date form received by agency: 12/31/2005
Facility name: ER & JR SUTTER LLC
Classification: Not a generator, verified

Date form received by agency: 12/31/2003
Facility name: ER & JR SUTTER LLC
Classification: Not a generator, verified

Date form received by agency: 03/01/1996
Facility name: ER & JR SUTTER LLC
Site name: ANDERSON MARINE REPAIR INC
Classification: Large Quantity Generator

Date form received by agency: 12/31/1990
Facility name: ER & JR SUTTER LLC
Site name: ANDERSON MARINE REPAIR INC.
Classification: Large Quantity Generator

Violation Status: No violations found

FINDS:

Registry ID: 110000902186

Environmental Interest/Information System

Washington Facility / Site Identification System (WA-FSIS) provides a means to query and display data maintained by the Washington Department of Ecology. This system contains key information for each facility/site that is currently, or has been, of interest to the Air Quality, Dam Safety, Hazardous Waste, Toxics Cleanup, and Water Quality Programs.

RCRAInfo is a national information system that supports the Resource Conservation and Recovery Act (RCRA) program through the tracking of events and activities related to facilities that generate, transport, and treat, store, or dispose of hazardous waste. RCRAInfo allows RCRA program staff to track the notification, permit, compliance, and corrective action activities required under RCRA.

ER & JR SUTTER LLC (Continued) **1000218847**

CSCSL:

Facility ID:	2069
Facility Type:	Not reported
Region:	Northwest
Ecology Status Code:	2
Entered Date:	3/1/1988
Updated Date:	6/22/2009
Brownfield Status:	0
Rank Status:	1
PSI Status:	Not reported
Clean Method:	Not reported
Drinking Water Type:	Not reported
Cleanup Standard:	Not reported
Acres Remediated:	Not reported
Latitude:	47.66049
Longitude:	-122.38658
Lat/Long:	47.66049 / -122.38658
Lat/Long (dms):	47 39 37.764 / -122 23 11.688
Media Status Desc:	1/1/0001
Affected Media:	Surface Water
Affected Media Status:	Confirmed
Pesticides:	Suspected
Petroleum Products:	Confirmed
Phenolic Compounds:	Not reported
Reactive Wastes:	Not reported
Corrosive Wastes:	Not reported
Radioactive Wastes:	Not reported
Asbestos:	Not reported
Responsible Unit:	NORTHWEST
Arsenic Code:	Not reported
MTBE Code:	Not reported
UXO Code:	Not reported
Dioxin:	Not reported
Non-Halogenated Solvents:	Confirmed
Base/Neutral/Acid Organics:	Not reported
Halogenated Organic Compounds:	Confirmed
EPA Priority Pollutants - Metals and Cyanide:	Confirmed
Metals - Other non-priority pollutant medals:	Confirmed
Polychlorinated biPhenyls (PCBs):	Not reported
Polynuclear Aromatic Hydrocarbons (PAH):	Not reported
Conventional Contaminants, Organic:	Confirmed
Conventional Contaminants, Inorganic:	Confirmed
Tibutyl Tin Contaminant Group:	Not reported
Bioassay/Benthic Failures Contaminant Group:	Not reported
Wood Debris Contaminant Group:	Not reported
Other Deleterious Substance Group:	Not reported
Ecology Site Status (MTCA cleanup process):	Ranked, Awaiting RA

Facility ID:	2069
Facility Type:	Not reported
Region:	Northwest
Ecology Status Code:	2
Entered Date:	3/1/1988
Updated Date:	6/22/2009
Brownfield Status:	0
Rank Status:	1
PSI Status:	Not reported

ER & JR SUTTER LLC (Continued) **1000218847**

Clean Method:	Not reported
Drinking Water Type:	Not reported
Cleanup Standard:	Not reported
Acres Remediated:	Not reported
Latitude:	47.66049
Longitude:	-122.38658
Lat/Long:	47.66049 / -122.38658
Lat/Long (dms):	47 39 37.764 / -122 23 11.688
Media Status Desc:	1/1/0001
Affected Media:	Sediment
Affected Media Status:	Confirmed
Pesticides:	Suspected
Petroleum Products:	Confirmed
Phenolic Compounds:	Not reported
Reactive Wastes:	Not reported
Corrosive Wastes:	Not reported
Radioactive Wastes:	Not reported
Asbestos:	Not reported
Responsible Unit:	NORTHWEST
Arsenic Code:	Not reported
MTBE Code:	Not reported
UXO Code:	Not reported
Dioxin:	Not reported
Non-Halogenated Solvents:	Confirmed
Base/Neutral/Acid Organics:	Not reported
Halogenated Organic Compounds:	Confirmed
EPA Priority Pollutants - Metals and Cyanide:	Confirmed
Metals - Other non-priority pollutant medals:	Confirmed
Polychlorinated biPhenyls (PCBs):	Not reported
Polynuclear Aromatic Hydrocarbons (PAH):	Not reported
Conventional Contaminants, Organic:	Confirmed
Conventional Contaminants, Inorganic:	Confirmed
Tibutyl Tin Contaminant Group:	Confirmed
Bioassay/Benthic Failures Contaminant Group:	Not reported
Wood Debris Contaminant Group:	Not reported
Other Deleterious Substance Group:	Not reported
Ecology Site Status (MTCA cleanup process):	Ranked, Awaiting RA

Facility ID:	2069
Facility Type:	Not reported
Region:	Northwest
Ecology Status Code:	2
Entered Date:	3/1/1988
Updated Date:	6/22/2009
Brownfield Status:	0
Rank Status:	1
PSI Status:	Not reported
Clean Method:	Not reported
Drinking Water Type:	Not reported
Cleanup Standard:	Not reported
Acres Remediated:	Not reported
Latitude:	47.66049
Longitude:	-122.38658
Lat/Long:	47.66049 / -122.38658
Lat/Long (dms):	47 39 37.764 / -122 23 11.688
Media Status Desc:	1/1/0001
Affected Media:	Soil

ER & JR SUTTER LLC (Continued) **1000218847**

Affected Media Status:	Confirmed
Pesticides:	Suspected
Petroleum Products:	Confirmed
Phenolic Compounds:	Not reported
Reactive Wastes:	Not reported
Corrosive Wastes:	Not reported
Radioactive Wastes:	Not reported
Asbestos:	Not reported
Responsible Unit:	NORTHWEST
Arsenic Code:	Not reported
MTBE Code:	Not reported
UXO Code:	Not reported
Dioxin:	Not reported

Non-Halogenated Solvents:	Confirmed
Base/Neutral/Acid Organics:	Not reported
Halogenated Organic Compounds:	Not reported
EPA Priority Pollutants - Metals and Cyanide:	Confirmed
Metals - Other non-priority pollutant medals:	Confirmed
Polychlorinated biPhenyls (PCBs):	Not reported
Polynuclear Aromatic Hydrocarbons (PAH):	Not reported
Conventional Contaminants, Organic:	Confirmed
Conventional Contaminants, Inorganic:	Confirmed
Tibutyl Tin Contaminant Group:	Not reported
Bioassay/Benthic Failures Contaminant Group:	Not reported
Wood Debris Contaminant Group:	Not reported
Other Deleterious Substance Group:	Not reported
Ecology Site Status (MTCA cleanup process):	Ranked, Awaiting RA

Facility ID:	2069
Facility Type:	Not reported
Region:	Northwest
Ecology Status Code:	2
Entered Date:	3/1/1988
Updated Date:	6/22/2009
Brownfield Status:	0
Rank Status:	1
PSI Status:	Not reported
Clean Method:	Not reported
Drinking Water Type:	Not reported
Cleanup Standard:	Not reported
Acres Remediated:	Not reported
Latitude:	47.66049
Longitude:	-122.38658
Lat/Long:	47.66049 / -122.38658
Lat/Long (dms):	47 39 37.764 / -122 23 11.688
Media Status Desc:	1/1/0001
Affected Media:	Groundwater
Affected Media Status:	Confirmed
Pesticides:	Suspected
Petroleum Products:	Confirmed
Phenolic Compounds:	Not reported
Reactive Wastes:	Not reported
Corrosive Wastes:	Not reported
Radioactive Wastes:	Not reported
Asbestos:	Not reported
Responsible Unit:	NORTHWEST
Arsenic Code:	Not reported

ER & JR SUTTER LLC (Continued) **1000218847**

MTBE Code:	Not reported
UXO Code:	Not reported
Dioxin:	Not reported
Non-Halogenated Solvents:	Confirmed
Base/Neutral/Acid Organics:	Not reported
Halogenated Organic Compounds:	Confirmed
EPA Priority Pollutants - Metals and Cyanide:	Confirmed
Metals - Other non-priority pollutant medals:	Confirmed
Polychlorinated biPhenyls (PCBs):	Not reported
Polynuclear Aromatic Hydrocarbons (PAH):	Not reported
Conventional Contaminants, Organic:	Confirmed
Conventional Contaminants, Inorganic:	Confirmed
Tibutyl Tin Contaminant Group:	Not reported
Bioassay/Benthic Failures Contaminant Group:	Not reported
Wood Debris Contaminant Group:	Not reported
Other Deleterious Substance Group:	Not reported
Ecology Site Status (MTCA cleanup process):	Ranked, Awaiting RA

Facility ID:	2069
Facility Type:	Not reported
Region:	Northwest
Ecology Status Code:	2
Entered Date:	3/1/1988
Updated Date:	6/22/2009
Brownfield Status:	0
Rank Status:	1
PSI Status:	Not reported
Clean Method:	Not reported
Drinking Water Type:	Not reported
Cleanup Standard:	Not reported
Acres Remediated:	Not reported
Latitude:	47.66049
Longitude:	-122.38658
Lat/Long:	47.66049 / -122.38658
Lat/Long (dms):	47 39 37.764 / -122 23 11.688
Media Status Desc:	7/26/2005
Affected Media:	Air
Affected Media Status:	Confirmed
Pesticides:	Suspected
Petroleum Products:	Confirmed
Phenolic Compounds:	Not reported
Reactive Wastes:	Not reported
Corrosive Wastes:	Not reported
Radioactive Wastes:	Not reported
Asbestos:	Not reported
Responsible Unit:	NORTHWEST
Arsenic Code:	Not reported
MTBE Code:	Not reported
UXO Code:	Not reported
Dioxin:	Not reported
Non-Halogenated Solvents:	Confirmed
Base/Neutral/Acid Organics:	Not reported
Halogenated Organic Compounds:	Confirmed
EPA Priority Pollutants - Metals and Cyanide:	Confirmed
Metals - Other non-priority pollutant medals:	Confirmed
Polychlorinated biPhenyls (PCBs):	Not reported
Polynuclear Aromatic Hydrocarbons (PAH):	Not reported

ER & JR SUTTER LLC (Continued) **1000218847**

Conventional Contaminants, Organic:	Confirmed
Conventional Contaminants, Inorganic:	Confirmed
Tibutyl Tin Contaminant Group:	Not reported
Bioassay/Benthic Failures Contaminant Group:	Not reported
Wood Debris Contaminant Group:	Not reported
Other Deleterious Substance Group:	Not reported
Ecology Site Status (MTCA cleanup process):	Ranked, Awaiting RA

HSL:

edr_fstat:	WA
edr_fzip:	Not reported
edr_fcnty:	KING
edr_zip:	Not reported
Facility Type:	**Hazardous Sites List**
Facility Status:	Ranked, Awaiting RA
FSID Number:	2069
Rank:	1
Region:	NW

ALLSITES:

Facility Id:	2069
Latitude:	47.660490000000003
Longitude:	-122.38658
Geographic location identifier (alias facid):	2069
Facility Name:	ER & JR Sutter LLC
Latitude Decimal Degrees:	47.660490000000003
Longitude Decimal Degrees:	-122.38658
Coordinate Point Areal Extent Code:	99
Horizontal Accuracy Code:	99
Coordinate Point Geographic Position Code:	99
Location Verified Code:	N

Geographic Location Identifier (Alias Facid):	2069
Interaction (Aka Env Int) Type Code:	SEDIMENT
Interaction (Aka Env Int) Description:	Sediments
Interaction Status:	A
Federal Program Indentifier:	Not reported
Interaction Start Date:	1/1/1900
Interaction End Date:	Not reported

Geographic Location Identifier (Alias Facid):	2069
Interaction (Aka Env Int) Type Code:	SCS
Interaction (Aka Env Int) Description:	State Cleanup Site
Interaction Status:	A
Federal Program Indentifier:	Not reported
Interaction Start Date:	1/1/1900
Interaction End Date:	Not reported

Geographic Location Identifier (Alias Facid):	2069
Interaction (Aka Env Int) Type Code:	HWOTHER
Interaction (Aka Env Int) Description:	Haz Waste Management Activity
Interaction Status:	I
Federal Program Indentifier:	WAD121165831
Interaction Start Date:	12/31/2005
Interaction End Date:	12/31/2006

ER & JR SUTTER LLC (Continued) **1000218847**

Geographic Location Identifier (Alias Facid): 2069
Interaction (Aka Env Int) Type Code: HWG
Interaction (Aka Env Int) Description: Hazardous Waste Generator
Interaction Status: I
Federal Program Indentifier: WAD121165831
Interaction Start Date: 12/31/2004
Interaction End Date: 12/31/2005

Geographic Location Identifier (Alias Facid): 2069
Interaction (Aka Env Int) Type Code: HWOTHER
Interaction (Aka Env Int) Description: Haz Waste Management Activity
Interaction Status: I
Federal Program Indentifier: WAD121165831
Interaction Start Date: 2/12/2003
Interaction End Date: 12/31/2004

Geographic Location Identifier (Alias Facid): 2069
Interaction (Aka Env Int) Type Code: HWG
Interaction (Aka Env Int) Description: Hazardous Waste Generator
Interaction Status: I
Federal Program Indentifier: WAD121165831
Interaction Start Date: 1/31/1989
Interaction End Date: 8/20/2003

Geographic Location Identifier (Alias Facid): 2069
Interaction (Aka Env Int) Type Code: BOATGP
Interaction (Aka Env Int) Description: Boatyard GP
Interaction Status: A
Federal Program Indentifier: WAG030084
Interaction Start Date: 6/24/1993
Interaction End Date: Not reported

WA MANIFEST:
Facility Site ID Number: 2069
SWC Desc: Not reported
FWC Desc: Not reported
Form Comm: No waste generated 2005.
Data Year: Not reported
Permit by Rule: FALSE
Treatment by Generator: FALSE
Mixed radioactive waste: FALSE
Importer of hazardous waste: FALSE
Immediate recycler: FALSE
Treatment/Storage/Disposal/Recycling Facility: FALSE
Generator of dangerous fuel waste: FALSE
Generator marketing to burner: FALSE
"Other marketers (i.e., blender, distributor, etc.)": FALSE
Utility boiler burner: FALSE
Industry boiler burner: FALSE
Industrial Furnace: FALSE
Smelter defferal: FALSE
Universal waste - batteries - generate: FALSE
Universal waste - thermostats - generate: FALSE
Universal waste - mercury - generate: FALSE
Universal waste - lamps - generate: FALSE
Universal waste - batteries - accumulate: FALSE

ER & JR SUTTER LLC (Continued) **1000218847**

Universal waste - thermostats - accumulate:	FALSE
Universal waste - mercury - accumulate:	FALSE
Universal waste - lamps - accumulate:	FALSE
Destination Facility for Universal Waste:	FALSE
Off-specification used oil burner - utility boiler:	FALSE
Off-specification used oil burner - industrial boiler:	FALSE
Off-specification used oil burner - industrial furnace:	FALSE
EPA ID:	WAD121165831
Facility Address 2:	Not reported
TAX REG NBR:	574033701
NAICS CD:	53139
BUSINESS TYPE:	Not reported
MAIL NAME:	ER & JR Sutter LLC
MAIL ADDR LINE1:	425 Pontius Ave N Ste 203
MAIL CITY,ST,ZIP:	SEATTLE, WA 98109-5450
MAIL COUNTRY:	UNITED STATES
LEGAL ORG NAME:	ER & JR Sutter LLC
LEGAL ORG TYPE:	Private
LEGAL ADDR LINE1:	425 Pontius Ave N Ste 203
LEGAL CITY,ST,ZIP:	SEATTLE, WA 98109-5450
LEGAL COUNTRY:	UNITED STATES
LEGAL PHONE NBR:	206282-3746
LEGAL EFFECTIVE DATE:	2/12/2003
LAND ORG NAME:	ER & JR Sutter LLC
LAND ORG TYPE:	Private
LAND PERSON NAME:	Not reported
LAND ADDR LINE1:	425 Pontius Ave N Ste 203
LAND CITY,ST,ZIP:	SEATTLE, WA 98109-5450
LAND COUNTRY:	UNITED STATES
LAND PHONE NBR:	(206)282-3746
OPERATOR ORG NAME:	Not reported
OPERATOR ORG TYPE:	Private
OPERATOR ADDR LINE1:	425 Pontius Ave N Ste 203
OPERATOR CITY,ST,ZIP:	SEATTLE, WA 98109-5450
OPERATOR COUNTRY:	UNITED STATES
OPERATOR PHONE NBR:	206-268-3313
OPERATOR EFFECTIVE DATE:	2/12/2003
SITE CONTACT NAME:	Wayne Wenzel
SITE CONTACT ADDR LINE1:	425 Pontius Ave N Ste 203
SITE CONTACT ZIP:	SEATTLE, WA 98109-5450
SITE CONTACT COUNTRY:	UNITED STATES
SITE CONTACT PHONE NBR:	206-268-3313
SITE CONTACT EMAIL:	Not reported
FORM CONTACT NAME:	Wayne Wenzel
FORM CONTACT ADDR LINE1:	425 Pontius Ave N Ste 203
FORM CONTACT CITY,ST,ZIP:	SEATTLE, WA 98109-5450
FORM CONTACT COUNTRY:	UNITED STATES
FORM CONTACT PHONE NBR:	206-268-3313
FORM CONTACT EMAIL:	wwenzel@yateswood.com
GEN STATUS CD:	XQG
MONTHLY GENERATION:	FALSE
BATCH GENERATION:	FALSE
ONE TIME GENERATION:	FALSE
TRANSPORTS OWN WASTE:	FALSE
TRANSPORTS OTHRS WASTE:	FALSE
RECYCLER ONSITE:	FALSE
TRANSFER FACILITY:	FALSE

ER & JR SUTTER LLC (Continued) **1000218847**

OTHER EXEMPTION:	Not reported
UW BATTERY GEN:	FALSE
USED OIL TRANSPORTER:	FALSE
USED OIL TRANSFER FACLTY:	FALSE
USED OIL PROCESSOR:	FALSE
USED OIL REREFINER:	FALSE
USED OIL FUEL MRKTR DIRECTS SHPMNTS:	FALSE
USED OIL FUEL MRKTR MEETS SPECS:	FALSE

Facility Site ID Number:	2069
SWC Desc:	Not reported
FWC Desc:	Not reported
Form Comm:	No waste generated 2005.
Data Year:	Not reported
Permit by Rule:	No
Treatment by Generator:	No
Mixed radioactive waste:	No
Importer of hazardous waste:	No
Immediate recycler:	No
Treatment/Storage/Disposal/Recycling Facility:	No
Generator of dangerous fuel waste:	No
Generator marketing to burner:	No
"Other marketers (i.e., blender, distributor, etc.)":	No
Utility boiler burner:	No
Industry boiler burner:	No
Industrial Furnace:	No
Smelter defferal:	No
Universal waste - batteries - generate:	No
Universal waste - thermostats - generate:	No
Universal waste - mercury - generate:	No
Universal waste - lamps - generate:	No
Universal waste - batteries - accumulate:	No
Universal waste - thermostats - accumulate:	No
Universal waste - mercury - accumulate:	No
Universal waste - lamps - accumulate:	No
Destination Facility for Universal Waste:	No
Off-specification used oil burner - utility boiler:	No
Off-specification used oil burner - industrial boiler:	No
Off-specification used oil burner - industrial furnace:	No
EPA ID:	WAD121165831
Facility Address 2:	Not reported
TAX REG NBR:	574033701
NAICS CD:	53139
BUSINESS TYPE:	Not reported
MAIL NAME:	ER & JR Sutter LLC
MAIL ADDR LINE1:	425 Pontius Ave N Ste 203
MAIL CITY,ST,ZIP:	SEATTLE, WA 98109-5450
MAIL COUNTRY:	UNITED STATES
LEGAL ORG NAME:	ER & JR Sutter LLC
LEGAL ORG TYPE:	Private
LEGAL ADDR LINE1:	425 Pontius Ave N Ste 203
LEGAL CITY,ST,ZIP:	SEATTLE, WA 98109-5450
LEGAL COUNTRY:	UNITED STATES
LEGAL PHONE NBR:	206282-3746
LEGAL EFFECTIVE DATE:	2/12/2003
LAND ORG NAME:	ER & JR Sutter LLC
LAND ORG TYPE:	Private

ER & JR SUTTER LLC (Continued) **1000218847**

LAND PERSON NAME:	Not reported
LAND ADDR LINE1:	425 Pontius Ave N Ste 203
LAND CITY,ST,ZIP:	SEATTLE, WA 98109-5450
LAND COUNTRY:	UNITED STATES
LAND PHONE NBR:	(206)282-3746
OPERATOR ORG NAME:	Not reported
OPERATOR ORG TYPE:	Private
OPERATOR ADDR LINE1:	425 Pontius Ave N Ste 203
OPERATOR CITY,ST,ZIP:	SEATTLE, WA 98109-5450
OPERATOR COUNTRY:	UNITED STATES
OPERATOR PHONE NBR:	206-268-3313
OPERATOR EFFECTIVE DATE:	2/12/2003
SITE CONTACT NAME:	Wayne Wenzel
SITE CONTACT ADDR LINE1:	425 Pontius Ave N Ste 203
SITE CONTACT ZIP:	SEATTLE, WA 98109-5450
SITE CONTACT COUNTRY:	UNITED STATES
SITE CONTACT PHONE NBR:	206-268-3313
SITE CONTACT EMAIL:	Not reported
FORM CONTACT NAME:	Wayne Wenzel
FORM CONTACT ADDR LINE1:	425 Pontius Ave N Ste 203
FORM CONTACT CITY,ST,ZIP:	SEATTLE, WA 98109-5450
FORM CONTACT COUNTRY:	UNITED STATES
FORM CONTACT PHONE NBR:	206-268-3313
FORM CONTACT EMAIL:	wwenzel@yateswood.com
GEN STATUS CD:	XQG
MONTHLY GENERATION:	No
BATCH GENERATION:	No
ONE TIME GENERATION:	No
TRANSPORTS OWN WASTE:	No
TRANSPORTS OTHRS WASTE:	No
RECYCLER ONSITE:	No
TRANSFER FACILITY:	No
OTHER EXEMPTION:	Not reported
UW BATTERY GEN:	No
USED OIL TRANSPORTER:	No
USED OIL TRANSFER FACLTY:	No
USED OIL PROCESSOR:	No
USED OIL REREFINER:	No
USED OIL FUEL MRKTR DIRECTS SHPMNTS:	No
USED OIL FUEL MRKTR MEETS SPECS:	No

SPILLS:

Facility ID:	423982
Medium:	Not reported
Material Desc:	PETROLEUM - DIESEL FUEL
Material Qty:	10
Material Units:	GALLON
Date Received:	5/14/1996
Contact Name:	MERRELL

AN213 **BALLARD BROWN BEAR CAR WASH** **CSCSL** **S104917949**
ESE **5111 15TH NW** **ALLSITES** **N/A**
1/2-1 **SEATTLE, WA** **VCP**
0.558 mi.
2946 ft. **Site 1 of 2 in cluster AN**

Relative:
Higher

Actual:
55 ft.

CSCSL:

Facility ID:	87894637
Facility Type:	VCP
Region:	Northwest
Ecology Status Code:	3
Entered Date:	4/1/1999
Updated Date:	3/12/2002
Brownfield Status:	0
Rank Status:	Not reported
PSI Status:	Not reported
Clean Method:	Not reported
Drinking Water Type:	Not reported
Cleanup Standard:	Not reported
Acres Remediated:	Not reported
Latitude:	47.665558
Longitude:	-122.377297
Lat/Long:	47.665558 / -122.377297
Lat/Long (dms):	47 39 56.009 / -122 22 38.269
Media Status Desc:	1/1/0001
Affected Media:	Groundwater
Affected Media Status:	Confirmed
Pesticides:	Not reported
Petroleum Products:	Confirmed
Phenolic Compounds:	Not reported
Reactive Wastes:	Not reported
Corrosive Wastes:	Not reported
Radioactive Wastes:	Not reported
Asbestos:	Not reported
Responsible Unit:	NORTHWEST
Arsenic Code:	Not reported
MTBE Code:	Not reported
UXO Code:	Not reported
Dioxin:	Not reported
Non-Halogenated Solvents:	Not reported
Base/Neutral/Acid Organics:	Not reported
Halogenated Organic Compounds:	Not reported
EPA Priority Pollutants - Metals and Cyanide:	Not reported
Metals - Other non-priority pollutant medals:	Not reported
Polychlorinated biPhenyls (PCBs):	Not reported
Polynuclear Aromatic Hydrocarbons (PAH):	Not reported
Conventional Contaminants, Organic:	Not reported
Conventional Contaminants, Inorganic:	Not reported
Tibutyl Tin Contaminant Group:	Not reported
Bioassay/Benthic Failures Contaminant Group:	Not reported
Wood Debris Contaminant Group:	Not reported
Other Deleterious Substance Group:	Not reported
Ecology Site Status (MTCA cleanup process):	RA in Progress

Facility ID:	87894637
Facility Type:	VCP
Region:	Northwest
Ecology Status Code:	3
Entered Date:	4/1/1999

BALLARD BROWN BEAR CAR WASH (Continued) **S104917949**

Updated Date:	3/12/2002
Brownfield Status:	0
Rank Status:	Not reported
PSI Status:	Not reported
Clean Method:	Not reported
Drinking Water Type:	Not reported
Cleanup Standard:	Not reported
Acres Remediated:	Not reported
Latitude:	47.665558
Longitude:	-122.377297
Lat/Long:	47.665558 / -122.377297
Lat/Long (dms):	47 39 56.009 / -122 22 38.269
Media Status Desc:	1/1/0001
Affected Media:	Soil
Affected Media Status:	Confirmed
Pesticides:	Not reported
Petroleum Products:	Confirmed
Phenolic Compounds:	Not reported
Reactive Wastes:	Not reported
Corrosive Wastes:	Not reported
Radioactive Wastes:	Not reported
Asbestos:	Not reported
Responsible Unit:	NORTHWEST
Arsenic Code:	Not reported
MTBE Code:	Not reported
UXO Code:	Not reported
Dioxin:	Not reported
Non-Halogenated Solvents:	Not reported
Base/Neutral/Acid Organics:	Not reported
Halogenated Organic Compounds:	Not reported
EPA Priority Pollutants - Metals and Cyanide:	Not reported
Metals - Other non-priority pollutant medals:	Not reported
Polychlorinated biPhenyls (PCBs):	Not reported
Polynuclear Aromatic Hydrocarbons (PAH):	Not reported
Conventional Contaminants, Organic:	Not reported
Conventional Contaminants, Inorganic:	Not reported
Tibutyl Tin Contaminant Group:	Not reported
Bioassay/Benthic Failures Contaminant Group:	Not reported
Wood Debris Contaminant Group:	Not reported
Other Deleterious Substance Group:	Not reported
Ecology Site Status (MTCA cleanup process):	RA in Progress

ALLSITES:

Facility Id:	87894637
Latitude:	47.665557999999997
Longitude:	-122.377297
Geographic location identifier (alias facid):	87894637
Facility Name:	BALLARD BROWN BEAR CAR WASH
Latitude Decimal Degrees:	47.665557999999997
Longitude Decimal Degrees:	-122.377297
Coordinate Point Areal Extent Code:	4
Horizontal Accuracy Code:	5
Coordinate Point Geographic Position Code:	8
Location Verified Code:	Y
Geographic Location Identifier (Alias Facid):	87894637
Interaction (Aka Env Int) Type Code:	UST

BALLARD BROWN BEAR CAR WASH (Continued) **S104917949**

Interaction (Aka Env Int) Description:	Underground Storage Tank
Interaction Status:	I
Federal Program Indentifier:	6894
Interaction Start Date:	3/20/2000
Interaction End Date:	3/20/2000
Geographic Location Identifier (Alias Facid):	87894637
Interaction (Aka Env Int) Type Code:	VOLCLNST
Interaction (Aka Env Int) Description:	Voluntary Cleanup Sites
Interaction Status:	A
Federal Program Indentifier:	NW1718
Interaction Start Date:	1/23/2007
Interaction End Date:	Not reported
Geographic Location Identifier (Alias Facid):	87894637
Interaction (Aka Env Int) Type Code:	LUST
Interaction (Aka Env Int) Description:	LUST Facility
Interaction Status:	I
Federal Program Indentifier:	6894
Interaction Start Date:	8/14/1989
Interaction End Date:	6/1/1995
Geographic Location Identifier (Alias Facid):	87894637
Interaction (Aka Env Int) Type Code:	VOLCLNST
Interaction (Aka Env Int) Description:	Voluntary Cleanup Sites
Interaction Status:	I
Federal Program Indentifier:	NW0236
Interaction Start Date:	4/1/1999
Interaction End Date:	1/22/2007
Geographic Location Identifier (Alias Facid):	87894637
Interaction (Aka Env Int) Type Code:	LUST
Interaction (Aka Env Int) Description:	LUST Facility
Interaction Status:	A
Federal Program Indentifier:	6894
Interaction Start Date:	1/6/2003
Interaction End Date:	Not reported

VCP:

edr_fstat:	WA
edr_fzip:	98107-3805
edr_fcnty:	KING
edr_zip:	98107-3805
Facility ID:	87894637
VCP Status:	VCP
VCP:	Not reported
Ecology Status:	RA in Progress
NFA Type:	RA in Progress
Date NFA:	RA in Progress
Rank:	RA in Progress
edr_fstat:	WA
edr_fzip:	98107-3805
edr_fcnty:	KING
edr_zip:	98107-3805
Facility ID:	87894637

BALLARD BROWN BEAR CAR WASH (Continued) **S104917949**

VCP Status: VCP
VCP: Not reported
Ecology Status: RA in Progress
NFA Type: RA in Progress
Date NFA: RA in Progress
Rank: RA in Progress

AN214 **MOBIL SERVICE STATION 19-748** **CSCSL** **U004069128**
ESE **5100 15TH AVE NW** **ALLSITES** **N/A**
1/2-1 **SEATTLE, WA 98107** **HSL**
0.560 mi. **UST**
2958 ft. **Site 2 of 2 in cluster AN**

Relative:
Higher

Actual:
55 ft.

CSCSL:

Facility ID:	5268606
Facility Type:	Not reported
Region:	Northwest
Ecology Status Code:	2
Entered Date:	5/6/2005
Updated Date:	6/22/2009
Brownfield Status:	0
Rank Status:	3
PSI Status:	Not reported
Clean Method:	Not reported
Drinking Water Type:	Not reported
Cleanup Standard:	Not reported
Acres Remediated:	Not reported
Latitude:	47.66615
Longitude:	-122.37575
Lat/Long:	47.66615 / -122.37575
Lat/Long (dms):	47 39 58.14 / -122 22 32.7
Media Status Desc:	8/21/2007
Affected Media:	Groundwater
Affected Media Status:	Confirmed
Pesticides:	Not reported
Petroleum Products:	Confirmed
Phenolic Compounds:	Not reported
Reactive Wastes:	Not reported
Corrosive Wastes:	Not reported
Radioactive Wastes:	Not reported
Asbestos:	Not reported
Responsible Unit:	NORTHWEST
Arsenic Code:	Not reported
MTBE Code:	Suspected
UXO Code:	Not reported
Dioxin:	Not reported
Non-Halogenated Solvents:	Confirmed
Base/Neutral/Acid Organics:	Not reported
Halogenated Organic Compounds:	Not reported
EPA Priority Pollutants - Metals and Cyanide:	Confirmed
Metals - Other non-priority pollutant medals:	Not reported
Polychlorinated biPhenyls (PCBs):	Not reported
Polynuclear Aromatic Hydrocarbons (PAH):	Not reported
Conventional Contaminants, Organic:	Not reported
Conventional Contaminants, Inorganic:	Not reported
Tibutyl Tin Contaminant Group:	Not reported
Bioassay/Benthic Failures Contaminant Group:	Not reported
Wood Debris Contaminant Group:	Not reported

MOBIL SERVICE STATION 19-748 (Continued) **U004069128**

Other Deleterious Substance Group: Not reported
Ecology Site Status (MTCA cleanup process): Ranked, Awaiting RA

Facility ID: 5268606
Facility Type: Not reported
Region: Northwest
Ecology Status Code: 2
Entered Date: 5/6/2005
Updated Date: 6/22/2009
Brownfield Status: 0
Rank Status: 3
PSI Status: Not reported
Clean Method: Not reported
Drinking Water Type: Not reported
Cleanup Standard: Not reported
Acres Remediated: Not reported
Latitude: 47.66615
Longitude: -122.37575
Lat/Long: 47.66615 / -122.37575
Lat/Long (dms): 47 39 58.14 / -122 22 32.7
Media Status Desc: 5/6/2005
Affected Media: Soil
Affected Media Status: Confirmed
Pesticides: Not reported
Petroleum Products: Confirmed
Phenolic Compounds: Not reported
Reactive Wastes: Not reported
Corrosive Wastes: Not reported
Radioactive Wastes: Not reported
Asbestos: Not reported
Responsible Unit: NORTHWEST
Arsenic Code: Not reported
MTBE Code: Suspected
UXO Code: Not reported
Dioxin: Not reported
Non-Halogenated Solvents: Confirmed
Base/Neutral/Acid Organics: Not reported
Halogenated Organic Compounds: Not reported
EPA Priority Pollutants - Metals and Cyanide: Suspected
Metals - Other non-priority pollutant medals: Not reported
Polychlorinated biPhenyls (PCBs): Not reported
Polynuclear Aromatic Hydrocarbons (PAH): Not reported
Conventional Contaminants, Organic: Not reported
Conventional Contaminants, Inorganic: Not reported
Tibutyl Tin Contaminant Group: Not reported
Bioassay/Benthic Failures Contaminant Group: Not reported
Wood Debris Contaminant Group: Not reported
Other Deleterious Substance Group: Not reported
Ecology Site Status (MTCA cleanup process): Ranked, Awaiting RA

ALLSITES:
Facility Id: 5268606
Latitude: 47.666150000000002
Longitude: -122.37575
Geographic location identifier (alias facid): 5268606
Facility Name: Mobil Service Station 19-748
Latitude Decimal Degrees: 47.666150000000002

MOBIL SERVICE STATION 19-748 (Continued) **U004069128**

Longitude Decimal Degrees:	-122.37575
Coordinate Point Areal Extent Code:	3
Horizontal Accuracy Code:	13
Coordinate Point Geographic Position Code:	5
Location Verified Code:	N
Geographic Location Identifier (Alias Facid):	5268606
Interaction (Aka Env Int) Type Code:	UST
Interaction (Aka Env Int) Description:	Underground Storage Tank
Interaction Status:	I
Federal Program Indentifier:	619314
Interaction Start Date:	1/9/2007
Interaction End Date:	1/9/2007
Geographic Location Identifier (Alias Facid):	5268606
Interaction (Aka Env Int) Type Code:	LUST
Interaction (Aka Env Int) Description:	LUST Facility
Interaction Status:	A
Federal Program Indentifier:	619314
Interaction Start Date:	3/21/2005
Interaction End Date:	Not reported
Geographic Location Identifier (Alias Facid):	5268606
Interaction (Aka Env Int) Type Code:	SCS
Interaction (Aka Env Int) Description:	State Cleanup Site
Interaction Status:	A
Federal Program Indentifier:	Not reported
Interaction Start Date:	5/6/2005
Interaction End Date:	Not reported

HSL:

edr_fstat:	WA
edr_fzip:	Not reported
edr_fcnty:	KING
edr_zip:	Not reported
Facility Type:	**Hazardous Sites List**
Facility Status:	Ranked, Awaiting RA
FSID Number:	5268606
Rank:	3
Region:	NW

UST:

Facility ID:	5268606
Site ID:	619314
Lat Deg:	47
Lat Min:	39
Lat Sec:	58.1400000000065
Long Deg:	-122
Long Min:	22
Long Sec:	32.6999999999873
UBI:	Not reported
Phone Number:	Not reported
Tank ID:	619283
Tank Name:	3

MOBIL SERVICE STATION 19-748 (Continued) **U004069128**

Install Date:	1/1/0001
Capacity:	Not reported
Tank Upgrade Date:	1/1/0001
TankSystem Status:	Removed
TankSystem Status Change Date:	1/9/2007
Tank Status:	Removed
Tank Permit Expiration Date:	1/1/0001
Tank Closure Date:	1/1/0001
Tank Pumping System:	Not reported
Tank Spill Prevention:	Not reported
Tank Overfill Prevention:	Not reported
Tank Material:	Not reported
Tank Construction:	Not reported
Tank Tightness Test:	Not reported
Tank Corrosion Protection:	Not reported
Pipe Material:	Not reported
Pipe Construction:	Not reported
Pipe Primary Release Detection:	Not reported
Pipe Second Release Detection:	Not reported
Pipe Corrosion Protection:	Not reported
Tank Primary Release Detection:	Not reported
Tank Second Release Detection:	Not reported
Pipe Tightness Test:	Not reported
Tank Actual Status Date:	1/9/2007
Tag Number:	Not reported

Tank ID:	619284
Tank Name:	2
Install Date:	1/1/0001
Capacity:	Not reported
Tank Upgrade Date:	1/1/0001
TankSystem Status:	Removed
TankSystem Status Change Date:	1/9/2007
Tank Status:	Removed
Tank Permit Expiration Date:	1/1/0001
Tank Closure Date:	1/1/0001
Tank Pumping System:	Not reported
Tank Spill Prevention:	Not reported
Tank Overfill Prevention:	Not reported
Tank Material:	Not reported
Tank Construction:	Not reported
Tank Tightness Test:	Not reported
Tank Corrosion Protection:	Not reported
Pipe Material:	Not reported
Pipe Construction:	Not reported
Pipe Primary Release Detection:	Not reported
Pipe Second Release Detection:	Not reported
Pipe Corrosion Protection:	Not reported
Tank Primary Release Detection:	Not reported
Tank Second Release Detection:	Not reported
Pipe Tightness Test:	Not reported
Tank Actual Status Date:	1/1/0001
Tag Number:	Not reported

Tank ID:	619285

MOBIL SERVICE STATION 19-748 (Continued) **U004069128**

Tank Name:	1
Install Date:	1/1/0001
Capacity:	Not reported
Tank Upgrade Date:	1/1/0001
TankSystem Status:	Removed
TankSystem Status Change Date:	1/9/2007
Tank Status:	Removed
Tank Permit Expiration Date:	1/1/0001
Tank Closure Date:	1/1/0001
Tank Pumping System:	Not reported
Tank Spill Prevention:	Not reported
Tank Overfill Prevention:	Not reported
Tank Material:	Not reported
Tank Construction:	Not reported
Tank Tightness Test:	Not reported
Tank Corrosion Protection:	Not reported
Pipe Material:	Not reported
Pipe Construction:	Not reported
Pipe Primary Release Detection:	Not reported
Pipe Second Release Detection:	Not reported
Pipe Corrosion Protection:	Not reported
Tank Primary Release Detection:	Not reported
Tank Second Release Detection:	Not reported
Pipe Tightness Test:	Not reported
Tank Actual Status Date:	1/9/2007
Tag Number:	Not reported

215
ESE
1/2-1
0.581 mi.
3066 ft.

BALLARD RECYCLING
1509 NW 49TH ST
SEATTLE, WA 98107

FINDS **1007080524**
CSCSL **N/A**
ALLSITES
HSL

Relative:
Lower

Actual:
48 ft.

FINDS:

Registry ID: 110015572441

Environmental Interest/Information System
Washington Facility / Site Identification System (WA-FSIS) provides a means to query and display data maintained by the Washington Department of Ecology. This system contains key information for each facility/site that is currently, or has been, of interest to the Air Quality, Dam Safety, Hazardous Waste, Toxics Cleanup, and Water Quality Programs.

CSCSL:

Facility ID:	2355
Facility Type:	Not reported
Region:	Northwest
Ecology Status Code:	2
Entered Date:	7/16/1991
Updated Date:	6/16/2009
Brownfield Status:	0
Rank Status:	3
PSI Status:	Not reported
Clean Method:	Not reported

BALLARD RECYCLING (Continued) **1007080524**

Drinking Water Type:	Not reported
Cleanup Standard:	Not reported
Acres Remediated:	Not reported
Latitude:	47.66441
Longitude:	-122.37609
Lat/Long:	47.66441 / -122.37609
Lat/Long (dms):	47 39 51.876 / -122 22 33.924
Media Status Desc:	1/1/0001
Affected Media:	Soil
Affected Media Status:	Confirmed
Pesticides:	Not reported
Petroleum Products:	Confirmed
Phenolic Compounds:	Not reported
Reactive Wastes:	Not reported
Corrosive Wastes:	Not reported
Radioactive Wastes:	Not reported
Asbestos:	Not reported
Responsible Unit:	NORTHWEST
Arsenic Code:	Not reported
MTBE Code:	Not reported
UXO Code:	Not reported
Dioxin:	Not reported
Non-Halogenated Solvents:	Not reported
Base/Neutral/Acid Organics:	Not reported
Halogenated Organic Compounds:	Not reported
EPA Priority Pollutants - Metals and Cyanide:	Suspected
Metals - Other non-priority pollutant medals:	Not reported
Polychlorinated biPhenyls (PCBs):	Not reported
Polynuclear Aromatic Hydrocarbons (PAH):	Not reported
Conventional Contaminants, Organic:	Not reported
Conventional Contaminants, Inorganic:	Not reported
Tibutyl Tin Contaminant Group:	Not reported
Bioassay/Benthic Failures Contaminant Group:	Not reported
Wood Debris Contaminant Group:	Not reported
Other Deleterious Substance Group:	Not reported
Ecology Site Status (MTCA cleanup process):	Ranked, Awaiting RA

Facility ID:	2355
Facility Type:	Not reported
Region:	Northwest
Ecology Status Code:	2
Entered Date:	7/16/1991
Updated Date:	6/16/2009
Brownfield Status:	0
Rank Status:	3
PSI Status:	Not reported
Clean Method:	Not reported
Drinking Water Type:	Not reported
Cleanup Standard:	Not reported
Acres Remediated:	Not reported
Latitude:	47.66441
Longitude:	-122.37609
Lat/Long:	47.66441 / -122.37609
Lat/Long (dms):	47 39 51.876 / -122 22 33.924
Media Status Desc:	1/1/0001
Affected Media:	Groundwater
Affected Media Status:	Suspected

BALLARD RECYCLING (Continued) **1007080524**

Pesticides:	Not reported
Petroleum Products:	Suspected
Phenolic Compounds:	Not reported
Reactive Wastes:	Not reported
Corrosive Wastes:	Not reported
Radioactive Wastes:	Not reported
Asbestos:	Not reported
Responsible Unit:	NORTHWEST
Arsenic Code:	Not reported
MTBE Code:	Not reported
UXO Code:	Not reported
Dioxin:	Not reported
Non-Halogenated Solvents:	Not reported
Base/Neutral/Acid Organics:	Not reported
Halogenated Organic Compounds:	Not reported
EPA Priority Pollutants - Metals and Cyanide:	Suspected
Metals - Other non-priority pollutant medals:	Not reported
Polychlorinated biPhenyls (PCBs):	Not reported
Polynuclear Aromatic Hydrocarbons (PAH):	Not reported
Conventional Contaminants, Organic:	Not reported
Conventional Contaminants, Inorganic:	Not reported
Tibutyl Tin Contaminant Group:	Not reported
Bioassay/Benthic Failures Contaminant Group:	Not reported
Wood Debris Contaminant Group:	Not reported
Other Deleterious Substance Group:	Not reported
Ecology Site Status (MTCA cleanup process):	Ranked, Awaiting RA

Facility ID:	2355
Facility Type:	Not reported
Region:	Northwest
Ecology Status Code:	2
Entered Date:	7/16/1991
Updated Date:	6/16/2009
Brownfield Status:	0
Rank Status:	3
PSI Status:	Not reported
Clean Method:	Not reported
Drinking Water Type:	Not reported
Cleanup Standard:	Not reported
Acres Remediated:	Not reported
Latitude:	47.66441
Longitude:	-122.37609
Lat/Long:	47.66441 / -122.37609
Lat/Long (dms):	47 39 51.876 / -122 22 33.924
Media Status Desc:	1/1/0001
Affected Media:	Surface Water
Affected Media Status:	Suspected
Pesticides:	Not reported
Petroleum Products:	Suspected
Phenolic Compounds:	Not reported
Reactive Wastes:	Not reported
Corrosive Wastes:	Not reported
Radioactive Wastes:	Not reported
Asbestos:	Not reported
Responsible Unit:	NORTHWEST
Arsenic Code:	Not reported
MTBE Code:	Not reported

BALLARD RECYCLING (Continued) **1007080524**

UXO Code:	Not reported
Dioxin:	Not reported
Non-Halogenated Solvents:	Not reported
Base/Neutral/Acid Organics:	Not reported
Halogenated Organic Compounds:	Not reported
EPA Priority Pollutants - Metals and Cyanide:	Suspected
Metals - Other non-priority pollutant medals:	Not reported
Polychlorinated biPhenyls (PCBs):	Not reported
Polynuclear Aromatic Hydrocarbons (PAH):	Not reported
Conventional Contaminants, Organic:	Not reported
Conventional Contaminants, Inorganic:	Not reported
Tibutyl Tin Contaminant Group:	Not reported
Bioassay/Benthic Failures Contaminant Group:	Not reported
Wood Debris Contaminant Group:	Not reported
Other Deleterious Substance Group:	Not reported
Ecology Site Status (MTCA cleanup process):	Ranked, Awaiting RA

Facility ID:	2355
Facility Type:	Not reported
Region:	Northwest
Ecology Status Code:	2
Entered Date:	7/16/1991
Updated Date:	6/16/2009
Brownfield Status:	0
Rank Status:	3
PSI Status:	Not reported
Clean Method:	Not reported
Drinking Water Type:	Not reported
Cleanup Standard:	Not reported
Acres Remediated:	Not reported
Latitude:	47.66441
Longitude:	-122.37609
Lat/Long:	47.66441 / -122.37609
Lat/Long (dms):	47 39 51.876 / -122 22 33.924
Media Status Desc:	1/1/0001
Affected Media:	Sediment
Affected Media Status:	Suspected
Pesticides:	Not reported
Petroleum Products:	Suspected
Phenolic Compounds:	Not reported
Reactive Wastes:	Not reported
Corrosive Wastes:	Not reported
Radioactive Wastes:	Not reported
Asbestos:	Not reported
Responsible Unit:	NORTHWEST
Arsenic Code:	Not reported
MTBE Code:	Not reported
UXO Code:	Not reported
Dioxin:	Not reported
Non-Halogenated Solvents:	Not reported
Base/Neutral/Acid Organics:	Not reported
Halogenated Organic Compounds:	Not reported
EPA Priority Pollutants - Metals and Cyanide:	Suspected
Metals - Other non-priority pollutant medals:	Not reported
Polychlorinated biPhenyls (PCBs):	Not reported
Polynuclear Aromatic Hydrocarbons (PAH):	Not reported
Conventional Contaminants, Organic:	Not reported

BALLARD RECYCLING (Continued) **1007080524**

Conventional Contaminants, Inorganic: Not reported
Tibutyl Tin Contaminant Group: Not reported
Bioassay/Benthic Failures Contaminant Group: Not reported
Wood Debris Contaminant Group: Not reported
Other Deleterious Substance Group: Not reported
Ecology Site Status (MTCA cleanup process): Ranked, Awaiting RA

ALLSITES:
Facility Id: 2355
Latitude: 47.664409999999997
Longitude: -122.37609
Geographic location identifier (alias facid): 2355
Facility Name: BALLARD RECYCLING
Latitude Decimal Degrees: 47.664409999999997
Longitude Decimal Degrees: -122.37609
Coordinate Point Areal Extent Code: 99
Horizontal Accuracy Code: 99
Coordinate Point Geographic Position Code: 99
Location Verified Code: N

Geographic Location Identifier (Alias Facid): 2355
Interaction (Aka Env Int) Type Code: SCS
Interaction (Aka Env Int) Description: State Cleanup Site
Interaction Status: A
Federal Program Indentifier: Not reported
Interaction Start Date: 1/1/1900
Interaction End Date: Not reported

HSL:
edr_fstat: WA
edr_fzip: Not reported
edr_fcnty: KING
edr_zip: Not reported
Facility Type: Hazardous Sites List
Facility Status: Ranked, Awaiting RA
FSID Number: 2355
Rank: 3
Region: NW

---

216 **BALLARD AUTO WRECKING** **RCRA-LQG** **1007265622**
SE **1515 NW LEARY WAY** **CSCSL** **WAH000021858**
1/2-1 **SEATTLE, WA 98107** **HSL**
0.610 mi. **ALLSITES**
3221 ft. **VCP**

Relative: Lower

Actual: 45 ft.

RCRA-LQG:
Date form received by agency: 02/05/2004
Facility name: BALLARD AUTO WRECKING
Facility address: 1515 NW LEARY WAY
SEATTLE, WA 98107
EPA ID: WAH000021858
Mailing address: 36101 BOB HOPE DR STE E5 PMB 1
RANCHO MIRAGE, CA 92270
Contact: STEVE MCCORMICK
Contact address: 36101 BOB HOPE DR STE E5 PMB 1
RANCHO MIRAGE, CA 92270

BALLARD AUTO WRECKING (Continued) **1007265622**

Contact country: US
Contact telephone: (760)328-9123
Contact email: Not reported
EPA Region: 10
Classification: Large Quantity Generator
Description: Handler: generates 1,000 kg or more of hazardous waste during any calendar month; or generates more than 1 kg of acutely hazardous waste during any calendar month; or generates more than 100 kg of any residue or contaminated soil, waste or other debris resulting from the cleanup of a spill, into or on any land or water, of acutely hazardous waste during any calendar month; or generates 1 kg or less of acutely hazardous waste during any calendar month, and accumulates more than 1 kg of acutely hazardous waste at any time; or generates 100 kg or less of any residue or contaminated soil, waste or other debris resulting from the cleanup of a spill, into or on any land or water, of acutely hazardous waste during any calendar month, and accumulates more than 100 kg of that material at any time

Owner/Operator Summary:
Owner/operator name: STEVE MCCORMICK
Owner/operator address: 36101 BOB HOPE DR STE E5 PMB 1
RANCHO MIRAGE, CA 92270
Owner/operator country: US
Owner/operator telephone: Not reported
Legal status: Private
Owner/Operator Type: Operator
Owner/Op start date: 01/01/1959
Owner/Op end date: Not reported

Handler Activities Summary:
U.S. importer of hazardous waste: No
Mixed waste (haz. and radioactive): No
Recycler of hazardous waste: No
Transporter of hazardous waste: No
Treater, storer or disposer of HW: No
Underground injection activity: No
On-site burner exemption: No
Furnace exemption: No
Used oil fuel burner: No
Used oil processor: No
User oil refiner: No
Used oil fuel marketer to burner: No
Used oil Specification marketer: No
Used oil transfer facility: No
Used oil transporter: No
Off-site waste receiver: Commercial status unknown

Historical Generators:
Date form received by agency: 10/29/2003
Facility name: BALLARD AUTO WRECKING
Site name: BALLARD AUTO WRECKING FORMER
Classification: Large Quantity Generator

Violation Status: No violations found

CSCSL:

BALLARD AUTO WRECKING (Continued) **1007265622**

Facility ID:	2346
Facility Type:	VCP
Region:	Northwest
Ecology Status Code:	3
Entered Date:	6/7/1991
Updated Date:	1/16/2009
Brownfield Status:	0
Rank Status:	2
PSI Status:	Not reported
Clean Method:	Not reported
Drinking Water Type:	Not reported
Cleanup Standard:	Not reported
Acres Remediated:	Not reported
Latitude:	47.66371
Longitude:	-122.37616
Lat/Long:	47.66371 / -122.37616
Lat/Long (dms):	47 39 49.356 / -122 22 34.176
Media Status Desc:	1/1/0001
Affected Media:	Soil
Affected Media Status:	Remediated
Pesticides:	Not reported
Petroleum Products:	Confirmed
Phenolic Compounds:	Not reported
Reactive Wastes:	Not reported
Corrosive Wastes:	Not reported
Radioactive Wastes:	Not reported
Asbestos:	Not reported
Responsible Unit:	NORTHWEST
Arsenic Code:	Not reported
MTBE Code:	Not reported
UXO Code:	Not reported
Dioxin:	Not reported
Non-Halogenated Solvents:	Suspected
Base/Neutral/Acid Organics:	Not reported
Halogenated Organic Compounds:	Suspected
EPA Priority Pollutants - Metals and Cyanide:	Confirmed
Metals - Other non-priority pollutant medals:	Not reported
Polychlorinated biPhenyls (PCBs):	Suspected
Polynuclear Aromatic Hydrocarbons (PAH):	Not reported
Conventional Contaminants, Organic:	Not reported
Conventional Contaminants, Inorganic:	Not reported
Tibutyl Tin Contaminant Group:	Not reported
Bioassay/Benthic Failures Contaminant Group:	Not reported
Wood Debris Contaminant Group:	Not reported
Other Deleterious Substance Group:	Not reported
Ecology Site Status (MTCA cleanup process):	RA in Progress

Facility ID:	2346
Facility Type:	VCP
Region:	Northwest
Ecology Status Code:	3
Entered Date:	6/7/1991
Updated Date:	1/16/2009
Brownfield Status:	0
Rank Status:	2
PSI Status:	Not reported
Clean Method:	Not reported

BALLARD AUTO WRECKING (Continued) **1007265622**

Drinking Water Type: Not reported
Cleanup Standard: Not reported
Acres Remediated: Not reported
Latitude: 47.66371
Longitude: -122.37616
Lat/Long: 47.66371 / -122.37616
Lat/Long (dms): 47 39 49.356 / -122 22 34.176
Media Status Desc: 1/1/0001
Affected Media: Groundwater
Affected Media Status: Suspected
Pesticides: Not reported
Petroleum Products: Suspected
Phenolic Compounds: Not reported
Reactive Wastes: Not reported
Corrosive Wastes: Not reported
Radioactive Wastes: Not reported
Asbestos: Not reported
Responsible Unit: NORTHWEST
Arsenic Code: Not reported
MTBE Code: Not reported
UXO Code: Not reported
Dioxin: Not reported
Non-Halogenated Solvents: Suspected
Base/Neutral/Acid Organics: Not reported
Halogenated Organic Compounds: Suspected
EPA Priority Pollutants - Metals and Cyanide: Suspected
Metals - Other non-priority pollutant medals: Not reported
Polychlorinated biPhenyls (PCBs): Suspected
Polynuclear Aromatic Hydrocarbons (PAH): Not reported
Conventional Contaminants, Organic: Not reported
Conventional Contaminants, Inorganic: Not reported
Tibutyl Tin Contaminant Group: Not reported
Bioassay/Benthic Failures Contaminant Group: Not reported
Wood Debris Contaminant Group: Not reported
Other Deleterious Substance Group: Not reported
Ecology Site Status (MTCA cleanup process): RA in Progress

HSL:
edr_fstat: WA
edr_fzip: Not reported
edr_fcnty: KING
edr_zip: Not reported
Facility Type: Hazardous Sites List
Facility Status: RA in progress
FSID Number: 2346
Rank: 2
Region: NW

ALLSITES:
Facility Id: 2346
Latitude: 47.663710000000002
Longitude: -122.37616
Geographic location identifier (alias facid): 2346
Facility Name: Ballard Auto Wrecking
Latitude Decimal Degrees: 47.663710000000002
Longitude Decimal Degrees: -122.37616

BALLARD AUTO WRECKING (Continued) **1007265622**

Coordinate Point Areal Extent Code: 99
Horizontal Accuracy Code: 99
Coordinate Point Geographic Position Code: 8
Location Verified Code: N

Geographic Location Identifier (Alias Facid): 2346
Interaction (Aka Env Int) Type Code: SCS
Interaction (Aka Env Int) Description: State Cleanup Site
Interaction Status: I
Federal Program Indentifier: Not reported
Interaction Start Date: 6/7/1991
Interaction End Date: 3/17/2003

Geographic Location Identifier (Alias Facid): 2346
Interaction (Aka Env Int) Type Code: VOLCLNST
Interaction (Aka Env Int) Description: Voluntary Cleanup Sites
Interaction Status: I
Federal Program Indentifier: NW1078
Interaction Start Date: 3/17/2003
Interaction End Date: 6/30/2004

Geographic Location Identifier (Alias Facid): 2346
Interaction (Aka Env Int) Type Code: INDUSTGP
Interaction (Aka Env Int) Description: Industrial SW GP
Interaction Status: I
Federal Program Indentifier: SO3000903
Interaction Start Date: 3/12/1993
Interaction End Date: 9/15/2003

Geographic Location Identifier (Alias Facid): 2346
Interaction (Aka Env Int) Type Code: LUST
Interaction (Aka Env Int) Description: LUST Facility
Interaction Status: I
Federal Program Indentifier: 618892
Interaction Start Date: 3/17/2003
Interaction End Date: 6/29/2004

Geographic Location Identifier (Alias Facid): 2346
Interaction (Aka Env Int) Type Code: HWG
Interaction (Aka Env Int) Description: Hazardous Waste Generator
Interaction Status: I
Federal Program Indentifier: WAH000021858
Interaction Start Date: 10/8/2003
Interaction End Date: 10/29/2003

Geographic Location Identifier (Alias Facid): 2346
Interaction (Aka Env Int) Type Code: UST
Interaction (Aka Env Int) Description: Underground Storage Tank
Interaction Status: I
Federal Program Indentifier: 618892
Interaction Start Date: 1/1/1928
Interaction End Date: 9/17/2003

Geographic Location Identifier (Alias Facid): 2346
Interaction (Aka Env Int) Type Code: VOLCLNST
Interaction (Aka Env Int) Description: Voluntary Cleanup Sites
Interaction Status: A

BALLARD AUTO WRECKING (Continued) **1007265622**

Federal Program Indentifier: NW2111
Interaction Start Date: 1/16/2009
Interaction End Date: Not reported

VCP:
edr_fstat: WA
edr_fzip: 98107
edr_fcnty: KING
edr_zip: 98107-4740
Facility ID: 2346
VCP Status: VCP
VCP: Not reported
Ecology Status: RA in Progress
NFA Type: RA in Progress
Date NFA: RA in Progress
Rank: RA in Progress

edr_fstat: WA
edr_fzip: 98107
edr_fcnty: KING
edr_zip: 98107-4740
Facility ID: 2346
VCP Status: VCP
VCP: Not reported
Ecology Status: RA in Progress
NFA Type: RA in Progress
Date NFA: RA in Progress
Rank: RA in Progress

217
ESE
1/2-1
0.611 mi.
3227 ft.

Relative:
Lower

Actual:
47 ft.

MARS HILL PROPERTIES 50TH LLC **RCRA-NonGen** **1000177084**
1411 NW 50TH ST **FINDS** **WAD059324533**
SEATTLE, WA 98107 **CSCSL**
ALLSITES
UST
MANIFEST
BROWNFIELDS

RCRA-NonGen:
Date form received by agency: 10/31/2007
Facility name: MARS HILL PROPERTIES 50TH LLC
Facility address: 1411 NW 50TH ST
SEATTLE, WA 98107
EPA ID: WAD059324533
Mailing address: 1401 NW LEARY WAY
SEATTLE, WA 98107
Contact: SANDI FARKAS
Contact address: 1401 NW LEARY WAY
SEATTLE, WA 98107
Contact country: US
Contact telephone: (206)706-6641
Contact email: Not reported
EPA Region: 10
Land type: Private
Classification: Non-Generator
Description: Handler: Non-Generators do not presently generate hazardous waste

MARS HILL PROPERTIES 50TH LLC (Continued) **1000177084**

Owner/Operator Summary:
Owner/operator name: MARS HILL PROPERTIES 50TH LLC
Owner/operator address: 1401 NW LEARY WAY
SEATTLE, WA 98107
Owner/operator country: US
Owner/operator telephone: Not reported
Legal status: Private
Owner/Operator Type: Operator
Owner/Op start date: 12/31/2006
Owner/Op end date: Not reported

Handler Activities Summary:
U.S. importer of hazardous waste: No
Mixed waste (haz. and radioactive): No
Recycler of hazardous waste: No
Transporter of hazardous waste: No
Treater, storer or disposer of HW: No
Underground injection activity: No
On-site burner exemption: No
Furnace exemption: No
Used oil fuel burner: No
Used oil processor: No
User oil refiner: No
Used oil fuel marketer to burner: No
Used oil Specification marketer: No
Used oil transfer facility: No
Used oil transporter: No
Off-site waste receiver: Commercial status unknown

Historical Generators:
Date form received by agency: 12/31/2005
Facility name: MARS HILL PROPERTIES 50TH LLC
Classification: Not a generator, verified

Date form received by agency: 12/31/2003
Facility name: MARS HILL PROPERTIES 50TH LLC
Site name: NEUVANT AEROSTRUCTURES SEATTLE
Classification: Not a generator, verified

Date form received by agency: 03/01/1996
Facility name: MARS HILL PROPERTIES 50TH LLC
Site name: MAMCO MANUFACTURING INC
Classification: Large Quantity Generator

Date form received by agency: 03/31/1994
Facility name: MARS HILL PROPERTIES 50TH LLC
Site name: MAMCO MANUFACTURING INC
Classification: Large Quantity Generator

Date form received by agency: 09/01/1993
Facility name: MARS HILL PROPERTIES 50TH LLC
Site name: MAMCO MANUFACTURING INC.
Classification: Large Quantity Generator

Facility Has Received Notices of Violations:

MARS HILL PROPERTIES 50TH LLC (Continued) **1000177084**

Regulation violated: SR - 200(2)
Area of violation: Generators - General
Date violation determined: 07/23/1997
Date achieved compliance: 08/04/1997
Violation lead agency: State
Enforcement action: WRITTEN INFORMAL
Enforcement action date: 07/23/1997
Enf. disposition status: Not reported
Enf. disp. status date: Not reported
Enforcement lead agency: State
Proposed penalty amount: Not reported
Final penalty amount: Not reported
Paid penalty amount: Not reported

Regulation violated: SR - 200(1)(c)(d)
Area of violation: Generators - General
Date violation determined: 07/23/1997
Date achieved compliance: 08/04/1997
Violation lead agency: State
Enforcement action: WRITTEN INFORMAL
Enforcement action date: 07/23/1997
Enf. disposition status: Not reported
Enf. disp. status date: Not reported
Enforcement lead agency: State
Proposed penalty amount: Not reported
Final penalty amount: Not reported
Paid penalty amount: Not reported

Evaluation Action Summary:
Evaluation date: 08/01/2007
Evaluation: COMPLIANCE ASSISTANCE VISIT
Area of violation: Not reported
Date achieved compliance: Not reported
Evaluation lead agency: State

Evaluation date: 07/23/1997
Evaluation: COMPLIANCE EVALUATION INSPECTION ON-SITE
Area of violation: Generators - General
Date achieved compliance: 08/04/1997
Evaluation lead agency: State

FINDS:

Registry ID: 110000905478

Environmental Interest/Information System

Washington Facility / Site Identification System (WA-FSIS) provides a means to query and display data maintained by the Washington Department of Ecology. This system contains key information for each facility/site that is currently, or has been, of interest to the Air Quality, Dam Safety, Hazardous Waste, Toxics Cleanup, and Water Quality Programs.

NCDB (National Compliance Data Base) supports implementation of the Federal Insecticide, Fungicide, and Rodenticide Act (FIFRA) and the Toxic Substances Control Act (TSCA). The system tracks inspections in regions and states with cooperative agreements, enforcement actions,

MARS HILL PROPERTIES 50TH LLC (Continued) **1000177084**

and settlements.

US EPA TRIS (Toxics Release Inventory System) contains information from facilities on the amounts of over 300 listed toxic chemicals that these facilities release directly to air, water, land, or that are transported off-site.

RCRAInfo is a national information system that supports the Resource Conservation and Recovery Act (RCRA) program through the tracking of events and activities related to facilities that generate, transport, and treat, store, or dispose of hazardous waste. RCRAInfo allows RCRA program staff to track the notification, permit, compliance, and corrective action activities required under RCRA.

CSCSL:

Facility ID:	2477
Facility Type:	Independent
Region:	Northwest
Ecology Status Code:	3
Entered Date:	5/7/1994
Updated Date:	3/17/2010
Brownfield Status:	1
Rank Status:	Not reported
PSI Status:	Not reported
Clean Method:	Not reported
Drinking Water Type:	Not reported
Cleanup Standard:	Not reported
Acres Remediated:	Not reported
Latitude:	47.66501
Longitude:	-122.37374
Lat/Long:	47.66501 / -122.37374
Lat/Long (dms):	47 39 54.036 / -122 22 25.464
Media Status Desc:	1/1/0001
Affected Media:	Groundwater
Affected Media Status:	Confirmed
Pesticides:	Not reported
Petroleum Products:	Not reported
Phenolic Compounds:	Not reported
Reactive Wastes:	Not reported
Corrosive Wastes:	Not reported
Radioactive Wastes:	Not reported
Asbestos:	Not reported
Responsible Unit:	NORTHWEST
Arsenic Code:	Not reported
MTBE Code:	Not reported
UXO Code:	Not reported
Dioxin:	Not reported
Non-Halogenated Solvents:	Not reported
Base/Neutral/Acid Organics:	Not reported
Halogenated Organic Compounds:	Confirmed
EPA Priority Pollutants - Metals and Cyanide:	Not reported
Metals - Other non-priority pollutant medals:	Not reported
Polychlorinated biPhenyls (PCBs):	Not reported
Polynuclear Aromatic Hydrocarbons (PAH):	Not reported
Conventional Contaminants, Organic:	Not reported
Conventional Contaminants, Inorganic:	Not reported

MARS HILL PROPERTIES 50TH LLC (Continued) **1000177084**

Tibutyl Tin Contaminant Group:	Not reported
Bioassay/Benthic Failures Contaminant Group:	Not reported
Wood Debris Contaminant Group:	Not reported
Other Deleterious Substance Group:	Not reported
Ecology Site Status (MTCA cleanup process):	RA in Progress

Facility ID:	2477
Facility Type:	Independent
Region:	Northwest
Ecology Status Code:	3
Entered Date:	5/7/1994
Updated Date:	3/17/2010
Brownfield Status:	1
Rank Status:	Not reported
PSI Status:	Not reported
Clean Method:	Not reported
Drinking Water Type:	Not reported
Cleanup Standard:	Not reported
Acres Remediated:	Not reported
Latitude:	47.66501
Longitude:	-122.37374
Lat/Long:	47.66501 / -122.37374
Lat/Long (dms):	47 39 54.036 / -122 22 25.464
Media Status Desc:	1/1/0001
Affected Media:	Soil
Affected Media Status:	Confirmed
Pesticides:	Not reported
Petroleum Products:	Not reported
Phenolic Compounds:	Not reported
Reactive Wastes:	Not reported
Corrosive Wastes:	Not reported
Radioactive Wastes:	Not reported
Asbestos:	Not reported
Responsible Unit:	NORTHWEST
Arsenic Code:	Not reported
MTBE Code:	Not reported
UXO Code:	Not reported
Dioxin:	Not reported
Non-Halogenated Solvents:	Confirmed
Base/Neutral/Acid Organics:	Not reported
Halogenated Organic Compounds:	Not reported
EPA Priority Pollutants - Metals and Cyanide:	Not reported
Metals - Other non-priority pollutant medals:	Not reported
Polychlorinated biPhenyls (PCBs):	Not reported
Polynuclear Aromatic Hydrocarbons (PAH):	Not reported
Conventional Contaminants, Organic:	Not reported
Conventional Contaminants, Inorganic:	Not reported
Tibutyl Tin Contaminant Group:	Not reported
Bioassay/Benthic Failures Contaminant Group:	Not reported
Wood Debris Contaminant Group:	Not reported
Other Deleterious Substance Group:	Not reported
Ecology Site Status (MTCA cleanup process):	RA in Progress

Facility ID:	2477
Facility Type:	Independent
Region:	Northwest
Ecology Status Code:	3

MARS HILL PROPERTIES 50TH LLC (Continued) **1000177084**

Entered Date:	5/7/1994
Updated Date:	3/17/2010
Brownfield Status:	1
Rank Status:	Not reported
PSI Status:	Not reported
Clean Method:	Not reported
Drinking Water Type:	Not reported
Cleanup Standard:	Not reported
Acres Remediated:	Not reported
Latitude:	47.66501
Longitude:	-122.37374
Lat/Long:	47.66501 / -122.37374
Lat/Long (dms):	47 39 54.036 / -122 22 25.464
Media Status Desc:	1/1/0001
Affected Media:	Sediment
Affected Media Status:	Confirmed
Pesticides:	Not reported
Petroleum Products:	Suspected
Phenolic Compounds:	Not reported
Reactive Wastes:	Not reported
Corrosive Wastes:	Not reported
Radioactive Wastes:	Not reported
Asbestos:	Not reported
Responsible Unit:	NORTHWEST
Arsenic Code:	Not reported
MTBE Code:	Not reported
UXO Code:	Not reported
Dioxin:	Not reported
Non-Halogenated Solvents:	Not reported
Base/Neutral/Acid Organics:	Not reported
Halogenated Organic Compounds:	Confirmed
EPA Priority Pollutants - Metals and Cyanide:	Not reported
Metals - Other non-priority pollutant medals:	Not reported
Polychlorinated biPhenyls (PCBs):	Not reported
Polynuclear Aromatic Hydrocarbons (PAH):	Not reported
Conventional Contaminants, Organic:	Not reported
Conventional Contaminants, Inorganic:	Not reported
Tibutyl Tin Contaminant Group:	Not reported
Bioassay/Benthic Failures Contaminant Group:	Not reported
Wood Debris Contaminant Group:	Not reported
Other Deleterious Substance Group:	Not reported
Ecology Site Status (MTCA cleanup process):	RA in Progress

ALLSITES:

Facility Id:	2477
Latitude:	47.665010000000002
Longitude:	-122.37374
Geographic location identifier (alias facid):	2477
Facility Name:	Mars Hill Properties 50th LLC
Latitude Decimal Degrees:	47.665010000000002
Longitude Decimal Degrees:	-122.37374
Coordinate Point Areal Extent Code:	99
Horizontal Accuracy Code:	99
Coordinate Point Geographic Position Code:	99
Location Verified Code:	N

Geographic Location Identifier (Alias Facid): 2477

MARS HILL PROPERTIES 50TH LLC (Continued) **1000177084**

Interaction (Aka Env Int) Type Code:	TRI
Interaction (Aka Env Int) Description:	Toxics Release Inventory
Interaction Status:	I
Federal Program Indentifier:	WAD059324533
Interaction Start Date:	1/1/1988
Interaction End Date:	10/3/2002

Geographic Location Identifier (Alias Facid):	2477
Interaction (Aka Env Int) Type Code:	TRI
Interaction (Aka Env Int) Description:	Toxics Release Inventory
Interaction Status:	I
Federal Program Indentifier:	WAD059324533
Interaction Start Date:	1/1/1989
Interaction End Date:	10/3/2002

Geographic Location Identifier (Alias Facid):	2477
Interaction (Aka Env Int) Type Code:	HWP
Interaction (Aka Env Int) Description:	Hazardous Waste Planner
Interaction Status:	I
Federal Program Indentifier:	WAD059324533
Interaction Start Date:	1/1/1991
Interaction End Date:	8/1/1997

Geographic Location Identifier (Alias Facid):	2477
Interaction (Aka Env Int) Type Code:	HWG
Interaction (Aka Env Int) Description:	Hazardous Waste Generator
Interaction Status:	I
Federal Program Indentifier:	WAD059324533
Interaction Start Date:	10/17/1989
Interaction End Date:	12/31/2006

Geographic Location Identifier (Alias Facid):	2477
Interaction (Aka Env Int) Type Code:	TIER2
Interaction (Aka Env Int) Description:	Emergency/Haz Chem Rpt TIER2
Interaction Status:	A
Federal Program Indentifier:	WAD059324533
Interaction Start Date:	1/1/1990
Interaction End Date:	Not reported

Geographic Location Identifier (Alias Facid):	2477
Interaction (Aka Env Int) Type Code:	INDPNDNT
Interaction (Aka Env Int) Description:	Independent Cleanup
Interaction Status:	A
Federal Program Indentifier:	Not reported
Interaction Start Date:	1/1/1900
Interaction End Date:	Not reported

Geographic Location Identifier (Alias Facid):	2477
Interaction (Aka Env Int) Type Code:	UST
Interaction (Aka Env Int) Description:	Underground Storage Tank
Interaction Status:	I
Federal Program Indentifier:	Not reported
Interaction Start Date:	2/29/2000
Interaction End Date:	5/3/2000

MARS HILL PROPERTIES 50TH LLC (Continued) **1000177084**

UST:

Facility ID:	2477
Site ID:	6953
Lat Deg:	47
Lat Min:	39
Lat Sec:	54.0360000000084
Long Deg:	-122
Long Min:	22
Long Sec:	25.4639999999927
UBI:	Not reported
Phone Number:	2067891111
Tank ID:	8180
Tank Name:	1
Install Date:	12/31/1964
Capacity:	111 TO 1,100 Gallons
Tank Upgrade Date:	1/1/0001
TankSystem Status:	Closed in Place
TankSystem Status Change Date:	8/26/1996
Tank Status:	Closed in Place
Tank Permit Expiration Date:	1/1/0001
Tank Closure Date:	1/1/0001
Tank Pumping System:	Not reported
Tank Spill Prevention:	Not reported
Tank Overfill Prevention:	Not reported
Tank Material:	Steel
Tank Construction:	Not reported
Tank Tightness Test:	Not reported
Tank Corrosion Protection:	Not reported
Pipe Material:	Not reported
Pipe Construction:	Not reported
Pipe Primary Release Detection:	Not reported
Pipe Second Release Detection:	Not reported
Pipe Corrosion Protection:	Not reported
Tank Primary Release Detection:	Not reported
Tank Second Release Detection:	Not reported
Pipe Tightness Test:	Not reported
Tank Actual Status Date:	8/6/1996
Tag Number:	Not reported

WA MANIFEST:

Facility Site ID Number:	2477
SWC Desc:	Not reported
FWC Desc:	Not reported
Form Comm:	11 on-site sealed containers/drums ready for transport.
Data Year:	Not reported
Permit by Rule:	No
Treatment by Generator:	No
Mixed radioactive waste:	No
Importer of hazardous waste:	No
Immediate recycler:	No
Treatment/Storage/Disposal/Recycling Facility:	No
Generator of dangerous fuel waste:	No
Generator marketing to burner:	No
"Other marketers (i.e., blender, distributor, etc.)":	No
Utility boiler burner:	No

MARS HILL PROPERTIES 50TH LLC (Continued) **1000177084**

Industry boiler burner:	No
Industrial Furnace:	No
Smelter defferal:	No
Universal waste - batteries - generate:	No
Universal waste - thermostats - generate:	No
Universal waste - mercury - generate:	No
Universal waste - lamps - generate:	No
Universal waste - batteries - accumulate:	No
Universal waste - thermostats - accumulate:	No
Universal waste - mercury - accumulate:	No
Universal waste - lamps - accumulate:	No
Destination Facility for Universal Waste:	No
Off-specification used oil burner - utility boiler:	No
Off-specification used oil burner - industrial boiler:	No
Off-specification used oil burner - industrial furnace:	No
EPA ID:	WAD059324533
Facility Address 2:	Not reported
TAX REG NBR:	911733689
NAICS CD:	813110
BUSINESS TYPE:	Church
MAIL NAME:	Mars Hill Properties 50th LLC
MAIL ADDR LINE1:	1401 NW Leary Way
MAIL CITY,ST,ZIP:	Seattle, WA 98107
MAIL COUNTRY:	UNITED STATES
LEGAL ORG NAME:	Mars Hill Properties 50th LLC
LEGAL ORG TYPE:	Other
LEGAL ADDR LINE1:	1401 NW Leary Way
LEGAL CITY,ST,ZIP:	Seattle, WA 98107
LEGAL COUNTRY:	UNITED STATES
LEGAL PHONE NBR:	(206) 706-6641
LEGAL EFFECTIVE DATE:	5/31/2005
LAND ORG NAME:	Mars Hill Properties 50th LLC
LAND ORG TYPE:	Other
LAND PERSON NAME:	Not reported
LAND ADDR LINE1:	1401 NW Leary Way
LAND CITY,ST,ZIP:	Seattle, WA 98107
LAND COUNTRY:	UNITED STATES
LAND PHONE NBR:	(206) 706-6641
OPERATOR ORG NAME:	Mars Hill Properties 50th LLC
OPERATOR ORG TYPE:	Other
OPERATOR ADDR LINE1:	1401 NW Leary Way
OPERATOR CITY,ST,ZIP:	Seattle, WA 98107
OPERATOR COUNTRY:	UNITED STATES
OPERATOR PHONE NBR:	(206) 706-6641
OPERATOR EFFECTIVE DATE:	Not reported
SITE CONTACT NAME:	James Munson
SITE CONTACT ADDR LINE1:	1401 NW Leary Way
SITE CONTACT ZIP:	Seattle, WA 98107
SITE CONTACT COUNTRY:	UNITED STATES
SITE CONTACT PHONE NBR:	(206) 706-6641
SITE CONTACT EMAIL:	Not reported
FORM CONTACT NAME:	James Munson
FORM CONTACT ADDR LINE1:	1401 NW Leary Way
FORM CONTACT CITY,ST,ZIP:	Seattle, WA 98107
FORM CONTACT COUNTRY:	UNITED STATES
FORM CONTACT PHONE NBR:	(206)706-6641
FORM CONTACT EMAIL:	jm@marshillchurch.org

MARS HILL PROPERTIES 50TH LLC (Continued) **1000177084**

GEN STATUS CD:	XQG
MONTHLY GENERATION:	No
BATCH GENERATION:	No
ONE TIME GENERATION:	No
TRANSPORTS OWN WASTE:	No
TRANSPORTS OTHRS WASTE:	No
RECYCLER ONSITE:	No
TRANSFER FACILITY:	No
OTHER EXEMPTION:	Not reported
UW BATTERY GEN:	No
USED OIL TRANSPORTER:	No
USED OIL TRANSFER FACLTY:	No
USED OIL PROCESSOR:	No
USED OIL REREFINER:	No
USED OIL FUEL MRKTR DIRECTS SHPMNTS:	No
USED OIL FUEL MRKTR MEETS SPECS:	No

BROWNFIELDS:

Facilty ID:	2477
Rank:	Not reported
Site Manager:	MUSA, DONNA
Ecology Status:	RA in Progress
Lat/Longitude:	Lat/Long: 47.665 / -122.374

---

218 South 1/2-1 0.626 mi. 3305 ft.

Relative: Higher

Actual: 59 ft.

WASHINGTON MARINE ENG CORP **CSCSL S104320399**
4403 24TH AVE W **ALLSITES N/A**
SEATTLE, WA 98199

CSCSL:

Facility ID:	2281
Facility Type:	Not reported
Region:	Northwest
Ecology Status Code:	3
Entered Date:	10/11/1990
Updated Date:	6/23/2009
Brownfield Status:	0
Rank Status:	Not reported
PSI Status:	Not reported
Clean Method:	Not reported
Drinking Water Type:	Not reported
Cleanup Standard:	Not reported
Acres Remediated:	Not reported
Latitude:	47.65956
Longitude:	-122.38755
Lat/Long:	47.65956 / -122.38755
Lat/Long (dms):	47 39 34.416 / -122 23 15.18
Media Status Desc:	1/1/0001
Affected Media:	Groundwater
Affected Media Status:	Suspected
Pesticides:	Not reported
Petroleum Products:	Suspected
Phenolic Compounds:	Not reported
Reactive Wastes:	Not reported
Corrosive Wastes:	Not reported
Radioactive Wastes:	Not reported

WASHINGTON MARINE ENG CORP (Continued) **S104320399**

Asbestos:	Not reported
Responsible Unit:	NORTHWEST
Arsenic Code:	Not reported
MTBE Code:	Not reported
UXO Code:	Not reported
Dioxin:	Not reported
Non-Halogenated Solvents:	Not reported
Base/Neutral/Acid Organics:	Not reported
Halogenated Organic Compounds:	Not reported
EPA Priority Pollutants - Metals and Cyanide:	Not reported
Metals - Other non-priority pollutant medals:	Suspected
Polychlorinated biPhenyls (PCBs):	Suspected
Polynuclear Aromatic Hydrocarbons (PAH):	Not reported
Conventional Contaminants, Organic:	Not reported
Conventional Contaminants, Inorganic:	Not reported
Tibutyl Tin Contaminant Group:	Not reported
Bioassay/Benthic Failures Contaminant Group:	Not reported
Wood Debris Contaminant Group:	Not reported
Other Deleterious Substance Group:	Not reported
Ecology Site Status (MTCA cleanup process):	RA in Progress

Facility ID:	2281
Facility Type:	Not reported
Region:	Northwest
Ecology Status Code:	3
Entered Date:	10/11/1990
Updated Date:	6/23/2009
Brownfield Status:	0
Rank Status:	Not reported
PSI Status:	Not reported
Clean Method:	Off-Site Containment/Landfill
Drinking Water Type:	Not reported
Cleanup Standard:	Not reported
Acres Remediated:	Not reported
Latitude:	47.65956
Longitude:	-122.38755
Lat/Long:	47.65956 / -122.38755
Lat/Long (dms):	47 39 34.416 / -122 23 15.18
Media Status Desc:	1/1/0001
Affected Media:	Soil
Affected Media Status:	Confirmed
Pesticides:	Not reported
Petroleum Products:	Confirmed
Phenolic Compounds:	Not reported
Reactive Wastes:	Not reported
Corrosive Wastes:	Not reported
Radioactive Wastes:	Not reported
Asbestos:	Not reported
Responsible Unit:	NORTHWEST
Arsenic Code:	Not reported
MTBE Code:	Not reported
UXO Code:	Not reported
Dioxin:	Not reported
Non-Halogenated Solvents:	Not reported
Base/Neutral/Acid Organics:	Not reported
Halogenated Organic Compounds:	Not reported
EPA Priority Pollutants - Metals and Cyanide:	Not reported

WASHINGTON MARINE ENG CORP (Continued) **S104320399**

Metals - Other non-priority pollutant medals:	Confirmed
Polychlorinated biPhenyls (PCBs):	Confirmed
Polynuclear Aromatic Hydrocarbons (PAH):	Not reported
Conventional Contaminants, Organic:	Not reported
Conventional Contaminants, Inorganic:	Not reported
Tibutyl Tin Contaminant Group:	Not reported
Bioassay/Benthic Failures Contaminant Group:	Not reported
Wood Debris Contaminant Group:	Not reported
Other Deleterious Substance Group:	Not reported
Ecology Site Status (MTCA cleanup process):	RA in Progress

ALLSITES:

Facility Id:	2281
Latitude:	47.659559999999999
Longitude:	-122.38755
Geographic location identifier (alias facid):	2281
Facility Name:	WASHINGTON MARINE ENG CORP
Latitude Decimal Degrees:	47.659559999999999
Longitude Decimal Degrees:	-122.38755
Coordinate Point Areal Extent Code:	99
Horizontal Accuracy Code:	99
Coordinate Point Geographic Position Code:	99
Location Verified Code:	N

Geographic Location Identifier (Alias Facid):	2281
Interaction (Aka Env Int) Type Code:	IRAP
Interaction (Aka Env Int) Description:	Independent Remedial Actn Prg
Interaction Status:	A
Federal Program Indentifier:	Not reported
Interaction Start Date:	1/16/1996
Interaction End Date:	Not reported

Geographic Location Identifier (Alias Facid):	2281
Interaction (Aka Env Int) Type Code:	SCS
Interaction (Aka Env Int) Description:	State Cleanup Site
Interaction Status:	I
Federal Program Indentifier:	Not reported
Interaction Start Date:	10/1/1990
Interaction End Date:	1/16/1996

Facility Id:	6999321
Latitude:	47.659529999999997
Longitude:	-122.38749
Geographic location identifier (alias facid):	6999321
Facility Name:	North Sea Refrigeration Inc
Latitude Decimal Degrees:	47.659529999999997
Longitude Decimal Degrees:	-122.38749
Coordinate Point Areal Extent Code:	99
Horizontal Accuracy Code:	99
Coordinate Point Geographic Position Code:	99
Location Verified Code:	N

Geographic Location Identifier (Alias Facid):	6999321
Interaction (Aka Env Int) Type Code:	HWG
Interaction (Aka Env Int) Description:	Hazardous Waste Generator
Interaction Status:	I

WASHINGTON MARINE ENG CORP (Continued) **S104320399**

Federal Program Indentifier: WAH000001909
Interaction Start Date: 6/6/1997
Interaction End Date: 12/31/1997

219
ESE
1/2-1
0.688 mi.
3632 ft.

MAMCO MFG BLDGS B&C **CSCSL** **S100835730**
1415 / 1427 NW 49TH ST **ALLSITES** **N/A**
SEATTLE, WA 98107

Relative:
Lower

Actual:
35 ft.

CSCSL:

Facility ID:	2478
Facility Type:	Independent
Region:	Northwest
Ecology Status Code:	1
Entered Date:	5/7/1994
Updated Date:	6/22/2009
Brownfield Status:	0
Rank Status:	Not reported
PSI Status:	Not reported
Clean Method:	Not reported
Drinking Water Type:	Not reported
Cleanup Standard:	Not reported
Acres Remediated:	Not reported
Latitude:	47.66433
Longitude:	-122.37389
Lat/Long:	47.66433 / -122.37389
Lat/Long (dms):	47 39 51.588 / -122 22 26.004
Media Status Desc:	1/1/0001
Affected Media:	Groundwater
Affected Media Status:	Confirmed
Pesticides:	Not reported
Petroleum Products:	Not reported
Phenolic Compounds:	Not reported
Reactive Wastes:	Not reported
Corrosive Wastes:	Not reported
Radioactive Wastes:	Not reported
Asbestos:	Not reported
Responsible Unit:	NORTHWEST
Arsenic Code:	Not reported
MTBE Code:	Not reported
UXO Code:	Not reported
Dioxin:	Not reported
Non-Halogenated Solvents:	Not reported
Base/Neutral/Acid Organics:	Not reported
Halogenated Organic Compounds:	Confirmed
EPA Priority Pollutants - Metals and Cyanide:	Not reported
Metals - Other non-priority pollutant medals:	Not reported
Polychlorinated biPhenyls (PCBs):	Not reported
Polynuclear Aromatic Hydrocarbons (PAH):	Not reported
Conventional Contaminants, Organic:	Not reported
Conventional Contaminants, Inorganic:	Not reported
Tibutyl Tin Contaminant Group:	Not reported
Bioassay/Benthic Failures Contaminant Group:	Not reported
Wood Debris Contaminant Group:	Not reported
Other Deleterious Substance Group:	Not reported
Ecology Site Status (MTCA cleanup process):	Awaiting SHA

MAMCO MFG BLDGS B&C (Continued) **S100835730**

Facility ID:	2478
Facility Type:	Independent
Region:	Northwest
Ecology Status Code:	1
Entered Date:	5/7/1994
Updated Date:	6/22/2009
Brownfield Status:	0
Rank Status:	Not reported
PSI Status:	Not reported
Clean Method:	Not reported
Drinking Water Type:	Not reported
Cleanup Standard:	Not reported
Acres Remediated:	Not reported
Latitude:	47.66433
Longitude:	-122.37389
Lat/Long:	47.66433 / -122.37389
Lat/Long (dms):	47 39 51.588 / -122 22 26.004
Media Status Desc:	1/1/0001
Affected Media:	Soil
Affected Media Status:	Confirmed
Pesticides:	Not reported
Petroleum Products:	Not reported
Phenolic Compounds:	Not reported
Reactive Wastes:	Not reported
Corrosive Wastes:	Not reported
Radioactive Wastes:	Not reported
Asbestos:	Not reported
Responsible Unit:	NORTHWEST
Arsenic Code:	Not reported
MTBE Code:	Not reported
UXO Code:	Not reported
Dioxin:	Not reported
Non-Halogenated Solvents:	Confirmed
Base/Neutral/Acid Organics:	Not reported
Halogenated Organic Compounds:	Not reported
EPA Priority Pollutants - Metals and Cyanide:	Not reported
Metals - Other non-priority pollutant medals:	Not reported
Polychlorinated biPhenyls (PCBs):	Not reported
Polynuclear Aromatic Hydrocarbons (PAH):	Not reported
Conventional Contaminants, Organic:	Not reported
Conventional Contaminants, Inorganic:	Not reported
Tibutyl Tin Contaminant Group:	Not reported
Bioassay/Benthic Failures Contaminant Group:	Not reported
Wood Debris Contaminant Group:	Not reported
Other Deleterious Substance Group:	Not reported
Ecology Site Status (MTCA cleanup process):	Awaiting SHA

Facility ID:	2478
Facility Type:	Independent
Region:	Northwest
Ecology Status Code:	1
Entered Date:	5/7/1994
Updated Date:	6/22/2009
Brownfield Status:	0
Rank Status:	Not reported
PSI Status:	Not reported
Clean Method:	Not reported

MAMCO MFG BLDGS B&C (Continued) **S100835730**

Drinking Water Type: Not reported
Cleanup Standard: Not reported
Acres Remediated: Not reported
Latitude: 47.66433
Longitude: -122.37389
Lat/Long: 47.66433 / -122.37389
Lat/Long (dms): 47 39 51.588 / -122 22 26.004
Media Status Desc: 1/1/0001
Affected Media: Sediment
Affected Media Status: Suspected
Pesticides: Not reported
Petroleum Products: Suspected
Phenolic Compounds: Not reported
Reactive Wastes: Not reported
Corrosive Wastes: Not reported
Radioactive Wastes: Not reported
Asbestos: Not reported
Responsible Unit: NORTHWEST
Arsenic Code: Not reported
MTBE Code: Not reported
UXO Code: Not reported
Dioxin: Not reported
Non-Halogenated Solvents: Not reported
Base/Neutral/Acid Organics: Not reported
Halogenated Organic Compounds: Confirmed
EPA Priority Pollutants - Metals and Cyanide: Not reported
Metals - Other non-priority pollutant medals: Not reported
Polychlorinated biPhenyls (PCBs): Not reported
Polynuclear Aromatic Hydrocarbons (PAH): Not reported
Conventional Contaminants, Organic: Not reported
Conventional Contaminants, Inorganic: Not reported
Tibutyl Tin Contaminant Group: Not reported
Bioassay/Benthic Failures Contaminant Group: Not reported
Wood Debris Contaminant Group: Not reported
Other Deleterious Substance Group: Not reported
Ecology Site Status (MTCA cleanup process): Awaiting SHA

ALLSITES:
Facility Id: 2478
Latitude: 47.66433
Longitude: -122.37389
Geographic location identifier (alias facid): 2478
Facility Name: MAMCO MFG BLDGS B&C
Latitude Decimal Degrees: 47.66433
Longitude Decimal Degrees: -122.37389
Coordinate Point Areal Extent Code: 99
Horizontal Accuracy Code: 99
Coordinate Point Geographic Position Code: 99
Location Verified Code: N

Geographic Location Identifier (Alias Facid): 2478
Interaction (Aka Env Int) Type Code: INDPNDNT
Interaction (Aka Env Int) Description: Independent Cleanup
Interaction Status: A
Federal Program Indentifier: Not reported
Interaction Start Date: 1/1/1900
Interaction End Date: Not reported

220 South 1/2-1 0.728 mi. 3843 ft.

DYNO BATTERY CO
4248 23RD AVE W
SEATTLE, WA 98199

RCRA-NonGen
FINDS
CSCSL
ALLSITES

1001233993
WAH000003996

Relative: Higher

Actual: 64 ft.

RCRA-NonGen:

Date form received by agency:	01/12/2004
Facility name:	DYNO BATTERY CO
Facility address:	4248 23RD AVE W SEATTLE, WA 98199
EPA ID:	WAH000003996
Contact:	MARK A KNOWLTON
Contact address:	4248 23RD AVE W SEATTLE, WA 98199
Contact country:	US
Contact telephone:	(206)283-7450
Contact email:	Not reported
EPA Region:	10
Land type:	Private
Classification:	Non-Generator
Description:	Handler: Non-Generators do not presently generate hazardous waste

Owner/Operator Summary:

Owner/operator name:	DYNO BATTERY CO
Owner/operator address:	4248 23RD AVE W SEATTLE, WA 98199
Owner/operator country:	US
Owner/operator telephone:	Not reported
Legal status:	Private
Owner/Operator Type:	Operator
Owner/Op start date:	01/08/1998
Owner/Op end date:	Not reported

Handler Activities Summary:

U.S. importer of hazardous waste:	No
Mixed waste (haz. and radioactive):	No
Recycler of hazardous waste:	No
Transporter of hazardous waste:	No
Treater, storer or disposer of HW:	No
Underground injection activity:	No
On-site burner exemption:	No
Furnace exemption:	No
Used oil fuel burner:	No
Used oil processor:	No
User oil refiner:	No
Used oil fuel marketer to burner:	No
Used oil Specification marketer:	No
Used oil transfer facility:	No
Used oil transporter:	No
Off-site waste receiver:	Commercial status unknown

Historical Generators:

Date form received by agency:	12/31/2003
Facility name:	DYNO BATTERY CO
Classification:	Not a generator, verified

DYNO BATTERY CO (Continued) **1001233993**

Facility Has Received Notices of Violations:
Regulation violated: SR - -071(3)
Area of violation: Generators - General
Date violation determined: 07/14/1998
Date achieved compliance: 07/16/1998
Violation lead agency: State
Enforcement action: WRITTEN INFORMAL
Enforcement action date: 08/20/1998
Enf. disposition status: Not reported
Enf. disp. status date: Not reported
Enforcement lead agency: State
Proposed penalty amount: Not reported
Final penalty amount: Not reported
Paid penalty amount: Not reported

Evaluation Action Summary:
Evaluation date: 10/28/1999
Evaluation: COMPLIANCE EVALUATION INSPECTION ON-SITE
Area of violation: Not reported
Date achieved compliance: Not reported
Evaluation lead agency: State

Evaluation date: 09/21/1999
Evaluation: COMPLIANCE EVALUATION INSPECTION ON-SITE
Area of violation: Not reported
Date achieved compliance: Not reported
Evaluation lead agency: State

Evaluation date: 07/14/1998
Evaluation: COMPLIANCE EVALUATION INSPECTION ON-SITE
Area of violation: Generators - General
Date achieved compliance: 07/16/1998
Evaluation lead agency: State

FINDS:

Registry ID: 110000489846

Environmental Interest/Information System

Washington Facility / Site Identification System (WA-FSIS) provides a means to query and display data maintained by the Washington Department of Ecology. This system contains key information for each facility/site that is currently, or has been, of interest to the Air Quality, Dam Safety, Hazardous Waste, Toxics Cleanup, and Water Quality Programs.

AFS (Aerometric Information Retrieval System (AIRS) Facility Subsystem) replaces the former Compliance Data System (CDS), the National Emission Data System (NEDS), and the Storage and Retrieval of Aerometric Data (SAROAD). AIRS is the national repository for information concerning airborne pollution in the United States. AFS is used to track emissions and compliance data from industrial plants. AFS data are utilized by states to prepare State Implementation Plans to comply with regulatory programs and by EPA as an input for the estimation of total national emissions. AFS is undergoing a major redesign to support facility operating permits required under Title V of the Clean Air Act.

DYNO BATTERY CO (Continued) **1001233993**

The NEI (National Emissions Inventory) database contains information on stationary and mobile sources that emit criteria air pollutants and their precursors, as well as hazardous air pollutants (HAPs).

US EPA TRIS (Toxics Release Inventory System) contains information from facilities on the amounts of over 300 listed toxic chemicals that these facilities release directly to air, water, land, or that are transported off-site.

RCRAInfo is a national information system that supports the Resource Conservation and Recovery Act (RCRA) program through the tracking of events and activities related to facilities that generate, transport, and treat, store, or dispose of hazardous waste. RCRAInfo allows RCRA program staff to track the notification, permit, compliance, and corrective action activities required under RCRA.

CSCSL:

Facility ID:	72957545
Facility Type:	Not reported
Region:	Northwest
Ecology Status Code:	1
Entered Date:	7/12/1999
Updated Date:	10/20/2008
Brownfield Status:	0
Rank Status:	Not reported
PSI Status:	Not reported
Clean Method:	Not reported
Drinking Water Type:	Not reported
Cleanup Standard:	Not reported
Acres Remediated:	Not reported
Latitude:	47.658102
Longitude:	-122.385941
Lat/Long:	47.658102 / -122.385941
Lat/Long (dms):	47 39 29.167 / -122 23 9.388
Media Status Desc:	1/1/0001
Affected Media:	Soil
Affected Media Status:	Confirmed
Pesticides:	Not reported
Petroleum Products:	Not reported
Phenolic Compounds:	Not reported
Reactive Wastes:	Not reported
Corrosive Wastes:	Not reported
Radioactive Wastes:	Not reported
Asbestos:	Not reported
Responsible Unit:	NORTHWEST
Arsenic Code:	Not reported
MTBE Code:	Not reported
UXO Code:	Not reported
Dioxin:	Not reported
Non-Halogenated Solvents:	Not reported
Base/Neutral/Acid Organics:	Not reported
Halogenated Organic Compounds:	Not reported
EPA Priority Pollutants - Metals and Cyanide:	Confirmed
Metals - Other non-priority pollutant medals:	Not reported
Polychlorinated biPhenyls (PCBs):	Not reported
Polynuclear Aromatic Hydrocarbons (PAH):	Not reported

DYNO BATTERY CO (Continued) **1001233993**

Conventional Contaminants, Organic:	Not reported
Conventional Contaminants, Inorganic:	Not reported
Tibutyl Tin Contaminant Group:	Not reported
Bioassay/Benthic Failures Contaminant Group:	Not reported
Wood Debris Contaminant Group:	Not reported
Other Deleterious Substance Group:	Not reported
Ecology Site Status (MTCA cleanup process):	Awaiting SHA

Facility ID:	72957545
Facility Type:	Not reported
Region:	Northwest
Ecology Status Code:	1
Entered Date:	7/12/1999
Updated Date:	10/20/2008
Brownfield Status:	0
Rank Status:	Not reported
PSI Status:	Not reported
Clean Method:	Not reported
Drinking Water Type:	Not reported
Cleanup Standard:	Not reported
Acres Remediated:	Not reported
Latitude:	47.658102
Longitude:	-122.385941
Lat/Long:	47.658102 / -122.385941
Lat/Long (dms):	47 39 29.167 / -122 23 9.388
Media Status Desc:	1/1/0001
Affected Media:	Surface Water
Affected Media Status:	Suspected
Pesticides:	Not reported
Petroleum Products:	Not reported
Phenolic Compounds:	Not reported
Reactive Wastes:	Not reported
Corrosive Wastes:	Not reported
Radioactive Wastes:	Not reported
Asbestos:	Not reported
Responsible Unit:	NORTHWEST
Arsenic Code:	Not reported
MTBE Code:	Not reported
UXO Code:	Not reported
Dioxin:	Not reported
Non-Halogenated Solvents:	Not reported
Base/Neutral/Acid Organics:	Not reported
Halogenated Organic Compounds:	Not reported
EPA Priority Pollutants - Metals and Cyanide:	Suspected
Metals - Other non-priority pollutant medals:	Not reported
Polychlorinated biPhenyls (PCBs):	Not reported
Polynuclear Aromatic Hydrocarbons (PAH):	Not reported
Conventional Contaminants, Organic:	Not reported
Conventional Contaminants, Inorganic:	Not reported
Tibutyl Tin Contaminant Group:	Not reported
Bioassay/Benthic Failures Contaminant Group:	Not reported
Wood Debris Contaminant Group:	Not reported
Other Deleterious Substance Group:	Not reported
Ecology Site Status (MTCA cleanup process):	Awaiting SHA

Facility ID:	72957545
Facility Type:	Not reported

DYNO BATTERY CO (Continued) **1001233993**

Region:	Northwest
Ecology Status Code:	1
Entered Date:	7/12/1999
Updated Date:	10/20/2008
Brownfield Status:	0
Rank Status:	Not reported
PSI Status:	Not reported
Clean Method:	Not reported
Drinking Water Type:	Not reported
Cleanup Standard:	Not reported
Acres Remediated:	Not reported
Latitude:	47.658102
Longitude:	-122.385941
Lat/Long:	47.658102 / -122.385941
Lat/Long (dms):	47 39 29.167 / -122 23 9.388
Media Status Desc:	1/1/0001
Affected Media:	Sediment
Affected Media Status:	Suspected
Pesticides:	Not reported
Petroleum Products:	Not reported
Phenolic Compounds:	Not reported
Reactive Wastes:	Not reported
Corrosive Wastes:	Not reported
Radioactive Wastes:	Not reported
Asbestos:	Not reported
Responsible Unit:	NORTHWEST
Arsenic Code:	Not reported
MTBE Code:	Not reported
UXO Code:	Not reported
Dioxin:	Not reported
Non-Halogenated Solvents:	Not reported
Base/Neutral/Acid Organics:	Not reported
Halogenated Organic Compounds:	Not reported
EPA Priority Pollutants - Metals and Cyanide:	Suspected
Metals - Other non-priority pollutant medals:	Not reported
Polychlorinated biPhenyls (PCBs):	Not reported
Polynuclear Aromatic Hydrocarbons (PAH):	Not reported
Conventional Contaminants, Organic:	Not reported
Conventional Contaminants, Inorganic:	Not reported
Tibutyl Tin Contaminant Group:	Not reported
Bioassay/Benthic Failures Contaminant Group:	Not reported
Wood Debris Contaminant Group:	Not reported
Other Deleterious Substance Group:	Not reported
Ecology Site Status (MTCA cleanup process):	Awaiting SHA

Facility ID:	72957545
Facility Type:	Not reported
Region:	Northwest
Ecology Status Code:	1
Entered Date:	7/12/1999
Updated Date:	10/20/2008
Brownfield Status:	0
Rank Status:	Not reported
PSI Status:	Not reported
Clean Method:	Not reported
Drinking Water Type:	Not reported
Cleanup Standard:	Not reported

DYNO BATTERY CO (Continued) **1001233993**

Acres Remediated:	Not reported
Latitude:	47.658102
Longitude:	-122.385941
Lat/Long:	47.658102 / -122.385941
Lat/Long (dms):	47 39 29.167 / -122 23 9.388
Media Status Desc:	1/1/0001
Affected Media:	Groundwater
Affected Media Status:	Suspected
Pesticides:	Not reported
Petroleum Products:	Not reported
Phenolic Compounds:	Not reported
Reactive Wastes:	Not reported
Corrosive Wastes:	Not reported
Radioactive Wastes:	Not reported
Asbestos:	Not reported
Responsible Unit:	NORTHWEST
Arsenic Code:	Not reported
MTBE Code:	Not reported
UXO Code:	Not reported
Dioxin:	Not reported
Non-Halogenated Solvents:	Not reported
Base/Neutral/Acid Organics:	Not reported
Halogenated Organic Compounds:	Not reported
EPA Priority Pollutants - Metals and Cyanide:	Suspected
Metals - Other non-priority pollutant medals:	Not reported
Polychlorinated biPhenyls (PCBs):	Not reported
Polynuclear Aromatic Hydrocarbons (PAH):	Not reported
Conventional Contaminants, Organic:	Not reported
Conventional Contaminants, Inorganic:	Not reported
Tibutyl Tin Contaminant Group:	Not reported
Bioassay/Benthic Failures Contaminant Group:	Not reported
Wood Debris Contaminant Group:	Not reported
Other Deleterious Substance Group:	Not reported
Ecology Site Status (MTCA cleanup process):	Awaiting SHA

ALLSITES:

Facility Id:	72957545
Latitude:	47.658102
Longitude:	-122.385941
Geographic location identifier (alias facid):	72957545
Facility Name:	Dyno Battery Co
Latitude Decimal Degrees:	47.658102
Longitude Decimal Degrees:	-122.385941
Coordinate Point Areal Extent Code:	99
Horizontal Accuracy Code:	5
Coordinate Point Geographic Position Code:	8
Location Verified Code:	N
Geographic Location Identifier (Alias Facid):	72957545
Interaction (Aka Env Int) Type Code:	TRI
Interaction (Aka Env Int) Description:	Toxics Release Inventory
Interaction Status:	A
Federal Program Indentifier:	WAH000003996
Interaction Start Date:	1/1/1988
Interaction End Date:	Not reported
Geographic Location Identifier (Alias Facid):	72957545

DYNO BATTERY CO (Continued) **1001233993**

Interaction (Aka Env Int) Type Code:	HWP
Interaction (Aka Env Int) Description:	Hazardous Waste Planner
Interaction Status:	A
Federal Program Indentifier:	WAH000003996
Interaction Start Date:	1/1/1991
Interaction End Date:	Not reported

Geographic Location Identifier (Alias Facid):	72957545
Interaction (Aka Env Int) Type Code:	VOLCLNST
Interaction (Aka Env Int) Description:	Voluntary Cleanup Sites
Interaction Status:	I
Federal Program Indentifier:	NW1031
Interaction Start Date:	1/9/2003
Interaction End Date:	10/16/2008

Geographic Location Identifier (Alias Facid):	72957545
Interaction (Aka Env Int) Type Code:	SCS
Interaction (Aka Env Int) Description:	State Cleanup Site
Interaction Status:	A
Federal Program Indentifier:	Not reported
Interaction Start Date:	5/19/1999
Interaction End Date:	Not reported

Geographic Location Identifier (Alias Facid):	72957545
Interaction (Aka Env Int) Type Code:	RECOVERY
Interaction (Aka Env Int) Description:	Energy Recovery
Interaction Status:	A
Federal Program Indentifier:	Not reported
Interaction Start Date:	1/1/1933
Interaction End Date:	Not reported

Geographic Location Identifier (Alias Facid):	72957545
Interaction (Aka Env Int) Type Code:	TIER2
Interaction (Aka Env Int) Description:	Emergency/Haz Chem Rpt TIER2
Interaction Status:	A
Federal Program Indentifier:	WAH000003996
Interaction Start Date:	1/1/1988
Interaction End Date:	Not reported

Geographic Location Identifier (Alias Facid):	72957545
Interaction (Aka Env Int) Type Code:	HWG
Interaction (Aka Env Int) Description:	Hazardous Waste Generator
Interaction Status:	I
Federal Program Indentifier:	WAH000003996
Interaction Start Date:	1/8/1998
Interaction End Date:	12/31/2003

221
SE
1/2-1
0.734 mi.
3876 ft.

Relative:
Lower

Actual:
28 ft.

WESMAR COMPANY INC
1451 NW 46TH
SEATTLE, WA 98107

Database(s): CERC-NFRAP, RCRA-NonGen, FINDS, CSCSL, ALLSITES, HSL, MANIFEST

EDR ID Number: 1000295996
EPA ID Number: WAD050822170

CERC-NFRAP:
Site ID: 1000738
Federal Facility: Not a Federal Facility
NPL Status: Not on the NPL
Non NPL Status: NFRAP

CERCLIS-NFRAP Assessment History:
Action: DISCOVERY
Date Started: Not reported
Date Completed: 01/01/1983
Priority Level: Not reported

Action: PRELIMINARY ASSESSMENT
Date Started: 12/05/1984
Date Completed: 08/19/1985
Priority Level: Higher priority for further assessment

Action: ARCHIVE SITE
Date Started: Not reported
Date Completed: 05/23/1988
Priority Level: Not reported

Action: SITE INSPECTION
Date Started: 12/02/1987
Date Completed: 05/23/1988
Priority Level: NFRAP: No further Remedial Action planned

RCRA-NonGen:
Date form received by agency: 02/07/2008
Facility name: WESMAR COMPANY INC
Facility address: 1451 NW 46TH
SEATTLE, WA 98107
EPA ID: WAD050822170
Mailing address: 1451 NW 46TH ST
SEATTLE, WA 98107-4635
Contact: DOUG NEWMAN
Contact address: 1451 NW 46TH ST
SEATTLE, WA 98107-4635
Contact country: US
Contact telephone: (206)783-5344
Contact email: Not reported
EPA Region: 10
Classification: Non-Generator
Description: Handler: Non-Generators do not presently generate hazardous waste

Owner/Operator Summary:
Owner/operator name: WESMAR CO INC
Owner/operator address: 1451 NW 46TH ST
SEATTLE, WA 98107
Owner/operator country: US

WESMAR COMPANY INC (Continued) **1000295996**

Owner/operator telephone: Not reported
Legal status: Private
Owner/Operator Type: Operator
Owner/Op start date: 06/20/1996
Owner/Op end date: Not reported

Handler Activities Summary:
U.S. importer of hazardous waste: No
Mixed waste (haz. and radioactive): No
Recycler of hazardous waste: No
Transporter of hazardous waste: No
Treater, storer or disposer of HW: No
Underground injection activity: No
On-site burner exemption: No
Furnace exemption: No
Used oil fuel burner: No
Used oil processor: No
User oil refiner: No
Used oil fuel marketer to burner: No
Used oil Specification marketer: No
Used oil transfer facility: No
Used oil transporter: No
Off-site waste receiver: Commercial status unknown

Historical Generators:
Date form received by agency: 12/31/2007
Facility name: WESMAR COMPANY INC
Classification: Not a generator, verified

Date form received by agency: 12/31/2005
Facility name: WESMAR COMPANY INC
Classification: Not a generator, verified

Date form received by agency: 12/31/2003
Facility name: WESMAR COMPANY INC
Classification: Not a generator, verified

Violation Status: No violations found

FINDS:

Registry ID: 110000489454

Environmental Interest/Information System

Washington Facility / Site Identification System (WA-FSIS) provides a means to query and display data maintained by the Washington Department of Ecology. This system contains key information for each facility/site that is currently, or has been, of interest to the Air Quality, Dam Safety, Hazardous Waste, Toxics Cleanup, and Water Quality Programs.

NCDB (National Compliance Data Base) supports implementation of the Federal Insecticide, Fungicide, and Rodenticide Act (FIFRA) and the Toxic Substances Control Act (TSCA). The system tracks inspections in regions and states with cooperative agreements, enforcement actions, and settlements.

WESMAR COMPANY INC (Continued) **1000295996**

US EPA TRIS (Toxics Release Inventory System) contains information from facilities on the amounts of over 300 listed toxic chemicals that these facilities release directly to air, water, land, or that are transported off-site.

RCRAInfo is a national information system that supports the Resource Conservation and Recovery Act (RCRA) program through the tracking of events and activities related to facilities that generate, transport, and treat, store, or dispose of hazardous waste. RCRAInfo allows RCRA program staff to track the notification, permit, compliance, and corrective action activities required under RCRA.

ICIS (Integrated Compliance Information System) is the Integrated Compliance Information System and provides a database that, when complete, will contain integrated Enforcement and Compliance information across most of EPA's programs. The vision for ICIS is to replace EPA's independent databases that contain Enforcement data with a single repository for that information. Currently, ICIS contains all Federal Administrative and Judicial enforcement actions. This information is maintained in ICIS by EPA in the Regional offices and it Headquarters. A future release of ICIS will replace the Permit Compliance System (PCS) which supports the NPDES and will integrate that information with Federal actions already in the system. ICIS also has the capability to track other activities occurring in the Region that support Compliance and Enforcement programs. These include; Incident Tracking, Compliance Assistance, and Compliance Monitoring.

SSTS (Section Seven Tracking System) evolved from the FIFRA and TSCA Enforcement System (FATES). SSTS tracks the registration of all pesticide-producing establishments and tracks annually the types and amounts of pesticides, active ingredients, and related devices that are produced, sold, or distributed each year.

CSCSL:

Facility ID:	2194
Facility Type:	Not reported
Region:	Northwest
Ecology Status Code:	3
Entered Date:	3/1/1988
Updated Date:	10/1/2008
Brownfield Status:	0
Rank Status:	5
PSI Status:	Not reported
Clean Method:	Not reported
Drinking Water Type:	Not reported
Cleanup Standard:	Not reported
Acres Remediated:	Not reported
Latitude:	47.66221
Longitude:	-122.37468
Lat/Long:	47.66221 / -122.37468
Lat/Long (dms):	47 39 43.956 / -122 22 28.848
Media Status Desc:	8/8/2008
Affected Media:	Groundwater
Affected Media Status:	Confirmed
Pesticides:	Not reported
Petroleum Products:	Confirmed

WESMAR COMPANY INC (Continued) **1000295996**

Phenolic Compounds:	Not reported
Reactive Wastes:	Not reported
Corrosive Wastes:	Not reported
Radioactive Wastes:	Not reported
Asbestos:	Not reported
Responsible Unit:	NORTHWEST
Arsenic Code:	Confirmed
MTBE Code:	Not reported
UXO Code:	Not reported
Dioxin:	Not reported

Non-Halogenated Solvents:	Confirmed
Base/Neutral/Acid Organics:	Not reported
Halogenated Organic Compounds:	Suspected
EPA Priority Pollutants - Metals and Cyanide:	Not reported
Metals - Other non-priority pollutant medals:	Suspected
Polychlorinated biPhenyls (PCBs):	Not reported
Polynuclear Aromatic Hydrocarbons (PAH):	Confirmed
Conventional Contaminants, Organic:	Not reported
Conventional Contaminants, Inorganic:	Not reported
Tibutyl Tin Contaminant Group:	Not reported
Bioassay/Benthic Failures Contaminant Group:	Not reported
Wood Debris Contaminant Group:	Not reported
Other Deleterious Substance Group:	Not reported
Ecology Site Status (MTCA cleanup process):	RA in Progress

Facility ID:	2194
Facility Type:	Not reported
Region:	Northwest
Ecology Status Code:	3
Entered Date:	3/1/1988
Updated Date:	10/1/2008
Brownfield Status:	0
Rank Status:	5
PSI Status:	Not reported
Clean Method:	Not reported
Drinking Water Type:	Not reported
Cleanup Standard:	Not reported
Acres Remediated:	Not reported
Latitude:	47.66221
Longitude:	-122.37468
Lat/Long:	47.66221 / -122.37468
Lat/Long (dms):	47 39 43.956 / -122 22 28.848
Media Status Desc:	10/15/2007
Affected Media:	Soil
Affected Media Status:	Confirmed
Pesticides:	Not reported
Petroleum Products:	Not reported
Phenolic Compounds:	Not reported
Reactive Wastes:	Not reported
Corrosive Wastes:	Not reported
Radioactive Wastes:	Not reported
Asbestos:	Not reported
Responsible Unit:	NORTHWEST
Arsenic Code:	Confirmed
MTBE Code:	Not reported
UXO Code:	Not reported
Dioxin:	Not reported

WESMAR COMPANY INC (Continued) **1000295996**

Non-Halogenated Solvents:	Not reported
Base/Neutral/Acid Organics:	Not reported
Halogenated Organic Compounds:	Confirmed
EPA Priority Pollutants - Metals and Cyanide:	Not reported
Metals - Other non-priority pollutant medals:	Confirmed
Polychlorinated biPhenyls (PCBs):	Not reported
Polynuclear Aromatic Hydrocarbons (PAH):	Confirmed
Conventional Contaminants, Organic:	Not reported
Conventional Contaminants, Inorganic:	Not reported
Tibutyl Tin Contaminant Group:	Not reported
Bioassay/Benthic Failures Contaminant Group:	Not reported
Wood Debris Contaminant Group:	Not reported
Other Deleterious Substance Group:	Not reported
Ecology Site Status (MTCA cleanup process):	RA in Progress

ALLSITES:

Facility Id:	2194
Latitude:	47.662210000000002
Longitude:	-122.37468
Geographic location identifier (alias facid):	2194
Facility Name:	Wesmar Company Inc
Latitude Decimal Degrees:	47.662210000000002
Longitude Decimal Degrees:	-122.37468
Coordinate Point Areal Extent Code:	99
Horizontal Accuracy Code:	99
Coordinate Point Geographic Position Code:	99
Location Verified Code:	N

Geographic Location Identifier (Alias Facid):	2194
Interaction (Aka Env Int) Type Code:	TIER2
Interaction (Aka Env Int) Description:	Emergency/Haz Chem Rpt TIER2
Interaction Status:	A
Federal Program Indentifier:	WAD050822170
Interaction Start Date:	1/1/1988
Interaction End Date:	Not reported

Geographic Location Identifier (Alias Facid):	2194
Interaction (Aka Env Int) Type Code:	TRI
Interaction (Aka Env Int) Description:	Toxics Release Inventory
Interaction Status:	I
Federal Program Indentifier:	WAD050822170
Interaction Start Date:	1/1/1987
Interaction End Date:	7/1/2003

Geographic Location Identifier (Alias Facid):	2194
Interaction (Aka Env Int) Type Code:	SCS
Interaction (Aka Env Int) Description:	State Cleanup Site
Interaction Status:	I
Federal Program Indentifier:	Not reported
Interaction Start Date:	3/1/1988
Interaction End Date:	6/13/1995

Geographic Location Identifier (Alias Facid):	2194
Interaction (Aka Env Int) Type Code:	ENFORFNL
Interaction (Aka Env Int) Description:	Enforcement Final
Interaction Status:	A
Federal Program Indentifier:	Not reported

WESMAR COMPANY INC (Continued) **1000295996**

Interaction Start Date: 11/20/2007
Interaction End Date: Not reported

Geographic Location Identifier (Alias Facid): 2194
Interaction (Aka Env Int) Type Code: HWG
Interaction (Aka Env Int) Description: Hazardous Waste Generator
Interaction Status: I
Federal Program Indentifier: WAD050822170
Interaction Start Date: 4/9/1986
Interaction End Date: 12/31/2003

Geographic Location Identifier (Alias Facid): 2194
Interaction (Aka Env Int) Type Code: HWOTHER
Interaction (Aka Env Int) Description: Haz Waste Management Activity
Interaction Status: I
Federal Program Indentifier: WAD050822170
Interaction Start Date: 12/31/2003
Interaction End Date: 12/31/2008

Geographic Location Identifier (Alias Facid): 2194
Interaction (Aka Env Int) Type Code: HWP
Interaction (Aka Env Int) Description: Hazardous Waste Planner
Interaction Status: I
Federal Program Indentifier: WAD050822170
Interaction Start Date: 1/1/1991
Interaction End Date: 12/31/1995

HSL:
edr_fstat: WA
edr_fzip: Not reported
edr_fcnty: KING
edr_zip: Not reported
Facility Type: Hazardous Sites List
Facility Status: RA in progress
FSID Number: 2194
Rank: 5
Region: NW

WA MANIFEST:
Facility Site ID Number: 2194
SWC Desc: Not reported
FWC Desc: Not reported
Form Comm: Not reported
Data Year: Not reported
Permit by Rule: False
Treatment by Generator: False
Mixed radioactive waste: False
Importer of hazardous waste: False
Immediate recycler: False
Treatment/Storage/Disposal/Recycling Facility: False
Generator of dangerous fuel waste: False
Generator marketing to burner: False
"Other marketers (i.e., blender, distributor, etc.)": False
Utility boiler burner: False
Industry boiler burner: False

WESMAR COMPANY INC (Continued) **1000295996**

Industrial Furnace:	False
Smelter defferal:	False
Universal waste - batteries - generate:	False
Universal waste - thermostats - generate:	False
Universal waste - mercury - generate:	False
Universal waste - lamps - generate:	False
Universal waste - batteries - accumulate:	False
Universal waste - thermostats - accumulate:	False
Universal waste - mercury - accumulate:	False
Universal waste - lamps - accumulate:	False
Destination Facility for Universal Waste:	False
Off-specification used oil burner - utility boiler:	False
Off-specification used oil burner - industrial boiler:	False
Off-specification used oil burner - industrial furnace:	False
EPA ID:	WAD050822170
Facility Address 2:	Not reported
TAX REG NBR:	600279608
NAICS CD:	325612
BUSINESS TYPE:	Mfg of cleaning compounds
MAIL NAME:	Wesmar Co Inc
MAIL ADDR LINE1:	1451 NW 46th St
MAIL CITY,ST,ZIP:	SEATTLE, WA 98107-4635
MAIL COUNTRY:	UNITED STATES
LEGAL ORG NAME:	Wesmar Co Inc
LEGAL ORG TYPE:	Private
LEGAL ADDR LINE1:	1451 NW 46th St
LEGAL CITY,ST,ZIP:	SEATTLE, WA 98107-4635
LEGAL COUNTRY:	UNITED STATES
LEGAL PHONE NBR:	(206)783-5344
LEGAL EFFECTIVE DATE:	6/20/1996
LAND ORG NAME:	DRD COMPANY
LAND ORG TYPE:	Private
LAND PERSON NAME:	Not reported
LAND ADDR LINE1:	1451 NW 46th St
LAND CITY,ST,ZIP:	SEATTLE, WA 98107-4635
LAND COUNTRY:	UNITED STATES
LAND PHONE NBR:	(206)783-5344
OPERATOR ORG NAME:	Wesmar Co Inc
OPERATOR ORG TYPE:	Private
OPERATOR ADDR LINE1:	1451 NW 46th St
OPERATOR CITY,ST,ZIP:	SEATTLE, WA 98107-4635
OPERATOR COUNTRY:	UNITED STATES
OPERATOR PHONE NBR:	(206)783-5344
OPERATOR EFFECTIVE DATE:	06/20/96
SITE CONTACT NAME:	Doug Newman
SITE CONTACT ADDR LINE1:	1451 NW 46th St
SITE CONTACT ZIP:	SEATTLE, WA 98107-4635
SITE CONTACT COUNTRY:	UNITED STATES
SITE CONTACT PHONE NBR:	(206)783-5344
SITE CONTACT EMAIL:	Not reported
FORM CONTACT NAME:	Doug Newman
FORM CONTACT ADDR LINE1:	1451 NW 46th St
FORM CONTACT CITY,ST,ZIP:	SEATTLE, WA 98107-4635
FORM CONTACT COUNTRY:	UNITED STATES
FORM CONTACT PHONE NBR:	(206)783-5344
FORM CONTACT EMAIL:	doug@wesmarcompany.com
GEN STATUS CD:	XQG

WESMAR COMPANY INC (Continued) **1000295996**

MONTHLY GENERATION:	False
BATCH GENERATION:	False
ONE TIME GENERATION:	False
TRANSPORTS OWN WASTE:	False
TRANSPORTS OTHRS WASTE:	False
RECYCLER ONSITE:	False
TRANSFER FACILITY:	False
OTHER EXEMPTION:	Not reported
UW BATTERY GEN:	False
USED OIL TRANSPORTER:	False
USED OIL TRANSFER FACLTY:	False
USED OIL PROCESSOR:	False
USED OIL REREFINER:	False
USED OIL FUEL MRKTR DIRECTS SHPMNTS:	False
USED OIL FUEL MRKTR MEETS SPECS:	False

Facility Site ID Number:	2194
SWC Desc:	Not reported
FWC Desc:	Not reported
Form Comm:	Not reported
Data Year:	Not reported
Permit by Rule:	No
Treatment by Generator:	No
Mixed radioactive waste:	No
Importer of hazardous waste:	No
Immediate recycler:	No
Treatment/Storage/Disposal/Recycling Facility:	No
Generator of dangerous fuel waste:	No
Generator marketing to burner:	No
"Other marketers (i.e., blender, distributor, etc.)":	No
Utility boiler burner:	No
Industry boiler burner:	No
Industrial Furnace:	No
Smelter defferal:	No
Universal waste - batteries - generate:	No
Universal waste - thermostats - generate:	No
Universal waste - mercury - generate:	No
Universal waste - lamps - generate:	No
Universal waste - batteries - accumulate:	No
Universal waste - thermostats - accumulate:	No
Universal waste - mercury - accumulate:	No
Universal waste - lamps - accumulate:	No
Destination Facility for Universal Waste:	No
Off-specification used oil burner - utility boiler:	No
Off-specification used oil burner - industrial boiler:	No
Off-specification used oil burner - industrial furnace:	No
EPA ID:	WAD050822170
Facility Address 2:	Not reported
TAX REG NBR:	600279608
NAICS CD:	325612
BUSINESS TYPE:	Mfg of cleaning compounds
MAIL NAME:	Wesmar Co Inc
MAIL ADDR LINE1:	1451 NW 46th St
MAIL CITY,ST,ZIP:	SEATTLE, WA 98107-4635
MAIL COUNTRY:	UNITED STATES
LEGAL ORG NAME:	Wesmar Co Inc
LEGAL ORG TYPE:	Private

WESMAR COMPANY INC (Continued) **1000295996**

LEGAL ADDR LINE1:	1451 NW 46th St
LEGAL CITY,ST,ZIP:	SEATTLE, WA 98107-4635
LEGAL COUNTRY:	UNITED STATES
LEGAL PHONE NBR:	(206)783-5344
LEGAL EFFECTIVE DATE:	6/20/1996
LAND ORG NAME:	DRD COMPANY
LAND ORG TYPE:	Private
LAND PERSON NAME:	Not reported
LAND ADDR LINE1:	1451 NW 46th St
LAND CITY,ST,ZIP:	SEATTLE, WA 98107-4635
LAND COUNTRY:	UNITED STATES
LAND PHONE NBR:	(206)783-5344
OPERATOR ORG NAME:	Wesmar Co Inc
OPERATOR ORG TYPE:	Private
OPERATOR ADDR LINE1:	1451 NW 46th St
OPERATOR CITY,ST,ZIP:	SEATTLE, WA 98107-4635
OPERATOR COUNTRY:	UNITED STATES
OPERATOR PHONE NBR:	(206)783-5344
OPERATOR EFFECTIVE DATE:	6/20/1996
SITE CONTACT NAME:	Doug Newman
SITE CONTACT ADDR LINE1:	1451 NW 46th St
SITE CONTACT ZIP:	SEATTLE, WA 98107-4635
SITE CONTACT COUNTRY:	UNITED STATES
SITE CONTACT PHONE NBR:	(206)783-5344
SITE CONTACT EMAIL:	Not reported
FORM CONTACT NAME:	Doug Newman
FORM CONTACT ADDR LINE1:	1451 NW 46th St
FORM CONTACT CITY,ST,ZIP:	SEATTLE, WA 98107-4635
FORM CONTACT COUNTRY:	UNITED STATES
FORM CONTACT PHONE NBR:	(206)783-5344
FORM CONTACT EMAIL:	doug@wesmarcompany.com
GEN STATUS CD:	XQG
MONTHLY GENERATION:	No
BATCH GENERATION:	No
ONE TIME GENERATION:	No
TRANSPORTS OWN WASTE:	No
TRANSPORTS OTHRS WASTE:	No
RECYCLER ONSITE:	No
TRANSFER FACILITY:	No
OTHER EXEMPTION:	Not reported
UW BATTERY GEN:	No
USED OIL TRANSPORTER:	No
USED OIL TRANSFER FACLTY:	No
USED OIL PROCESSOR:	No
USED OIL REREFINER:	No
USED OIL FUEL MRKTR DIRECTS SHPMNTS:	No
USED OIL FUEL MRKTR MEETS SPECS:	No

Facility Site ID Number:	2194
SWC Desc:	Not reported
FWC Desc:	Not reported
Form Comm:	SITE WAS SOLD AND CLOSED IN MAY 2008. NEW OWNERS HAVE DEMOLISHED BUILDING AND ARE BUILDING A NEW ONE. EXTENSIVE ENVIROMENTAL STUDIES WERE PREFORMED BEFORE DEMOLITION.
Data Year:	2008
Permit by Rule:	False
Treatment by Generator:	False

WESMAR COMPANY INC (Continued) **1000295996**

Mixed radioactive waste:	False
Importer of hazardous waste:	False
Immediate recycler:	False
Treatment/Storage/Disposal/Recycling Facility:	False
Generator of dangerous fuel waste:	False
Generator marketing to burner:	False
"Other marketers (i.e., blender, distributor, etc.)":	False
Utility boiler burner:	False
Industry boiler burner:	False
Industrial Furnace:	False
Smelter defferal:	False
Universal waste - batteries - generate:	False
Universal waste - thermostats - generate:	False
Universal waste - mercury - generate:	False
Universal waste - lamps - generate:	False
Universal waste - batteries - accumulate:	False
Universal waste - thermostats - accumulate:	False
Universal waste - mercury - accumulate:	False
Universal waste - lamps - accumulate:	False
Destination Facility for Universal Waste:	False
Off-specification used oil burner - utility boiler:	False
Off-specification used oil burner - industrial boiler:	False
Off-specification used oil burner - industrial furnace:	False
EPA ID:	WAD050822170
Facility Address 2:	Not reported
TAX REG NBR:	600279608
NAICS CD:	325612
BUSINESS TYPE:	Mfg of cleaning compounds
MAIL NAME:	Wesmar Co Inc
MAIL ADDR LINE1:	1451 NW 46th St
MAIL CITY,ST,ZIP:	SEATTLE, WA 98107-4635
MAIL COUNTRY:	UNITED STATES
LEGAL ORG NAME:	Wesmar Co Inc
LEGAL ORG TYPE:	Private
LEGAL ADDR LINE1:	1451 NW 46th St
LEGAL CITY,ST,ZIP:	SEATTLE, WA 98107-4635
LEGAL COUNTRY:	UNITED STATES
LEGAL PHONE NBR:	(206)783-5344
LEGAL EFFECTIVE DATE:	6/20/1996
LAND ORG NAME:	DRD COMPANY
LAND ORG TYPE:	Private
LAND PERSON NAME:	Not reported
LAND ADDR LINE1:	1451 NW 46th St
LAND CITY,ST,ZIP:	SEATTLE, WA 98107-4635
LAND COUNTRY:	UNITED STATES
LAND PHONE NBR:	(206)783-5344
OPERATOR ORG NAME:	Wesmar Co Inc
OPERATOR ORG TYPE:	Private
OPERATOR ADDR LINE1:	1451 NW 46th St
OPERATOR CITY,ST,ZIP:	SEATTLE, WA 98107-4635
OPERATOR COUNTRY:	UNITED STATES
OPERATOR PHONE NBR:	(206)783-5344
OPERATOR EFFECTIVE DATE:	6/20/1996
SITE CONTACT NAME:	Doug Newman
SITE CONTACT ADDR LINE1:	1451 NW 46th St
SITE CONTACT ZIP:	SEATTLE, WA 98107-4635
SITE CONTACT COUNTRY:	UNITED STATES

WESMAR COMPANY INC (Continued) **1000295996**

SITE CONTACT PHONE NBR:	(206)783-5344
SITE CONTACT EMAIL:	Not reported
FORM CONTACT NAME:	Doug Newman
FORM CONTACT ADDR LINE1:	1451 NW 46th St
FORM CONTACT CITY,ST,ZIP:	SEATTLE, WA 98107-4635
FORM CONTACT COUNTRY:	UNITED STATES
FORM CONTACT PHONE NBR:	(206)783-5344
FORM CONTACT EMAIL:	doug@wesmarcompany.com
GEN STATUS CD:	XQG
MONTHLY GENERATION:	False
BATCH GENERATION:	False
ONE TIME GENERATION:	False
TRANSPORTS OWN WASTE:	False
TRANSPORTS OTHRS WASTE:	False
RECYCLER ONSITE:	False
TRANSFER FACILITY:	False
OTHER EXEMPTION:	Not reported
UW BATTERY GEN:	False
USED OIL TRANSPORTER:	False
USED OIL TRANSFER FACLTY:	False
USED OIL PROCESSOR:	False
USED OIL REREFINER:	False
USED OIL FUEL MRKTR DIRECTS SHPMNTS:	False
USED OIL FUEL MRKTR MEETS SPECS:	False

Facility Site ID Number:	2194
SWC Desc:	Not reported
FWC Desc:	Not reported
Form Comm:	Not reported
Data Year:	Not reported
Permit by Rule:	FALSE
Treatment by Generator:	FALSE
Mixed radioactive waste:	FALSE
Importer of hazardous waste:	FALSE
Immediate recycler:	FALSE
Treatment/Storage/Disposal/Recycling Facility:	FALSE
Generator of dangerous fuel waste:	FALSE
Generator marketing to burner:	FALSE
"Other marketers (i.e., blender, distributor, etc.)":	FALSE
Utility boiler burner:	FALSE
Industry boiler burner:	FALSE
Industrial Furnace:	FALSE
Smelter defferal:	FALSE
Universal waste - batteries - generate:	FALSE
Universal waste - thermostats - generate:	FALSE
Universal waste - mercury - generate:	FALSE
Universal waste - lamps - generate:	FALSE
Universal waste - batteries - accumulate:	FALSE
Universal waste - thermostats - accumulate:	FALSE
Universal waste - mercury - accumulate:	FALSE
Universal waste - lamps - accumulate:	FALSE
Destination Facility for Universal Waste:	FALSE
Off-specification used oil burner - utility boiler:	FALSE
Off-specification used oil burner - industrial boiler:	FALSE
Off-specification used oil burner - industrial furnace:	FALSE
EPA ID:	WAD050822170
Facility Address 2:	Not reported

WESMAR COMPANY INC (Continued) **1000295996**

TAX REG NBR:	600279608
NAICS CD:	325612
BUSINESS TYPE:	Mfg of cleaning compounds
MAIL NAME:	Wesmar Co Inc
MAIL ADDR LINE1:	1451 NW 46th St
MAIL CITY,ST,ZIP:	SEATTLE, WA 98107-4635
MAIL COUNTRY:	UNITED STATES
LEGAL ORG NAME:	Wesmar Co Inc
LEGAL ORG TYPE:	Private
LEGAL ADDR LINE1:	1451 NW 46th St
LEGAL CITY,ST,ZIP:	SEATTLE, WA 98107-4635
LEGAL COUNTRY:	UNITED STATES
LEGAL PHONE NBR:	(206)783-5344
LEGAL EFFECTIVE DATE:	6/20/1996
LAND ORG NAME:	DRD COMPANY
LAND ORG TYPE:	Private
LAND PERSON NAME:	Not reported
LAND ADDR LINE1:	1451 NW 46th St
LAND CITY,ST,ZIP:	SEATTLE, WA 98107-4635
LAND COUNTRY:	UNITED STATES
LAND PHONE NBR:	(206)783-5344
OPERATOR ORG NAME:	Wesmar Co Inc
OPERATOR ORG TYPE:	Private
OPERATOR ADDR LINE1:	1451 NW 46th St
OPERATOR CITY,ST,ZIP:	SEATTLE, WA 98107-4635
OPERATOR COUNTRY:	UNITED STATES
OPERATOR PHONE NBR:	(206)783-5344
OPERATOR EFFECTIVE DATE:	6/20/1996
SITE CONTACT NAME:	Doug Newman
SITE CONTACT ADDR LINE1:	1451 NW 46th St
SITE CONTACT ZIP:	SEATTLE, WA 98107-4635
SITE CONTACT COUNTRY:	UNITED STATES
SITE CONTACT PHONE NBR:	(206)783-5344
SITE CONTACT EMAIL:	Not reported
FORM CONTACT NAME:	Doug Newman
FORM CONTACT ADDR LINE1:	1451 NW 46th St
FORM CONTACT CITY,ST,ZIP:	SEATTLE, WA 98107-4635
FORM CONTACT COUNTRY:	UNITED STATES
FORM CONTACT PHONE NBR:	(206)783-5344
FORM CONTACT EMAIL:	doug@wesmarcompany.com
GEN STATUS CD:	XQG
MONTHLY GENERATION:	FALSE
BATCH GENERATION:	FALSE
ONE TIME GENERATION:	FALSE
TRANSPORTS OWN WASTE:	FALSE
TRANSPORTS OTHRS WASTE:	FALSE
RECYCLER ONSITE:	FALSE
TRANSFER FACILITY:	FALSE
OTHER EXEMPTION:	Not reported
UW BATTERY GEN:	FALSE
USED OIL TRANSPORTER:	FALSE
USED OIL TRANSFER FACLTY:	FALSE
USED OIL PROCESSOR:	FALSE
USED OIL REREFINER:	FALSE
USED OIL FUEL MRKTR DIRECTS SHPMNTS:	FALSE
USED OIL FUEL MRKTR MEETS SPECS:	FALSE

222
ESE
1/2-1
0.737 mi.
3889 ft.

GENERAL DISPOSAL CORP
SEATTLE, WA

CSCSL **1007080664**
HSL **N/A**
ALLSITES
INST CONTROL
VCP

Relative:
Lower

Actual:
30 ft.

CSCSL:

Facility ID:	2122
Facility Type:	VCP
Region:	Northwest
Ecology Status Code:	3
Entered Date:	3/1/1988
Updated Date:	3/11/2009
Brownfield Status:	0
Rank Status:	5
PSI Status:	Not reported
Clean Method:	Not reported
Drinking Water Type:	Not reported
Cleanup Standard:	Not reported
Acres Remediated:	Not reported
Latitude:	47.66291
Longitude:	-122.37387
Lat/Long:	47.66291 / -122.37387
Lat/Long (dms):	47 39 46.476 / -122 22 25.932
Media Status Desc:	1/1/0001
Affected Media:	Groundwater
Affected Media Status:	Confirmed
Pesticides:	Not reported
Petroleum Products:	Confirmed
Phenolic Compounds:	Not reported
Reactive Wastes:	Not reported
Corrosive Wastes:	Not reported
Radioactive Wastes:	Not reported
Asbestos:	Not reported
Responsible Unit:	NORTHWEST
Arsenic Code:	Not reported
MTBE Code:	Not reported
UXO Code:	Not reported
Dioxin:	Not reported

Non-Halogenated Solvents:	Confirmed
Base/Neutral/Acid Organics:	Not reported
Halogenated Organic Compounds:	Not reported
EPA Priority Pollutants - Metals and Cyanide:	Not reported
Metals - Other non-priority pollutant medals:	Not reported
Polychlorinated biPhenyls (PCBs):	Not reported
Polynuclear Aromatic Hydrocarbons (PAH):	Not reported
Conventional Contaminants, Organic:	Not reported
Conventional Contaminants, Inorganic:	Not reported
Tibutyl Tin Contaminant Group:	Not reported
Bioassay/Benthic Failures Contaminant Group:	Not reported
Wood Debris Contaminant Group:	Not reported
Other Deleterious Substance Group:	Not reported
Ecology Site Status (MTCA cleanup process):	RA in Progress

Facility ID:	2122
Facility Type:	VCP
Region:	Northwest
Ecology Status Code:	3
Entered Date:	3/1/1988

GENERAL DISPOSAL CORP (Continued) **1007080664**

Updated Date:	3/11/2009
Brownfield Status:	0
Rank Status:	5
PSI Status:	Not reported
Clean Method:	Not reported
Drinking Water Type:	Not reported
Cleanup Standard:	Not reported
Acres Remediated:	Not reported
Latitude:	47.66291
Longitude:	-122.37387
Lat/Long:	47.66291 / -122.37387
Lat/Long (dms):	47 39 46.476 / -122 22 25.932
Media Status Desc:	1/1/0001
Affected Media:	Surface Water
Affected Media Status:	Suspected
Pesticides:	Not reported
Petroleum Products:	Suspected
Phenolic Compounds:	Not reported
Reactive Wastes:	Not reported
Corrosive Wastes:	Not reported
Radioactive Wastes:	Not reported
Asbestos:	Not reported
Responsible Unit:	NORTHWEST
Arsenic Code:	Not reported
MTBE Code:	Not reported
UXO Code:	Not reported
Dioxin:	Not reported
Non-Halogenated Solvents:	Suspected
Base/Neutral/Acid Organics:	Not reported
Halogenated Organic Compounds:	Not reported
EPA Priority Pollutants - Metals and Cyanide:	Not reported
Metals - Other non-priority pollutant medals:	Not reported
Polychlorinated biPhenyls (PCBs):	Not reported
Polynuclear Aromatic Hydrocarbons (PAH):	Not reported
Conventional Contaminants, Organic:	Not reported
Conventional Contaminants, Inorganic:	Not reported
Tibutyl Tin Contaminant Group:	Not reported
Bioassay/Benthic Failures Contaminant Group:	Not reported
Wood Debris Contaminant Group:	Not reported
Other Deleterious Substance Group:	Not reported
Ecology Site Status (MTCA cleanup process):	RA in Progress

Facility ID:	2122
Facility Type:	VCP
Region:	Northwest
Ecology Status Code:	3
Entered Date:	3/1/1988
Updated Date:	3/11/2009
Brownfield Status:	0
Rank Status:	5
PSI Status:	Not reported
Clean Method:	Not reported
Drinking Water Type:	Not reported
Cleanup Standard:	Not reported
Acres Remediated:	Not reported
Latitude:	47.66291
Longitude:	-122.37387

GENERAL DISPOSAL CORP (Continued) **1007080664**

Lat/Long:	47.66291 / -122.37387
Lat/Long (dms):	47 39 46.476 / -122 22 25.932
Media Status Desc:	1/1/0001
Affected Media:	Air
Affected Media Status:	Suspected
Pesticides:	Not reported
Petroleum Products:	Suspected
Phenolic Compounds:	Not reported
Reactive Wastes:	Not reported
Corrosive Wastes:	Not reported
Radioactive Wastes:	Not reported
Asbestos:	Not reported
Responsible Unit:	NORTHWEST
Arsenic Code:	Not reported
MTBE Code:	Not reported
UXO Code:	Not reported
Dioxin:	Not reported

Non-Halogenated Solvents:	Suspected
Base/Neutral/Acid Organics:	Not reported
Halogenated Organic Compounds:	Not reported
EPA Priority Pollutants - Metals and Cyanide:	Not reported
Metals - Other non-priority pollutant medals:	Not reported
Polychlorinated biPhenyls (PCBs):	Not reported
Polynuclear Aromatic Hydrocarbons (PAH):	Not reported
Conventional Contaminants, Organic:	Not reported
Conventional Contaminants, Inorganic:	Not reported
Tibutyl Tin Contaminant Group:	Not reported
Bioassay/Benthic Failures Contaminant Group:	Not reported
Wood Debris Contaminant Group:	Not reported
Other Deleterious Substance Group:	Not reported
Ecology Site Status (MTCA cleanup process):	RA in Progress

Facility ID:	2122
Facility Type:	VCP
Region:	Northwest
Ecology Status Code:	3
Entered Date:	3/1/1988
Updated Date:	3/11/2009
Brownfield Status:	0
Rank Status:	5
PSI Status:	Not reported
Clean Method:	Not reported
Drinking Water Type:	Not reported
Cleanup Standard:	Not reported
Acres Remediated:	Not reported
Latitude:	47.66291
Longitude:	-122.37387
Lat/Long:	47.66291 / -122.37387
Lat/Long (dms):	47 39 46.476 / -122 22 25.932
Media Status Desc:	8/24/2005
Affected Media:	Soil
Affected Media Status:	Remediated
Pesticides:	Not reported
Petroleum Products:	Remediated
Phenolic Compounds:	Not reported
Reactive Wastes:	Not reported
Corrosive Wastes:	Not reported

GENERAL DISPOSAL CORP (Continued) **1007080664**

Radioactive Wastes: Not reported
Asbestos: Not reported
Responsible Unit: NORTHWEST
Arsenic Code: Not reported
MTBE Code: Not reported
UXO Code: Not reported
Dioxin: Not reported
Non-Halogenated Solvents: Remediated
Base/Neutral/Acid Organics: Not reported
Halogenated Organic Compounds: Not reported
EPA Priority Pollutants - Metals and Cyanide: Not reported
Metals - Other non-priority pollutant medals: Not reported
Polychlorinated biPhenyls (PCBs): Not reported
Polynuclear Aromatic Hydrocarbons (PAH): Not reported
Conventional Contaminants, Organic: Not reported
Conventional Contaminants, Inorganic: Not reported
Tibutyl Tin Contaminant Group: Not reported
Bioassay/Benthic Failures Contaminant Group: Not reported
Wood Debris Contaminant Group: Not reported
Other Deleterious Substance Group: Not reported
Ecology Site Status (MTCA cleanup process): RA in Progress

HSL:
edr_fstat: WA
edr_fzip: Not reported
edr_fcnty: KING
edr_zip: Not reported
Facility Type: Hazardous Sites List
Facility Status: RA in progress
FSID Number: 2122
Rank: 5
Region: NW

ALLSITES:
Facility Id: 2122
Latitude: 47.662909999999997
Longitude: -122.37387
Geographic location identifier (alias facid): 2122
Facility Name: GENERAL DISPOSAL CORP
Latitude Decimal Degrees: 47.662909999999997
Longitude Decimal Degrees: -122.37387
Coordinate Point Areal Extent Code: 99
Horizontal Accuracy Code: 99
Coordinate Point Geographic Position Code: 99
Location Verified Code: N

Geographic Location Identifier (Alias Facid): 2122
Interaction (Aka Env Int) Type Code: VOLCLNST
Interaction (Aka Env Int) Description: Voluntary Cleanup Sites
Interaction Status: A
Federal Program Indentifier: NW2107
Interaction Start Date: 1/9/2009
Interaction End Date: Not reported

Geographic Location Identifier (Alias Facid): 2122
Interaction (Aka Env Int) Type Code: SCS

GENERAL DISPOSAL CORP (Continued) **1007080664**

Interaction (Aka Env Int) Description: State Cleanup Site
Interaction Status: I
Federal Program Indentifier: Not reported
Interaction Start Date: 1/1/1900
Interaction End Date: 11/13/2002

Geographic Location Identifier (Alias Facid): 2122
Interaction (Aka Env Int) Type Code: LUST
Interaction (Aka Env Int) Description: LUST Facility
Interaction Status: I
Federal Program Indentifier: 101049
Interaction Start Date: 11/14/1997
Interaction End Date: 2/19/2001

Geographic Location Identifier (Alias Facid): 2122
Interaction (Aka Env Int) Type Code: VOLCLNST
Interaction (Aka Env Int) Description: Voluntary Cleanup Sites
Interaction Status: I
Federal Program Indentifier: NW1238
Interaction Start Date: 4/1/2004
Interaction End Date: 7/6/2004

Geographic Location Identifier (Alias Facid): 2122
Interaction (Aka Env Int) Type Code: UST
Interaction (Aka Env Int) Description: Underground Storage Tank
Interaction Status: I
Federal Program Indentifier: 101049
Interaction Start Date: 9/25/1991
Interaction End Date: 7/22/1998

Geographic Location Identifier (Alias Facid): 2122
Interaction (Aka Env Int) Type Code: VOLCLNST
Interaction (Aka Env Int) Description: Voluntary Cleanup Sites
Interaction Status: I
Federal Program Indentifier: NW0608
Interaction Start Date: 2/12/2001
Interaction End Date: 11/14/2002

INST CONTROL:
Facility Site ID: 2122
Decision Type: VCP
Document Type: Restrictive Covenant
County Filing # For Individual IC Doc: 20020104002028
Filing Date Of Individual IC Doc: 12/14/2001
Status: Active
Status Date: 12/14/2001
Anchorage Restrictions: No
Drinking Water Restrictions: No
Education Programs: No
Financial Assurance: No
Finfish Harvesting Restrictions: No
Groundwater Restriction: No
Maintenance Requirements: Yes
No Dredge Zone: No
No Wake Zone: No
Physical Measures: No

GENERAL DISPOSAL CORP (Continued) **1007080664**

Property Use Restriction:	Yes
Restrictive Signage:	No
Shellfish Harvesting Restrictions:	No
Soil Restriction:	Yes
Surface Water Restriction:	No
Swimming Restriction:	No
Vessel Draft Restriction:	No

VCP:

edr_fstat:	WA
edr_fzip:	98107
edr_fcnty:	KING
edr_zip:	98107-4641
Facility ID:	2122
VCP Status:	VCP
VCP:	Not reported
Ecology Status:	RA in Progress
NFA Type:	RA in Progress
Date NFA:	RA in Progress
Rank:	RA in Progress

edr_fstat:	WA
edr_fzip:	98107
edr_fcnty:	KING
edr_zip:	98107-4641
Facility ID:	2122
VCP Status:	VCP
VCP:	Not reported
Ecology Status:	RA in Progress
NFA Type:	RA in Progress
Date NFA:	RA in Progress
Rank:	RA in Progress

edr_fstat:	WA
edr_fzip:	98107
edr_fcnty:	KING
edr_zip:	98107-4641
Facility ID:	2122
VCP Status:	VCP
VCP:	Not reported
Ecology Status:	RA in Progress
NFA Type:	RA in Progress
Date NFA:	RA in Progress
Rank:	RA in Progress

edr_fstat:	WA
edr_fzip:	98107
edr_fcnty:	KING
edr_zip:	98107-4641
Facility ID:	2122
VCP Status:	VCP
VCP:	Not reported
Ecology Status:	RA in Progress
NFA Type:	RA in Progress
Date NFA:	RA in Progress
Rank:	RA in Progress

223
East
1/2-1
0.757 mi.
3996 ft.

BROADSTONE BALLARD PROPERTY
1139 NW MARKET ST
SEATTLE, WA 98107

CSCSL
ALLSITES
VCP

S109344495
N/A

Relative:
Higher

Actual:
60 ft.

CSCSL:

Facility ID:	6121708
Facility Type:	VCP
Region:	Northwest
Ecology Status Code:	3
Entered Date:	7/7/2008
Updated Date:	7/9/2008
Brownfield Status:	0
Rank Status:	Not reported
PSI Status:	Not reported
Clean Method:	Not reported
Drinking Water Type:	Not reported
Cleanup Standard:	Not reported
Acres Remediated:	Not reported
Latitude:	47.66865
Longitude:	-122.371159
Lat/Long:	47.66865 / -122.371159
Lat/Long (dms):	47 40 7.14 / -122 22 16.172
Media Status Desc:	7/7/2008
Affected Media:	Groundwater
Affected Media Status:	Confirmed
Pesticides:	Not reported
Petroleum Products:	Not reported
Phenolic Compounds:	Not reported
Reactive Wastes:	Not reported
Corrosive Wastes:	Not reported
Radioactive Wastes:	Not reported
Asbestos:	Not reported
Responsible Unit:	NORTHWEST
Arsenic Code:	Not reported
MTBE Code:	Not reported
UXO Code:	Not reported
Dioxin:	Not reported
Non-Halogenated Solvents:	Not reported
Base/Neutral/Acid Organics:	Not reported
Halogenated Organic Compounds:	Confirmed
EPA Priority Pollutants - Metals and Cyanide:	Not reported
Metals - Other non-priority pollutant medals:	Not reported
Polychlorinated biPhenyls (PCBs):	Not reported
Polynuclear Aromatic Hydrocarbons (PAH):	Not reported
Conventional Contaminants, Organic:	Not reported
Conventional Contaminants, Inorganic:	Not reported
Tibutyl Tin Contaminant Group:	Not reported
Bioassay/Benthic Failures Contaminant Group:	Not reported
Wood Debris Contaminant Group:	Not reported
Other Deleterious Substance Group:	Not reported
Ecology Site Status (MTCA cleanup process):	RA in Progress

Facility ID:	6121708
Facility Type:	VCP
Region:	Northwest
Ecology Status Code:	3
Entered Date:	7/7/2008

BROADSTONE BALLARD PROPERTY (Continued) **S109344495**

Updated Date:	7/9/2008
Brownfield Status:	0
Rank Status:	Not reported
PSI Status:	Not reported
Clean Method:	Not reported
Drinking Water Type:	Not reported
Cleanup Standard:	Not reported
Acres Remediated:	Not reported
Latitude:	47.66865
Longitude:	-122.371159
Lat/Long:	47.66865 / -122.371159
Lat/Long (dms):	47 40 7.14 / -122 22 16.172
Media Status Desc:	1/14/2010
Affected Media:	Soil
Affected Media Status:	Confirmed
Pesticides:	Not reported
Petroleum Products:	Not reported
Phenolic Compounds:	Not reported
Reactive Wastes:	Not reported
Corrosive Wastes:	Not reported
Radioactive Wastes:	Not reported
Asbestos:	Not reported
Responsible Unit:	NORTHWEST
Arsenic Code:	Not reported
MTBE Code:	Not reported
UXO Code:	Not reported
Dioxin:	Not reported

Non-Halogenated Solvents:	Not reported
Base/Neutral/Acid Organics:	Not reported
Halogenated Organic Compounds:	Confirmed
EPA Priority Pollutants - Metals and Cyanide:	Not reported
Metals - Other non-priority pollutant medals:	Not reported
Polychlorinated biPhenyls (PCBs):	Not reported
Polynuclear Aromatic Hydrocarbons (PAH):	Not reported
Conventional Contaminants, Organic:	Not reported
Conventional Contaminants, Inorganic:	Not reported
Tibutyl Tin Contaminant Group:	Not reported
Bioassay/Benthic Failures Contaminant Group:	Not reported
Wood Debris Contaminant Group:	Not reported
Other Deleterious Substance Group:	Not reported
Ecology Site Status (MTCA cleanup process):	RA in Progress

ALLSITES:

Facility Id:	6121708
Latitude:	47.66865
Longitude:	-122.37115900000001
Geographic location identifier (alias facid):	6121708
Facility Name:	Broadstone Ballard Property
Latitude Decimal Degrees:	47.66865
Longitude Decimal Degrees:	-122.37115900000001
Coordinate Point Areal Extent Code:	3
Horizontal Accuracy Code:	99
Coordinate Point Geographic Position Code:	5
Location Verified Code:	N

Geographic Location Identifier (Alias Facid):	6121708
Interaction (Aka Env Int) Type Code:	VOLCLNST

BROADSTONE BALLARD PROPERTY (Continued) **S109344495**

Interaction (Aka Env Int) Description:	Voluntary Cleanup Sites
Interaction Status:	A
Federal Program Indentifier:	NW1959
Interaction Start Date:	7/7/2008
Interaction End Date:	Not reported

VCP:

edr_fstat:	WA
edr_fzip:	98107
edr_fcnty:	KING
edr_zip:	98107-3711
Facility ID:	6121708
VCP Status:	VCP
VCP:	Not reported
Ecology Status:	RA in Progress
NFA Type:	RA in Progress
Date NFA:	RA in Progress
Rank:	RA in Progress

edr_fstat:	WA
edr_fzip:	98107
edr_fcnty:	KING
edr_zip:	98107-3711
Facility ID:	6121708
VCP Status:	VCP
VCP:	Not reported
Ecology Status:	RA in Progress
NFA Type:	RA in Progress
Date NFA:	RA in Progress
Rank:	RA in Progress

224
SSE
1/2-1
0.764 mi.
4032 ft.

SOLDANO PROPERTY **CSCSL** **S109552307**
4233 21ST AVE W **ALLSITES** **N/A**
SEATTLE, WA 98199

Relative:
Lower

Actual:
40 ft.

CSCSL:

Facility ID:	353339
Facility Type:	Not reported
Region:	Northwest
Ecology Status Code:	1
Entered Date:	2/16/2009
Updated Date:	6/23/2009
Brownfield Status:	0
Rank Status:	Not reported
PSI Status:	Not reported
Clean Method:	Not reported
Drinking Water Type:	Not reported
Cleanup Standard:	Not reported
Acres Remediated:	Not reported
Latitude:	47.6591500009465
Longitude:	-122.38338
Lat/Long:	47.6591500009465 / -122.38338
Lat/Long (dms):	47 39 32.94 / -122 23 0.168
Media Status Desc:	2/16/2009

SOLDANO PROPERTY (Continued) **S109552307**

Affected Media: Groundwater
Affected Media Status: Confirmed
Pesticides: Not reported
Petroleum Products: Confirmed
Phenolic Compounds: Not reported
Reactive Wastes: Not reported
Corrosive Wastes: Not reported
Radioactive Wastes: Not reported
Asbestos: Not reported
Responsible Unit: NORTHWEST
Arsenic Code: Not reported
MTBE Code: Not reported
UXO Code: Not reported
Dioxin: Not reported
Non-Halogenated Solvents: Not reported
Base/Neutral/Acid Organics: Not reported
Halogenated Organic Compounds: Not reported
EPA Priority Pollutants - Metals and Cyanide: Not reported
Metals - Other non-priority pollutant medals: Not reported
Polychlorinated biPhenyls (PCBs): Not reported
Polynuclear Aromatic Hydrocarbons (PAH): Not reported
Conventional Contaminants, Organic: Not reported
Conventional Contaminants, Inorganic: Not reported
Tibutyl Tin Contaminant Group: Not reported
Bioassay/Benthic Failures Contaminant Group: Not reported
Wood Debris Contaminant Group: Not reported
Other Deleterious Substance Group: Not reported
Ecology Site Status (MTCA cleanup process): Awaiting SHA

ALLSITES:
Facility Id: 353339
Latitude: 47.659150000946497
Longitude: -122.38338
Geographic location identifier (alias facid): 353339
Facility Name: SOLDANO PROPERTY
Latitude Decimal Degrees: 47.659149999999997
Longitude Decimal Degrees: -122.38338
Coordinate Point Areal Extent Code: 3
Horizontal Accuracy Code: 99
Coordinate Point Geographic Position Code: 5
Location Verified Code: N

Geographic Location Identifier (Alias Facid): 353339
Interaction (Aka Env Int) Type Code: SCS
Interaction (Aka Env Int) Description: State Cleanup Site
Interaction Status: A
Federal Program Indentifier: Not reported
Interaction Start Date: 2/16/2009
Interaction End Date: Not reported

Geographic Location Identifier (Alias Facid): 353339
Interaction (Aka Env Int) Type Code: LUST
Interaction (Aka Env Int) Description: LUST Facility
Interaction Status: I
Federal Program Indentifier: 516952
Interaction Start Date: 12/1/1999
Interaction End Date: 2/16/2009

225 ESE 1/2-1 0.869 mi. 4590 ft.

NIX AUTO WRECKING
999 LEARY WAY NW
SEATTLE, WA 98107

RCRA-NonGen
FINDS
CSCSL
ALLSITES
UST

1005445073
WAH000013243

Relative: Lower

Actual: 41 ft.

RCRA-NonGen:

Date form received by agency:	01/17/2002
Facility name:	NIX AUTO WRECKING
Facility address:	999 LEARY WAY NW SEATTLE, WA 98107
EPA ID:	WAH000013243
Mailing address:	6533 SEAVIEW NW PH2A SEATTLE, WA 98117
Contact:	ED OSULLIVAN
Contact address:	6533 SEAVIEW NW PH2A SEATTLE, WA 98117
Contact country:	US
Contact telephone:	(206)783-1499
Contact email:	Not reported
EPA Region:	10
Classification:	Non-Generator
Description:	Handler: Non-Generators do not presently generate hazardous waste

Owner/Operator Summary:

Owner/operator name:	PACIFIC CENTERS LLC III
Owner/operator address:	6533 SEAVIEW NW PH2A SEATTLE, WA 98117
Owner/operator country:	US
Owner/operator telephone:	Not reported
Legal status:	Private
Owner/Operator Type:	Owner
Owner/Op start date:	10/25/2000
Owner/Op end date:	Not reported

Handler Activities Summary:

U.S. importer of hazardous waste:	No
Mixed waste (haz. and radioactive):	No
Recycler of hazardous waste:	No
Transporter of hazardous waste:	No
Treater, storer or disposer of HW:	No
Underground injection activity:	No
On-site burner exemption:	No
Furnace exemption:	No
Used oil fuel burner:	No
Used oil processor:	No
User oil refiner:	No
Used oil fuel marketer to burner:	No
Used oil Specification marketer:	No
Used oil transfer facility:	No
Used oil transporter:	No
Off-site waste receiver:	Commercial status unknown

Violation Status: No violations found

FINDS:

Registry ID: 110012562832

NIX AUTO WRECKING (Continued) **1005445073**

Environmental Interest/Information System

Washington Facility / Site Identification System (WA-FSIS) provides a means to query and display data maintained by the Washington Department of Ecology. This system contains key information for each facility/site that is currently, or has been, of interest to the Air Quality, Dam Safety, Hazardous Waste, Toxics Cleanup, and Water Quality Programs.

RCRAInfo is a national information system that supports the Resource Conservation and Recovery Act (RCRA) program through the tracking of events and activities related to facilities that generate, transport, and treat, store, or dispose of hazardous waste. RCRAInfo allows RCRA program staff to track the notification, permit, compliance, and corrective action activities required under RCRA.

CSCSL:

Facility ID:	42972957
Facility Type:	Not reported
Region:	Northwest
Ecology Status Code:	1
Entered Date:	2/2/1999
Updated Date:	4/9/2010
Brownfield Status:	0
Rank Status:	Not reported
PSI Status:	Not reported
Clean Method:	Not reported
Drinking Water Type:	Not reported
Cleanup Standard:	Not reported
Acres Remediated:	Not reported
Latitude:	47.663139
Longitude:	-122.370528
Lat/Long:	47.663139 / -122.370528
Lat/Long (dms):	47 39 47.3 / -122 22 13.901
Media Status Desc:	1/1/0001
Affected Media:	Soil
Affected Media Status:	Confirmed
Pesticides:	Not reported
Petroleum Products:	Confirmed
Phenolic Compounds:	Not reported
Reactive Wastes:	Not reported
Corrosive Wastes:	Not reported
Radioactive Wastes:	Not reported
Asbestos:	Not reported
Responsible Unit:	NORTHWEST
Arsenic Code:	Not reported
MTBE Code:	Not reported
UXO Code:	Not reported
Dioxin:	Not reported
Non-Halogenated Solvents:	Suspected
Base/Neutral/Acid Organics:	Not reported
Halogenated Organic Compounds:	Suspected
EPA Priority Pollutants - Metals and Cyanide:	Confirmed
Metals - Other non-priority pollutant medals:	Suspected
Polychlorinated biPhenyls (PCBs):	Suspected
Polynuclear Aromatic Hydrocarbons (PAH):	Not reported
Conventional Contaminants, Organic:	Not reported

NIX AUTO WRECKING (Continued) **1005445073**

Conventional Contaminants, Inorganic: Not reported
Tibutyl Tin Contaminant Group: Not reported
Bioassay/Benthic Failures Contaminant Group: Not reported
Wood Debris Contaminant Group: Not reported
Other Deleterious Substance Group: Not reported
Ecology Site Status (MTCA cleanup process): Awaiting SHA

ALLSITES:
Facility Id: 42972957
Latitude: 47.663139000000001
Longitude: -122.37052799999999
Geographic location identifier (alias facid): 42972957
Facility Name: NIX AUTO WRECKING
Latitude Decimal Degrees: 47.663139000000001
Longitude Decimal Degrees: -122.37052799999999
Coordinate Point Areal Extent Code: 99
Horizontal Accuracy Code: 13
Coordinate Point Geographic Position Code: 8
Location Verified Code: N

Geographic Location Identifier (Alias Facid): 42972957
Interaction (Aka Env Int) Type Code: SCS
Interaction (Aka Env Int) Description: State Cleanup Site
Interaction Status: I
Federal Program Indentifier: Not reported
Interaction Start Date: 8/3/1999
Interaction End Date: 8/9/2000

Geographic Location Identifier (Alias Facid): 42972957
Interaction (Aka Env Int) Type Code: HWG
Interaction (Aka Env Int) Description: Hazardous Waste Generator
Interaction Status: I
Federal Program Indentifier: WAH000013243
Interaction Start Date: 10/25/2000
Interaction End Date: 12/31/2000

Geographic Location Identifier (Alias Facid): 42972957
Interaction (Aka Env Int) Type Code: UST
Interaction (Aka Env Int) Description: Underground Storage Tank
Interaction Status: A
Federal Program Indentifier: Not reported
Interaction Start Date: 3/25/2002
Interaction End Date: Not reported

Geographic Location Identifier (Alias Facid): 42972957
Interaction (Aka Env Int) Type Code: VOLCLNST
Interaction (Aka Env Int) Description: Voluntary Cleanup Sites
Interaction Status: I
Federal Program Indentifier: NW0209
Interaction Start Date: 2/8/1999
Interaction End Date: 8/3/1999

Geographic Location Identifier (Alias Facid): 42972957
Interaction (Aka Env Int) Type Code: VOLCLNST
Interaction (Aka Env Int) Description: Voluntary Cleanup Sites
Interaction Status: I
Federal Program Indentifier: NW0513

NIX AUTO WRECKING (Continued) **1005445073**

Interaction Start Date: 8/2/2000
Interaction End Date: 7/18/2006

UST:
Facility ID: 42972957
Site ID: 593667
Lat Deg: 47
Lat Min: 39
Lat Sec: 47.3004000000037
Long Deg: -122
Long Min: 22
Long Sec: 13.9007999999751
UBI: 5780704900010375
Phone Number: 2537967155

Tank ID: 593669
Tank Name: REGULAR
Install Date: 10/11/2001
Capacity: Not reported
Tank Upgrade Date: 1/1/0001
TankSystem Status: Operational
TankSystem Status Change Date: 1/1/0001
Tank Status: Operational
Tank Permit Expiration Date: 11/30/2010
Tank Closure Date: 1/1/0001
Tank Pumping System: Pressurized System
Tank Spill Prevention: Spill Bucket/Spill Box
Tank Overfill Prevention: Not reported
Tank Material: Fiberglass Reinforced Plastic
Tank Construction: Double Wall Tank
Tank Tightness Test: Not Performed
Tank Corrosion Protection: Corrosion Resistant
Pipe Material: Fiberglass
Pipe Construction: Double Wall Pipe
Pipe Primary Release Detection: Automatic Line Leak Detection
Pipe Second Release Detection: Not reported
Pipe Corrosion Protection: Corrosion Resistant
Tank Primary Release Detection: Automatic Tank Gauging
Tank Second Release Detection: Not reported
Pipe Tightness Test: No
Tank Actual Status Date: 10/11/2001
Tag Number: A8832

Tank ID: 593670
Tank Name: PREMIUM
Install Date: 10/11/2001
Capacity: Not reported
Tank Upgrade Date: 1/1/0001
TankSystem Status: Operational
TankSystem Status Change Date: 1/1/0001
Tank Status: Operational
Tank Permit Expiration Date: 11/30/2010
Tank Closure Date: 1/1/0001
Tank Pumping System: Pressurized System
Tank Spill Prevention: Spill Bucket/Spill Box

NIX AUTO WRECKING (Continued) **1005445073**

Tank Overfill Prevention:	Automatic Shutoff (fill pipe)
Tank Material:	Fiberglass Reinforced Plastic
Tank Construction:	Double Wall Tank
Tank Tightness Test:	Not Performed
Tank Corrosion Protection:	Corrosion Resistant
Pipe Material:	Fiberglass
Pipe Construction:	Double Wall Pipe
Pipe Primary Release Detection:	Automatic Line Leak Detection
Pipe Second Release Detection:	Not reported
Pipe Corrosion Protection:	Corrosion Resistant
Tank Primary Release Detection:	Automatic Tank Gauging
Tank Second Release Detection:	Not reported
Pipe Tightness Test:	Annual
Tank Actual Status Date:	10/11/2001
Tag Number:	A8832

---

226 South 1/2-1 0.906 mi. 4782 ft.

EMERSON DELI & GAS
2120 EMERSON PL
SEATTLE, WA 98199

FINDS **1007076227**
CSCSL **N/A**
ALLSITES

Relative: Lower

Actual: 33 ft.

FINDS:

Registry ID: 110015528794

Environmental Interest/Information System
Washington Facility / Site Identification System (WA-FSIS) provides a means to query and display data maintained by the Washington Department of Ecology. This system contains key information for each facility/site that is currently, or has been, of interest to the Air Quality, Dam Safety, Hazardous Waste, Toxics Cleanup, and Water Quality Programs.

CSCSL:

Facility ID:	10518182
Facility Type:	Not reported
Region:	Northwest
Ecology Status Code:	1
Entered Date:	9/22/2004
Updated Date:	6/25/2008
Brownfield Status:	0
Rank Status:	Not reported
PSI Status:	Not reported
Clean Method:	Not reported
Drinking Water Type:	Not reported
Cleanup Standard:	Not reported
Acres Remediated:	Not reported
Latitude:	47.655503
Longitude:	-122.384831
Lat/Long:	47.655503 / -122.384831
Lat/Long (dms):	47 39 19.811 / -122 23 5.392
Media Status Desc:	1/1/0001
Affected Media:	Groundwater
Affected Media Status:	Confirmed
Pesticides:	Not reported

EMERSON DELI & GAS (Continued) **1007076227**

Petroleum Products:	Confirmed
Phenolic Compounds:	Not reported
Reactive Wastes:	Not reported
Corrosive Wastes:	Not reported
Radioactive Wastes:	Not reported
Asbestos:	Not reported
Responsible Unit:	NORTHWEST
Arsenic Code:	Not reported
MTBE Code:	Not reported
UXO Code:	Not reported
Dioxin:	Not reported
Non-Halogenated Solvents:	Confirmed
Base/Neutral/Acid Organics:	Not reported
Halogenated Organic Compounds:	Not reported
EPA Priority Pollutants - Metals and Cyanide:	Not reported
Metals - Other non-priority pollutant medals:	Not reported
Polychlorinated biPhenyls (PCBs):	Not reported
Polynuclear Aromatic Hydrocarbons (PAH):	Not reported
Conventional Contaminants, Organic:	Not reported
Conventional Contaminants, Inorganic:	Not reported
Tibutyl Tin Contaminant Group:	Not reported
Bioassay/Benthic Failures Contaminant Group:	Not reported
Wood Debris Contaminant Group:	Not reported
Other Deleterious Substance Group:	Not reported
Ecology Site Status (MTCA cleanup process):	Awaiting SHA

Facility ID:	10518182
Facility Type:	Not reported
Region:	Northwest
Ecology Status Code:	1
Entered Date:	9/22/2004
Updated Date:	6/25/2008
Brownfield Status:	0
Rank Status:	Not reported
PSI Status:	Not reported
Clean Method:	Not reported
Drinking Water Type:	Not reported
Cleanup Standard:	Not reported
Acres Remediated:	Not reported
Latitude:	47.655503
Longitude:	-122.384831
Lat/Long:	47.655503 / -122.384831
Lat/Long (dms):	47 39 19.811 / -122 23 5.392
Media Status Desc:	1/1/0001
Affected Media:	Soil
Affected Media Status:	Confirmed
Pesticides:	Not reported
Petroleum Products:	Confirmed
Phenolic Compounds:	Not reported
Reactive Wastes:	Not reported
Corrosive Wastes:	Not reported
Radioactive Wastes:	Not reported
Asbestos:	Not reported
Responsible Unit:	NORTHWEST
Arsenic Code:	Not reported
MTBE Code:	Not reported
UXO Code:	Not reported

EMERSON DELI & GAS (Continued) **1007076227**

Dioxin:	Not reported
Non-Halogenated Solvents:	Confirmed
Base/Neutral/Acid Organics:	Not reported
Halogenated Organic Compounds:	Not reported
EPA Priority Pollutants - Metals and Cyanide:	Not reported
Metals - Other non-priority pollutant medals:	Not reported
Polychlorinated biPhenyls (PCBs):	Not reported
Polynuclear Aromatic Hydrocarbons (PAH):	Not reported
Conventional Contaminants, Organic:	Not reported
Conventional Contaminants, Inorganic:	Not reported
Tibutyl Tin Contaminant Group:	Not reported
Bioassay/Benthic Failures Contaminant Group:	Not reported
Wood Debris Contaminant Group:	Not reported
Other Deleterious Substance Group:	Not reported
Ecology Site Status (MTCA cleanup process):	Awaiting SHA

ALLSITES:

Facility Id:	10518182
Latitude:	47.655503000000003
Longitude:	-122.38483100000001
Geographic location identifier (alias facid):	10518182
Facility Name:	EMERSON DELI & GAS
Latitude Decimal Degrees:	47.655503000000003
Longitude Decimal Degrees:	-122.38483100000001
Coordinate Point Areal Extent Code:	4
Horizontal Accuracy Code:	6
Coordinate Point Geographic Position Code:	5
Location Verified Code:	N

Geographic Location Identifier (Alias Facid):	10518182
Interaction (Aka Env Int) Type Code:	ENFORFNL
Interaction (Aka Env Int) Description:	Enforcement Final
Interaction Status:	A
Federal Program Indentifier:	Not reported
Interaction Start Date:	5/26/2009
Interaction End Date:	Not reported

Geographic Location Identifier (Alias Facid):	10518182
Interaction (Aka Env Int) Type Code:	VOLCLNST
Interaction (Aka Env Int) Description:	Voluntary Cleanup Sites
Interaction Status:	I
Federal Program Indentifier:	NW1327
Interaction Start Date:	9/22/2004
Interaction End Date:	5/15/2008

Geographic Location Identifier (Alias Facid):	10518182
Interaction (Aka Env Int) Type Code:	UST
Interaction (Aka Env Int) Description:	Underground Storage Tank
Interaction Status:	A
Federal Program Indentifier:	100814
Interaction Start Date:	8/16/1988
Interaction End Date:	Not reported

Geographic Location Identifier (Alias Facid):	10518182
Interaction (Aka Env Int) Type Code:	LUST
Interaction (Aka Env Int) Description:	LUST Facility
Interaction Status:	A

EMERSON DELI & GAS (Continued) **1007076227**

Federal Program Indentifier: 100814
Interaction Start Date: 6/6/2000
Interaction End Date: Not reported

227
ESE
1/2-1
0.916 mi.
4839 ft.

MOBIL OIL CANAL BULK PLANT **CSCSL S103083945**
1101 NW 45TH ST **ALLSITES N/A**
SEATTLE, WA 98107

Relative:
Lower

Actual:
31 ft.

CSCSL:

Facility ID:	2221
Facility Type:	Not reported
Region:	Northwest
Ecology Status Code:	1
Entered Date:	3/1/1988
Updated Date:	9/16/2009
Brownfield Status:	0
Rank Status:	Not reported
PSI Status:	Not reported
Clean Method:	Air Stripping/Air Sparging
Drinking Water Type:	Not reported
Cleanup Standard:	Not reported
Acres Remediated:	Not reported
Latitude:	47.6611362124544
Longitude:	-122.371151624687
Lat/Long:	47.6611362124544 / -122.371151624687
Lat/Long (dms):	Not reported
Media Status Desc:	1/1/0001
Affected Media:	Groundwater
Affected Media Status:	Confirmed
Pesticides:	Not reported
Petroleum Products:	Confirmed
Phenolic Compounds:	Not reported
Reactive Wastes:	Not reported
Corrosive Wastes:	Not reported
Radioactive Wastes:	Not reported
Asbestos:	Not reported
Responsible Unit:	NORTHWEST
Arsenic Code:	Not reported
MTBE Code:	Not reported
UXO Code:	Not reported
Dioxin:	Not reported
Non-Halogenated Solvents:	Confirmed
Base/Neutral/Acid Organics:	Not reported
Halogenated Organic Compounds:	Not reported
EPA Priority Pollutants - Metals and Cyanide:	Not reported
Metals - Other non-priority pollutant medals:	Not reported
Polychlorinated biPhenyls (PCBs):	Not reported
Polynuclear Aromatic Hydrocarbons (PAH):	Confirmed
Conventional Contaminants, Organic:	Not reported
Conventional Contaminants, Inorganic:	Not reported
Tibutyl Tin Contaminant Group:	Not reported
Bioassay/Benthic Failures Contaminant Group:	Not reported
Wood Debris Contaminant Group:	Not reported
Other Deleterious Substance Group:	Not reported
Ecology Site Status (MTCA cleanup process):	Awaiting SHA

MOBIL OIL CANAL BULK PLANT (Continued) **S103083945**

Facility ID:	2221
Facility Type:	Not reported
Region:	Northwest
Ecology Status Code:	1
Entered Date:	3/1/1988
Updated Date:	9/16/2009
Brownfield Status:	0
Rank Status:	Not reported
PSI Status:	Not reported
Clean Method:	Off-Site Containment/Landfill
Drinking Water Type:	Not reported
Cleanup Standard:	Not reported
Acres Remediated:	Not reported
Latitude:	47.6611362124544
Longitude:	-122.371151624687
Lat/Long:	47.6611362124544 / -122.371151624687
Lat/Long (dms):	Not reported
Media Status Desc:	1/1/0001
Affected Media:	Soil
Affected Media Status:	Confirmed
Pesticides:	Not reported
Petroleum Products:	Confirmed
Phenolic Compounds:	Not reported
Reactive Wastes:	Not reported
Corrosive Wastes:	Not reported
Radioactive Wastes:	Not reported
Asbestos:	Not reported
Responsible Unit:	NORTHWEST
Arsenic Code:	Not reported
MTBE Code:	Not reported
UXO Code:	Not reported
Dioxin:	Not reported
Non-Halogenated Solvents:	Confirmed
Base/Neutral/Acid Organics:	Not reported
Halogenated Organic Compounds:	Not reported
EPA Priority Pollutants - Metals and Cyanide:	Not reported
Metals - Other non-priority pollutant medals:	Not reported
Polychlorinated biPhenyls (PCBs):	Not reported
Polynuclear Aromatic Hydrocarbons (PAH):	Confirmed
Conventional Contaminants, Organic:	Not reported
Conventional Contaminants, Inorganic:	Not reported
Tibutyl Tin Contaminant Group:	Not reported
Bioassay/Benthic Failures Contaminant Group:	Not reported
Wood Debris Contaminant Group:	Not reported
Other Deleterious Substance Group:	Not reported
Ecology Site Status (MTCA cleanup process):	Awaiting SHA

ALLSITES:

Facility Id:	2221
Latitude:	47.661136212454402
Longitude:	-122.371151624687
Geographic location identifier (alias facid):	2221
Facility Name:	MOBIL OIL CANAL BULK PLANT
Latitude Decimal Degrees:	47.661136210000002
Longitude Decimal Degrees:	-122.37115162000001
Coordinate Point Areal Extent Code:	99
Horizontal Accuracy Code:	6

MOBIL OIL CANAL BULK PLANT (Continued) **S103083945**

Coordinate Point Geographic Position Code: 8
Location Verified Code: Not reported

Geographic Location Identifier (Alias Facid): 2221
Interaction (Aka Env Int) Type Code: SCS
Interaction (Aka Env Int) Description: State Cleanup Site
Interaction Status: I
Federal Program Indentifier: Not reported
Interaction Start Date: 3/1/1988
Interaction End Date: 4/2/1998

Geographic Location Identifier (Alias Facid): 2221
Interaction (Aka Env Int) Type Code: SCS
Interaction (Aka Env Int) Description: State Cleanup Site
Interaction Status: A
Federal Program Indentifier: Not reported
Interaction Start Date: 10/17/2007
Interaction End Date: Not reported

Geographic Location Identifier (Alias Facid): 2221
Interaction (Aka Env Int) Type Code: VOLCLNST
Interaction (Aka Env Int) Description: Voluntary Cleanup Sites
Interaction Status: I
Federal Program Indentifier: NW0056
Interaction Start Date: 4/2/1998
Interaction End Date: 10/17/2007

228
SE
1/2-1
0.977 mi.
5160 ft.

PETERSEN SITE
4315 11TH AVE NW
SEATTLE, WA 98107

CSCSL **S104320371**
ALLSITES **N/A**
SPILLS

Relative:
Lower

Actual:
22 ft.

CSCSL:
Facility ID: 2224
Facility Type: Independent
Region: Northwest
Ecology Status Code: 1
Entered Date: 3/1/1988
Updated Date: 6/22/2009
Brownfield Status: 0
Rank Status: Not reported
PSI Status: Not reported
Clean Method: Not reported
Drinking Water Type: Not reported
Cleanup Standard: Not reported
Acres Remediated: Not reported
Latitude: 47.65996
Longitude: -122.37046
Lat/Long: 47.65996 / -122.37046
Lat/Long (dms): 47 39 35.856 / -122 22 13.656
Media Status Desc: 1/1/0001
Affected Media: Groundwater
Affected Media Status: Confirmed
Pesticides: Not reported
Petroleum Products: Confirmed
Phenolic Compounds: Not reported

PETERSEN SITE (Continued) **S104320371**

Reactive Wastes:	Not reported
Corrosive Wastes:	Not reported
Radioactive Wastes:	Not reported
Asbestos:	Not reported
Responsible Unit:	NORTHWEST
Arsenic Code:	Not reported
MTBE Code:	Not reported
UXO Code:	Not reported
Dioxin:	Not reported

Non-Halogenated Solvents:	Confirmed
Base/Neutral/Acid Organics:	Not reported
Halogenated Organic Compounds:	Not reported
EPA Priority Pollutants - Metals and Cyanide:	Not reported
Metals - Other non-priority pollutant medals:	Not reported
Polychlorinated biPhenyls (PCBs):	Not reported
Polynuclear Aromatic Hydrocarbons (PAH):	Not reported
Conventional Contaminants, Organic:	Not reported
Conventional Contaminants, Inorganic:	Not reported
Tibutyl Tin Contaminant Group:	Not reported
Bioassay/Benthic Failures Contaminant Group:	Not reported
Wood Debris Contaminant Group:	Not reported
Other Deleterious Substance Group:	Not reported
Ecology Site Status (MTCA cleanup process):	Awaiting SHA

Facility ID:	2224
Facility Type:	Independent
Region:	Northwest
Ecology Status Code:	1
Entered Date:	3/1/1988
Updated Date:	6/22/2009
Brownfield Status:	0
Rank Status:	Not reported
PSI Status:	Not reported
Clean Method:	Not reported
Drinking Water Type:	Not reported
Cleanup Standard:	Not reported
Acres Remediated:	Not reported
Latitude:	47.65996
Longitude:	-122.37046
Lat/Long:	47.65996 / -122.37046
Lat/Long (dms):	47 39 35.856 / -122 22 13.656
Media Status Desc:	1/1/0001
Affected Media:	Soil
Affected Media Status:	Confirmed
Pesticides:	Not reported
Petroleum Products:	Confirmed
Phenolic Compounds:	Not reported
Reactive Wastes:	Not reported
Corrosive Wastes:	Not reported
Radioactive Wastes:	Not reported
Asbestos:	Not reported
Responsible Unit:	NORTHWEST
Arsenic Code:	Not reported
MTBE Code:	Not reported
UXO Code:	Not reported
Dioxin:	Not reported
Non-Halogenated Solvents:	Confirmed

PETERSEN SITE (Continued) **S104320371**

Base/Neutral/Acid Organics:	Not reported
Halogenated Organic Compounds:	Not reported
EPA Priority Pollutants - Metals and Cyanide:	Not reported
Metals - Other non-priority pollutant medals:	Not reported
Polychlorinated biPhenyls (PCBs):	Not reported
Polynuclear Aromatic Hydrocarbons (PAH):	Not reported
Conventional Contaminants, Organic:	Not reported
Conventional Contaminants, Inorganic:	Not reported
Tibutyl Tin Contaminant Group:	Not reported
Bioassay/Benthic Failures Contaminant Group:	Not reported
Wood Debris Contaminant Group:	Not reported
Other Deleterious Substance Group:	Not reported
Ecology Site Status (MTCA cleanup process):	Awaiting SHA

ALLSITES:

Facility Id:	2224
Latitude:	47.659959999999998
Longitude:	-122.37045999999999
Geographic location identifier (alias facid):	2224
Facility Name:	PETERSEN SITE
Latitude Decimal Degrees:	47.659959999999998
Longitude Decimal Degrees:	-122.37045999999999
Coordinate Point Areal Extent Code:	99
Horizontal Accuracy Code:	99
Coordinate Point Geographic Position Code:	99
Location Verified Code:	N

Geographic Location Identifier (Alias Facid):	2224
Interaction (Aka Env Int) Type Code:	IRAP
Interaction (Aka Env Int) Description:	Independent Remedial Actn Prg
Interaction Status:	A
Federal Program Indentifier:	Not reported
Interaction Start Date:	4/2/1998
Interaction End Date:	Not reported

Geographic Location Identifier (Alias Facid):	2224
Interaction (Aka Env Int) Type Code:	LUST
Interaction (Aka Env Int) Description:	LUST Facility
Interaction Status:	A
Federal Program Indentifier:	200109
Interaction Start Date:	4/5/1989
Interaction End Date:	Not reported

Geographic Location Identifier (Alias Facid):	2224
Interaction (Aka Env Int) Type Code:	UST
Interaction (Aka Env Int) Description:	Underground Storage Tank
Interaction Status:	A
Federal Program Indentifier:	200109
Interaction Start Date:	4/21/1999
Interaction End Date:	Not reported

SPILLS:

Facility ID:	620131
Medium:	SURFACE WATER-FRESH
Material Desc:	PETROLEUM - UNKNOWN

PETERSEN SITE (Continued) **S104320371**

Material Qty: Not reported
Material Units: GALLON
Date Received: 5/26/2010 9:24:00 AM
Contact Name: UNKNOWN

229
East
1/2-1
0.982 mi.
5185 ft.

Relative:
Higher

Actual:
76 ft.

SHELL OIL CO NW MARKET ST **RCRA-NonGen** **1000288070**
803 NW MARKET ST **FINDS** **WAD981770308**
SEATTLE, WA 98107 **CSCSL**
ALLSITES
LUST
UST
ICR
VCP

RCRA-NonGen:
Date form received by agency: 08/25/1987
Facility name: SHELL OIL CO NW MARKET ST
Facility address: 803 NW MARKET ST
SEATTLE, WA 98107
EPA ID: WAD981770308
Mailing address: PO BOX 4848
ANAHEIM, CA 92803-4848
Contact: SHARON BLANTON
Contact address: PO BOX 4848
ANAHEIM, CA 92803-4848
Contact country: US
Contact telephone: (714)520-3312
Contact email: Not reported
EPA Region: 10
Classification: Non-Generator
Description: Handler: Non-Generators do not presently generate hazardous waste

Owner/Operator Summary:
Owner/operator name: SHELL OIL CO
Owner/operator address: PO BOX 4848
ANAHEIM, CA 92803
Owner/operator country: US
Owner/operator telephone: Not reported
Legal status: Private
Owner/Operator Type: Owner
Owner/Op start date: 08/25/1987
Owner/Op end date: Not reported

Handler Activities Summary:
U.S. importer of hazardous waste: No
Mixed waste (haz. and radioactive): No
Recycler of hazardous waste: No
Transporter of hazardous waste: No
Treater, storer or disposer of HW: No
Underground injection activity: No
On-site burner exemption: No
Furnace exemption: No
Used oil fuel burner: No
Used oil processor: No
User oil refiner: No
Used oil fuel marketer to burner: No
Used oil Specification marketer: No

SHELL OIL CO NW MARKET ST (Continued) **1000288070**

Used oil transfer facility: No
Used oil transporter: No
Off-site waste receiver: Commercial status unknown

Violation Status: No violations found

FINDS:

Registry ID: 110005343226

Environmental Interest/Information System
Washington Facility / Site Identification System (WA-FSIS) provides a means to query and display data maintained by the Washington Department of Ecology. This system contains key information for each facility/site that is currently, or has been, of interest to the Air Quality, Dam Safety, Hazardous Waste, Toxics Cleanup, and Water Quality Programs.

RCRAInfo is a national information system that supports the Resource Conservation and Recovery Act (RCRA) program through the tracking of events and activities related to facilities that generate, transport, and treat, store, or dispose of hazardous waste. RCRAInfo allows RCRA program staff to track the notification, permit, compliance, and corrective action activities required under RCRA.

CSCSL:

Facility ID:	26173437
Facility Type:	VCP
Region:	Northwest
Ecology Status Code:	3
Entered Date:	10/1/2003
Updated Date:	1/9/2009
Brownfield Status:	0
Rank Status:	Not reported
PSI Status:	Not reported
Clean Method:	Not reported
Drinking Water Type:	Not reported
Cleanup Standard:	Not reported
Acres Remediated:	Not reported
Latitude:	47.66843
Longitude:	-122.367209
Lat/Long:	47.66843 / -122.367209
Lat/Long (dms):	47 40 6.348 / -122 22 1.952
Media Status Desc:	1/9/2009
Affected Media:	Soil
Affected Media Status:	Confirmed
Pesticides:	Not reported
Petroleum Products:	Confirmed
Phenolic Compounds:	Not reported
Reactive Wastes:	Not reported
Corrosive Wastes:	Not reported
Radioactive Wastes:	Not reported
Asbestos:	Not reported
Responsible Unit:	NORTHWEST
Arsenic Code:	Not reported
MTBE Code:	Not reported

SHELL OIL CO NW MARKET ST (Continued) **1000288070**

UXO Code:	Not reported
Dioxin:	Not reported
Non-Halogenated Solvents:	Remediated
Base/Neutral/Acid Organics:	Not reported
Halogenated Organic Compounds:	Not reported
EPA Priority Pollutants - Metals and Cyanide:	Not reported
Metals - Other non-priority pollutant medals:	Not reported
Polychlorinated biPhenyls (PCBs):	Not reported
Polynuclear Aromatic Hydrocarbons (PAH):	Not reported
Conventional Contaminants, Organic:	Not reported
Conventional Contaminants, Inorganic:	Not reported
Tibutyl Tin Contaminant Group:	Not reported
Bioassay/Benthic Failures Contaminant Group:	Not reported
Wood Debris Contaminant Group:	Not reported
Other Deleterious Substance Group:	Not reported
Ecology Site Status (MTCA cleanup process):	RA in Progress

Facility ID:	26173437
Facility Type:	VCP
Region:	Northwest
Ecology Status Code:	3
Entered Date:	10/1/2003
Updated Date:	1/9/2009
Brownfield Status:	0
Rank Status:	Not reported
PSI Status:	Not reported
Clean Method:	Not reported
Drinking Water Type:	Not reported
Cleanup Standard:	Not reported
Acres Remediated:	Not reported
Latitude:	47.66843
Longitude:	-122.367209
Lat/Long:	47.66843 / -122.367209
Lat/Long (dms):	47 40 6.348 / -122 22 1.952
Media Status Desc:	1/9/2009
Affected Media:	Groundwater
Affected Media Status:	Confirmed
Pesticides:	Not reported
Petroleum Products:	Confirmed
Phenolic Compounds:	Not reported
Reactive Wastes:	Not reported
Corrosive Wastes:	Not reported
Radioactive Wastes:	Not reported
Asbestos:	Not reported
Responsible Unit:	NORTHWEST
Arsenic Code:	Not reported
MTBE Code:	Confirmed
UXO Code:	Not reported
Dioxin:	Not reported
Non-Halogenated Solvents:	Confirmed
Base/Neutral/Acid Organics:	Not reported
Halogenated Organic Compounds:	Not reported
EPA Priority Pollutants - Metals and Cyanide:	Not reported
Metals - Other non-priority pollutant medals:	Below Cleanup Level
Polychlorinated biPhenyls (PCBs):	Not reported
Polynuclear Aromatic Hydrocarbons (PAH):	Not reported
Conventional Contaminants, Organic:	Not reported

SHELL OIL CO NW MARKET ST (Continued) **1000288070**

Conventional Contaminants, Inorganic: Not reported
Tibutyl Tin Contaminant Group: Not reported
Bioassay/Benthic Failures Contaminant Group: Not reported
Wood Debris Contaminant Group: Not reported
Other Deleterious Substance Group: Not reported
Ecology Site Status (MTCA cleanup process): RA in Progress

ALLSITES:
Facility Id: 26173437
Latitude: 47.668430000000001
Longitude: -122.367209
Geographic location identifier (alias facid): 26173437
Facility Name: Shell Oil Co NW Market St
Latitude Decimal Degrees: 47.668430000000001
Longitude Decimal Degrees: -122.367209
Coordinate Point Areal Extent Code: 4
Horizontal Accuracy Code: 6
Coordinate Point Geographic Position Code: 5
Location Verified Code: N

Geographic Location Identifier (Alias Facid): 26173437
Interaction (Aka Env Int) Type Code: HWG
Interaction (Aka Env Int) Description: Hazardous Waste Generator
Interaction Status: I
Federal Program Indentifier: WAD981770308
Interaction Start Date: 8/25/1987
Interaction End Date: 8/27/1993

Geographic Location Identifier (Alias Facid): 26173437
Interaction (Aka Env Int) Type Code: VOLCLNST
Interaction (Aka Env Int) Description: Voluntary Cleanup Sites
Interaction Status: A
Federal Program Indentifier: NW2048
Interaction Start Date: 1/9/2009
Interaction End Date: Not reported

Geographic Location Identifier (Alias Facid): 26173437
Interaction (Aka Env Int) Type Code: LUST
Interaction (Aka Env Int) Description: LUST Facility
Interaction Status: A
Federal Program Indentifier: 3305
Interaction Start Date: 1/5/1990
Interaction End Date: Not reported

Geographic Location Identifier (Alias Facid): 26173437
Interaction (Aka Env Int) Type Code: UST
Interaction (Aka Env Int) Description: Underground Storage Tank
Interaction Status: A
Federal Program Indentifier: 3305
Interaction Start Date: 3/20/2000
Interaction End Date: Not reported

LUST:
edr_fstat: WA
edr_fzip: 981073650

SHELL OIL CO NW MARKET ST (Continued) **1000288070**

edr_fcnty: KING
edr_zip: 98107-3650
FS ID: 26173437
Facility ID: 3305
Facility Status: Cleanup Started
Release ID: 1685
Affected Media: Ground Water
Alternate Name: SHELL 246 7616 7604
Release Notification Date: 1/5/1990
Release Status Date: 3/25/1992
Site Response Unit Code: NORTHWEST
Lat/Long: 47.66843 / -122.367209

edr_fstat: WA
edr_fzip: 981073650
edr_fcnty: KING
edr_zip: 98107-3650
FS ID: 26173437
Facility ID: 3305
Facility Status: Cleanup Started
Release ID: 1685
Affected Media: Soil
Alternate Name: SHELL 246 7616 7604
Release Notification Date: 1/5/1990
Release Status Date: 3/25/1992
Site Response Unit Code: NORTHWEST
Lat/Long: 47.66843 / -122.367209

UST:
Facility ID: 26173437
Site ID: 3305
Lat Deg: 47
Lat Min: 40
Lat Sec: 6.34800000000268
Long Deg: -122
Long Min: 22
Long Sec: 1.95240000000922
UBI: Not reported
Phone Number: 2067830202

Tank ID: 42158
Tank Name: 1
Install Date: 12/31/1964
Capacity: Not reported
Tank Upgrade Date: 1/1/0001
TankSystem Status: Removed
TankSystem Status Change Date: 8/26/1996
Tank Status: Removed
Tank Permit Expiration Date: 1/1/0001
Tank Closure Date: 1/1/0001
Tank Pumping System: Not reported
Tank Spill Prevention: Not reported
Tank Overfill Prevention: Not reported
Tank Material: Steel
Tank Construction: Single Wall Tank
Tank Tightness Test: Not reported
Tank Corrosion Protection: Not reported

SHELL OIL CO NW MARKET ST (Continued) **1000288070**

Pipe Material:	Steel
Pipe Construction:	Not reported
Pipe Primary Release Detection:	Not reported
Pipe Second Release Detection:	Not reported
Pipe Corrosion Protection:	Not reported
Tank Primary Release Detection:	Not reported
Tank Second Release Detection:	Not reported
Pipe Tightness Test:	Not reported
Tank Actual Status Date:	8/6/1996
Tag Number:	Not reported

Tank ID:	42173
Tank Name:	5
Install Date:	12/31/1964
Capacity:	Not reported
Tank Upgrade Date:	1/1/0001
TankSystem Status:	Removed
TankSystem Status Change Date:	8/26/1996
Tank Status:	Removed
Tank Permit Expiration Date:	1/1/0001
Tank Closure Date:	1/1/0001
Tank Pumping System:	Not reported
Tank Spill Prevention:	Not reported
Tank Overfill Prevention:	Not reported
Tank Material:	Steel
Tank Construction:	Single Wall Tank
Tank Tightness Test:	Not reported
Tank Corrosion Protection:	Not reported
Pipe Material:	Steel
Pipe Construction:	Not reported
Pipe Primary Release Detection:	Not reported
Pipe Second Release Detection:	Not reported
Pipe Corrosion Protection:	Not reported
Tank Primary Release Detection:	Not reported
Tank Second Release Detection:	Not reported
Pipe Tightness Test:	Not reported
Tank Actual Status Date:	8/6/1996
Tag Number:	Not reported

Tank ID:	42224
Tank Name:	3
Install Date:	12/31/1964
Capacity:	Not reported
Tank Upgrade Date:	1/1/0001
TankSystem Status:	Removed
TankSystem Status Change Date:	8/26/1996
Tank Status:	Removed
Tank Permit Expiration Date:	1/1/0001
Tank Closure Date:	1/1/0001
Tank Pumping System:	Not reported
Tank Spill Prevention:	Not reported
Tank Overfill Prevention:	Not reported
Tank Material:	Steel
Tank Construction:	Single Wall Tank
Tank Tightness Test:	Not reported

SHELL OIL CO NW MARKET ST (Continued) **1000288070**

Tank Corrosion Protection:	Not reported
Pipe Material:	Steel
Pipe Construction:	Not reported
Pipe Primary Release Detection:	Not reported
Pipe Second Release Detection:	Not reported
Pipe Corrosion Protection:	Not reported
Tank Primary Release Detection:	Not reported
Tank Second Release Detection:	Not reported
Pipe Tightness Test:	Not reported
Tank Actual Status Date:	8/6/1996
Tag Number:	Not reported

Tank ID:	42235
Tank Name:	2
Install Date:	12/31/1964
Capacity:	Not reported
Tank Upgrade Date:	1/1/0001
TankSystem Status:	Removed
TankSystem Status Change Date:	8/26/1996
Tank Status:	Removed
Tank Permit Expiration Date:	1/1/0001
Tank Closure Date:	1/1/0001
Tank Pumping System:	Not reported
Tank Spill Prevention:	Not reported
Tank Overfill Prevention:	Not reported
Tank Material:	Steel
Tank Construction:	Single Wall Tank
Tank Tightness Test:	Not reported
Tank Corrosion Protection:	Not reported
Pipe Material:	Steel
Pipe Construction:	Not reported
Pipe Primary Release Detection:	Not reported
Pipe Second Release Detection:	Not reported
Pipe Corrosion Protection:	Not reported
Tank Primary Release Detection:	Not reported
Tank Second Release Detection:	Not reported
Pipe Tightness Test:	Not reported
Tank Actual Status Date:	8/6/1996
Tag Number:	Not reported

Tank ID:	42315
Tank Name:	4
Install Date:	12/31/1964
Capacity:	Not reported
Tank Upgrade Date:	1/1/0001
TankSystem Status:	Removed
TankSystem Status Change Date:	8/26/1996
Tank Status:	Removed
Tank Permit Expiration Date:	1/1/0001
Tank Closure Date:	1/1/0001
Tank Pumping System:	Not reported
Tank Spill Prevention:	Not reported
Tank Overfill Prevention:	Not reported
Tank Material:	Steel
Tank Construction:	Single Wall Tank

SHELL OIL CO NW MARKET ST (Continued) **1000288070**

Tank Tightness Test: Not reported
Tank Corrosion Protection: Not reported
Pipe Material: Steel
Pipe Construction: Not reported
Pipe Primary Release Detection: Not reported
Pipe Second Release Detection: Not reported
Pipe Corrosion Protection: Not reported
Tank Primary Release Detection: Not reported
Tank Second Release Detection: Not reported
Pipe Tightness Test: Not reported
Tank Actual Status Date: 8/6/1996
Tag Number: Not reported

ICR:
Date Ecology Received Report: 10/28/97
Contaminants Found at Site: Petroleum products
Media Contaminated: Groundwater
Waste Management: Tank
Region: North Western
Type of Report Ecology Received: Interim cleanup report
Site Register Issue: 95-15
County Code: 17
Contact: Not reported
Report Title: Not reported

Date Ecology Received Report: / /
Contaminants Found at Site: Petroleum products
Media Contaminated: Groundwater
Waste Management: Tank
Region: North Western
Type of Report Ecology Received: Interim cleanup report
Site Register Issue: 94-05
County Code: 17
Contact: Not reported
Report Title: Not reported

Date Ecology Received Report: 09/13/91
Contaminants Found at Site: Petroleum products
Media Contaminated: Groundwater
Waste Management: Tank
Region: North Western
Type of Report Ecology Received: Interim cleanup report
Site Register Issue: 92-07
County Code: 17
Contact: Not reported
Report Title: Not reported

Date Ecology Received Report: 09/21/92
Contaminants Found at Site: Petroleum products
Media Contaminated: Groundwater
Waste Management: Tank
Region: North Western
Type of Report Ecology Received: Interim cleanup report
Site Register Issue: 92-35
County Code: 17
Contact: Not reported
Report Title: Not reported

SHELL OIL CO NW MARKET ST (Continued) **1000288070**

Date Ecology Received Report: 09/19/90
Contaminants Found at Site: Petroleum products
Media Contaminated: Groundwater, Soil
Waste Management: Tank
Region: North Western
Type of Report Ecology Received: Interim cleanup report
Site Register Issue: 90-12
County Code: 17
Contact: Not reported
Report Title: Not reported

Date Ecology Received Report: 12/28/90
Contaminants Found at Site: Petroleum products
Media Contaminated: Groundwater, Soil
Waste Management: Tank
Region: North Western
Type of Report Ecology Received: Interim cleanup report
Site Register Issue: 91-20
County Code: 17
Contact: Not reported
Report Title: Not reported

Date Ecology Received Report: 08/03/01
Contaminants Found at Site: Petroleum products
Media Contaminated: Groundwater
Waste Management: Tank
Region: North Western
Type of Report Ecology Received: Interim cleanup report
Site Register Issue: 98-39
County Code: 17
Contact: Not reported
Report Title: Sampling - May 2001

Date Ecology Received Report: 11/16/01
Contaminants Found at Site: Petroleum products
Media Contaminated: Groundwater
Waste Management: Tank
Region: North Western
Type of Report Ecology Received: Interim cleanup report
Site Register Issue: 98-43
County Code: 17
Contact: Not reported
Report Title: Well Installation and Monitoring 2001

Date Ecology Received Report: 04/25/01
Contaminants Found at Site: Petroleum products
Media Contaminated: Groundwater
Waste Management: Tank
Region: North Western
Type of Report Ecology Received: Interim cleanup report
Site Register Issue: 98-36
County Code: 17
Contact: Not reported
Report Title: Semiannual Monitoring - February 2001

Date Ecology Received Report: 12/04/01
Contaminants Found at Site: Petroleum products

SHELL OIL CO NW MARKET ST (Continued) **1000288070**

Media Contaminated: Groundwater
Waste Management: Tank
Region: North Western
Type of Report Ecology Received: Interim cleanup report
Site Register Issue: 98-43
County Code: 17
Contact: Not reported
Report Title: Sampling - August 2001

Date Ecology Received Report: 03/11/02
Contaminants Found at Site: Petroleum products
Media Contaminated: Groundwater
Waste Management: Tank
Region: North Western
Type of Report Ecology Received: Interim cleanup report
Site Register Issue: 98-46
County Code: 17
Contact: Not reported
Report Title: Monitoring - November 2001

Date Ecology Received Report: 06/21/02
Contaminants Found at Site: Petroleum products
Media Contaminated: Groundwater
Waste Management: Tank
Region: North Western
Type of Report Ecology Received: Interim cleanup report
Site Register Issue: 98-50
County Code: 17
Contact: Not reported
Report Title: First Quarter Ground Water Monitoring 2002

VCP:
edr_fstat: WA
edr_fzip: 98107
edr_fcnty: KING
edr_zip: 98107-3650
Facility ID: 26173437
VCP Status: VCP
VCP: Not reported
Ecology Status: RA in Progress
NFA Type: RA in Progress
Date NFA: RA in Progress
Rank: RA in Progress

edr_fstat: WA
edr_fzip: 98107
edr_fcnty: KING
edr_zip: 98107-3650
Facility ID: 26173437
VCP Status: VCP
VCP: Not reported
Ecology Status: RA in Progress
NFA Type: RA in Progress
Date NFA: RA in Progress
Rank: RA in Progress

ORPHAN SUMMARY

City	EDR ID	Site Name	Site Address	Zip	Database(s)
BALLARD	2009894389	BALLARD OIL COMPANY	BALLARD OIL COMPANY	98107	ERNS
BALLARD	2008894389	BALLARD OIL COMPANY	BALLARD OIL COMPANY	98107	ERNS
BALLARD	2006790742	BALLARD PIER	BALLARD PIER	98107	ERNS
KING COUNTY	2006803109	AT A DEMOLITION SITE	AT A DEMOLITION SITE		ERNS
KING COUNTY	S108107942	WASTE MOBILE COLLECTIONS	MOVES LOCATIONS (SEE COMMENT F		SWF/LF
SEATTLE	S103505014	NIX AUTO WRECKING	11TH AVENUE NW AND LEARY WAY N	98107	ICR
SEATTLE	S105805988	INTERBAY	15TH AVENUE WEST DRAVUS ST W		SWF/LF
SEATTLE	S107154291	BRACE DEVELOPMENT	4741ST & 4743RD 45TH AVE NE		SPILLS
SEATTLE	S106584154	60 ROUTE 9	60 RT 9		VCP
SEATTLE	S105805998	SICKS STADIUM SITE	E AVE OF RAINIER SOUTH BAY S		SWF/LF
SEATTLE	2007301782	BALLARD AREA	BALLARD AREA		ERNS
SEATTLE	2009921356	BALLARD AREA	BALLARD AREA		ERNS
SEATTLE	2009900219	BALLARD LOCKS	BALLARD LOCKS		ERNS
SEATTLE	2008900219	BALLARD LOCKS	BALLARD LOCKS		ERNS
SEATTLE	2008893387	BALLARD SHIP CANAL	BALLARD SHIP CANAL		ERNS
SEATTLE	2008891099	BALLARD OIL DOCK	BALLARD OIL DOCK		ERNS
SEATTLE	2006820867	BALLARD POST OFFICE	BALLARD BOX	98107	ERNS
SEATTLE	S110336698	BALLARD TERMINAL RAILROAD	BLOCK JUST WEST OF 43RD & 8TH		SPILLS
SEATTLE	S105805999	SIXTH SOUTH AND SOUTH OF SPOKANE	2900 BLOCKOF SIXTH AVENUE SPOK		SWF/LF
SEATTLE	S105805990	MONTLAKE DISPOSAL SITE	E BLVD OF MONTLAKE OF 45T NE		SWF/LF
SEATTLE	S109556893	BALLARD WASTE OIL	NE CORNER NW 54TH ST & 26TH AV	98107	ALLSITES
SEATTLE	S109556808	BALLARD METH LAB WAST	NW CORNER OF 11TH AVE & BALLAR	98107	ALLSITES
SEATTLE	2009910417	SOUTH EAST CORNER OF BALLARD BRIDG	S EAST CORNEROFBALLARDBRIDGE O		ERNS
SEATTLE	2008910417	SOUTH EAST CORNER OF BALLARD BRIDG	S EAST CORNEROFBALLARDBRIDGE O		ERNS
SEATTLE	S105805993	SOUTH PARK	KENYON ST S		SWF/LF
SEATTLE	2007308696	NEAR THE SOUTHSIDE OF THE BALLARD	NEAR THE SOUTHSIDE OF THE BALL		ERNS
SEATTLE	S105805995	JUDKINS STREET DISPOSAL SITE	W OF 22ND AVE S		SWF/LF
SEATTLE	S105805991	NORTH AURORA DISPOSAL SITE	E OF STONE AVE S		SWF/LF
SEATTLE	2006799917	EAST OF THE BALLARD BRIDGE	E OF THE BALLARD BRIDGE		ERNS
SEATTLE	S105805989	GENESEE LANDFILL	N OF SOUTH ALASKA ST		SWF/LF
SEATTLE	S105805992	WEST SEATTLE - HARBOR AVENUE	E OF HARBOR AVE SW		SWF/LF
SEATTLE	S105805997	RAINIER LANDFILL	E OF RAINIER AVE S		SWF/LF
SEATTLE	S105805994	GREEN LAKE LANDFILL SITE	N PERIMETER OF GREEN LAKE		SWF/LF
SEATTLE	S105805996	WASHINGTON PARK LANDFILL SITE	UNIVERSITY OF WASHINGTON ARBOR		SWF/LF
SEATTLE	S110336164	KING COUNTY - WEST POINT WWTP	1400 W UTAH ST	98199	SWF/LF

GOVERNMENT RECORDS SEARCHED / DATA CURRENCY TRACKING

To maintain currency of the following federal and state databases, EDR contacts the appropriate governmental agency on a monthly or quarterly basis, as required.

Number of Days to Update: Provides confirmation that EDR is reporting records that have been updated within 90 days from the date the government agency made the information available to the public.

STANDARD ENVIRONMENTAL RECORDS

Federal NPL site list

NPL: National Priority List

National Priorities List (Superfund). The NPL is a subset of CERCLIS and identifies over 1,200 sites for priority cleanup under the Superfund Program. NPL sites may encompass relatively large areas. As such, EDR provides polygon coverage for over 1,000 NPL site boundaries produced by EPA's Environmental Photographic Interpretation Center (EPIC) and regional EPA offices.

Date of Government Version: 03/31/2010
Date Data Arrived at EDR: 04/02/2010
Date Made Active in Reports: 04/12/2010
Number of Days to Update: 10

Source: EPA
Telephone: N/A
Last EDR Contact: 07/14/2010
Next Scheduled EDR Contact: 10/25/2010
Data Release Frequency: Quarterly

NPL Site Boundaries

Sources:

EPA's Environmental Photographic Interpretation Center (EPIC)
Telephone: 202-564-7333

EPA Region 1
Telephone 617-918-1143

EPA Region 6
Telephone: 214-655-6659

EPA Region 3
Telephone 215-814-5418

EPA Region 7
Telephone: 913-551-7247

EPA Region 4
Telephone 404-562-8033

EPA Region 8
Telephone: 303-312-6774

EPA Region 5
Telephone 312-886-6686

EPA Region 9
Telephone: 415-947-4246

EPA Region 10
Telephone 206-553-8665

Proposed NPL: Proposed National Priority List Sites

A site that has been proposed for listing on the National Priorities List through the issuance of a proposed rule in the Federal Register. EPA then accepts public comments on the site, responds to the comments, and places on the NPL those sites that continue to meet the requirements for listing.

Date of Government Version: 03/31/2010
Date Data Arrived at EDR: 04/02/2010
Date Made Active in Reports: 04/12/2010
Number of Days to Update: 10

Source: EPA
Telephone: N/A
Last EDR Contact: 07/14/2010
Next Scheduled EDR Contact: 10/25/2010
Data Release Frequency: Quarterly

NPL LIENS: Federal Superfund Liens

Federal Superfund Liens. Under the authority granted the USEPA by CERCLA of 1980, the USEPA has the authority to file liens against real property in order to recover remedial action expenditures or when the property owner received notification of potential liability. USEPA compiles a listing of filed notices of Superfund Liens.

Date of Government Version: 10/15/1991
Date Data Arrived at EDR: 02/02/1994
Date Made Active in Reports: 03/30/1994
Number of Days to Update: 56

Source: EPA
Telephone: 202-564-4267
Last EDR Contact: 05/17/2010
Next Scheduled EDR Contact: 08/30/2010
Data Release Frequency: No Update Planned

GOVERNMENT RECORDS SEARCHED / DATA CURRENCY TRACKING

Federal Delisted NPL site list

DELISTED NPL: National Priority List Deletions

The National Oil and Hazardous Substances Pollution Contingency Plan (NCP) establishes the criteria that the EPA uses to delete sites from the NPL. In accordance with 40 CFR 300.425.(e), sites may be deleted from the NPL where no further response is appropriate.

Date of Government Version: 03/31/2010
Date Data Arrived at EDR: 04/02/2010
Date Made Active in Reports: 04/12/2010
Number of Days to Update: 10

Source: EPA
Telephone: N/A
Last EDR Contact: 07/14/2010
Next Scheduled EDR Contact: 10/25/2010
Data Release Frequency: Quarterly

Federal CERCLIS list

CERCLIS: Comprehensive Environmental Response, Compensation, and Liability Information System

CERCLIS contains data on potentially hazardous waste sites that have been reported to the USEPA by states, municipalities, private companies and private persons, pursuant to Section 103 of the Comprehensive Environmental Response, Compensation, and Liability Act (CERCLA). CERCLIS contains sites which are either proposed to or on the National Priorities List (NPL) and sites which are in the screening and assessment phase for possible inclusion on the NPL.

Date of Government Version: 01/29/2010
Date Data Arrived at EDR: 02/09/2010
Date Made Active in Reports: 04/12/2010
Number of Days to Update: 62

Source: EPA
Telephone: 703-412-9810
Last EDR Contact: 07/12/2010
Next Scheduled EDR Contact: 10/11/2010
Data Release Frequency: Quarterly

FEDERAL FACILITY: Federal Facility Site Information listing

A listing of National Priority List (NPL) and Base Realignment and Closure (BRAC) sites found in the Comprehensive Environmental Response, Compensation and Liability Information System (CERCLIS) Database where EPAa??s Federal Facilities Restoration and Reuse Office is involved in cleanup activities.

Date of Government Version: 06/23/2009
Date Data Arrived at EDR: 01/15/2010
Date Made Active in Reports: 02/10/2010
Number of Days to Update: 26

Source: Environmental Protection Agency
Telephone: 703-603-8704
Last EDR Contact: 07/21/2010
Next Scheduled EDR Contact: 10/25/2010
Data Release Frequency: Varies

Federal CERCLIS NFRAP site List

CERCLIS-NFRAP: CERCLIS No Further Remedial Action Planned

Archived sites are sites that have been removed and archived from the inventory of CERCLIS sites. Archived status indicates that, to the best of EPA's knowledge, assessment at a site has been completed and that EPA has determined no further steps will be taken to list this site on the National Priorities List (NPL), unless information indicates this decision was not appropriate or other considerations require a recommendation for listing at a later time. This decision does not necessarily mean that there is no hazard associated with a given site; it only means that, based upon available information, the location is not judged to be a potential NPL site.

Date of Government Version: 06/23/2009
Date Data Arrived at EDR: 09/02/2009
Date Made Active in Reports: 09/21/2009
Number of Days to Update: 19

Source: EPA
Telephone: 703-412-9810
Last EDR Contact: 07/12/2010
Next Scheduled EDR Contact: 09/13/2010
Data Release Frequency: Quarterly

Federal RCRA CORRACTS facilities list

CORRACTS: Corrective Action Report

CORRACTS identifies hazardous waste handlers with RCRA corrective action activity.

Date of Government Version: 03/25/2010
Date Data Arrived at EDR: 03/31/2010
Date Made Active in Reports: 05/27/2010
Number of Days to Update: 57

Source: EPA
Telephone: 800-424-9346
Last EDR Contact: 05/17/2010
Next Scheduled EDR Contact: 08/30/2010
Data Release Frequency: Quarterly

Federal RCRA non-CORRACTS TSD facilities list

RCRA-TSDF: RCRA - Treatment, Storage and Disposal

RCRAInfo is EPA's comprehensive information system, providing access to data supporting the Resource Conservation and Recovery Act (RCRA) of 1976 and the Hazardous and Solid Waste Amendments (HSWA) of 1984. The database includes selective information on sites which generate, transport, store, treat and/or dispose of hazardous waste as defined by the Resource Conservation and Recovery Act (RCRA). Transporters are individuals or entities that move hazardous waste from the generator offsite to a facility that can recycle, treat, store, or dispose of the waste. TSDFs treat, store, or dispose of the waste.

Date of Government Version: 02/17/2010
Date Data Arrived at EDR: 02/19/2010
Date Made Active in Reports: 05/17/2010
Number of Days to Update: 87

Source: Environmental Protection Agency
Telephone: (206) 553-1200
Last EDR Contact: 07/09/2010
Next Scheduled EDR Contact: 10/18/2010
Data Release Frequency: Quarterly

Federal RCRA generators list

RCRA-LQG: RCRA - Large Quantity Generators

RCRAInfo is EPA's comprehensive information system, providing access to data supporting the Resource Conservation and Recovery Act (RCRA) of 1976 and the Hazardous and Solid Waste Amendments (HSWA) of 1984. The database includes selective information on sites which generate, transport, store, treat and/or dispose of hazardous waste as defined by the Resource Conservation and Recovery Act (RCRA). Large quantity generators (LQGs) generate over 1,000 kilograms (kg) of hazardous waste, or over 1 kg of acutely hazardous waste per month.

Date of Government Version: 02/17/2010
Date Data Arrived at EDR: 02/19/2010
Date Made Active in Reports: 05/17/2010
Number of Days to Update: 87

Source: Environmental Protection Agency
Telephone: (206) 553-1200
Last EDR Contact: 07/09/2010
Next Scheduled EDR Contact: 10/18/2010
Data Release Frequency: Quarterly

RCRA-SQG: RCRA - Small Quantity Generators

RCRAInfo is EPA's comprehensive information system, providing access to data supporting the Resource Conservation and Recovery Act (RCRA) of 1976 and the Hazardous and Solid Waste Amendments (HSWA) of 1984. The database includes selective information on sites which generate, transport, store, treat and/or dispose of hazardous waste as defined by the Resource Conservation and Recovery Act (RCRA). Small quantity generators (SQGs) generate between 100 kg and 1,000 kg of hazardous waste per month.

Date of Government Version: 02/17/2010
Date Data Arrived at EDR: 02/19/2010
Date Made Active in Reports: 05/17/2010
Number of Days to Update: 87

Source: Environmental Protection Agency
Telephone: (206) 553-1200
Last EDR Contact: 07/09/2010
Next Scheduled EDR Contact: 10/18/2010
Data Release Frequency: Quarterly

RCRA-CESQG: RCRA - Conditionally Exempt Small Quantity Generators

RCRAInfo is EPA's comprehensive information system, providing access to data supporting the Resource Conservation and Recovery Act (RCRA) of 1976 and the Hazardous and Solid Waste Amendments (HSWA) of 1984. The database includes selective information on sites which generate, transport, store, treat and/or dispose of hazardous waste as defined by the Resource Conservation and Recovery Act (RCRA). Conditionally exempt small quantity generators (CESQGs) generate less than 100 kg of hazardous waste, or less than 1 kg of acutely hazardous waste per month.

Date of Government Version: 02/17/2010
Date Data Arrived at EDR: 02/19/2010
Date Made Active in Reports: 05/17/2010
Number of Days to Update: 87

Source: Environmental Protection Agency
Telephone: (206) 553-1200
Last EDR Contact: 07/09/2010
Next Scheduled EDR Contact: 10/18/2010
Data Release Frequency: Varies

Federal institutional controls / engineering controls registries

US ENG CONTROLS: Engineering Controls Sites List

A listing of sites with engineering controls in place. Engineering controls include various forms of caps, building foundations, liners, and treatment methods to create pathway elimination for regulated substances to enter environmental media or effect human health.

Date of Government Version: 12/20/2009
Date Data Arrived at EDR: 01/20/2010
Date Made Active in Reports: 04/12/2010
Number of Days to Update: 82

Source: Environmental Protection Agency
Telephone: 703-603-0695
Last EDR Contact: 06/14/2010
Next Scheduled EDR Contact: 09/27/2010
Data Release Frequency: Varies

US INST CONTROL: Sites with Institutional Controls

A listing of sites with institutional controls in place. Institutional controls include administrative measures, such as groundwater use restrictions, construction restrictions, property use restrictions, and post remediation care requirements intended to prevent exposure to contaminants remaining on site. Deed restrictions are generally required as part of the institutional controls.

Date of Government Version: 12/20/2009
Date Data Arrived at EDR: 01/20/2010
Date Made Active in Reports: 04/12/2010
Number of Days to Update: 82

Source: Environmental Protection Agency
Telephone: 703-603-0695
Last EDR Contact: 06/14/2010
Next Scheduled EDR Contact: 09/27/2010
Data Release Frequency: Varies

Federal ERNS list

ERNS: Emergency Response Notification System

Emergency Response Notification System. ERNS records and stores information on reported releases of oil and hazardous substances.

Date of Government Version: 12/31/2009
Date Data Arrived at EDR: 01/22/2010
Date Made Active in Reports: 02/11/2010
Number of Days to Update: 20

Source: National Response Center, United States Coast Guard
Telephone: 202-267-2180
Last EDR Contact: 07/09/2010
Next Scheduled EDR Contact: 10/18/2010
Data Release Frequency: Annually

State- and tribal - equivalent NPL

HSL: Hazardous Sites List

The Hazardous Sites List is a subset of the CSCSL Report. It includes sites which have been assessed and ranked using the Washington Ranking Method (WARM).

Date of Government Version: 02/17/2010
Date Data Arrived at EDR: 02/19/2010
Date Made Active in Reports: 02/24/2010
Number of Days to Update: 5

Source: Department of Ecology
Telephone: 360-407-7200
Last EDR Contact: 05/18/2010
Next Scheduled EDR Contact: 08/30/2010
Data Release Frequency: Semi-Annually

State- and tribal - equivalent CERCLIS

CSCSL: Confirmed and Suspected Contaminated Sites List

State Hazardous Waste Sites. State hazardous waste site records are the states' equivalent to CERCLIS. These sites may or may not already be listed on the federal CERCLIS list. Priority sites planned for cleanup using state funds (state equivalent of Superfund) are identified along with sites where cleanup will be paid for by potentially responsible parties. Available information varies by state.

Date of Government Version: 04/26/2010
Date Data Arrived at EDR: 04/29/2010
Date Made Active in Reports: 05/19/2010
Number of Days to Update: 20

Source: Department of Ecology
Telephone: 360-407-7200
Last EDR Contact: 07/28/2010
Next Scheduled EDR Contact: 11/08/2010
Data Release Frequency: Semi-Annually

State and tribal landfill and/or solid waste disposal site lists

SWF/LF: Solid Waste Facility Database

Solid Waste Facilities/Landfill Sites. SWF/LF type records typically contain an inventory of solid waste disposal facilities or landfills in a particular state. Depending on the state, these may be active or inactive facilities or open dumps that failed to meet RCRA Subtitle D Section 4004 criteria for solid waste landfills or disposal sites.

Date of Government Version: 06/15/2010
Date Data Arrived at EDR: 06/16/2010
Date Made Active in Reports: 07/15/2010
Number of Days to Update: 29

Source: Department of Ecology
Telephone: 360-407-6132
Last EDR Contact: 06/14/2010
Next Scheduled EDR Contact: 09/27/2010
Data Release Frequency: Annually

State and tribal leaking storage tank lists

LUST: Leaking Underground Storage Tanks Site List

Leaking Underground Storage Tank Incident Reports. LUST records contain an inventory of reported leaking underground storage tank incidents. Not all states maintain these records, and the information stored varies by state.

Date of Government Version: 05/24/2010
Date Data Arrived at EDR: 05/26/2010
Date Made Active in Reports: 05/28/2010
Number of Days to Update: 2

Source: Department of Ecology
Telephone: 360-407-7183
Last EDR Contact: 05/26/2010
Next Scheduled EDR Contact: 09/06/2010
Data Release Frequency: Quarterly

INDIAN LUST R9: Leaking Underground Storage Tanks on Indian Land

LUSTs on Indian land in Arizona, California, New Mexico and Nevada

Date of Government Version: 05/27/2010
Date Data Arrived at EDR: 05/28/2010
Date Made Active in Reports: 08/09/2010
Number of Days to Update: 73

Source: Environmental Protection Agency
Telephone: 415-972-3372
Last EDR Contact: 08/02/2010
Next Scheduled EDR Contact: 11/15/2010
Data Release Frequency: Quarterly

INDIAN LUST R4: Leaking Underground Storage Tanks on Indian Land

LUSTs on Indian land in Florida, Mississippi and North Carolina.

Date of Government Version: 05/19/2010
Date Data Arrived at EDR: 05/21/2010
Date Made Active in Reports: 08/09/2010
Number of Days to Update: 80

Source: EPA Region 4
Telephone: 404-562-8677
Last EDR Contact: 08/02/2010
Next Scheduled EDR Contact: 11/15/2010
Data Release Frequency: Semi-Annually

INDIAN LUST R10: Leaking Underground Storage Tanks on Indian Land

LUSTs on Indian land in Alaska, Idaho, Oregon and Washington.

Date of Government Version: 05/04/2010
Date Data Arrived at EDR: 05/05/2010
Date Made Active in Reports: 05/27/2010
Number of Days to Update: 22

Source: EPA Region 10
Telephone: 206-553-2857
Last EDR Contact: 08/02/2010
Next Scheduled EDR Contact: 11/15/2010
Data Release Frequency: Quarterly

INDIAN LUST R1: Leaking Underground Storage Tanks on Indian Land

A listing of leaking underground storage tank locations on Indian Land.

Date of Government Version: 02/19/2009
Date Data Arrived at EDR: 02/19/2009
Date Made Active in Reports: 03/16/2009
Number of Days to Update: 25

Source: EPA Region 1
Telephone: 617-918-1313
Last EDR Contact: 08/02/2010
Next Scheduled EDR Contact: 11/15/2010
Data Release Frequency: Varies

INDIAN LUST R6: Leaking Underground Storage Tanks on Indian Land
LUSTs on Indian land in New Mexico and Oklahoma.

Date of Government Version: 05/03/2010
Date Data Arrived at EDR: 05/05/2010
Date Made Active in Reports: 05/27/2010
Number of Days to Update: 22

Source: EPA Region 6
Telephone: 214-665-6597
Last EDR Contact: 08/02/2010
Next Scheduled EDR Contact: 11/15/2010
Data Release Frequency: Varies

INDIAN LUST R7: Leaking Underground Storage Tanks on Indian Land
LUSTs on Indian land in Iowa, Kansas, and Nebraska

Date of Government Version: 11/04/2009
Date Data Arrived at EDR: 05/04/2010
Date Made Active in Reports: 07/07/2010
Number of Days to Update: 64

Source: EPA Region 7
Telephone: 913-551-7003
Last EDR Contact: 08/11/2010
Next Scheduled EDR Contact: 11/15/2010
Data Release Frequency: Varies

INDIAN LUST R8: Leaking Underground Storage Tanks on Indian Land
LUSTs on Indian land in Colorado, Montana, North Dakota, South Dakota, Utah and Wyoming.

Date of Government Version: 05/24/2010
Date Data Arrived at EDR: 05/27/2010
Date Made Active in Reports: 08/09/2010
Number of Days to Update: 74

Source: EPA Region 8
Telephone: 303-312-6271
Last EDR Contact: 08/02/2010
Next Scheduled EDR Contact: 11/15/2010
Data Release Frequency: Quarterly

State and tribal registered storage tank lists

UST: Underground Storage Tank Database
Registered Underground Storage Tanks. UST's are regulated under Subtitle I of the Resource Conservation and Recovery Act (RCRA) and must be registered with the state department responsible for administering the UST program. Available information varies by state program.

Date of Government Version: 05/24/2010
Date Data Arrived at EDR: 05/26/2010
Date Made Active in Reports: 05/28/2010
Number of Days to Update: 2

Source: Department of Ecology
Telephone: 360-407-7183
Last EDR Contact: 05/26/2010
Next Scheduled EDR Contact: 09/06/2010
Data Release Frequency: Quarterly

AST: Aboveground Storage Tank Locations
A listing of aboveground storage tank locations regulated by the Department of Ecology's Spill Prevention, Preparedness and Response Program.

Date of Government Version: 05/27/2009
Date Data Arrived at EDR: 05/28/2009
Date Made Active in Reports: 06/19/2009
Number of Days to Update: 22

Source: Department of Ecology
Telephone: 360-407-7562
Last EDR Contact: 08/09/2010
Next Scheduled EDR Contact: 11/22/2010
Data Release Frequency: Varies

INDIAN UST R4: Underground Storage Tanks on Indian Land
The Indian Underground Storage Tank (UST) database provides information about underground storage tanks on Indian land in EPA Region 4 (Alabama, Florida, Georgia, Kentucky, Mississippi, North Carolina, South Carolina, Tennessee and Tribal Nations)

Date of Government Version: 05/19/2010
Date Data Arrived at EDR: 05/21/2010
Date Made Active in Reports: 08/09/2010
Number of Days to Update: 80

Source: EPA Region 4
Telephone: 404-562-9424
Last EDR Contact: 08/02/2010
Next Scheduled EDR Contact: 11/15/2010
Data Release Frequency: Semi-Annually

INDIAN UST R9: Underground Storage Tanks on Indian Land

The Indian Underground Storage Tank (UST) database provides information about underground storage tanks on Indian land in EPA Region 9 (Arizona, California, Hawaii, Nevada, the Pacific Islands, and Tribal Nations).

Date of Government Version: 05/27/2010
Date Data Arrived at EDR: 05/28/2010
Date Made Active in Reports: 08/09/2010
Number of Days to Update: 73

Source: EPA Region 9
Telephone: 415-972-3368
Last EDR Contact: 08/02/2010
Next Scheduled EDR Contact: 11/15/2010
Data Release Frequency: Quarterly

INDIAN UST R8: Underground Storage Tanks on Indian Land

The Indian Underground Storage Tank (UST) database provides information about underground storage tanks on Indian land in EPA Region 8 (Colorado, Montana, North Dakota, South Dakota, Utah, Wyoming and 27 Tribal Nations).

Date of Government Version: 05/24/2010
Date Data Arrived at EDR: 05/27/2010
Date Made Active in Reports: 08/09/2010
Number of Days to Update: 74

Source: EPA Region 8
Telephone: 303-312-6137
Last EDR Contact: 08/02/2010
Next Scheduled EDR Contact: 11/15/2010
Data Release Frequency: Quarterly

INDIAN UST R10: Underground Storage Tanks on Indian Land

The Indian Underground Storage Tank (UST) database provides information about underground storage tanks on Indian land in EPA Region 10 (Alaska, Idaho, Oregon, Washington, and Tribal Nations).

Date of Government Version: 05/04/2010
Date Data Arrived at EDR: 05/05/2010
Date Made Active in Reports: 05/27/2010
Number of Days to Update: 22

Source: EPA Region 10
Telephone: 206-553-2857
Last EDR Contact: 08/02/2010
Next Scheduled EDR Contact: 11/15/2010
Data Release Frequency: Quarterly

INDIAN UST R1: Underground Storage Tanks on Indian Land

The Indian Underground Storage Tank (UST) database provides information about underground storage tanks on Indian land in EPA Region 1 (Connecticut, Maine, Massachusetts, New Hampshire, Rhode Island, Vermont and ten Tribal Nations).

Date of Government Version: 02/19/2009
Date Data Arrived at EDR: 02/19/2009
Date Made Active in Reports: 03/16/2009
Number of Days to Update: 25

Source: EPA, Region 1
Telephone: 617-918-1313
Last EDR Contact: 08/02/2010
Next Scheduled EDR Contact: 11/15/2010
Data Release Frequency: Varies

INDIAN UST R5: Underground Storage Tanks on Indian Land

The Indian Underground Storage Tank (UST) database provides information about underground storage tanks on Indian land in EPA Region 5 (Michigan, Minnesota and Wisconsin and Tribal Nations).

Date of Government Version: 02/11/2010
Date Data Arrived at EDR: 02/11/2010
Date Made Active in Reports: 04/12/2010
Number of Days to Update: 60

Source: EPA Region 5
Telephone: 312-886-6136
Last EDR Contact: 08/02/2010
Next Scheduled EDR Contact: 11/15/2010
Data Release Frequency: Varies

INDIAN UST R6: Underground Storage Tanks on Indian Land

The Indian Underground Storage Tank (UST) database provides information about underground storage tanks on Indian land in EPA Region 6 (Louisiana, Arkansas, Oklahoma, New Mexico, Texas and 65 Tribes).

Date of Government Version: 05/03/2010
Date Data Arrived at EDR: 05/05/2010
Date Made Active in Reports: 05/27/2010
Number of Days to Update: 22

Source: EPA Region 6
Telephone: 214-665-7591
Last EDR Contact: 08/02/2010
Next Scheduled EDR Contact: 11/15/2010
Data Release Frequency: Semi-Annually

INDIAN UST R7: Underground Storage Tanks on Indian Land
The Indian Underground Storage Tank (UST) database provides information about underground storage tanks on Indian land in EPA Region 7 (Iowa, Kansas, Missouri, Nebraska, and 9 Tribal Nations).

Date of Government Version: 04/01/2008
Date Data Arrived at EDR: 12/30/2008
Date Made Active in Reports: 03/16/2009
Number of Days to Update: 76
Source: EPA Region 7
Telephone: 913-551-7003
Last EDR Contact: 08/11/2010
Next Scheduled EDR Contact: 11/15/2010
Data Release Frequency: Varies

FEMA UST: Underground Storage Tank Listing
A listing of all FEMA owned underground storage tanks.

Date of Government Version: 01/01/2010
Date Data Arrived at EDR: 02/16/2010
Date Made Active in Reports: 04/12/2010
Number of Days to Update: 55
Source: FEMA
Telephone: 202-646-5797
Last EDR Contact: 07/19/2010
Next Scheduled EDR Contact: 11/01/2010
Data Release Frequency: Varies

State and tribal institutional control / engineering control registries

INST CONTROL: Institutional Control Site List
Sites that have institutional controls.

Date of Government Version: 05/18/2010
Date Data Arrived at EDR: 05/18/2010
Date Made Active in Reports: 05/28/2010
Number of Days to Update: 10
Source: Department of Ecology
Telephone: 360-407-7170
Last EDR Contact: 05/18/2010
Next Scheduled EDR Contact: 08/30/2010
Data Release Frequency: Varies

State and tribal voluntary cleanup sites

INDIAN VCP R1: Voluntary Cleanup Priority Listing
A listing of voluntary cleanup priority sites located on Indian Land located in Region 1.

Date of Government Version: 04/02/2008
Date Data Arrived at EDR: 04/22/2008
Date Made Active in Reports: 05/19/2008
Number of Days to Update: 27
Source: EPA, Region 1
Telephone: 617-918-1102
Last EDR Contact: 07/08/2010
Next Scheduled EDR Contact: 10/18/2010
Data Release Frequency: Varies

VCP: Voluntary Cleanup Program Sites
Sites that have entered either the Voluntary Cleanup Program or its predecessor Independent Remedial Action Program.

Date of Government Version: 04/22/2010
Date Data Arrived at EDR: 04/30/2010
Date Made Active in Reports: 05/19/2010
Number of Days to Update: 19
Source: Department of Ecology
Telephone: 360-407-7200
Last EDR Contact: 07/27/2010
Next Scheduled EDR Contact: 11/08/2010
Data Release Frequency: Varies

INDIAN VCP R7: Voluntary Cleanup Priority Lisitng
A listing of voluntary cleanup priority sites located on Indian Land located in Region 7.

Date of Government Version: 03/20/2008
Date Data Arrived at EDR: 04/22/2008
Date Made Active in Reports: 05/19/2008
Number of Days to Update: 27
Source: EPA, Region 7
Telephone: 913-551-7365
Last EDR Contact: 04/20/2009
Next Scheduled EDR Contact: 07/20/2009
Data Release Frequency: Varies

ICR: Independent Cleanup Reports
These are remedial action reports Ecology has received from either the owner or operator of the sites. These actions have been conducted without department oversight or approval and are not under an order or decree. This database is no longer updated by the Department of Ecology.

Date of Government Version: 12/01/2002
Date Data Arrived at EDR: 01/03/2003
Date Made Active in Reports: 01/22/2003
Number of Days to Update: 19
Source: Department of Ecology
Telephone: 360-407-7200
Last EDR Contact: 08/10/2009
Next Scheduled EDR Contact: 11/09/2009
Data Release Frequency: No Update Planned

State and tribal Brownfields sites

BROWNFIELDS: Brownfields Sites Listing
A listing of brownfields sites included in the Confirmed & Suspected Sites Listing. Brownfields are abandoned, idle or underused commercial or industrial properties, where the expansion or redevelopment is hindered by real or perceived contamination. Brownfields vary in size, location, age, and past use -- they can be anything from a five-hundred acre automobile assembly plant to a small, abandoned corner gas station.

Date of Government Version: 04/26/2010
Date Data Arrived at EDR: 04/29/2010
Date Made Active in Reports: 05/19/2010
Number of Days to Update: 20
Source: Department of Ecology
Telephone: 360-725-4030
Last EDR Contact: 07/28/2010
Next Scheduled EDR Contact: 11/08/2010
Data Release Frequency: Varies

ADDITIONAL ENVIRONMENTAL RECORDS

Local Brownfield lists

US BROWNFIELDS: A Listing of Brownfields Sites
Included in the listing are brownfields properties addresses by Cooperative Agreement Recipients and brownfields properties addressed by Targeted Brownfields Assessments. Targeted Brownfields Assessments-EPA's Targeted Brownfields Assessments (TBA) program is designed to help states, tribes, and municipalities--especially those without EPA Brownfields Assessment Demonstration Pilots--minimize the uncertainties of contamination often associated with brownfields. Under the TBA program, EPA provides funding and/or technical assistance for environmental assessments at brownfields sites throughout the country. Targeted Brownfields Assessments supplement and work with other efforts under EPA's Brownfields Initiative to promote cleanup and redevelopment of brownfields. Cooperative Agreement Recipients-States, political subdivisions, territories, and Indian tribes become Brownfields Cleanup Revolving Loan Fund (BCRLF) cooperative agreement recipients when they enter into BCRLF cooperative agreements with the U.S. EPA. EPA selects BCRLF cooperative agreement recipients based on a proposal and application process. BCRLF cooperative agreement recipients must use EPA funds provided through BCRLF cooperative agreement for specified brownfields-related cleanup activities.

Date of Government Version: 03/02/2010
Date Data Arrived at EDR: 03/23/2010
Date Made Active in Reports: 05/17/2010
Number of Days to Update: 55
Source: Environmental Protection Agency
Telephone: 202-566-2777
Last EDR Contact: 06/25/2010
Next Scheduled EDR Contact: 10/11/2010
Data Release Frequency: Semi-Annually

Local Lists of Landfill / Solid Waste Disposal Sites

DEBRIS REGION 9: Torres Martinez Reservation Illegal Dump Site Locations
A listing of illegal dump sites location on the Torres Martinez Indian Reservation located in eastern Riverside County and northern Imperial County, California.

Date of Government Version: 01/12/2009
Date Data Arrived at EDR: 05/07/2009
Date Made Active in Reports: 09/21/2009
Number of Days to Update: 137
Source: EPA, Region 9
Telephone: 415-947-4219
Last EDR Contact: 07/28/2010
Next Scheduled EDR Contact: 09/20/2010
Data Release Frequency: Varies

ODI: Open Dump Inventory
An open dump is defined as a disposal facility that does not comply with one or more of the Part 257 or Part 258 Subtitle D Criteria.

Date of Government Version: 06/30/1985
Date Data Arrived at EDR: 08/09/2004
Date Made Active in Reports: 09/17/2004
Number of Days to Update: 39
Source: Environmental Protection Agency
Telephone: 800-424-9346
Last EDR Contact: 06/09/2004
Next Scheduled EDR Contact: N/A
Data Release Frequency: No Update Planned

SWTIRE: Solid Waste Tire Facilities
This study identified sites statewide with unauthorized accumulations of scrap tires.

Date of Government Version: 11/01/2005
Date Data Arrived at EDR: 03/16/2006
Date Made Active in Reports: 04/13/2006
Number of Days to Update: 28
Source: Department of Ecology
Telephone: N/A
Last EDR Contact: 06/17/2010
Next Scheduled EDR Contact: 09/27/2010
Data Release Frequency: Varies

INDIAN ODI: Report on the Status of Open Dumps on Indian Lands
Location of open dumps on Indian land.

Date of Government Version: 12/31/1998
Date Data Arrived at EDR: 12/03/2007
Date Made Active in Reports: 01/24/2008
Number of Days to Update: 52
Source: Environmental Protection Agency
Telephone: 703-308-8245
Last EDR Contact: 08/09/2010
Next Scheduled EDR Contact: 11/22/2010
Data Release Frequency: Varies

Local Lists of Hazardous waste / Contaminated Sites

US CDL: Clandestine Drug Labs
A listing of clandestine drug lab locations. The U.S. Department of Justice ("the Department") provides this web site as a public service. It contains addresses of some locations where law enforcement agencies reported they found chemicals or other items that indicated the presence of either clandestine drug laboratories or dumpsites. In most cases, the source of the entries is not the Department, and the Department has not verified the entry and does not guarantee its accuracy. Members of the public must verify the accuracy of all entries by, for example, contacting local law enforcement and local health departments.

Date of Government Version: 08/19/2009
Date Data Arrived at EDR: 12/29/2009
Date Made Active in Reports: 02/10/2010
Number of Days to Update: 43
Source: Drug Enforcement Administration
Telephone: 202-307-1000
Last EDR Contact: 03/08/2010
Next Scheduled EDR Contact: 09/20/2010
Data Release Frequency: Quarterly

ALLSITES: Facility/Site Identification System Listing
Information on facilities and sites of interest to the Department of Ecology.

Date of Government Version: 05/12/2010
Date Data Arrived at EDR: 05/13/2010
Date Made Active in Reports: 05/19/2010
Number of Days to Update: 6
Source: Department of Ecology
Telephone: 360-407-6423
Last EDR Contact: 08/10/2010
Next Scheduled EDR Contact: 11/22/2010
Data Release Frequency: Quarterly

CSCSL NFA: Confirmed and Contaminated Sites - No Further Action
The data set contains information about sites previously on the Confirmed and Suspected Contaminated Sites list that have received a No Further Action (NFA) determination. Because it is necessary to maintain historical records of sites that have been investigated and cleaned up, sites are not deleted from the database when cleanup activities are completed. Instead, a No Further Action code is entered based upon the type of NFA determination the site received.

Date of Government Version: 04/26/2010
Date Data Arrived at EDR: 04/29/2010
Date Made Active in Reports: 05/19/2010
Number of Days to Update: 20

Source: Department of Ecology
Telephone: 360-407-7170
Last EDR Contact: 07/28/2010
Next Scheduled EDR Contact: 11/08/2010
Data Release Frequency: Semi-Annually

CDL: Clandestine Drug Lab Contaminated Site List

Illegal methamphetamine labs use hazardous chemicals that create public health hazards. Chemicals and residues can cause burns, respiratory and neurological damage, and death. Biological hazards associated with intravenous needles, feces, and blood also pose health risks.

Date of Government Version: 02/09/2009
Date Data Arrived at EDR: 03/18/2009
Date Made Active in Reports: 03/24/2009
Number of Days to Update: 6

Source: Department of Health
Telephone: 360-236-3380
Last EDR Contact: 05/18/2010
Next Scheduled EDR Contact: 08/30/2010
Data Release Frequency: Varies

HIST CDL: List of Sites Contaminated by Clandestine Drug Labs

This listing of contaminated sites by Clandestine Drug Labs includes non-remediated properties. The current CDL listing does not. This listing is no longer updated by the state agency.

Date of Government Version: 02/08/2007
Date Data Arrived at EDR: 06/26/2007
Date Made Active in Reports: 07/19/2007
Number of Days to Update: 23

Source: Department of Health
Telephone: 360-236-3381
Last EDR Contact: 06/02/2008
Next Scheduled EDR Contact: 09/01/2008
Data Release Frequency: No Update Planned

US HIST CDL: National Clandestine Laboratory Register

A listing of clandestine drug lab locations. The U.S. Department of Justice ("the Department") provides this web site as a public service. It contains addresses of some locations where law enforcement agencies reported they found chemicals or other items that indicated the presence of either clandestine drug laboratories or dumpsites. In most cases, the source of the entries is not the Department, and the Department has not verified the entry and does not guarantee its accuracy. Members of the public must verify the accuracy of all entries by, for example, contacting local law enforcement and local health departments.

Date of Government Version: 09/01/2007
Date Data Arrived at EDR: 11/19/2008
Date Made Active in Reports: 03/30/2009
Number of Days to Update: 131

Source: Drug Enforcement Administration
Telephone: 202-307-1000
Last EDR Contact: 03/23/2009
Next Scheduled EDR Contact: 06/22/2009
Data Release Frequency: No Update Planned

Local Land Records

LIENS 2: CERCLA Lien Information

A Federal CERCLA ('Superfund') lien can exist by operation of law at any site or property at which EPA has spent Superfund monies. These monies are spent to investigate and address releases and threatened releases of contamination. CERCLIS provides information as to the identity of these sites and properties.

Date of Government Version: 05/06/2010
Date Data Arrived at EDR: 05/11/2010
Date Made Active in Reports: 08/09/2010
Number of Days to Update: 90

Source: Environmental Protection Agency
Telephone: 202-564-6023
Last EDR Contact: 08/02/2010
Next Scheduled EDR Contact: 11/15/2010
Data Release Frequency: Varies

LUCIS: Land Use Control Information System

LUCIS contains records of land use control information pertaining to the former Navy Base Realignment and Closure properties.

Date of Government Version: 12/09/2005
Date Data Arrived at EDR: 12/11/2006
Date Made Active in Reports: 01/11/2007
Number of Days to Update: 31

Source: Department of the Navy
Telephone: 843-820-7326
Last EDR Contact: 05/24/2010
Next Scheduled EDR Contact: 09/06/2010
Data Release Frequency: Varies

Records of Emergency Release Reports

HMIRS: Hazardous Materials Information Reporting System

Hazardous Materials Incident Report System. HMIRS contains hazardous material spill incidents reported to DOT.

Date of Government Version: 04/06/2010
Date Data Arrived at EDR: 04/07/2010
Date Made Active in Reports: 05/27/2010
Number of Days to Update: 50

Source: U.S. Department of Transportation
Telephone: 202-366-4555
Last EDR Contact: 07/09/2010
Next Scheduled EDR Contact: 10/18/2010
Data Release Frequency: Annually

SPILLS: Reported Spills

Spills reported to the Spill Prevention, Preparedness and Response Division.

Date of Government Version: 06/25/2010
Date Data Arrived at EDR: 06/25/2010
Date Made Active in Reports: 07/15/2010
Number of Days to Update: 20

Source: Department of Ecology
Telephone: 360-407-6950
Last EDR Contact: 06/21/2010
Next Scheduled EDR Contact: 09/27/2010
Data Release Frequency: Semi-Annually

Other Ascertainable Records

RCRA-NonGen: RCRA - Non Generators

RCRAInfo is EPA's comprehensive information system, providing access to data supporting the Resource Conservation and Recovery Act (RCRA) of 1976 and the Hazardous and Solid Waste Amendments (HSWA) of 1984. The database includes selective information on sites which generate, transport, store, treat and/or dispose of hazardous waste as defined by the Resource Conservation and Recovery Act (RCRA). Non-Generators do not presently generate hazardous waste.

Date of Government Version: 02/17/2010
Date Data Arrived at EDR: 02/19/2010
Date Made Active in Reports: 05/17/2010
Number of Days to Update: 87

Source: Environmental Protection Agency
Telephone: (206) 553-1200
Last EDR Contact: 07/09/2010
Next Scheduled EDR Contact: 10/18/2010
Data Release Frequency: Varies

DOT OPS: Incident and Accident Data

Department of Transporation, Office of Pipeline Safety Incident and Accident data.

Date of Government Version: 01/12/2010
Date Data Arrived at EDR: 02/09/2010
Date Made Active in Reports: 04/12/2010
Number of Days to Update: 62

Source: Department of Transporation, Office of Pipeline Safety
Telephone: 202-366-4595
Last EDR Contact: 08/11/2010
Next Scheduled EDR Contact: 11/22/2010
Data Release Frequency: Varies

DOD: Department of Defense Sites

This data set consists of federally owned or administered lands, administered by the Department of Defense, that have any area equal to or greater than 640 acres of the United States, Puerto Rico, and the U.S. Virgin Islands.

Date of Government Version: 12/31/2005
Date Data Arrived at EDR: 11/10/2006
Date Made Active in Reports: 01/11/2007
Number of Days to Update: 62

Source: USGS
Telephone: 703-692-8801
Last EDR Contact: 07/22/2010
Next Scheduled EDR Contact: 11/01/2010
Data Release Frequency: Semi-Annually

FUDS: Formerly Used Defense Sites

The listing includes locations of Formerly Used Defense Sites properties where the US Army Corps of Engineers is actively working or will take necessary cleanup actions.

Date of Government Version: 12/31/2008
Date Data Arrived at EDR: 09/30/2009
Date Made Active in Reports: 12/01/2009
Number of Days to Update: 62

Source: U.S. Army Corps of Engineers
Telephone: 202-528-4285
Last EDR Contact: 08/12/2010
Next Scheduled EDR Contact: 09/27/2010
Data Release Frequency: Varies

CONSENT: Superfund (CERCLA) Consent Decrees

Major legal settlements that establish responsibility and standards for cleanup at NPL (Superfund) sites. Released periodically by United States District Courts after settlement by parties to litigation matters.

Date of Government Version: 04/11/2010
Date Data Arrived at EDR: 04/19/2010
Date Made Active in Reports: 05/17/2010
Number of Days to Update: 28

Source: Department of Justice, Consent Decree Library
Telephone: Varies
Last EDR Contact: 07/08/2010
Next Scheduled EDR Contact: 10/18/2010
Data Release Frequency: Varies

ROD: Records Of Decision

Record of Decision. ROD documents mandate a permanent remedy at an NPL (Superfund) site containing technical and health information to aid in the cleanup.

Date of Government Version: 04/29/2010
Date Data Arrived at EDR: 05/07/2010
Date Made Active in Reports: 05/27/2010
Number of Days to Update: 20

Source: EPA
Telephone: 703-416-0223
Last EDR Contact: 06/16/2010
Next Scheduled EDR Contact: 09/27/2010
Data Release Frequency: Annually

UMTRA: Uranium Mill Tailings Sites

Uranium ore was mined by private companies for federal government use in national defense programs. When the mills shut down, large piles of the sand-like material (mill tailings) remain after uranium has been extracted from the ore. Levels of human exposure to radioactive materials from the piles are low; however, in some cases tailings were used as construction materials before the potential health hazards of the tailings were recognized.

Date of Government Version: 01/05/2009
Date Data Arrived at EDR: 05/07/2009
Date Made Active in Reports: 05/08/2009
Number of Days to Update: 1

Source: Department of Energy
Telephone: 505-845-0011
Last EDR Contact: 06/01/2010
Next Scheduled EDR Contact: 09/13/2010
Data Release Frequency: Varies

MINES: Mines Master Index File

Contains all mine identification numbers issued for mines active or opened since 1971. The data also includes violation information.

Date of Government Version: 02/12/2010
Date Data Arrived at EDR: 03/10/2010
Date Made Active in Reports: 05/17/2010
Number of Days to Update: 68

Source: Department of Labor, Mine Safety and Health Administration
Telephone: 303-231-5959
Last EDR Contact: 06/09/2010
Next Scheduled EDR Contact: 09/20/2010
Data Release Frequency: Semi-Annually

TRIS: Toxic Chemical Release Inventory System

Toxic Release Inventory System. TRIS identifies facilities which release toxic chemicals to the air, water and land in reportable quantities under SARA Title III Section 313.

Date of Government Version: 12/31/2008
Date Data Arrived at EDR: 01/13/2010
Date Made Active in Reports: 02/18/2010
Number of Days to Update: 36

Source: EPA
Telephone: 202-566-0250
Last EDR Contact: 06/04/2010
Next Scheduled EDR Contact: 09/13/2010
Data Release Frequency: Annually

TSCA: Toxic Substances Control Act

Toxic Substances Control Act. TSCA identifies manufacturers and importers of chemical substances included on the TSCA Chemical Substance Inventory list. It includes data on the production volume of these substances by plant site.

Date of Government Version: 12/31/2002
Date Data Arrived at EDR: 04/14/2006
Date Made Active in Reports: 05/30/2006
Number of Days to Update: 46

Source: EPA
Telephone: 202-260-5521
Last EDR Contact: 07/07/2010
Next Scheduled EDR Contact: 10/11/2010
Data Release Frequency: Every 4 Years

GOVERNMENT RECORDS SEARCHED / DATA CURRENCY TRACKING

FTTS: FIFRA/ TSCA Tracking System - FIFRA (Federal Insecticide, Fungicide, & Rodenticide Act)/TSCA (Toxic Substances Control Act)
FTTS tracks administrative cases and pesticide enforcement actions and compliance activities related to FIFRA, TSCA and EPCRA (Emergency Planning and Community Right-to-Know Act). To maintain currency, EDR contacts the Agency on a quarterly basis.

Date of Government Version: 04/09/2009
Date Data Arrived at EDR: 04/16/2009
Date Made Active in Reports: 05/11/2009
Number of Days to Update: 25

Source: EPA/Office of Prevention, Pesticides and Toxic Substances
Telephone: 202-566-1667
Last EDR Contact: 06/01/2010
Next Scheduled EDR Contact: 09/13/2010
Data Release Frequency: Quarterly

FTTS INSP: FIFRA/ TSCA Tracking System - FIFRA (Federal Insecticide, Fungicide, & Rodenticide Act)/TSCA (Toxic Substances Control Act)
A listing of FIFRA/TSCA Tracking System (FTTS) inspections and enforcements.

Date of Government Version: 04/09/2009
Date Data Arrived at EDR: 04/16/2009
Date Made Active in Reports: 05/11/2009
Number of Days to Update: 25

Source: EPA
Telephone: 202-566-1667
Last EDR Contact: 06/01/2010
Next Scheduled EDR Contact: 09/13/2010
Data Release Frequency: Quarterly

HIST FTTS: FIFRA/TSCA Tracking System Administrative Case Listing
A complete administrative case listing from the FIFRA/TSCA Tracking System (FTTS) for all ten EPA regions. The information was obtained from the National Compliance Database (NCDB). NCDB supports the implementation of FIFRA (Federal Insecticide, Fungicide, and Rodenticide Act) and TSCA (Toxic Substances Control Act). Some EPA regions are now closing out records. Because of that, and the fact that some EPA regions are not providing EPA Headquarters with updated records, it was decided to create a HIST FTTS database. It included records that may not be included in the newer FTTS database updates. This database is no longer updated.

Date of Government Version: 10/19/2006
Date Data Arrived at EDR: 03/01/2007
Date Made Active in Reports: 04/10/2007
Number of Days to Update: 40

Source: Environmental Protection Agency
Telephone: 202-564-2501
Last EDR Contact: 12/17/2007
Next Scheduled EDR Contact: 03/17/2008
Data Release Frequency: No Update Planned

HIST FTTS INSP: FIFRA/TSCA Tracking System Inspection & Enforcement Case Listing
A complete inspection and enforcement case listing from the FIFRA/TSCA Tracking System (FTTS) for all ten EPA regions. The information was obtained from the National Compliance Database (NCDB). NCDB supports the implementation of FIFRA (Federal Insecticide, Fungicide, and Rodenticide Act) and TSCA (Toxic Substances Control Act). Some EPA regions are now closing out records. Because of that, and the fact that some EPA regions are not providing EPA Headquarters with updated records, it was decided to create a HIST FTTS database. It included records that may not be included in the newer FTTS database updates. This database is no longer updated.

Date of Government Version: 10/19/2006
Date Data Arrived at EDR: 03/01/2007
Date Made Active in Reports: 04/10/2007
Number of Days to Update: 40

Source: Environmental Protection Agency
Telephone: 202-564-2501
Last EDR Contact: 12/17/2008
Next Scheduled EDR Contact: 03/17/2008
Data Release Frequency: No Update Planned

SSTS: Section 7 Tracking Systems
Section 7 of the Federal Insecticide, Fungicide and Rodenticide Act, as amended (92 Stat. 829) requires all registered pesticide-producing establishments to submit a report to the Environmental Protection Agency by March 1st each year. Each establishment must report the types and amounts of pesticides, active ingredients and devices being produced, and those having been produced and sold or distributed in the past year.

Date of Government Version: 12/31/2008
Date Data Arrived at EDR: 01/06/2010
Date Made Active in Reports: 02/10/2010
Number of Days to Update: 35

Source: EPA
Telephone: 202-564-4203
Last EDR Contact: 08/03/2010
Next Scheduled EDR Contact: 11/15/2010
Data Release Frequency: Annually

ICIS: Integrated Compliance Information System

The Integrated Compliance Information System (ICIS) supports the information needs of the national enforcement and compliance program as well as the unique needs of the National Pollutant Discharge Elimination System (NPDES) program.

Date of Government Version: 04/24/2010
Date Data Arrived at EDR: 04/29/2010
Date Made Active in Reports: 05/17/2010
Number of Days to Update: 18

Source: Environmental Protection Agency
Telephone: 202-564-5088
Last EDR Contact: 06/25/2010
Next Scheduled EDR Contact: 10/11/2010
Data Release Frequency: Quarterly

PADS: PCB Activity Database System

PCB Activity Database. PADS Identifies generators, transporters, commercial storers and/or brokers and disposers of PCB's who are required to notify the EPA of such activities.

Date of Government Version: 02/01/2010
Date Data Arrived at EDR: 04/22/2010
Date Made Active in Reports: 08/09/2010
Number of Days to Update: 109

Source: EPA
Telephone: 202-566-0500
Last EDR Contact: 07/30/2010
Next Scheduled EDR Contact: 11/01/2010
Data Release Frequency: Annually

MLTS: Material Licensing Tracking System

MLTS is maintained by the Nuclear Regulatory Commission and contains a list of approximately 8,100 sites which possess or use radioactive materials and which are subject to NRC licensing requirements. To maintain currency, EDR contacts the Agency on a quarterly basis.

Date of Government Version: 03/18/2010
Date Data Arrived at EDR: 04/06/2010
Date Made Active in Reports: 05/27/2010
Number of Days to Update: 51

Source: Nuclear Regulatory Commission
Telephone: 301-415-7169
Last EDR Contact: 06/14/2010
Next Scheduled EDR Contact: 09/27/2010
Data Release Frequency: Quarterly

RADINFO: Radiation Information Database

The Radiation Information Database (RADINFO) contains information about facilities that are regulated by U.S. Environmental Protection Agency (EPA) regulations for radiation and radioactivity.

Date of Government Version: 07/13/2010
Date Data Arrived at EDR: 07/14/2010
Date Made Active in Reports: 08/09/2010
Number of Days to Update: 26

Source: Environmental Protection Agency
Telephone: 202-343-9775
Last EDR Contact: 07/14/2010
Next Scheduled EDR Contact: 10/25/2010
Data Release Frequency: Quarterly

FINDS: Facility Index System/Facility Registry System

Facility Index System. FINDS contains both facility information and 'pointers' to other sources that contain more detail. EDR includes the following FINDS databases in this report: PCS (Permit Compliance System), AIRS (Aerometric Information Retrieval System), DOCKET (Enforcement Docket used to manage and track information on civil judicial enforcement cases for all environmental statutes), FURS (Federal Underground Injection Control), C-DOCKET (Criminal Docket System used to track criminal enforcement actions for all environmental statutes), FFIS (Federal Facilities Information System), STATE (State Environmental Laws and Statutes), and PADS (PCB Activity Data System).

Date of Government Version: 04/14/2010
Date Data Arrived at EDR: 04/16/2010
Date Made Active in Reports: 05/27/2010
Number of Days to Update: 41

Source: EPA
Telephone: (206) 553-1200
Last EDR Contact: 07/07/2010
Next Scheduled EDR Contact: 09/27/2010
Data Release Frequency: Quarterly

RAATS: RCRA Administrative Action Tracking System

RCRA Administration Action Tracking System. RAATS contains records based on enforcement actions issued under RCRA pertaining to major violators and includes administrative and civil actions brought by the EPA. For administration actions after September 30, 1995, data entry in the RAATS database was discontinued. EPA will retain a copy of the database for historical records. It was necessary to terminate RAATS because a decrease in agency resources made it impossible to continue to update the information contained in the database.

Date of Government Version: 04/17/1995
Date Data Arrived at EDR: 07/03/1995
Date Made Active in Reports: 08/07/1995
Number of Days to Update: 35

Source: EPA
Telephone: 202-564-4104
Last EDR Contact: 06/02/2008
Next Scheduled EDR Contact: 09/01/2008
Data Release Frequency: No Update Planned

BRS: Biennial Reporting System

The Biennial Reporting System is a national system administered by the EPA that collects data on the generation and management of hazardous waste. BRS captures detailed data from two groups: Large Quantity Generators (LQG) and Treatment, Storage, and Disposal Facilities.

Date of Government Version: 12/31/2007
Date Data Arrived at EDR: 02/25/2010
Date Made Active in Reports: 05/12/2010
Number of Days to Update: 76

Source: EPA/NTIS
Telephone: 800-424-9346
Last EDR Contact: 05/25/2010
Next Scheduled EDR Contact: 09/06/2010
Data Release Frequency: Biennially

UIC: Underground Injection Wells Listing

A listing of underground injection wells.

Date of Government Version: 05/24/2010
Date Data Arrived at EDR: 05/27/2010
Date Made Active in Reports: 07/15/2010
Number of Days to Update: 49

Source: Department of Ecology
Telephone: 360-407-6143
Last EDR Contact: 05/27/2010
Next Scheduled EDR Contact: 09/06/2010
Data Release Frequency: Varies

WA MANIFEST: Hazardous Waste Manifest Data

Hazardous waste manifest information.

Date of Government Version: 12/31/2009
Date Data Arrived at EDR: 05/13/2010
Date Made Active in Reports: 05/19/2010
Number of Days to Update: 6

Source: Department of Ecology
Telephone: N/A
Last EDR Contact: 07/26/2010
Next Scheduled EDR Contact: 11/08/2010
Data Release Frequency: Annually

DRYCLEANERS: Drycleaner List

A listing of registered drycleaners who registered with the Department of Ecology (using the SIC code of 7215 and 7216) as hazardous waste generators.

Date of Government Version: 12/31/2009
Date Data Arrived at EDR: 05/13/2010
Date Made Active in Reports: 05/19/2010
Number of Days to Update: 6

Source: Department of Ecology
Telephone: 360-407-6732
Last EDR Contact: 07/26/2010
Next Scheduled EDR Contact: 11/08/2010
Data Release Frequency: Varies

NPDES: Water Quality Permit System Data

A listing of permitted wastewater facilities.

Date of Government Version: 04/19/2010
Date Data Arrived at EDR: 04/29/2010
Date Made Active in Reports: 05/19/2010
Number of Days to Update: 20

Source: Department of Ecology
Telephone: 360-407-6073
Last EDR Contact: 07/27/2010
Next Scheduled EDR Contact: 11/08/2010
Data Release Frequency: Quarterly

AIRS (EMI): Washington Emissions Data System

Emissions inventory data.

Date of Government Version: 12/31/2008
Date Data Arrived at EDR: 01/05/2010
Date Made Active in Reports: 01/15/2010
Number of Days to Update: 10

Source: Department of Ecology
Telephone: 360-407-6040
Last EDR Contact: 06/25/2010
Next Scheduled EDR Contact: 10/11/2010
Data Release Frequency: Annually

INACTIVE DRYCLEANERS: Inactive Drycleaners
A listing of inactive drycleaner facility locations.

Date of Government Version: 12/31/2009
Date Data Arrived at EDR: 05/13/2010
Date Made Active in Reports: 05/19/2010
Number of Days to Update: 6
Source: Department of Ecology
Telephone: 360-407-6732
Last EDR Contact: 07/26/2010
Next Scheduled EDR Contact: 11/08/2010
Data Release Frequency: Annually

INDIAN RESERV: Indian Reservations
This map layer portrays Indian administered lands of the United States that have any area equal to or greater than 640 acres.

Date of Government Version: 12/31/2005
Date Data Arrived at EDR: 12/08/2006
Date Made Active in Reports: 01/11/2007
Number of Days to Update: 34
Source: USGS
Telephone: 202-208-3710
Last EDR Contact: 07/22/2010
Next Scheduled EDR Contact: 11/01/2010
Data Release Frequency: Semi-Annually

SCRD DRYCLEANERS: State Coalition for Remediation of Drycleaners Listing
The State Coalition for Remediation of Drycleaners was established in 1998, with support from the U.S. EPA Office of Superfund Remediation and Technology Innovation. It is comprised of representatives of states with established drycleaner remediation programs. Currently the member states are Alabama, Connecticut, Florida, Illinois, Kansas, Minnesota, Missouri, North Carolina, Oregon, South Carolina, Tennessee, Texas, and Wisconsin.

Date of Government Version: 02/10/2010
Date Data Arrived at EDR: 02/11/2010
Date Made Active in Reports: 04/12/2010
Number of Days to Update: 60
Source: Environmental Protection Agency
Telephone: 615-532-8599
Last EDR Contact: 08/09/2010
Next Scheduled EDR Contact: 11/08/2010
Data Release Frequency: Varies

COAL ASH: Coal Ash Disposal Site Listing
A listing of coal ash disposal site locations.

Date of Government Version: 06/29/2009
Date Data Arrived at EDR: 07/02/2009
Date Made Active in Reports: 07/08/2009
Number of Days to Update: 6
Source: Department of Ecology
Telephone: 360-407-6933
Last EDR Contact: 06/21/2010
Next Scheduled EDR Contact: 09/27/2010
Data Release Frequency: Varies

COAL ASH DOE: Sleam-Electric Plan Operation Data
A listing of power plants that store ash in surface ponds.

Date of Government Version: 12/31/2005
Date Data Arrived at EDR: 08/07/2009
Date Made Active in Reports: 10/22/2009
Number of Days to Update: 76
Source: Department of Energy
Telephone: 202-586-8719
Last EDR Contact: 07/21/2010
Next Scheduled EDR Contact: 11/01/2010
Data Release Frequency: Varies

COAL ASH EPA: Coal Combustion Residues Surface Impoundments List
A listing of coal combustion residues surface impoundments with high hazard potential ratings.

Date of Government Version: 11/09/2009
Date Data Arrived at EDR: 12/18/2009
Date Made Active in Reports: 02/10/2010
Number of Days to Update: 54
Source: Environmental Protection Agency
Telephone: N/A
Last EDR Contact: 06/14/2010
Next Scheduled EDR Contact: 09/27/2010
Data Release Frequency: Varies

PCB TRANSFORMER: PCB Transformer Registration Database
The database of PCB transformer registrations that includes all PCB registration submittals.

Date of Government Version: 01/01/2008
Date Data Arrived at EDR: 02/18/2009
Date Made Active in Reports: 05/29/2009
Number of Days to Update: 100

Source: Environmental Protection Agency
Telephone: 202-566-0517
Last EDR Contact: 08/10/2010
Next Scheduled EDR Contact: 11/15/2010
Data Release Frequency: Varies

FEDLAND: Federal and Indian Lands

Federally and Indian administrated lands of the United States. Lands included are administrated by: Army Corps of Engineers, Bureau of Reclamation, National Wild and Scenic River, National Wildlife Refuge, Public Domain Land, Wilderness, Wilderness Study Area, Wildlife Management Area, Bureau of Indian Affairs, Bureau of Land Management, Department of Justice, Forest Service, Fish and Wildlife Service, National Park Service.

Date of Government Version: 12/31/2005
Date Data Arrived at EDR: 02/06/2006
Date Made Active in Reports: 01/11/2007
Number of Days to Update: 339

Source: U.S. Geological Survey
Telephone: 888-275-8747
Last EDR Contact: 07/22/2010
Next Scheduled EDR Contact: 11/01/2010
Data Release Frequency: N/A

EDR PROPRIETARY RECORDS

EDR Proprietary Records

Manufactured Gas Plants: EDR Proprietary Manufactured Gas Plants

The EDR Proprietary Manufactured Gas Plant Database includes records of coal gas plants (manufactured gas plants) compiled by EDR's researchers. Manufactured gas sites were used in the United States from the 1800's to 1950's to produce a gas that could be distributed and used as fuel. These plants used whale oil, rosin, coal, or a mixture of coal, oil, and water that also produced a significant amount of waste. Many of the byproducts of the gas production, such as coal tar (oily waste containing volatile and non-volatile chemicals), sludges, oils and other compounds are potentially hazardous to human health and the environment. The byproduct from this process was frequently disposed of directly at the plant site and can remain or spread slowly, serving as a continuous source of soil and groundwater contamination.

Date of Government Version: N/A
Date Data Arrived at EDR: N/A
Date Made Active in Reports: N/A
Number of Days to Update: N/A

Source: EDR, Inc.
Telephone: N/A
Last EDR Contact: N/A
Next Scheduled EDR Contact: N/A
Data Release Frequency: No Update Planned

EDR Historical Auto Stations: EDR Proprietary Historic Gas Stations

EDR has searched selected national collections of business directories and has collected listings of potential gas station/filling station/service station sites that were available to EDR researchers. EDR's review was limited to those categories of sources that might, in EDR's opinion, include gas station/filling station/service station establishments. The categories reviewed included, but were not limited to gas, gas station, gasoline station, filling station, auto, automobile repair, auto service station, service station, etc.

Date of Government Version: N/A
Date Data Arrived at EDR: N/A
Date Made Active in Reports: N/A
Number of Days to Update: N/A

Source: EDR, Inc.
Telephone: N/A
Last EDR Contact: N/A
Next Scheduled EDR Contact: N/A
Data Release Frequency: Varies

EDR Historical Cleaners: EDR Proprietary Historic Dry Cleaners

EDR has searched selected national collections of business directories and has collected listings of potential dry cleaner sites that were available to EDR researchers. EDR's review was limited to those categories of sources that might, in EDR's opinion, include dry cleaning establishments. The categories reviewed included, but were not limited to dry cleaners, cleaners, laundry, laundromat, cleaning/laundry, wash & dry etc.

Date of Government Version: N/A
Date Data Arrived at EDR: N/A
Date Made Active in Reports: N/A
Number of Days to Update: N/A

Source: EDR, Inc.
Telephone: N/A
Last EDR Contact: N/A
Next Scheduled EDR Contact: N/A
Data Release Frequency: Varies

GOVERNMENT RECORDS SEARCHED / DATA CURRENCY TRACKING

COUNTY RECORDS

KING COUNTY:

Abandoned Landfill Study in King County

The King County Abandoned Landfill Survey was conducted from October through December 1984 by the Health Department's Environmental Health Division at the request of the King County Council. The primary objective of the survey was to determine if any public health problems existed at the predetermined 24 sites.

Date of Government Version: 04/30/1985
Date Data Arrived at EDR: 11/07/1994
Date Made Active in Reports: N/A
Number of Days to Update: 0

Source: Seattle-King County Department of Public Health
Telephone: 206-296-4785
Last EDR Contact: 10/21/1994
Next Scheduled EDR Contact: N/A
Data Release Frequency: No Update Planned

SEATTLE COUNTY:

Abandoned Landfill Study in the City of Seattle

The Seattle Abandoned Landfill Survey was conducted in June and July of 1984 by the Health Department's Environmental Health Division at the request of the Mayor's Office. The primary objective of the survey was to determine if any public health problems existed at the predetermined 12 sites.

Date of Government Version: 07/30/1984
Date Data Arrived at EDR: 11/07/1994
Date Made Active in Reports: N/A
Number of Days to Update: 0

Source: Seattle - King County Department of Public Health
Telephone: 206-296-4785
Last EDR Contact: 10/21/1994
Next Scheduled EDR Contact: N/A
Data Release Frequency: No Update Planned

SEATTLE/KING COUNTY:

Seattle - King County Abandoned Landfill Toxicity / Hazard Assessment Project

This report presents the Seattle-King County Health Department's follow-up investigation of two city owned and four county owned abandoned landfills which was conducted from February to December 1986.

Date of Government Version: 12/31/1986
Date Data Arrived at EDR: 08/18/1995
Date Made Active in Reports: 09/20/1995
Number of Days to Update: 33

Source: Department of Public Health
Telephone: 206-296-4785
Last EDR Contact: 08/14/1995
Next Scheduled EDR Contact: N/A
Data Release Frequency: No Update Planned

SNOHOMISH COUNTY:

Solid Waste Sites of Record at Snohomish Health District

Solid waste disposal and/or utilization sites in Snohomish County.

Date of Government Version: 10/01/2008
Date Data Arrived at EDR: 01/30/2009
Date Made Active in Reports: 03/24/2009
Number of Days to Update: 53

Source: Snohomish Health District
Telephone: 206-339-5250
Last EDR Contact: 07/09/2010
Next Scheduled EDR Contact: 10/11/2010
Data Release Frequency: Semi-Annually

TACOMA/PIERCE COUNTY:

Closed Landfill Survey

Following numerous requests for information about closed dumpsites and landfills in Pierce County, the Tacoma-Pierce County Health Department decided to conduct a study on the matter. The aim of the study was to evaluate public health risks associated with the closed dumpsites and landfills, and to determine the need, if any, for further investigations of a more detailed nature. The sites represent all of the known dumpsites and landfills closed after 1950.

Date of Government Version: 09/01/2002
Date Data Arrived at EDR: 03/24/2003
Date Made Active in Reports: 05/14/2003
Number of Days to Update: 51

Source: Tacoma-Pierce County Health Department
Telephone: 206-591-6500
Last EDR Contact: 03/19/2003
Next Scheduled EDR Contact: N/A
Data Release Frequency: No Update Planned

OTHER DATABASE(S)

Depending on the geographic area covered by this report, the data provided in these specialty databases may or may not be complete. For example, the existence of wetlands information data in a specific report does not mean that all wetlands in the area covered by the report are included. Moreover, the absence of any reported wetlands information does not necessarily mean that wetlands do not exist in the area covered by the report.

CT MANIFEST: Hazardous Waste Manifest Data

Facility and manifest data. Manifest is a document that lists and tracks hazardous waste from the generator through transporters to a tsd facility.

Date of Government Version: 12/31/2007
Date Data Arrived at EDR: 08/26/2009
Date Made Active in Reports: 09/11/2009
Number of Days to Update: 16

Source: Department of Environmental Protection
Telephone: 860-424-3375
Last EDR Contact: 06/04/2010
Next Scheduled EDR Contact: 09/06/2010
Data Release Frequency: Annually

NY MANIFEST: Facility and Manifest Data

Manifest is a document that lists and tracks hazardous waste from the generator through transporters to a TSD facility.

Date of Government Version: 04/30/2010
Date Data Arrived at EDR: 05/13/2010
Date Made Active in Reports: 06/21/2010
Number of Days to Update: 39

Source: Department of Environmental Conservation
Telephone: 518-402-8651
Last EDR Contact: 08/11/2010
Next Scheduled EDR Contact: 11/22/2010
Data Release Frequency: Annually

PA MANIFEST: Manifest Information

Hazardous waste manifest information.

Date of Government Version: 12/31/2008
Date Data Arrived at EDR: 12/01/2009
Date Made Active in Reports: 12/14/2009
Number of Days to Update: 13

Source: Department of Environmental Protection
Telephone: 717-783-8990
Last EDR Contact: 05/24/2010
Next Scheduled EDR Contact: 09/06/2010
Data Release Frequency: Annually

WI MANIFEST: Manifest Information

Hazardous waste manifest information.

Date of Government Version: 12/31/2009
Date Data Arrived at EDR: 07/06/2010
Date Made Active in Reports: 07/26/2010
Number of Days to Update: 20

Source: Department of Natural Resources
Telephone: N/A
Last EDR Contact: 06/21/2010
Next Scheduled EDR Contact: 10/04/2010
Data Release Frequency: Annually

Oil/Gas Pipelines: This data was obtained by EDR from the USGS in 1994. It is referred to by USGS as GeoData Digital Line Graphs from 1:100,000-Scale Maps. It was extracted from the transportation category including some oil, but primarily gas pipelines.

Electric Power Transmission Line Data
Source: Rextag Strategies Corp.
Telephone: (281) 769-2247
U.S. Electric Transmission and Power Plants Systems Digital GIS Data

Sensitive Receptors: There are individuals deemed sensitive receptors due to their fragile immune systems and special sensitivity to environmental discharges. These sensitive receptors typically include the elderly, the sick, and children. While the location of all sensitive receptors cannot be determined, EDR indicates those buildings and facilities - schools, daycares, hospitals, medical centers, and nursing homes - where individuals who are sensitive receptors are likely to be located.

AHA Hospitals:
Source: American Hospital Association, Inc.
Telephone: 312-280-5991
The database includes a listing of hospitals based on the American Hospital Association's annual survey of hospitals.

Medical Centers: Provider of Services Listing
Source: Centers for Medicare & Medicaid Services
Telephone: 410-786-3000
A listing of hospitals with Medicare provider number, produced by Centers of Medicare & Medicaid Services, a federal agency within the U.S. Department of Health and Human Services.

Nursing Homes
Source: National Institutes of Health
Telephone: 301-594-6248
Information on Medicare and Medicaid certified nursing homes in the United States.

Public Schools
Source: National Center for Education Statistics
Telephone: 202-502-7300
The National Center for Education Statistics' primary database on elementary and secondary public education in the United States. It is a comprehensive, annual, national statistical database of all public elementary and secondary schools and school districts, which contains data that are comparable across all states.

Private Schools
Source: National Center for Education Statistics
Telephone: 202-502-7300
The National Center for Education Statistics' primary database on private school locations in the United States.

Daycare Centers: Daycare Center Listing
Source: Department of Social & Health Services
Telephone: 253-383-1735

Flood Zone Data: This data, available in select counties across the country, was obtained by EDR in 2003 & 2009 from the Federal Emergency Management Agency (FEMA). Data depicts 100-year and 500-year flood zones as defined by FEMA.

NWI: National Wetlands Inventory. This data, available in select counties across the country, was obtained by EDR in 2002 and 2005 from the U.S. Fish and Wildlife Service.

Scanned Digital USGS 7.5' Topographic Map (DRG)
Source: United States Geologic Survey
A digital raster graphic (DRG) is a scanned image of a U.S. Geological Survey topographic map. The map images are made by scanning published paper maps on high-resolution scanners. The raster image is georeferenced and fit to the Universal Transverse Mercator (UTM) projection.

STREET AND ADDRESS INFORMATION

© 2010 Tele Atlas North America, Inc. All rights reserved. This material is proprietary and the subject of copyright protection and other intellectual property rights owned by or licensed to Tele Atlas North America, Inc. The use of this material is subject to the terms of a license agreement. You will be held liable for any unauthorized copying or disclosure of this material.

GEOCHECK ®- PHYSICAL SETTING SOURCE ADDENDUM

TARGET PROPERTY ADDRESS

BALLARD DEVELOPMENT SITE
NW MARKET STREET AND 24TH AVENUE NW
SEATTLE, WA 98107

TARGET PROPERTY COORDINATES

Latitude (North):	47.66910 - 47° 40' 8.8''
Longitude (West):	122.3886 - 122° 23' 19.0''
Universal Tranverse Mercator:	Zone 10
UTM X (Meters):	545899.9
UTM Y (Meters):	5279485.5
Elevation:	54 ft. above sea level

USGS TOPOGRAPHIC MAP

Target Property Map:	47122-F4 SHILSHOLE BAY, WA
Most Recent Revision:	1983
East Map:	47122-F3 SEATTLE NORTH, WA
Most Recent Revision:	1983

EDR's GeoCheck Physical Setting Source Addendum is provided to assist the environmental professional in forming an opinion about the impact of potential contaminant migration.

Assessment of the impact of contaminant migration generally has two principle investigative components:

1. Groundwater flow direction, and
2. Groundwater flow velocity.

Groundwater flow direction may be impacted by surface topography, hydrology, hydrogeology, characteristics of the soil, and nearby wells. Groundwater flow velocity is generally impacted by the nature of the geologic strata.

GEOCHECK® - PHYSICAL SETTING SOURCE SUMMARY

GROUNDWATER FLOW DIRECTION INFORMATION

Groundwater flow direction for a particular site is best determined by a qualified environmental professional using site-specific well data. If such data is not reasonably ascertainable, it may be necessary to rely on other sources of information, such as surface topographic information, hydrologic information, hydrogeologic data collected on nearby properties, and regional groundwater flow information (from deep aquifers).


TOPOGRAPHIC INFORMATION


Surface topography may be indicative of the direction of surficial groundwater flow. This information can be used to assist the environmental professional in forming an opinion about the impact of nearby contaminated properties or, should contamination exist on the target property, what downgradient sites might be impacted.

TARGET PROPERTY TOPOGRAPHY

General Topographic Gradient: General SSW

SURROUNDING TOPOGRAPHY: ELEVATION PROFILES

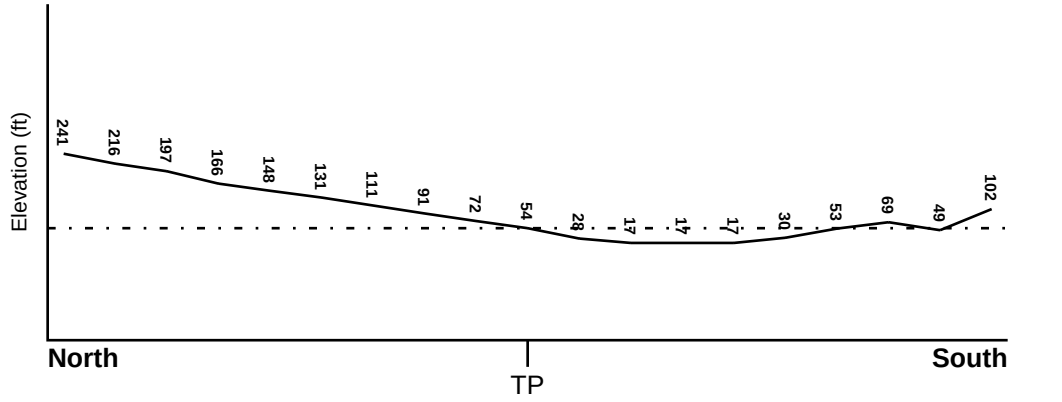

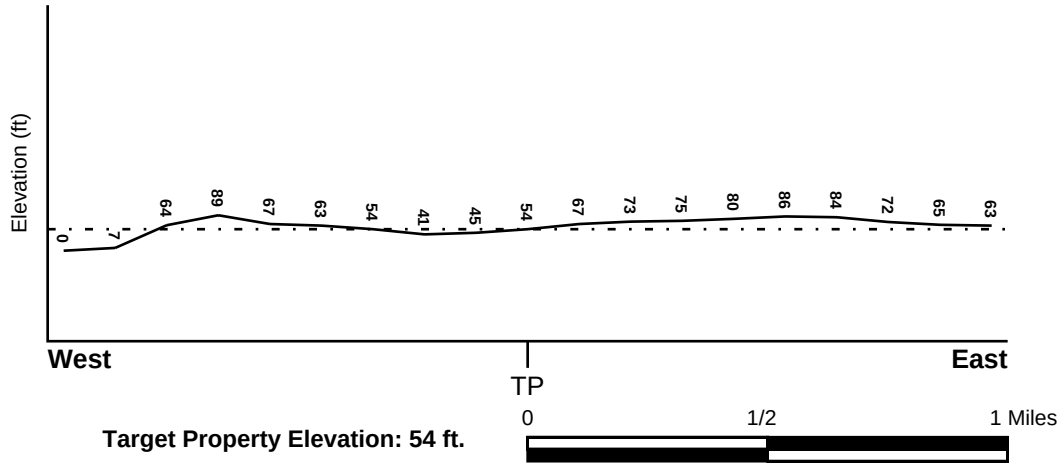

0 1/2 1 Miles

Target Property Elevation: 54 ft.

Source: Topography has been determined from the USGS 7.5' Digital Elevation Model and should be evaluated on a relative (not an absolute) basis. Relative elevation information between sites of close proximity should be field verified.

GEOCHECK® - PHYSICAL SETTING SOURCE SUMMARY

HYDROLOGIC INFORMATION

Surface water can act as a hydrologic barrier to groundwater flow. Such hydrologic information can be used to assist the environmental professional in forming an opinion about the impact of nearby contaminated properties or, should contamination exist on the target property, what downgradient sites might be impacted.

Refer to the Physical Setting Source Map following this summary for hydrologic information (major waterways and bodies of water).

FEMA FLOOD ZONE

Target Property County	FEMA Flood Electronic Data
KING, WA	YES - refer to the Overview Map and Detail Map

Flood Plain Panel at Target Property: 53033C0320F - FEMA Q3 Flood data

Additional Panels in search area: 53033C0340F - FEMA Q3 Flood data

NATIONAL WETLAND INVENTORY

NWI Quad at Target Property	NWI Electronic Data Coverage
SHILSHOLE BAY	YES - refer to the Overview Map and Detail Map

HYDROGEOLOGIC INFORMATION

Hydrogeologic information obtained by installation of wells on a specific site can often be an indicator of groundwater flow direction in the immediate area. Such hydrogeologic information can be used to assist the environmental professional in forming an opinion about the impact of nearby contaminated properties or, should contamination exist on the target property, what downgradient sites might be impacted.

Site-Specific Hydrogeological Data*:

Search Radius:	1.25 miles
Location Relative to TP:	1/4 - 1/2 Mile SE
Site Name:	HONEYWELL INC.
Site EPA ID Number:	WAD010215184
Groundwater Flow Direction:	S TOWARD SALMON BAY
Inferred Depth to Water:	less than 5 feet
Hydraulic Connection:	The near-surface deposits include sand and gravel to a depth of approximately 36 feet and gravel interbedded with clay to a depth of 123 feet.
Sole Source Aquifer:	A sole source aquifer is not persent at or near the site
Data Quality:	Information is inferred in the CERCLIS investigation report(s)

AQUIFLOW®

Search Radius: 1.000 Mile.

EDR has developed the AQUIFLOW Information System to provide data on the general direction of groundwater flow at specific points. EDR has reviewed reports submitted by environmental professionals to regulatory authorities at select sites and has extracted the date of the report, groundwater flow direction as determined hydrogeologically, and the depth to water table.

MAP ID	LOCATION FROM TP	GENERAL DIRECTION GROUNDWATER FLOW
1	1/8 - 1/4 Mile West	S

* ©1996 Site--specific hydrogeological data gathered by CERCLIS Alerts, Inc., Bainbridge Island, WA. All rights reserved. All of the information and opinions presented are those of the cited EPA report(s), which were completed under a Comprehensive Environmental Response Compensation and Liability Information System (CERCLIS) investigation.

GEOCHECK® - PHYSICAL SETTING SOURCE SUMMARY

MAP ID	LOCATION FROM TP	GENERAL DIRECTION GROUNDWATER FLOW
A6	1/4 - 1/2 Mile North	SW
11	1/2 - 1 Mile SSW	WSW
12	1/2 - 1 Mile NE	S
13	1/2 - 1 Mile ESE	SE

For additional site information, refer to Physical Setting Source Map Findings.

GEOCHECK® - PHYSICAL SETTING SOURCE SUMMARY

GROUNDWATER FLOW VELOCITY INFORMATION

Groundwater flow velocity information for a particular site is best determined by a qualified environmental professional using site specific geologic and soil strata data. If such data are not reasonably ascertainable, it may be necessary to rely on other sources of information, including geologic age identification, rock stratigraphic unit and soil characteristics data collected on nearby properties and regional soil information. In general, contaminant plumes move more quickly through sandy-gravelly types of soils than silty-clayey types of soils.

GEOLOGIC INFORMATION IN GENERAL AREA OF TARGET PROPERTY

Geologic information can be used by the environmental professional in forming an opinion about the relative speed at which contaminant migration may be occurring.

ROCK STRATIGRAPHIC UNIT

Era:	Cenozoic
System:	Quaternary
Series:	Quaternary
Code:	Q *(decoded above as Era, System & Series)*

GEOLOGIC AGE IDENTIFICATION

Category: Stratifed Sequence

Geologic Age and Rock Stratigraphic Unit Source: P.G. Schruben, R.E. Arndt and W.J. Bawiec, Geology of the Conterminous U.S. at 1:2,500,000 Scale - a digital representation of the 1974 P.B. King and H.M. Beikman Map, USGS Digital Data Series DDS - 11 (1994).

DOMINANT SOIL COMPOSITION IN GENERAL AREA OF TARGET PROPERTY

The U.S. Department of Agriculture's (USDA) Soil Conservation Service (SCS) leads the National Cooperative Soil Survey (NCSS) and is responsible for collecting, storing, maintaining and distributing soil survey information for privately owned lands in the United States. A soil map in a soil survey is a representation of soil patterns in a landscape. Soil maps for STATSGO are compiled by generalizing more detailed (SSURGO) soil survey maps. The following information is based on Soil Conservation Service STATSGO data.

Soil Component Name:	ALDERWOOD
Soil Surface Texture:	gravelly - sandy loam
Hydrologic Group:	Class C - Slow infiltration rates. Soils with layers impeding downward movement of water, or soils with moderately fine or fine textures.
Soil Drainage Class:	Moderately well drained. Soils have a layer of low hydraulic conductivity, wet state high in the profile. Depth to water table is 3 to 6 feet.

Hydric Status: Soil does not meet the requirements for a hydric soil.

Corrosion Potential - Uncoated Steel:	MODERATE
Depth to Bedrock Min:	> 60 inches
Depth to Bedrock Max:	> 60 inches

GEOCHECK® - PHYSICAL SETTING SOURCE SUMMARY

Soil Layer Information							
	Boundary			Classification			
Layer	Upper	Lower	Soil Texture Class	AASHTO Group	Unified Soil	Permeability Rate (in/hr)	Soil Reaction (pH)
1	0 inches	7 inches	gravelly - sandy loam	Granular materials (35 pct. or less passing No. 200), Silty, or Clayey Gravel and Sand.	COARSE-GRAINED SOILS, Gravels, Gravels with fines, Silty Gravel	Max: 6.00 Min: 2.00	Max: 6.50 Min: 5.10
2	7 inches	35 inches	very gravelly - loam	Granular materials (35 pct. or less passing No. 200), Stone Fragments, Gravel and Sand.	COARSE-GRAINED SOILS, Gravels, Gravels with fines, Silty Gravel	Max: 6.00 Min: 2.00	Max: 6.50 Min: 5.10
3	35 inches	39 inches	cemented	Not reported	Not reported	Max: 0.00 Min: 0.00	Max: 0.00 Min: 0.00

OTHER SOIL TYPES IN AREA

Based on Soil Conservation Service STATSGO data, the following additional subordinant soil types may appear within the general area of target property.

Soil Surface Textures: silt loam
very gravelly - sandy loam

Surficial Soil Types: silt loam
very gravelly - sandy loam

Shallow Soil Types: very gravelly - loam

Deeper Soil Types: very gravelly - coarse sand
stratified
very gravelly - loamy sand
very gravelly - sand

LOCAL / REGIONAL WATER AGENCY RECORDS

EDR Local/Regional Water Agency records provide water well information to assist the environmental professional in assessing sources that may impact ground water flow direction, and in forming an opinion about the impact of contaminant migration on nearby drinking water wells.

GEOCHECK® - PHYSICAL SETTING SOURCE SUMMARY

WELL SEARCH DISTANCE INFORMATION

DATABASE	SEARCH DISTANCE (miles)
Federal USGS	1.000
Federal FRDS PWS	Nearest PWS within 1 mile
State Database	1.000

FEDERAL USGS WELL INFORMATION

MAP ID	WELL ID	LOCATION FROM TP
A2	USGS3278875	1/8 - 1/4 Mile North
A4	USGS3278881	1/4 - 1/2 Mile North
A5	USGS3278885	1/4 - 1/2 Mile North
B7	USGS3278887	1/4 - 1/2 Mile North
B8	USGS3278892	1/4 - 1/2 Mile North
9	USGS3278734	1/4 - 1/2 Mile SE
10	USGS3278874	1/4 - 1/2 Mile ENE

FEDERAL FRDS PUBLIC WATER SUPPLY SYSTEM INFORMATION


MAP ID	WELL ID	LOCATION FROM TP
No PWS System Found		

Note: PWS System location is not always the same as well location.

STATE DATABASE WELL INFORMATION

MAP ID	WELL ID	LOCATION FROM TP
No Wells Found		

PHYSICAL SETTING SOURCE MAP - 2842908.2s

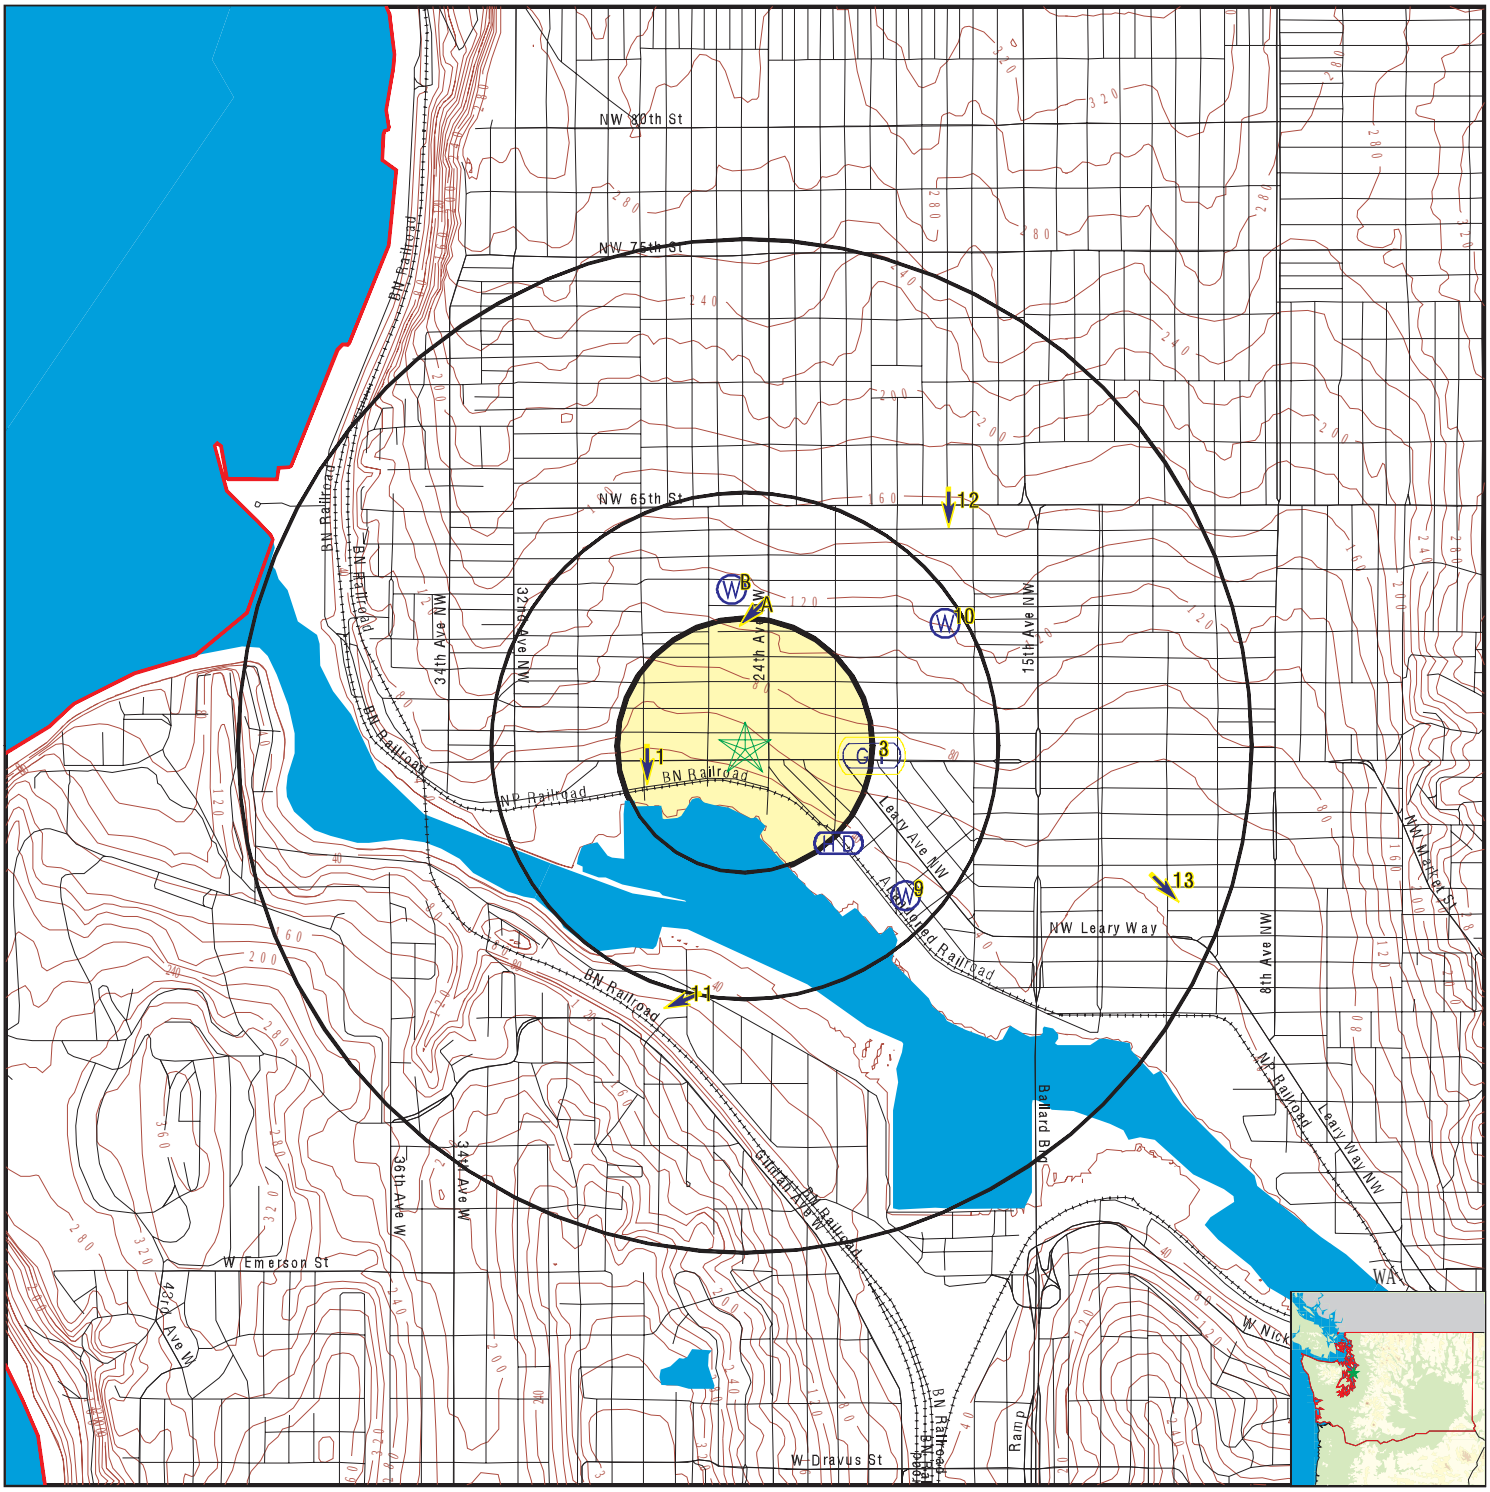

- County Boundary
- Major Roads
- Contour Lines
- Earthquake epicenter, Richter 5 or greater
- Water Wells
- Public Water Supply Wells
- Cluster of Multiple Icons

- Groundwater Flow Direction
- GI Indeterminate Groundwater Flow at Location
- GV Groundwater Flow Varies at Location
- HD Closest Hydrogeological Data

SITE NAME:	Ballard Development Site	CLIENT:	Golder Associates, Inc.
ADDRESS:	NW Market Street and 24th Avenue NW Seattle WA 98107	CONTACT:	Neil Gilham, LG
LAT/LONG:	47.6691 / 122.3886	INQUIRY #:	2842908.2s
		DATE:	August 13, 2010 3:24 pm

Copyright © 2010 EDR, Inc. © 2010 Tele Atlas Rel. 07/2009.

GEOCHECK® - PHYSICAL SETTING SOURCE MAP FINDINGS

Map ID
Direction
Distance
Elevation | Database | EDR ID Number

1
West
1/8 - 1/4 Mile
Lower

Site ID:	4627
Groundwater Flow:	S
Shallowest Water Table Depth:	9
Deepest Water Table Depth:	13.5
Average Water Table Depth:	Not Reported
Date:	12/28/1993

AQUIFLOW **61481**

A2
North
1/8 - 1/4 Mile
Higher

FED USGS **USGS3278875**

Agency cd:	USGS	Site no:	474022122235301
Site name:	25N/03E-02C01		
Latitude:	474022	EDR Site id:	USGS3278875
Longitude:	1222313	Dec lat:	47.67259775
Dec lon:	-122.38818471	Coor meth:	M
Coor accr:	S	Latlong datum:	NAD27
Dec latlong datum:	NAD83	District:	53
State:	53	County:	033
Country:	US	Land net:	NE NW S02 T25N R03E W
Location map:	SHILSHOLE BAY	Map scale:	24000
Altitude:	110		
Altitude method:	Interpolated from topographic map		
Altitude accuracy:	5		
Altitude datum:	National Geodetic Vertical Datum of 1929		
Hydrologic:	Puget Sound. Washington. Area = 2550 sq.mi.		
Topographic:	Not Reported		
Site type:	Ground-water other than Spring	Date construction:	19010101
Date inventoried:	Not Reported	Mean greenwich time offset:	PST
Local standard time flag:	Y		
Type of ground water site:	Single well, other than collector or Ranney type		
Aquifer Type:	Not Reported		
Aquifer:	Not Reported		
Well depth:	101	Hole depth:	Not Reported
Source of depth data:	other		
Project number:	Not Reported		
Real time data flag:	0	Daily flow data begin date:	0000-00-00
Daily flow data end date:	0000-00-00	Daily flow data count:	0
Peak flow data begin date:	0000-00-00	Peak flow data end date:	0000-00-00
Peak flow data count:	0	Water quality data begin date:	1954-02-25
Water quality data end date:	1954-02-25	Water quality data count:	1
Ground water data begin date:	1953-07-22	Ground water data end date:	1953-07-22
Ground water data count:	1		

Ground-water levels, Number of Measurements: 1

Date	Feet below Surface	Feet to Sealevel
1953-07-22	58.20	

3
East
1/4 - 1/2 Mile
Higher

Site ID:	Not Reported
Groundwater Flow:	Not Reported
Shallowest Water Table Depth:	18.96
Deepest Water Table Depth:	27.62
Average Water Table Depth:	Not Reported
Date:	04/18/1996

AQUIFLOW **61074**

Map ID
Direction
Distance
Elevation | Database | EDR ID Number

A4
North
1/4 - 1/2 Mile
Higher

FED USGS **USGS3278881**

Agency cd:	USGS	Site no:	474023122235401
Site name:	25N/03E-02C02		
Latitude:	474023	EDR Site id:	USGS3278881
Longitude:	1222314	Dec lat:	47.67287553
Dec lon:	-122.3884625	Coor meth:	M
Coor accr:	S	Latlong datum:	NAD27
Dec latlong datum:	NAD83	District:	53
State:	53	County:	033
Country:	US	Land net:	NE NW S02 T25N R03E W
Location map:	SHILSHOLE BAY	Map scale:	24000
Altitude:	50		
Altitude method:	Interpolated from topographic map		
Altitude accuracy:	5		
Altitude datum:	National Geodetic Vertical Datum of 1929		
Hydrologic:	Puget Sound. Washington. Area = 2550 sq.mi.		
Topographic:	Not Reported		
Site type:	Ground-water other than Spring	Date construction:	19460101
Date inventoried:	Not Reported	Mean greenwich time offset:	PST
Local standard time flag:	Y		
Type of ground water site:	Single well, other than collector or Ranney type		
Aquifer Type:	Not Reported		
Aquifer:	Not Reported		
Well depth:	124	Hole depth:	Not Reported
Source of depth data:	driller		
Project number:	Not Reported		
Real time data flag:	0	Daily flow data begin date:	0000-00-00
Daily flow data end date:	0000-00-00	Daily flow data count:	0
Peak flow data begin date:	0000-00-00	Peak flow data end date:	0000-00-00
Peak flow data count:	0	Water quality data begin date:	0000-00-00
Water quality data end date:	0000-00-00	Water quality data count:	0
Ground water data begin date:	1953-07-09	Ground water data end date:	1953-07-09
Ground water data count:	1		

Ground-water levels, Number of Measurements: 1

Date	Feet below Surface	Feet to Sealevel
1953-07-09	64	

A5
North
1/4 - 1/2 Mile
Higher

FED USGS **USGS3278885**

Agency cd:	USGS	Site no:	474024122235501
Site name:	25N/03E-02C03		
Latitude:	474024	EDR Site id:	USGS3278885
Longitude:	1222315	Dec lat:	47.6731533
Dec lon:	-122.38874029	Coor meth:	M
Coor accr:	S	Latlong datum:	NAD27
Dec latlong datum:	NAD83	District:	53
State:	53	County:	033
Country:	US	Land net:	NE NW S02 T25N R03E W
Location map:	SHILSHOLE BAY	Map scale:	24000
Altitude:	110		
Altitude method:	Interpolated from topographic map		
Altitude accuracy:	5		
Altitude datum:	National Geodetic Vertical Datum of 1929		
Hydrologic:	Puget Sound. Washington. Area = 2550 sq.mi.		
Topographic:	Not Reported		
Site type:	Ground-water other than Spring	Date construction:	19010101
Date inventoried:	Not Reported	Mean greenwich time offset:	PST
Local standard time flag:	Y		
Type of ground water site:	Single well, other than collector or Ranney type		
Aquifer Type:	Not Reported		
Aquifer:	Not Reported		
Well depth:	66.5	Hole depth:	Not Reported
Source of depth data:	driller		
Project number:	Not Reported		
Real time data flag:	0	Daily flow data begin date:	0000-00-00
Daily flow data end date:	0000-00-00	Daily flow data count:	0
Peak flow data begin date:	0000-00-00	Peak flow data end date:	0000-00-00
Peak flow data count:	0	Water quality data begin date:	0000-00-00
Water quality data end date:	0000-00-00	Water quality data count:	0
Ground water data begin date:	1953-07-09	Ground water data end date:	1953-07-09
Ground water data count:	1		

Ground-water levels, Number of Measurements: 1

Date	Feet below Surface	Feet to Sealevel
1953-07-09	55	

A6
North
1/4 - 1/2 Mile
Higher

Site ID:	349292
Groundwater Flow:	SW
Shallowest Water Table Depth:	6.31
Deepest Water Table Depth:	10.79
Average Water Table Depth:	Not Reported
Date:	01/05/1998

AQUIFLOW **41981**

B7
North
1/4 - 1/2 Mile
Higher

FED USGS **USGS3278887**

Agency cd:	USGS	Site no:	474025122235601
Site name:	25N/03E-02C04		
Latitude:	474025	EDR Site id:	USGS3278887
Longitude:	1222316	Dec lat:	47.67343108
Dec lon:	-122.38901809	Coor meth:	M
Coor accr:	S	Latlong datum:	NAD27
Dec latlong datum:	NAD83	District:	53
State:	53	County:	033
Country:	US	Land net:	NE NW S02 T25N R03E W
Location map:	SHILSHORE BAY	Map scale:	24000
Altitude:	120		
Altitude method:	Interpolated from topographic map		
Altitude accuracy:	5		
Altitude datum:	National Geodetic Vertical Datum of 1929		
Hydrologic:	Puget Sound. Washington. Area = 2550 sq.mi.		
Topographic:	Not Reported		
Site type:	Ground-water other than Spring	Date construction:	19010101
Date inventoried:	Not Reported	Mean greenwich time offset:	PST
Local standard time flag:	Y		
Type of ground water site:	Single well, other than collector or Ranney type		
Aquifer Type:	Not Reported		
Aquifer:	Not Reported		
Well depth:	24.7	Hole depth:	Not Reported
Source of depth data:	driller		
Project number:	Not Reported		
Real time data flag:	0	Daily flow data begin date:	0000-00-00
Daily flow data end date:	0000-00-00	Daily flow data count:	0
Peak flow data begin date:	0000-00-00	Peak flow data end date:	0000-00-00
Peak flow data count:	0	Water quality data begin date:	0000-00-00
Water quality data end date:	0000-00-00	Water quality data count:	0
Ground water data begin date:	1953-07-09	Ground water data end date:	1953-07-09
Ground water data count:	1		

Ground-water levels, Number of Measurements: 1

Date	Feet below Surface	Feet to Sealevel
1953-07-09	18	

B8
North
1/4 - 1/2 Mile
Higher

FED USGS USGS3278892

Agency cd:	USGS	Site no:	474026122235701
Site name:	25N/03E-02C05		
Latitude:	474026	EDR Site id:	USGS3278892
Longitude:	1222317	Dec lat:	47.67370885
Dec lon:	-122.38929588	Coor meth:	M
Coor accr:	S	Latlong datum:	NAD27
Dec latlong datum:	NAD83	District:	53
State:	53	County:	033
Country:	US	Land net:	NE NW S02 T25N R03E W
Location map:	SHILSHOLE BAY	Map scale:	24000
Altitude:	160		
Altitude method:	Interpolated from topographic map		
Altitude accuracy:	5		
Altitude datum:	National Geodetic Vertical Datum of 1929		
Hydrologic:	Puget Sound. Washington. Area = 2550 sq.mi.		
Topographic:	Not Reported		
Site type:	Ground-water other than Spring	Date construction:	19010101
Date inventoried:	Not Reported	Mean greenwich time offset:	PST

Local standard time flag:	Y		
Type of ground water site:	Single well, other than collector or Ranney type		
Aquifer Type:	Not Reported		
Aquifer:	Not Reported		
Well depth:	22	Hole depth:	Not Reported
Source of depth data:	driller		
Project number:	Not Reported		
Real time data flag:	0	Daily flow data begin date:	0000-00-00
Daily flow data end date:	0000-00-00	Daily flow data count:	0
Peak flow data begin date:	0000-00-00	Peak flow data end date:	0000-00-00
Peak flow data count:	0	Water quality data begin date:	0000-00-00
Water quality data end date:	0000-00-00	Water quality data count:	0
Ground water data begin date:	1953-07-09	Ground water data end date:	1953-07-09
Ground water data count:	1		

Ground-water levels, Number of Measurements: 1

Date	Feet below Surface	Feet to Sealevel
1953-07-09	16	

9
SE **FED USGS** **USGS3278734**
1/4 - 1/2 Mile
Lower

Agency cd:	USGS	Site no:	473954122225001
Site name:	25N/03E-11R01		
Latitude:	473954	EDR Site id:	USGS3278734
Longitude:	1222250	Dec lat:	47.66482004
Dec lon:	-122.3817955	Coor meth:	M
Coor accr:	F	Latlong datum:	NAD27
Dec latlong datum:	NAD83	District:	53
State:	53	County:	033
Country:	US	Land net:	SE SE S11 T25N R03E W
Location map:	SHILSHOLE BAY	Map scale:	24000
Altitude:	25		
Altitude method:	Interpolated from topographic map		
Altitude accuracy:	1		
Altitude datum:	National Geodetic Vertical Datum of 1929		
Hydrologic:	Lake Washington. Washington. Area = 619 sq.mi.		
Topographic:	Hillside (slope)		
Site type:	Ground-water other than Spring	Date construction:	19530902
Date inventoried:	Not Reported	Mean greenwich time offset:	PST
Local standard time flag:	Y		
Type of ground water site:	Single well, other than collector or Ranney type		
Aquifer Type:	Not Reported		
Aquifer:	Not Reported		
Well depth:	250	Hole depth:	Not Reported
Source of depth data:	other		
Project number:	Not Reported		
Real time data flag:	0	Daily flow data begin date:	0000-00-00
Daily flow data end date:	0000-00-00	Daily flow data count:	0
Peak flow data begin date:	0000-00-00	Peak flow data end date:	0000-00-00
Peak flow data count:	0	Water quality data begin date:	1967-04-00
Water quality data end date:	1967-04-06	Water quality data count:	2
Ground water data begin date:	0000-00-00	Ground water data end date:	0000-00-00
Ground water data count:	0		

Ground-water levels, Number of Measurements: 0

GEOCHECK® - PHYSICAL SETTING SOURCE MAP FINDINGS

Map ID
Direction
Distance
Elevation | Database | EDR ID Number

10
ENE
1/4 - 1/2 Mile
Higher | **FED USGS** | **USGS3278874**

Agency cd:	USGS	Site no:	474022122224401
Site name:	25N/03E-02A01		
Latitude:	474022	EDR Site id:	USGS3278874
Longitude:	1222244	Dec lat:	47.6725978
Dec lon:	-122.38012889	Coor meth:	M
Coor accr:	S	Latlong datum:	NAD27
Dec latlong datum:	NAD83	District:	53
State:	53	County:	033
Country:	US	Land net:	NE NE S02 T25N R03E W
Location map:	SHILSHOLE BAY	Map scale:	24000
Altitude:	320		
Altitude method:	Interpolated from topographic map		
Altitude accuracy:	5		
Altitude datum:	National Geodetic Vertical Datum of 1929		
Hydrologic:	Puget Sound. Washington. Area = 2550 sq.mi.		
Topographic:	Not Reported		
Site type:	Ground-water other than Spring	Date construction:	19530710
Date inventoried:	Not Reported	Mean greenwich time offset:	PST
Local standard time flag:	Y		
Type of ground water site:	Single well, other than collector or Ranney type		
Aquifer Type:	Not Reported		
Aquifer:	Not Reported		
Well depth:	72	Hole depth:	Not Reported
Source of depth data:	driller		
Project number:	Not Reported		
Real time data flag:	0	Daily flow data begin date:	0000-00-00
Daily flow data end date:	0000-00-00	Daily flow data count:	0
Peak flow data begin date:	0000-00-00	Peak flow data end date:	0000-00-00
Peak flow data count:	0	Water quality data begin date:	0000-00-00
Water quality data end date:	0000-00-00	Water quality data count:	0
Ground water data begin date:	1953-07-10	Ground water data end date:	1953-07-10
Ground water data count:	1		

Ground-water levels, Number of Measurements: 1

Date	Feet below Surface	Feet to Sealevel
1953-07-10	66	

11
SSW
1/2 - 1 Mile
Higher | **AQUIFLOW** | **41800**

Site ID:	5488
Groundwater Flow:	WSW
Shallowest Water Table Depth:	Not Reported
Deepest Water Table Depth:	Not Reported
Average Water Table Depth:	3
Date:	02/13/1998

12
NE
1/2 - 1 Mile
Higher | **AQUIFLOW** | **61334**

Site ID:	Not Reported
Groundwater Flow:	S
Shallowest Water Table Depth:	16
Deepest Water Table Depth:	20
Average Water Table Depth:	Not Reported
Date:	03/1995

GEOCHECK® - PHYSICAL SETTING SOURCE MAP FINDINGS

Map ID Direction Distance Elevation			Database	EDR ID Number
13 **ESE** **1/2 - 1 Mile** **Lower**	Site ID:	2211	**AQUIFLOW**	**61412**
	Groundwater Flow:	SE		
	Shallowest Water Table Depth:	1.55		
	Deepest Water Table Depth:	11.43		
	Average Water Table Depth:	Not Reported		
	Date:	04/15/1994		

GEOCHECK® - PHYSICAL SETTING SOURCE MAP FINDINGS
RADON

AREA RADON INFORMATION

Federal EPA Radon Zone for KING County: 3

Note: Zone 1 indoor average level > 4 pCi/L.
: Zone 2 indoor average level >= 2 pCi/L and <= 4 pCi/L.
: Zone 3 indoor average level < 2 pCi/L.

Federal Area Radon Information for Zip Code: 98107

Number of sites tested: 1

Area	Average Activity	% <4 pCi/L	% 4-20 pCi/L	% >20 pCi/L
Living Area - 1st Floor	-0.100 pCi/L	100%	0%	0%
Living Area - 2nd Floor	Not Reported	Not Reported	Not Reported	Not Reported
Basement	0.300 pCi/L	100%	0%	0%

PHYSICAL SETTING SOURCE RECORDS SEARCHED

TOPOGRAPHIC INFORMATION

USGS 7.5' Digital Elevation Model (DEM)
Source: United States Geologic Survey
EDR acquired the USGS 7.5' Digital Elevation Model in 2002 and updated it in 2006. The 7.5 minute DEM corresponds to the USGS 1:24,000- and 1:25,000-scale topographic quadrangle maps. The DEM provides elevation data with consistent elevation units and projection.

Scanned Digital USGS 7.5' Topographic Map (DRG)
Source: United States Geologic Survey
A digital raster graphic (DRG) is a scanned image of a U.S. Geological Survey topographic map. The map images are made by scanning published paper maps on high-resolution scanners. The raster image is georeferenced and fit to the Universal Transverse Mercator (UTM) projection.

HYDROLOGIC INFORMATION

Flood Zone Data: This data, available in select counties across the country, was obtained by EDR in 2003 & 2009 from the Federal Emergency Management Agency (FEMA). Data depicts 100-year and 500-year flood zones as defined by FEMA.

NWI: National Wetlands Inventory. This data, available in select counties across the country, was obtained by EDR in 2002 and 2005 from the U.S. Fish and Wildlife Service.

HYDROGEOLOGIC INFORMATION

AQUIFLOW^{R} Information System
Source: EDR proprietary database of groundwater flow information
EDR has developed the AQUIFLOW Information System (AIS) to provide data on the general direction of groundwater flow at specific points. EDR has reviewed reports submitted to regulatory authorities at select sites and has extracted the date of the report, hydrogeologically determined groundwater flow direction and depth to water table information.

GEOLOGIC INFORMATION

Geologic Age and Rock Stratigraphic Unit
Source: P.G. Schruben, R.E. Arndt and W.J. Bawiec, Geology of the Conterminous U.S. at 1:2,500,000 Scale - A digital representation of the 1974 P.B. King and H.M. Beikman Map, USGS Digital Data Series DDS - 11 (1994).

STATSGO: State Soil Geographic Database
Source: Department of Agriculture, Natural Resources Conservation Services
The U.S. Department of Agriculture's (USDA) Natural Resources Conservation Service (NRCS) leads the national Conservation Soil Survey (NCSS) and is responsible for collecting, storing, maintaining and distributing soil survey information for privately owned lands in the United States. A soil map in a soil survey is a representation of soil patterns in a landscape. Soil maps for STATSGO are compiled by generalizing more detailed (SSURGO) soil survey maps.

SSURGO: Soil Survey Geographic Database
Source: Department of Agriculture, Natural Resources Conservation Services (NRCS)
Telephone: 800-672-5559
SSURGO is the most detailed level of mapping done by the Natural Resources Conservation Services, mapping scales generally range from 1:12,000 to 1:63,360. Field mapping methods using national standards are used to construct the soil maps in the Soil Survey Geographic (SSURGO) database. SSURGO digitizing duplicates the original soil survey maps. This level of mapping is designed for use by landowners, townships and county natural resource planning and management.

PHYSICAL SETTING SOURCE RECORDS SEARCHED

LOCAL / REGIONAL WATER AGENCY RECORDS

FEDERAL WATER WELLS

PWS: Public Water Systems
Source: EPA/Office of Drinking Water
Telephone: 202-564-3750
Public Water System data from the Federal Reporting Data System. A PWS is any water system which provides water to at least 25 people for at least 60 days annually. PWSs provide water from wells, rivers and other sources.

PWS ENF: Public Water Systems Violation and Enforcement Data
Source: EPA/Office of Drinking Water
Telephone: 202-564-3750
Violation and Enforcement data for Public Water Systems from the Safe Drinking Water Information System (SDWIS) after August 1995. Prior to August 1995, the data came from the Federal Reporting Data System (FRDS).

USGS Water Wells: USGS National Water Inventory System (NWIS)
This database contains descriptive information on sites where the USGS collects or has collected data on surface water and/or groundwater. The groundwater data includes information on wells, springs, and other sources of groundwater.

STATE RECORDS

Water Wells
Source: Department of Health
Telephone: 360-236-3148
Group A and B well locations.

Water Well Listing
Source: Public Utility District
Telephone: 206-779-7656
A listing of water well locations in Kitsap County.

OTHER STATE DATABASE INFORMATION

RADON

Area Radon Information
Source: USGS
Telephone: 703-356-4020
The National Radon Database has been developed by the U.S. Environmental Protection Agency (USEPA) and is a compilation of the EPA/State Residential Radon Survey and the National Residential Radon Survey. The study covers the years 1986 - 1992. Where necessary data has been supplemented by information collected at private sources such as universities and research institutions.

EPA Radon Zones
Source: EPA
Telephone: 703-356-4020
Sections 307 & 309 of IRAA directed EPA to list and identify areas of U.S. with the potential for elevated indoor radon levels.

OTHER

Airport Landing Facilities: Private and public use landing facilities
Source: Federal Aviation Administration, 800-457-6656

Epicenters: World earthquake epicenters, Richter 5 or greater
Source: Department of Commerce, National Oceanic and Atmospheric Administration

PHYSICAL SETTING SOURCE RECORDS SEARCHED

STREET AND ADDRESS INFORMATION

© 2010 Tele Atlas North America, Inc. All rights reserved. This material is proprietary and the subject of copyright protection and other intellectual property rights owned by or licensed to Tele Atlas North America, Inc. The use of this material is subject to the terms of a license agreement. You will be held liable for any unauthorized copying or disclosure of this material.

Appendix C

Historical Documentation

Ballard Development Site
NW Market Street and 24th Avenue NW
Seattle, WA 98107

Inquiry Number: 2842908.8
August 12, 2010

The EDR Property Tax Map Report

EDR® Environmental Data Resources Inc

440 Wheelers Farms Road
Milford, CT 06461
800.352.0050
www.edrnet.com

EDR Property Tax Map Report

Environmental Data Resources, Inc.'s EDR Property Tax Map Report is designed to assist environmental professionals in evaluating potential environmental conditions on a target property by understanding property boundaries and other characteristics. The report includes a search of available property tax maps, which include information on boundaries for the target property and neighboring properties, addresses, parcel identification numbers, as well as other data typically used in property location and identification.


Thank you for your business.
Please contact EDR at 1-800-352-0050
with any questions or comments.


Disclaimer - Copyright and Trademark Notice


This Report contains certain information obtained from a variety of public and other sources reasonably available to Environmental Data Resources, Inc. It cannot be concluded from this Report that coverage information for the target and surrounding properties does not exist from other sources. **NO WARRANTY EXPRESSED OR IMPLIED, IS MADE WHATSOEVER IN CONNECTION WITH THIS REPORT. ENVIRONMENTAL DATA RESOURCES, INC. SPECIFICALLY DISCLAIMS THE MAKING OF ANY SUCH WARRANTIES, INCLUDING WITHOUT LIMITATION, MERCHANTABILITY OR FITNESS FOR A PARTICULAR USE OR PURPOSE. ALL RISK IS ASSUMED BY THE USER. IN NO EVENT SHALL ENVIRONMENTAL DATA RESOURCES, INC. BE LIABLE TO ANYONE, WHETHER ARISING OUT OF ERRORS OR OMISSIONS, NEGLIGENCE, ACCIDENT OR ANY OTHER CAUSE, FOR ANY LOSS OR DAMAGE, INCLUDING, WITHOUT LIMITATION, SPECIAL, INCIDENTAL, CONSEQUENTIAL, OR EXEMPLARY DAMAGES. ANY LIABILITY ON THE PART OF ENVIRONMENTAL DATA RESOURCES, INC. IS STRICTLY LIMITED TO A REFUND OF THE AMOUNT PAID FOR THIS REPORT.** Purchaser accepts this Report "AS IS". Any analyses, estimates, ratings, environmental risk levels or risk codes provided in this Report are provided for illustrative purposes only, and are not intended to provide, nor should they be interpreted as providing any facts regarding, or prediction orforecast of, any environmental risk for any property. Only a Phase I Environmental Site Assessment performed by an environmental professional can provide information regarding the environmental risk for any property. Additionally, the information provided in this Report is not to be construed as legal advice.


Copyright 2008 by Environmental Data Resources, Inc. All rights reserved. Reproduction in any media or format, in whole or in part, of any report or map of Environmental Data Resources, Inc. or its affiliates is prohibited without prior written permission.


EDR and its logos (including Sanborn and Sanborn Map) are trademarks of Environmental Data Resources, Inc. or its affiliates. All other trademarks used herein are the property of their respective owners.

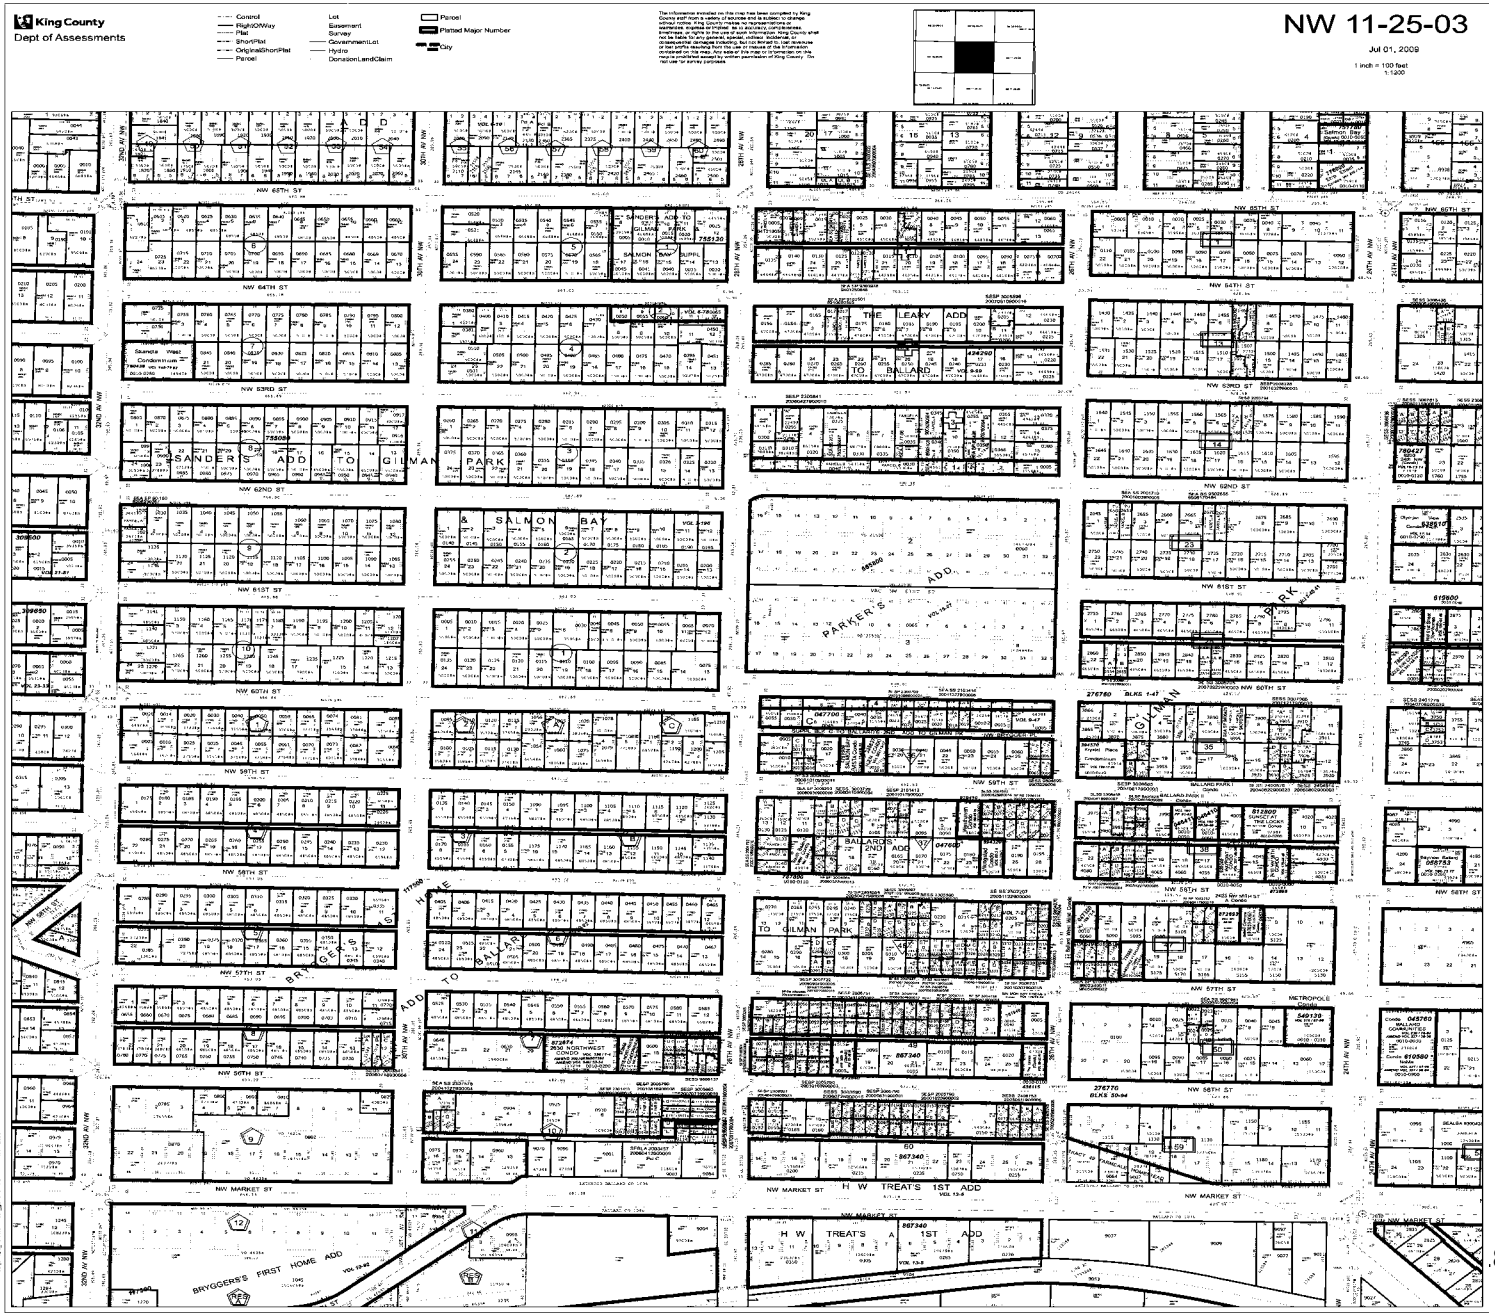

King County
Dept of Assessments
Control
Right/OfWay
Plat
ShortPlat
OriginalShortPlat
Parcel
Lot
Easement
Survey
GovernmentLot
Hydro
DonationLandClaim
Parcel
Platted Major Number
City
NW 11-25-03
Jul 01, 2009
1 inch = 100 feet
1:1200
NW 65TH ST
NW 64TH ST
NW 63RD ST
NW 62ND ST
NW 61ST ST
NW 60TH ST
NW 59TH ST
NW 58TH ST
NW 57TH ST
NW 56TH ST
NW MARKET ST
30TH AV NW
28TH AV NW
32ND AV NW
SANDERS ADD TO GILMAN PARK
SALMON BAY SUPPL
THE LEARY ADD TO BALLARD
PARKER'S ADD
BALLARDS ADD
BRYGGER'S FIRST HOME ADD TO BALLARD
H W TREAT'S 1ST ADD
METROPOLE

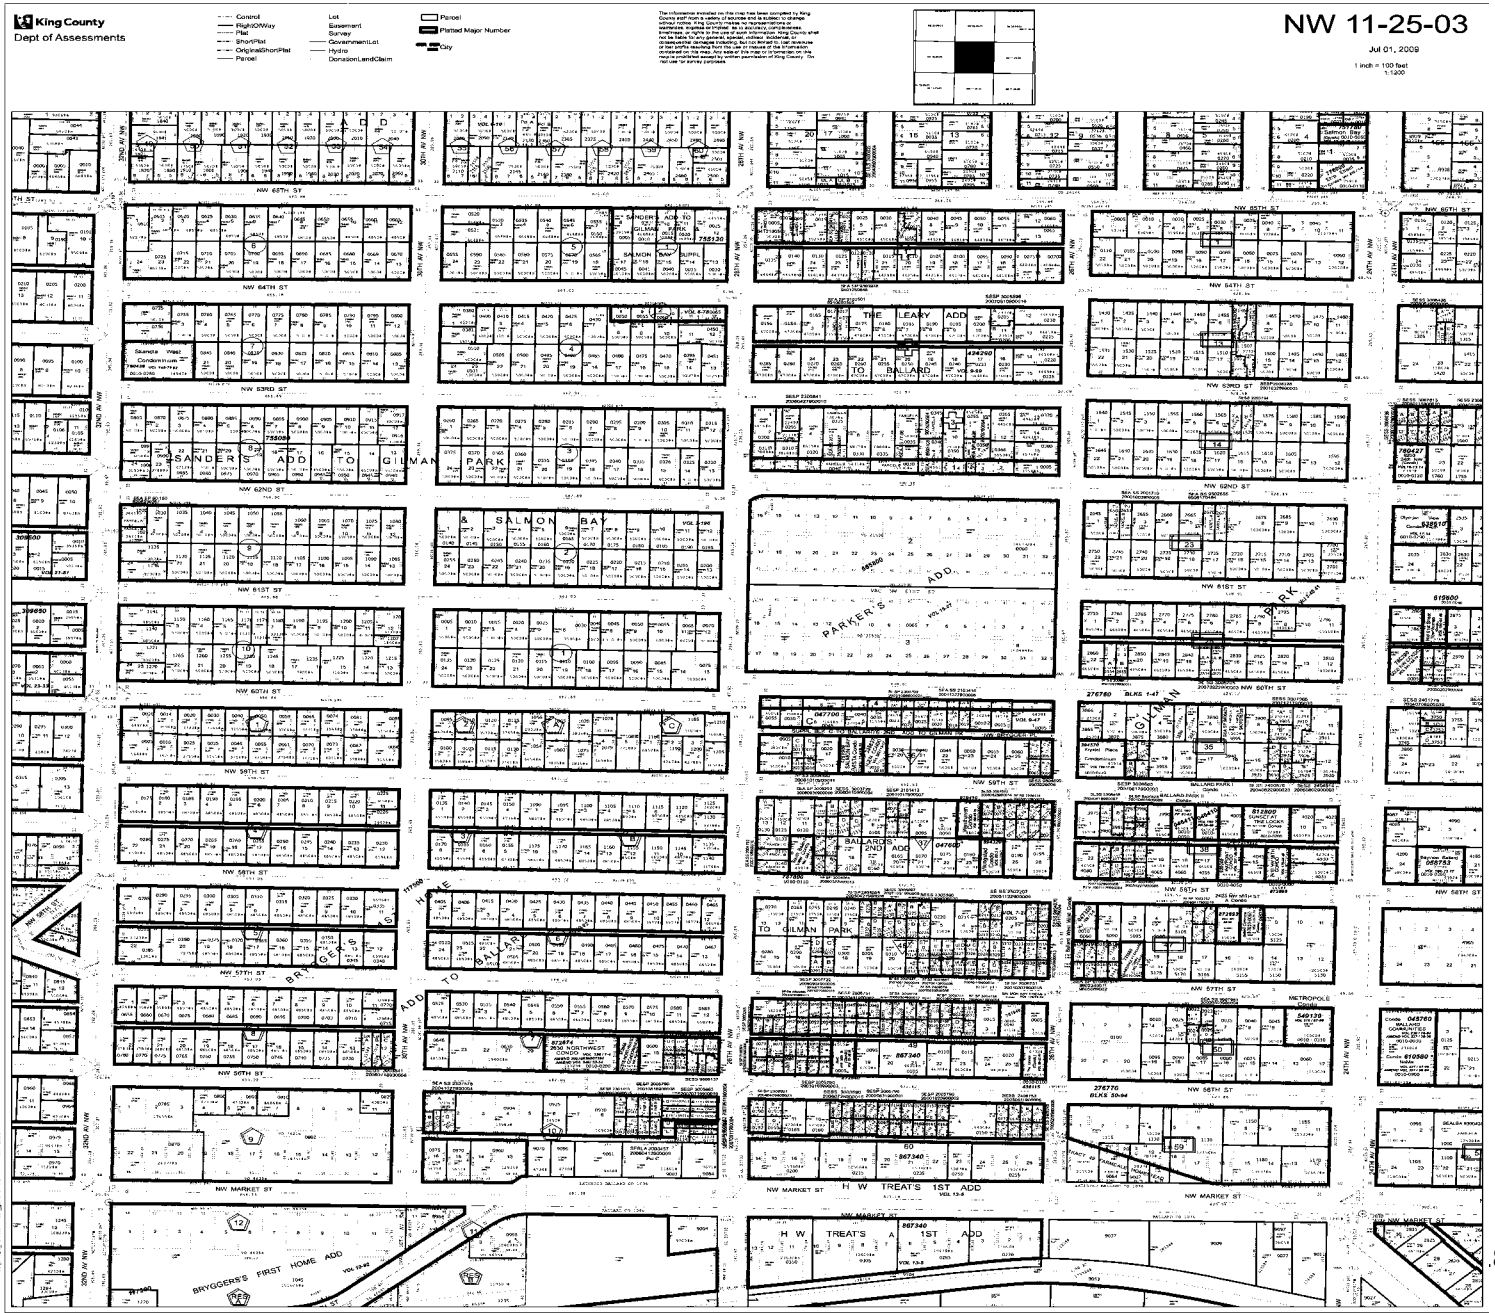

King County
Dept of Assessments
Control
Right/OfWay
Plat
ShortPlat
OriginalShortPlat
Parcel
Lot
Easement
Survey
GovernmentLot
Hydro
DonationLandClaim
Parcel
Platted Major Number
City
NW 11-25-03
Jul 01, 2009
1 inch = 100 feet
1:1200
NW 65TH ST
NW 64TH ST
NW 63RD ST
NW 62ND ST
NW 61ST ST
NW 60TH ST
NW 59TH ST
NW 58TH ST
NW 57TH ST
NW 56TH ST
NW MARKET ST
30TH AV NW
28TH AV NW
24TH AV NW
32ND AV NW
SANDERS ADD TO GILMAN PARK
SALMON BAY SUPPL
THE LEARY ADD TO BALLARD
PARKER'S ADD
GILMAN PARK
BALLARDS ADD
BRYGGER'S FIRST HOME ADD TO BALLARD
H W TREAT'S 1ST ADD
METROPOLE
BRYGGER'S FIRST HOME ADD

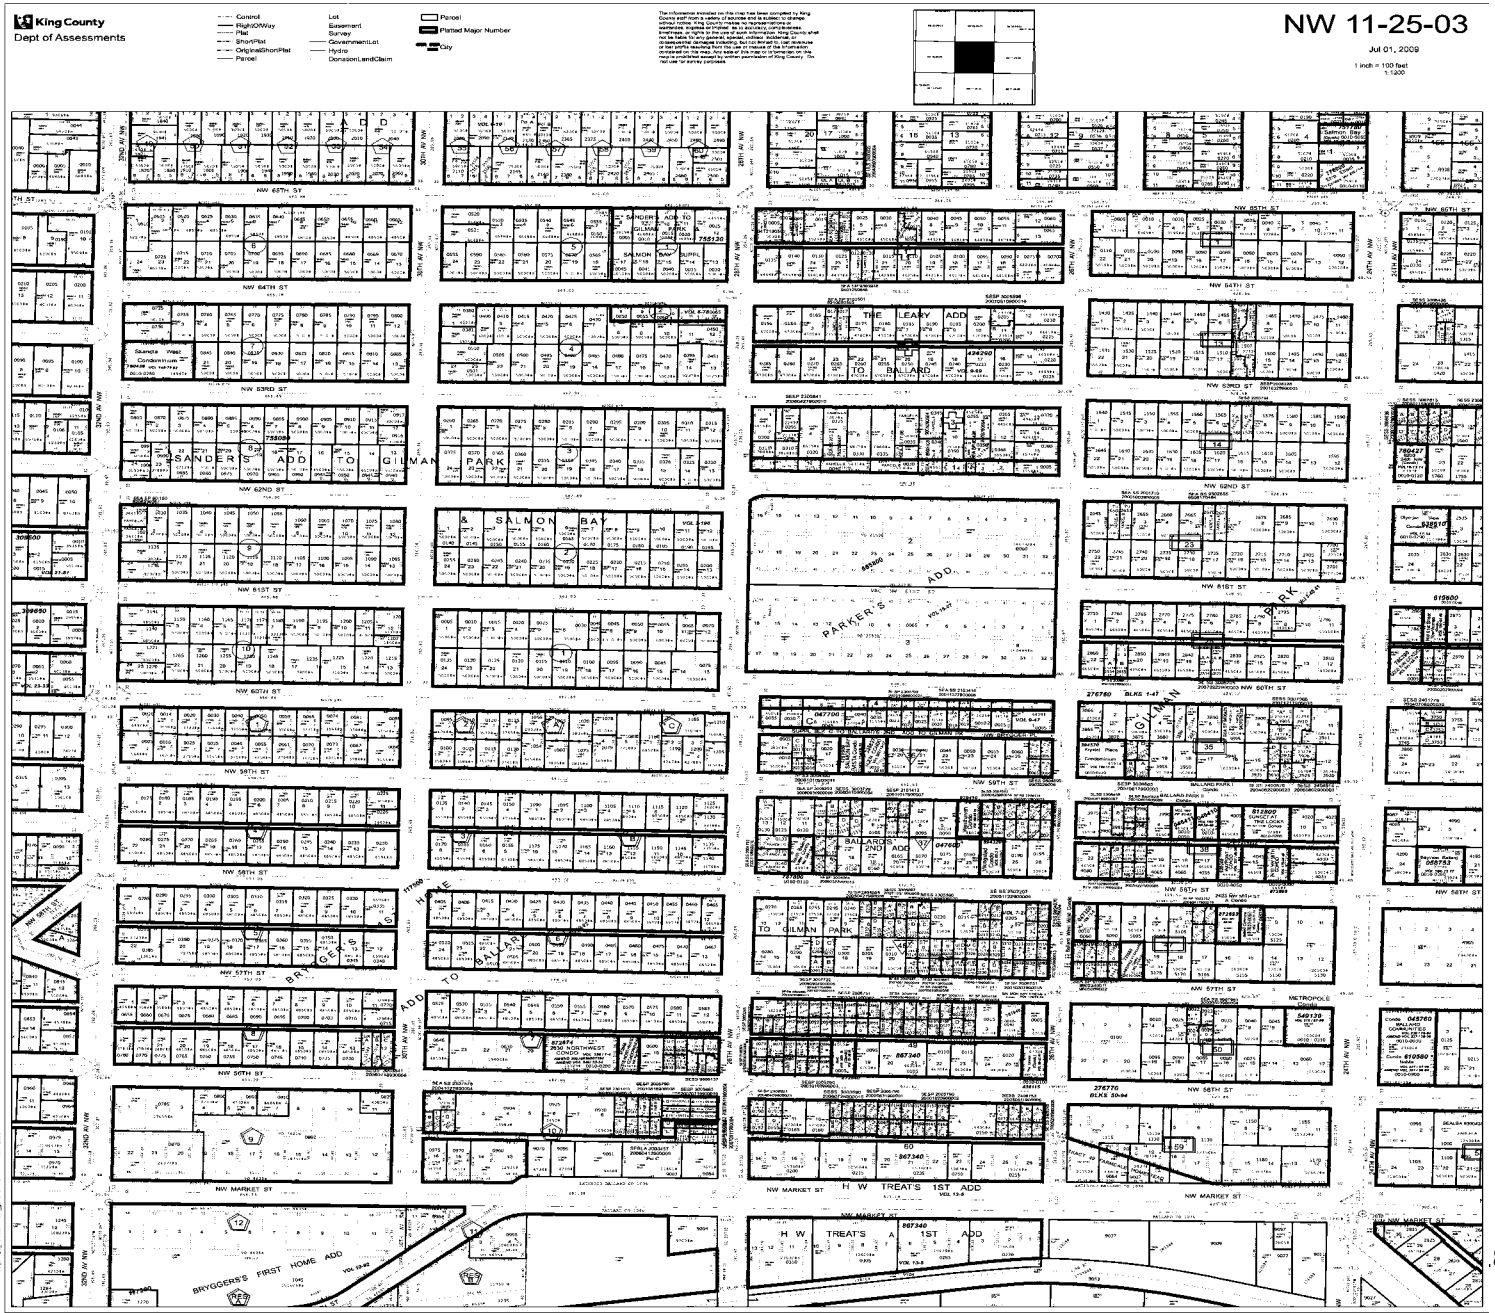
King County
Dept of Assessments
Control
Right/OfWay
Plat
ShortPlat
OriginalShortPlat
Parcel
Lot
Easement
Survey
GovernmentLot
Hydro
DonationLandClaim
Parcel
Platted Major Number
City
NW 11-25-03
Jul 01, 2009
1 inch = 100 feet
1:1200
NW 65TH ST
NW 64TH ST
NW 63RD ST
NW 62ND ST
NW 61ST ST
NW 60TH ST
NW 59TH ST
NW 58TH ST
NW 57TH ST
NW 56TH ST
NW MARKET ST
30TH AV NW
28TH AV NW
24TH AV NW
32ND AV NW
SANDERS ADD TO GILMAN PARK
SALMON BAY SUPPL
THE LEARY ADD TO BALLARD
PARKER'S ADD
GILMAN PARK
BALLARDS ADD
BRYGGERS 1ST HOME ADD TO BALLARD
H W TREAT'S 1ST ADD
METROPOLE
BRYGGERS'S FIRST HOME ADD

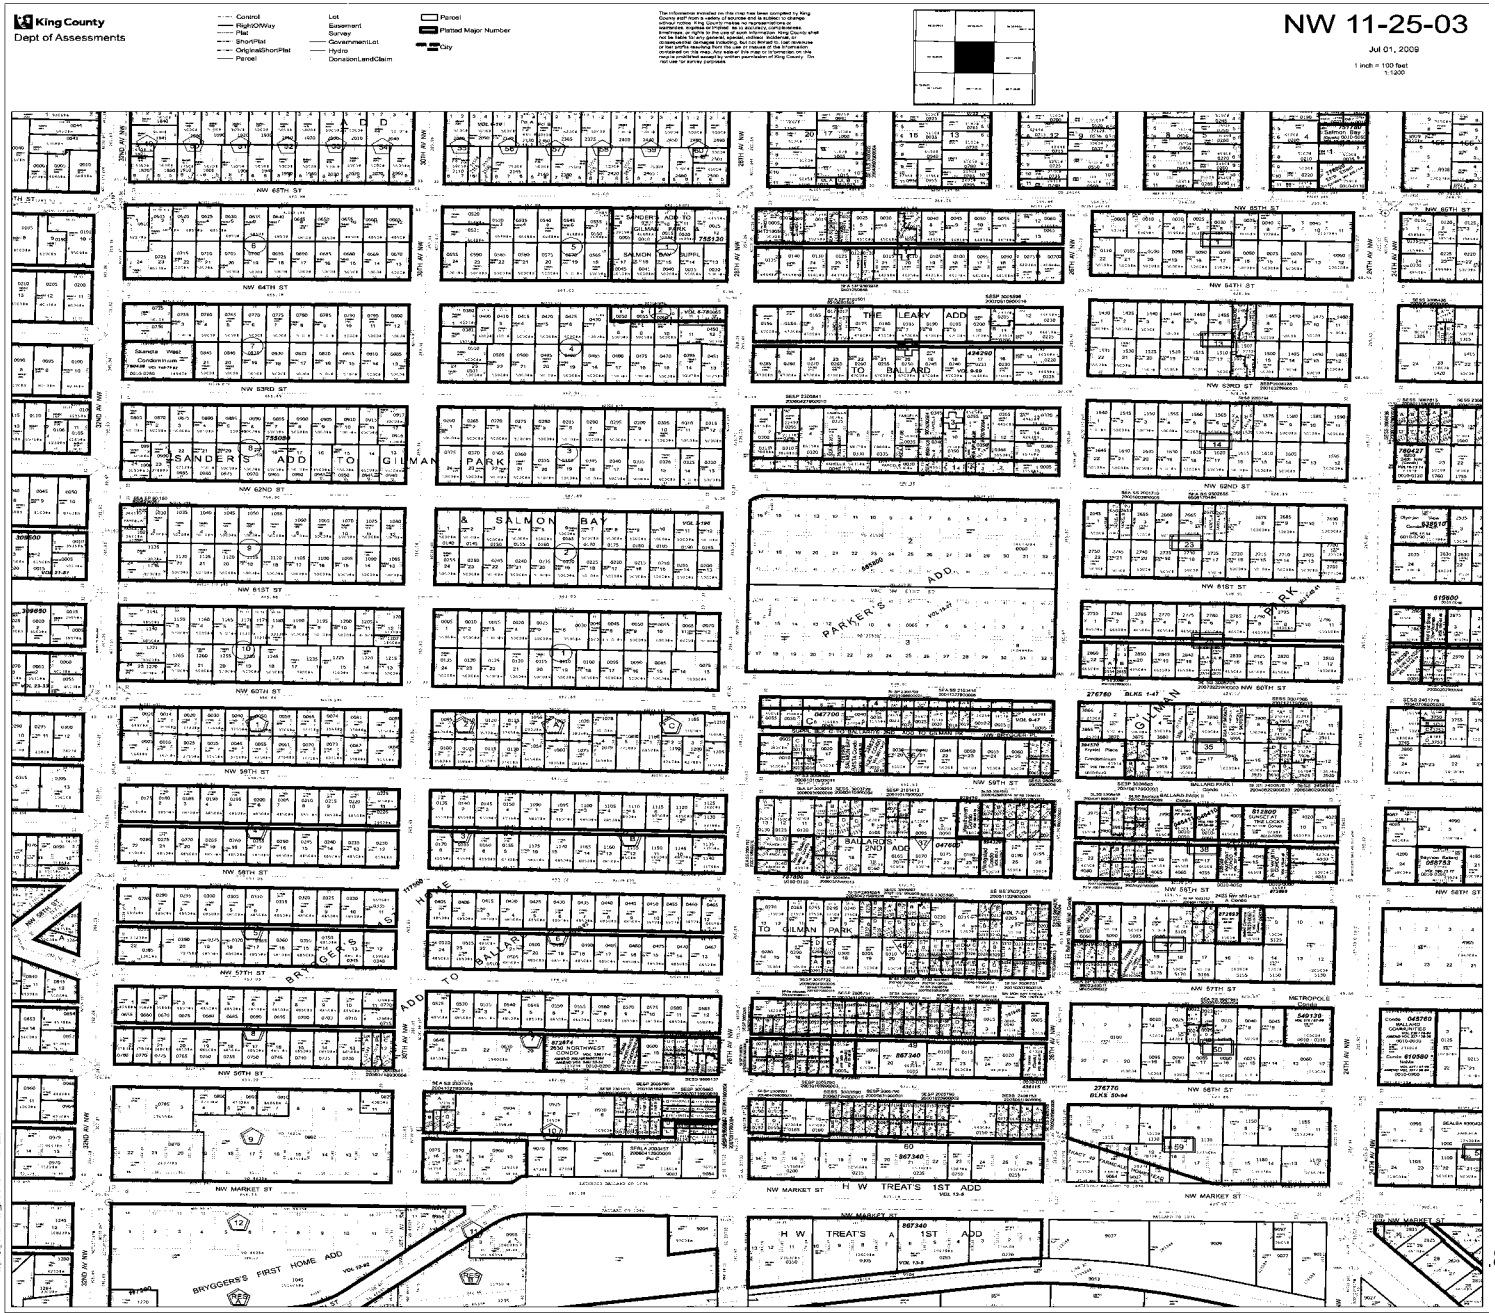
King County
Dept of Assessments
Control
Right/OfWay
Plat
ShortPlat
OriginalShortPlat
Parcel
Lot
Easement
Survey
GovernmentLot
Hydro
DonationLandClaim
Parcel
Platted Major Number
City
NW 11-25-03
Jul 01, 2009
1 inch = 100 feet
1:1200
NW 65TH ST
NW 64TH ST
NW 63RD ST
NW 62ND ST
NW 61ST ST
NW 60TH ST
NW 59TH ST
NW 58TH ST
NW 57TH ST
NW 56TH ST
NW MARKET ST
30TH AV NW
28TH AV NW
24TH AV NW
32ND AV NW
SANDERS ADD TO GILMAN PARK
SALMON BAY SUBDIV
THE LEARY ADD TO BALLARD
PARKER'S ADD
GILMAN PARK
BALLARDS ADD
BRYGGER'S FIRST HOME ADD TO BALLARD
H W TREAT'S 1ST ADD
METROPOLE

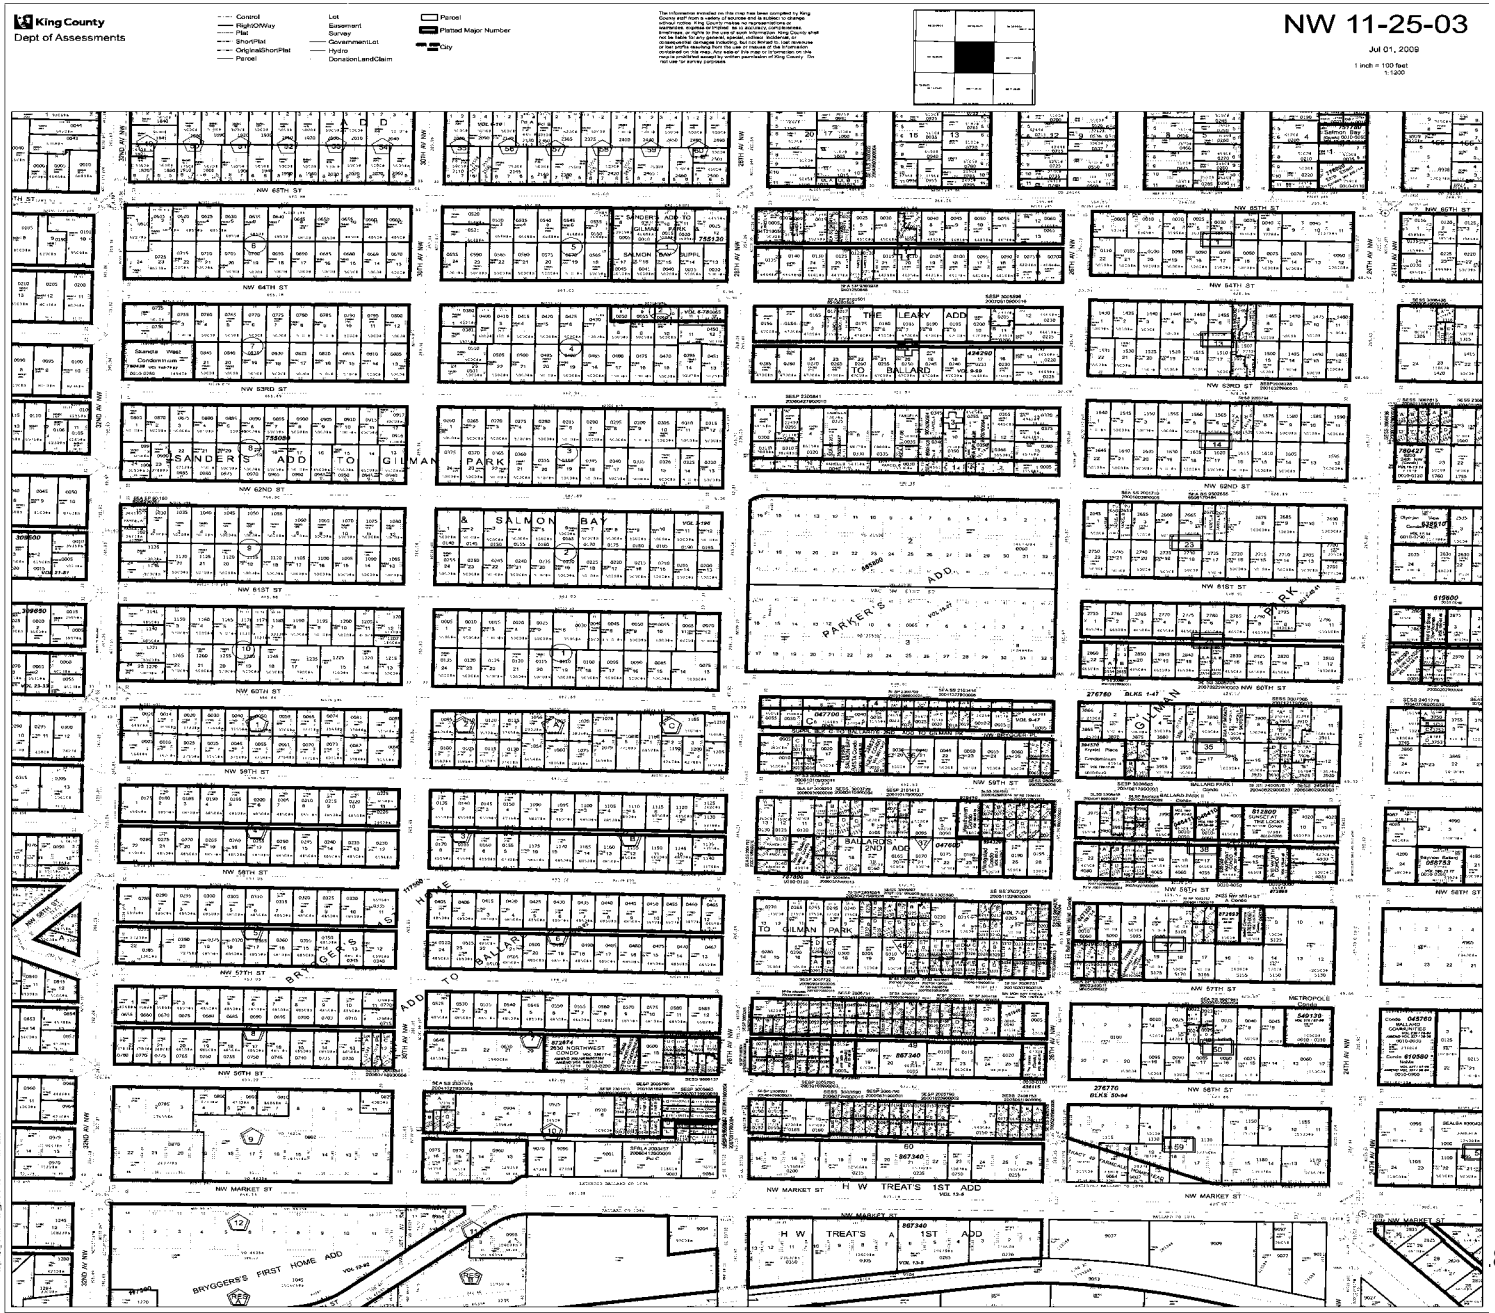
King County
Dept of Assessments
Control
Right/OfWay
Plat
ShortPlat
OriginalShortPlat
Parcel
Lot
Easement
Survey
GovernmentLot
Hydro
DonationLandClaim
Parcel
Platted Major Number
City
NW 11-25-03
Jul 01, 2009
1 inch = 100 feet
1:1200
NW 65TH ST
NW 64TH ST
NW 63RD ST
NW 62ND ST
NW 61ST ST
NW 60TH ST
NW 59TH ST
NW 58TH ST
NW 57TH ST
NW 56TH ST
NW MARKET ST
30TH AV NW
28TH AV NW
24TH AV NW
32ND AV NW
SANDERS ADD TO GILMAN PARK
SALMON BAY SUPPL
THE LEARY ADD TO BALLARD
PARKER'S ADD
GILMAN PARK
BALLARDS ADD
BRYGGER'S FIRST HOME ADD TO BALLARD
H W TREAT'S 1ST ADD
METROPOLE

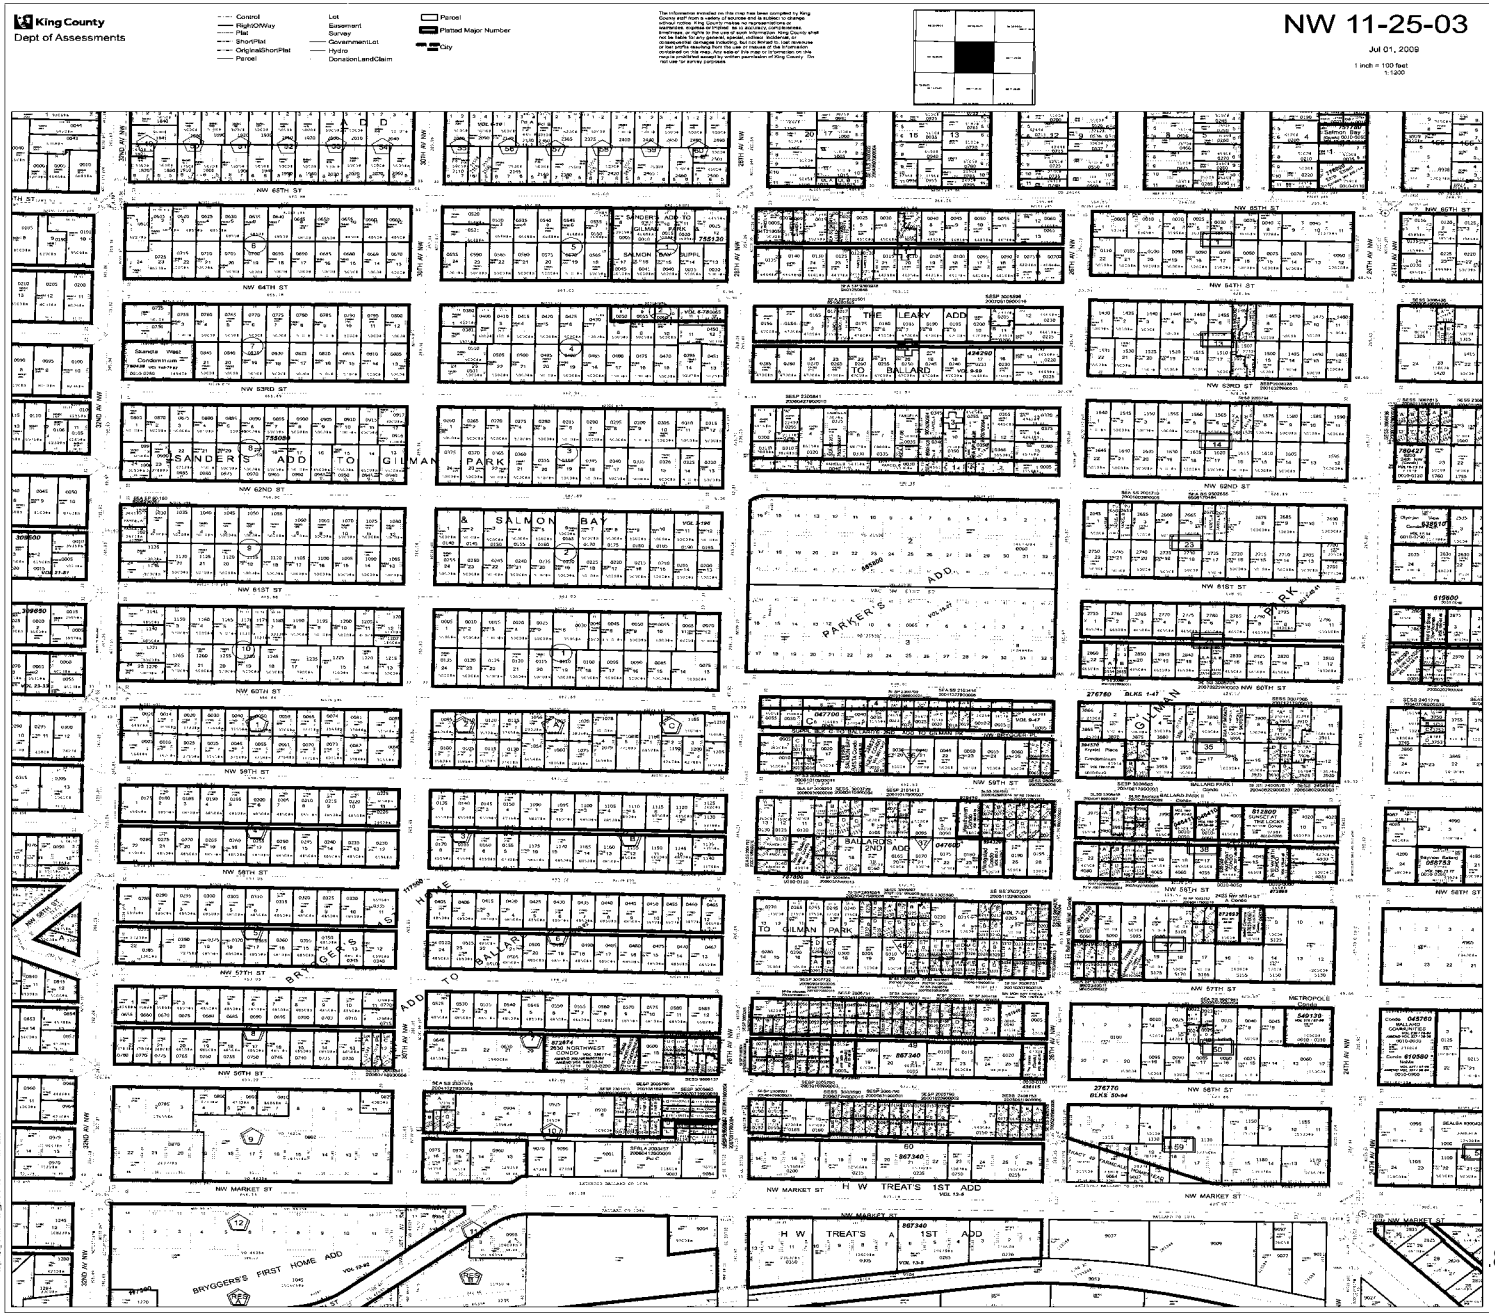
King County
Dept of Assessments
Control
Right/OfWay
Plat
ShortPlat
OriginalShortPlat
Parcel
Lot
Easement
Survey
GovernmentLot
Hydro
DonationLandClaim
Parcel
Platted Major Number
City
NW 11-25-03
Jul 01, 2009
1 inch = 100 feet
1:1200
NW 65TH ST
NW 64TH ST
NW 63RD ST
NW 62ND ST
NW 61ST ST
NW 60TH ST
NW 59TH ST
NW 58TH ST
NW 57TH ST
NW 56TH ST
NW MARKET ST
30TH AV NW
28TH AV NW
24TH AV NW
32ND AV NW
SANDERS ADD TO GILMAN PARK
SALMON BAY SUPPL
THE LEARY ADD TO BALLARD
PARKER'S ADD
GILMAN PARK
BALLARDS ADD
BRYGGER'S FIRST HOME ADD TO BALLARD
H W TREAT'S 1ST ADD
METROPOLE
BRYGGER'S FIRST HOME ADD

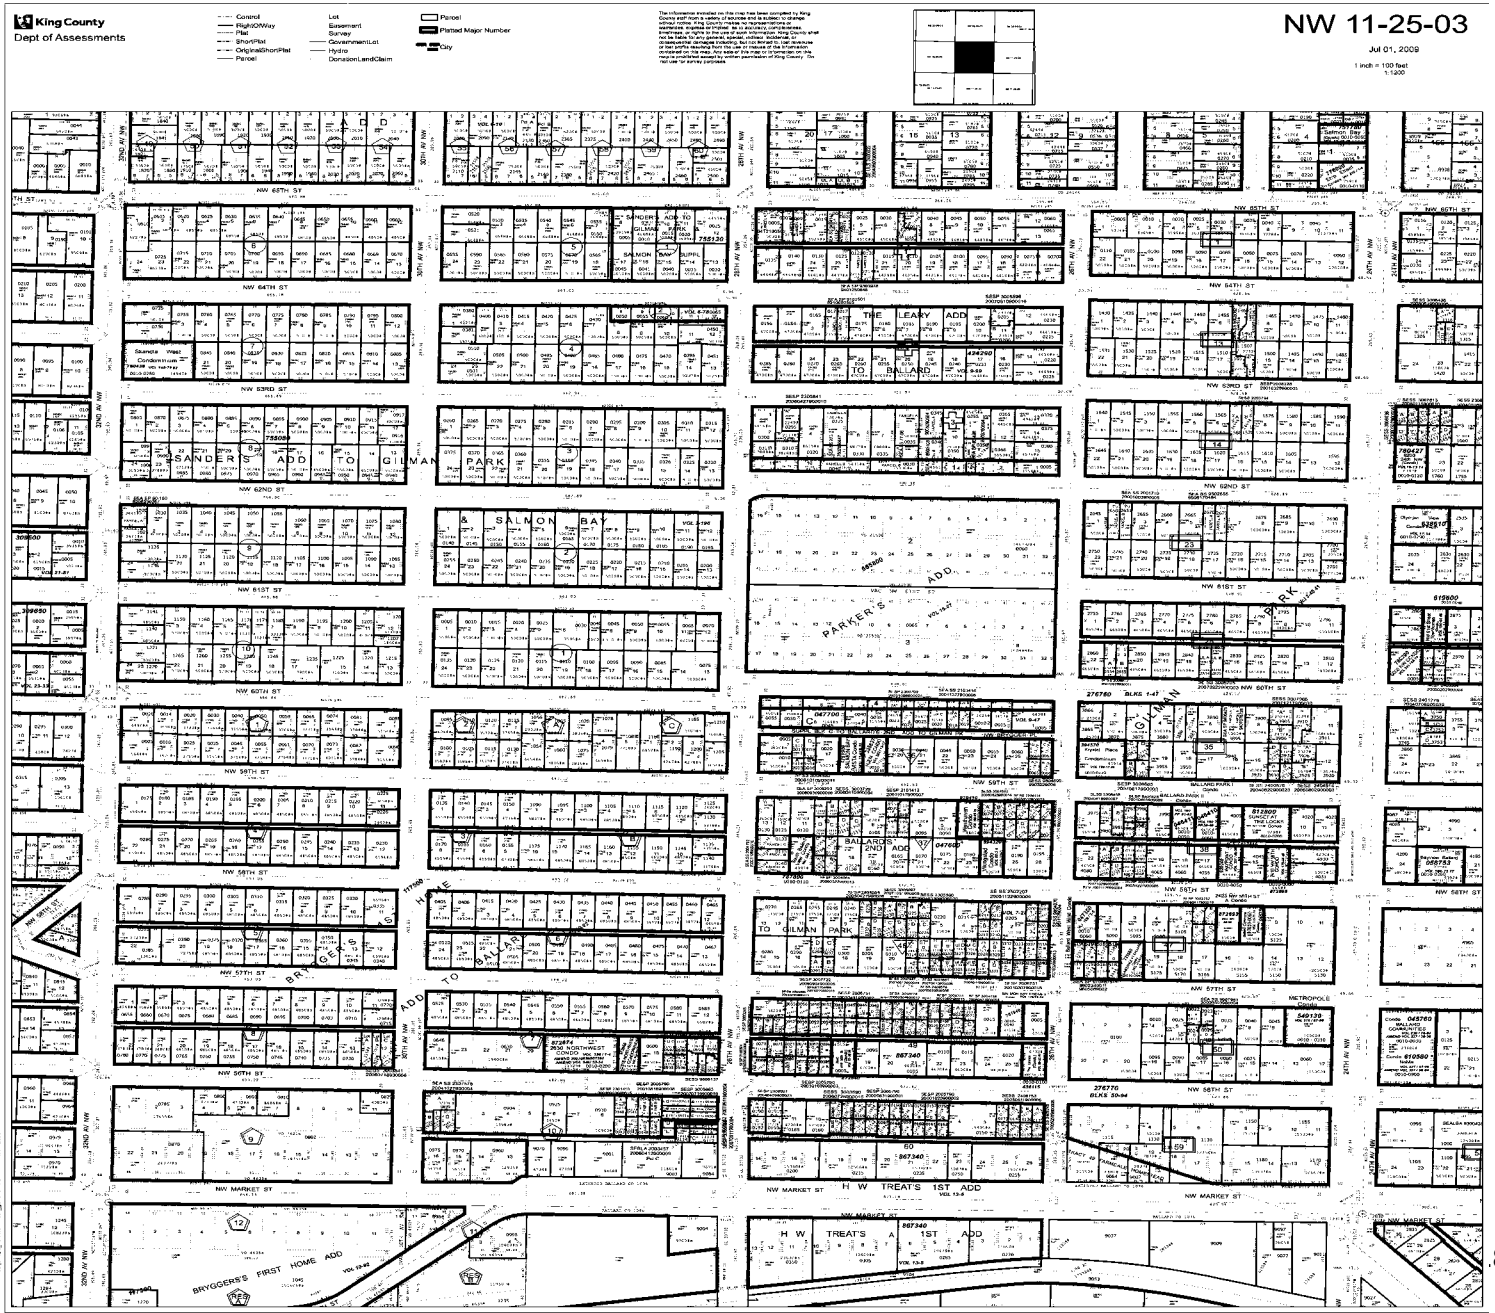
King County
Dept of Assessments
NW 11-25-03
Jul 01, 2009
1 inch = 100 feet
1:1200
SANDERS ADD TO GILMAN PARK
SALMON BAY
PARKER'S ADD.
THE LEARY ADD TO BALLARD
BALLARD'S ADD
H W TREAT'S 1ST ADD
BRYGGER'S FIRST HOME ADD
NW 65TH ST
NW 64TH ST
NW 63RD ST
NW 62ND ST
NW 61ST ST
NW 60TH ST
NW 59TH ST
NW 58TH ST
NW 57TH ST
NW 56TH ST
NW MARKET ST
20TH AV NW
22ND AV NW
24TH AV NW
30TH AV NW
32ND AV NW
35TH AV NW

Ballard Development Site
NW Market Street and 24th Avenue NW
Seattle, WA 98107

Inquiry Number: 2842908.5
August 12, 2010

The EDR Aerial Photo Decade Package

EDR® Environmental Data Resources Inc

440 Wheelers Farms Road
Milford, CT 06461
800.352.0050
www.edrnet.com

EDR Aerial Photo Decade Package

Environmental Data Resources, Inc. (EDR) Aerial Photo Decade Package is a screening tool designed to assist environmental professionals in evaluating potential liability on a target property resulting from past activities. EDR's professional researchers provide digitally reproduced historical aerial photographs, and when available, provide one photo per decade.

When delivered electronically by EDR, the aerial photo images included with this report are for ONE TIME USE ONLY. Further reproduction of these aerial photo images is prohibited without permission from EDR. For more information contact your EDR Account Executive.

Thank you for your business.
Please contact EDR at 1-800-352-0050
with any questions or comments.

Disclaimer - Copyright and Trademark Notice

This Report contains certain information obtained from a variety of public and other sources reasonably available to Environmental Data Resources, Inc. It cannot be concluded from this Report that coverage information for the target and surrounding properties does not exist from other sources. **NO WARRANTY EXPRESSED OR IMPLIED, IS MADE WHATSOEVER IN CONNECTION WITH THIS REPORT. ENVIRONMENTAL DATA RESOURCES, INC. SPECIFICALLY DISCLAIMS THE MAKING OF ANY SUCH WARRANTIES, INCLUDING WITHOUT LIMITATION, MERCHANTABILITY OR FITNESS FOR A PARTICULAR USE OR PURPOSE. ALL RISK IS ASSUMED BY THE USER. IN NO EVENT SHALL ENVIRONMENTAL DATA RESOURCES, INC. BE LIABLE TO ANYONE, WHETHER ARISING OUT OF ERRORS OR OMISSIONS, NEGLIGENCE, ACCIDENT OR ANY OTHER CAUSE, FOR ANY LOSS OF DAMAGE, INCLUDING, WITHOUT LIMITATION, SPECIAL, INCIDENTAL, CONSEQUENTIAL, OR EXEMPLARY DAMAGES. ANY LIABILITY ON THE PART OF ENVIRONMENTAL DATA RESOURCES, INC. IS STRICTLY LIMITED TO A REFUND OF THE AMOUNT PAID FOR THIS REPORT.** Purchaser accepts this Report AS IS. Any analyses, estimates, ratings, environmental risk levels or risk codes provided in this Report are provided for illustrative purposes only, and are not intended to provide, nor should they be interpreted as providing any facts regarding, or prediction or forecast of, any environmental risk for any property. Only a Phase I Environmental Site Assessment performed by an environmental professional can provide information regarding the environmental risk for any property. Additionally, the information provided in this Report is not to be construed as legal advice.

Copyright 2010 by Environmental Data Resources, Inc. All rights reserved. Reproduction in any media or format, in whole or in part, of any report or map of Environmental Data Resources, Inc., or its affiliates, is prohibited without prior written permission.

EDR and its logos (including Sanborn and Sanborn Map) are trademarks of Environmental Data Resources, Inc. or its affiliates. All other trademarks used herein are the property of their respective owners.

Date EDR Searched Historical Sources:

Aerial Photography August 12, 2010

Target Property:

NW Market Street and 24th Avenue NW

Seattle, WA 98107

Year	***Scale***	***Details***	***Source***
1965	Aerial Photograph. Scale: 1"=750'	Panel #: 47122-F4, Shilshole Bay, WA;/Flight Date: June 29, 1965	EDR
1968	Aerial Photograph. Scale: 1"=1000'	Panel #: 47122-F4, Shilshole Bay, WA;/Flight Date: September 04, 1968	EDR
1977	Aerial Photograph. Scale: 1"=500'	Panel #: 47122-F4, Shilshole Bay, WA;/Flight Date: September 05, 1977	EDR
1980	Aerial Photograph. Scale: 1"=1000'	Panel #: 47122-F4, Shilshole Bay, WA;/Flight Date: July 29, 1980	EDR
1985	Aerial Photograph. Scale: 1"=750'	Panel #: 47122-F4, Shilshole Bay, WA;/Flight Date: June 18, 1985	EDR
1990	Aerial Photograph. Scale: 1"=750'	Panel #: 47122-F4, Shilshole Bay, WA;/Flight Date: July 10, 1990	EDR
2006	Aerial Photograph. Scale: 1"=604'	Panel #: 47122-F4, Shilshole Bay, WA;/Flight Date: January 01, 2006	EDR


29-65
K
INQUIRY #: 2842908.5
YEAR: 1965
= 750'
N



INQUIRY #: 2842908.5
YEAR: 1968
= 1000'
N


INQUIRY #: 2842908.5
YEAR: 1977
= 500'
N


INQUIRY #: 2842908.5
YEAR: 1980
= 1000'
N


INQUIRY #: 2842908.5
YEAR: 1985
= 750'
N


INQUIRY #: 2842908.5
YEAR: 1990
= 750'
N

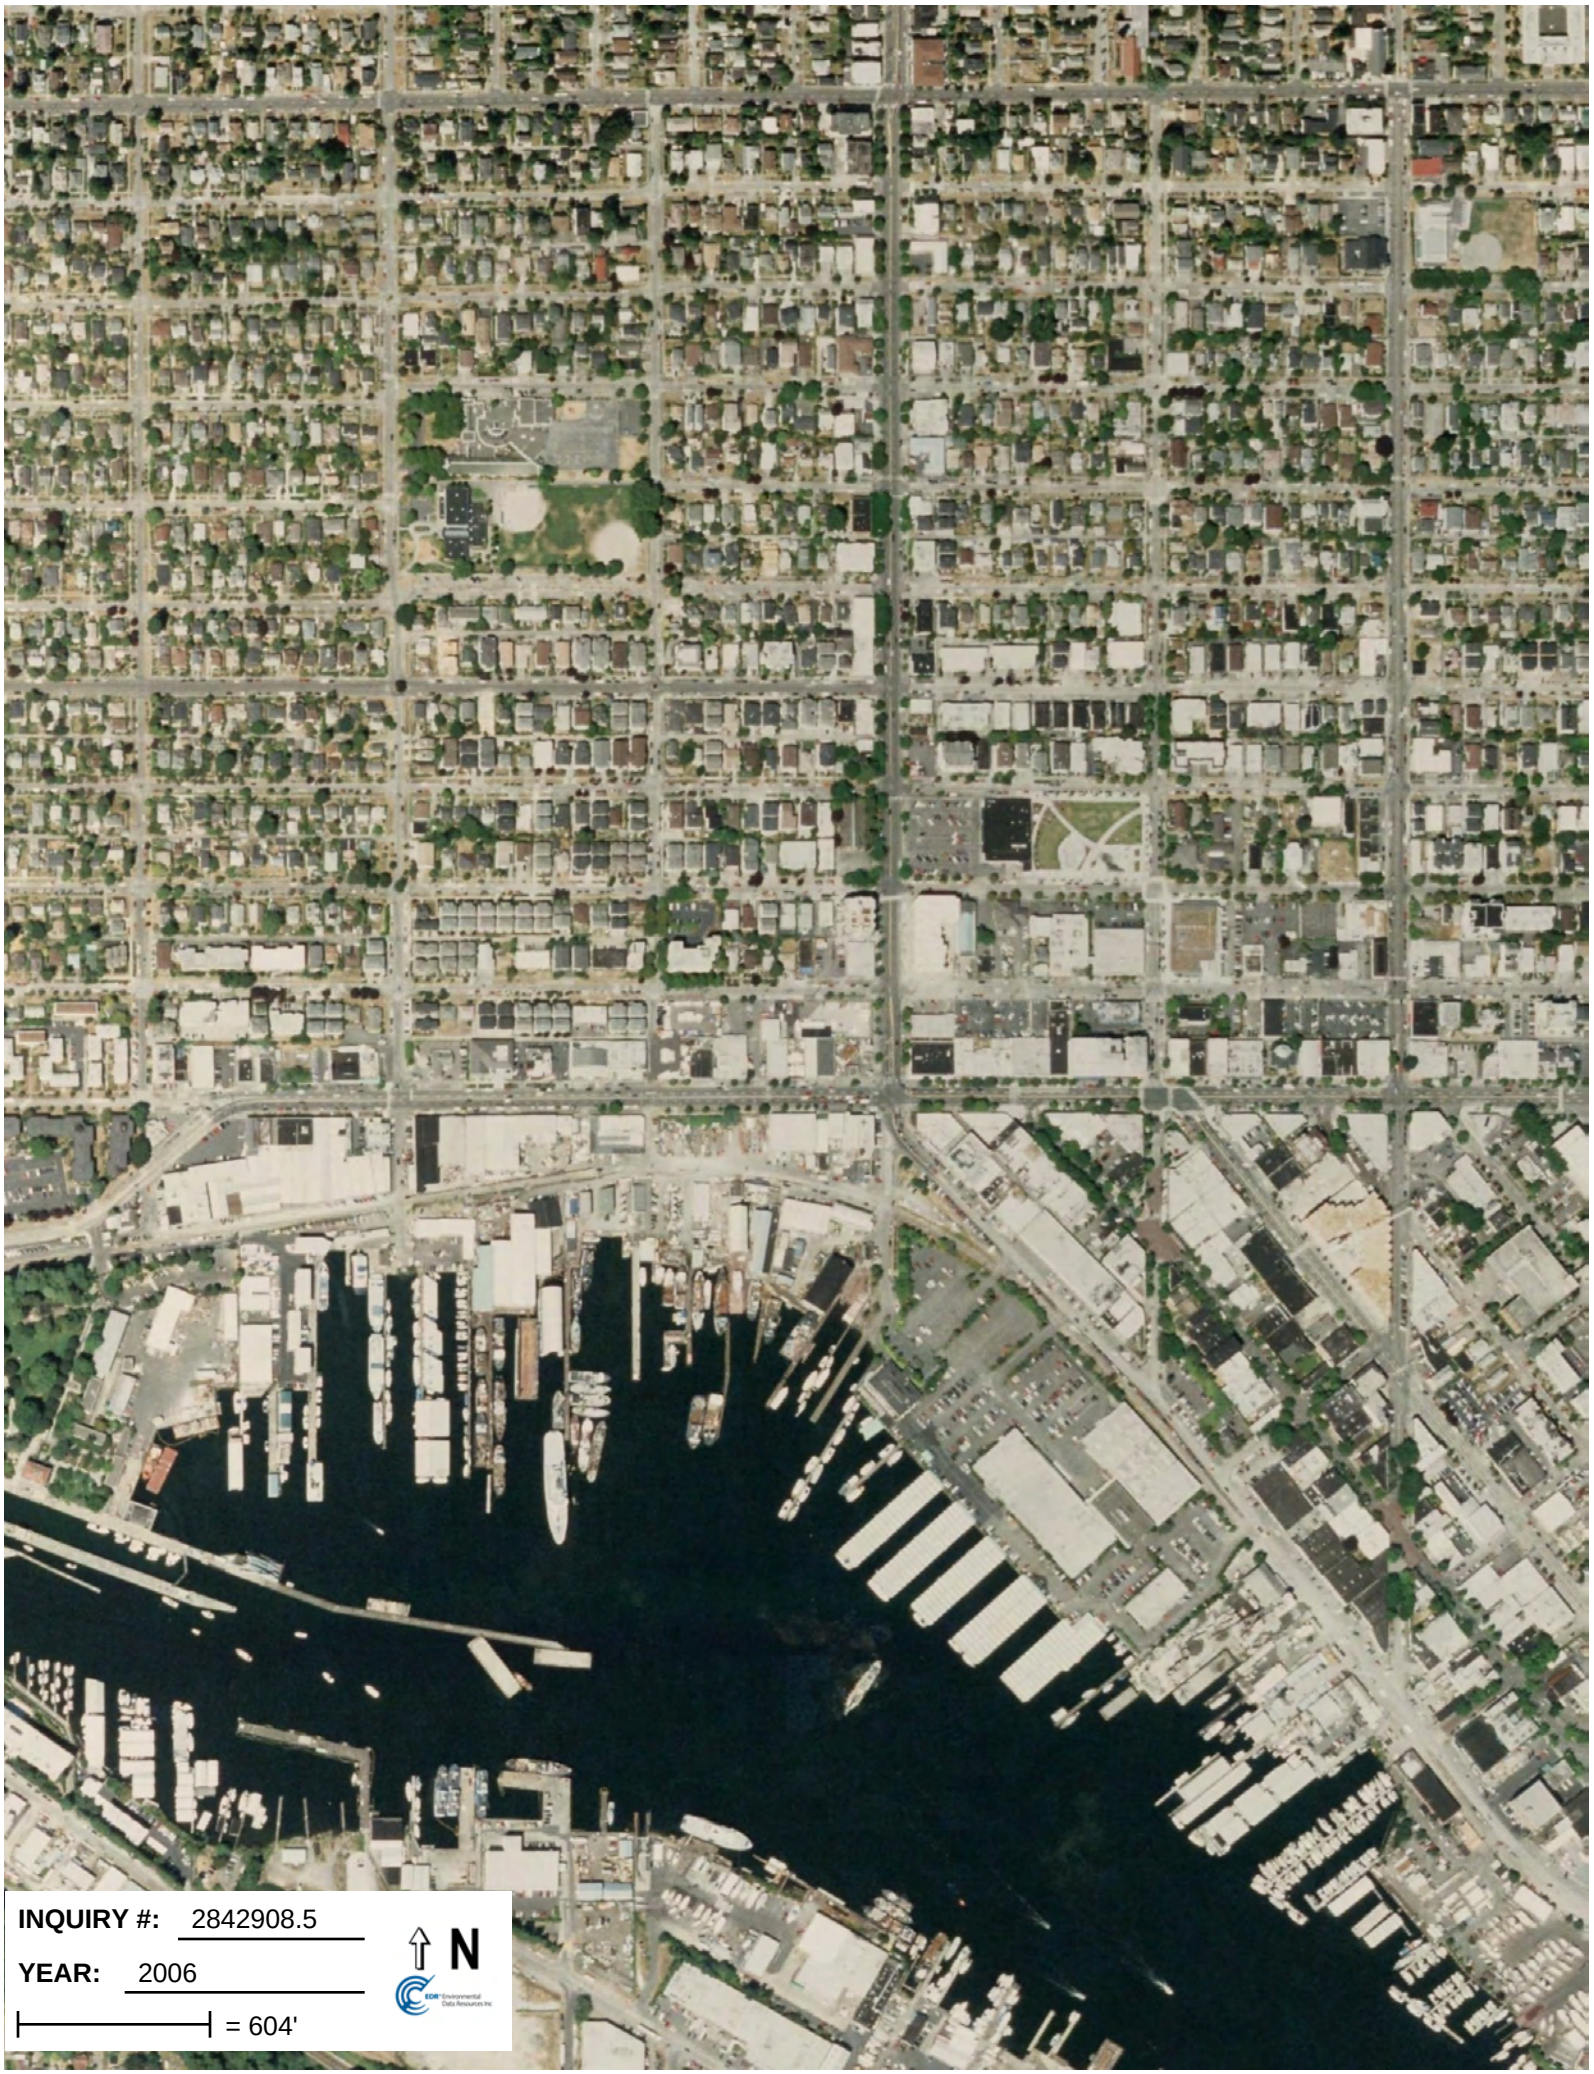
INQUIRY #: 2842908.5
YEAR: 2006
= 604'
N

Ballard Development Site
NW Market Street and 24th Avenue NW
Seattle, WA 98107

Inquiry Number: 2842908.3
August 12, 2010

Certified Sanborn® Map Report

EDR® Environmental Data Resources Inc

440 Wheelers Farms Road
Milford, CT 06461
800.352.0050
www.edrnet.com

Certified Sanborn® Map Report

8/12/10

Site Name:
Ballard Development Site
NW Market Street and 24th
Seattle, WA 98107

Client Name:
Golder Associates, Inc.
18300 NE Union Hill Rd.
Redmond, WA 98052

EDR Inquiry # 2842908.3

Contact: Neil Gilham, LG

EDR® Environmental Data Resources Inc

The complete Sanborn Library collection has been searched by EDR, and fire insurance maps covering the target property location provided by Golder Associates, Inc. were identified for the years listed below. The certified Sanborn Library search results in this report can be authenticated by visiting www.edrnet.com/sanborn and entering the certification number. Only Environmental Data Resources Inc. (EDR) is authorized to grant rights for commercial reproduction of maps by Sanborn Library LLC, the copyright holder for the collection.

Certified Sanborn Results:

Site Name: Ballard Development Site
Address: NW Market Street and 24th Avenue NW
City, State, Zip: Seattle, WA 98107
Cross Street:
P.O. # NA
Project: 103-93320
Certification # 5FC5-4657-82AC

Maps Provided:

1968
1950
1917
1905

Sanborn® Library search results
Certification # 5FC5-4657-82AC

The Sanborn Library includes more than 1.2 million Sanborn fire insurance maps, which track historical property usage in approximately 12,000 American cities and towns. Collections searched:

- ✔ Library of Congress
- ✔ University Publications of America
- ✔ EDR Private Collection

The Sanborn Library LLC Since 1866™

Limited Permission To Make Copies

Golder Associates, Inc. (the client) is permitted to make up to THREE photocopies of this Sanborn Map transmittal and each fire insurance map accompanying this report solely for the limited use of its customer. No one other than the client is authorized to make copies. Upon request made directly to an EDR Account Executive, the client may be permitted to make a limited number of additional photocopies. This permission is conditioned upon compliance by the client, its customer and their agents with EDR's copyright policy; a copy of which is available upon request.

Disclaimer - Copyright and Trademark notice

This Report contains certain information obtained from a variety of public and other sources reasonably available to Environmental Data Resources, Inc. It cannot be concluded from this Report that coverage information for the target and surrounding properties does not exist from other sources. NO WARRANTY EXPRESSED OR IMPLIED, IS MADE WHATSOEVER IN CONNECTION WITH THIS REPORT. ENVIRONMENTAL DATA RESOURCES, INC. SPECIFICALLY DISCLAIMS THE MAKING OF ANY SUCH WARRANTIES, INCLUDING WITHOUT LIMITATION, MERCHANTABILITY OR FITNESS FOR A PARTICULAR USE OR PURPOSE. ALL RISK IS ASSUMED BY THE USER. IN NO EVENT SHALL ENVIRONMENTAL DATA RESOURCES, INC. BE LIABLE TO ANYONE, WHETHER ARISING OUT OF ERRORS OR OMISSIONS, NEGLIGENCE, ACCIDENT OR ANY OTHER CAUSE, FOR ANY LOSS OF DAMAGE, INCLUDING, WITHOUT LIMITATION, SPECIAL, INCIDENTAL CONSEQUENTIAL, OR EXEMPLARY DAMAGES. ANY LIABILITY ON THE PART OF ENVIRONMENTAL DATA RESOURCES, INC. IS STRICTLY LIMITED TO A REFUND OF THE AMOUNT PAID FOR THIS REPORT. Purchaser accepts this Report "AS IS". Any analyses, estimates, ratings, environmental risk levels or risk codes provided in this Report are provided for illustrative purposes only, and are not intended to provide, nor should they be interpreted as providing any facts regarding, or prediction or forecast of, any environmental risk for any property. Only a Phase I Environmental Site Assessment performed by an environmental professional can provide information regarding the environmental risk for any property. Additionally, the information provided in this Report is not to be construed as legal advice.


Copyright 2010 by Environmental Data Resources, Inc. All rights reserved. Reproduction in any media or format, in whole or in part, of any report or map of Environmental Data Resources, Inc., or its affiliates, is prohibited without prior written permission.

EDR and its logos (including Sanborn and Sanborn Map) are trademarks of Environmental Data Resources, Inc. or its affiliates. All other trademarks used herein are the property of their respective owners.


Sanborn Sheet Thumbnails

This Certified Sanborn Map Report is based upon the following Sanborn Fire Insurance map sheets.

1968 Source Sheets

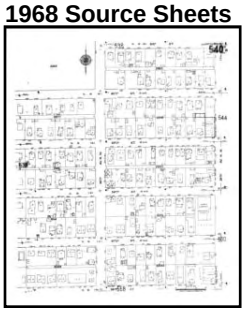


Volume 5, Sheet 540

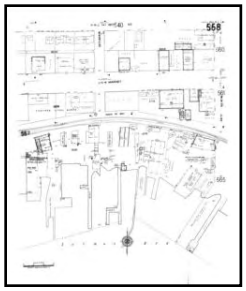


Volume 5, Sheet 558



Volume 5, Sheet 560

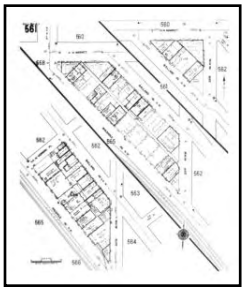

Volume 5, Sheet 561

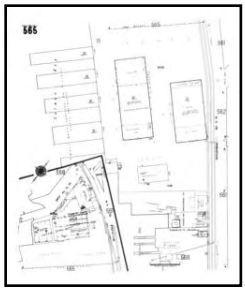


Volume 5, Sheet 565

1950 Source Sheets




Volume 5, Sheet 540

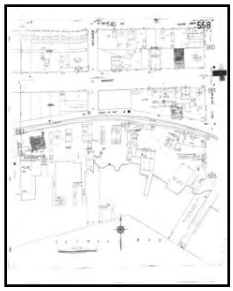

Volume 5, Sheet 558



Volume 5, Sheet 560

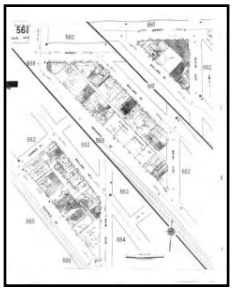

Volume 5, Sheet 561




Volume 5, Sheet 565




Volume 1, Sheet xxxx

1917 Source Sheets

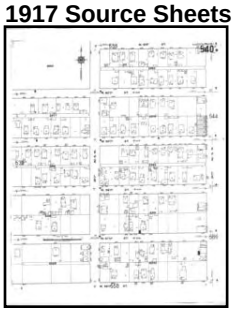


Volume 5, Sheet 540

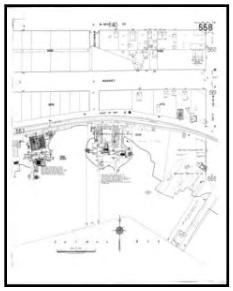

Volume 5, Sheet 558



Volume 5, Sheet 560

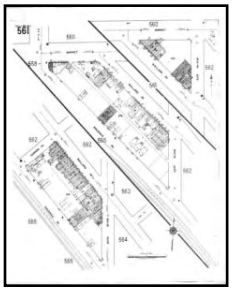

Volume 5, Sheet 561




Volume 5, Sheet 565


1905 Source Sheets



Volume 4, Sheet 383

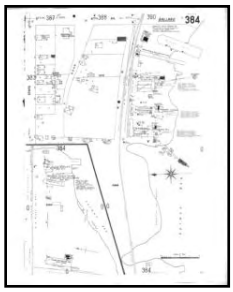


Volume 4, Sheet 384

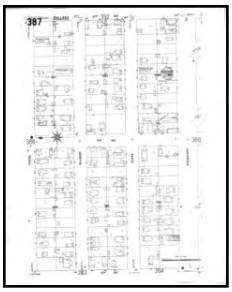

Volume 4, Sheet 387



Volume 4, Sheet 388

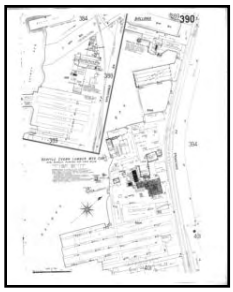

Volume 4, Sheet 390

1968 Certified Sanborn Map



The certified Sanborn Library search results in this report can be authenticated by visiting www.edrnet.com/sanborn and entering the certification number. Only Environmental Data Resources Inc. (EDR) is authorized to grant rights for commercial reproduction of maps by The Sanborn Library LLC, the copyright holder for the collection.


Certification # 5FC5-4657-82AC

Site Name:	Ballard Development Site
Address:	NW Market Street and 24th Avenue NW
City, ST, ZIP:	Seattle WA 98107
Client:	Golder Associates, Inc.
EDR Inquiry:	2842908.3
Order Date:	8/12/2010 1:23:04 PM
Certification #	5FC5-4657-82AC
Copyright:	1968

THE SANBORN LIBRARY LLC Sanborn SEAL OF AUTHENTICITY

This Certified Sanborn Map combines the following sheets.
Outlined areas indicate map sheets within the collection.



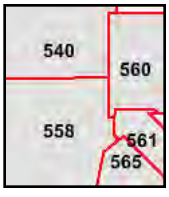

Volume 5, Sheet 540
Volume 5, Sheet 558
Volume 5, Sheet 560
Volume 5, Sheet 561
Volume 5, Sheet 565

0 Feet 150 300 600

N

1950 Certified Sanborn Map



The certified Sanborn Library search results in this report can be authenticated by visiting www.edrnet.com/sanborn and entering the certification number. Only Environmental Data Resources Inc. (EDR) is authorized to grant rights for commercial reproduction of maps by The Sanborn Library LLC, the copyright holder for the collection.


Certification # 5FC5-4657-82AC

Site Name: Ballard Development Site
Address: NW Market Street and 24th Avenue NW
City, ST, ZIP: Seattle WA 98107
Client: Golder Associates, Inc.
EDR Inquiry: 2842908.3
Order Date: 8/12/2010 1:23:04 PM
Certification # 5FC5-4657-82AC
Copyright: 1950

This Certified Sanborn Map combines the following sheets.
Outlined areas indicate map sheets within the collection.

0 Feet 150 300 600



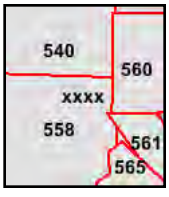

Volume 5, Sheet 540
Volume 5, Sheet 558
Volume 5, Sheet 560
Volume 5, Sheet 561
Volume 5, Sheet 565
Volume 1, Sheet xxxx

N

1917 Certified Sanborn Map




The certified Sanborn Library search results in this report can be authenticated by visiting www.edrnet.com/sanborn and entering the certification number. Only Environmental Data Resources Inc. (EDR) is authorized to grant rights for commercial reproduction of maps by The Sanborn Library LLC, the copyright holder for the collection.

Certification # 5FC5-4657-82AC

Site Name:	Ballard Development Site
Address:	NW Market Street and 24th Avenue NW
City, ST, ZIP:	Seattle WA 98107
Client:	Golder Associates, Inc.
EDR Inquiry:	2842908.3
Order Date:	8/12/2010 1:23:04 PM
Certification #	5FC5-4657-82AC
Copyright:	1917

This Certified Sanborn Map combines the following sheets.
Outlined areas indicate map sheets within the collection.



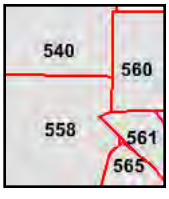

Volume 5, Sheet 540
Volume 5, Sheet 558
Volume 5, Sheet 560
Volume 5, Sheet 561
Volume 5, Sheet 565

0 Feet 150 300 600

N

1905 Certified Sanborn Map



The certified Sanborn Library search results in this report can be authenticated by visiting www.edrnet.com/sanborn and entering the certification number. Only Environmental Data Resources Inc. (EDR) is authorized to grant rights for commercial reproduction of maps by The Sanborn Library LLC, the copyright holder for the collection.


Certification # 5FC5-4657-82AC

Site Name: Ballard Development Site
Address: NW Market Street and 24th Avenue NW
City, ST, ZIP: Seattle WA 98107
Client: Golder Associates, Inc.
EDR Inquiry: 2842908.3
Order Date: 8/12/2010 1:23:04 PM
Certification # 5FC5-4657-82AC
Copyright: 1905

THE SANBORN LIBRARY LLC Sanborn SEAL OF AUTHENTICITY

This Certified Sanborn Map combines the following sheets.
Outlined areas indicate map sheets within the collection.



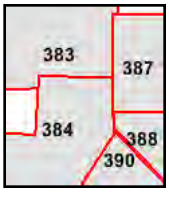

Volume 4, Sheet 383
Volume 4, Sheet 384
Volume 4, Sheet 387
Volume 4, Sheet 388
Volume 4, Sheet 390

0 Feet 150 300 600

N

Ballard Development Site
NW Market Street and 24th Avenue NW
Seattle, WA 98107

Inquiry Number: 2842908.4
August 16, 2010

The EDR Historical Topographic Map Report

EDR® Environmental Data Resources Inc

440 Wheelers Farms Road
Milford, CT 06461
800.352.0050
www.edrnet.com

EDR Historical Topographic Map Report

Environmental Data Resources, Inc.s (EDR) Historical Topographic Map Report is designed to assist professionals in evaluating potential liability on a target property resulting from past activities. EDRs Historical Topographic Map Report includes a search of a collection of public and private color historical topographic maps, dating back to the early 1900s.

Thank you for your business.
Please contact EDR at 1-800-352-0050
with any questions or comments.


Disclaimer - Copyright and Trademark Notice

This Report contains certain information obtained from a variety of public and other sources reasonably available to Environmental Data Resources, Inc. It cannot be concluded from this Report that coverage information for the target and surrounding properties does not exist from other sources. **NO WARRANTY EXPRESSED OR IMPLIED, IS MADE WHATSOEVER IN CONNECTION WITH THIS REPORT. ENVIRONMENTAL DATA RESOURCES, INC. SPECIFICALLY DISCLAIMS THE MAKING OF ANY SUCH WARRANTIES, INCLUDING WITHOUT LIMITATION, MERCHANTABILITY OR FITNESS FOR A PARTICULAR USE OR PURPOSE. ALL RISK IS ASSUMED BY THE USER. IN NO EVENT SHALL ENVIRONMENTAL DATA RESOURCES, INC. BE LIABLE TO ANYONE, WHETHER ARISING OUT OF ERRORS OR OMISSIONS, NEGLIGENCE, ACCIDENT OR ANY OTHER CAUSE, FOR ANY LOSS OF DAMAGE, INCLUDING, WITHOUT LIMITATION, SPECIAL, INCIDENTAL, CONSEQUENTIAL, OR EXEMPLARY DAMAGES. ANY LIABILITY ON THE PART OF ENVIRONMENTAL DATA RESOURCES, INC. IS STRICTLY LIMITED TO A REFUND OF THE AMOUNT PAID FOR THIS REPORT.** Purchaser accepts this Report AS IS. Any analyses, estimates, ratings, environmental risk levels or risk codes provided in this Report are provided for illustrative purposes only, and are not intended to provide, nor should they be interpreted as providing any facts regarding, or prediction or forecast of, any environmental risk for any property. Only a Phase I Environmental Site Assessment performed by an environmental professional can provide information regarding the environmental risk for any property. Additionally, the information provided in this Report is not to be construed as legal advice.

Copyright 2010 by Environmental Data Resources, Inc. All rights reserved. Reproduction in any media or format, in whole or in part, of any report or map of Environmental Data Resources, Inc., or its affiliates, is prohibited without prior written permission.

EDR and its logos (including Sanborn and Sanborn Map) are trademarks of Environmental Data Resources, Inc. or its affiliates. All other trademarks used herein are the property of their respective owners.

Historical Topographic Map

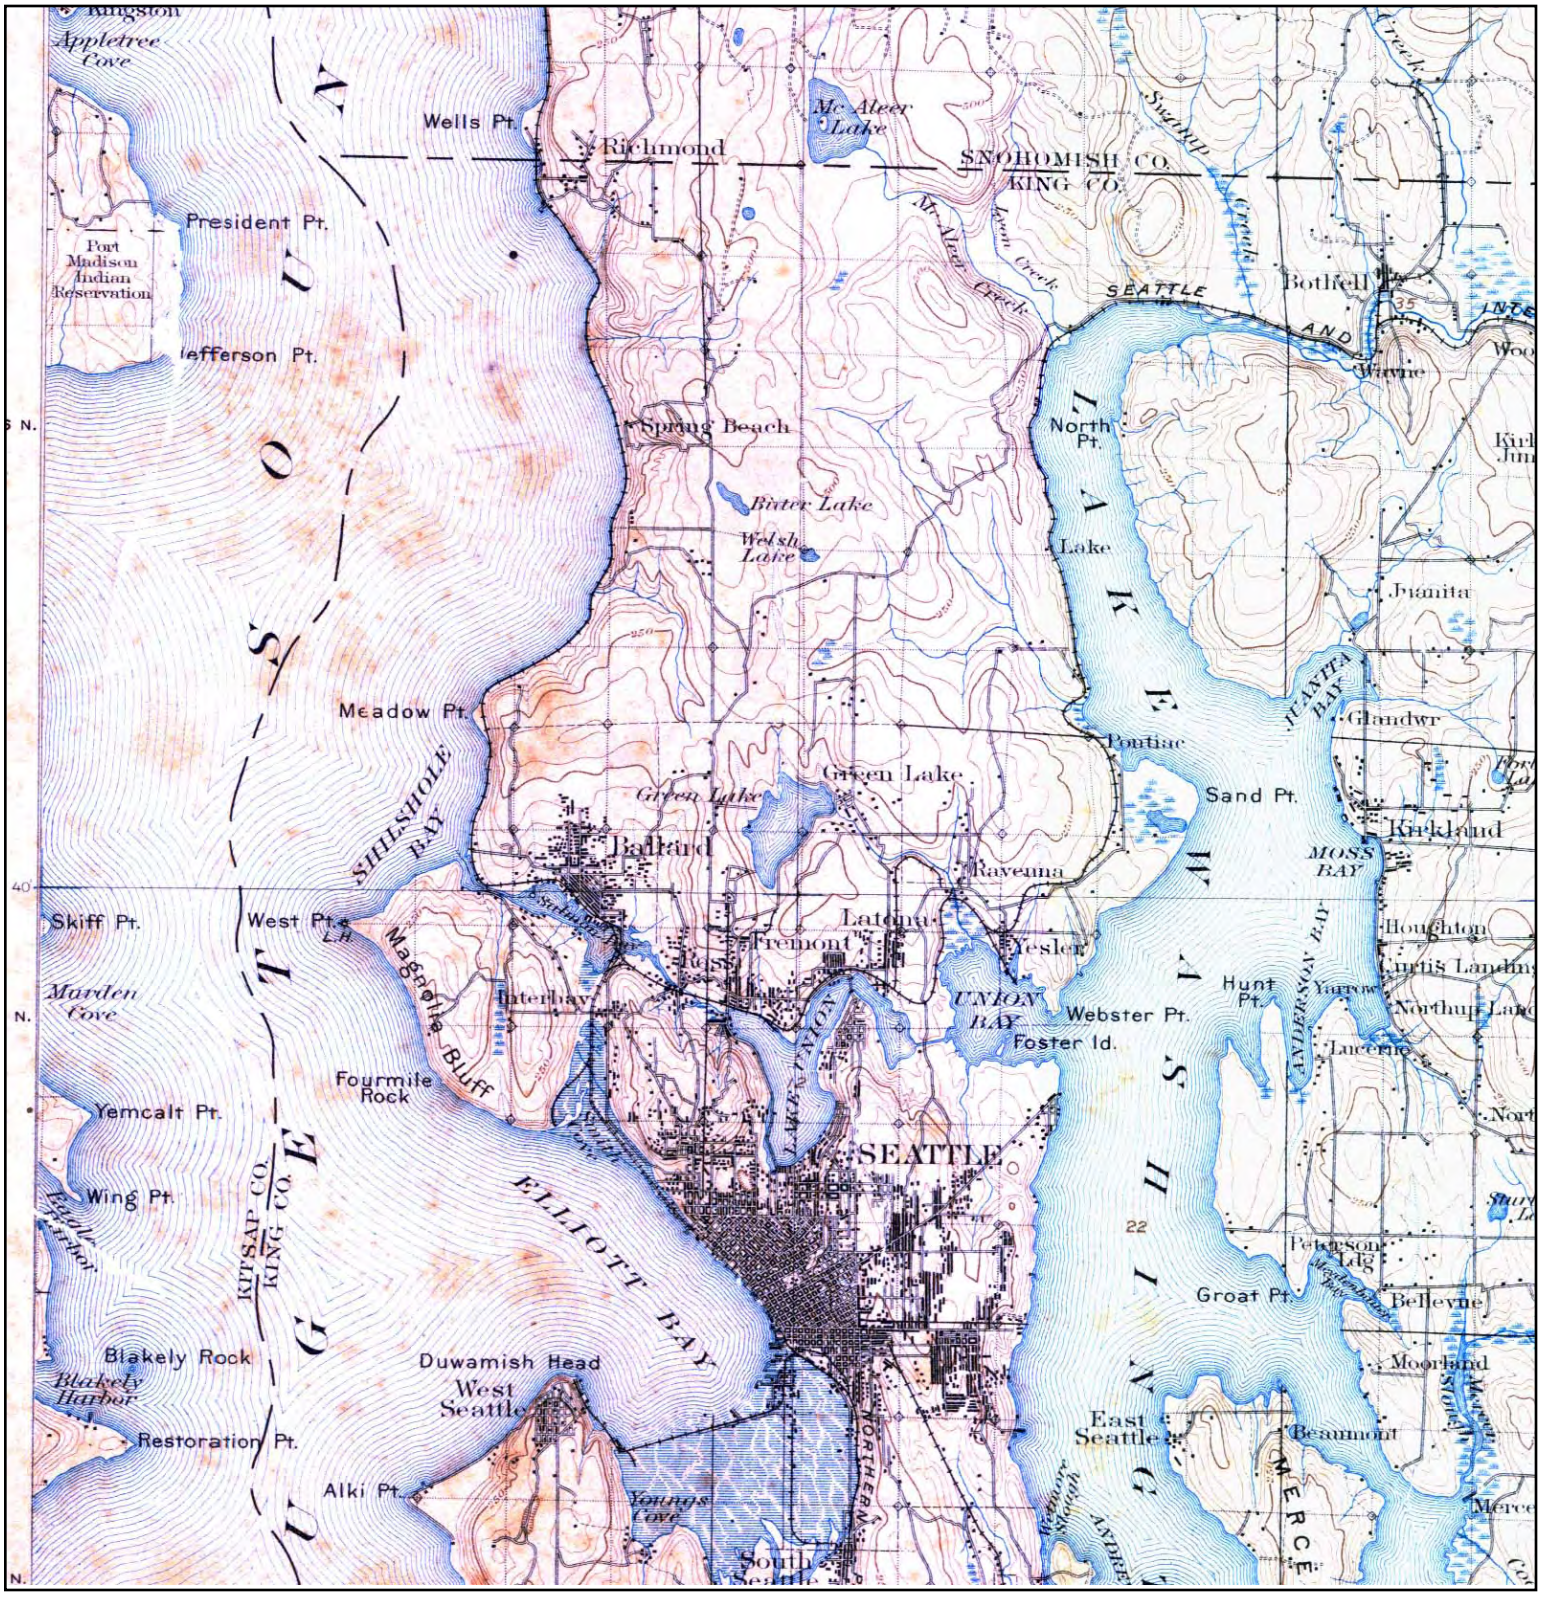

N	TARGET QUAD NAME: Seattle, WA MAP YEAR: 1897 SERIES: 30 SCALE: 1:125,000	SITE NAME: Ballard Development Site ADDRESS: NW Market Street and 24th Avenue NW Seattle, WA 98107 LAT/LONG: 47.6691 / 122.3886	CLIENT: Golder Associates, Inc. CONTACT: Neil Gilham, LG INQUIRY#: 2842908.4 RESEARCH DATE: 08/16/2010

Historical Topographic Map




N	TARGET QUAD NAME: Shilshole Bay, WA MAP YEAR: 1949 SERIES: 7.5 SCALE: 1:24,000	SITE NAME: Ballard Development Site ADDRESS: NW Market Street and 24th Avenue NW Seattle, WA 98107 LAT/LONG: 47.6691 / 122.3886	CLIENT: Golder Associates, Inc. CONTACT: Neil Gilham, LG INQUIRY#: 2842908.4 RESEARCH DATE: 08/16/2010

Historical Topographic Map



N	TARGET QUAD NAME: Shilshole Bay, WA MAP YEAR: 1968 PHOTOREVISED FROM:1949 SERIES: 7.5 SCALE: 1:24,000	SITE NAME: Ballard Development Site ADDRESS: NW Market Street and 24th Avenue NW Seattle, WA 98107 LAT/LONG: 47.6691 / 122.3886	CLIENT: Golder Associates, Inc. CONTACT: Neil Gilham, LG INQUIRY#: 2842908.4 RESEARCH DATE: 08/16/2010

Historical Topographic Map

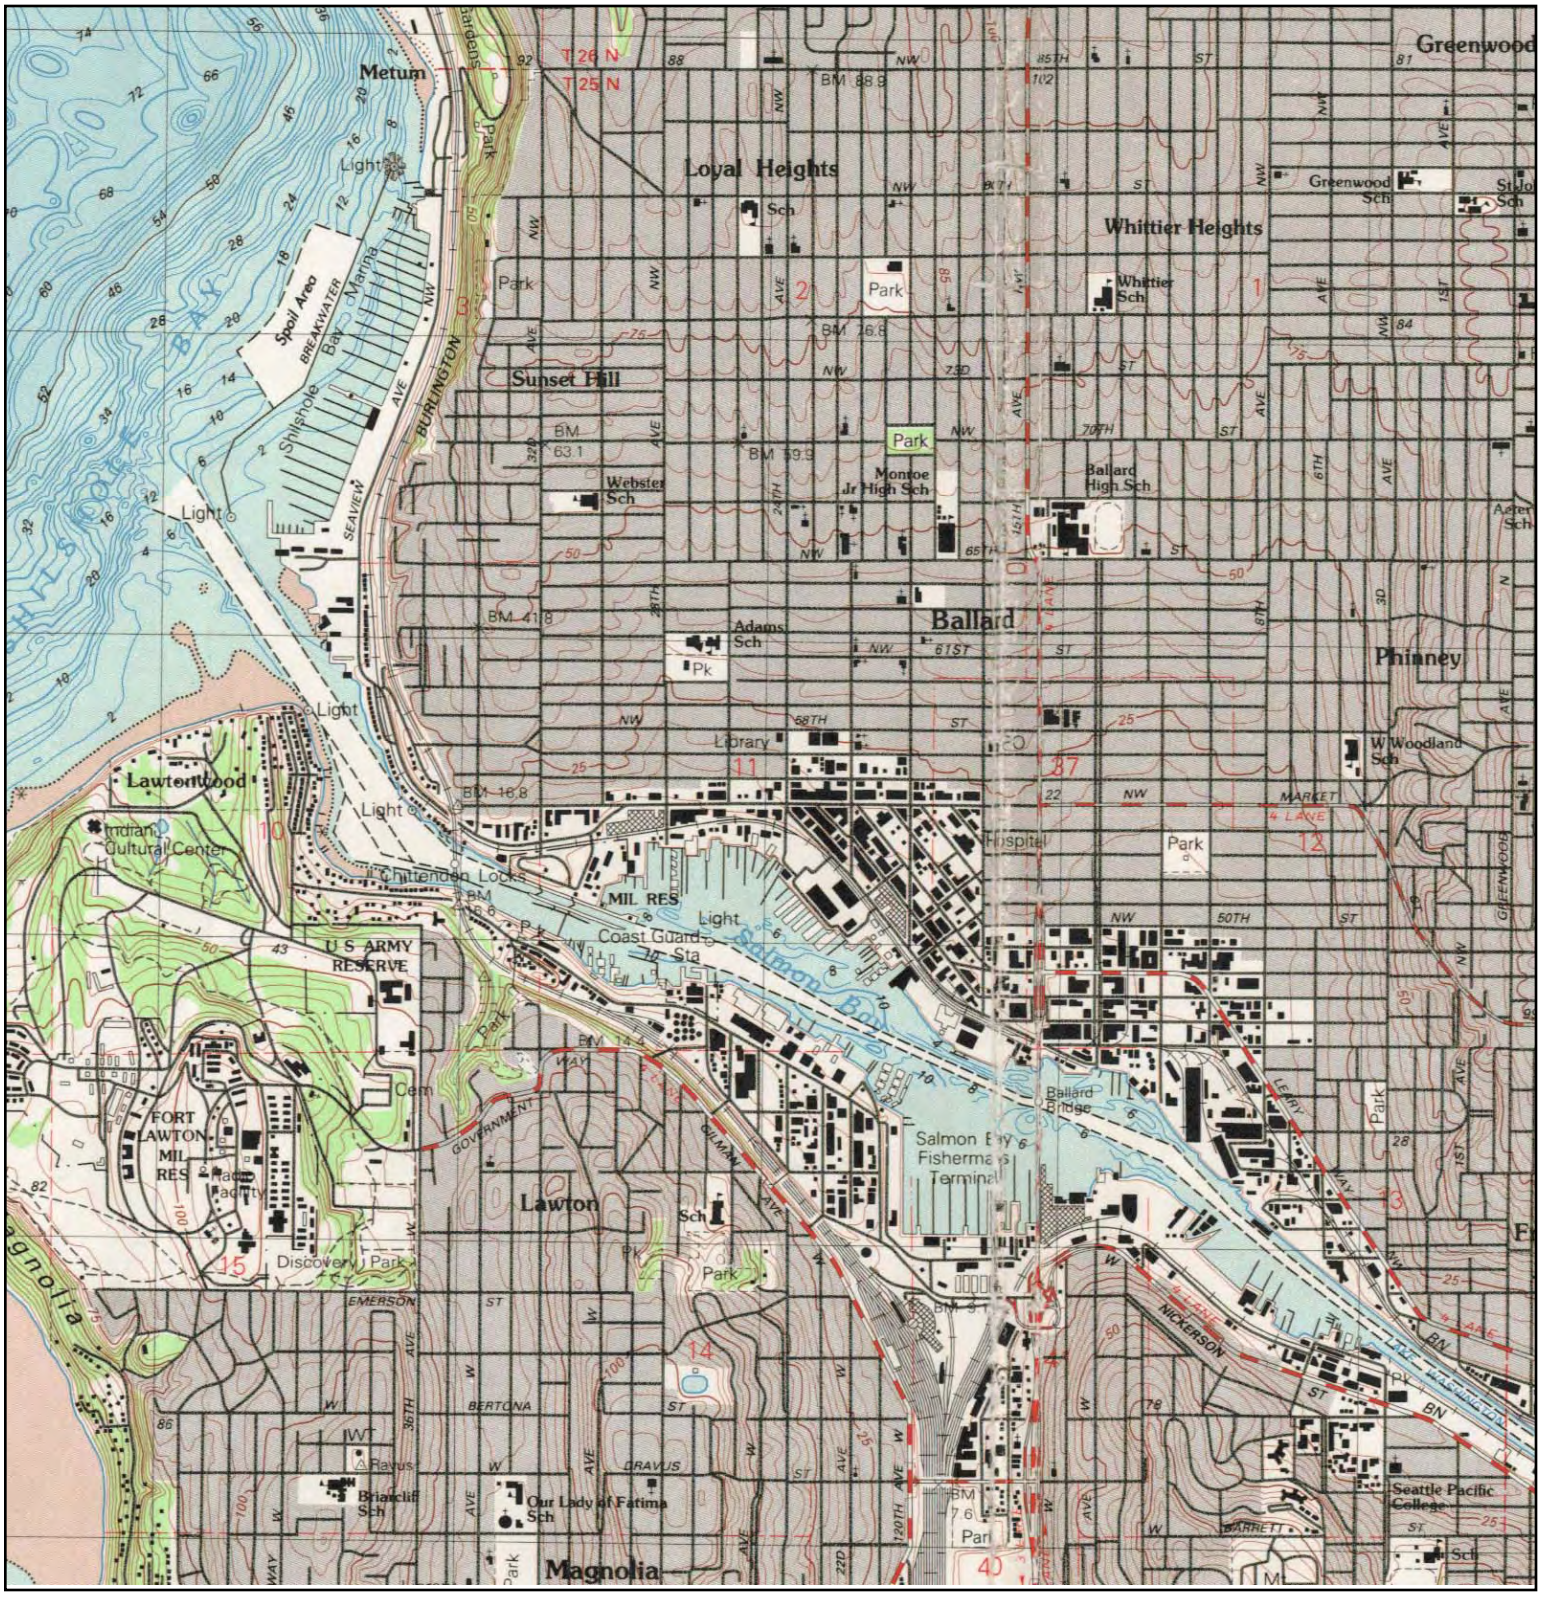

N	TARGET QUAD NAME: Seattle North WA MAP YEAR: 1983 SERIES: 7.5 SCALE: 1:25,000	SITE NAME: Ballard Development Site ADDRESS: NW Market Street and 24th Avenue NW Seattle, WA 98107 LAT/LONG: 47.6691 / 122.3886	CLIENT: Golder Associates, Inc. CONTACT: Neil Gilham, LG INQUIRY#: 2842908.4 RESEARCH DATE: 08/16/2010

Ballard Development Site
NW Market Street and 24th Avenue NW
Seattle, WA 98107

Inquiry Number: 2842908.6
August 17, 2010

The EDR-City Directory Abstract

Environmental Data Resources Inc

440 Wheelers Farms Road
Milford, CT 06461
800.352.0050
www.edrnet.com

TABLE OF CONTENTS

SECTION

Executive Summary

Findings

Thank you for your business.
Please contact EDR at 1-800-352-0050
with any questions or comments.

Disclaimer - Copyright and Trademark Notice

This Report contains certain information obtained from a variety of public and other sources reasonably available to Environmental Data Resources, Inc. It cannot be concluded from this Report that coverage information for the target and surrounding properties does not exist from other sources. **NO WARRANTY EXPRESSED OR IMPLIED, IS MADE WHATSOEVER IN CONNECTION WITH THIS REPORT. ENVIRONMENTAL DATA RESOURCES, INC. SPECIFICALLY DISCLAIMS THE MAKING OF ANY SUCH WARRANTIES, INCLUDING WITHOUT LIMITATION, MERCHANTABILITY OR FITNESS FOR A PARTICULAR USE OR PURPOSE. ALL RISK IS ASSUMED BY THE USER. IN NO EVENT SHALL ENVIRONMENTAL DATA RESOURCES, INC. BE LIABLE TO ANYONE, WHETHER ARISING OUT OF ERRORS OR OMISSIONS, NEGLIGENCE, ACCIDENT OR ANY OTHER CAUSE, FOR ANY LOSS OR DAMAGE, INCLUDING, WITHOUT LIMITATION, SPECIAL, INCIDENTAL, CONSEQUENTIAL, OR EXEMPLARY DAMAGES. ANY LIABILITY ON THE PART OF ENVIRONMENTAL DATA RESOURCES, INC. IS STRICTLY LIMITED TO A REFUND OF THE AMOUNT PAID FOR THIS REPORT.** Purchaser accepts this Report "AS IS". Any analyses, estimates, ratings, environmental risk levels or risk codes provided in this Report are provided for illustrative purposes only, and are not intended to provide, nor should they be interpreted as providing any facts regarding, or prediction orforecast of, any environmental risk for any property. Only a Phase I Environmental Site Assessment performed by an environmental professional can provide information regarding the environmental risk for any property. Additionally, the information provided in this Report is not to be construed as legal advice.

Copyright 2009 by Environmental Data Resources, Inc. All rights reserved. Reproduction in any media or format, in whole or in part, of any report or map of Environmental Data Resources, Inc. or its affiliates is prohibited without prior written permission.

EDR and its logos (including Sanborn and Sanborn Map) are trademarks of Environmental Data Resources, Inc. or its affiliates. All other trademarks used herein are the property of their respective owners.

2009 Enhancements to EDR City Directory Abstract

New for 2009, the EDR City Directory Abstract has been enhanced with additional information and features. These enhancements will make your city directory research process more efficient, flexible, and insightful than ever before. The enhancements will improve the options for selecting adjoining properties, and will speed up your review of the report.

City Directory Report. Three important enhancements have been made to the EDR City Directory Abstract:

1. *Executive Summary.* The report begins with an Executive Summary that lists the sources consulted in the preparation of the report. Where available, a parcel map is also provided within the report, showing the locations of properties researched.

2. *Page Images.* Where available, the actual page source images will be included in the Appendix, so that you can review them for information that may provide additional insight. EDR has copyright permission to include these images.

3. *Findings Listed by Location.* Another useful enhancement is that findings are now grouped by address. This will significantly reduce the time you need to review your abstracts. Findings are provided under each property address, listed in reverse chronological order and referencing the source for each entry.

Options for Selecting Adjoining Properties. Ensuring that the right adjoining property addresses are searched is one of the biggest challenges that environmental professionals face when conducting city directory historical research. EDR's new enhancements make it easier for you to meet this challenge. Now, when you place an order for the EDR City Directory Abstract, you have the following choices for determining which addresses should be researched.

1. *You Select Addresses and EDR Selects Addresses.* Use the "Add Another Address" feature to specify the addresses you want researched. Your selections will be supplemented by addresses selected by EDR researchers using our established research methods. Where available, a digital map will be shown, indicating property lines overlaid on a color aerial photo and their corresponding addresses. Simply use the address list below the map to check off which properties shown on the map you want to include. You may also select other addresses using the "Add Another Address" feature at the bottom of the list.

2. *EDR Selects Addresses.* Choose this method if you want EDR's researchers to select the addresses to be researched for you, using our established research methods.

3. *You Select Addresses.* Use this method for research based solely on the addresses you select or enter into the system.

4. *Hold City Directory Research Option.* If you choose to select your own adjoining addresses, you may pause production of your EDR City Directory Abstract report until you have had a chance to look at your other EDR reports and sources. Sources for property addresses include: your Certified Sanborn Map Report may show you the location of property addresses; the new EDR Property Tax Map Report may show the location of property addresses; and your field research can supplement these sources with additional address information. To use this capability, simply click "Hold City Directory research" box under "Other Options" at the bottom of the page. Once you have determined what addresses you want researched, go to your EDR Order Status page, select the EDR City Directory Abstract, and enter the addresses and submit for production.

Questions? Contact your EDR representative at 800-352-0050. For more information about all of EDR's 2009 report and service enhancements, visit www.edrnet.com/2009enhancements

EXECUTIVE SUMMARY

DESCRIPTION

Environmental Data Resources, Inc.'s (EDR) City Directory Abstract is a screening tool designed to assist environmental professionals in evaluating potential liability on a target property resulting from past activities. EDR's City Directory Abstract includes a search and abstract of available city directory data. For each address, the directory lists the name of the corresponding occupant at five year intervals.

Business directories including city, cross reference and telephone directories were reviewed, if available, at approximately five year intervals for the years spanning 1920 through 2005. This report compiles information gathered in this review by geocoding the latitude and longitude of properties identified and gathering information about properties within 660 feet of the target property.

A summary of the information obtained is provided in the text of this report.

RECORD SOURCES

EDR is licensed to reproduce certain City Directory works. Reproduction of City Directories without permission of the publisher may be a violation of copyright.



RESEARCH SUMMARY

The following research sources were consulted in the preparation of this report. An "X" indicates where information was identified in the source and provided in this report.

Year	Source	TP	Adjoining	Text Abstract	Source Image
2005	Cole Information Services	-	X	X	-
1996	R.L. Polk Co. Publishers	-	X	X	X
1991	R.L Polk Co Publishers	-	-	-	-
1990	R.L. Polk Co. Publishers	-	X	X	X
1986	R.L. Polk Co. Publishers	-	X	X	X
1985	R.L Polk Co Publishers	-	-	-	-
1981	R. L. Polk Co. Publisher	-	-	-	-
1980	R.L. Polk Co. Publishers	-	X	X	X
1977	R.L. Polk Co. Publishers	-	-	-	-
1975	R.L. Polk Co. Publishers	-	X	X	X
1971	Pacific Northwest Bell Telephone Company	-	-	-	-
1970	R.L. Polk Co Publishers	-	X	X	X
1969	R.L. Polk Co. Publishers	-	-	-	-
1966	R.L. Polk Co Publishers	-	X	X	X

EXECUTIVE SUMMARY

Year	Source	TP	Adjoining	Text Abstract	Source Image
1960	R.L. Polk Co Publishers	-	X	X	X
1955	R.L. Polk Co Publishers	-	X	X	X
1951	R.L. Polk Co Publishers	-	X	X	X
1944	Pacific Telephone Telegraph Co	-	-	-	-
	Pacific Telephone Telegraph Co	-	X	X	-
1940	R.L. Polk Co publishers	-	-	-	-
	R.L. Polk Co publishers	-	X	X	X
1935	R.L. Polk Co Publishers	-	-	-	-
1930	R.L. Polk Co Publishers	-	-	-	-
1925	R.L. Polk Co Publishers	-	-	-	-
	R.L. Polk Co Publishers	-	X	X	-
1920	R.L. Polk Co Publishers	-	-	-	-

EXECUTIVE SUMMARY

SELECTED ADDRESSES

The following addresses were selected by the client, for EDR to research. An "X" indicates where information was identified.

Address	*Type*	*Findings*
2320 NW Market Street	Client Entered	X
2322 NW Market Street	Client Entered	X
2324 NW Market Street	Client Entered	X
2400 NW Market Street	Client Entered	
2401 NW Market Street	Client Entered	X
2412 NW Market Street	Client Entered	X
2424 NW Market Street	Client Entered	
2428 NW Market Street	Client Entered	X
2436 NW Market Street	Client Entered	X
5500 24th Avenue NW	Client Entered	
5505 24th Avenue NW	Client Entered	X
5509 24th Avenue NW	Client Entered	X
5510 24th Avenue NW	Client Entered	
5511 24th Avenue NW	Client Entered	X
5513 24th Avenue NW	Client Entered	
5515 24th Avenue NW	Client Entered	X
5600 24th Avenue NW	Client Entered	X
5601 24th Avenue NW	Client Entered	X
5603 24th Avenue NW	Client Entered	X
5604 24th Avenue NW	Client Entered	X
5605 24th Avenue NW	Client Entered	X
5607 24th Avenue NW	Client Entered	X
5609 24th Avenue NW	Client Entered	X
5615 24th Avenue NW	Client Entered	X
2260 NW 56th Street	Client Entered	
2261 NW 56th Street	Client Entered	
2400 NW 56th Street	Client Entered	
2401 NW 56th Street	Client Entered	X
2412 NW 56th Street	Client Entered	X
2417 NW 56th Street	Client Entered	X

Address	***Type***	***Findings***
2421 NW 56th Street	Client Entered	X
2429 NW 56th Street	Client Entered	X
2431 NW 56th Street	Client Entered	
2437 NW 56th Street	Client Entered	X

FINDINGS

TARGET PROPERTY INFORMATION

ADDRESS

NW Market Street and 24th Avenue NW
Seattle, WA 98107

FINDINGS DETAIL

Target Property research detail.

No Addresses Found

FINDINGS

ADJOINING PROPERTY DETAIL

The following Adjoining Property addresses were researched for this report. Detailed findings are provided for each address.

24th Avenue NW

5505 24th Avenue NW

Year	Uses	Source	
2005	Market Street Texaco	Cole Information Services	
1996	MARKET STREET TEXACO	R.L. Polk Co. Publishers	Image pg. A26
1986	Scottys Shell Service gas sta	R.L. Polk Co. Publishers	Image pg. A20
1980	Scottys Shell Service gas at	R.L. Polk Co. Publishers	Image pg. A17
1975	Hansens Shell Service	R.L. Polk Co. Publishers	Image pg. A14
1970	HANSENS SHELL SERVICE GAS STsu	R.L. Polk Co Publishers	Image pg. A11
1966	HANSENS SHELL SERVICE GAS STsu	R.L. Polk Co Publishers	Image pg. A7
1955	Hansens Shell Serv gas sta	R.L. Polk Co Publishers	Image pg. A5
1951	Smiling Jacks Serv gas sta	R.L. Polk Co Publishers	Image pg. A4
1944	Smith Richd M gas sta	Pacific Telephone Telegraph Co	
1940	Smith Richd M gas sta	R.L. Polk Co publishers	Image pg. A1
1925	DAHL Jno A Julia driver h	R.L. Polk Co Publishers	

5509 24th Avenue NW

Year	Uses	Source	
1975	Electric Appliance Shop	R.L. Polk Co. Publishers	Image pg. A14
1955	Gerkes Music House	R.L. Polk Co Publishers	Image pg. A5
	Brown Gene Typewriter Co	R.L. Polk Co Publishers	Image pg. A5
1944	Bergin Danl A restr	Pacific Telephone Telegraph Co	
1940	Bergin Dani A restr	R.L. Polk Co publishers	Image pg. A1
1925	Gerke Jno Tessie music dlr	R.L. Polk Co Publishers	

5511 24th Avenue NW

Year	Uses	Source	
1986	Lynch Jack Stores Inc tv & appls	R.L. Polk Co. Publishers	Image pg. A20
1980	Gerkes tv & appls	R.L. Polk Co. Publishers	Image pg. A17
1975	Gerkee tv & apple	R.L. Polk Co. Publishers	Image pg. A14
	Electrappliance appl repr	R.L. Polk Co. Publishers	Image pg. A14
1970	ELECTRA APPLIANCES APPL REPR SU	R.L. Polk Co Publishers	Image pg. A11
	GERKES TV & HSEHOLD APPLS SU	R.L. Polk Co Publishers	Image pg. A11
1966	GERKES INC TV & HSEHOLD APPLS SU	R.L. Polk Co Publishers	Image pg. A7

FINDINGS

Year	Uses	Source	
1966	BROWN GENE TYPEWRITER CO REPRS SU	R.L. Polk Co Publishers	Image pg. A7
1960	Gerkes Inc pianos organs hseliold appi A SU	R.L. Polk Co Publishers	Image pg. A6
	Brown Gene Typewriter Co reprs A SU	R.L. Polk Co Publishers	Image pg. A6
1951	Gerhes Music House	R.L. Polk Co Publishers	Image pg. A4
1944	Gerkes t Music House	Pacific Telephone Telegraph Co	
	Burton A L piano tuner	Pacific Telephone Telegraph Co	
1940	Gerkes Music House	R.L. Polk Co publishers	Image pg. A1

5600 24th Avenue NW

Year	Uses	Source	
2005	Egl Frtrn Il Order of Bird Aeride	Cole Information Services	
1996	FRATERNAL ORDER OP	R.L. Polk Co. Publishers	Image pg. A26
	EAGLES	R.L. Polk Co. Publishers	Image pg. A26
1990	Eagles Hall	R.L. Polk Co. Publishers	Image pg. A23
	Ballard Aerie No 172 Auxiliary FOE org benevolent	R.L. Polk Co. Publishers	Image pg. A23
	Eagles Club	R.L. Polk Co. Publishers	Image pg. A23
	Scandinavian Fraternity Of America	R.L. Polk Co. Publishers	Image pg. A23
1986	Eagles Hall	R.L. Polk Co. Publishers	Image pg. A20
	Ballard Aerie No 172 Auxiliary FOE org benevolent	R.L. Polk Co. Publishers	Image pg. A20
	Eagles Club	R.L. Polk Co. Publishers	Image pg. A20
	Scandinavian Fraternity Of America	R.L. Polk Co. Publishers	Image pg. A20
1980	Eagles Hall	R.L. Polk Co. Publishers	Image pg. A17
	Ballard Aerie No 172 Auxiliary FOE org benevolent	R.L. Polk Co. Publishers	Image pg. A17
	Eagles Club	R.L. Polk Co. Publishers	Image pg. A17
	Scandinavian Fraternity Of America	R.L. Polk Co. Publishers	Image pg. A17
1975	Aerie No 172 F 0 E	R.L. Polk Co. Publishers	Image pg. A14
	Eagles Club	R.L. Polk Co. Publishers	Image pg. A14
	Scandinavian Fraternity Of America	R.L. Polk Co. Publishers	Image pg. A14
	Finnish Brotherhood No 11 social club	R.L. Polk Co. Publishers	Image pg. A14
	Ballard Aerie No 172 Auxiliary FOE	R.L. Polk Co. Publishers	Image pg. A14
	Eagles Hall	R.L. Polk Co. Publishers	Image pg. A14
1970	EAGLES HALL SU	R.L. Polk Co Publishers	Image pg. A11
	BALLARD AERIE NO	R.L. Polk Co Publishers	Image pg. A11
	AUXILIARY FOE EAGLES CLUB SU	R.L. Polk Co Publishers	Image pg. A11
	SCANDINAVIAN FRATERNITY OF	R.L. Polk Co Publishers	Image pg. A11
	AMERICA	R.L. Polk Co Publishers	Image pg. A11

FINDINGS

Year	Uses	Source	
1970	FRATERNAL ORDER OF EAGLES AERIE NO 172 SU	R.L. Polk Co Publishers	Image pg. A11
1966	FRATERNAL ORDER OF EAGLES HALL SU	R.L. Polk Co Publishers	Image pg. A7
	BALLARD AERIE NO	R.L. Polk Co Publishers	Image pg. A7
	FOE SU	R.L. Polk Co Publishers	Image pg. A7
	BALLARD AERIE NO	R.L. Polk Co Publishers	Image pg. A7
	AUXILIARY FOE EAGLES CLUB SU	R.L. Polk Co Publishers	Image pg. A7
	SCANDINAVIAN FRATERNITY	R.L. Polk Co Publishers	Image pg. A7
	OF AMERICA	R.L. Polk Co Publishers	Image pg. A7
1960	Fraternal Order of Eagles Hall a SU	R.L. Polk Co Publishers	Image pg. A6
	Eagles Club A SU	R.L. Polk Co Publishers	Image pg. A6
	FOE A SU	R.L. Polk Co Publishers	Image pg. A6
	Ballad Aerie No	R.L. Polk Co Publishers	Image pg. A6
	Auxiliary	R.L. Polk Co Publishers	Image pg. A6
	Scandinavian Fraternity of	R.L. Polk Co Publishers	Image pg. A6
	America	R.L. Polk Co Publishers	Image pg. A6
	Ballad Aerie No	R.L. Polk Co Publishers	Image pg. A6
1955	Fraternal Order of Eagles Hall	R.L. Polk Co Publishers	Image pg. A5
1951	Ballard Aerie No 172 FOE	R.L. Polk Co Publishers	Image pg. A4
	Ballard Aerie No	R.L. Polk Co Publishers	Image pg. A4
	FOE Auxiliary	R.L. Polk Co Publishers	Image pg. A4
	Ballard Post No	R.L. Polk Co Publishers	Image pg. A4
	Eagles Club Ballard bor	R.L. Polk Co Publishers	Image pg. A4
	Eagles Home	R.L. Polk Co Publishers	Image pg. A4
	Fraternal Order of	R.L. Polk Co Publishers	Image pg. A4
	Eagles Hall	R.L. Polk Co Publishers	Image pg. A4
	Scandinavian Fraternity	R.L. Polk Co Publishers	Image pg. A4
	of Am	R.L. Polk Co Publishers	Image pg. A4
	United Steelwkrs Union	R.L. Polk Co Publishers	Image pg. A4
	Local No	R.L. Polk Co Publishers	Image pg. A4
1944	Eagles Home	Pacific Telephone Telegraph Co	
	Fraternal Order of Eagles	Pacific Telephone Telegraph Co	
	Ballard Aerie	Pacific Telephone Telegraph Co	
	Eagles Club	Pacific Telephone Telegraph Co	
1940	New Eagles Building	R.L. Polk Co publishers	Image pg. A1
	Fraternal Order of Eagles	R.L. Polk Co publishers	Image pg. A1
	Ballard Aerie	R.L. Polk Co publishers	Image pg. A1
	Eagles Club	R.L. Polk Co publishers	Image pg. A1

FINDINGS

5601 24th Avenue NW

Year	Uses	Source	
2005	Blkesport Inc	Cole Information Services	
1996	WED 0 WOOD CYCLE	R.L. Polk Co. Publishers	Image pg. A26
1990	Hawley Realty	R.L. Polk Co. Publishers	Image pg. A23
1986	Hawley Realty	R.L. Polk Co. Publishers	Image pg. A20
1980	Seattle Rail & Hobby Inc hobbies	R.L. Polk Co. Publishers	Image pg. A17
1975	Kimbele C Kim Sales Co	R.L. Polk Co. Publishers	Image pg. A14
1966	KEYSERS FLOWERS & GIFTS FLORISTS SU	R.L. Polk Co Publishers	Image pg. A7
1960	Keysers Flowers & Gifts florists A SU	R.L. Polk Co Publishers	Image pg. A6
1955	Keysers Flowers & Gifts	R.L. Polk Co Publishers	Image pg. A5
1951	Keysers Flowers & Gifts	R.L. Polk Co Publishers	Image pg. A4

5603 24th Avenue NW

Year	Uses	Source	
1990	Sound Massage Clinic	R.L. Polk Co. Publishers	Image pg. A23
1986	Vacant	R.L. Polk Co. Publishers	Image pg. A20
1980	Hawley Realty	R.L. Polk Co. Publishers	Image pg. A17
1970	OPEN PAGE BOOK SHOP SU	R.L. Polk Co Publishers	Image pg. A11
1966	WILLIAMS HEATING OILS INC FUEL OIL SU	R.L. Polk Co Publishers	Image pg. A7
1960	Williams Htg Oils Inc fuel A SU	R.L. Polk Co Publishers	Image pg. A6
1955	TV Mart	R.L. Polk Co Publishers	Image pg. A5
1951	Toddler Shop IDE	R.L. Polk Co Publishers	Image pg. A4
	Rickert Helen Distinctive	R.L. Polk Co Publishers	Image pg. A4
	Apparel br HE	R.L. Polk Co Publishers	Image pg. A4
	Bnickleys Infant	R.L. Polk Co Publishers	Image pg. A4

5604 24th Avenue NW

Year	Uses	Source	
1940	Hawver Billie Mrs gro and	R.L. Polk Co publishers	Image pg. A2
	Hawver Lloyd V	R.L. Polk Co publishers	Image pg. A2

5605 24th Avenue NW

Year	Uses	Source	
1990	Sandersons Chiropractic Clinic	R.L. Polk Co. Publishers	Image pg. A23
	Sanderson Steven D chiro	R.L. Polk Co. Publishers	Image pg. A23
	Miller John S chiro	R.L. Polk Co. Publishers	Image pg. A23
1986	Sandersons Chiropractic Clinic	R.L. Polk Co. Publishers	Image pg. A20
	Sanderson Steven D chiro	R.L. Polk Co. Publishers	Image pg. A20

FINDINGS

Year	Uses	Source	
1980	Sandersons Chiropractic Clinic	R.L. Polk Co. Publishers	Image pg. A17
1970	P P G INDUSTRIES INC BR PAINT SU	R.L. Polk Co Publishers	Image pg. A11
1966	PITTSBURGH PLATE GLASS CO BR PAINT SU	R.L. Polk Co Publishers	Image pg. A7
1960	Pittsburgh Plate Glass Co paint A SU	R.L. Polk Co Publishers	Image pg. A6
1955	Pittsburgh Plate Glass Co	R.L. Polk Co Publishers	Image pg. A5
	paint	R.L. Polk Co Publishers	Image pg. A5
1951	Pittsburgh Plate Glass Co	R.L. Polk Co Publishers	Image pg. A4
1940	Constantine Mike N gro	R.L. Polk Co publishers	Image pg. A2
	and beer parlor	R.L. Polk Co publishers	Image pg. A2

5607 24th Avenue NW

Year	Uses	Source	
1996	HAWLEY REALTY	R.L. Polk Co. Publishers	Image pg. A26
1951	Nelson Sewing Macb Co	R.L. Polk Co Publishers	Image pg. A4

5609 24th Avenue NW

Year	Uses	Source	
2005	Ballard Office Supply	Cole Information Services	
	Origin Development	Cole Information Services	
1996	BALLARD OFFICE SUPPLY	R.L. Polk Co. Publishers	Image pg. A26
1990	Ballard Office Supply ret sls	R.L. Polk Co. Publishers	Image pg. A23
1986	Ballard Office Supply ret sas	R.L. Polk Co. Publishers	Image pg. A20
1980	Ballard Office Supply	R.L. Polk Co. Publishers	Image pg. A17
1975	Professional Mixology School	R.L. Polk Co. Publishers	Image pg. A14
1970	LEES VIRGINIA FABRIC & SEWING CENTER SU	R.L. Polk Co Publishers	Image pg. A11
1966	BALLARD SPEED WASH SELF SERV LNDRY SU	R.L. Polk Co Publishers	Image pg. A7
1960	Ballard Speed Wash self serv A SU	R.L. Polk Co Publishers	Image pg. A6
1955	Ballard Laundromnat	R.L. Polk Co Publishers	Image pg. A5
1951	Ballard Laundromat HE	R.L. Polk Co Publishers	Image pg. A4

5615 24th Avenue NW

Year	Uses	Source	
1990	Vacant	R.L. Polk Co. Publishers	Image pg. A23
1986	Chucks Ballard Service gas sta	R.L. Polk Co. Publishers	Image pg. A20
1980	Chucks Ballard Arco gas at	R.L. Polk Co. Publishers	Image pg. A17
1975	Rapps Bob Arco Service	R.L. Polk Co. Publishers	Image pg. A14
1970	RAPPS BOB RICHFIELD SERVICE SU	R.L. Polk Co Publishers	Image pg. A11
1966	TOBYS RICHFIELD SERVICE SU	R.L. Polk Co Publishers	Image pg. A7

FINDINGS

Year	Uses	Source	
1960	Tobys Richfield Serv A SU	R.L. Polk Co Publishers	Image pg. A6
1955	Dons Richfield Serv gas sta	R.L. Polk Co Publishers	Image pg. A5
1951	Dons Richfield gas sta	R.L. Polk Co Publishers	Image pg. A4

NW 56th Street

2401 NW 56th Street

Year	Uses	Source	
1940	Halls Transfer	R.L. Polk Co publishers	Image pg. A3

2412 NW 56th Street

Year	Uses	Source	
1990	Parking Lot	R.L. Polk Co. Publishers	Image pg. A24
1986	Parking Lot	R.L. Polk Co. Publishers	Image pg. A21
1980	Parking Lot	R.L. Polk Co. Publishers	Image pg. A18
1975	Rutssell Rodyn	R.L. Polk Co. Publishers	Image pg. A15
	Apartments	R.L. Polk Co. Publishers	Image pg. A15
	Vacant	R.L. Polk Co. Publishers	Image pg. A15
	Berge Carl	R.L. Polk Co. Publishers	Image pg. A15
	Irwin Lawrence Jr	R.L. Polk Co. Publishers	Image pg. A15
	Irwin Victoria	R.L. Polk Co. Publishers	Image pg. A15
	Irwin Lawrence	R.L. Polk Co. Publishers	Image pg. A15
	Irwin Juanita	R.L. Polk Co. Publishers	Image pg. A15
1970	VACANT	R.L. Polk Co Publishers	Image pg. A12
	CRUMPACKER ALTON T SU	R.L. Polk Co Publishers	Image pg. A12
	HESTEKIND ERNIE	R.L. Polk Co Publishers	Image pg. A12
	APARTMENTS	R.L. Polk Co Publishers	Image pg. A12
	DOLEQUK JOSEPH F	R.L. Polk Co Publishers	Image pg. A12
	VACANT	R.L. Polk Co Publishers	Image pg. A12
	VACANT	R.L. Polk Co Publishers	Image pg. A12
	BERGE CARL	R.L. Polk Co Publishers	Image pg. A12
	TGORVE MARTIN	R.L. Polk Co Publishers	Image pg. A12
1966	STRINGHAM PHILLIP H	R.L. Polk Co Publishers	Image pg. A8
	APARTMENTS	R.L. Polk Co Publishers	Image pg. A8
	KLINDWORTH PHILLIP	R.L. Polk Co Publishers	Image pg. A8
	ANDEPSON EINAR	R.L. Polk Co Publishers	Image pg. A8
	HOBUCKET TYLER JR	R.L. Polk Co Publishers	Image pg. A8
	BERGE CARL	R.L. Polk Co Publishers	Image pg. A8
	VACANT	R.L. Polk Co Publishers	Image pg. A8

FINDINGS

Year	Uses	Source	
1966	ANDERSON GARY R B HOLM LYDIA K SU	R.L. Polk Co Publishers	Image pg. A8
	VACANT	R.L. Polk Co Publishers	Image pg. A8
1940	Apartments	R.L. Polk Co publishers	Image pg. A3
	Erickson Gunner	R.L. Polk Co publishers	Image pg. A3
	Lam May Mrs	R.L. Polk Co publishers	Image pg. A3
	Lemmon Tharold	R.L. Polk Co publishers	Image pg. A3
	Whitaker Cletus	R.L. Polk Co publishers	Image pg. A3

2417 NW 56th Street

Year	Uses	Source	
1940	Cannon Chas H	R.L. Polk Co publishers	Image pg. A3

2421 NW 56th Street

Year	Uses	Source	
1940	Trettevik John	R.L. Polk Co publishers	Image pg. A3

2429 NW 56th Street

Year	Uses	Source	
1940	Ogle Wm	R.L. Polk Co publishers	Image pg. A3

2437 NW 56th Street

Year	Uses	Source	
1966	WILLIAMS JOHN su	R.L. Polk Co Publishers	Image pg. A8
1940	Forster Otto L	R.L. Polk Co publishers	Image pg. A3

NW Market Street

2320 NW Market Street

Year	Uses	Source	
1990	Norway Knits imported yarn	R.L. Polk Co. Publishers	Image pg. A25
1986	Norway Knits imported yarn	R.L. Polk Co. Publishers	Image pg. A22
1980	Norway Knits imported yam	R.L. Polk Co. Publishers	Image pg. A19
1966	VACANT	R.L. Polk Co Publishers	Image pg. A9

2322 NW Market Street

Year	Uses	Source	
2005	Kitchenn Things	Cole Information Services	
1996	KITCHEN N THINGS	R.L. Polk Co. Publishers	Image pg. A27
1990	Kitchen n Things Inc	R.L. Polk Co. Publishers	Image pg. A25
1986	Kitchen n Things	R.L. Polk Co. Publishers	Image pg. A22

FINDINGS

Year	Uses	Source	
1980	Kitchen n Things	R.L. Polk Co. Publishers	Image pg. A19
1975	Lambos gifts cards crafts	R.L. Polk Co. Publishers	Image pg. A16
1970	MASTS INC BR HSEHOLD APPLS SU	R.L. Polk Co Publishers	Image pg. A13
1966	MASTS INC BR HSEHOLD APPLS SU	R.L. Polk Co Publishers	Image pg. A9

2324 NW Market Street

Year	Uses	Source	
1990	Kitchen N Things Addl Sp	R.L. Polk Co. Publishers	Image pg. A25
1986	Kitchen N Things Addl Sp	R.L. Polk Co. Publishers	Image pg. A22

2401 NW Market Street

Year	Uses	Source	
2005	Lunde Electric Co	Cole Information Services	
	r North Cape Fisheries Inc	Cole Information Services	
	Surety Escrow Inc	Cole Information Services	
1996	ATKINSON BELL ELECTRIC CO 4138 C	R.L. Polk Co. Publishers	Image pg. A27
1990	Lunde Electric Co Inc contrs	R.L. Polk Co. Publishers	Image pg. A25
	Lunde Marine Electronics Inc	R.L. Polk Co. Publishers	Image pg. A25
1986	Lunde Electric Co Inc contrs	R.L. Polk Co. Publishers	Image pg. A22
	Lunde Marine Electronics Inc	R.L. Polk Co. Publishers	Image pg. A22
1980	Lunde Electric Co Inc contr	R.L. Polk Co. Publishers	Image pg. A19
1975	Vacant	R.L. Polk Co. Publishers	Image pg. A16
1970	BALLARD ESCROW INC SU	R.L. Polk Co Publishers	Image pg. A13
	BALLARD MORTGAGE CO INC SU	R.L. Polk Co Publishers	Image pg. A13
	BALLARD INSURANCE AGENCY	R.L. Polk Co Publishers	Image pg. A13
	INVESTMENT CO INC SU	R.L. Polk Co Publishers	Image pg. A13
1966	BALLARD ESCROW INC SU	R.L. Polk Co Publishers	Image pg. A9
	BALLARD INSURANCE AGENCY & INVESTMENT CO SU	R.L. Polk Co Publishers	Image pg. A10
	BALLARO MORTGAGE CO INC SU	R.L. Polk Co Publishers	Image pg. A9
	BALLARD INSURANCE AGENCY & INVESTMENT CO SU	R.L. Polk Co Publishers	Image pg. A9

2412 NW Market Street

Year	Uses	Source	
2005	Jacobsens Marine Inc	Cole Information Services	
	Horizon Marine Inc	Cole Information Services	
1996	JACOBSEN BOATS	R.L. Polk Co. Publishers	Image pg. A27
	MDTORS	R.L. Polk Co. Publishers	Image pg. A27
1990	Jacobsen Boats & Motors Inc	R.L. Polk Co. Publishers	Image pg. A25

FINDINGS

Year	Uses	Source	
1986	Jacobsen Boats & Motors Inc	R.L. Polk Co. Publishers	Image pg. A22
1980	Jacobsen Boats & Motors Inc	R.L. Polk Co. Publishers	Image pg. A19
1975	Jacobsen Boats & Motors Inc	R.L. Polk Co. Publishers	Image pg. A16
1970	JACOBSEN BOATS S MOTORS INC SU	R.L. Polk Co Publishers	Image pg. A13
1966	JACOBSEN BOATS & MOTORS INC SU	R.L. Polk Co Publishers	Image pg. A10

2428 NW Market Street

Year	Uses	Source	
2005	Accoutrements	Cole Information Services	
1990	Jacobsen Boats & Motors Inc Addl	R.L. Polk Co. Publishers	Image pg. A25
1986	Lunde Elec Addl Sp	R.L. Polk Co. Publishers	Image pg. A22
	Jacobsen Boats & Motors Inc Addl	R.L. Polk Co. Publishers	Image pg. A22
1980	Washington State Liquor Control Bd Store No	R.L. Polk Co. Publishers	Image pg. A19
1975	Washington State Liquor Control Bd Store No	R.L. Polk Co. Publishers	Image pg. A16
1970	WASH STATE LIQUOR CONTROL BD STORE NO 22 SU	R.L. Polk Co Publishers	Image pg. A13
1966	VACANT	R.L. Polk Co Publishers	Image pg. A10

2436 NW Market Street

Year	Uses	Source	
1996	WASHINGTON STATE	R.L. Polk Co. Publishers	Image pg. A27
	LIQUOR STORE	R.L. Polk Co. Publishers	Image pg. A27
1990	State Liquor Store No	R.L. Polk Co. Publishers	Image pg. A25
1986	Washington State Liquor Control Bd Store No	R.L. Polk Co. Publishers	Image pg. A22

FINDINGS

TARGET PROPERTY: ADDRESS NOT IDENTIFIED IN RESEARCH SOURCE

The following Target Property addresses were researched for this report, and the addresses were not identified in the research source.

Address Researched	Address Not Identified in Research Source
NW Market Street and 24th Avenue NW	2005, 1996, 1991, 1990, 1986, 1985, 1981, 1980, 1977, 1975, 1971, 1970, 1969, 1966, 1960, 1955, 1951, 1944, 1940, 1935, 1930, 1925, 1920

ADJOINING PROPERTY: ADDRESSES NOT IDENTIFIED IN RESEARCH SOURCE

The following Adjoining Property addresses were researched for this report, and the addresses were not identified in research source.

Address Researched	Address Not Identified in Research Source
2260 NW 56th Street	2005, 1996, 1991, 1990, 1986, 1985, 1981, 1980, 1977, 1975, 1971, 1970, 1969, 1966, 1960, 1955, 1951, 1944, 1940, 1935, 1930, 1925, 1920
2261 NW 56th Street	2005, 1996, 1991, 1990, 1986, 1985, 1981, 1980, 1977, 1975, 1971, 1970, 1969, 1966, 1960, 1955, 1951, 1944, 1940, 1935, 1930, 1925, 1920
2320 NW Market Street	2005, 1996, 1991, 1985, 1981, 1977, 1975, 1971, 1970, 1969, 1960, 1955, 1951, 1944, 1940, 1935, 1930, 1925, 1920
2322 NW Market Street	1991, 1985, 1981, 1977, 1971, 1969, 1960, 1955, 1951, 1944, 1940, 1935, 1930, 1925, 1920
2324 NW Market Street	2005, 1996, 1991, 1985, 1981, 1980, 1977, 1975, 1971, 1970, 1969, 1966, 1960, 1955, 1951, 1944, 1940, 1935, 1930, 1925, 1920
2400 NW 56th Street	2005, 1996, 1991, 1990, 1986, 1985, 1981, 1980, 1977, 1975, 1971, 1970, 1969, 1966, 1960, 1955, 1951, 1944, 1940, 1935, 1930, 1925, 1920
2400 NW Market Street	2005, 1996, 1991, 1990, 1986, 1985, 1981, 1980, 1977, 1975, 1971, 1970, 1969, 1966, 1960, 1955, 1951, 1944, 1940, 1935, 1930, 1925, 1920
2401 NW 56th Street	2005, 1996, 1991, 1990, 1986, 1985, 1981, 1980, 1977, 1975, 1971, 1970, 1969, 1966, 1960, 1955, 1951, 1944, 1935, 1930, 1925, 1920
2401 NW Market Street	1991, 1985, 1981, 1977, 1971, 1969, 1960, 1955, 1951, 1944, 1940, 1935, 1930, 1925, 1920
2412 NW 56th Street	2005, 1996, 1991, 1985, 1981, 1977, 1971, 1969, 1960, 1955, 1951, 1944, 1935, 1930, 1925, 1920
2412 NW Market Street	1991, 1985, 1981, 1977, 1971, 1969, 1960, 1955, 1951, 1944, 1940, 1935, 1930, 1925, 1920
2417 NW 56th Street	2005, 1996, 1991, 1990, 1986, 1985, 1981, 1980, 1977, 1975, 1971, 1970, 1969, 1966, 1960, 1955, 1951, 1944, 1935, 1930, 1925, 1920
2421 NW 56th Street	2005, 1996, 1991, 1990, 1986, 1985, 1981, 1980, 1977, 1975, 1971, 1970, 1969, 1966, 1960, 1955, 1951, 1944, 1935, 1930, 1925, 1920
2424 NW Market Street	2005, 1996, 1991, 1990, 1986, 1985, 1981, 1980, 1977, 1975, 1971, 1970, 1969, 1966, 1960, 1955, 1951, 1944, 1940, 1935, 1930, 1925, 1920
2428 NW Market Street	1996, 1991, 1985, 1981, 1977, 1971, 1969, 1960, 1955, 1951, 1944, 1940, 1935, 1930, 1925, 1920
2429 NW 56th Street	2005, 1996, 1991, 1990, 1986, 1985, 1981, 1980, 1977, 1975, 1971, 1970, 1969, 1966, 1960, 1955, 1951, 1944, 1935, 1930, 1925, 1920

FINDINGS

Address Researched	Address Not Identified in Research Source
2431 NW 56th Street	2005, 1996, 1991, 1990, 1986, 1985, 1981, 1980, 1977, 1975, 1971, 1970, 1969, 1966, 1960, 1955, 1951, 1944, 1940, 1935, 1930, 1925, 1920
2436 NW Market Street	2005, 1991, 1985, 1981, 1980, 1977, 1975, 1971, 1970, 1969, 1966, 1960, 1955, 1951, 1944, 1940, 1935, 1930, 1925, 1920
2437 NW 56th Street	2005, 1996, 1991, 1990, 1986, 1985, 1981, 1980, 1977, 1975, 1971, 1970, 1969, 1960, 1955, 1951, 1944, 1935, 1930, 1925, 1920
5500 24th Avenue NW	2005, 1996, 1991, 1990, 1986, 1985, 1981, 1980, 1977, 1975, 1971, 1970, 1969, 1966, 1960, 1955, 1951, 1944, 1940, 1935, 1930, 1925, 1920
5505 24th Avenue NW	1991, 1990, 1985, 1981, 1977, 1971, 1969, 1960, 1935, 1930, 1920
5509 24th Avenue NW	2005, 1996, 1991, 1990, 1986, 1985, 1981, 1980, 1977, 1971, 1970, 1969, 1966, 1960, 1951, 1935, 1930, 1920
5510 24th Avenue NW	2005, 1996, 1991, 1990, 1986, 1985, 1981, 1980, 1977, 1975, 1971, 1970, 1969, 1966, 1960, 1955, 1951, 1944, 1940, 1935, 1930, 1925, 1920
5511 24th Avenue NW	2005, 1996, 1991, 1990, 1985, 1981, 1977, 1971, 1969, 1955, 1935, 1930, 1925, 1920
5513 24th Avenue NW	2005, 1996, 1991, 1990, 1986, 1985, 1981, 1980, 1977, 1975, 1971, 1970, 1969, 1966, 1960, 1955, 1951, 1944, 1940, 1935, 1930, 1925, 1920
5600 24th Avenue NW	1991, 1985, 1981, 1977, 1971, 1969, 1935, 1930, 1925, 1920
5601 24th Avenue NW	1991, 1985, 1981, 1977, 1971, 1970, 1969, 1944, 1940, 1935, 1930, 1925, 1920
5603 24th Avenue NW	2005, 1996, 1991, 1985, 1981, 1977, 1975, 1971, 1969, 1944, 1940, 1935, 1930, 1925, 1920
5604 24th Avenue NW	2005, 1996, 1991, 1990, 1986, 1985, 1981, 1980, 1977, 1975, 1971, 1970, 1969, 1966, 1960, 1955, 1951, 1944, 1935, 1930, 1925, 1920
5605 24th Avenue NW	2005, 1996, 1991, 1985, 1981, 1977, 1975, 1971, 1969, 1944, 1935, 1930, 1925, 1920
5607 24th Avenue NW	2005, 1991, 1990, 1986, 1985, 1981, 1980, 1977, 1975, 1971, 1970, 1969, 1966, 1960, 1955, 1944, 1940, 1935, 1930, 1925, 1920
5609 24th Avenue NW	1991, 1985, 1981, 1977, 1971, 1969, 1944, 1940, 1935, 1930, 1925, 1920
5615 24th Avenue NW	2005, 1996, 1991, 1985, 1981, 1977, 1971, 1969, 1944, 1940, 1935, 1930, 1925, 1920

Source Page Images Appendix

24TH AV N—Contd
1831 Robinson Kate E Mrs ◎
McGuigan Eva B Mrs
1834 Williams Edwin E
1835 Vacant
1839 Hopkins Kenneth E
1840 Stone Jacob M ◎
1843 Holliday Geo E ◎
1844 Winship Edwin R ◎
1847 Haynes Matthew D ◎
1850 Mahar Pearl E Mrs
Olson Louise Mrs
1851 Dodds Marion E ◎
1854 Hatch Raymond H ◎
1855 Griswold Lewis T ◎
1860 Coart John C jr
1864 Stroble Geo ◎
Ferris Ella Mrs
1872 Wilson Albert L ◎
Patten Henry R
1874 Berwanger Sidney C ◎
1882 Gaston Horace M ◎
1888 Snyder Arth E ◎
E Newton intersects
2001 Benedict Therese W ◎
2002 Kuhn Fredk S
2005 Martz J Earl
2006 Luther Elsie M Mrs ◎
2011 Cunningham Francis J ◎
2015 Lockman Geo A ◎
Mann Emma L Mrs
2017 Franklin Donald C ◎
2022 Gilleland Harvey D
2023 Tuell J Irving
2025 Bell Olive M Mrs
2031 Conyers Cater C ◎
Gurney Stella F Mrs
2033 Braddick Cecil H
Beard Carrie G Mrs
2041 Haugen Ole S ◎
2043 Anderson Edwin C ◎
2047 Wettrick John J ◎
Norden Kenneth F
2051 Potter Horace G ◎
2053 Carpenter Lora M Mrs
Scully Jennie E Mrs
2057 Columbro Andrew
E Boston intersects
2200 Montlake Gilmore Service gas sta
2203 Doran Frank P ◎
Wray Mayme D Mrs
2204 Montlake Beverage Store beer and wine
2206 Montlake Coffee Shop restr
Claydon Henry R
2207 Pearce John H ◎
2208 Gilleland Harvey D meats
2210 McCullough H R gro
2215 Melder Frank S ◎
2219 Wells Benton F ◎
2220 Montlake Service Station
2223 Bane & McCool gro and meats
E Lynn intersects
2300 Geil LaRoy H drugs
2300½ Spalding C C music tchr
2301 Montlake Market gro
2303 Interlaken Beauty Parlor
2304-06 Montlake Price-Rite gro and meats
2305 Montlake Home Bakery
2307 Kefauver Clarence E gro and meats
2308 Montlake Lending Library
2308½ Montlake Theatre
2310 Fukui Wm clo prsr
2311 DeLuxe Tavern No 3 beer parlor
Whitman Gilbert M restr
2312 Montlake Beauty & Barber Shop
VandeKamp's Holland Dutch Bakeries Inc
2313 **Interlaken Apartments**
Wolven Chas F
Price Wilfrid H dentist
2314 Dyson Fredk
2315 Belmantel Beauty Salon
2316 Safeway Stores Inc gro and meats
2317 Vacant
2317½ Klein Peter shoe repr
2319 Montlake Drug Co
2402 Carlo Nicholas ◎
2406 Howie Matthew J ◎
2411 Steen Wm H ◎
2412 Bahlkow Alfd E
2415 Hill Arth J ◎
2416 Barrett Lewis B
Calhoun intersects
2455 Rosenberg Bernard D Rev
2456 Hansen Chris S ◎
2459 Drake Harley W
2466 Andrews John H
Miller intersects
2502 Callahan Harlan S
2506 Ballard Mitchell M ◎
2512 Marwood Robt S ◎ bldg contr
2515 Cole Benj B ◎
2516 Boone Warren E ◎
2556 Gray A Bernard
2560 Countner Frank ◎
2564 Turnure Harold R ◎
Louisa intersects
2610 Eastman Albion W ◎
2611 Hicks Helen B ◎
2616 Nash Helen C Mrs ◎

24TH AV NE — Fr 2400 blk Blakeley n
5106 Murray Patk W real est
5109 Jones Wm P
5117 Montgomery Ivil J
5119 Sampson Maude G Mrs ◎
5123 Jensen Theo ◎
5127 Yates Danl M ◎
5129 Grubb Grover C ◎
Yates Standard J
Ravenna pl intersects
5130 Larson Florence A Mrs gro
Hartmann Gail E
5130½ Quickstad Cedolf
5136 Forcier Ida V Mrs
5308 Vacant
5314 Hubbard Cora M Mrs ◎
E 54th intersects
5753 Holmes Alvin K ◎
5754 Morgan Harry R ◎
5757 Metz Wm W ◎
5758 Kidwiler Ray W ◎
5764 Nelson Josephine Mrs ◎
Rhodes Hertha Mrs
5768 Benton Harold M ◎
E 60th intersects
6010 Vacant
6014 Pauli Fredk E ◎
6016 Millson Cyril A ◎
6022 Trenholm Howard A ◎
6026 Vacant
6201 Nelson Chas A ◎
6204 Schmidt Adolph F ◎
E 65th intersects

24TH AV NW—Fr 2400 blk Shilshole av n
ft Ballard City Dock
Seattle—City of Harbor Dept Patrol No 2
Crawford Jas B blksmith
5320 Salmon Bay Foundry Co
5351 Ballard Marine Railway Co Inc boat bldrs
W 54th intersects
5407 Vacant
Market intersects
5505 Smith Richd M gas sta
5509 Bergin Danl A restr
5511 Gerke's Music House
5514-16 Great Atlantic & Pacific Tea Co gro and meats
5515 Mathews John L dentist
Hagen Emily beauty shop
W 56th intersects
5600 New Eagles Building
Fraternal Order of Eagles (Ballard Aerie 172)
Eagles Club
5616 See Lumber Co
W 57th intersects
5701 Sunset Poultry & Produce Co
5709 Twenty-Fourth Avenue Cleaners clo prsrs
Anvik Herman O shoe repr
5707 Jennings Jos W auto repr
5715 Ballard Richfield Service Station
5720 Bob's Service Station gas sta
W 58th intersects
5803 Butterfield Walter H
5805 Bryant Harley
5807 Wick Ole B shoe repr
5809 Vacant
5810 Owens Pauline G Mrs ◎
5811 Thorlakson Ellis T ◎ beer parlor
5813 Northwest Camera Store
5815 Swanson Arth E radio repr
Smith J P real est and ins
5818 Thompson Fuel Co
5819 Keyser's Flower Shop
W 59th intersects
5902 Shop & Save Grocery
Smith Jack T meats
5903 Bashford Ollie confr
5905 Vacant
5907 Bauermeister H H barber
5907½ Vacant
5909 Solheim H A shoe repr
5913 Fish Faye L Mrs art gds
5915 Vacant
5916 Johnson Peter A ◎
5917 LaVogue Beauty Shop
5919 Novelty Cleaners & Tailors
Kashiwagi Sadazo T
W 60th intersects
6001 MacFarlane Richd A gas sta
6002 Barthelemy C Herb
6002½ Weiberg Johanna Mrs
6012 Arneson Emil A ◎
6015 **Maxwell Apartments**
Astrup Mary Mrs mgr
Astrup Wm V
Carbery Ronald A
Feigum Anna Mrs
Fenton R Mack
Fetterley Tannissee Mrs
Fraser Arth W
Griffin Patk A
Hitchcock Ralph C
Larson Inga Mrs
Leland John E
Nicholson Clem M
Nordine Leonard C
Ossinger Clifford
Shearer R L
Smith Winfred L
Stangvik Nels
Steik Kenneth R
Storfold Jack W
Swanson Leonard H
Taylor Lewis W
Thorlakson Bert
6016 Cram Mildred Mrs
6018 Nordic Bakery
6018½ Maxwell Wm J
W 61st intersects
6107 Anderson Wm C
6112 Kannitzer Fuel Co
6119 Koll & Wicks gro
6119½ Wilson Chas H
W 62d intersects
6201 Catherine's Tavern beer parlor
6201½ Peterson Walter
6202 Sigurdsson Halldor ◎
Black Victor
6203 Crossett Saml R meats
6206 Edwards & Segraves real est

Details For:	Year	Source	TP	Adjoining
24th Avenue NW	1940	R.L. Polk Co publishers	-	X

4814 Gross Max E ◎
4817 Mertzig Jas P ◎
4818 Crane Edw ◎
4825 Peers Jas F ◎
4828 Dooley Paul ◎
4841 Wood Wilfred R ◎
Segar Josephine Mrs
4844 Hempel Paul ◎
4845 Babcock LeBoyd
4856 Mott Ida Mrs ◎
4857 Youngstown Improvement Club
5000 Robinson Sherman W
5001 Howard Thos F gro
5016 Alder J D ◎ bldg contr
5055 Armstrong L H ◎
5061 Scott Arth N ◎
5071 Younstown Chapel (Free Methodist)
5211 Cernac Jos ◎
5213 Berkvan Bottolf R ◎
5216 Lorentzen Oscar ◎
5217 Johnson LeRoy K ◎
5226 Vacant
5235 Nagel John B gas sta

W Brandon intersects

5400 Puget Mill Co real est
5405 Kruse Eug A ◎
Voegtlin Nora Mrs
5414 Smithers Vern L ◎
5416 Kvalheim Severt O ◎
5417 Young Arth F ◎
5420 Boge Paul F ◎
5429 Cameron John A ◎
5444 Olsen Geo
5448 Robicheau Louis P ◎

W Findlay intersects

5604 Hawver Billie Mrs gro and feed
Hawver Lloyd V ◎
5605 Constantine Mike N ◎ gro and beer parlor
5610 Hawver Otho R
5614 Lalef Vasil N ◎
5652 Fritz Johan F ◎
5653-55 Vacant
5656 Pope Kath Mrs ◎

W Juneau intersects

5908 Pope Wm C ◎
5908½ Neally Geo W
5915 Unruh Henry H ◎
5922 Burns Wm O
5923 Long M Fredk ◎
5940 Vacant
5945 May David W ◎
Bigney Clara C Mrs
5953 Falk Geo P ◎
5964 Hulin J Ernest ◎
6012 Hamilton Clarence T ◎
6021 Frazier Jas H ◎
6030 Bennett M E ◎ nurserymn
Kohler Saymantha Mrs

W Graham intersects

6303 Vacant
6315 Puckett Jos F ◎
6325 Beckner Donald E ◎
6327 Bryarly Robt A
6331 Abbott Harold C ◎
6344 Vacant
6520 Huey Ralph
6524 Beard Chas R ◎
6531 Huey Alva C ◎
6548 Heyer Wm O ◎
6751 Hollick John
6789 Phillips Nellie C Mrs

W Willow intersects

6941 LaMoria Robt E
6943 Feldman Marie Mrs ◎

W Myrtle intersects

7940 Vacant
8240 Ferguson Geo A ◎

W Thistle intersects

8410 Martin Felix E ◎
8426 Schneiderjann Amos B ◎
8433 Wiirres John ◎
8439 Bangle Lawrence G
8442 Westlake Edw ◎
8450 Hayes Jos J
8451 Nelson Nels C ◎

W Cloverdale intersects

8602 Hough Francis
8620 Mitchell Chas R
8627 Dale Harry K ◎
8630 Hubert Martha Mrs ◎
8637 Fried Erik A
8654 Vacant
8657 Hinton Kent E

W Trenton intersects

8803 Miller Saml G
8809 Hallenbeck Aaron F ◎
8812 Liberty Chas E ◎
8815 Taylor Edw R ◎
8820 Waldal Hjalmar S
8821 McKay John ◎
8826 Ritter Harvey R ◎
8827 Ryan Raymond J ◎
8831 Mandin Danl ◎
8832 Tew Elmo ◎
8837 Foley Geo T ◎
8838 Foldvik Helmar J ◎
8844 Diaz Manuel D ◎
8845 Laffin Thos H ◎
8850 Irish Paul J
8851 Chenault Violet A Mrs
8856 Vacant
8857 Bowen Hazel G Mrs ◎

W Henderson intersects

9003 Callahan Arth H ◎
9007 Mayouck Frank J ◎
9014 Bee Alvin L
9020 Anderson Ida C Mrs
9024 Anderson Carl J ◎

W Barton intersects

9431 Smith Geo W
9437 Swenson Benj A ◎

24TH AV W—Fr s of 2400 blk W Lee n

1421 Gillie Jas R
1426 Parkhurst Minnie E ◎
Rimer Edw
1434 Frosnaugh Marion B
1452 McLaughlan Geo F ◎
1463 Boltin Philip A
1469 Vacant
2353 Schoettler Miriam C Mrs
2380 Mullen Patk E

W McGraw intersects

2400 Dwyer Dorothy A Mrs
2410 Gray Albert L
2421 Reinbolt Carl V
2431 McKinnon Donald ◎
2802 Hilleary Vernon W
2807 Hall Oscar I
2812 Gepford Alvin M
2814 Auckland Wm ◎
2819 Schroeder Albert A ◎
2833 Mallory Harold H

W Fulton intersects

2915 Hilleary Chas W ◎
2925 Cole Edwin E ◎
3003 Cannon Wayne B ◎
3008 Turner Jas J
Allen Margt E Mrs
3011 Widholm Agnes
3021 Snidarich John ◎
3030 Ohman Ernest
3040 Lapidewsky Vera Mrs ◎
3047 Springer Bessie D Mrs

W Dravus intersects

3210 Vacant
3213 Tracy Jas E
3219 Forcier Jos A
3229 Guliermovich Annie Mrs
3233 Webb Kenneth L ◎
3236 Carter Fred C
3236½ Macer Clara S Mrs ◎
3242 Wilhelm Oscar
3243 Vadas John
3244 Gilbertson Gus ◎
3246 Patterson Drew J

W Bertona intersects

3431 McGee Fred M ◎
3436 VanderWel John B ◎
3444 Hartzell Chas A ◎
3449 Vacant

Ruffner intersects

3644 Miller Atwill D jr
3646 Vacant
3648 Baker Clarence W

Emerson intersects

3817 Berggren Anna M Mrs ◎
3820 Brenneck Henry
3824 Oien Arnt O ◎
3826 Jorgensen Robt W ◎
3832 Hansen Ben B ◎
rear Kidwell Zeb V
3833 Baxter Herbert C ◎
3836 Conrad Orin A ◎
3839 Picinich Jacob ◎
Clausen Robt I
Kalnin John
3843 Loi Louis ◎
3847 Thorp Edw A ◎
3858 Thompson Saml ◎

Thurman intersects

4006 Hand Jas G
4011 Jones Wm H ◎

Gilman av and GNRy tracks intersect

4200 Hoffield Benj K ◎
4211 Hall Adam ◎
4214 Jacobs Frank L ◎
4237 Lancaster John D ◎
4243 Henderson Chas E

Jameson intersects

4403 Tjelle Albert O ◎
4405 Smith John B ◎
4407 Padden Conrad P ◎
4418 Vacant
4423 Bruce Adolph F ◎
4427 Pederson Hans J ◎

25TH AV— Fr 2500 Yesler way n

101 McCollum Harry H ◎
105 Fredrickson Swan K ◎
109 Blomskog Carl V ◎
116 Carter Gordon ◎
117 Herman Sarah B Mrs ◎
Jones Bertha S Mrs
122 Calderon John I ◎
125 Usdane Max ◎
128 Baroh Sarah Mrs ◎
129 Barokas Saml ◎
152 Leon D Haen ◎
Capeloto Victor

E Fir intersects

156 Israel Michl ◎
157 Funes Morris D
160 Israel Jacob
163 Tovbin Solomon
164 Ferrera David ◎
166 Scharhon Morris L ◎ language tchr
168 Tarica Edw M
169 Stuhlman Edgar H
172 Franco Harry ◎
176 Benezra Leon J ◎

E Spruce intersects

200 Hino Raishi
206 Rein Joel ◎ bldg contr
207 Baronsky Edw I
215 Campbell Benj F
216 Cohn Abr S ◎ furrier
217 Lough Curtis E ◎
217½ Cook Saml
220 Mayo Tillie Mrs ◎

E Alder intersects

300 Isbin Isadore I ◎
303 Piha Bohar S ◎
306 Goodman Harry ◎
Davis Ann Mrs
309 Tarica Harry S
310 Amon Jack S ◎
314 Steinberg Reuben ◎
315 Calkin Goldie Mrs ◎
315½ Leopold Saml
318 Mar Woh ◎
319 Herold Louise C Mrs ◎
Mannion Frank
323 Krakovsky Isadore
324 Stauber Gus ◎
327 Kansy Aug S ◎

824 Anderson Axel R ◎
827 Moses Clifford K ◎
828 Hanebog Harold
831 Mitchell Hugh N
832 Richards Wm D
835 Stevens Geo R ◎
836 Dory Grant U ◎
839 Anderson Earl M ◎
840 Barrett Lawrence E ◎
843 Cassidy Frank A
844 Smith Elmer R ◎
847 Peters Harold M ◎
848 Heck Richd M
851 Luce Chas R

9th av NW intersects

915 Olsby Lawrence E
929 Osterloh John G ◎
933 Kuphal Fred ◎
937 Johnson Chas E

11th av NW intersects

1122 Lamkin Joe H ◎
1126 Jenkins Andrew
1132 McIntosh Chas W ◎
1136 Olson John ◎
1146 Rowell Edgar A ◎
1153 Tigen Louis B

14th av NW intersects

1410 Drazich Anna Mrs ◎
1411 Carpenter John J ◎
1417 Conaty Patk
1418 Ainslie Edw E
1420 Christenson John M ◎
1427 Vacant
1428 Johnson Gertrude Mrs ◎
1431 Mitgard Hans ◎
1432 Stoltman Joe E
1438 Cain LeRoy ◎
Swartz Stella Mrs
1439 Bollinger Carrol
1440 Tomick Pete
1453 Robinson Roy E ◎

15th av NW intersects

1502 United Schools of Music
Ballard br
Young Earl R
1505 Johnson Chas R ◎
Johnson Axel C
Lillengreen Anna Mrs
1505½ Vacant
1508 Munson Andrew ◎
1512 Trafford Helen C Mrs
1515 Wilson Chas A ◎
1516 Anderson Alice M Mrs ◎
1517 Vacant
1521 Schneider Henry W ◎
1522 Watters Jas ◎
1522½ Smith Antoinette Mrs
Morency Geo
1526 Berg Martin A ◎
1527 Johnson Julian S
1533 Barthelemy Louis F ◎
1536 Mackie Emily M Mrs ◎
1547 Lundberg Anthony ◎
1548 Ramage Earl L ◎
1550 Rowan Edw ◎

17th av NW intersects

1702 Figg Chas E ◎
Figg A M Mrs beauty shop
Montgomery Chas B
1703 Bertrand Frank H ◎
1706 Swanson Rita M Mrs
1708 Vicklund Harold
1712 Grothe Andrew O ◎
1715 Berger Erling K
1716 Schepper Richd W ◎
1717 George Jos
1722 Vacant
1726 Mill Fred P ◎
1727 **Apartments**
Parr Anna Mrs ◎
Kvale Josephine Mrs
McIntosh J
Powers Chas L
Tefft Nora Mrs
Thompson Stanley
1730 Johnson Fred E
Kelly Steph B
1733 Joslin Minnie M Mrs
1736 Gergich John
1737 Theisen Nickolas ◎
1738 Berger Fred G ◠
1741 Sears C A ◎ music tchr
1742 Tardif Jos ◎
1747 Vacant
1748 Jensen John O ◎
1750 Shamberger Alex
1754 Pedersen Lars C
1763 **Brooks Apartments**
Brooks Geo L ◎
Gentry Jerome D
Groeslieck Geo I
Ralls Chas E
Swanson Eber
Vik Kalmar E

20th av NW intersects

2004 McLay Roy J
2015 Bourque Emil L ◎ bldg contr
2016 Dethman Henry H
2018 Kenworthy A Mae Mrs
2021 Hoefer Mathilda W Mrs ◎
2025 Salvation Army Hall (Fralsnings Armen)
2026 Marsen Laura J Mrs
Hengel Eliz Mrs
2026½ Vacant
2030 Nelson Mary Mrs ◎
2031 McGlashan Mary Mrs
2034 Grauman Frank A ◎
Smith Doris E Mrs
2038 Kroeger Thelma H Mrs ◎
2043 McLaughlin Mary F Mrs ◎
2044 Lee Ole ◎
2044½ Anderson Hans J
2048 Ellison Mamie
Pedersen Alfd
2048½ Goulet Barbara
2050 Preston Anne
Sherman John F
2050½ Lindstrom Edmund H

22d av NW intersects

2217 Brenke Edw E
2218 Emerson Nelson E ◎
2220 Murphy Geo S
2226 Smith Tobias ◎
2227 Andrews Geo T ◎
2231 Berg Ole A
2232 White Aug T
2237 Christenson Geo ◎
2238 Houts Allen ◎
2243 Delbert Eric C ◎
2246 Harvey John W ◎
Olson Clara Mrs drsmkr
2247 Lewis Will J
2250 Brodie Jas

24th av NW intersects

2401 Hall's Transfer
2412 **Apartments**
Erickson Gunner
Lam May Mrs
Lemmon Tharold
Whitaker Cletus
2417 Cannon Chas H
2421 Trettevik John
2425 Rorvick Emma Mrs
2427 Engman Erik M
2427½ Markan Ludwig
2428 Lilliequist David H ◎
Skittrall Frances Mrs
2429 Ogle Wm
2432 Sater Vance R ◎
2436 Wickstrom Hilda E Mrs ◎
2437 Forster Otto L ◎
2446 Finnerin Lloyd A
2447 Quinn John W ◎
2450 Curtis Gertrude K Mrs ◎
George Nilsine C Mrs

26th and 28th avs NW intersect

2814 Follman John A ◎
2818 Enga Andreas J D ◎
Marckx Jack
Lavuseth Albert
2819 Sanderson Martha T
2825 Anderson Edwin E ◎
2828 Myers Fred J ◎
2829 Horrobin Alfd B ◎
2833 Opel Geo S
2834 Pierce Oren H ◎
2839 Carlson Albert E ◎
2846 Lodell John P
2852 Hopkins Eliza I Mrs ◎
Gould Ira J
2852½ Nelsen Olaf

30th av NW intersects

3010 Furseth Peter O ◎
3022 Taylor Emily Mrs ◎
3028 Yost Jack G
3032 Impett May H Mrs
3040 Thompson Martin
3044 Brown Hugh ◎
3048 Alexander Cynthia C Mrs
Cubbin Harold F
3052 Bolstad Trygve
3056 Zuppe Louis ◎

32d av NW intersects

3238 Buxton Byron C
Brockway Chas H
3248 Smith Albert C ◎

34th av NW intersects

3426 Casperson Trygve ◎
3437 Blackmer Chas E

Seaview av intersects

56TH AV NE—Fr 5600 blk E 60th n

56TH AV S—Fr Seward Park av nr Brandon s

5511 Voris Lester C ◎
5515 Hannah T Douglas ◎
5519 Moore Asa B ◎
5520 Delaloye Harry O ◎
Schacherl Jerome J
5523 Ramm Aubrey G ◎
5526 McDonald John ◎
5527 Webb Norman R ◎
5530 Knox Hazen B
5535 Lord Frank C ◎

Unopened to Orcas
Holly intersects

6705 Morris Robt C ◎
6709 Osborn Ralph L ◎

Willow intersects

6912 Allen Wm ◎
6916 Donnan Dallas L ◎
6925 Bertch Ina L Mrs ◎
6940 Phelps Walter jr ◎

Frontenac intersects
Unopened to Rainier av

9262 Jacobson Clarence L ◎
9272 Gabriel Walter ◎
9280 Cooke Jas ◎
9281 Furey John

Fletcher intersects

9322 McConnell John C ◎
9324 Wilson Wm I ◎
9347 Perret Anna J Mrs ◎
9356 Carlson Emma C Mrs
9357 Hoyt Eug E ◎ bldg contr
9366 Butler Stacia Mrs

Roxbury intersects

9624 Rainier Grace Mrs
9630 Druby Loren A ◎
9643 Williams Chas B ◎

Unopened to Ryan

10207 Moen Ole M ◎
10216 Garmire Francis M ◎
10220 Wildermuth John J ◎
10226 Regan Patk J ◎
10233 Powell Mildred T Mrs ◎
10240 Edwards Bertha Mrs ◎
10249 Banker Inez Y Mrs ◎

Prentice intersects

10405 Patterson Alex R
10409 Williams Virginia I Mrs
10435 Forberg Magnus ◎
10440 Althof Fred W ◎
10443 Butler Emma K Mrs ◎
10448 Elsaesser Cath Mrs ◎

Bangor intersects

10621 Lee Chas A ◎
10705 Prong Fred H ◎

OAK and MAPLE FLOORING | CARPETS

GENERAL INSURANCE

SAVING 15% FOR PREFERRED FIRE INSURANCE RISKS

INSURANCE CO. GENERAL OF AMERICA

24TH AV NE—Contd
14305 Ohnsager Lorris ⓦ EM 4130
14312 Hawksford C G ⓦ EM 1420
14313 Finley Hazel G ⓦ EM 6190
14321 Holmes Frank ⓦ EM 8259
14322 Haskell R L ⓦ EM 8072
14327 Sleister R D contr EM 2453
14332 Holt W L ⓦ EM 4287
14333 Gemmer C A ⓦ EM 2678

E 145th intersects
100

24TH AV NW—From 2400 blk Shilshole av, north
ft **Ballard City Dock**
Ballard Gear Lockers
City Harbor Dept
Patrol Sta No 2 EL 0012
loc 47
5320 Salmon Bay Fndy Co DE 0570
5330 No return
5361 Canal Electrical Co contrs DE 0121
5407 No return

Market intersects
117
5505 Smiling Jack's Serv gas sta SU 9664
5511 Gerke's Music House DE 0249
5516 Great Atlantic & Pac Tea Co gro and meats

W 56th intersects
5600 Ballard Aerie No 172 FOE DE 4390
Ballard Aerie No 172 FOE Auxiliary
Ballard Post No 3063 VFW
Eagles Club (Ballard br) SU 9872
Eagles Home
Fraternal Order of Eagles Hall
Scandinavian Fraternity of Am
United Steelwkrs Union Local No 6
5601 Keyser's Flowers & Gifts SU 1424
5603 Rickert Helen Distinctive Apparel (br) HE 2558
5603½ Brickley's Infant & Toddler Shop DE 0300
5605 Pittsburgh Plate Glass Co SU 7774
5607 Nelson Sewing Mach Co HE 4300
5609 Ballard Laundromat HE 3713
5615 Don's Richfield gas sta SU 9477
5616 Vacant

W 57th intersects
5701 Ballard Elec motor repr DE 4800
5703 Black V E Mrs HE 3374
5705 Kean and Hughbanks real est SU 2626
5707 Jennings Garage auto reprs SU 9874
5709 Vacant
5715 Vacant
5720 Bob's Serv-Ballard SU 9808

W 58th intersects
5802 Thompson's Freeze Inc (br) ice cream
5803 Colman John ⓦ
5805 Thelberg L R HE 1460
5807 Wick O B shoe repr
5809 S & M Cafe SU 9480
5810 Vacant
5811-13 Club Two Hundred Tavern SU 9728
5815 Style Art Beauty Shop DE 1090
5816 Olson C R optometrist HE 8410
5818 Viking Maid Ice Creamery SU 9927
5819 Snelson Florist SU 5171

W 59th intersects
5901 Twenty-Fourth Av Beverage Shop SU 9864
5902 North Star Super Mkt gro HE 1080
Rudy's Mkt meats HE 1080
5905 Sulenes R H sawfiler and lawnmower repr SU 1420
5907 Berry W H barber
5907½ Twenty Fourth Avenue Clnrs
5909 Fox J K SU 8138
Fox Shoe Repr
5916 Troyer S C Mrs DE 2268

W 60th intersects
6001 Ferguson's Archie Signal Serv gas sta SU 9817
6002 Duncan C E DE 3597
6003½ Kaplan Al HE 7737
6012 Arneson E A ⓦ DE 3094
6015 **Maxwell Apartments**
Astrup C A DE 4096
Ballard E T Mrs HE 0430
Casselman G O SU 5614
Corbett Earl DE 4277
Feigum Anna Mrs SU 8354
Gregersen Edmund HE 0924
Hansen Henry HE 8464
Henderson Leona O DE 3506
Haugen E F SU 6329
Holen M M DE 3468
Larson Inga Mrs HE 6624
Lunder Bjorn SU 4580
Meyers K J Mrs
Nissen C W HE 1471
Petersen Bertha M SU 2507
Plumb C L SU 6084
Roswick S I HE 2591
Sadow G A DE 3552
Tandy J R HE 1964
Vaudrey J N DE 3562
6016 Fala Jos HE 7445
6016½ Brumbaugh Eva Mrs SU 2621
6018 Northwest Refrig Serv HE 0510
Moulton R R

W 61st intersects
6107 Schleitweiler J T ⓦ DE 6634
6109 Vacant
6119 Lodell Plubg Co SU 5036
6119½ Ferran J G DE 3052

W 62d intersects
6201 Kerr's Radio Shop SU 8132
6201½ Dees E M Mrs
6202 Johnson G P
Sigurdsson Halldor ⓒ HE 2033
6209 Geisler J R ⓦ HE 8044
6214 Bruno A T ⓦ DE 6776
6216 Bowers F L SU 5715
Maschel J R HE 2245
6218 Tommie's gro SU 9738

W 63d intersects
6301 Copper Gate Lounge beer parlor SU 9919
6305 Vacant
6307 Zindel Studio
6309 Vacant
6311 Ford Clnrs DE 6300
6316 Fraser Cath Mrs DE 0532
6319 Ballard Cycle Shop SU 9974
6319½ Fuhrman J C
Paul J L HE 1385

W 64th intersects
6401 Richardson Bell ⓒ SU 5403
6404 New Viking Tavern SU 9991
6410 Blix H A ⓦ HE 6449
Hank's Barber Shop
6414 Home Shoe Repr
6416 Vacant
6418 Linkous Food Center gro HE 0909

119

W 65th intersects
6500 Kath Drug Store SW 9621
6500½ Hersom W W HE 7475
6501 Jim's Barber Shop
6502 Gerow G E
Twenty Fourth Avenue Cafe SU 1945
6506 Wa Three Tavern SU 9972
6508 Standard Delicatessen SU 9524
6508½ Dean J B
6509 Benson Hans
6510 Berg G K
6510-12 Economy Clnrs DE 3550
6515 Kepp W F ⓦ
6516 Bell C C ⓦ HE 4623
6517 Olsen Thoralf
6519 Tervonen Kath M ⓦ masseuse SU 7855
6520 Filstad Ben ⓦ DE 5565
6523 Ford E P ⓦ SU 3238
6533 Bryde H G
6533½ Nilsen N E
6535 Sliffe L E ⓦ SU 1637
6537 Holmes H E HE 1806
6537½ Halinen Helen ⓦ
6542 Knobb E S Mrs ⓦ SU 6893
6542½ Miele A C
6547 Deller E S Mrs DE 1909
6548 Benson J H ⓦ pub acct DE 0516
6552 Pederson Edw ⓦ SU 5754
6553 Grobschmit T J ⓦ
6557 East W L ⓦ HE 2423
Emanuel Methodist Church
6559 Davis Ed Cafe SU 9804

W 67th intersects
6700 **Apartments**
Anderson M L HE 0748
Dooley A E Mrs HE 4710
Hansen Edna Mrs SU 1632
Harley L F DE 6632
Highfill G J DE 0528
Johnson Katrin Mrs HE 4503
Johnson Norma
Kinkade R W HE 4759
Peterson J J SU 7060
Potjer Edw ⓦ DE 6407
Terzieff Theo DE 3489
6701 Selander A W
Selander Quality Foods SU 9939
6709 Fisher A J ⓦ DE 3032
6710 Trinko Hermine ⓦ DE 3940
6713 Black H H ⓦ DE 1019
6716 Larson O L DE 5985
6718 Vacant
6719 Shotwell M M Mrs ⓦ DE 5074
Wells R C
6720 Vacant
6724 Johnston J J ⓦ HE 4008
6725 Jelusich Vojmir DE 6365
Puget Sound Power & Light Transformers
6733 No return
6736 Anderson C G ⓦ SU 6130
6741 Moe G A ⓦ DE 1699
6743 Watson D R HE 1780
6747 McCorkle Quinton DE 4420
6749 Immell B M Mrs SU 4621
6754 Henriksen Ole shoe repr
6755 McDonald Beatrice M ⓦ DE 2602
6757 Washington Elec Serv HE 1134
6759 Mkt Street Clnrs No 2 SU 9883

W 70th intersects
7001 Frank's Gro SU 9575
7002 Udhus E B ⓦ SU 8236
7003 Yoder C J ⓦ cbtmkr
7005 Sam's Barber Shop Tonneson T E
7008 Flores M G ⓦ HE 4580
7009 Thompson F T ⓦ HE 3253
7011 Berg A M ⓦ SU 6236
7012 Jonsson B S ⓦ DE 2445
7018 Peter R A ⓦ DE 0778
7019 Rasmussen R G ⓦ contr SU 4673
7021 Hiellen Olaf ⓦ HE 1957
7022 Compton R E ⓦ SU 3406
7028 Jackson J H ⓦ HE 4697
7029 Strand O M ⓦ SU 7172
7032 Swamby T L ⓦ HE 1096
7033 Hanson H A ⓦ HE 1942
7036 Moss T I ⓦ HE 0905
7039 Breivik Anton ⓦ HE 8358 contr Johnson John
7040 Petersen O C ⓦ HE 1211
7043 Okerstrom Kath Mrs ⓦ DE 3950
7049 Youngs Selma Mrs ⓦ
7052 Lindblom T A ⓦ HE 0076
7053 Hall Wm ⓦ SU 6941
7057 Larson L P Moody Kristina ⓦ DE 2400
7058 Esterbrook J M SU 2558
Klaus E F HE 0331
Paul O J HE 8030
Williams Plmbg & Hdw

W 73d intersects
7302 Vacant
7306 Scott W L DE 4294
7306½ Lamm R E HE 2687
7308 Linvog John ⓦ DE 1634
7310 Carlson A P DE 8187
Mathisen R W DE 4204
7312 Mitchell J F ⓦ SU 3320
7313 Martin M O ⓦ DE 5702
7317 Nelson M S Mrs ⓦ SU 6786
7320 Jorgenson H M ⓦ HE 2348
7321 Boraker Eldon ⓦ DE 1305
7325 Stratton I J ⓦ SU 7489
7327 Vacant
7328 Moe Arne ⓦ
7332 Badger H H ⓦ HE 4962
7333 Ducham J A ⓦ DE 0140
7339 Korns R A ⓦ DE 4586
7342 Graham P R ⓦ HE 4307
7345 Burks C R ⓦ HE 5102
Hill O A Mrs
7346 Peterson L J ⓦ SU 7576
7350 Peistrup L H ⓦ DE 3712
7351 Peterson E L ⓦ SU 2127
7352 Fisher G M ⓦ plmbr HE 1677
7356 Michalowski Eliz Mrs ⓦ HE 0276
7359 Vacant

75th intersects
7500 Edwardson T P SU 2956
7501 Northwest Serv gas sta
7502 Frazer L J SU 3895
7504 Skogseth Inga Mrs HE 6106
7506 Olsen M J Mrs DE 5559
7510 McLoskey V C ⓦ HE 3166
7515 Williams Htg & Air Conditioning HE 8030
7518 Hammar T W ⓦ
7519 Jackson L R ⓦ HE 1226
7522 Aylward L J ⓦ DE 0077
7522½ Brodnicki Elsie E DE 2423
7523 Studdy J H ⓦ HE 5485
7526 Freeman S F HE 0822
Freeman's Food Store
Kringle Dorothy
Shipley P O Mrs SU 8897
Solstad H I HE 3864
Stewart R H HE 0822
7527 Fleischer Walter ⓦ HE 5671
7531 Ballinger M H ⓦ SU 8390
7534 Dodge S E ⓦ HE 3382
7535 Pedersen R P ⓦ HE 3368
7537 Easton R L HE 7662
Weir J S HE 7769
7542 O'Loughlin Harold ⓦ SU 1203
7545 Sloan A R
Sloan's Clipper Serv SU 9770
7554 Price's Joe Signal Serv SU 9483

W 77th intersects
se cor Under constr
7701 Ballard Frozen Food Lockers HE 6770
7725 Wells' Hdw HE 6116
7727 Loyal Realty HE 1300
7729 Little's Orc Equip HE 7673
7729½ Whitman's Apparel SU 9210
7731 Loyal Heights Swedish Bakery SU 9458
7733 Loyal Heights Ice Creamery HE 4405
7733½ Nancy's Delicatessen HE 6500
7735 Loyal Radio & Telev Serv SU 8970
7737 Beaver Recreation billiards SU 9554
7739 Fields Barber Shop
7741 Matt's Sea Food & Delicatessen SU 9479
7743 Vacant
7747 Adams & Billings Realty SU 1700
Billings Allyn Realtor SU 1700
Olson Gladys Mrs real est DE 3690
7749 Warhanik S A dentist HE 6311
7757 Clyde & Herb's Shell Serv gas sta
7759 Loyal Heights Shell gas sta SU 9937

W 80th intersects
8000 Engstrom's Home Bakery SU 9736
8002 Loyal Hts Gift Shop SU 3144
8004 George's Shoe Repair
8006 Loyal Clnrs SU 6580
8008 Bob's Fireside Grill SU 9475
8010 Loyal Hts Hdw SU 5566
8012 Schweitzer A J ⓦ HE 5757
8014 Satre Ben ⓦ HE 6432
8017 Johnston C H ⓦ HE 7488
8020 Warren H E Mrs ⓦ HE 6532
8021 Johnson O A ⓦ SU 7865
8025 Solbeck L M Mrs ⓦ HE 5575
8026 Clampett L A ⓦ DE 3375
8029 Lien R A ⓦ SU 6026
8031 Knudsen O L ⓦ DE 5229
8033 Finnestad Theresia Mrs ⓦ DE 4446
8034 Parsek L J ⓦ DE 5215
8037 Gasparik John ⓦ HE 3353
8038 Clark F C ⓦ SU 1906
8041 Gutmann F J ⓦ DE 4067
8044 Ogard E H ⓦ DE 2256
8045 Thornton D B ⓦ HE 4607
8048 Major T W ⓦ HE 2777
8049 Kumler N C ⓦ SU 1483
8052 Parente I E Mrs ⓦ DE 0292
8055 Haughseth J A ⓦ
8056 Summers C F ⓦ pntr DE 4869
8058 Nelson R A
8061 Birkeland E G Mrs HE 4005
8065 Clife J C ⓦ HE 7948
8069 Darby G W SU 4715
8073 Loyal Hts Food Store SU 9704
Wood Emerson
8300 Ogle C O HE 6557
8301 Stansbery R A DE 2240
8302 Cleveland R P SU 3661
8303 Coffman C L HE 8475
8308 Kristiansen G A ⓦ DE 6710
8309 Ward R D ⓦ HE 1949
8312 Benjamin R J ⓦ HE 4283
8315 Lind Casper ⓦ DE 5791
8317 Larsen J W ⓦ
8318 Morrow P R ⓦ SU 8624
8321 Nelson W C ⓦ HE 5209
8322 Mill S A ⓦ HE 3317
8326 Morrison R E ⓦ SU 5646
8327 Osgood L V Mrs HE 1605
8330 Wyman J H ⓦ HE 1027
8331 Satra J I ⓦ SU 7078
8334 Giske Andw ⓦ DE 0380
8337 Peterson Frank ⓦ DE 5740
8340 Eliasen Anton ⓦ HE 0773
8341 Swanson Albt ⓦ SU 8134
8344 Kean H C ⓦ HE 6976
8348 Simpson E R ⓦ SU 2616

W 85th intersects
125
8505 Our Redeemer's Lutheran Ch
8513 Derickson V W Mrs ⓦ DE 6354

"The Unabridged Bank Directory of the World"
PUBLISHED IN MARCH AND SEPTEMBER — $27.50 PER VOLUME
R. L. POLK & CO. Nashville 3, Tennessee
130 Fourth Avenue North

HEADQUARTERS LEE HATS

LUNDQUIST-LILLY
SEATTLE 4TH & PINE
Men's Wear Center
TACOMA 11TH & PACIFIC

Details For:	Year	Source	TP	Adjoining
24th Avenue NW	1951	R.L. Polk Co Publishers	-	X

Henry Broderick Inc.
"An Office that Knows Its Subject"
REAL ESTATE
SECOND & CHERRY • SEATTLE • • • MAin 4350

24TH AV NE—Contd
7014 Sanders Sidney L ⓞ Δ VE 9676
7015 Hildebrand Donald D Δ VE 2650
7018 Noon Robt A Δ FI 3144
7019 Vacant
7020 Henning Grace C Mrs ⓞ Δ VE 1269
7027 Stookey Hal E ⓞ Δ KE 6825
7028 Richardson Wm R ⓒ Δ FI 1944
7031 Davis Ernest O ⓒ Δ FI 4877
7032 Nicholas Harold S ⓒ Δ KE 1077
7038 Olsen Eddie C ⓞ Δ VE 9812
7041 Hayes Richd ⓒ
7046 Kinney Kathleen Mrs ⓞ KE 5847
7047 Livingston Walter A ⓒ Δ FI 1995
7050 Bunney Lyman Δ FI 1219
7053 Rodgers Neil E ⓒ Δ KE 0160
7057 Meyer Wm T ⓒ Δ VE 2086
7059 Hughes Clifford O ⓒ Δ FI 2564
7070 Ennis David E ⓒ Δ PL 5604
E 73d intersects
7304 Hill G Russell ⓒ Δ FI 4419
7307 McMonagle Rodger F ⓒ Δ PL 9240
7308 Johnson Howard J ⓒ Δ KE 2318
7311 Johnson Robt D ⓒ Δ VE 1989
7312 May Ross A ⓒ Δ VE 4388
7314 Martinole Don C jr Δ PL 6281
7315 Hansen L A
7317 Weiand Jacob N ⓒ Δ VE 4071
7320 No return
7327 Cullen Beulah B Mrs Δ FI 2567
7331 Champion Robt E ⓒ Δ KE 5737
7332 LeFrancis Robt J ⓒ Δ PL 6081
7337 Johnson Elliott P ⓒ Δ PL 7984
Montgomery G E
7338 McAdams Jas A ⓒ Δ KE 3020
7340 Carchano Dorothy A Mrs ⓞ Δ PL 6421
7341 Kjos Jas E ⓒ Δ FI 0058
7347 Olbert Wm Δ KE 2087
7350 Kyle Raymond W ⓒ Δ PL 8977
7351 Curl Venus M Mrs ⓒ Δ PL 6434
7356 Beam Wm G ⓒ Δ VE 7527
7359 Hathaway F Glenn F ⓒ Δ VE 5416
160
E 75th intersects
7502 Izley John ⓒ Δ PL 8843
7508 Odegard Jas F ⓒ Δ VE 6368
7509 Black Orval O ⓒ Δ KE 5015
7514 Watne Edw S ⓒ Δ PL 6077
7515 Williamson Geo W ⓒ Δ VE 3600
7520 Bowen Rose Mrs ⓒ Δ VE 8074
7521 Hart Wayne M ⓒ Δ VE 8019
7525 Draper Wallace M ⓒ Δ VE 9087
7526 McNeilly Robt D Δ VE 1947
7532 Prouty Clifton G ⓒ Δ KE 5301
7533 Wright Ralph J jr ⓒ Δ PL 6052
7540 Mack Frank J ⓒ Δ FI 3789
7547 Schellenberg Lyle R ⓒ Δ VE 6709
7555 Eden Arth E ⓒ Δ KE 8916
7557 Woods Claude ⓒ Δ VE 7567
E 77th intersects
7701 Juris Harold J ⓒ Δ KE 4335
7709 Honold Fredk W ⓒ Δ KE 7474
7715 Johnson Bessie C Mrs ⓒ Δ KE 4111
7721 Byers Lawrence W ⓒ Δ VE 6470
7722 MacDonald Keith B ⓒ Δ VE 5285
7726 Zakos Thos J ⓒ Δ VE 5961
7730 Novich Jos J ⓒ Δ PL 8515
7736 Friends Memorial Church Δ PL 8508
Green L Merle Rev Δ PL 7307
E 80th intersects
8002 Parsley Roy E ⓒ Δ FI 4277
234
E 105th intersects
10533 Hazelton Robt M ⓒ Δ GL 6864
10539 Bailey Virginia H ⓒ Δ GL 9812
E 107th intersects
10702 Atherton Herschel C ⓒ Δ GL 0143
10706 Thomas Alvin P ⓒ Δ GL 9560
10714 Coey Anna M Mrs ⓒ Δ GL 7482
10717 Shadinger Max H ⓒ Δ GL 8090
10722 Allbee Otto L ⓒ Δ GL 4349
10730 Fairbanks A E & Co tree sprayers Δ GL 8250
Fairbanks Arth E ⓒ Δ GL 8250
10803 Foster Herbert A ⓒ Δ GL 9466
10804 Flynn Clarence W ⓒ Δ GL 9693
10808 Forbes Malcolm M ⓒ Δ GL 6688
10813 Haynes Jim C E ⓒ Δ EM 0358
10814 Shunnan Sam ⓒ Δ JU 7451
10819 Conners Chester W
10821 Hindrum Engvald S ⓒ Δ GL 7812
10837 Vande Geest Robt ⓒ Δ GL 6722
10841 Tracy Myrtle E Mrs ⓒ Δ GL 8527
10848 Hatcher Percy S ⓒ Δ GL 8942
10929 Seaberg Carl R ⓒ Δ GL 6693
10930 Weston Wallace A ⓒ Δ GL 7844
Chelsea pl NE intersects
E 110th intersects
11002 Douglas Pearl E Mrs ⓒ Δ GL 8835
11003 Smith Alvin E Δ EM 0835
11006 Farrell Eustace J ⓒ Δ GL 7044
11009 Riggs Harold E Δ GL 5235
11010 Head Donald R ⓒ Δ GL 6941
11025 Clow Elmer L Mrs ⓒ Δ GL 5853
11028 Vacant
11034 Swap Vernon K ⓒ Δ EM 6561
11051 Smith Millard A ⓒ Δ GL 8533
11244 Hunt Ben V ⓒ Δ GL 3277
E 113th intersects
11307 Farmer Geo S ⓒ Δ GL 5971
11321 Lydon Kenneth D ⓒ Δ EM 6094
252
E 15th intersects
11504 Lee Nelson T ⓒ Δ GL 8088
11510 Herrity John M ⓒ Δ GL 9413
11512 Jovanovich Peter ⓒ
11515 Ward Michl F ⓒ Δ GL 9728
11521 Crowther Wm H ⓒ Δ GL 2486
11527 Amundson Geo C ⓒ Δ EM 3049
11533 Guettel Robt E ⓒ Δ GL 0217
11539 Jule Walter W ⓒ Δ GL 7722
11545 Steele Robt J ⓒ Δ GL 0321
11549 Bevilacqua Don J ⓒ Δ GL 8720
11552 Hibbard Hamilton J ⓒ Δ GL 2139
E 117th intersects
11701 Green Robt C ⓒ Δ GL 0142
11702 Atherton Herschel C ⓒ Δ GL 0143
11709 Medill Wesley E ⓒ Δ GL 1218
11720 Exline Geo L ⓒ Δ GL 0494
11731 Lemm Grace B Mrs Δ GL 0781
11739 Gunderson Arnold G ⓒ Δ GL 0599
11745 Hutchison Laurence ⓒ Δ GL 7176
11751 Desgroseiller Elmer J Δ GL 5148
11753 Wells Marshall C Δ GL 3185
11754 Bivins H Bliss ⓒ Δ GL 6999
260
E 125th intersects
12507 Potter Blake S ⓒ Δ EM 3648
12508 Sundquist Wm ⓒ Δ EM 3281
12513 Maylie Wayne E ⓒ Δ EM 3319
12514 Ferguson Archie A jr ⓒ Δ GL 8803
12519 Smith Walter T ⓒ Δ EM 6819
12520 Forrest Wm ⓒ Δ EM 0141
12528 DiRito David Δ GL 2787
13007 Richards Robt J ⓒ Δ GL 5390
13008 Anderson Albin G ⓒ Δ GL 7512
13016 Wisman Clifford E ⓒ Δ EM 8345
13027 Rawlings Albert H ⓒ Δ GL 7429
13031 Vixie Luverne H ⓒ Δ EM 1186
13039 Hourigan Richd A ⓒ Δ EM 6378
13045 Artim Geo ⓒ Δ GL 9137
E 133d intersects
13309 Alkana Leo E ⓒ Δ EM 9307
13314 Sholtz Forrest R ⓒ Δ EM 7429
13323 Bouchard Larsen Co uphol Dunham Quentin J ⓒ Δ GL 2735
13324 Carlstrom Paul W Rev ⓒ Δ GL 6060
13332 Bird John H ⓒ
13333 Moore David N Δ EM 5204
13338 Davis Maine M ⓒ Δ EM 0930
13339 Jones Clyde ⓒ Δ EM 8812
13344 Mallett Chas E ⓒ Δ EM 9243
13349 Vacant
278
E 135th intersects
14003 Vacknitz Oscar O ⓒ Δ EM 0849
14012 Verle Wm N ⓒ Δ EM 2083
14013 Ashcroft Edgar M ⓒ Δ EM 1720
14015 McGhee Louis J ⓒ Δ GL 2448
14021 Chapman Lee C ⓒ Δ EM 1772
14022 Mroz Anthony F
14027 Werner Herman C Δ GL 1246
14033 Vacant
14034 Johanson Lennart N ⓒ Δ GL 3231
14039 Horne John M ⓒ Δ GL 6046
14040 Davis Melvin A ⓒ Δ EM 4682
14045 Jamieson Chas A ⓒ Δ GL 0859
14046 Jones Greydon G ⓒ Δ GL 3838
14051 Smart Jas W ⓒ Δ EM 6278
14052 Phillips Chas B ⓒ Δ GL 4005
14057 Myers Walter L ⓒ Δ EM 0866
14058 Dahl Leon J ⓒ Δ EM 9414
14061 Chervenka Chas H ⓒ Δ EM 1996
14064 Vacant
14069 March Harry S jr ⓒ Δ EM 5403
14070 O'Brien Frank J ⓒ Δ EM 8235
14072 Vacant
14075 Yantis Donald E ⓒ Δ EM 3156
14080 Davidson Donald C ⓒ Δ EM 0857
14081 Steell Byron J ⓒ Δ GL 9088
14089 Macartney Thos W ⓒ Δ EM 8020
E 143d intersects
14305 Ohnsager Lorris T ⓒ Δ EM 4130
14312 Young Bradley W ⓒ Δ GL 9302
14313 Finley Hazel G ⓒ Δ EM 6190
14321 Holmes Frank ⓒ Δ EM 8259
14322 Haskell Robt L ⓒ cement contr Δ EM 8072
14327 Sleister Russell D ⓒ Δ EM 2458
14332 Withel Burton R ⓒ
14333 Gemmer Chas A ⓒ Δ EM 2676
14337 Wilson Thos W ⓒ Δ EM 0381
E 145th intersects
6

24TH AV NW—From the intersection of Market and Shilshole av, north
ft Ballard City Dock
Ballard Gear Lockers
City Harbor Dept Patrol Sta No 2 Δ EL 0012
5320 Salmon Bay Fdry Co Inc Δ DE 0570
5351 Pacific Fishermen Inc ship bldrs Δ DE 2562
5401 Vacant
32
Market intersects
5503 Hansen's Shell Serv gas sta Δ SU 9664
5509-11 Gerke's Music House Δ DE 0249
Brown Gene Typewriter Co Δ SU 7000
5516 Great Atlantic & Pac Tea Co gro
W 56th intersects
5600 Fraternal Order of Eagles Hall
5601 Keyser's Flowers & Gifts Δ SU 1424
5603 TV Mart Δ HE 2532
5605 Pittsburgh Plate Glass Co paint Δ SU 7774
5609 Ballard Laundromat Δ DE 4233
5614 Dave's Union Serv gas sta Δ SU 9626
5615 Don's Richfield Serv gas sta
W 57th intersects
5701 Ballard Elec Co motor repr Δ DE 4800
5703 Ogle Fannie M Mrs
5705 Baker Ann G Mrs bkpg serv Δ SU 2626
Hughbanks C F Real Est Δ SU 2626
5707 Jennings Garage auto reprs Δ HE 2270
5709 Vacant
5715 Bill & Dell's Serv gas sta Δ SU 9918
5720 Rapp's Bob Serv gas sta Δ SU 9808
W 58th intersects

24TH AV NW—Contd
5802 Thompson's Freeze Ice cream Δ HE 6080
5803 Ray's Auto Body Shop
Hockett Ray E ⓒ Δ DE 3844
5805 Patterson Fred
5807 Vacant
5809 Hood Stores Ltd clo cins
5811-13 Club Two Hundred tavern Δ SU 2006
5815 Style Art Beauty Salon Δ DE 1090
5816 West Lewis B optom Δ HE 8410
West Lewis B jr optom Δ HE 8410
5818 Vacant
5819 Flinn's Flowers Δ SU 5171
W 59th intersects
5901 Twenty-Fourth Av Beverage and Variety Δ DE 6296
5902 Brodbech Hal Co bakers' sups Δ HE 7879
Wafer Food Co Inc bakers' sups Δ SU 5554
5905 Street Vern Saws & Lawnmower Serv Δ SU 1420
5905 Street Vern Δ SU 1420
5907 Berry's Barber Shop Δ SU 7795
5909 Vacant
5916 Armstrong Jas E Δ SU 1079
34
W 60th intersects
6001 Smithy's Say-Mor Serv
6002 Comisky Geo E Δ HE 7348
6002½ Kaplan Alf Δ HE 7737
6012 Arneson Emil A ⓒ Δ DE 3094
6015 **Maxwell Apartments**
1 Clark Robt
2 Hansen Henry Δ HE 8404
3 Tardy Ann Mrs
4 Fountain Barbara Δ HE 7726
5 Edwards Henry B Δ SU 0067
101 Hopkins Liol T Δ HE 1201
102 Astrup Mary Mrs Δ DE 4096
103 Rygmyr Chester
104 Wold John
105 Barseth Jennie Mrs Δ SU 2976
106 Larson Inga L Mrs Δ HE 6624
107 Peterson Bertha S Mrs Δ SU 2507
108 Meyers Cath J Mrs
201 Ballard Edna T Mrs Δ HE 0430
202 Johnson Lester Δ HE 1498
203 Bardue Holdor W Δ HE 2378
204 Hasselo Odlaug B Δ DE 3266
205 Herdal Chris Δ DE 4277
206 Haugen Erling F Δ SU 6329
207 Pelgum Anna L Mrs Δ SU 8354
208 Dickinson Marcia L Mrs Δ HE 2499
Street continued
6016 Zimmerman Ezekiel E
6016½ Brumbaugh Eva Δ SU 2621
Moulton Ralph R
W 61st intersects
6107 Schleitweiler Jos T ⓒ Δ DE 6634
6109 McBride Fence Co mfrs Δ HE 4466
6114 Ferguson Archie Signal Serv gas sta Δ SU 9817
6119 Lodell Plumbing Co Δ SU 5036
6119½ Ferran Jos G Δ DE 3052
W 62d intersects
6201 Kerr's Radio Shop Δ SU 3132
6202 Sigurdsson Halldor ⓒ Δ HE 2033
Wichstrom Mauritz A Δ SU 4922
6209 Geister Jos R ⓒ Δ HE 8044
6214 Schneider Earl P
6216 Seamster John W
6218 Tommie's Grocery Δ SU 9738
W 63d intersects
6301 Copper Gate Tavern & Lounge Δ SU 9919
6305 Vacant
6307 Zimdell Studio photogs Δ HE 8149
6309 Vacant
6311 Ford Clns Δ DE 6300
6316 Fraser Douglas M ⓒ Δ SE 0532
6319 Ballard Cycle Δ HE 5580
6319½ Irwin Jess K
W 64th intersects
6401 White House Beauty Salon Richardson Bell ⓒ Δ SU 5403
6404 New Viking Tavern Δ SU 9991
6410 Roberts Elton E ⓒ
6412 Mike's Barber Shop
6418 Linkous IGA Food Center gro Δ HE 0909
42
W 65th intersects
6500 Kath Drug Store Δ SU 9621

The City Directory is a Catalog of Your City
Copies of this Directory are available in Directory Libraries in Cities all over the country.

ENVELOPES
PRINTED or PLAIN
Minor 4100
NORTHWEST ENVELOPE MFG. CO.
1426 Dearborn Street • Seattle 44

Details For:	Year	Source	TP	Adjoining
24th Avenue NW	1955	R.L. Polk Co Publishers	-	X

24TH AV NE—Contd
14058 Donaldson Frank B jr Δ EM 3-6979
14061 Birtchnell Alf V Ⓞ Δ EM 3-3217
14064 Plummer Richd W Ⓞ Δ EM 2-1458
14069 Shipps James D Δ EM 2-8938
14070 O'Brien Frank J Ⓞ Δ EM 2-8235
14072 Hawes Jack D Ⓞ Δ EM 3-9998
14075 Yantis Donald E Ⓞ Δ EM 2-3156
14080 Davidson Donald C Ⓞ Δ EM 2-0857
14081 Vacant
14089 Belcher Robt R Ⓞ Δ EM 2-6731
E 143d intersects
14305 Ohnsager Lorris T Ⓞ Δ EM 2-4130
14312 Young Bradley W Ⓞ Δ EM 3-9302
14313 Finley Hazel G Ⓞ Δ EM 2-6190
14321 Holmes Frank Ⓞ Δ EM 2-8259
14322 Ronan Raymond C Ⓞ Δ EM 4-0773
14327 Sleister Russell D Ⓞ
14332 Couchman Earl E
14333 Vacant
14337 Smidt Ernst Δ EM 3-4934
E 145th intersects

6

24TH AV NW—From the intersection of Market and Shilshole av, north
ft **Ballard City Dock**
Fentron Industries whse
City Harbor Dept Patrol Sta No 2
Stimson Mooring (under constn)
5320 Salmon Bay Fdry Co Inc Δ SU 4-0570
5351 Pacific Fishermen Inc ship reprs Δ SU 4-2562
5415 Lunde Elec Co marine wiring Δ SU 3-6800
32
Market intersects
5505 Hansen's Shell Service gas sta Δ SU 2-9664
5511 Gerke's Inc pianos organs hsehold appl Δ SU 3-1234
Brown Gene Typewriter Co reprs Δ SU 2-7000
5516 A& Food Stores br
W 56th intersects
5600 Fraternal Order of Eagles Hall Δ SU 4-4390
Eagles Club Δ SU 2-9872
Ballad Aerie No 172 (FOE) Δ SU 4-4390
Ballad Aerie No 172 Auxiliary
Scandinavian Fraternity of America
5601 Keyser's Flowers & Gifts florists Δ SU 2-1424
5603 Williams Htg Oils Inc fuel Δ SU 3-8080
5605 Pittsburgh Plate Glass Co paint Δ SU 2-7774
5609 Ballard Speed Wash self serv Δ SU 2-9826
5614 Berger's Union Serv Δ SU 2-9626
5615 Toby's Richfield Serv Δ SU 2-9785
W 57th intersects
5701 Ballard Elec Inc mtr repr Δ SU 4-4800
Marine Elec Co generators & marine wiring Δ SU 4-4800
5703 Ogle Fanny M Mrs Δ SU 3-6518
Chapman Maggie M Mrs
5705 Vacant
5707 Jim's Auto Repr Δ SU 3-7167
5709 Case Lock & Key Serv locksmiths Δ SU 4-2332
5715 Ballard Automobile Beauty Shop car wash & polish Δ SU 2-7764
5720 Rapp's Bob Serv gas sta Δ SU 2-9808
W 58th intersects
5802 Ballard Dairy Queen ice cream Δ SU 2-2966
5803 Chroninger Melvin O Δ SU 4-9688
5805 McFarlane Fern Mrs
5807 Cyra Paint Center Δ SU 2-5430
5809 H & H Enterprises cabt mkr Δ SU 2-9137
5810 West Lewis B optom Δ SU 3-8410
West Lewis B jr optom Δ SU 3-8410
5811-13 Club Two Hundred tavern Δ SU 2-9728
5815 Style Art Beauty Salon Δ SU 4-1090
5816 Ballard Radio & Television sls & serv Δ SU 4-3840
McFarlane Elec contrs Δ SU 4-3840
5818 Gudrun's Salon of Beauty Δ SU 4-4381
5819 Flinn's Flowers Δ SU 2-5171
W 59th intersects
5901 Twenty-Fourth Av Beverage Δ SU 4-6296
5902 Brodbeck Hal Co bakers' sups Δ SU 2-5678
Wafer Food Co The bakers' sups Δ SU 2-5554
Abele-Brodbeck Co Inc bakers sups Δ SU 3-5678
5903 Vacant
5905 Sun Elec Corp (br) auto parts whol Δ SU 2-0805
5907 Vacant
5907½ Vacant
5909 Ballard Floor Covering linoleum Δ SU 3-3322
5916 Soft Clean Co cln compounds Δ SU 3-6974
Hammons Niel C Δ SU 3-6974
34
W 60th intersects
6001 Jere's Time Serv gas sta Δ SU 2-9473
6002½ Evans Willa Rae Mrs
6012 Arneson Emil A Ⓞ Δ SU 4-3094
6015 **Maxwell Apartments** Δ SU 4-7170
1 Knutson Ragna Δ SU 4-6897
2 Hanson Henry Δ SU 3-8464
3 Trombley Anna Mrs
4 Lane Clara M Mrs Δ SU 2-0697
5 Soderback Eric O Δ SU 2-8932
Street continued
101 Hopkins Lial T Δ SU 3-1201
102 Peterson Bertha Mason Mrs Δ SU 2-2507
103 Gorder Edw
104 Hall Minnie L Mrs Δ SU 3-6003
105 Barseth Jennie Mrs Δ SU 2-2976
106 Larson Inga L Mrs Δ SU 3-6624
107 Westergard Wilhelm H Δ SU 4-8750
108 Hassel Dave Δ SU 3-7379
201 Brumbaugh Eva Mrs Δ SU 2-2621
202 Ringstad Mina M Mrs Δ SU 3-5865
203 Olsen Jennie Mrs Δ SU 3-5015
204 Jellen Nikka Mrs Δ SU 3-6732
205 Lockrem Caroline C Δ SU 3-4697
206 Ostby Ragna O Mrs Δ SU 4-8165
207 Feigum Anna Mrs Δ SU 2-8354
208 Dickinson Marcia L Mrs Δ SU 3-4699
6016 Zimmerman Ezekiel E
6016½ Sieckert Harvey M Δ SU 4-7424
6018 Kerr's Radio Shop repr Δ SU 2-3132
W 61st intersects
6100-06 **Loyal Manor**
6100 **Apartments**
1 Peterson Edgar Δ SU 3-8647
2 Jansen Olaf Δ SU 2-0595
3 Kreutz Arth J Δ SU 4-7663
4 Dean Josiah K Δ SU 3-8675
5 Hawkins Lila Mrs Δ SU 4-2672
6 Hilton Nellie E Mrs Δ SU 2-6407
7 Haggerty Joseph M
8 Northrup Emmanuel L Rev Δ SU 2-6696
9 Vacant
10 Bever Roscoe C Δ SU 2-9048
11 Stadshaug Bertha M Δ SU 3-0085
12 Vacant
13 Vacant
14 Vacant
15 Kelley Grace
16 Rasmussen Gudrun K Mrs Δ SU 4-4381
Street continued
6107 Schleitweiler Jos T Ⓞ Δ SU 4-6634
6109 Roraback Carter Service gas sta Δ SU 4-0239
6114 Clyde's Signal Serv Δ SU 2-9817
W 62d intersects
6201 **Shirley Ann Court**
1 Libin Helen Mrs Δ SU 4-7923
2 Vacant
3 Adams Olive J Mrs
4 Toohey James jr Δ SU 4-9189
5 Lanterman Harry W Δ SU 2-0535
6 Hansen Jonetta Mrs Δ SU 2-0434
7 Stahl Sid A Δ SU 4-0467
8 Blecha Jerry Ⓞ Δ SU 2-1230
9 Hughbanks Nancy A Δ SU 3-3503
10 Vacant
11 Nielsen Leonard O
12 Vacant
14 King Bess A Mrs
15 Bahrychuk Geo Δ SU 2-7061
16 Bacon Bruce
17 Haroldson Donald C
Street continued
6202 Bremer John W
6214 Henry Merle
6216 Hebig Jacob
6218 Vacant
W 63d intersects
6301 Copper Gate Tavern & Lounge Δ SU 2-9919
6305 Ted's Quick Wash Indry
6307 Zindell Studio photogs Δ SU 3-8149
6308 **Pauline Apartments**
1 Anderson Eileen I Mrs Δ SU 2-7658
2 Bjork Ethel E Mrs Δ SU 3-0398
3 Drugg Edith Mrs Δ SU 4-2970
4 Collop Paul Ⓞ Δ SU 3-4738
5 Johnson Chas R Δ SU 3-9610
6 Breum Wm Δ SU 3-0708
101 Holmstrom Frank A Δ SU 2-4294
102 Ekstrom Olivia A Mrs Δ SU 2-7955
103 Svare Clara M Mrs Δ SU 2-2866
104 Vacant
105 Vance Robt B Δ SU 2-1902
106 Johnsen Hildur M Mrs Δ SU 2-0956
107 Sands Benj A Δ SU 3-1827
Street continued
6309 Ongstad Harold S ins Δ SU 3-0977
6311 Ford Clns clo clns Δ SU 4-6300
6316 Fraser Cath M Mrs Ⓞ Δ SU 4-1353
6319 Ballard Cycle bicycle dirs Δ SU 3-5560
6319½ apt 1 Vacant
Apt 2 Vacant
W 64th intersects
6401 White House Beauty Salon Δ SU 2-5403
Richardson Bell Ⓞ Δ SU 2-5403
6404 New Viking Tavern Δ SU 2-9991
6410 Roberts Elton E Ⓞ Δ SU 4-4490
6412 Mike's Barber Shop
6418 Linkous IGA Food Center gro Δ SU 3-0909
42
W 65th intersects
6500 Kath Pharmacy Δ SU 2-9621
6500½ Softing Dagfrid Δ SU 4-2879
6501 Ideal Barber Shop
6502 Jean's Lunch restr Δ SU 2-9617
6502½ Helde Anna Mrs Δ SU 2-0733
6506 Wee Three Tavern Δ SU 2-9824
6508 Vacant
6508½ Stromberg Hilda M Mrs Δ SU 3-9874
6509 Vacant
6510 Albright Clifton Realtor (br) Δ SU 3-9400
6515 Kepp Karl
6516 Fritz Beauty Salon Δ SU 2-3653
Allen John R Ⓞ Δ SU 2-3653
Laslie Carl L Δ MA 3-6695
6517 McEwen Selma Mrs Ⓞ Δ SU 2-3875
6519 Heidrick Robt P Δ SU 4-6792
6520 Filstad Ben Ⓞ Δ SU 4-5565
6522 Hanick John M Δ SU 2-2275
6522½ Olds Ruby Δ SU 4-6647
6523 Palm Frans A Ⓞ Δ SU 3-6948
6524 Laine Garry E Δ SU 3-0913
6524½ Gooch Margt Mrs
6525 **Apartments**
1 McGinn Earlene M Mrs
2 Langmaid Bessie Mrs Δ SU 3-3648
3 McGinn Earlene Mrs Δ SU 2-1395
6527 **Apartments**
1 Larsen Olise D Mrs
2 Barrett Bertha A Mrs
3 Thiel Leo Δ SU 2-0417
4 Glenz Barbara A Δ SU 4-6498
5 Skjong Jens Δ SU 4-9443
6 Tjosvold Jonas Δ SU 4-0871
7 Sather Orvel Δ SU 4-8633
Street continued
6529 **Apartments**
1 MacLeod Kenneth A
2 Sliffe Lester E Ⓞ Δ SU 4-7573
3 Hopkins Jack R Δ SU 3-5987
4 Homsher Jack G Δ SU 4-3634
5 Killingsworth Bill C Δ SU 4-5103
6530 **Apartments**
1 Hammer Norman L Δ SU 4-7572
2 Viking Painting & Decorating contrs Δ SU 4-8025
Hageselle John Δ SU 4-2467
3 Brower Josephine W Mrs Δ SU 4-8025
4 Ofstad Theo R Δ SU 4-9127
5 Lee Salve Rev Δ SU 2-8907
6 Langaker Gunnar Ⓞ Δ SU 4-0424
7 Nelson Soren J Δ SU 4-1741
8 Sandvik Morten Δ SU 3-2926
9 Jacobsen Erling O Δ SU 4-5827
10 Lyons Norman D Δ SU 3-2892
Street continued
6537 Scientific Manipulative Massage Δ SU 2-7855
Tervanen Kathryn Ⓞ Δ SU 2-7855
6537½ Krejce Ronnie Δ SU 2-3184
6539 Hippo John A Ⓞ Δ SU 3-7931
6542 Knobbs Ella S Mrs Ⓞ Δ SU 2-6893
6542½ Turner Doris Mrs
6547 Larson Just E
rear Rathbone Archie
6548 Benson Maude Mrs Ⓞ Δ SU 4-0516
6552 Miller Raymond J Ⓞ Δ SU 4-5919
6553 Grobschmit Claire E Mrs Ⓞ
6556 Faith Memorial Tabernacle
6557 East Wm L Ⓞ Δ SU 3-2423
6559 Nite Owl Cafe restr
W 67th intersects
6700 **Apartments**
1 Vacant
2 McDonnell Laura L Mrs Δ SU 2-6710
3 Londahl Sarah Mrs
4 Johnson Katrin Mrs Δ SU 3-4503
5 Nikoden Eliz Mrs Δ SU 4-6811
6 Reeves Blanche E Mrs Δ SU 4-7049
7 Gengler Florence Mrs
8 Vacant
9 Friborg Hilma Mrs Δ SU 4-0906
10 Olauson Donald L
11 Vacant
Street continued
6701 Selander's Quality Foods gro Δ SU 2-9939
Selander Arth W Ⓞ Δ SU 2-9093
6709 Fisher Helen L Mrs Ⓞ Δ SU 4-3032
6710 Trinko Mina Mrs Ⓞ Δ SU 4-6851
6713 Bennell Geo R Ⓞ Δ SU 3-0791
6716 Larson Oscar L Ⓞ Δ SU 4-5985
6718 Kahn Leslie W Δ SU 4-5987
6719 Shotwell Minnie M Mrs Ⓞ Δ SU 2-2957

+ AVE. S.
STOCK AND DETAIL MILLWORK
FIR AND HARDWOOD MOLDINGS AND TRIM
MAin 2-1450
4037 STONE WAY
FUEL CO.
MElrose

BUGET SOUND TITLE

Details For:	Year	Source	TP	Adjoining
24th Avenue NW	1960	R.L. Polk Co Publishers	-	X

2842908.6 Page: A6

Motoring Protection
For More Than 100,000 AAA Members
In Washington
AUTOMOBILE CLUB OF WASHINGTON
330 SIXTH AVENUE NORTH
SEATTLE, WASHINGTON 98109
TELEPHONE MUtual 2-0707

24TH AV NE--CONTD

6521A ELLIOTT WM T LA3-0139
6521B VACANT
6523 MC CLURKEN JOHN P LA4-3176
6525 OLSON PATRICIA J LA2-8742
6530 TOFT LOUIS B ● LA3-0178
6531 ARMSTRONG GEORGIA C ● LA5-7323
6534 GOCHANOUR MABEL MRS LA4-0427
6535 WETTERSTAD LEONARD T LA5-7620
6537 BILLINGTON KENNETH ● LA4-0383
6538 MILLER ERICH R ●
6540 FITZSIMMONS MYRTLE A MRS ●
6543 ERWIN KEN A
6546 BRAMMER WM B ● LA5-9450
6551 SAKYAPA JIGOAL LA4-5036
6554 CHRISTMANN ELIZ B MRS ● LA5-5652
6555 GOLDSTEIN EDW I ● LA2-0677
6558 HAGER FRED R ● LA2-8266
6561 FLOURNOY ALBERT G ● LA3-3747

---NE 68TH INTERSECTS

6800 LAWRENCE H S ● LA2-0205
6803 HENRY PAUL F ● LA3-9452
6807 SEWELL HARRY T ● LA3-8516
6811 HAYES HAROLD R ● LA2-1205
6812 CARROLL JOHN H ● LA5-7619
6816 NAF FRANCES A ● LA3-6203
6817 ULSRUD ALBERT ● LA4-5031
6819 THOMPSON ROBT S ● LA3-7669
6820 VALENTINE ELWIN G ● LA3-5812
6824 VACANT
6825 LUND JOHN H ● LA3-5854
6828 JOHNSON CECELIA M MRS ● LA5-8755
6831 COOPER COLE LA5-3941
6834 VANNI ADALLIO C ● LA4-1619
6835 L'HEUREUX GEO P ● LA5-2563
6838 EIFFERT LOWELL M ● LA3-9960
6841 PITTACK PAUL F ● LA5-8479
6842 BUKER EMMA S MRS ● LA2-3142
6846 ORTIZ MARVIN E ● LA5-7184
6847 ROSENZWEIG JAMES E ● LA2-3455
6855 RAAEN HENRY
6856 ELLINGSON NORMAN L LA4-4319

---NE 70TH INTERSECTS

7001 HOBBS JIM O LA3-7002
7002 PADUANO MATHEW J ● LA3-2371
7005 ROSEN ROBT I LA4-3524
7006 MARSH ROBT W ● LA3-3570
7014 DUCHIN MARTIN ● LA5-4134
7015 REYNOLDS LESLIE R ● LA2-5284
7018 MARTIN ETTA T MRS ● LA3-5768
7019 MITCHELL PAUL C ● LA4-1524
7023 HENNING GRACE C MRS ● LA3-1269
7027 MALM GEO L ● LA3-4391
7028 DAILEY ALBERT L ● LA2-1040
7031 KINGSBURY KEITH W ● LA5-3076
7032 BRASHEARS FRANCES L MRS ● NICHOLIS SHARON
7038 OLSEN EDDIE C ● LA3-1714
7041 HASE RICHD A ●
7046 VACANT
7047 LIVINGSTON WALTER A ● LA2-5930
7050 BUNNEY LYMAN J ●
7053 RODGERS NEIL E ● LA2-0160
7054 GALLOWAY ADELBERT K ●
7057 SOLVIK NORMAN ● LA3-0916
7059 HUGHES CLIFF C ● LA4-2564
7062 MILLER ALFRED A ● LA2-6886

---NE 730 INTERSECTS

7304 HILL G RUSSELL ● LA4-4419
7307 SAVINE PIERRE C ● LA4-0335
7308 SHORT ROBT A ● LA2-7786
7311 VACANT
7312 MAY ROSS A ● LA3-4338
7314 CORLETTE LAURA W MRS ● LA2-2928
7315 VACANT
7317 WINDLEY ALLEN LA2-0352
7326 WEST DOROTHY S
7327 RADIN JOHN K ● LA4-0906
7331 VAN NESS ALLAN L ● LA3-0457
7332 LE FRANCIS ROBT J ● LA5-6081
7337 JOHNSON ELLIOTT P ● LA5-7984
7338 LORD ROBT W ● LA5-6521
7340 VACANT
7341 TELLEFSEN TED ● LA3-8862
7347 DUFF GERALD W ● LA5-3771
7350 HAYS ROBT E LA2-5819
7351 JENSEN HANS C H ● LA3-8526
7356 CLEMENS EVA M MRS ● LA4-3809
7359 PURSER EDMOND A ● LA3-9047

160

---NE 75TH INTERSECTS

7502 CLAYTON DONALD R ● LA5-8643
7508 VACANT LA4-5965
7509 BLACK ORVAL O ● LA2-5015
7514 WAYNE EDW S ● LA5-6077
7515 POULTON LAWRENCE C JR ● LA4-6383
7520 WILSON BYRON D
7521 NIST JOHN E ● LA5-2757
7525 BOL CLARENCE ● LA2-8632
7526 MASON FRANCES A MRS
7532 PROUTY CLIFTON G LA2-5301
7533 CROSS JOHN L ● LA4-2672
7539 MAYOVSKY DOMINIC J ● LA2-6083
7540 MACK FRANK J ● LA4-3769
7547 SCHELLENBERG LYLE R ● LA3-6709
7555 EDEN BEATRICE A MRS LA2-8916
7557 WOODS CLAUDE ● LA3-7567

---NE 77TH INTERSECTS

7701 JURIS HAROLD J ● LA2-4335
7705 HENOLD FRED W ● LA2-7474
7715 BARNETT LLOYD A ● LA2-6094
7721 BYERS LAWRENCE W ● LA3-6470
7722 MAC DONALD KEITH B ● LA3-5285
7726 CLINCH JAMES ●
7730 HENDRICKSEN ELIAS H ● LA4-1338
7736 BROWN OSCAR N REV LA5-8508
7740 FRIENDS MEMORIAL CHURCH LA5-8508

---NE 80TH INTERSECTS

8002 RICHMOND HARRY W REV LA5-7326

234

---NE 103D INTERSECTS

10519 HALES DONALD G
10519½ MARTIN DAVIS A EM4-3071
10521 MC LYNNE GEO
10521½ AMMAN WM F EM4-8064
10523 STARLING THOS K EM4-7255
10523½ MEYER ROGER A EM3-5469
10525 APARTMENTS
1 CLOTHIER KIRK A EM4-9411
2 SHELTON LEO R
3 KIRCHHAINE PEARL EM4-4170
4 FLETCHER WM R EM4-2817
5 NELSON LEONARD C
6 VACANT
7 NELSON LEONARD J ● EM3-7737
10533 GJERSTEN HELEN ● EM3-3091
MC CURDY DEAN
10539 SCHOOL OF BALLET DANCING INSTR EM3-9812
BAILEY VIRGINIA H MRS ● EM3-9812

---NE 107TH INTERSECTS

10706 AHLGREN GAYLOR ● EM3-3019
10714 COREY ANNA M MRS ● EM3-7482
10722 NORBY ARTH H EM4-4479
10723 SHADINGER MAX H EM3-8099
10730 FAIRBANKS & EVANS SPRAY SERVICE COML SPRAYERS EM3-7333
FAIRBANKS ARTH E ● EM3-8250
10731 HUSTON WM F ● EM4-0188
10803 VACANT
10804 FLYNN CLARENCE W JR ● EM3-9693
10808 NORMAN ROBT H ● EM3-5994
10813 VACANT
10814 SHUMAN SAM ● EM3-7451
10816 KERR WM R ● EM2-5072
10819 VACANT
10821 TITTLE RAY N EM2-7059
10822 WALL TENNIS A
10829 SEABERS CARL R ● EM3-6693
10837 GORDON RICHD E ● EM2-8116
10841 DENSON ROYT E ● EM2-2880
10848 HATCHER CECILE M MRS ● EM3-8942

---NE 110TH INTERSECTS

11002 MOYER MANNOW D ● EM3-3135
11003 VACANT
11006 FARRELL HELEN E MRS ● EM3-7044
11009 LONG ROY EM4-4534
11010 HEAD DONALD R ● EM3-6941
11025 BEASLEY LYNN MRS EM3-9163
11028 VACANT
11034 SWAP VERNON K ● EM2-6581
11051 SMITH MILLARD A ● EM3-8533
11244 HALSTAD HARVEY J ●

---NE 113TH INTERSECTS

11307 FARMER GEO S ● EM3-5971
11310 MARTENSEN M D ● EM3-5411
11321 MILLER DONALD A EM3-9333

991

---NE 115TH INTERSECTS

11504 KENNEY JOSEPH F ● EM3-6968
11507 TOMLINSON GEO D ● EM3-1756
11510 HERRITY JOHN M ● EM3-9413
11512 ARMOUR ROBT B ● EM3-8584
11515 STAHEL OTTO ● EM2-5313
11521 CROWTHER WM H ● EM3-1312
11522 THOMPSON JAMES V JR ● EM2-1212
11526 BOXX MAX E ● EM2-0950
11527 AMUNDSON GEO C ● EM2-3049
11532 JOHNSON RICHD L ● EM2-1636
11533 ALLISON WALTER G ● EM2-6429
11438 KARLIN ANDREW F ● EM3-7371
11539 JULE WALTER W ● EM3-7722
11544 CULVER BENJ C ● EM3-8221
11545 PAAP A EUG ● EM4-0124
11549 DUNSMORE CHARLES L ● EM4-3043
11552 ISAAC THOS J ● EM2-6002
11556 KJOSNESS DANL M ● EM2-6823

---NE 117TH INTERSECTS

11701 VACANT
11702 ATHERTON HERSCHEL C ● EM3-0143
11709 HERDICK ELMER
11715 HERDECK RICHD C
11721 FAZIO JOSEPH T ● EM4-3027
11728 STOA GLENN L ● EM3-3170
11729 EXLINE DOROTHY J MRS ● EM3-0424
11731 WOODY MARGORY M EM3-2097
11739 GUNDERSON ARNOLD G ● EM3-0599
11740 HAWKINSON RODNEY D ● EM2-7424
11745 HUTCHISON ISABELLE MRS ● EM3-7176
11751 ANDERSON PHILLIP D ● EM4-7327
11753 WELLS MARSHALL C ● EM3-3185
11754 BIVINS W BLISS ● EM3-6999
12033 VACANT
12311 VACANT
12315 NO RETURN
RYAN RICHD D ● EM4-4972
12340 NOLAN JACK W ● EM3-3722
12342 LINDER ROBT W ● EM3-8998
12346 MAGNUSON ROY A ● EM3-5433
12354 WILLIAMS LEVI H ● EM2-3439

260

---NE 125TH INTERSECTS

12507 ROWES FRED C ● EM2-2148
12508 ROBINSON E MARVIN ● EM4-2663
12513 SIMMONS WM E ●
12514 TAYLOR EDWIN K ● EM2-1302
12519 HANSON BETTY R MRS ● EM4-2544
12520 FOSTER JOHN A ● EM3-8286
12528 BELL JOHN W ● EM2-8271

278

---NE 135TH INTERSECTS

---NE 140TH INTERSECTS

14012 VEVLE WM N ● EM2-2683
14013 ASHCROFT EDGAR M ● EM2-1720
14015 MC GHEE LOUIS J ● EM3-2448
14021 CHAPMAN OIL CO FUEL EM2-1772
CHAPMAN LEE C ● EM2-1772
14022 BEHAM DENNIS E ● EM4-8829
14027 WERNER HERMAN ● EM3-1246
14033 DANIELSON RONALD G ● EM3-4385
14034 GRAIGHT MELVIN E ● EM2-7817
14039 COULTER T ROY ● EM3-2317
14043 DAVIS MELVIN A ● EM3-0859
14046 QUAM ALDEN N EM3-7554
14051 BREAKFIELD GARY L ● EM4-8935
14052 KATKANSKY STANLEY EM4-6364
14057 MYERS WALTER L ● EM2-0866
14058 HAMMOND GERALD W ●
14061 BIRTCHNELL ALF V ● EM3-3217
14064 VACANT
14069 HEMING JOE H ● EM4-0198
14070 O'BRIEN FRANK J ● EM2-8235
14072 HAWES JACK D ● EM3-9998
14075 YANTIS DONALD E ● EM2-3156
14080 WILLETTE RICHD L ● EM3-4456
14081 DAVIDSON DAVID M ● EM3-8008
14089 BELCHER ROBT R ● EM2-6731

---NE 1430 INTERSECTS

14305 CARUTH ROBT E ●
14312 YOUNG BRADLEY W ● EM3-9302
14313 FINLEY HAZEL G ● EM2-6190
14321 HOLMES FRANK ● EM2-8259
14322 MURPHY LAWRENCE R ● EM3-3811
14327 RITCHIE JACK D ● EM4-5573
14332 BARNES DONALD W ●
14333 LYLE NORMAN C ● EM4-1468
14337 SMIDT ERNST EM3-4934
14341 WALKER JAMES Z ● EM2-6499

---NE 145TH INTERSECTS

968

24TH AV NW -FROM THE INTERSECTION OF NW MARKET AND SHILSHOLE AV NW NORTH

5300 BALLARD CITY DOCK
SEATTLE CITY ENGINEERS (BR) HU2-9000
5320 SALMON BAY FOUNDRY CO INC SU4-0570
5351 PACIFIC FISHERMEN INC SHIP REPRS SU4-2562
5415 LUNDE ELECTRIC CO MARINE WIRING SU3-6800

32

---NW MARKET INTERSECTS

5505 HANSEN'S SHELL SERVICE GAS STA SU2-9664
5511 GERKE'S TV & RADIO INC TV & HSEHOLD APPLS SU3-1234
BROWN GENE TYPEWRITER CO REPRS SU3-1234
5516 MAJOR BRANDS INC (BR) PAINT AND WALLPAPER SU3-8373

---NW 56TH INTERSECTS

5600 FRATERNAL ORDER OF EAGLES HALL SU4-4390
BALLARD AERIE NO 172 (FOE) SU4-4390
BALLARD AERIE NO 172 AUXILIARY (FOE)
EAGLES CLUB SU2-9872
SCANDINAVIAN FRATERNITY OF AMERICA
5601 KEYSER'S FLOWERS & GIFTS FLORISTS SU2-1424
5603 WILLIAMS HEATING OILS INC FUEL OIL SU3-8080
5605 PITTSBURGH PLATE GLASS CO (BR) PAINT SU2-7774
5609 BALLARD SPEED WASH SELF SERV LNDRY SU2-9820
5614 RAPP'S BOB UNION SERVICE GAS STA SU2-9808
HALLS TRANSFER SERVICE SU2-7222
5615 TOBY'S RICHFIELD SERVICE SU3-2210

---NW 57TH INTERSECTS

5711 SEATTLE PUBLIC LIBRARY (BALLARD BR) SU4-0158

---NW 58TH INTERSECTS

5802 BALLARD DAIRY QUEEN ICE CREAM SU2-2966
5803 VACANT
5805 MC FARLANE FERN M SU4-8552
5807 CYRA PAINT CENTER SU2-9430
5807½ JOHN'S BARBER SHOP
5809 H & H ENTERPRISES CABTMKR SU2-9137
5810 WEST LEWIS B OPTOM SU3-8410
WEST LEWIS B JR OPTOM SU3-8410
5811 CLUB TWO HUNDRED TAVERN
5815 STYLE ART BEAUTY SALON SU3-0666
5816 BOB'S BALLARD T V SERVICE SU3-1020
5818 ELEGANZA BEAUTY SALON
5819 LUND FLORAL CO SU2-5171

---NW 59TH INTERSECTS

5901 DENNIS UNIFORM MANUFACTURING CO UNIFORM OUTLET SU3-3730
5902 STERLING FOODS CO SU3-5678
5903 CASE LOCK & KEY SERVICE KEYS-LOCKS SU4-2332
5905 LOU'S SAW & LAWNMOWER SERVICE SU3-0363
5907 VACANT
5909 VACANT
5920 VIKING APARTMENTS REPANICH DAVID M SU2-1890
2 VACANT
3 WESTMAN DELOREZ O MRS
4 NELSON RAY
5 SVENDSON ANDREW L
6 BAE THEO J
7 HAIGHT LARRY E SU3-8711
8 SALVESON LOUIS SU4-1371
9 SHATTOUT ROBT J AKRE ANNAS SU2-2167

34

---NW 60TH INTERSECTS

5001 CUTLER'S TIME SERVICE GAS STA SU2-7006
6002 NORSTRAND WM J SU3-9493
6002½ VACANT
6012 ARNESON EMIL A ● SU4-3054
6015 MARSELL APARTMENTS SU3-0763
1 HOBSON SHIRLEY SU3-6487
2 OSSTAD HATTIE MRS SU2-4333
3 PIZER MAE MRS SU3-2891
4 LANE CLARA M MRS SU2-0697
5 STEELE D E SU3-0753
101 HAWKINS LIAL T SU4-1201
102 WRIGHT DOROTHEA MRS
103 MC KEEVER ALVIN BLANCHE MRS SU4-9619
104 PURDY EDITH SU4-6252
105 HALL MINNIE MRS SU2-6003
106 WESTERGARD WILHELM H SU4-8750
107 TROMBLEY ANNA MRS
108 HASSEL DAVE SU3-7379
201 ROMERO NORRIS A SU3-9436
202 MARKLAND VIOLET MRS SU2-9337
203 MARKEL VERA SU3-4583
204 BUNICH JACK
205 HILLSTROM HAZEL MRS SU2-0914
206 OSTBY RAGNA O MRS SU4-8165
207 VENONICH VIOLET MRS
208 DICKINSON MARCIA L MRS SU3-4699
STREET CONTINUED
6016 ZIMMERMAN EZEKIEL E SU 3-3022
6016½ TUNHEIM TULLES SU3-0566
6018 BALLARD INSURANCE AGENCY SU4-3840
BALLARD RADIO-TV REPR SU4-3840

---NW 61ST INTERSECTS

6100 LOYAL MANOR APARTMENTS EM2-7788
1 JOHNSON REINAR O SU3-2395
2 JANSEN OLAF SU2-0595
3 KREUTZ ARTH J SU4-7663
4 GARY CARRIE J MRS SU3-5846
5 KAESEMEYER C THOS SU2-6873
6 BEYER ROSCOE C SU2-9048
7 LANE DAISY MRS
8 ANDERSON EDWIN A SU3-4234
9 FLOYD FRANK L SU2-4871
10 LEDIN HERMAN SU3-6045
11 STEWART MATTIE MRS SU3-9297
12 GRANT JAMES F SU4-6518
14 HESTEKIND ALMA MRS SU4-4003
14 KRISTJANSON ELIZ SU3-8833
16 RICHE KAREN MRS SU4-3577
18 BLAIR SHIRLEY SU3-8998
6107 SCHLITTMEIER JOSEPH ● SU4-6634
6114 CLYDE'S SIGNAL SERVICE GAS STA SU -2981
6115 JOHNSON ELMER AUTO SERVICE GAS STA SU3-0920

---NW 62ND PL INTERSECTS

6201 SHIRLEY ANN COURT APTS SU2-7061
1 LONG CAROL SU4-5557
2 VALLEY STEVEN D SU2-0578

Homes
Offices
Apartments
Restaurants
Complete Wholesale Service — Custom Workroom — Rods — Fabrics — Installation
Elna's Custom Draperies, Inc.
ELNA PEDERSEN, MANAGER
9057 12th Avenue, NW
PHONE SUnset 4-8989
Since 1889
3326 WHITE-HENRY-STUART BUILDING, SEATTLE, WASHINGTON 98101
THE DOMINION LIFE ASSURANCE CO.
Annuities Life Income Protection
ROBERTSON, C.L.U. — BRANCH MANAGER
MAin 2-0148

MERCHANTS CREDIT ASSOCIATION
WE COLLECT EVERYWHERE
1125 Dexter Horton Bldg.
Phone MAin 2-9037

Details For:	Year	Source	TP	Adjoining
24th Avenue NW	1966	R.L. Polk Co Publishers	-	X

LIFE – ACCIDENT – HEALTH, GROUP, RETIREMENT AND HOSPITALIZATION PLANS
Issued separately or in combination at a substantial saving
NORTHERN LIFE INSURANCE COMPANY
Northern Life Tower Established 1906 Tel. MAin 4-0031

NE 56TH ST--CONTD
4312 MADDEN ELSIE MRS ● LA4-2166
4313 ROSENPERL DAVID ● LA3-9096
4316 MOSLEY WM ● LA4-3157
4317 SPELMAN FRANCIS A ● LA4-3101
4320 GULLIKSON ALBERT C ● LA3-0156
4324 ADAMS LOUISE E ● LA2-0468
4325 FORNER EVERETT C ● LA3-7167
4329 BAKKALA RICHD G ● LA2-6512
4330 LEWIS LARRY N
4335 THROCKMORTON CALLIE F MRS ● LA5-5146
4336 SODERQUIST EVELYN I MRS ● LA3-8333
4339 TYLER LAURENCE L LA2-6318
4340 KING LLOYD T LA3-5429
4346 DRANGA MELVIN ● LA2-9274
4347 TRUANT HERBERT F ● LA2-0168
4350 MC CANN DIANA J MRS ● LA4-0761
4353 HENRY NORMA M MRS ● LA3-8343
4356 OLSEN TED H ● LA5-2878

72

---SAND POINT WAY NE INTERSECTS
---55TH AV NE INTERSECTS
---56TH AV NE INTERSECTS
---57TH AV NE INTERSECTS
5707 PRINCE FLORENCE S MRS ● LA2-5850
5710 KERNS ORRA E ● LA4-3968
5711 RUTHFORD WM C ● LA5-6229
5716 KELEZ MARGT L MRS ●
5717 MAIDER RICHD W ● LA3-2738
5722 RUBART JENNIE L ● LA3-4266
5723 TALLER JOSEPH A ● LA4-5899
5730 GILES ROBT E ● LA5-5970
5731 SCOTT WALTER L ●
5736 HOUGHTON GILBERT M ● LA4-0144
5737 SCHWAB EVAN L ● LA3-1777
5742 WECKWORTH WM F ● LA5-6808
5743 TYLER VARRO E JR ● LA2-5962
5747 HOUGHTON BENJ C ● LA3-9042
5748 BRENNAN JOSEPH T ● LA3-9064
5755 NO RETURN
5763 SMITH CLIFTON H ● LA4-1293
---59TH AV NE INTERSECTS

102

NW 56TH ST -FROM 5600 1ST AV NW WEST
106 HALSMAN ALF SU3-0236
109 ROSENBERG HENRY J ● SU2-7055
110 NYGARD OSKAR ● SU2-9009
113 BLOOM JOHN C ● SU2-1926
114 CRAIG CHARLES M ● SU3-0531
118 OHMAN MERLE J ● SU4-9479
124 BYRNE PAULINE MRS ● SU2-9218
128 WYLIE EDW J ● SU2-5568
130 CLOVIS GLENN ● SU4-7446
134 MC QUISTON ALBERT D ● SU2-7192
153 MC APLIN FRANK SU4-7148
159 VEREBI STEVEN ● SU2-7627
161 HILL GORDON W SU4-0564
165 SUSSELL MICHL SU3-4915
---20 AV NW INTERSECTS
202 VACANT
BELL WALTER R ● SU3-4292
BAGBY MARIE A MRS ● SU4-7348
203 BARKER BENEDIT A ● SU2-0831
202 JOHNSON HERBERT O
209 ROACH ANNA MRS SU4-5776
214 NO RETURN
215 DELL EUG J ● SU3-9383
218 BADHAM ROY F ● SU3-4831
219 STROM EARL C ● SU4-0402
223 LEWIS MARION A ● SU3-9424
228 VACANT
229 ESTARK LETTA MRS ● SU4-2082
236 COULTHURST GEORGIE C MRS ● SU4-3335

100

---3D AV NW INTERSECTS
300 COVEY WM T ● SU4-5947
304 HILLISTAD EVA BELL MRS SU4-0754
312 RICHARDS NETTIE M MRS ● SU3-1767
316 GUTHRIDGE EVERETT G ● SU4-5332
---4TH AV NW INTERSECTS
411 FERREL W E
417 ALLEN GRANT M JR ● SU4-3181
---5TH AV NW INTERSECTS
516 WEST WOODLAND GOSPEL HALL
---6TH AV NW INTERSECTS
609 GEORGIE TED A ● SU4-9253
612 DILLON RICHD R SU2-2809
616 KLINE ROBT C ● SU4-3953
711 COFFMAN DAVID D ● SU4-4983
717 FITZPATRICK S M SU2-8883

36

---8TH AV NW INTERSECTS
800 LASKY DONALD H ● SU3-5587
801 CONAHAN GERALD P ● SU2-9072
804 MC BEAN RAYMOND A ● SU2-6773
807 HAIR MABEL B ● SU2-7208
808 VANDERBURG ROSE K MRS ● SU4-1779
811 JOHNSON JOHN E ● SU2-4359
812 THOMPSON LOUIS B ● SU3-6540
815 MC CLORY LEON A ● SU3-6692
816 PHILLIPS JOHN E ● SU2-0586
819 CRAIG WALTER E ● SU4-2818
820 PATCHIN WM F ● SU3-3033
823 NO RETURN
824 BLACK CHARLES L ● SU3-8381
827 BERGER JOHANNA MRS ● SU2-9194
828 KANEBOG NANCY D MRS ● SU2-8796
831 HUMPHREYS HUGH D ● SU4-3667
832 COMBS JAMES W ● SU3-8774
835 FIEVEZ OANL L ● SU4-3634
836 PITTS C CLIFFORD L ● SU3-8329
839 MURRAY MIKE J ● SU2-6528
840 DELANEY WILLIS C ● SU3-6202
843 THURBER DELMER S ● SU2-1041
844 SMITH ELMER R ●
847 ALTON MILES
848 KOSSUTH CASPER J ● SU4-0296
851 ASPHOLM RAYMOND W ● SU3-0647
---9TH AV NW INTERSECTS
902 PAULSON JEAN P MRS ● SU2-2455
903 GARDNER ARTH E ● SU2-1129
908 ALLEN LLOYD D ● SU2-2941
909 THARR ANNA MRS ● SU2-3231
911 KRUEGER ARTH A BLDG CONTR SU2-8659
912 HOLLISTER MORROW L ● SU4-4335
913 BASYE FLORENCE L MRS ● SU2-0213
915 DAWSON ROBT E SU2-2203
916 HANSEN KENNETH P ● SU2-5736
917 WEEKS ALBERT L SU2-6185
919 BETZVOG JOHN M JR ● SU4-0732
922 HANSON NORMAN F ● SU2-6693
923 PITTS OLGA E MRS ● SU3-3081
928 HOLM PAUL O ● SU2-3036
929 VACANT
932 BROSTUSKE IDA M MRS ● SU2-3064
933 PLUCINSKI ANNA MRS ● SU2-1092
937 VIERS LUIS SU3-5964
938 LEE RENGLD L ● SU4-4418
943 CEIS JOHN W SU2-4456
946 SHELVER LAURENCE G SU4-0941
---11TH AV NW INTERSECTS
1102 YOUNG HAROLD A ●
1103 PLOE JAMES F ●
1106 HANSETH MARINE RADIO REPRS SU2-7690
HANSETH SIGURD ● SU2-7690
1107 APARTMENTS
1 DOYLE CLARA V SU2-5653
2 DRAZICH JOSEPH SU4-2306
3 VACANT
4 WITT HERMAN A
5 SANDERSON RONNIE
6 MC LEOD CHARLENE SU3-0455
STREET CONTINUED
1111 APARTMENTS
1 LINSTEAD CARL M SU4-7177
2 ARCHIBALD D L SU3-5715
3 NO RETURN
4 GREEN BERNARD A SU3-2279
5 HAUGLAND ANTON
6 LAMB RICHD D SU3-9073
7 NELSON NINA B MRS SU4-2799
8 QUINN WM
1112 AUS HANS CHRISTIAN ● SU3-9464
1116 STRAUME NILS B ● SU4-9563
1117 GRONDON LOREN J SU3-2391
1119 BENSWICK CARL ● SU2-8280
1122 LAWKINS MARCELIN MRS ● SU2-9095
1125 RAMSEY WM B SU2-0912
1126 FRICKS CHARLES J ● SU4-7587
1127 NORDVIK RHEA MRS SU3-9625
1131 BUGGE ROLF T
1132 BOETTGER MARIE MRS ●
1133 BREWSTER CHESTER SU2-3810
1137 BAILS BENJ B MRS SU2-7699
1139 KNISELY GARY D
1141 SMRZ LAWRENCE
1142 VACANT
1143 VACANT
1144 VACANT
1145 HENRY DOROTHEA A
1146 VACANT
1147 STORM CARL E SU2-9120
1148 VACANT
1152 VACANT
1156 ROBINSON HAROLD L CO MFR AGTS SU3-6446
---14TH AV NW INTERSECTS
1427 OPEW ADELE D MRS SU2-7417
1431 HUNSTAD SYLVIA MRS ● SU2-1785
1445 BEE INDUSTRIAL CO COED STORAGE UNITS MFR SU2-0486
ICE ENGINEERING CORP SU4-5230
ELECTROWRITER SALES & SERVICE ELECTROWRITER COMMUNICATIONS SU3-2282
KURTTI ROBT A INS AGT SU4-7162
MC LAUGHLIN H G CO INC MARINE PISTON SUP SU4-5230

32

---15TH AV NW INTERSECTS
1508 LEAVITT THEODORA MRS
1512 EASTERS HUGH SU2-6306
1516 VACANT
1517 GROSSO EUGENIA MRS ● SU4-0842
1522 HEECK HARVEY
1522½ WALKER WARREN R SU4-1238
1526 RAMSTEAD JOHN A ● SU3-5067
1532 JOHNSON ROBT L ● SU4-1687
1533 VACANT
1536 DAJNEKA FOTRK
MAC DONALD MARTHA MRS SU4-8816
TROMFIMCZUCK ALEX
1537 REED MONTE ● SU4-6833
1547 HURD JUDY MRS
1548 DALBEY LAURA A MRS ● SU4-6694
1550 ROWAN NELLIE D SU4-1094
---17TH AV NW INTERSECTS
REAR VACANT
1702 PASTNICK JOHN SU3-8938
1702½ COLE JERRY W
1706 VACANT
1707 HANEY GERTRUDE MRS
1708 VACANT
1709 COLLIN NETTIE MRS SU3-4444
1711 DIDULA JOSEPH
1712 WILDER NORMA SU2-2999
1713 WILLIAMS JOHN M SU2-0661
1715 DODSWORTH RHEA M MRS SU3-8941
1716 RAMSER RUBY M MRS
1717 REUCAUF MILFORD D SU3-0773
1722 NELANSON WM ● SU2-2474
1723 APARTMENTS
A MONTFORT WILLIE O
B PATRICK MAXINE MRS
1 JENSEN D W
2 GONZALES PAUL
3 ROSS HAZEL D MRS SU2-0112
5 GERKE GERRY SU4-4863
6 NYDAHL WM A
7 NO RETURN
1726 MILL FRED P ● SU2-6630
1727 APARTMENTS
1 LEHTONEN ELVI SU3-9629
2 VACANT
3 LINQQUIST EMIL
4 PEARSON JOHN
5 MERWIN JAMES
6 VACANT
7 WINN GEO D ● SU3-7778
1730 MAGLEY GEO R SU4-8108
1733 APARTMENTS
1 MORAN M CATH MRS
2 BALL FLORA L MRS SU2-4235
3 NORNGARD OLE ● SU3-4268
4 HARMS RUTH
5 HARRIS WM
1736 LINNABARN CECIL H ● SU2-0498
1737 ELLEDGE BOYD A ● SU3-3288
1738 NETZOW ALEX SU4-0466
1742 TARDIF VIRGINIA MRS ● SU3-6489
1748 NELANSON GENE K SU2-0107
1750 VACANT
1753 BROOKS APARTMENTS SU4-2881
1 BROOKS GEO L ● SU4-2881
2 LEON CARL
3 POPE ALICE M MRS SU4-8008
4 BARTLETTE JOHN
5 MC GREGOS PAULIEN SU3-7809
6 VACANT
1754 HARRIS EARL O DENTIST SU2-5317
SMITH CLIFTON H DENTIST SU2-3060
1756 BALLARD LELAND C DENTIST SU4-4211
BALLARD LUCIUS A DENTIST SU4-4211
1760 NORDIC PROFESSIONAL BUILDING
GREGERSON LEIF C DENTIST SU4-6050
JONES HOWARD DENTIST SU4-6050
1762 KIMBLE G N DENTIST SU3-4373
1764 TONNING OVE A H PHYS SU2-3883
1765 FORBES ETHEL E MRS SU3-7352
1766 FRIBORG ARNOLD E PHYS SU4-3750
1767 FORBES ROBT ●
1768 SAVAGE HENRY C PHYS SU2-6067
1769 FORBES ROGER SU4-5033
1770 VACANT
1771 STRACKEY ALICE MRS SU2-3216
---20TH AV NW INTERSECTS
2010 STODDARD REJINA MRS ● SU3-6582
2016 HABOSTAD ARNE ● SU2-2383
2026 BRADY GWEN E MRS SU3-6032
2026½ NIGHTON ARCHIE J
2030 SMITH ODRIS P MRS ● SU2-3975
2034 OLYMPIC SPORTS CENTER SPORTING GDS SU4-0715
2036 BERG FUEL CO INC SU2-4442
2036½ VACANT
2043 MC LAUGHLIN MARY F MRS ● SU4-0641
2054 NATIONAL BANK OF COMMERCE OF SEATTLE (BALLARD OFC) MA2-0101
---28TH AV NW INTERSECTS
2216 HAWLEY DWIGHT INSURANCE INC INS SU2-6300
HAWLEY REALTY SU2-6300
2218 RENATE'S STYLING SALON BEAUTY SHOP SU3-2484
2224 BALLARD VISION CENTER OPTOM SU3-2424
2226 BALLARD SHOE REPAIR
2226½ LYGDMAN SELMA M MRS SU2-1818
ELLINGSEN ELLING
MARSHALL GLADYS MRS ● SU2-2356
STEVENS OLGA MRS SU2-6163
2232 GREGG RALPH L PHYS SU2-2333
2238 NO RETURN
2244 LANE GREGORY W PHYS SU2-6588

4

---24TH AV NW INTERSECTS
2412 APARTMENTS
1 KLINDWORTH PHILLIP
2 ANDERSON EINAR
3 HOBUCKET TYLER JR
4 BERGE CARL
5 VACANT
6 STRINGHAM PHILLIP H
7 ANDERSON GARY R
8 HOLM LYDIA K SU4-7569
11 VACANT
2414 BARNHART JERROLD J SU2-5451
2416 BECKET LILLIAN MRS SU2-5944
2418 SOUTHWELL BEULAH H SU3-3388
2418½ VACANT
2420 JOHNSON FAYE MRS SU2-4572
2422 MICHEAU FRED ● SU3-2117
2428 LILJEQUIST SIGRID A MRS ● SU3-3156
2432 FREIMUTH WALTER ● SU3-4642
2436 HANSON JOHN O ● SU3-3856
2435½ BURRUS RICHD E
2437 WILLIAMS JOHN A SU4-8644
2440 BAILEY JAMES
2446 VACANT
2450 WYATT RICHD A
---26TH AV NW INTERSECTS
2601 CAMPASANA CAROL MRS
2602 ALEXANDER MARGT MRS ● SU4-7898
2603 BOWER IRENE C SU2-4260
2606 MALLETT EARLE A SU2-9396
2607 NO RETURN
2608 NEWCOMB IRENE MRS
2609 NO RETURN
2610 ATKINS JEANNIE MRS
2611 PAXTON MARVIN K SU4-2784
2612 KNUDSON JOHN SU3-5496
2613 VACANT
2616 DARLING DANL
2617 KUSS JOHN SU3-8507
2618 VACANT
2619 VACANT
2620 HUNDWIN GARY L SU4-3597
2621 VACANT
2622 SWARTHOUT GERALD W SU2-6274
2623 VACANT
2626 MOON ROBT
2627 SARGENT PAUL A SU3-3529
2628 KNUTSEN WALTER C SU3-8897
2629 VACANT
2630 NO RETURN
2631 PAPIAS JOSEPH ●
2632 ALLEY ORVILLE W
2636 REICHEL FREDK T SU3-1407
2637 SWENDSEN MILDRED M MRS SU3-7944
2638 BYNUM CHARLES R JR ● SU2-5386
2639 THOMPSON ROBT
2640 NO RETURN
2641 DOTSON GARY L SU2-1725
2642 PIETI RAY A
2643 VACANT
2645 MORRIS JESS D JR SU4-6386
2647 SNYDER BRUCE
2648 GREAVER JACK M SU3-2947
2649 NO RETURN
2650 KVAMSHOLN S
2651 BUETTNER JAMES SU2-1294
2652 RIETZ LEE
2653 VACANT
---28TH AV NW INTERSECTS
2805 SRB GEORGIANNA MRS
2809 CRAPEAU JEROME M SU4-6754
2810 COSTE WM J SU4-2882
2811 IVANCICH RAYMOND
2814 WATSON BILL
2818 GARRETT CLYDE SU3-6376
LORD IRIS MRS
2819 KIRKPATRICK DONNA MRS SU4-5696
2825 PERRY OLIVER J ● SU4-8999
2828 MYERS FRED S ● SU3-5782
2829 YOUNGBERG DOUGLAS A SU4-3832
2831 WYOYCH ANNETTE
2833 O'DONNELL DANL H SU4-8475
2834 HALVORSEN JOHN M ● SU2-4058
2835 EKMAN THOS A
2839 CARLSON BEDA C MRS ● SU4-6281
2843 NO RETURN
2845 VACANT
2846 HAUGH HARVEY C ● SU3-9952
2849 MEYER HERMAN
2852 HORTON WOODROW W JR SU2-0630
2853 MILLER DONALD F SU4-9446
2855 PERSON ANNA F MRS SU4-2537
2859 MEYERS WM D SU2-2475
---30TH AV NW INTERSECTS
3001 SAXON EVE L SU2-0633
3005 HARR BEVERLY MRS
3010 FORSBERG TORSTEN C ● SU3-3222
3011 LOCKHAVEN APARTMENTS
1 KIPPEN EDW F SU3-9667
2 HOPKINS BEATRICE MRS SU3-3536
3 FRANCIS CONSTANCE L MRS SU3-8958
4 JOHNSON ELLEN MRS SU2-3326
5 ULVESTAD ELMER J SU2-4859
6 COWE DAVID G SU3-4668
3014 NO RETURN
3015 LOCKHAVEN APARTMENTS
1 HAMRICK GPADY
2 VACANT
3 THORSON PETRA MRS SU3-1470
4 HILL JESS J SU2-4866
5 TAYLOR ETHEL M SU4-5473
6 ULVESTAD GEORGINE MRS SU3-8635
7 GRANN BRUCE G SU4-9213
3018 TESTONE JAMES H ● SU4-2293
3022 FORCIER PAULINE MRS SU4-4456
3023 HALL MARIAN E SU2-4716
3027 NELSON GUSTAV SU3-6309
3028 HANSEN GEO E ● SU2-1671
3029 ANDERSEN JEANNE M MRS SU3-9614
3032 BOLSHANIN OLGA R MRS ●

OLYMPIC FOUNDRY COMPANY
IRON FOUNDERS
5200 AIRPORT WAY SOUTH ESTABLISHED 1900 PArkway 2-7123



PHONE ROckwell 2-7430
10440 E. MARGINAL WAY S., SEATTLE
PHONE LAkeview 4-0100
4717 NE BLAKELY STREET, SEATTLE

Details For:	Year	Source	TP	Adjoining
NW 56th Street	1966	R.L. Polk Co Publishers	-	X

No Collection
● No Charge
Bonded
Established Over 39 Years

COLE COLLECTION CO., Inc.
BENJAMIN B. COLE, President
COLLECTIONS EVERYWHERE

1018 2nd Avenue, Zip 98104
Corner Spring
Seattle
Phone MAin 2-2750

NW MARKET ST--CONTD
---8TH AV NW INTERSECTS
500 KURLY-KUNE FREEZE DRIVE-IN ICE CREAM SU4-6515
---6TH AV NW INTERSECTS
601 MILK BARN INC STORE NO 7 DAIRY PRODUCTS SU2-8189
603 CORVETTE SPECIALTY AUTO BODY REPRS
619 BARICH CARL
625 GRIFFITH ORLEN K SU4-9826
631 STOESER FANNIE L MRS ● SU3-0594
641 KNUTSON'S BEAUTY SHOPPE SU4-3394
KNUTSON WM A ● SU4-3394
---7TH AV NW INTERSECTS
700 SEVEN-HUNDRED MARKET STREET APARTMENTS
1 WILLIAMS GEORGIA A SU3-3519
2 KACZKA MARY E SU3-8458
3 ELLER JOSEPH C ● SU4-4816
4 VACANT
5 PADUANO FRANK
6 NO RETURN
7 NO RETURN
9 MARTH FLORA MRS SU2-0677
701 VACANT
701½ VACANT
703 BACKEN GUDRUN SU3-3279
703½ GRISIM SHIRLEY M SU3-6921
706 HARRIS ALICE M MRS SU4-8648
707 ARLEDGE S W SU2-6155
711 EWING FREDK T SU2-8997
719 JEAN & HAROLD'S SUPERETTE GRO SU2-9802
---8TH AV NW INTERSECTS
803 MICK'S SHELL SERVICE SU2-9799
804 TANGNO ARTH C ● SU4-4080
808 SKINNER MYRTLE M MRS ● SU4-5981
812 BROWNE C WESLEY ● SU2-2335
815 MILBRAD FRED E ● SU2-4753
816 RAMEY FRANCES M MRS ● SU2-2686
817 TRIBBLE CHARLES L SU3-0324
819 TROYER IRVIN N SU4-9696
820 MC AVOY FAY J
821 MOE ROY E ● SU4-1562
824 HANSEN ALF H ● SU3-4565
825 LILLEHAMMER HARRY ● SU3-4711
828 EMERY THOS ●
829 O'NEIL THORA J MRS ● SU2-2778
832 KRUSE LEONE P MRS SU4-2873
833 KRAUSE GEO ● SU3-2527
836 SWANSON PHILLIP H ● SU2-3953
837 KALDESTAD JOHANNA MRS ● SU4-3708
840 ANDERSON MATTHEW ● SU2-6210
841 KELLEY R E ● SU4-2012
844 BURRIS GEO W SU2-8680
845 NAGLE RICHD C ● SU3-3662
848 WILLIAMS DAVID SU2-0699
849 STEWART LLOYD J ● SU3-1377
---9TH AV NW INTERSECTS
901 FITZHENRY AGNES C MRS ● SU2-6498
904 SPYRIDIS TOM G ● SU3-0396
907 SETTERSTEN WALTER H ● SU4-2234
908 RUMSEY LEO ● SU4-1800
912 OLSEN FLORENCE E MRS
914 ABBOTT CLARENCE M SU2-9172
915 WILD CHRISTINE MRS ● SU3-6639
918 WALL CARL W ● SU4-1529
919 NELSON CARL E ● SU2-3978
922 MILLER EUG SU2-5988
925 OVERLAND CHARLES E ● SU4-4185
926 DOUGLAS WILLIS I ● SU3-4964
926½ FORRESTER PAUL
929 STONEFELT ARTH E ● SU3-2823
932 CROCK JUANITA M MRS ● SU4-0840
933 NELSON DONALD O ● SU2-8773
936 FOSHAUG ALBERT L SU3-9444
939 AAMOTH CHARLOTTE MRS ● SU2-4695
942 BRESEE DARIUS E ● SU4-5867
943 BRATOR PETER E ● SU3-7698

8

---11TH AV NW INTERSECTS
1102 LOCKWOOD KENNETH A ● SU3-3974
1103 VACANT
1106 COSTLE ROBT M ● SU4-4460
1107 MOODY VICTORIA Q MRS SU4-8044
1108 APARTMENTS
1 VACANT
2 ALDRICH AUBREY E
3 VACANT
4 VACANT
1109 VACANT
1110 VACANT
1111 WESTERBERG NELS B ● SU4-3306
1116 WICK MARIAN E ●
1117 O'HARA STEVE S SU3-1210
1118 SKATES WILDRED
1119 JOHNSON RAYMOND E SU2-8985
1121 ELINGS ARTH S SU3-9575
1122 YOUNG FLORENCE L MRS ● SU2-9404
1123 HUMES ESTELLE B MRS SU4-9813
1126 VACANT
1127 HEGEBERG MARJORIE MRS SU2-7551
1129 JOHNSON J FRANK
1130 NO RETURN
1130A AS YOU LIKE IT BEAUTY SALON SU4-7610
1130B MODERN BARBER SHOP SU2-4848
1132 SADOW BETTY M ● SU3-1415
1133 WATTS ELECTRIC CO INC CONTRS SU4-1206
1137 EAGON HOWARD A SU2-5279
1138 HEISLER'S MASSAGES SU3-0404
HAUGHMOUT EARL A
1139 IVERSON ARCHIE RENTAL AGCY SU2-7600
IVERSON CONSTRUCTION CO INC BLDG CONTRS SU2-7600
1141 MUTUAL FUND BROKERS INC INS SU3-2095
1142 ESPERUM HAROLD N SU2-3720
1146 LINDQUIST MORGAN SU2-8790
---14TH AV NW INTERSECTS
1420 CLARK'S LITTLE CHEF RESTR SU2-2230
SUNSET BOWL BOWLING
1423 PAY'N SAVE DRUG STORES (BR) SU2-0900
TRADEWELL STORES INC (BR) GRO SU2-1030
1426 LINDQUIST RAY J ● SU3-0182
1432 OLUPEN PHILIP SU4-4632
1442 ART'S DRIFTWOOD INN RESTR SU4-2606
---15TH AV NW INTERSECTS
1509 TUX SHOPS INC THE RENTAL SU4-3690
1510 MARKET STREET GROCERY SU4-9250
1512 ART'S BALLARD COIN-OP SELF SERVE LNDRY
1515 GLO CLEANERS SU2-4448
1516 APARTMENTS
1 MILLER CLINTON SU3-0828
2 RILUS SOPHIE M MRS SU4-7191
3 HEDGES DARLA MRS
4 VACANT
5 BOETTGER LINDA MRS
6 CHRISTIAN JOHN G
1517 CLARK COLEMAN & RUPEIKS INC CITY REG PLANNING CONSULTANTS SU3-4959
1521 VACANT
1522 APARTMENTS
1 BRUMBAGH IDA MRS SU4-4848
2 WARD EDW E
2B FROST KATIE MRS
3 BRYNTESEN WALFRED
4 WOLAN MIKE
5 GRODELAND JONAS
6 STROM MABEL A MRS SU3-1701
1526 WHITE EARL SU3-1594
1527 JOHNSON NORMAN A PNTR SU2-4186
1527½ ATTERRIDGE DALE
1529 ROY'S GLASS SERVICE SU3-6000
1530 SWEARINGEN JOHN
1533 FARMERS INSURANCE GROUP SU2-8552
1535 VACANT
1535½ WALL CARL W CO OUTBOARD MTR SERV SU4-7953
1536 GREEN ELMER
1540 VACANT
1541 WASHINGTON BUILDERS CONTRACTORS INC SU3-2404
1544 HAMMER ARILD R DENTIST SU4-0343
1545 DOUGLAS GROCERY SU2-9837
VACANT
1546 COREY JOHN A DENTIST SU2-5352
1548 FIRDY JOHN
1549 VACANT
1549½ VACANT
1550 BALLARD CAR MART USED CARS SU2-4050
VACANT
1553 CHICK'S MARKET STREET LAUNDROMAT SU2-8420
1555 VACANT

968

---17TH AV NW INTERSECTS
1700 SECURITY SAVESCO INC (BALLARD BR) INV SW3-6153
1700½ IRON KETTLE RESTR SU2-9988
1701 ALAN BUILDING
SHERMAN OPTICAL CO SU4-0700
1702 OLSON STANLEY R CO INS SU3-8800
1703 RICHARDS HENRY M DENTIST SU3-6333
1704 SPECIALTY BARBER SHOP
1705 VACANT
ALPHA BELLE CHAPTER ROYAL NEIGHBORS OF AMERICA
1706 ANONA COUNCIL (DAUGHTERS OF POCAHANTAS)
BALLARD ENCAMPMENT NO 76 (IOOF)
BALLARD LODGE NO 170 (IOOF)
BROTHERHOOD OF LOCOMOTIVE ENGINEERS
BROTHERHOOD OF LOCOMOTIVE ENGINEERS (GI AUX)
CIRCLE NO 87 (NEIGHBORS OF WOODCRAFT)
DAUGHTERS OF NORWAY
DAUGHTERS OF THE UNION (VETERAN TENT NO 1)
DEMASCO CLUB
FORTY-FOURTH DISTRICT-DEMOCRAT CLUB
FORTY FOURTH DISTRICT DEMOCRAT PRECINCT
GOLDEN LINKS JUNIOR LODGE NO 50
GREENWOOD CIRCLE NO 904 (NEIGHBORS OF WOODCRAFT)
INDEPENDENT ORDER OF ODD FELLOWS HALL SU2-9646
LOCOMOTIVE FIREMEN & ENGINEMEN NO 501
LOCOMOTIVE FIREMEN & ENGINEMEN NO 501 LADIES AUX
MOTORMENS AUXILIARY NO 101
NORTH SIDE GRANGE NO 727
ORDER OF RAILWAY CONDUCTORS & BRAKEMEN
QUEEN CITY LODGE NO 71
RAILWAY CONDUCTORS-LADIES AUXILIARY
REBEKAH SALMON BAY LODGE NO 217 (IOOF)
SEATTLE BIBLE STUDENTS
VASA HOPE LODGE NO 503
WOODMAN CIRCLE GROVE NO 40
REAR ENGEL HARRY A SU4-9496
1707 NATIONAL CLEANERS INC CLO SU3-5857
NORDLUND SALES ENGINEERS
DRY CLN EQUIP SLS SU3-5857
1708 TIC TOC JEWELRY SU3-8990
1710 HOLIDAY MAGIC COSMETICS SU4-1123
1712 LEE ALBERT FURNITURE & APPLIANCE CO (BR) SU3-6200
1713 UNDER CONSTN
1716 DUTCH BOY PAINT STORE (BR) SU2-4363
1717 DEER GLEN E OSTEO
SU2-0500
MARKET STREET CLINIC SU2-0500
1718 SPUDNUT SHOP BAKERY SU2-9494
GORE GILBERT B ● SU2-9494
1721 CLOUD 9 HAIR DESIGN SU2-4950
1722 VALHALLA TAVERN SU2-9849
MAG DONALD DANL
1723 MARKET STREET PHARMACY SU3-2960
1726 VACANT
1728 VACANT
1732 FRANCIS PETER D LWYR SU3-1922
FROBERG ERIK LWYR SU3-1922
MC KAY DOROTHY MRS ACCT SU3-1922
1734 BELL & GREVE ARCHITECTS SU3-9877
1736 TRANS-GLOBE TRAVEL SU4-2760
WESTERN VIKING NEWSPAPER SU4-4617
1738 COLUMBIAN OPTICAL CO (BR) SU3-1860
JONSON & JONSON LWYRS SU4-3300
1740 ERNST HARDWARE (BR) SU2-0123
1752 JOHNSON STUDIO PHOTOGS 479-00
1766 MITTELSTADT MORTUARY SU4-7000
HACKETT DOUGLAS SU4-5807
---BARNES AV NW INTERSECTS
1815 BALLARD RICHFIELD SERVICE
---TALLMAN NW INTERSECTS
1836 BALLARD SUPER MARKET GRO SU2-2885
1901 SCANDIA FURNITURE CO SU4-2165
---20TH AV NW INTERSECTS
2000 OLSON ART PHARMACY SU2-6354
2001 BALLARD BLOSSOM SHOP FLORISTS SU2-4213
2002 BORESON STAN MUSIC CENTER SU4-8700
2005 BALLARD BEAUTY SCHOOL SU4-6780
2006 BALLARD MASONIC TEMPLE SU2-9877
BALLARD CHAPTER NO 26 (RAM)
CORINTHIAN COURT NO 15 (VACANT OF LAMANTH)
LAWTON CHAPTER NO 251 (OES)
LAWTON LODGE NO 292 (F&AM) LODGE
OCCIDENTAL CHAPTER ORDER OF DE MOLAY FOR BOYS
OCCIDENTAL ASSEMBLY NO 21 ORDER OF RAINBOW GIRLS
OCCIDENTAL CHAPTER NO 26 (OES)
OCCIDENTAL LODGE NO 72 (F&AM)
2007 BALLARD STYLING SALON BEAUTY SHOP SU4-7940
2010 SEATTLE-FIRST NATIONAL BANK (BALLARD BR) SU3-3131
2011 SPARKLE CLEANERS SU2-7826
2012 SEATTLE CONTRACTING CO GRADING & EXCAVATING SU2-8180
---RUSSELL AV NW INTERSECTS
2016 VACANT
2020 WASHINGTON FEDERAL SAVINGS & LOAN ASSN BALLARD BR MA4-7930
2021 VACANT
2023 VACANT
2025 NOGGIN SHOP THE BARBER
2027 ALLEN WART TRAVEL SERVICE SU3-8300
2028 PANDORA'S CASTLE ANTIQUE DLR SU2-5717
MORRISON KARALYN
2029 DAVISON'S INC FL COVERINGS SU4-1262
2032 NIELSEN BROS INC SU3-3046
2036 CAPITAL FINANCE CO (BR) LOANS SU2-0550
2038 BALLARD CAMERA SHOP SU3-5335
2039 VACANT
2040 VACANT
2042 VACANT
2044 BAY THEATRE SU2-7100
2046 BALLARD BARBER SHOP
2056 ALLSTATE INSURANCE COMPANIES (BR) SU2-8205
SEARS ROEBUCK AND CO (BALLARD BR) DEPT STORE SU4-7744
SEARS ROEBUCK AND CO (CATALOGUE SHOPPING SERVICE) SU4-7744
---LEARY AV NW INTERSECTS
---22D AV NW INTERSECTS
2200 LAFFERTY'S BEN PHARMACY INC SU4-1400
2201 CONWAY M E OPTOM SU2-7897
2203 BELL WM M OSTEO SU3-2458
2204 ARNSTEIN'S MEN & BOYS SHOP CLO
2205 CITY LIGHT-BALLARD BR SU2-5000
2206 PHILYS JEWELRY SU3-1313
2208 BALLARD MEDICAL & HEALTH BUILDING ROOMS
100 CHRISTIAN SCIENCE READING ROOM SU3-9980
101 VACANT
102 VACANT
104 CARR J BURT PHYSIOTHERAPIST SU2-8100
105 BALLARD CHAMBER OF COMMERCE SU4-5270
200 MC CLAIN JOHN H DENTIST SU2-7860
201 RETAIL LIQUOR CLERKS UNION LOCAL NO 1640 SU3-0309
202 VACANT
202A VACANT
204 NORRIS LLOYD E DENTIST SU2-8149
205 VACANT
206 EASTVOLD HAROLD M LWYR SU4-2844
208 VACANT
209 MIKKELSEN MICHL P DENTIST SU2-5574
211 SPERRY DENTAL LABORATORY SU2-1242
212 VACANT
213 VACANT
214 VACANT
215 PARATECH MFRS REP SU4-6447
215 PREMMCO MFRS REP SU3-3900
216 VACANT
VACANT
218 VACANT
219 VACANT
220 STATE REALTY SU3-0450
WASHINGTON FINANCE CO
221 VACANT
221A VACANT
221B VACANT
222 ASSOCIATED CREDIT ADJUSTERS SU2-2810
224 BALLARD STENOGRAPHIC SERVICE PUB STENS SU3-4655
300-09 VACANT
310 WASHINGTON DENTAL SERVICE INS SU2-3240
322 CURTIS CIRCULATION CO (BR) SU3-5356
STREET CONTINUED
2209 VACANT
2213 VACANT
2214 WASHINGTON MUTUAL SAVINGS BANK (BALLARD BR) SU2-0400
2215 HARRIS APARTMENTS LODGINGS SU2-9711
2217 MAURE'S MEN'S STORE MEN'S CLO SU2-0132
2220 KRESS S H & CO (BR) DEPT STORE SU2-7737
2221 KEYES CARL E CHIROPRACTOR SU2-8059
U S N C RECRUITING SERV-BALLARD SUB STA SU3-1775
2225 GALLENKAMP'S INC (BR) SHOES SU2-9542
2232 PENNEY J C CO INC (BR) DEPT STORE SU4-2249
2236 MODE O'DAY DRESS SHOPS (BR) WOMEN'S CLO SU4-6782
2238 GUY G O DRUGS (BR) SU3-0138
2240 JAY'S REXALL DRUGS SU3-4786
2242 VIRGINIA LEE'S FABRIC & SEWING CENTER SU2-0200
2244 VACANT
2246 BALLARD VARIETY DO NUT SHOP BAKERY SU4-7882
2248 JOHNSEN'S SCANDINAVIAN FOODS SU3-8288
---BALLARD AV NW INTERSECTS
2301 CHAIN LEO R JEWELRY STORE SU4-3298
2303 NORSEMAN COFFEE SHOP RESTR SU3-5080
2305 HOUSEHOLD FINANCE CORP (BALLARD BR) SU2-0520
2307 TAYLOR SHOE REPAIR SERVICE SU2-3834
2309 JAN'S APPAREL SHOP WOMEN'S CLO SU4-6250
2311 FASHION BEAUTY SALON SU2-5060
2313 MORROW DON A INSURANCE AGENCY SU3-1818
2313½ BALLARD FISH & OYSTER CO SU2-7227
2314 WEISFIELD'S JEWELERS SU4-3131
2315 MATHISEN'S OSCAR SCANDINAVIAN BAKERY SU3-0866
2315½ ART'S BARBER SHOP
2317 NORWAY KNITS YARNS & SWEATERS SU2-5775
2317½ FARRAR REALTY SU2-9242
2318 LEWIS APPAREL WOMEN'S CLO SU2-6111
2319 GUNNAR'S CAFE SU2-9761
2320 VACANT
2321 PURDOM KENNETH R DENTIST SU2-2826
2322 MASTS INC (BR) HSEHOLD APPLS SU2-0666
2325 TWIGG GLENN J REAL EST SU4-1269

4

---24TH AV NW INTERSECTS
---SHILSHOLE AV NW INTERSECTS
2401 BALLARD ESCROW INC SU4-9600
BALLARD MORTGAGE CO INC SU4-9600
BALLARD INSURANCE AGENCY & INVESTMENT CO SU4-9600

Seattle Plumbing Supply Co.
"50 YEARS OF SERVICE TO THE NORTHWEST"
PLUMBING — HEATING AND INDUSTRIAL SUPPLIES
590 1st AVENUE S, 98104
PHONE MAin 2-8787

RESIDENTIAL - APARTMENTS - COMMERCIAL
9112 Roosevelt Way N.E.—Seattle
Phone LAkeview 3-2111
GREASE TRAPS - CESSPOOLS - OIL SUMPS
RESIDENTIAL - INDUSTRIAL - COMMERCIAL
13620 - 18th AVENUE S., SEATTLE
PHONE CHerry 2-2067

Details For:	Year	Source	TP	Adjoining
NW Market Street	1966	R.L. Polk Co Publishers	-	X

Pacific Outfitting Company, Inc.
PACIFIC CORNER — UNDER THE CLOCK
THIRD AND UNIVERSITY—SEATTLE, WASH. 98101
MA 2-8755
SEATTLE'S MOST COMPLETE MEN'S WEAR STORE
CLOTHING — FURNISHINGS — HATS — SHOES — OUTDOOR WEAR — UNIFORMS

NW MARKET ST--CONTD

2405 MARKET PLAZA BUILDING APTS
1 SALZGIVER KEN
2 LUTHERAN BROTHERHOOD INSURANCE SU3-3307
3 ANDERSON DORIS A SU3-6039
4 FELDT SELAH SU3-6039
5 LINDGREN ROBT D SU2-0781
6 LAMB GEO
7 MC CULLOCH DOLORES MRS SU2-8128
8 HODNE AUD SU3-4875
9 BECKS DALE
10 KOLKING KARI
11 SROUFE J PARKER SU2-2316
12 GUDYKA LOTTIE SU4-7687
13 GIBSON GEO W SU4-7777
14 CALLAHAN JAMES D SU3-0526
15 VACANT
2409 M & K HARDWARE CO SU2-3922
2412 JACOBSEN BOATS & MOTORS INC SU4-6632
2417 ALLIED VAN LINES INC SU2-6500
BALLARD TRANSFER CO OF WASHINGTON INC SU2-6500
2419 KLEEN KLINIC SELF SERVE LNDRY SU2-9706
LARSEN OLAV
2421 VACANT
2423 BREAKWATER DELICATESSEN RESTR SU2-9975
2425 STATE LIQUOR STORE NO 22 SU4-3460
2428 VACANT
2429 CRAVEN R B INSURANCE AGENCY SU4-7200
2431 JACOBSON BROS INC UNDER WATER TELEV SERV SU2-7711
2433 INSTRUCTIONAL MATERIALS CENTER SCHOOL SUPS SU2-9211
2437 INDUSTRIAL ASSOCIATES REAL EST SU3-0300
NURSERY NOOK CHILDRENS CLO MFG SU3-0300
OLSON OLIVER W ARCHT SU3-0300
2440 VACANT
2442 PATTS CAFE RESTR
2444 VACANT.
2446 D & K AUTO & MARINE PARTS SU3-8616
DRAKE-HAGEN CO MATL HANDLING EQUIP
---26TH AV NW INTERSECTS
2600 LIMBACK LUMBER CO SU2-3487
2601 STEBBINS ENGINEERING CORP MILL SUPS SU4-5042
2607 MUZZY ROD & CO SCH SEATING EQUIP SU2-8127
2611 VACANT
2622 BLAZES BROILER SU2-9610
2654 KEN'S TEXACO GAS STA SU2-9675
---28TH AV NW INTERSECTS
2801 FENTRON INDUSTRIES INC ALUMINUM WINDOW & DOOR MFRS SU2-2000
2804 PERRY'S FOOD STORE GRO SU2-9669
2812 BALLARD POST NO 3053 (VFW) SU3-9605
2830 SLOOP TAVERN SU2-9981
2832 H J WOODWORKS CABT MKRS SU2-3932
2834 VACANT
2834½ RETELAR J S
2836 LORETT'A CAFE SU2-9790
2852 NEAL'S AUTOMOTIVE REPR SU2-3439
2856 LORTONE INC LAPIDARY SU2-1854
---30TH AV NW INTERSECTS
3000 VACANT
3001 LOCKHAVEN RICHFIELD SERVICE SU3-7840
3002 VACANT
3004 LOCKHAVEN APARTMENTS
1 BERN ROBT C
2 PACHUCKI NOYNA MRS SU3-7823
3 HANSON MICHL
4 SULLIVAN THOS
5 WHITTELSLEY RALPH
6 CHRISTENSEN ROBT J
3005 LOCK VISTA APARTMENTS
BSMT LOCK VISTA BARBER SHOP
BARBER
6 ANDREWS BARTON J SU2-0474
101 POOLEY DRUCILLA M MRS SU3-3942
102 HAY LAWRENCE A
103 VAN DYNE GILBERT A SU4-1838
104 DOLEZAL JOSEPH F
105 MELDAHL BARNEY N
106 STREHLAU HERMAN
107 NELSON BEN
108 CALLAN GEO SU2-6476
109 BOLIE ANDREW
110 RODNE ALF L
111 WILLIAMS CARRIE B MRS SU3-8532
112 PARSON BETTY MRS
113 FEROGLIA MARY MRS SU4-7282
114 PRICE EDITH MRS SU3-6993
201 WILLIAMS DAVID M SU2-0853
202 BENDOCK CHARLES G SU4-5480
203 GROVE INGER B MRS SU4-7520
204 LAWRENCE IRMA E SU2-8161
205 HARRINGTON HENRY F SU3-7091
206 VACANT
207 HUFF DONNA
208 WISDOM ALICE R MRS SU3-1093
209 PURSI HILJA MRS
210 BADIK EUGENIA C MRS
211 LEWIS MARJORIE E SU3-2935
212 HAGE LEO F SU3-4956
213 CLARK C HARVEY SU2-7664
214 STROM INGER B SU2-5630
301 SCOTT JESSIE Y MRS SU4-5449
302 FAULK MICHELLE
303 LANDRUM JOSEPH C
304 COBB MINA B SU4-6771
305 JOHNSON ETHEL A MRS SU4-4937
306 SMITH MURIEL L SU3-0256
307 THOMPSON ALICE MRS
308 FIEN PAUL SU3-9673
309 VACANT
310 ANDERSON MAURICE P SU3-8326
311 DREW JAMES M SU3-8911
312 STENDAL FLORA SU4-8213
313 MICKELSEN CORWALD SU4-5241
314 NO RETURN STREET CONTINUED
3006 LOCKHAVEN APARTMENTS
1 TUBERG JUDITH MRS
2 KAISER RAY A
3 LACEY DON R SU4-8065
4 BLOSBERG PATRICIA MRS
5 VACANT
6 NESS MICHL SU3-4379
3008 LOCKHAVEN APARTMENTS
1 PEDERSEN OLIERT SU3-7962
2 BARTRAM FRANK
3 TORRESSON TORRES
4 FARRELL RICHD
5 ANDERSON CLARENCE
6 LEKSAS KARE SU2-7395
3010 LOCKHAVEN APARTMENTS
1 VALENTINE CLEONA MRS SU4-7189
2 BROWN DENNIS
3 HISEL JOYCE M SU2-5065
4 STEINDAL K
5 LIEN DALE
6 TRIMBLE LINDA MRS SU3-1804
3012 LOCKHAVEN APARTMENTS
1 SMITH HAROLD SU4-5195
2 PATE MABEL MRS SU3-9966
3 LEMON DEAN W SU4-3376
5 MC CARRELL KATHY A SU2-7624
6 TEMTEMDEN OLAF SU4-9921
3014 LOCKHAVEN APARTMENTS
1 TEVIS HORACE W SU4-4387
2 ANDERSON JOHN A SU3-9651
3 BROWNSON ALF P SU2-0060
4 SHIRER RICHD
5 BENSON CHESTER B SU2-7869
6 MOLTZHUTER JUTTA SU4-1026
3015 LOCK VISTA APARTMENTS
6 WOLFF WM H SU4-0684
101 ERICKSEN GYDA MRS SU3-8977
102 COOPER RHODA E SU3-1624
103 HANSEN AMA
104 FOWLER FRANCES MRS SU4-0972
105 DAHL JULIA MRS SU4-9370
106 BOWMAN W HENRY SU2-6805
107 FOSTER FRANK SU2-0959
108 VACANT
110 ANDERSON NETTIE
111 LIGHT WM H
112 WEBER ANITA L MRS SU3-9845
113 JACKSON OLGA C MRS SU4-2917
114 TARRANT LEWIS H SU3-8755
115 MAGNUS NEOVIG MRS SU3-8439
116 MONK LOTTIE MRS SU3-8143
117 ARMSTRONG VERNON D SU3-8357
118 LOUGHNEY ROGER G
201 PETERSON BERTHA MRS SU2-3034
202 HOIEN HARRY
203 CRAIG MARJORIE L SU4-2067
204 GUSHLIAK JAMES J SU3-4441
205 LINSTROM LYDIA SU3-3412
206 LA BRASH R SU4-9187
207 AHRENS WM F SU2-6431
208 SIMPSON MARY L MRS SU2-8872
209 STORM KATH
210 REIMER BETTY R SU2-6878
211 EMMONS E C SU3-8887
212 SUNDSTROM ED A SU4-7469
213 STORM ALFRIDA
214 PRATT R L SU3-1753
215 MAC GREGOR DORIS MRS
216 RICHAU JOHN W SU2-8622
217 THOMPSON ALBERT
218 CHRISTENSEN WM
301 FRIBERG LILLIAN MRS SU2-6660
302 JACQUES BURTON W SU4-0513
303 GREER J F SU3-6139
304 SCHRADER A EUG SU3-7537
305 WAMBERG JOHN C SU4-4871
306 HANSEN VERA MRS SU4-6205
307 STELZNER HARRIETTE MRS SU4-7983
308 HOLMES ELLEN J MRS SU2-5654
309 RHUBY PLUMA SU4-3081
VACANT
311 MILLAIS ADA R MRS SU2-6284
312 WALKER BERYL A MRS SU2-0230
313 JONES ELNA S MRS
314 COWE ANDREW C SU3-7835
315 SMITH LELA MRS
316 MICKELSON RAY SU2-3199
317 SNYDER MARIE MRS SU3-5915
318 VACANT STREET CONTINUED
3020 LOCKHAVEN APARTMENTS
1 LOCKHAVEN APTS (OPC) SU3-3003
2 WATTERS CHARLES D
3 RAFFERTY DON
4 HICKEN ROBT
5 JOHNSON RUSSELL
6 SPRINGER BRGIT
7 EWING LYLE SU2-1961
3024 LOCKHAVEN APARTMENTS SU3-3003
1 SCHULBERG ARTH S
2 TURPIN ROBT
3 HOGINS L R
4 THOMPSON DELLA MRS SU3-3909
5 BRAEMO TERRY
6 HAGENAN JAEGER
3025 LOCKHAVEN BEAUTY SALON SU2-1613
3026 LOCKHAVEN APARTMENTS
1 DEMPSEY JOHN J SU2-8597
2 ROSENBERG STEVEN
3 REDDY PATRICIA J SU3-0630
4 AKIN LESLIE
5 SMITH DAVID
6 FURNES NELS J SU2-3854
3028 LOCKHAVEN APARTMENTS
1 RICKARD GLEN R SU2-9740
2 WILSON KENNETH L SU4-6443
3 TORVIK ALF
4 TETRAULT ARAM
5 ARNSTSON GERALD
6 JAMIESON HOWARD
3032 LOCKHAVEN APARTMENTS
1 NELSON STEVE SU4-7399
2 DAVIS DONALD L SU2-3302
3 GRAYDON LINDA
4 FOSTER MADELINE MRS
5 DAVIS JAMES
6 BRAEND ARILD
7 WING HAZEL MRS
3037 LOCK VISTA APARTMENTS SU4-4133
6 KALDESTAD KARLEEN A SU2-1341
LOCKHAVEN NURSERY DAY NURSERY SU4-6161
9 MORRIS VIRGINIA K MRS
102 THOMPSON RAYMOND
104 HALVORSEN JAN F SU4-6804
105 WEST DAVID
106 VACANT
107 ROBECK OLE SU4-3122
108 URSIN RAYDA
109 JOHNSON HUGH A SU4-5131
110 MEYER HULDA MRS SU2-0957
111 BROWN FRANK H SU2-0152
112 FRENCH EILEEN SU4-3588
113 VACANT
114 SPANGLER IRENE MRS SU2-1306
115 LOVELL KATHRYN L MRS SU2-6149
116 HASEL HANNA MRS SU4-7291
117 TIETJEN ELNA MRS SU4-6146
118 ACKLEY BEVERLY MRS SU3-8314
201 MILLER LE ROY R SU4-4026
202 PAUL BERNICE
203 JAMES SHERMAN
204 BOYD FRANK SU3-0814
205 ALEXANDER PAMELA L MRS SU4-4483
206 NESS ANTON SU2-8097
207 LE GEAR ETTIE MRS SU4-2294
208 FRODE ALF
210 NICHOLS SAM
211 HOKANSON A H
212 HOLT STEVEN
213 WATSON LOUIS F SU4-5243
214 LEIPIS WM J SU4-1063
215 HANSEN OSCAR
216 DE HAVEN MARGT MRS
217 CARLSON VIRGINIA SU2-1746
218 SCHINDELE MARGT H MRS SU3-2530
301 BLANCHARD LELAND
302 BARTECK JOANNE
303 BRUCE JUNE
304 VACANT
305 PUTNAM LYSBETH E MRS
306 WESCOTT ROBT G
307 NYGAARD LILLIAN SU2-0949
308 FISK VERA E MRS SU4-7565
309 MILLER EDITH MRS
310 LINDQUIST ESTHER MRS SU2-3889
311 HANSON CLARK
312 NASH P L
313 HORNER HATTIE MRS SU3-4581
314 HARTWIG OLIVET M MRS SU3-5923
315 MAC DONALD CLARICE I SU2-3769
316 MYRON IRENE MRS SU2-4571
317 WILCOX BEVERLY
318 IWANICK LAURA MRS SU2-0285
STREET CONTINUED
3038 LOCKHAVEN APARTMENTS SU3-3003
1 BOHLKEN FREDK
2 BRAY MAGDALENE SU3-3066
3 WINGE EDWIN T SU4-3265
4 OLSON OLAF
5 FALSTAD GUNNAR SU2-5357
6 STALLCOP RITA SU3-2232
3040 MC ABEE F R INC GENL CONTR SU3-2600
3044 LOCKHAVEN APARTMENTS
1 HALDEMAN NELLIE MRS SU4-4742
2 TUCKER THOS SU2-0548
3 MARTIN LOTTIE E MRS SU3-4269
4 PALMQUIST OSCAR
5 PECK LEO SU2-2995
6 VACANT
3048 LOCKHAVEN APARTMENTS
1 SMITH KENNETH R SU3-1660
2 KELLISON LILLIAN C MRS SU3-1996
3 CARLSON LAURA MRS SU4-5377
4 LOOK JOEL SU2-0153
5 COFFLAND EDNA B SU3-4109
3049 LOCK VISTA APARTMENTS SU3-4133
9 RICE GERALDINE SU2-2379
101 SMITH CAROLYN MRS
102 NO RETURN
103 CAMPBELL B
104 MUSSIO ERNESTO
105 WANBERG GENEVIEVE MRS
106 MULKA PATRICIA
107 HERSEY LILLIAN MRS
108 COMPEAU FERELL
109 VACANT
110 NICHOLS DONALD R
111 PENDELL MARJORIE E MRS SU4-6777
112 VACANT
201 VACANT
202 HAWKINS ANITA SU3-2862
203 VACANT
204 HANEN HARRY SU3-0924
205 JOHNSON ALVIN SU3-1226
206 HEINTZ SHEILA MRS
207 VACANT
208 VACANT
209 NORRIS OLGA
210 ASHMAN BERNARD K
211 NONAVAN NELL
212 VACANT
301 WILSON EDRIE MRS
302 MCNEALY PATK
303 ENDERT JEAN R MRS SU4-1979
304 LANGBATNER EILEEN E MRS SU2-6230
305 HOGO ELIZ MRS SU4-0905
306 THOMPSON EDW
307 VACANT
308 ROEN ALF P
309 MARKA SONJA MRS
310 DOIEL CYNTHIA MRS SU4-9228
311 LADNER ROBERTA
312 AKERLUND LYLE
3052 LOCKHAVEN APARTMENTS
1 MALONE OLIVE M MRS SU3-1271
2 BOURKE CAROL
3 KEIL GLADYS MRS SU2-3504
4 RIECHERS WINIFRED MRS SU3-3459
5 ANDERSON THELMA SU3-1149
6 VACANT
3056 LOCKHAVEN APARTMENTS
1 CARLSON C B
2 DURKEE L E SU3-3881
3 ANDER A E SU2-2889
4 NELSON HELGA MRS SU4-1855
5 STIFF LILA MRS SU3-8730
6 ISADORE ISADORE SU2-6573
3060 LOCKHAVEN GROCERY SU2-9740
---32D AV NW INTERSECTS
3205 HOKANSON DEAN APARTMENTS
1 WADHAMS FLOYD E SU4-3225
2 PAUL R
3 MEREDITH M STANLEY SU4-5728
4 MOBERG JOHN E SU4-8665
5 PEDERSEN HAROLD L SU4-3285
6 ZEITZ NELLIE E MRS SU2-8730
3209 DOW ALICE SU2-8516
3211 JENGLA COURT APTS
3211A KOEPPLI A E
3211B WOLD ALMA MRS SU3-9164
3213A LUNZER JEAN H SU3-9809
3213B STEWART HOMER SU2-8450
3214 STRAND MAGNAR L SU3-4308
3215A BERG HILDA MRS SU2-7751
3215B HAUGEN PETE SU4-1048
3217A CHANDLERLIN NORMA N MRS SU4-3956
3217B BROWN ROBT G SU3-8842
3218 PERRY LEWIS V SU3-3497
3219 BESEMAN J ELIZ MRS SU4-9732
3221 PERSON ROBT R SU3-7544
3224 NELSON JOHN L SU2-9118
3227 VACANT
3228 OLSON J ALBERT
3229 OLSON ALVIN M SU2-5829
3233 BLOSSEY JEFFREY E SU3-3363
3234 FREEMAN WM H SU3-1773
3235 SKARTVEDT PETER M SU4-5212
3237 STONE MARY E MRS SU3-2502
3238 MC FADDEN GERALDINE MRS SU2-2588
3239 MORSE NEWELL D SU2-6864
3241 VACANT
3243 GUENTHER JOSEPH C SU4-8324
3244 ERECCSEN RUSSEL L SU3-1878
3245 MC LAUGHLIN MICHL J SU3-1491
3247 BELL PHILLIP W SU4-2579
3246 KARALIS ANASTASIOS G SU3-3123
3249 MOORE DARRELL L SU4-2593
3251 NORMAN GENEVIEVE SU3-5150
3254 ERECCSEN OTIS T SU3-0835
3257 DAVIS LESLIE P SU3-7728
3258 KING AL SU3-6638
3259 NUNN GARY D SU4-7429
BRINKER WM A
---34TH AV NW INTERSECTS

WEST & WHEELER ASSOCIATES INC
REALTORS
Second at Marion Phone MAin 3-5252
Proven .... and Preferred in Seattle Real Estate Since 1888
WEST & WHEELER Associates, Inc.
Branch Office
15505 First Ave. S, Burien, Phone CHerry 4-6443
Real Estate
Property
Management
Insurance Brokers

West 5-5000
39th SW and FAUNTLEROY
SERVING WEST SEATTLE SINCE 1945
Progressive
5400-5410 AIRPORT WAY SO., SEATTLE, WASHINGTON 98108
PAINTS — ENAMELS — VARNISHES — LACQUERS AND ALLIED PRODUCTS
MANUFACTURERS "NO BETTER PAINTS ARE MADE"
Parkway 2-0200

Details For:	Year	Source	TP	Adjoining
NW Market Street	1966	R.L. Polk Co Publishers	-	X

Seattle University
Seattle, Washington 98122
Phone 626-6200

excellence in Jesuit
private higher education

24TH AV NE—Contd
Barbi Lyn Apts—Contd
103 JOHNSON K H LA4-9818
104 ENPSON KENNETH M LA5-7606
105 SIMUNDS JOHN W LA4-7640
106 NG JOHN N
201 BALIAN GARABED LA5-7423
202 ROWLES ROGER B LA4-9866
203 MC ROY ROBT E LA2-3078
204 TWIDT ARVILLE M LA3-1872
205 VACANT
206 BLISS NORMAN B LA5-5924
301 MATSUBARA RODNEY LA4-4809
302 KUSNIC JOHN LA4-8321
303 WATSON KENNETH L LA4-6174
304 BERGER DONALD E LA3-0599
305 VACANT
306 VACANT
---NE 54TH ST INTERSECTS
---NE 57TH ST INTERSECTS
5753 HOLMES ALVIN K • LA2-5913
5754 FLEMING SUSAN F • LA3-6547
5757 O'LEARY TIMOTHY P • LA5-6653
5758 PUMA TONY •
5764 ULLMAN JOHN S • LA4-1416

112

---ZIP CODE 98115
---NE 60TH INTERSECTS
6010 BRUSKRUD WESLEY A • LA3-3919
6014 ZWIERS RAYMOND E • LA5-9454
6016 KILIAN JOHN C LA2-2540
6022 HASKINS CINDY E • LA3-0689
6026 PIRTLE HAROLD S • LA3-0748
6108 MEISNER E LORRAINE MRS • LA5-6128
6112 MURPHY FRANCIS J • LA2-5367
6116 KING CARL E • LA2-4820
6120 STOPPELMAN CARL A • LA3-9419
6200 LEACH R J
6201 NELSON CHARLES A • LA2-4548
6204 PEINE CHARLES L LA2-4579
6214 JOHNSTON VILAS C • LA3-3491
6218 BREEN PAUL E • LA2-0951
6228 ROLLER JULIUS A • LA3-4057

126

---NE 65TH INTERSECTS
6509A CRUZ GREG LA5-5620
6509E BRIDSTON S LA3-1761
6511 LASKO KERRY A LA3-8089
6513 VACANT
6515A HINSBERGER ROSLYN F LA3-2501
6517A HAZARD MARCI LA5-4163
6517B VELANDER JEFFREY G LA4-6238
6519 ALLISON REX JR LA5-2547
6521A KVASNICKA RANDY LA4-6185
6521B KRAUSE HARRIS LA5-7995
6523 RANKIN JOHN LA4-8495
6525 FRANSSON C LA4-7109
6530 TOFT LOUIS B • LA3-0178
6531 ARMSTRONG MILDRED B • LA5-7323
6534 GOCHANOUR MABEL MRS • LA4-0427
6535 •RAY J D MRS LA4-1151
6537 BILLINGTON KENNETH I • LA4-0383
6538 MILLER ERICH R •
6540 FITZSIMMONS MYRTLE A MRS LA3-9905
6543 COLELLO RICHD •
6546 BRAMMER WM B • LA5-9450
6551 SONG JOON • LA5-4766
6554 CHRISTMANN ELIZ B MRS • LA5-5652
6555 GOLDSTEIN EDW I • LA2-8677
6556 FIORITO MARLENE M • LA5-8132
6561 FLOURNOY ALBERT G • LA3-3747
---NE 68TH ST INTERSECTS
6800 BENNETT MORRIS E LA3-5699
6803 HENRY PAUL R • LA3-9452
6807 SEWELL HARRY T • LA3-8516
6811 HAYES HAROLD R • LA2-1205
6812 CARROLL JOHN H • LA5-7619
6816 NAF FRANCES A • LA3-6203
6817 ULSRUD ALBERT • LA4-0531
6819 THOMPSON ROBT S • LA3-7669
6820 VALENTINE ELWIN G • LA3-5812
6824 PAULSON STEVE
6825 LUND JOHN H • LA3-5854
6828 JOHNSON CECELIA M MRS • LA5-8755
6831 NO RETURN
6834 VANNI ADALLIO C • LA4-1619
6835 L'HEUREUX MARY M MRS • LA5-2563
6838 EIFFERT LOWELL M • LA3-9960
6841 KISLINGER SEPP • LA4-5032
6842 BUKER EMMA S MRS • LA2-3142
6846 ORTIZ MARVIN E • LA5-7184
6847 ROSENZWEIG JAMES E • LA2-3455
6855 RAAEN SELMA M MRS • LA5-4364
6856 ELLINGSON NORMAN L • LA4-4319
---NE 70TH ST INTERSECTS
7001 KIBIZOFF WM • LA5-2778
7002 PADUANO MATHEW J • LA3-2371
7005 WEST MICHL A • LA4-9921
7006 MARSH ROBT W •
7014 DUCHIN MARTIN • LA3-8750
7015 TUCKER CHARLES
7018 VACANT •
7019 MITCHELL PAUL C • LA4-1524
7023 KIM YOUNG D • LA4-8146
7027 MALM GEO L • LA3-4391
7028 DAILEY MARIE J MRS • LA2-1040
7031 KINGSBURY KEITH W • LA5-3076
7032 WEBBER ROBT L LA5-5100
7038 OLSEN EDDIE C • LA3-1714
7041 COLEMAN JAMES D LA5-3866
7046 THOMAS JOHN W LA2-5962
7047 LIVINGSTON WALTER A • LA2-5930
7050 QUESTAD BERNIE M LA2-6025
7053 RODGERS NEIL E • LA2-0160
7054 GALLOWAY ADELBERT K • LA5-5589
7057 SOLVIK NORMAN • LA3-0916
7059 HUGHES CLIFF C • LA4-2564
7062 MILLER ALFRED A • LA2-6886
---NE 73D INTERSECTS
7304 HILL G RUSSELL • LA4-4419
7307 DRAKE BEN E • LA4-1405
7308 SHORT ROBT A • LA2-7786
7311 WARING WM D • LA4-8412
7312 VOSS DENNIS LA3-8609
7314 VACANT
7315 MILLER GARY D LA3-0109
7317 TWEDT LYLE E • LA3-8186
7326 WEST DOROTHY S •
7327 BLAIS MARCEL H •
7331 HEIN CHARLES P • LA4-6246
7332 LE FRANCIS ROBT J • LA5-7986
7337 JOHNSON ELLIOTT P • LA5-7986
7338 HAYS KENNETH M • LA3-9883
7340 MOORE JOHN G LA2-9157
7341 DORN JOHN J • LA5-4783
7347 LA PLANTE JOHN B
7350 NO RETURN
7351 JENSEN HANS C H • LA3-8526
7356 CLEMENS CAROL • LA4-3809
7359 MC CARTHY JAY LA2-1522

160

---NE 75TH ST INTERSECTS
7502 CLAYTON DON R • LA5-8843
7508 TUTHILL RICHD LA4-0982
7509 BLACK ORVAL D • LA2-5015
7514 WATNE EDW S • LA5-6077
7515 BITTNER HAROLD G LA5-9398
7520 WILSON KATHLEEN H MRS •
7521 REINKING JOHN LA2-9290
7525 BERGLUND RAYMOND • LA3-9669
7526 HAYES ROBT LA4-7894
7532 VACANT
7533 CROSS JOHN L • LA4-2672
7539 MAYOVSKY DOMINIC J • LA2-6283
7540 MACK FRANK J • LA4-3769
7547 SCHELLENBERG LYLE R • LA3-5779
7555 EDEN BEATRICE A MRS • LA2-8916
7557 WOODS CLAUDE • LA3-7567
---NE 77TH ST INTERSECTS
7701 JURIS HAROLD J • LA2-4335
7709 HONOLD FRED W • LA2-7474
7715 BARNETT LLOYD A • LA2-6094
7721 BYERS LAWRENCE W • LA3-6470
7722 MAC DONALD KEITH B • LA3-5285
7726 PETTIE RAY LA3-7804
7730 TINDALL ALLEN N LA5-8295
7736 CRISMAN CLYNTON REV • LA2-0087
7740 FRIENDS MEMORIAL CHURCH LA5-8508
---RAVENNA AV NE INTERSECTS
---NE 80TH ST INTERSECTS
8002 BENHAM RICHD LA5-4985

234

---NE 103D ST INTERSECTS
10519 HUNTER DONALD A EM5-8850
10519½ VACANT
10521 GROVER FRANCIS C MRS • EM4-5844
10521½ VACANT
10523 VACANT
10523½ FLYNN DONNA L EM5-6382
10539 APARTMENTS
1 COLLYER LEE R EM5-6340
2 COOK M W
3 KIRCHHAINE PEARL F EM4-4170
4 FLETCHER WM R EM4-2817
5 MICHELS E R
6 VACANT
7 NELSON LEONARD J EM3-7737
10533 SCHAUT BERNARD A • EM3-6215
10539 SCHOOL OF BALLET EM3-9812
BAILEY VIRGINIA H MRS • EM3-9812
---NE 107TH ST INTERSECTS
10702 JENSEN PHYLLIS A • EM3-8099
10706 AHLGREN PHYLLIS H MRS • AHLGREN GARY H EM2-3090
10714 COEY ANNA M MRS • EM3-7482
10722 VACANT
10723 SHADINGER MAX H • EM3-8099
10730 FAIRBANKS & EVANS SPRAY SERVICE COML SPRAYERS EM3-7333
FAIRBANKS ARTH E • EM3-8250
10731 HUSTON WM F • EM4-0188
10803 FORBING ROBT W • EM4-7924
10804 FLYNN CLARENCE W JR • EM3-9693
10805 VACANT
10808 NORMAN ROBT H • EM3-5994
10813 WARNER LE ROY N •
10814 SHUMAN SAM • EM3-7451
10816 KERR WM R • EM2-5072
10819 BROWN MICHL G
10821 WILSON JAMES E EM5-1695
10822 SMITH THOS EM5-2169
10829 SEABERG CARL R • EM3-6693
10837 GORDON RICHD E • EM2-8116
10841 JENSON HOYT E • EM2-2880
10848 HENDRICKSON GUSTAVE F • EM3-8942
---NE 110TH INTERSECTS
11002 MOYER MANNOW D • EM3-3135
11003 VACANT
11006 FARRELL HELEN E MRS • EM3-7044
11009 BERG JACK EM5-4730
11010 GRANADE GORDON P • EM5-4761
11025 BEASLEY LYNN MRS EM3-9153
11026 GROVES DOROTHY MRS • EM2-3587
11034 JOHNSON BUTCH
11051 SMITH MILLARD A • EM3-8533
11244 HOLSTAD HARVEY J • EM4-4678
---NE 113TH ST INTERSECTS
11307 FARMER GEO S • EM3-5971
11310 FRASIER W A • EM3-7266
11321 MILLER PATSY MRS • EM3-2122

991

---NE 115TH ST INTERSECTS
11504 KENNY JOSEPH F • EM3-6968
11507 TOMLINSON GEO D • EM3-1755
11510 HERRITY JOHN M • EM3-9413
11512 ARNOUR ROBT B • EM3-8584
11515 STAHELI OTTO • EM2-5313
11521 CROWTHER WM H • EM3-1312
11522 THOMPSON JAMES V JR • EM2-1212
11526 VACANT
11527 AMUNDSON GEO C • EM2-3049
11532 JOHNSON RICHD L • EM2-1636
11533 ALLISON WALTER G • EM2-6429
11538 KARLIN ANDREW F • EM3-7371
11539 JULE WALTER W • EM3-7722
11544 CULVER BENJ C • EM3-8221
1545 WUBBENS MARVIN G • EM4-1242
11549 DUNSMORE CHARLES L • EM4-3043
11552 ISAAC THOS J • EM2-6002
11556 KJOSNESS DANL M • EM2-6823
---NE 117TH ST INTERSECTS
11701 GREEN ROBT R • EM4-7618
11702 ATHERTON HERSCHEL C • EM3-0143
11709 NORTHWEST TELE-TECTOR BURGLAR ALARMS SLS & SERV EM5-5163
SHIPMAN JOHN A EM5-5163
11715 HERDECK RICHD C •
11721 FAZIO JOSEPH T • EM4-3007
11728 STOA GLENN L • EM3-3170
11729 EXLINE DOROTHY J MRS • EM3-0494
11731 TAYLOR ROBT B EM5-5984
11739 GUNDERSON ARNOLD G • EM3-0599
11740 HAWKINSON RODNEY D • EM2-7424
11745 LOWTERCAMP LARRY • EM2-6458
11751 ANDERSON PHILLIP D • EM4-7327
11753 WELLS MARSHALL C • EM3-3185
1175A BIVINS H BLISS • EM3-6999
---NE 120TH ST INTERSECTS
12311 BLISS WALTER L • EM3-7541
12314 GOSS KAREN A MRS • EM3-9365
12315 HARRIS CLAUDIA EM5-4062
12317 RYAN RICHD D • EM4-4972
12325 UHRICH VICTOR F • EM4-8759
12340 CHAPMAN ALFRED G • EM4-1953
12342 LINDER ROBT W • EM3-8998
12346 MAGNUSON ROY A • EM3-5433
12354 WILLIAMS LEVI H • EM2-3439

260

---NE 125TH ST INTERSECTS
12507 POWERS FRED C • EM2-2148
12508 ROBINSON JUNE MRS • EM4-2663
12513 SIMMONS WM E •
12514 TAYLOR EDWIN K • EM2-1302
12519 DAHL LA VERNE O EM3-2256
12520 FOSTER JOHN A • EM3-8286
12528 BELL JOHN W • EM2-8271

278

---NE 135TH INTERSECTS
---NE 140TH INTERSECTS
14003 HARRISON RICHD E EM5-8264
14012 VEVLE WM • EM2-2683
14013 ASHCROFT EDGAR M • EM2-1720
14015 MC GHEE LOUIS J • EM3-2444
14021 CHAPMAN LEE C • EM3-1294
14022 SMITH GARY A •
14027 WERNER HERMAN • EM3-1246
14033 HOUSE PATK L EM5-2716
14034 GRIMSRUD MILDRED T MRS • EM2-7817
14039 COULTER T ROY • EM3-2317
14040 DAVIS MELVIN A • EM3-7472
14045 JAMIESON JAMES A • EM3-0959
14046 EINFELD JOHN • EM2-7915
14051 MILLER LONNIE GENE EM4-9316
14052 FRANKES ERNEST R • EM5-8530
14057 MYERS WALTER L • EM2-0866
14058 RUHL DOROTHY MRS
14061 BIRTCHNELL ALF V • EM3-3217
14064 HANSEN MARGT MRS • EM2-2192
14069 HEMING JOE H • EM4-0198
14070 O'BRIEN FRANK J • EM2-8236
14072 HAWES JACK D • EM3-9998
14075 YANTIS DONALD E • EM2-3156
14080 BACON JEANNE M MRS • EM5-4139
14081 DAVIDSON DAVID M JR • EM3-8008
14089 BELCHER ROBT R • EM2-6731
---NE 143D INTERSECTS
14305 BARTLETT FRANK • EM5-2981
14312 YOUNG BRADLEY W • EM3-9302
14313 FINLEY HAZEL G • EM2-6190
14321 HOLMES FRANK • EM2-8259
14322 MURPHY LAWRENCE R • EM3-3811
14327 RITCHIE JACK D • EM4-5573
14332 BARNES MARGUERITE MRS •
14333 LYLE NORMAN C • EM4-1468
14337 SMIDT ERNST • EM2-7202
14341 WALKER JAMES Z • EM2-6499
---NE 145TH ST INTERSECTS

968

24TH AV NW -FROM THE INTERSECTION OF NW MARKET AND SHILSHOLE AV NW NORTH

---ZIP CODE 98107
5300 BALLARD CITY DOCK
SEATTLE CITY ENGINEERS (BR) JU2-3000
5320 SALMON BAY FOUNDRY CO INC SU4-0570
5351 PACIFIC FISHERMEN INC SHIP REPRS SU4-2562
5415 LUNDE ELECTRIC CO INC MARINE WIRING SU3-6800

32

---NW MARKET ST INTERSECTS
5505 HANSEN'S SHELL SERVICE GAS STA SU2-9664
5511 GERKE'S TV & HSEHOLD APPLS SU3-1234
ELECTRA APPLIANCES APPL REPR SU4-0956
5514 JEANNE DALE FABRICS YARD GOODS SU9-1262
---NW 56TH ST INTERSECTS
5600 EAGLES HALL SU4-4390
FRATERNAL ORDER OF EAGLES AERIE NO 172 SU4-4390
BALLARD AERIE NO 172 AUXILIARY (FOE)
EAGLES CLUB SU2-9872
SCANDINAVIAN FRATERNITY OF AMERICA
5603 OPEN PAGE BOOK SHOP SU3-8180
5605 P P G INDUSTRIES INC (BR) PAINT SU2-7774
5609 LEE'S VIRGINIA FABRIC & SEWING CENTER SU2-6200
5614 RAPP'S BOB UNION SERVICE GAS STA SU2-9808
HALL'S TRANSFER SERVICE SU2-7222
5615 RAPP'S BOB RICHFIELD SERVICE SU2-9808
---NW 57TH ST INTERSECTS
5711 SEATTLE PUBLIC LIBRARY (BALLARD BR) SU4-0158
---NW 58TH INTERSECTS
5802 BALLARD DAIRY QUEEN SU2-2966
5803 WULHELLAND ELAINE MRS SU2-3137
5805 MC FARLANE FERN M SU4-8552
5807 CYRA'S PICTURE FRAMING SU2-5430
5807½ JOHN'S BARBER SHOP
5809 H & H ENTERPRISES CABTMKR SU2-9137
5810 WEST LEWIS B JR OPTOM SU3-8410
5811 CLUB TWO HUNDRED TAVERN SU2-9637
5815 STYLE ART BEAUTY SALON SU3-0666
5816 BOB'S BALLARD T V SERVICE SU3-1020
5818 ELEGANZA BEAUTY SALON SU4-4381
5819 LUND FLORAL CO SU2-5171
---NW 59TH ST INTERSECTS
5901 DENNIS UNIFORM MANUFACTURING CO UNIFORM OUTLET SU3-3730
5902 STERLING FOODS CO SU3-5678
5903 CASE LOCK & KEY SERVICE KEYS-LOCKS SU4-2332
5904 VACANT
5905 SPARKS SAW & KNIFE SERVICE SU2-0363
5907 HAIR STORE THE GIFT SHOP SU3-3388
5909 MASTS INC (STORERM)
5920 VIKING APARTMENTS
1 WELCH WM
2 VACANT
3 KING NORMA
4 REPANICH IVAN SU4-6038
5 VACANT
6 NORLUND OLGA SU2-3679
7 MONTERO PELUCIC B SU9-0188
8 SALVESON LOUIS SU4-1371
9 SHALTOUT RUTH
10 AKRE ANNAS SU2-2167

34

---NW 60TH INTERSECTS
6000 KLONDIKE APARTMENTS SU2-2363
101 SIMS JAMES
102 HOPKINS BEATRICE M MRS SU3-3536
103 GJERNESS LORRAINE A SU3-7780
204 LARSEN LUDWIG P SU4-1899
205 YOHE ARTH W SU3-3525
206 FIDDEN JENS SU4-0725
207 HANDLIN DAVE SU4-6534
210 HENDRICKSON P
308 CARLSON SANDRA W SU2-5434
309 TERRY LAWRENCE
310 HABOSTAD ERNIE SU2-2383
6001 VACANT
6012 BCLIBOL ROMEO G •
6015 MAXWELL APARTMENTS
1 TIMMONS COLLEEN
2 PETERSON JOSEPHINE MRS SU4-5064
3 JOHNSON M M
4 LANE CLARA M MRS SU2-0697
5 YOUK CLINTON SU4-2075
101 HOPKINS LIAL T SU3-1201
102 WRIGHT DOROTHEA MRS SU2-8997
103 CARTON G M
104 CODMAN VIDA SU9-0652
105 LABOHN HANAK MRS
106 WESTERGARD WILHELM H SU4-8750
107 MATHEWS CHARLES
108 HASSEL DAVE SU3-7379
201 ROMERO MORRIS A SU3-9436

FARWEST TAXI
OVER 100 GREEN CARS
1300 South Main Street, Seattle
MA 2-1717

Details For:	Year	Source	TP	Adjoining
24th Avenue NW	1970	R.L. Polk Co Publishers	-	X

PIONEER SAND AND GRAVEL CO.

DIVISION LONE STAR CEMENT CO.

901 FAIRVIEW AVENUE N. PHONE MAin 2-2900. SEATTLE 98111

NW 56TH ST—Contd
1445—Contd
UNITED HOME SERVICES JAN SERV SU2-8717
VICTOR COMPTOMETER CORP BUSINESS MACHINES SU3-3282
PHOTOS BY STEARNS SU3-1919
ROY ROGERS RESTAURANT SU9-0343
ORME REALTY SU9-1881

32

---15TH AV NW INTERSECTS
1512 GREEN ELMER R SU2-5867
1516 FRENTZ GRACE MRS SU2-2477
1517 MANNINGS RESTR (STGE)
1519 VACANT
1522 HEECK HARVEY
1522½ PALMER GERTRUDE MRS SU4-1238
1526 RAMSTEAD JOHN A ● SU3-5067
1532 JOHNSON ROBT L ● SU4-1687
1533 VACANT
1536 SCHULTZ RAYFIELD SU4-5132
MAC DONALD MARTHA MRS SU4-8816
CHARCZUK MIKOLAJ
1537 REED MONTE ● SU4-6833
1547 SCHILLING GOTTLIEB SU2-4280
---17TH AV NW INTERSECTS
1702 MOTTRAM CATH MRS SU2-8724
1702½ NO RETURN
1706 BROOKS PATRICIA MRS
1707 WIRT JESSE SU3-7838
1708 FILES LOU
1709 COLLIN NETTIE MRS SU3-4444
1711 VACANT
1712 WILDER NORMA SU2-2999
1713 VACANT
1715 DODSWORTH RHEA M MRS SU3-8941
1716 JONES OWEN SU3-6504
1717 MORSE JANICE SU4-9421
1722 MELANSON WM ● SU2-2474
1723 APARTMENTS
A MONTFORT WILLIE C SU2-3685
B NOBLE MARIE MRS
1 HYLAND MICHL J
2 SALUTEEN ALEX SU9-2191
3 NO RETURN
5 VACANT
6 NYDAHL WM A
7 ROSS HAZEL D MRS
1726 MILL CARRIE A MRS ● SU2-6630
1727 APARTMENTS
1 OLSON OLE
2 BROWN VICTOR
3 FANG RUNE
4 PEARSON JOHN
5 THORGENSEN THOS
6 VACANT
7 PAYNE OLIVER SU3-1837
1730 PEDERSEN A K
REAR PEDERSEN PETER G
1733 APARTMENTS
1 MORAN M CATH MRS
2 CRANAN STEVEN
3 SORNGAARD ESTHER MRS ● SU3-4268
4 HARMS RUTH SU3-4268
5 HARRIS WM
1736 LINNABARY ANITA C MRS ● SU2-0498
1737 ELLEDGE BOYD A ● SU3-3288
1738 SCHWEITZER L R SU3-3982
1742 TARDIF VIRGINIA MRS ● SU3-6489
1748 NO RETURN
1750 GARRETT THELMA D ● SU3-6376
1753 BROOKS APARTMENTS
1 SERGEANT FREEMAN C
2 COOK FAY C
3 MARSH LESTER
4 VACANT
5 MC GREGOR PAULINE P SU3-7809
6 VACANT
1754 HARRIS EARL Q DENTIST SU2-6317
SMITH CLIFTON H DENTIST SU2-3060
1756 NASH BRENT I DENTIST SU3-9229
1760 NORDIC PROFESSIONAL BUILDING
GREGERSON LEIF C DENTIST SU4-6050
NORDQUIST GARY DENTIST SU4-6050
1762 KIMBLE GERALD N DENTIST SU3-4373
1764 TONNING OVE A H PHYS SU2-3883
1765 AKERS J D SU2-4823
1766 VACANT
1767 FORBES ROBT G ● SU4-5033
1768 STONE LAWRENCE R DENTIST SU4-5006
1769 BURELL LOUIS SU3-5586
1770 VACANT
1771 STUCKEY ALICE M MRS SU2-3216
---20TH AV NW INTERSECTS
2008 WILLIAMS HEATING OILS INC FUEL OIL SU3-8080
FARMERS INSURANCE GROUP SU2-8552
2010 BALLARD STYLING SALON BEAUTY SALON SU4-7940
2026 SEATTLE FIRST NATIONAL BANK (DRIVE IN TELLER CAGE)
2030 NIELSEN BROS CARPET INC SU3-3040
2034 NORTHWEST FINANCE SU3-1737
2036 BERG-ROSSOE INC SU2-4442
2043 MC LAUGHLIN MARY F MRS ● SU4-0641
2054 NATIONAL BANK OF COMMERCE OF SEATTLE (BALLARD OFC) 587-2840
---22D AV NW INTERSECTS
2224 BALLARD VISION CENTER OPTOM SU3-2424
2226½ APARTMENTS
1 STEVENS OLGA MRS SU2-6163
2 VACANT
3 MARSHALL GLADYS MRS SU2-2356
4 ELLINGSEN ELLING M SU3-5603
2232 LUCKEN CLINIC THE DIAGNOSIS RESEARCH SU2-2333
GREGG RALPH L PHYS SU2-2333
2244 VACANT

4

---24TH AV NW INTERSECTS
2412 APARTMENTS
1 DDLEQUK JOSEPH F
2 VACANT
3 VACANT
4 BERGE CARL
5 TGORVE MARTIN
6 VACANT
7 CRUMPACKER ALTON T SU2-1173
8 HESTEKIND ERNIE O
2414 MC CONKEY ALBERT SU3-5887
2416 NELSON D A SU4-8160
2416½ SAILOR ANNO MRS SU3-8347
2418 MURDOCK BRUCE S SU4-6254
2418½ HINDMAN WM SU2-4738
2420 DRAGLEND CORKY
2422 WALKER JAMES R ● SU4-0283
2428 LILIEQUIST SIGRID A MRS ● SU3-3158
JOHNSON DENNIS V SU2-4465
2432 FREIMUTH WALTER E ● SU3-4642
2436 HANSON JOHN O ● SU3-3856
2436½ FRAZIER WILLOW
---26TH AV NW INTERSECTS
2601 PEPPERMINT PLAYHOUSE PRE SCH NURSERY SU2-6848
2602 ALEXANDER MARGT P SU4-7898
2610 ROYAL EIGHT THE APTS
101 HARRELL JACKIE
102 OLSON HAROLD
103 LACHER ROBT W SU2-2591
104 SULLIVAN MICHL C
201 VACANT
202 LAMBERT P E SU4-2286
203 TATE BRUCE A SU9-0360
204 SHREVE JOHN C
2615 ROYAL QUARTER THE APTS
101 LEER LAWRENCE
102 TURNBULL LYLE E II SU3-0840
103 BOYD LINDA
104 FAYERWEATHER PATK
201 ARVAN JAMES E SU4-3164
202 TOMAL JUDITH SU4-5424
203 GOTSIS ALEX SU2-2254
204 LUCKIE M E SU3-7733
2616 FAYERWEATHER PAT SU4-1873
2618 BLJYD LARRY W SU2-2727
2620 NO RETURN
2622 ALLEN DENNIS
2626 LINDSAY VERNON L JR SU4-5831
2628 GORDER RICHD W SU2-6340
2630 JOHNSON HERMAN V SU4-0355
2631 FARRIS JOSEPH ● SU2-2587
2632 VACANT
2636 CUSWORTH RYAN
2637 FRAZIER CHRISTINE MRS
2638 NO RETURN
2639 BENNETT STEPH
2640 NO RETURN
2641 RYDER JACKQUELINE MRS
2642 NO RETURN
2643 THOMPSON JOHN D SU3-3105
2645 VAN TICKLE VIRGINIA
2647 CLOWARD LINDA MRS
2648 GREAVER JACK M SU3-2947
2649 JANES M SU2-3078
2650 FRENCH DON G
2651 ANDERSON ARTH J SU2-1529
2652 BISHOP JOSEPHINE
2653 WELLS MARIE MRS SU2-6673
---28TH AV NW INTERSECTS
2808 JOHNSON HAZEL G
2809 JOHNSTON MICHL SU3-0893
2810 VACANT
2811 FAAS BRADLEY L SU9-3216
2814 ABRAHAMSON JEFFREY C SU4-9361
2818 APARTMENTS
101 KOMEN JOSEPH SU4-0538
202 SAGOR DAVID R SU2-0470
203 RUSSELL JACK E SU9-3379
304 JORGENSEN JOHN SU2-7979
305 REEVE CLYDE A SU4-6726
2819 IVANCICH RAYMOND SU2-8060
2825 PERRY OLIVER J ● SU4-8999
2829 BAKER KENNETH SU2-5244
2830 ANDERSON A W SU2-0011
COULON CATH E SU2-8444
MILLER CATH MRS SU9-0451
NYGARD OSCAR SU3-3765
WILSON L S SU4-3148
2831 WYDYCH ANILA MRS SU3-2503
2833 EASTMAN ERNEST P SU2-9244
2835 TAYLOR DALE B SU3-5488
2839 HAMERLY JACK P ● SU2-8275
2843 COMBS RAYMOND L SU3-2372
2845 THOMPSON DONALD R SU2-1539
2849 MEYER HERMAN
2852 FREDERICK JOHN T LAWSON WM T SU3-5000
2853 RUSSELL MARK H SU3-4103
2855 PERSON ANNA F MRS SU4-2537
2859 ROBERTS DONNA MRS SU3-7850
---30TH AV NW INTERSECTS
3001 NO RETURN
3005 MELLETT JAMES F
3010 FORSBERG TORSTEN C ● SU3-3222
3011 LOCKHAVEN APARTMENTS
1 KIPPEN ED F
2 BELTON CHARLES G
3 KNAPE CAREY A SU9-1585
4 JOHNSON ELLEN M MRS SU2-3326
5 BLIX ROLF SU9-0250
6 COWARD D G SU3-4668
INDUSTIRES BARE JACK
3014 DANIELSEN OIVIND P SU2-0829
3015 LOCKHAVEN APARTMENTS
1 FORDE ALF SU2-0836
2 EVANS JOHN A SU2-4372
3 HAWTHORNE JAMES M SU9-1694
4 ANDERSON GERALD SU3-4092
5 NICHOLSON RICHD
6 WILLIAMS LLOYD S SU4-8375
7 WINGFIELD HARVEY J SU3-6104
3018 TESTONE JAMES H ● SU4-2293
3022 FORCIER PAULINE MRS ●
3023 OKONEK PAULINE J SU3-3964
3027 HAYES JERALD M SU9-2499
3028 HANSEN GEO E ● SU2-1671
3029 ANDERSEN JEANNE M MRS SU3-9614
3032 BOLSHANIN OLGA R MRS ● SU3-7956
3033 CROFFUT HONORA MRS ● SU4-8248
3037 RENIGER RAYMOND
3039 WICK BARNEY P
3040 KULP JAMES R ● SU3-5833
3044 OSSEWARD JOHN P JR ● SU9-1528
3045 LOCKHAVEN APARTMENTS
1 DELIN ALICE J MRS SU9-0712
2 LOOK JOEL H SU4-0843
3 VACANT
4 VIG THORA MRS SU4-6696
5 WILSON R MRS
6 DAHL ALEXANDRA MRS SU3-7687
3047 APARTMENTS
1 JONES ELNA F MRS
2 BRECHTEL HUGH S SU2-8317
3 PLUMMER ESTHER MRS SU2-4263
4 BOYD SADIE M MRS SU2-2789
5 VACANT
6 HYATT GEOFFREY R SU2-2106
7 CONNELL MARYANN MRS
3048 STEWART KENNETH E ● SU2-8442
3051 APARTMENTS
1 ANDERSON ESTELLE MRS SU3-4877
2 RUTTEN LEAH MRS SU2-2572
3 NO RETURN
4 JACOBSON LENA MRS SU2-6876
5 THOMPSON MORRIS N SU4-1125
6 JOHNSON I ESTHER SU2-7864
3052 JOHNSON THOS A ● SU3-8773
3053 LOCKHAVEN APARTMENTS
1 NEVILLE AUGUSTA
2 MOEGER ANNA MRS SU2-7076
3 ZEITZ NELLIE MRS SU2-8730
4 LASBY OLIVER N SU2-1489
5 BERNDT N A
6 VACANT
3056 RINGSTAD MARTIN N SU4-4932

2

---32D AV NW INTERSECTS
3208 JOHNSON MELVIN H ● SU4-2547
3209 DE VERE MERLIN L ● SU3-1109
3212 KUMMER LLOYD J ●
3215 HOVELAND MARIE MRS ● SU4-4595
3218 STRINGFELLOW MERLE MRS ●
3219 LOMBARD FREDERIC L ● SU2-6392
3224 HANSEN HENRY L ● SU3-1641
3225 ULSKY R CHARLES ● SU4-5916
3228 HECOMOVICH MARK J ● SU3-6523
3229 ARMSTRONG SHERWOOD B ● SU3-2206
3232 SODERLIND J ROY ● SU2-4953
3235 WESTON ROBT R ● SU3-5426
3237 VANTICKLE ERNIE SU3-4319
3239 FERRYMAN WM H ● SU2-3650
3242 GRONBERG KENNETH O ● SU2-8518
3245 LEER ALLEN M ● SU4-9761
3248 SEE DOROTHY L MRS ● SU2-8518
3249 MEYER WELLS R ● SU4-1726
3252 PEDERSEN SVERRE ● SU2-2507
3255 JACOBSON ROBT H SU3-2488
3258 MONRAD RAYMOND V ● SU4-5899
3259 SKARTNEDT PETER M ● SU2-8320
---34TH AV NW INTERSECTS
3402 ANDERSON EARL F ● SU3-7873
3403 NOREIDE ARNOLD B ● SU4-4835
3406 HANSEN HAROLD ● SU4-0765
3407 SEARLE ELMER A ● SU3-4708
3410 REITAN HANS C ● SU3-0360
3413 HAUGEN ERLING F ● SU2-6329
3416 NASH RICHD J ● SU4-0838
3417 HANSEN DONALD W ● SU4-0174
3422 SIMONSEN YONAS SU3-1385
3423 SATOR FRED R ● SU4-5338
3426 CASPERSEN TRYGVE ● SU3-4175
3427 JACKSON VENDLA M MRS ● SU2-7157
---G N TRACKS INTERSECTS
3437 GREAT NORTHERN RAILWAY BRIDGE SU4-2976
HEPPELL ADAMORE J ● SU4-6670
---SEAVIEW AV NW INTERSECTS

72

57TH AV NE -FROM 5600 NE 56TH NORTH

---ZIP CODE 98105
5601 OSKARNOSER RUSS H ● LA2-0319
5604 SELBY ALPHONSINE L MRS ● LA2-1381
5605 DAVIS THOS D ● LA3-8813
5610 MILNE EARL L ● LA2-7975
5611 KRUMEL RAY J ● LA4-2524
5617 TURNER RICHD W ● LA3-8942
5623 KELSO J ROY ● LA4-0112
---NE 57TH ST INTERSECTS
5802 HENRY ROGER J ● LA2-5534
5803 DARBY JACK S ● LA4-9084
5806 POULOS THEO G ● LA5-3145
5807 HICKMAN WM S ● LA2-3886
5810 FELDMANIS FRICIS ● LA2-6611
5811 BLAIR WM H ● LA2-0733
5816 SCOTT JOHN B ● LA5-5016
5817 WILSON DOUGLAS A ● LA5-6204
5820 FISHER MONIQUE MRS
5823 KING E NOLAN ● LA3-7196
5826 BEAN JOHN C ● LA4-8072
5827 BEHRENS HENRY W ● LA5-7747
5830 GLASPIE LEONARD R ● LA4-9627
5833 LAMB LESLIE I ● LA4-1962
5836 FOGG WM C ● LA4-6130
5840 SUTTORA ANTONIO ●
5846 ATKINSON JAY J JR ● LA2-3699
5850 SNOW AUDREY L MRS ● LA3-4609
---NE 59TH INTERSECTS
---ZIP CODE 98115
---NE 60TH ST INTERSECTS
6003 DADDUN SIMON ● LA4-3038
6008 NO RETURN
6011 NEALE CLARA A MRS ● LA3-7403
NEALE GEO F
6016 BARBEE WM D ● LA4-4183
---NE 61ST ST INTERSECTS
---SAND POINT WAY NE INTERSECTS

118

---NE 64TH INTERSECTS
6403 LACKER ARNOLD ● LA3-7425
6400 WOLFE JOHN M ● LA5-5666
6404 TONKON BERNARD T ● LA2-3801
6408 DEARSTYNE S CHAS ● LA2-4412
6409 ERWIN ROBT D ● LA4-8753
6414 AULD WM W ● LA4-4364
6420 SWARTZMAN ALEX ● LA5-8547

120

---NE 65TH ST INTERSECTS
6500 CLARKE HENRY L ●
6503 MUNDAY WM A ● LA5-5185
6507 SNIDER MONTY E ● LA2-6910
6510 WILKEY JOHN R ● LA3-2505
6519 HEPPLER VERNON H ● LA4-5128
6522 JONES RONALD F ● LA4-7083
6525 MAINS GRACE E MRS ● LA3-6437
6526 PRITCHARD ELGIN E ● LA3-2247
6528 CARROLL HENRY S ● LA2-3808
6529 POTTS RALPH B ● LA3-9974
6531 COOK JAMES F ● LA3-5435
6602 KING ROBT M ● LA3-1095
6606 GIDLUND THOS E ● LA5-5989
6608 BARONSKY ROBT ● LA3-6451
6610 SWANSON RAYMOND C ● LA3-6348
6611 HALVERSON BYRON V ●
6620 CADRANELL ROBT L ●
6621 WALTERS ELLIOTT ● LA5-6108
6626 FORTNEY JAMES E ● LA2-7681
6631 PRICE HENRY O ● LA2-0178
6635 BYTHEWAY BENJ E ● LA5-8736
6638 MC DONOUGH GEO E ● LA2-5739
6644 BERG RICHD H ● LA2-7469
6645 KEARNEY DANIELIS PLATO D ● LA3-9952
6650 STAPPLER ROBT F ● LA2-0429
6655 SCHELLENBERG GEO S ● LA4-1156
6656 ALEXANDER JEAN L MRS ● LA4-5827
6659 WEISMAN PAUL C ● LA5-6443
---NE 69TH ST INTERSECTS
6900 ANDERSON WM B ● LA4-3459
6903 THOMPSON WELLS ● LA3-9992
6907 SMITH ROBT E ● LA2-8069
6911 WEBB EUG ● LA5-7578
6914 PERINE P L ● LA4-5893
6917 KRUSE DOUGLAS W ● LA4-4920
6923 KATTERMAN DON B ● LA3-6526
6956 OWEN CHARLES E ● LA5-7946
---NE 70TH ST INTERSECTS
---56TH AV NE INTERSECTS
7202 MC CAIN ELIZ G MRS ● LA3-0802
7208 FULMER FRED R ● LA3-7110
7216 ANDERSON WM R ● LA5-7909
7217 CHASE DORIS T MRS ● LA4-1701
CHASE ELMO M ● LA4-1701
7222 STROMBERG DONALD D ● LA5-3497
7223 BJORGAN KENNETH H ● LA5-7978
7303 RAFTIS EDMUND B ● LA4-0417
7306 VIGGERS ROBT F ● LA4-2368
7311 LEWIS GEO T ● LA2-8783
7312 BYINGTON JOHN A ● LA2-8510
7316 PATTON R WILL ● LA4-0743
7317 MARTIN JOHN R ● LA4-3293
7322 SMALL GAIL B ● LA4-3478
7326 WATKINS H JOEL ● LA2-3110
7327 KERN EDITH MRS ● LA4-1208
7330 STINES RICHD L ● LA4-5355
7335 LANTZ GLENN B ● LA5-7369
7336 WILLIS STANLEY E ● LA3-8538
7342 VOLINN SIDNEY C ● LA4-3442
7343 NO RETURN
7349 FRIEDRICH GEO W ● LA5-8437
7350 COHEN PHILIP A LA4-8943
7357 FIKSO ROBT A ● LA5-7211
7358 ODER VICTOR E ● LA3-1892
7363 MEYER WM T ● LA5-5078
---NE 75TH ST INTERSECTS
---57TH PL NE INTERSECTS
---NE 77TH ST INTERSECTS
7702 GOVE LARRY W ● LA5-2391
7704 MAXFIELD GALEN H ● LA4-5345
7710 HENNESSEY JOHN W ● LA4-1152
7712 MORRIS LAWTON F ● LA3-9427
7721 FOSS ROBT C ● LA4-1171
7726 SANDERS CLAUDE G ● LA4-5562
7729 WALKER BRUCE A ● LA5-4534
7734 EVANS ROGER W ● LA4-3918
7735 BURKE WM T ● LA4-7811
7740 WOOD WM O ● LA3-5488
7745 BRIGGS HARRY J ● LA2-4773
7756 BRANDT DONALD ●
7767 TAMURA HIROKUNI ● LA3-6102
7771 ROTTON ROBT G ● LA4-2331

157

57TH AV S -FROM 5500 S HUDSON SOUTH

---ZIP CODE 98118
6002 WELCH NOBLE A ● PA3-7792


FHA, GI AND CONVENTIONAL MORTGAGES

SPARLING CADILLAC

Seattle's Only Authorized Cadillac Dealer Pre-Owned Cadillacs

NEW CADILLACS 420 EAST PIKE ST. — USED CARS 420 WESTLAKE NORTH & REPUBLICAN

EAst 2-6600 Eve. & Weekends Call EAst 2-6605

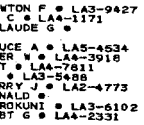

Details For:	Year	Source	TP	Adjoining
NW 56th Street	1970	R.L. Polk Co Publishers	-	X

NBofC makes banking easier.
NATIONAL BANK OF COMMERCE

NW MARKET ST-Contd

901 REBSTOCK H COLLEEN I MRS SU3-3410
903 VACANT
904 APACIBLE RICARDO SU4-8086
905 ROLLER ALICE L MRS SU4-6394
907 HOFF ALVIN W ● SU2-3269
908 RUMSEY LED ● SU4-1800
912 OLSEN FLORENCE E MRS SU2-6590
914 ABBOTT TINA H MRS SU2-9172
918 CARROLL RICHD H SU2-7046
916 HALL CARL W ● SU4-1529
919 NELSON CARL E ● SU2-3578
922 MILLER MARIE MRS SU2-5988
925 OVERLAND CHARLES E ● SU4-4185
926 DOUGLAS WILLIS I ● SU3-4964
929 STONEFELT ARTH E ● SU3-2823
932 CROOK JUANITA M MRS ● SU4-0840
933 STONEFELT ELLEN A ●
936 FOSHAUG ALBERT L SU3-9444
939 AAMOTH CHARLOTTE MRS ● SU3-4695
942 BREESE DARIUS E ● SU4-5867
943 BRATOR A C MRS ● SU3-7698

8

---11TH AV NW INTERSECTS
1103 LEE ROBT SU4-0522
1107 MOODY VICTORIA Q MRS
1108 LEE ANN APARTMENTS SU2-3194
1 GILLMAN GUENTIN SU9-0962
2 GOMEZ ANVY SU2-3194
3 HAWLEY M E
4 NILSSEN PER J SU4-6636
5 WALTON J E SU9-0857
6 LINDELL GLADYS L SU2-3930
7 VACANT
8 BILLINGS WALTER L SU2-0641
9 WATTS WALTER D SU3-4922
1109 TURPIN DONALD
1111 THOMPSON EARL ● SU2-7229
1116 WICK MARIAN E ●
1117 O'MARA STEVE S SU3-1210
1118 VACANT
1119 JOHNSON RAY SU2-8985
1121 HOLMSTROM K SU9-0280
1122 YOUNG FLORENCE L MRS ● SU2-9404
1123 MC MAHON MARK SU2-9073
1126 BUCKMASTER WM E SU3-0935
1127 VACANT
1129 VACANT
1130 A MAINTENANCE SERVICE SU2-9404
1130A AS YOU LIKE IT BEAUTY SALON SU3-1415
1130B SAM'S BARBER SHOP SU2-4648
1132 SACOW BETTY M
1133 SAFECO INSURANCE COMPANIES SU4-9900
1138 BALLARD HEALTH CENTER SU3-0404
1139 IVERSON ARCHIE & CO RENTAL AGTS SU2-7600
IVERSON CONSTRUCTION CO INC BLDG CONTRS SU2-7600
ROBINS CONSTRUCTION CO INC GENL CONTR SU2-7600
1140 KENTUCKY FRIED CHICKEN SU9-0282
1141 M F & SECURITIES INC INV SU9-1500
MARKET UNDERWRITERS INC (INS) SU3-4740
---14TH AV NW INTERSECTS
1420 SUNSET LITTLE CHEF RESTR SU3-2303
SUNSET BOWL BOWLING SU2-7310
1423 PAY 'N SAVE DRUG STORES (BR) SU2-0900
TRADEWELL STORES INC (BR) GRO SU2-1030
1426 SALT H ESQUIRE FISH & CHIPS RESTR SU4-4717
1432 OLUFSEN PHILIP J SU4-4632
1442 ART'S DRIFTWOOD INN RESTR SU4-2606
---15TH AV NW INTERSECTS
1509 TUX SHOPS INC THE RENTAL SU4-3620
1510 MARKET STREET GROCERY SU2-9728
1512 BALLARD COIN OP SELF SERVE LNDRY
1515 TUX SHOP & CLEANERS SU4-3650
1516 APARTMENTS
1 MILLER CLINTON I SU3-0828
2 NO RETURN
3 CANTU ROBT L
4 BERNETT ROSE
5 RILUS SOPHIE M MRS SU4-7192
6 CHRISTIAN JOHN G SU4-7958
1521 VACANT
1522 APARTMENTS
1 ARRANT WM
2 PATTON LAWRENCE
28 LOCKWOOD RUSSELL I SU3-6164
3 KROGH ELSIE SU9-3649
4 MORRISON NICK
5 BROWN SHELLEY
6 STROM MABEL A MRS SU3-1701
1526 SEATTLE CONTRACTING CO GENL BLDG CONTRS SU2-8180
1527 VACANT
1527½ VACANT
1529 VACANT
1530 GARDEN KING GARDEN CENTER EQUIP & SUP SU4-5551
LOWNEY WM E
1533 ROY'S GLASS SERVICE SU3-6000
1535½ WASHINGTON BLDRS CONTRS (STGE)
1540 ROGERS ROY RESTAURANT SU2-9697
1541 WASHINGTON BUILDERS CONTRACTORS INC SU3-2404
1544 HAMMER ARILD R DENTIST SU4-0343
1545 DOUGLAS GROCERY SU2-9837
1546 COREY JOHN A DENTIST SU2-5352

1548 FASANO RONALD J ORTHODONTIST SU4-3936
1549 FIRBY ROBT SU3-2903
1549½ VACANT
1550 BALLARD CAR MART USED CARS SU2-4050
1553 VALET SERVICES SU2-8420
1555 COPY MART PRNTSHOP SU4-5565

968

---17TH AV NW INTERSECTS
1700 SECURITY SAVESCO INC (BALLARD BR) INV SU3-6153
1701 ALAN BUILDING
WESTERN OPTICAL CO SU4-0700
1702 OLSON STANLEY R CO INS SU3-8800
1703 RICHARDS HENRY M DENTIST SU3-6333
1704 SPECIALTY BARBER SHOP
1705 DI MARTINO JOHN DENTAL LABORATORY SU3-8533
1706 ALPHA BELLE NO 8831
ANONA COUNCIL (DEGREE OF POCAHANTAS)
BALLARD CAMERA CLUB
BALLARD ENCAMPMENT NO 76 (IOOF)
BALLARD LODGE NO 170 (IOOF)
BROTHERHOOD OF LOCOMOTIVE ENGINEERS NO 798
BROTHERHOOD OF LOCOMOTIVE ENGINEERS (GI AUX)
CIRCLE NO 87 (NEIGHBORS OF WOODCRAFT)
DAUGHTERS OF NORWAY
VETERAN TENT NO 1 (DAUGHTERS OF THE UNION)
DEMASCO CLUB NO 1133
FORTY-FOURTH DISTRICT-DEMOCRAT CLUB
FORTY FOURTH DISTRICT DEMOCRAT PRECINCT
GREENWOOD CIRCLE NO 904 (NEIGHBORS OF WOODCRAFT)
INDEPENDENT ORDER OF ODD FELLOWS HALL 76 SU2-9646
LOCOMOTIVE FIREMEN & ENGINEMEN NO 501
LOCOMOTIVE FIREMEN & ENGINEMEN NO 501 (LADIES AUX)
NORTH SIDE GRANGE NO 727
ORDER OF RAILWAY CONDUCTORS & BRAKEMEN
RAILWAY CONDUCTORS-LADIES AUXILIARY
REBEKAH SALMON BAY LODGE NO 217 (IOOF)
SEATTLE BIBLE STUDENTS
VASA HOPE LODGE NO 503
WOMENS AUXILIARY NO 587
WOODMAN CIRCLE GROVE NO 40
REAR HARE EDW I SU4-3846
1707 NATIONAL CLEANERS SU2-9718
1708 TIC TOC JEWELRY SU3-8990
1712 LEE ALBERT FURNITURE & APPLIANCE CO (BR) SU3-6200
1713 WORLD WIDE INSURANCE SERVICE INC SU4-8785
1715 VOTHERS & KOSTAKOS LWYRS SU4-8787
1716 DUTCH BOY PAINT STORE (BR) SU2-4363
1717 DEER GLEN E OSTEO SU2-0500
GUSTAFSON HAROLD C OSTEO SU2-0500
MARKET STREET CLINIC SU2-0500
1718 EVE'S FLOWER SHOP SU2-2191
1721 CLOUD NINE HAIR DESIGN SU2-4950
1722 VALHALLA TAVERN SU3-2741
REAR MAC DONALD DANL SU3-2741
1723 MARKET STREET PHARMACY SU3-2960
1732 BELL & GREVE ARCHITECTS SU3-9877
1734 JONSON & JONSON LWYRS SU4-3300
1736 LA BEAU-TIQUE BEAUTY SHOP SU9-0400
1738 COLUMBIAN OPTICAL CO (BR) SU3-1860
1740 ERNST HARDWARE (BR) SU2-0123
1752 JOHANSON STUDIO SU4-7900
1766 MITTELSTADT MORTUARY SU4-7000
HACKETT DOUGLAS SU4-5807
---BARNES AV NW INTERSECTS
1801 MAVERICK STEAK HOUSE RESTR SU4-8818
1815 SKIP'S BALLARD RICHFIELD SERVICE SU3-1331
---TALLMAN NW INTERSECTS
1836 BALLARD SUPER MARKET SU2-2885
1901 BALLARD DISCOUNT FURNITURE SU4-2165
---20TH AV NW INTERSECTS
2000 OLSON ART PHARMACY SU2-6354
2001 BALLARD BLOSSOM SHOP FLORISTS SU2-4213
2002 BORESON STAN MUSIC CENTER SU4-8700
2005 BALLARD BEAUTY SCHOOL SU4-6780
2006 BALLARD MASONIC TEMPLE SU2-9677
BALLARD ROYAL ARCH NO 26 (RAM)
CORINTHIAN COURT NO 15 (ORDER OF AMARANTH)
LAWTON LODGE NO 292 (F&AM) LODGE
OCCIDENTAL CHAPTER ORDER OF DE MOLAY FOR BOYS
OCCIDENTAL ASSEMBLY NO 21 ORDER OF RAINBOW GIRLS
OCCIDENTAL CHAPTER NO 28 (OES)
OCCIDENTAL LODGE NO 72 (F&AM)
2007 BALLARD BEAUTY SCHOOL (ADDITIONAL SPACE)
2010 SEATTLE-FIRST NATIONAL BANK (BALLARD BR) SU3-3661

2011 SPARKLE CLEANERS SU2-7826
2012 VACANT
---RUSSELL AV NW INTERSECTS
2016 OLYMPIC SPORT CENTER SPORTING GDS SU4-7227
2020 WASHINGTON FEDERAL SAVINGS & LOAN ASSN (BR) MA4-7930
2021 THOMPSON & THOMPSON INCOME TAX CONSULTANTS SU3-2022
2025 VACANT
2026 PANDORA'S CASTLE ANTIQUE DLR SU2-5717
2027 JONES RAY K TRAVEL SERVICE SU3-8300
2029 DAVIDSON'S INC FL COVERINGS SU4-1262
2032 RADIO SHACK CORP (STEREO SYSTEMS SLS) SU4-8986
NIELSEN BROS RUGS & CARPETS SW3-5454
2036 CAPITAL FINANCE CO (BR) SU2-0550
2038 BALLARD CAMERA SHOP SU3-5335
2039 PAUL'S VOLKSWAGEN CLINIC AUTO REPR SU2-9825
2040 TRANS-GLOBE TRAVEL SU4-2760
WESTERN VIKING NEWSPAPER SU4-4617
2042½ COBBLESTONE THE BEAUTY SHOP SU9-2126
2044 BAY THEATRE SU2-7100
2046 BALLARD BARBER SHOP
2056 ALLSTATE INSURANCE COMPANIES (BR) SU4-7744
SEARS ROEBUCK AND CO (BALLARD BR) DEPT STORE SU4-7744
SEARS ROEBUCK AND CO (CATALOGUE SHOPPING SERVICE) SU4-7744
---LEARY AV NW INTERSECTS
---22D AV NW INTERSECTS
2200 LAFFERTY'S BEN PHARMACY INC SU4-1400
2201 CONWAY MELVIN E OPTOM SU2-7867
2203 BELL WM M PHYS SU3-2458
2204 ARNSTEIN'S MEN'S & BOY'S SHOP CLO SU4-5522
2205 CITY LIGHT-BALLARD BR SU2-5000
2206 PHIL'S JEWELRY SU3-1313
2208 THE BALLARD BUILDING ROOMS
100 CHRISTIAN SCIENCE READING ROOM SU3-9980
101 VACANT
200 MC CLAIN JOHN H DENTIST SU2-7860
201 RETAIL LIQUOR CLERKS UNION LOCAL NO 1640 SU3-0309
202 VACANT
202A VACANT
204 NORRIS LLOYD E DENTIST SU2-8149
205 VACANT
206 HAWLEY DWIGHT INSURANCE INC SU2-6300
208 HAWLEY REALTY SU2-6300
211 VACANT
212 TELAD ADVERTISING SERVICE EA4-2026
213 KAJANOFF'S WATCH REPAIR SU4-4757
216 PARATECH MFRS REP SU4-6447
216 PREMMCO NORTHWEST MFRS REP SU3-3900
218 VACANT
220 VACANT
221 VACANT
221A BALLARD CHAMBER OF COMMERCE SU4-5270
224 BALLARD STENOGRAPHIC SERVICE SU3-4665
300 SEATTLE KING COUNTY YOUTH CENTER SU3-9800
306 HARLIN ALLEN J PHYS EM2-4587
310 WASHINGTON DENTAL SERVICE INS SU2-3240
STREET CONTINUED
2209 LIQUIDATOR BOYS GENL MDSE SU4-7772
2211 LIQUIDATOR BOYS (STGE)
2213 HALF PRICE STORE CLO SU4-8180
2214 BERRY'S SHOES SU4-6177
OLSON'S APPAREL CLO SU9-3868
2215 HARRIS APARTMENTS LODGINGS
2217 MAURE'S MEN'S STORE CLO SU2-0132
2220 KRESS S H & CO (BR) DEPT STORE SU2-7737
2221 VACANT
2225 VACANT
2232 PENNEY J C CO INC (BR) DEPT STORE SU4-2249
2236 VACANT
2238 VACANT
2240 JAY'S REXALL DRUGS SU3-4788
2242 WIGS BY MR RICHMOND SU2-8355
2246 BALLARD VARIETY DO NUT SHOP BAKERY SU2-9995
2248 JOHNSEN'S SCANDINAVIAN FOODS SU3-8288
---BALLARD AV NW INTERSECTS
2301 NORSEMAN CAFETERIA
2303 VACANT
2305 HOUSEHOLD FINANCE CORP OF SEATTLE (BLALLARD BR) SU2-0520
2307 MEL'S SHOE RENEW SU2-3834
2309 NORWAY KNITS RET YARN & SWEATERS SU2-5775
2311 FASHION BEAUTY SALON SU2-5060
2313 FILER C OON AGENCY INS SU3-1618
2313½ BALLARD FISH & OYSTER CO SU9-2500
2314 BENDER'S CREATIVE JEWELERS SU4-3298
2315 HAWKINS E WENDELL ACCT SU2-9161
2315½ ART'S BARBER SHOP

2317 SEW WHAT ALTERATIONS SU2-5449
2317½ FARRAR REALTY SU2-9242
2318 LEWIS APPAREL WOMEN'S CLO SU2-6111
2319 EL SOMBRERO RESTR SU2-9806
2321 WISNER SCOTT B PHYS SU2-5156
2322 MAST'S INC (BR) HSEHOLD APPLS SU2-0666
2325 TWIGG GLENN J REALTY SU4-1269

4

---24TH AV NW INTERSECTS
2401 BALLARD ESCROW INC SU4-9000
BALLARD MORTGAGE CO INC SU4-9600
BALLARD INSURANCE AGENCY & INVESTMENT CO INC SU4-9600
2405 MARKET PLAZA BUILDING APTS
1 TREECE RICHDALE & HOFF (OFCS)
2 TREECE RICHDALE & HOFF LWYRS SU9-2111
2 EMPLOYEE INSURANCE SU9-2111
5 BALLARD MORTGAGE (RPNTG SHOP)
6 BALLARD MORTGAGE (OFC SPACE)
7 BALLARD MORTGAGE (OFC SPACE)
8 SCHIER PAMELA J SU2-7793
9 SEVERTSON AGENCY THE SU3-3307
9 LUTHERAN BROTHERHOOD LIFE & HEALTH SU3-3307
10 EDGERTON REALTY (CLOSING OFC) SU9-3700
11 DIAL LANE REALTY (CLOSING OFC) SU9-3700
12 GRAY CINDY SU3-3866
13 POLLACK LINDA M SU2-6439
14 CALLAHAN JAMES D SU3-0526
2409 M & K HARDWARE CO SU2-3922
2412 JACOBSEN BOATS & MOTORS INC SU4-6632
2417 ALLIED VAN LINES INC SU2-6500
BALLARD TRANSFER CO OF WASHINGTON INC SU2-6500
2419 KLEEN KLINIC SELF SERVE LNDRY SU2-9706
2421 GULBRANSEN GIFTS
2423 BREAKWATER DELICATESSEN RESTR SU2-9076
2425 BALLARD SURPLUS NEW & USED MDSE SU3-0644
2428 WASH STATE LIQUOR CONTROL BD STORE NO 22 SU4-3460
2429 CRAVEN R B INSURANCE AGENCY SU4-7200
2431 VACANT
2437 OLSON OLIVER W & ASSOCIATES REAL EST SU3-0300
2442 HUGHS KEVIN (DIV SMITHS INDUSTRIES) MARINE ELECTRONICS EQUIP SU9-3900
2444 INSTRUCTIONAL MATERIALS CENTER SCH SUPS SU2-9211
2446 DRAKE-HAGEN CO MATL HANDLING EQUIP SU2-6200
---26TH AV NW INTERSECTS
2600 LIMBACK LUMBER CO SU2-3687
2601 PENTRON HIGHWAY PRODUCTS INC HIGHWAY SIGN MKRS SU2-9333
2611 ROGERS ENTERPRISES NATIONS WHOL SU9-0255
2622 BLAZES BROILER SU9-0100
2654 PETE'S TEXACO GAS STA SU2-9756
---28TH AV NW INTERSECTS
2801 PENTRON INDUSTRIES INC ALUMINUM WINDOW & DOOR MFRS SU2-2000
2804 BALLARD LOCKS SUPER FOODS GRO SU4-5751
2812 BALLARD POST NO 3053 (VFW) SU2-9603
2830 SLOOP TAVERN SU2-9981
2832 PRODUCTION MILLING CORP MACH SHOP SU3-3377
2834 VERMICULITE MFG BRICK FACING MFRS SU3-7600
2852 NEAL'S AUTOMOTIVE REPR SU2-3439
2856 LORTONE INC LAPIDARY SU2-1854
---30TH AV NW INTERSECTS
3000 VACANT
3001 LOCKHAVEN RICHFIELD SERVICE SU3-7840
3002 LOCKHAVEN APTS (WHSE)
3004 LOCKHAVEN APARTMENTS SU3-3003
1 LETHCHO RICHD L
2 PATTERSON EILEEN K SU2-7931
3 BOLIE MICHL L SU3-9399
4 MANNES H D
5 DUMAS CRAIG SU2-8764
6 SHEETS BARBARA A SU3-5138
3005 LOCK VISTA APARTMENTS
BSMT LOCK VISTA BARBER SHOP SU2-2992
6 ANDREWS BARTON J SU2-0474
101 BAAKEN RUTH
102 HAY LAWRENCE A SU3-9362
103 SCHUMACKER FREDK C
104 CHRISTENSEN LAURA M SU2-4920
105 CALDWELL L M SU3-4185
106 STREHLAU HERMAN
107 CLARK VIOLET MRS SU2-7664
108 MILLER HELEN
109 SEARLES WM
110 ROSE MARY E SU2-1708
111 WILLIAMS CARRIE B MRS SU3-8532
112 PARSON BERNADINE MRS SU4-4306
113 COLBY GOLDIE M MRS SU4-7332

SEATAC MOTOR INN
"the elegant one ....."
PHONE (206) 246-8600
18740 Pacific Highway S., Seattle 98188

OFFICE: 6905 Fox Avenue South, PLANT: East Marginal Way South
Rockwell 2-2880

Details For:	Year	Source	TP	Adjoining
NW Market Street	1970	R.L. Polk Co Publishers	-	X

34TH AV NE—Contd
7708 Vess Noel 524-1292
7709 Honold Fred W ◎ 522-7474
7714 Nomensen Jack E 525-1935
7715 Barnett Lloyd A ◎ 522-6094
7721 Byers Lawrence W ◎ 523-6470
7722 Mac Donald Marjorie F Mrs ◎ 523-5285
7726★Wilkin Robt E
7730★Brown L A 525-9442
7736 Friends Mem Church (Ofc)
7740 Friends Memorial Church 525-8800
Kinder-Kampus Child Care 525-3830
RAVENNA AV NE INTERSECTS
NE 80TH ST INTERSECTS
6002 Westhagen A A 525-9698

234
NE 103D ST INTERSECTS
ZIP CODE 10519
10519★Johnson Carol
10519½ Holma Cynthia
10521 Vacant
10521½★O'Connor Terrie 362-1709
10523 Vacant
10523½★Aaron Barb 364-8359
10525 Apartments
1 Pojerlie Elsie 363-6774
2★Albanese Roger A
3 Kirchhaine Pearl F 364-4170
4 Looney Dorothy C 365-8964
5★Seidel Felix 363-7867
6★Stopher J R 365-4996
7★Jefferson L
10533 Schaut Bernard A ◎ 363-2215
10539 School Of Ballet 363-9812
Bailey Virginia H Mrs ◎ 363-9812
NE 107TH ST INTERSECTS
10706 Jensen Phyllis A ◎
Alexander Gorden
10714 Weed Works craft sup 365-0555
★Miles Debbie
10722 Davis Steph E 363-7389
★Spielman N 362-7634
10723 Shadinger Max H ◎ 363-8099
10730 Fairbanks Spray Service coml sprayers 363-7333
Fairbanks Arth E ◎ 363-8250
10731 Huston Wm F ◎ 364-0188
10803 Forbing Robt W ◎ 364-7924
10804 Flynn Clarence W Jr ◎ 363-9693
10805 Osburn Michl G 363-7692
10808★Shanchez M J ◎ 364-5807
10813 Warner Le Roy N ◎
10814 Shuman Sam ◎ 363-7451
10816 Kruse Thos ◎ 364-8438
10819 Knetal Mark E 363-1469
10821 No Return
10822 Shellenberger W N
10829 Seaberg Carl R ◎ 363-6693
10837 Gordon Richd E ◎ 362-8116
10841 Denson Hoyt E ◎ 362-2880
10848 Rice Randall C ◎ 365-6513
NE NORTHGATE WAY INTERSECTS
11002 Moyer Mannow D ◎
11003 Dickinson Brown S
11006 Farrell Helen E Mrs ◎ 363-7044
11009★George Michl
11010 Kurth Morris L ◎ 363-4938
11025 Beasley Lynn Mrs 363-9153
11028 Groves Dorothy Mrs ◎
11034 Macasinag Rolando ◎
11051 Smith Millard A ◎ 363-8533
11244 Holstad Harvey J ◎ 364-4678
NE 113TH ST INTERSECTS
11307 Farmer Geo S ◎ 363-5971
11310 Frasier Wayne A ◎ 363-7266
11321 Hill Kenneth ◎ 363-2122

NE 116TH ST INTERSECTS
11504 Kenny Joseph F ◎ 363-6968
11507 Tomlinson Geo D ◎ 363-1756
11510 Herrity John M ◎ 363-9413
11512 Armour Helen S Mrs ◎ 363-8584
11515 Kollock James N ◎ 365-4273
11521 Crowther Bernice M Mrs ◎
11522 Thompson James V Jr ◎ 362-1212
11526 Fountain Jay B 364-1966
11527 Amundson Geo C ◎ 362-3049
11532 Johnson Richd L ◎ 362-1636
11533 Allison Walter G ◎ 362-6429
11538 Karlin Andrew F ◎ 363-7371
11539 Jule Walter W ◎ 363-7722
11544 Culver Benj C ◎ 363-8221
11545 Wubbena Marvin G ◎ 364-1242
11549 Myhre Geo W ◎ 326-1011
11552 Isaac Thos J ◎ 362-6002
11556 Kjoenaes Danl M ◎ 362-6823
NE 117TH ST INTERSECTS
11701 Green Robt R ◎ 364-7618
11702 Atherton Herschel C ◎ 363-0143
11709 Lacount Doyle 365-1164
11715 Hendeck Richd C ◎
11721 Hinton Hugh F ◎ 363-0784
11728 Moon Sueman ◎ 365-5569
11729 Exline Dorothy J Mrs ◎ 363-0494
11731 Herringer Leonard M 365-9476
11739 Gunderson Arnold G ◎ 363-0599
11740 Hawkinson Rodney D ◎ 362-7424
11745 Loxtercamp Larry H ◎ 362-6458
11751 Tronsdal Donald ◎ 365-8477
11753 Wells Marshall C ◎ 363-3185
11754 Bivins H Bliss ◎ 363-6999
NE 120TH ST INTERSECTS
12301 Mc Comb James E ◎ 364-0777
12311★Russell Robt O ◎ 365-9838
12314 Goss Karen A Mrs ◎ 363-9365
12317 Ryan Richd D ◎ 364-4972
12325 Uhrich Victor F ◎ 364-8759
12329★Skinner Harold B
12340 Chapman Alf G ◎ 364-1953
12342 Linder Robt W ◎ 363-8998
12346 Magnuson Roy A ◎ 363-5433
12354 Williams Levi H ◎ 362-3439

NE 125TH ST INTERSECTS
12507 Powers Nellie Mrs ◎ 362-2148
12508 Robinson Juyne Mrs ◎ 364-2663
12513 Vacant
12514 Taylor Edwin K ◎ 362-1302
12519 Nagan Michl P 363-1568
12520 Foster John A ◎ 363-8286
12528 Bell John W ◎ 362-8271

25TH AV N E INTERSECTS
NE 140TH ST INTERSECTS
14003 Benefiel Bruce A ◎ 364-5220
14012 Vevle Wm N ◎ 362-2683
14013 Ashcroft Edgar M ◎ 362-1720
14015 Mc Ghee Louis J ◎ 363-2448
14021 Chapman Evelyn W Mrs ◎ 363-1294
14022★Catone Robt M ◎ 363-8576
14027 Werner Herman ◎ 363-1246
14033★Vitolo J
14034 Grimsrud Mildred T Mrs ◎ 362-7817
14039★Sammons Wm ◎
14040 Davis Olga Mrs ◎ 363-7472
14045 Jamieson James A ◎ 363-0859
14046 Einfeld John ◎ 362-7915
14051 Vacant
14052 Parry Jennifer J
14057 Myers Walter L ◎ 362-0866
14058 Ruhl Dorothy Mrs
14061 Birtchnell Alf V ◎ 363-3217
14064 Anderson Larry E ◎ 365-3827
14069 No Return
14070 O'Brien Frank J ◎ 362-8235
14072 Hawes Jack D ◎ 363-9998
14075 Yantis Donald E ◎ 362-3156
14080 Bacon Jeanne M Mrs ◎ 365-4139
14081 Davidson David M Jr ◎ 363-8008
14089 Belcher Robt R ◎ 362-6731
NE 143D ST INTERSECTS
14305 No Return
14312 Young Bradley W ◎ 363-9302
14313 Finley Hazel G ◎ 362-6190
14321 Thompson David 362-9011
14322 Murphy Lawrence R ◎ 363-3811
14327 Ritchie Jack D ◎ 364-5573
14332★Holt Willard ◎ 364-5185
14333 Lyle Norman C ◎ 364-1468
14337 Smidt Ernst ◎
14341★Altier David 362-1332
NE 145TH ST INTERSECTS

968
24TH AV NW —FROM THE INTERSECTION OF NW MARKET ST AND SHILSHOLE AV NW NORTH

ZIP CODE 98107
5300 Ballard City Dock
Fenton Hwy Prod (Stge)
5320 Vacant
5351 Pacific Fishermen Inc ship reprs 784-2562
5415 Lunde Electric Co Inc marine wiring 783-6800

32
NW MARKET ST INTERSECTS
5505 Hansen's Shell Service 782-9664
5509 Electric Appliance Shop 782-0956
5511 Gerke's tv & appls 783-1234
Electrappliance appl repr 784-0956
5514 Jeanne Dale Fabrics yard goods 784-9911
NW 56TH ST INTERSECTS
5600 Eagles Hall 784-4390
Aerie No 172 (F O E) 784-4390
Ballard Aerie No 172 Auxiliary (FOE) 784-4390
Eagles Club 782-1313
991 Scandinavian Fraternity Of America
Finish Brotherhood No 11 social club
5601 Kimbele C Kim Sales Co 783-7474
5603 Hawley Realty 782-6300
5605 Ballard X-Ray Laboratory
Fox Chiropractic Clinic 783-7276
5609 Professional Mixology School 783-5644
5614 Mike's Texaco 784-1884
5615 Rapp's Bob Arco Service 782-9808
NW 57TH ST INTERSECTS
5711 Seattle Public Library (Ballard Br) 784-0158
NW 58TH INTERSECTS
5802 Ballard Dairy Queen 782-2966
5803★Mowitt Glenn J
5805 No Return
5807 Cyra Rod A 782-4178
5807½ Solon John Barber Shop
5809 H & H Enterprises cabtmkr 782-9137
5810 West Lewis B Jr optom 783-8410
5811 Club Two Hundred tavern 782-9637
5815 Style Art Beauty Salon 783-0666
5816 Bob's Ballard T V Service 783-1020
5818 Eleganza Beauty Salon 784-4381
5819 Lund Floral Co 782-5171
NW 59TH ST INTERSECTS
5900 Intl Cookie Co
5901 Custom Quick Printing
5903 Case Lock & Key Service 784-2332
5905 Sparks Saw & Knife Service 783-0363
5907★Davies M G
5908★Mitchell David A 783-3800
5909 Abrams Barney Sailmaking 783-6760
5920 Viking Apartments
1★Mc Lean C W
2 Piller Laurel A 784-9640
3 Sadler Irene
4 Repanich Ivan 783-8038
5 Mellor H M 784-1763
6 Flem Troy A 783-5749
7 Montero Palucio B 789-0188
8 Vacant
9 Johnson Mark 788-1938
10 Germain Hazel E 783-2537

NW 60TH ST INTERSECTS

260
6000 Klondike Apartments 782-2383
101 Sims James
102 Snelson C J 784-5094
103 Gjerness Lorraine A 783-7780
204★Mc Leod Julia F
205★Larsen A K 783-6376
206★Schmidt D
207 Handlin Dave 784-6534
308★Soberg R W 789-0617
309★Grudmunson V G 782-3915
310 Habostad Ernie 782-2383
278
6001 Vacant
6012 Bolibol Romeo G ◎
6015 Maxwell Apartments 782-5840
1★Nelson M G
2 Peterson Josephine Mrs 784-5064
3 Schwinder Irene 789-0963
4 Lane Clara M Mrs 782-0697
5★Ekholn Wm 782-5840
101 Hopkins Lial T 783-1201
102★Wehde Coral 784-0790
103 Fabatz J N
104 Codman Vida 789-0652
105 Pock Arline
106★Repman E L Mrs 784-2177
107★Hackett Deborah
108★Timpe Patricia 782-0629
201 Romero Morris A 783-9436
202★Caffey E G 783-3088
203★Brien Christie J 789-0266
204★Arthurs Melody
205 Hillman R J 782-5828
206 Shettler Thelma 784-2294
207 Christinsen Layre
208 Vacant
6016★Clark Robt L 783-2438
6016½★Mc Donald Susan Z 789-3519
6018 Ballard Radio-TV repr 784-3840
NW 61ST ST INTERSECTS
6100 Loyal Manor Apartments 362-7788
1 Johnson Fritz 785-4577
2★Sly Gene L 784-2245
3 Hevde Karen M 784-5724
4 Geary Carrie J Mrs 783-5846
5★Lundquist Tora
6 Chambers Ellen I Mrs 784-0738
7 Lowther Daisy Mrs
8★Peterson B M 789-0845
9 Brewster Cecil M 782-4511
10 Mc Laughlan Alex
11 Hamberg Tom
12 Mc Nab Gertrude Mrs 789-1094
13★Bannerman Karen C 783-6623
14 Hestekind Alma 782-4003
15★Powers Wm Jr 783-0608
16 Funke A J 782-5427
6107 Schleitweiler Joseph ◎ 784-6634
6110 Olympic View Apartments 784-5263
101★Solie M M 782-9146
102★Luick H J 783-8050
103 Freehe Ellie 783-0360
104 Russell John F 783-7124
105★Hess J C
106 Taylor Toby 789-3828
201★Nelson Lillian 784-3730
202 Cassity Allen 782-8791
203 Sparks Edw 783-7346
204 Phillips Mae H 783-1417
205 Bangs Alma M 784-6999
206 Jansson Eleonora 784-0910
301 Case Lloyd B 783-8281
302 Barnes F E
303 Dance Sarah E 789-1848
304 Ward Robt C 789-3122
305 Knutson Clara M 782-6081
306 Vandyke A I 782-2114
6111 Ballard Seven-Eleven Store gro
NW 62D ST INTERSECTS
6201 Shirley Ann Court apts 782-2380
1 Spaulding R D 784-8247
2 Parock L B
3 Hammel Frank Jr 784-7251
4 Thomas H L 784-5483
5 Kemp Opal
6★Nondal J S 784-6810
7★Mannschreck Alice M Mrs 783-0548
8 Porter Ray H 789-0343
9★Stenwick Bruce 782-4052
10★Schneider Donald 784-7250
11 Vatnedal Ethel 783-4834
12 Sundquist Alenia
14 Lunde Sigrid Mrs 784-0676
15★Bang M H 784-7080
16★Aspen Alma 783-2798
17 Tuck Maxine M Mrs 784-9305
6202 Dunn Marion Mrs ◎ 783-6318
Saunders Russ J
6209a Westrom Johan A 783-5329
6214 No Return
6216 Treiber Martha 782-8546
★Hansen Eric 789-0724
★Dockham Bernice Mrs
6218★Petersen Maxine 784-7402
NW 63D ST INTERSECTS
6301 Copper Gate Tavern 782-9919
6305 E-Z Wash Laundry 784-5888
6307 Z Brick (Print Shop) 782-3466
6308 Pauline Apartments
1 Spurkland Astrid
2 Thompson L 784-7909
3★Bauer Katie J Mrs 789-0366
4★Helfinch Lana L 782-4741
5 Fause Sigurd 782-2681
6 Watson Ruth Mrs 782-6988
101 Rogne Anton
102 Bendock Charles G 789-5480
103★Cline Helen
104 Martinez Danl 789-4621
105 Vacant
106 Hansen Enock
107 Tiemstra Carolyn
STREET CONTINUED
34 6309 Dublin Furniture Enterprises used furn 783-6016

6311 Ford Cleaners 784-6300
6316 Fraser Kenneth F ◎ 784-1353
6319 Ballard Fixtures store fixtures 782-5651
★Holberg Wm E SU3-8163
6319½ Mountain Marie
NW 64TH ST INTERSECTS
6401 Norseman Apartments The
101 Swanson Ina
102 Madsen Mattias 783-1745
103 Backlund Hildur 789-1360
104 Jacobsen Elenore 784-5169
105 Kroyer Lillian M Mrs 782-4486
201★Gidsvick J H 783-1414
202★Nygaard Olaf H
203 Tornensis Clara 782-8147
204 Seland Andrew J 782-0614
205 Sherwood Lucille H Mrs 782-8256
301★Krogsad J
302 Fraley Neva Mrs 784-9677
303 Vacant
304 Weflen Signe C 783-1175
305 Rodolf Lela M Mrs 784-4838
6404 New Viking Tavern 782-9991
6410 Morrison Norma E Mrs ◎ 783-4182
6412 Mack's Barber Shop 782-4848
6415 Milk Barn No 4 784-7560
6418 Linkous Food Center 783-0909

42
NW 65TH INTERSECTS
6500 Tiffeny House The lamps 782-0345
6500½ Norgreen J M 782-0089
6501 E & L Realty 783-7997
6502½★Bucklin Norman E 783-8590
★Roberts Michl 784-7360
6506 Wee Three Tavern
6506½ Vacant
6508 Cattle Men's Steak House (Ofc) 782-8111
Quality Tax Service 782-8111
6508½ Bucklin Norman E
6509 Bertran Donald 789-2440
6510½ Langvold Emma B 782-0137
6512 Vacant
6515 Apartments
1 Belmont Lois R 789-2396
2 Gjerde Hildegard T 782-8801
3★Cummings Ralph S 789-3394
4 Silady Richd W 782-7203
5★Bagley Robt 782-2217
6★Hanson Nancy C 782-0663
7 Vacant
6516 Fritz Beauty Salon 782-5191
Rear★Allen H W Mrs 784-9453
6517 Mc Ewen Selma Mrs 782-3875
6519 Mc Ewen James A 784-7885
6520 Libbey Manor apts 782-0564
B01★Hinckley R 789-2322
101 Nightengale A E Mrs 789-0792
102 Myers Clara Mrs 783-9275
103 Finnick Harry 782-7945
201 Sharp Daphne E Mrs
202★Weber B T 782-8327
203★Nielsen H P 782-2854
301 Freiner Grace V Mrs 782-7028
302 Jackson Vendla 782-7167
303 Oakley Nora 782-1008
6522 Goit Esther D Mrs 782-4622
6522½ Shumate Ethel M Mrs 789-4664
6523 Knutson Thorburg ◎ 789-1340
6524 Larsen Annie C Mrs 782-3549
6524½ Lee Sophie E 784-8782
6525★Nogle M C 782-0736
Gates Emma 784-7809
Stevens M N 784-3794
6527 Twenty Fourth Avenue Apartments 784-0424
1★Bendixsen Visa 782-1351
2 Barrett Bertha A Mrs 784-3195
3 Dunning M P 784-6209
4 Doster A M Mrs 782-0237
5 Toner Gladys L Mrs 784-9838
6 Mc Cullough J 784-2541
7 Kvalsund Ruth 784-0117
6529 Sliffe Apartments 784-7573
1 Nelson E M 783-4784
2 Sliffe Lester E ◎ 784-7573
3★Fettig Larry
4★Genoway S L 784-3029
5 Stewart Frances L Mrs 783-3892
6530 Twenty Fourth Av Apartments 783-4430
1 Kincaid Ralph O 783-4430
2 Hendrikson Esther 783-6095
3 Williams Arliss E 784-7028
4 Lindquist Hildur 783-4951
5★Odegard Esther G 783-5609
6★Smoke Gloria J Mrs
7 Olsen Geo
8 Asplund Phoebe M 782-7638
9★Gallentine Bernice
10★Larson Gustave
11★Sheets Marlene 789-6537
6537★Isermann L A ◎ 784-6537
6537½ Weber Kath C 789-3281
6538 Langaker Gunnar ◎ 784-0424
6539 Hippo John A ◎ 783-7931
6540 Apartments
1 Boyce Mary 784-8894
2★Fritz John G 784-5429
3 Pek Eva 789-4730
4 Larson Anna Mrs 783-8082
5 Placek Rhea L Mrs 783-9412
6547 Allan Richd 782-2012
Grobschmit Claire
6548 Benson Cora M Mrs ◎ 784-0516
6552 Miller Raymond J ◎ 784-5919
6556 Smith Temple Church Of God In Christ 782-1188
6557 Howe Kath 789-3783
6559 Nordic Barber Shop
NW 67TH ST INTERSECTS
6700 Ednamate Apartments The 784-7207
1 Biorness Johanna Mrs 782-1025
2 Survan Margt
3 Finch Timothy
4 Bernhardt Agnes

622-2182
SERVING GREATER SEATTLE SINCE 1945 COLLECTION SPECIALISTS PROMPT, EFFICIENT SERVICE
SPECIALIZING IN PROFESSIONAL & RETAIL ACCOUNTS LIST WITH US - NATION WIDE SERVICE WE COLLECT
AFFILIATED WITH KING COUNTY CREDIT MEN INC.
521 WALL STREET, SUITE 370

260

NW 56TH ST—Contd
SUITES
101 Greenwood Ohlund & Co accts 782-1767
107 Sudden Printing Inc 783-1220
Mclapin
109 Ballard Stenographic Serv 783-4655
Orme Realty 789-1881

32

15TH AV NW INTERSECTS
1522 Heeck Harvey O
1522½ Hilden Jeannie
1526★Minnick Kenneth 789-1566
1532 Johnson Robt L ◎
1547★Koontz Michl P 783-2462
17TH AV NW INTERSECTS
1700 Under Constn
1707★Hume Marian 783-7648
1709★Lee Ben H 783-2581
1711 Schmidt Leo E 783-4356
1713 Vacant
1715 Pastnick John 789-0869
1716 Vacant
1717 Vacant
1722 Melanson Wm ◎ 782-2474
1723 Apartments
1 Vacant
2 Saluteen Alex 789-2191
3 Ross Hazel D 782-0112
5 Vacant
6 Nydahl Wm A
7 Vacant
8 Softing Dagfrid 782-4726
1726 Walton Eva ◎ 782-3575
1727 Apartments
1★Hansen Joel
2 Vacant
3★Davis Bill
4 Pearson John
5★Payne Patk
6★Murphy Danl
7 Payne Ida
1730★Rippeteau Jerry 163-8387
Rear★Mc Cormick Patk
1733 Apartments
1 Bear Ulla Mrs 789-4236
2 Vacant
3 Vacant
4 Casey Tatiana M
5 Vacant
1736 Linnabary Anita C Mrs ◎ 782-0498
1737 Elledge Boyd A ◎ 783-3288
1738★Waldron Mary
1742 Tardif Virginia Mrs ◎ 783-6489
1748 No Return
1750★Phillips Nancy 784-6127
1753 Brooks Apartments
1★Hughes Woodward
2 Apollo Joseph L 784-8451
3 Ozretich Robt 783-7805
4 Moore John M
5 Mc Gregor Paullen P 783-7809
6★Pomella Paul 784-8069
1754 Harris Earl O dentist 782-6317
Smith Clifton H dentist 782-3060
1756 Kemper James R dentist
Nash Brent I dentist 783-9229
1760 Nordic Professional Building
Gregerson Leif C dentist 784-6050
1762 Kimble Gerald N dentist 783-4373
1764 Tonning Ove A H phys & surgeon 782-3883
1765★Grant James
1766 Vacant
1767★Cauley Edw J
1768 Stone Lawrence R dentist 784-5006
1769 Easton Tom 789-1698
1771 Arriaga Margt M Mrs
20TH AV NW INTERSECTS
2008 Williams Heating Oils Inc fuel oil 783-8030
Farmers Insurance Group 782-8552
2010 Ballard Styling Salon 784-7940
2026 Seattle First National Bank (Drive In)
2031 Nielsen Bros Carpet Inc 783-3040
2034 Maranatha Family Book Store Inc 783-1736
2036 Family Industries Inc yarn shop 783-3322
2054 Rainier National Bank (Ballard Ofc)
587-2843
22D AV NW INTERSECTS
2224 Ballard Vision Center optom 783-2424
2226¼ Apartments
1★Mitchell Eulalie A 784-1576
2★Bower Bernice
3 Marshall Gladys 782-2356
4 Vacant
2244 Module's International home bldr 784-3693
N C M Enterprises genl contr 784-3694

4

24TH AV NW INTERSECTS
2412 Apartments
1★Russell Roslyna 783-3688
Vacant
4★Berge Carl
5 Irwin Lawrence Jr
6 Irwin Victoria
7 Irwin Lawrence
8 Irwin Juanita
2414 Neamith F L 782-2678
2416 Goodrich Charles S
2416½ Stevenson Robt
2418★Montgomery Jack A 783-2801
2418¼ Callahan James O 782-1408
2420★Ormbrek Ted 782-4528
2422 Dragland R A ◎ 784-2346
2428 Lillequist Sigrid A Mrs ◎ 783-3158
2432 Freimuth Walter E ◎ 783-4642
2436★Olson Joanne ◎ 783-3856
2436½ Vacant
26TH AV NW INTERSECTS
2601 Peppermint Playhouse pre sch nursery
782-8848
2602 Vacant
2610 Royal Eight The
101★Thompson Opal
102★Shoup N R
103★Hall Linda
104★Ralph M G 782-2276
201 Kolyiiris
202 Vacant
203★Lawless P A
204★Sherwood S 367-8620
2615 Royal Quarter The apts
101★Hedrick L Bruce 782-1695
102★Bradley K
103★Wolverton Bruce K 784-8269
104★Lausche J E 784-7296
201★Gotais Alex
202 Tomal Judith 784-5424
203 Bunger Sandra 782-3568
204 Luckie M E 783-9733
2616★Moody Stacy
2618★Frence Rose
2620★Laycock Kathy
2622★Witt Frances
2626★Kellogg Brian
2628★Witzel James
2630 Vacant
2631 Farias Joseph ◎
2632 Olufsen Paul
2636★Lynch Kevin 784-2789
2637★Rothschild Tyee M 789-1195
2638 Vacant
2639 Magdic J
2640 Vacant
2641★Miller Tim
2642 Vacant
2643 Thompson John D 783-3105
2646 Brenenegen Dean
2647 Vacant
2648★Cowan Robin L 783-3071
2649★Butler Robt 782-0482
2650★Bergquam Roger N 789-3274
2651★Hodges Susan
2652 Bishop Josephine Mrs
2653 Zerilli Frank J 789-3814
28TH AV NW INTERSECTS
2808 Johnson Hazel G
2809 Woolman James R 784-8585
2810★Betz Kath A 782-6702
2811 Sweeney D H 789-1430
2814 No Return
2818 Apartments
101★Farischmann Charles 789-2480
202 Lowe Agnes M 783-9672
203 Anderson Don L 782-6086
304★Dizmang Herb J 784-0087
305★Jorgensen John 782-7979
2819 Farup Susan 783-1411
2825 Perry Mariette E Mrs ◎ 784-8999
2829★Okura Pat
2830 Alaaker Apartments 782-2809
Anderson Alice W 782-0011
Coulon Cath E 782-8444
★Emert John 783-5211
Denend R
Fox N A
Frosamo Theo A
Hansen Jack R 782-2809
Marzolf Thelma 783-5641
★Greenw Wm D 782-7440
Mc Phee J A
Miller Cath Mrs 789-0451
★Henwood Chester J 789-1343
Gibson Floyd W 782-1978
Cuhaciyan Hampersum 789-1336
★Powell Lindberg
Robertson A B 782-1759
Turner Susan M
Duncan Josephine Mrs 784-0417
★Meagher K F
2831 Olson Terry E ◎ 784-5978
2833 Van Horn Mark
2835 Crain David ◎ 783-0934
2839 Seiber Betty ◎ 789-2417
2843 Sconzo Dennis A 782-6293
2845 Thompson Donald R 782-1539
2849 Meyer Herman
2852★Freeman C J 789-3791
2853★Marty Linda A
2859 Christensen A M 784-2202
30TH AV NW INTERSECTS
3001 Russell James
3005★Armstrong Sherwood B 789-2857
3010 Forsberg Joseph 783-3222
3011 Lockhaven Apartments
1 Zimmerman Clayton S 789-4576
2 Werschnak Anna 782-8242
3★Hallvas Anna J 783-5429
4 Blix Rolf 789-0250
5 Hatton N M 783-0696
6 Cowe David G 783-4668
7 Carr Jim G 782-7799
3014 Titland Carl 783-2427
3015 Lockhaven Apartments
1 Forde Alf 782-0836
2 Evanson John A 782-4372
3★Godfrey Shirley
4 Johnson Yolanda
5 Opheim John R 783-3872
6★Nordlund Arlene
7★Duncan John W 789-1232
3018 Testone Geraldine J ◎ 784-2293
3022 Forcier Pauline Mrs ◎
3023 Johnson Martha K 783-0922
3027 Pedigo James F 784-5501
3028 Hansen Geo E ◎ 782-1671
3029 Andersen Jeanne M Mrs 783-9614
3032 Clinger A Mark ◎
3033 Croffut N M Mrs ◎ 784-7056
3037★Kellogg Brent N 782-4251
3039★Britton D L
3040 Kulp Doris G Mrs ◎ 783-5833
3043★Christensen John S 789-1572
3044 Osseward John P Jr ◎ 789-1528
3045 Lockhaven Apartments
1 Delin Alice J Mrs 789-0712
2 Look Joel H 784-0843
3★Askren Wm D Mrs 784-0308
4 Vig Thora Mrs 784-6696
5 Evans Anna D 789-1153
6 Dahl Alexandra Mrs 783-7687
3047 Apartments
1 Jones Elna S Mrs 503-3072
2 Brichtel Hugh S 782-8317
3 Plummer Esther Mrs 782-4263
4 Anderson Lloyd V 789-2652
5 Plank Ruby C 782-4126
6 Carlson S J
7 Segar L M Mrs 782-5946
3048 Stewart Kenneth E ◎ 782-8442
3051 Apartments
1 Butler E S
2 Rutten E F 782-2572
3 Furnes Nels 783-7947
4 Petersen Edris 782-8240
5 Thompson Morris N 784-1125
6 Johnson I Esther 782-7864
3052 Johnson Thos A ◎ 783-8773
3053 Lockhaven Apartments
1 Kenfield C H
2 Moeger Anna Mrs 782-7076
3 Larssen A K
4 Palmquist Oscar 782-9031
5 Berndt Gertrude
6★Tucker Gladys 789-2876
7 Vacant
3056 Mc Lean Donald 784-1217

32D AV NW INTERSECTS
3208 Johnson Melvin H ◎ 784-2547
3209★Kirkpatrick Diane 782-5655
3212 Kummer Lloyd J ◎
3215 Trumble Marjorie J Mrs ◎
3218 Sargeant Leslie S ◎ 782-1412
3219 Lombard Frederic L ◎ 782-6392
3224 Hansen Henry L ◎ 783-1641
3225 Ulsky R Charles ◎ 784-5916
3228 Hecomovich Mark J ◎ 783-6523
3229★Knudson John ◎ 782-1760
3232 Soderlind J Roy ◎ 782-4953
3235 Weston Robt R ◎ 783-5426
3238 Leede James E 789-3014
3239 Ferryman Gladys J Mrs ◎ 782-3650
3242 Gronberg Kenneth O ◎ 782-9348
3245 Leer Allen M ◎ 784-9761
3248 See Dorothy L Mrs ◎ 782-8518
3249 Meyer Wells R ◎ 784-1726
3252 Pedersen Sverre ◎ 782-2507
3255 Motz John E 789-1704
3258 Monrad Raymond V ◎ 784-5599
3259★Hardsock Lloyd M ◎ 783-6295
34TH AV NW INTERSECTS
3402 Anderson Jane B Mrs ◎ 783-7873
3403 Noreide Arnold B ◎ 784-4835
3406 Hansen Harold ◎ 784-0765
3407 Searle Elmer A ◎ 783-4708
3410 Reitan Hans C ◎ 783-0360
3413 Haugen Erling F ◎ 782-6329
3416 Nash Richd J ◎ 784-0838
3417 Hansen Donald W ◎ 784-0174
3422★Norskog Jerry 784-9446
3423 Sator Fred R ◎ 784-5338
3426 Greaver Jack M ◎ 783-2947
3427 Calvert Cecil D ◎ 783-2832
B N I TRACKS INTERSECTS
3437 B N I Bridge 784-2976
★Heppell A J 784-6670
SEAVIEW AV NW INTERSECTS

72

57TH AV NE —FROM 5600 NE 56TH ST NORTH

ZIP CODE 98105
5601 Pajoman Ronald ◎ 522-7738
5604 Selby Alphonsine L Mrs ◎ 522-1381
5605 Davis Thos O ◎ 523-8813
5610 Milne Earl L ◎ 522-7975
5611 Krumel Ray J ◎ 524-2524
5617 Turner Richd W ◎ 523-9942
5623 Kelso J Roy ◎
NE 57TH ST INTERSECTS
NE 58TH ST INTERSECTS
5802★Harrison Geo ◎ 522-5534
5803 Darby Jack S ◎ 522-4308
5806 De Leeuw David ◎ 525-0130
5807 Hickman Wm S ◎ 522-3886
5810 Feldmanis Fricis ◎ 522-6611
5811 No Return
5816 Vacant
5817★Wilson Douglas A ◎ 524-7896
5820 Finlayson Edwin 523-4757
5823 King Ewell N ◎ 523-7196
5826 Firsk Steven P ◎
5827★Nilsen G 523-7920
5830 Glaspie Leonard R ◎ 524-9827
5833 Mullens Patricia
5836 Fogg Wm C ◎ 524-6130
5840 Suttora Antonio ◎
5846 Atkinson Jay J Jr ◎ 522-3699
5850 Broggel Danl 525-3102
NE 59TH INTERSECTS
ZIP CODE 98115
NE 60TH ST INTERSECTS
6003 Vacant
6008 Smith James L ◎
6011 Neale Clara A Mrs ◎ 523-7403
Neale Geo F ◎ 523-7403
6016 Barkes Wm D ◎ 524-4183
NE 61ST ST INTERSECTS
SAND POINT WAY NE INTERSECTS

118

NE 64TH INTERSECTS
6403 Lacker Arnold ◎ 523-7524
6406 Ess Earl D ◎ 523-8455
6404 Tonkon Bernard T ◎ 522-3801
6408 Dearstyne S Chas ◎ 522-4412
6409 Erwin Robt D ◎ 524-8753
6414 Auld Wm W ◎ 523-7373
6420 Swartzman Alex ◎ 525-8547

120

NE 65TH ST INTERSECTS
6500 Clarke Henry L ◎ 525-3717
6503 Munday Wm A ◎ 525-5185
6504 No Return
6507 Snider Monty E ◎ 522-6910
6510 Wilkey John R ◎ 523-2505
6519 Heppler Vernon H ◎ 524-5128
6522 Jones Ronald F ◎ 524-7083
6525 Mains Grace E Mrs ◎ 523-6437
6526★Dempsey F E 524-4350
6528 Hansen Lawrence A Jr ◎ 525-3246
6529 Potts Ralph B ◎ 523-9974
6531 Cook James E ◎ 523-5435
6602 King Robt M ◎ 523-1095
6605 Gidlund Thos E ◎ 525-5989
6608 Baronsky Robt ◎ 523-6451
6610 Swanson Raymond C ◎ 523-6348
6611 Halvorson Byron V ◎ 525-8505
6620 Cadranell Robt L ◎
6621 Walters Elliott ◎ 525-6108
6626 Fortney James E ◎ 522-7681
6631 Price Henry O ◎ 522-0178
6635 Bytheway Benj E ◎ 525-8736
6638 Mc Donough Geo E ◎ 522-5739
6644★Diedrich James ◎ 523-2890
6645 Kourkoumelis Dan P
6650 Stappler Robt F ◎ 522-0429
6655 Schellenberg Geo S ◎ 524-1156
6656 Alexander Jean L Mrs ◎ 524-2627
2 6659 Weisman Paul C ◎ 525-6443
NE 66TH ST INTERSECTS
6900 Anderson Wm B ◎ 524-3459
6903 Thompson Wells ◎ 523-9992
6907★Van Soelen Philip C ◎ 523-0675
6911 Webb Eug ◎ 525-7578
6914★Veit John W ◎ 522-3335
6917 Kruse Douglas W ◎ 524-4920
6923 Katterman Don B ◎ 523-6526
6956 Owen Charles E ◎ 525-7946
NE 70TH ST INTERSECTS
56TH AV NE INTERSECTS
7202 Curran Doris 522-1362
7208 Fulmer Fred R ◎ 523-7110
7216 Andersen Wm R ◎ 525-7909
7217 Chase Elmo M ◎ 524-1701
7222 Stromberg Donald D ◎ 525-3497
7223 Bjorgan Kenneth H ◎ 525-7978
7303 Raftis Edmund B ◎ 524-0417
7306 Viggers Edna Mrs ◎ 524-2368
7311 Lewis Geo T ◎ 522-8783
7312 Byington John A ◎ 522-8510
7316 Cage Electric elec contr 525-1375
Swindell Calvin L ◎ 525-1375
7317 Martin John R ◎ 524-3293
7322 Small Gail B ◎ 524-3478
7326 Watkins H Joel ◎ 522-3110
7327 Willard Dwight ◎
7330 Stines Richd L ◎ 524-5355
7335 Lantz Glenn B ◎ 525-7369
7336 Willis Stanley E ◎ 523-8536
7342 Volinn Sidney C ◎ 524-3442
7343 Grosse Robt G ◎ 525-0836
7349 Friedrich Geo M ◎ 525-8437
7350★Harrison Robt 523-3150
7357 Fikso Robt A ◎ 525-7211
7358 Oder Victor E ◎ 524-3764
7363 Meyer Wm T ◎ 525-5078
NE 75TH ST INTERSECTS
57TH PL NE INTERSECTS
NE 77TH ST INTERSECTS
7702 Creel Larry ◎ 523-4663
7704 Maxfield Galen H ◎ 524-5345
7710 Hennessey John W ◎ 524-1152
7711★Balfour Robt I 525-0343
7712 Morris Vivian H ◎ 523-9427
7721 Foss Robt C ◎ 524-1171
7726 Sanders Claude G ◎ 524-5562
7729 Walker Bruce A ◎ 525-4534
7734 Henwood David L ◎ 522-4072
7735 Burke Wm T ◎ 524-7811
7740 Wood Wm O ◎ 523-5488
7745 Vacant
7756 Dulby Thos C ◎ 523-5624
7767 Tamura Hirokuni ◎ 523-6102
7771 Rotton Robt G ◎ 524-2331

157

57TH AV S —FROM 5500 S HUDSON SOUTH

ZIP CODE 98118
5002 Welch Noble A ◎ 723-7792
5003 Henry Wm T ◎ 723-9042
5010 Klachuk Irving ◎ 723-5261
5019 Haifon Tillie Mrs ◎ 723-6888
5020★Kennedy Geo F 723-3751
5025 Woo Philip W ◎ 722-3967
5028 Tarica Edw M ◎ 723-2576
5033 Lander Harold B ◎ 723-9089
5034 Hollins
5039 Raatz Harold L ◎ 725-4361
5047 Gilbert Ethelyn J Mrs ◎ 723-3155
5050 No Return
5055 Eng Roger S ◎ 722-6154
5058 Hahn John ◎ 725-1041
5059★Taylor David P 723-1834
5064 Mc Wherter Paul ◎ 723-2752
5065 Chaim Herman ◎ 722-6265
5073 Porteous Stephanie Mrs ◎ 722-0397
5081 Israel Leon M ◎ 725-7731
5084 Lamb Alton C ◎ 722-6506
S DAWSON INTERSECTS
5209 Stalih Max ◎ 722-1131
5211 Spaulding Jean A Mrs ◎ 725-1873
5214 Goings Waynard L ◎ 722-5720
5217 Marshall Fred D ◎ 722-3152
5223 Vacant
5230 Abolofya Albert ◎ 723-6227
5231 Stoppa S Geo ◎ 723-3309
5234 Capeloto Jack L ◎ 722-6453
5237★Sasoni Jacob 722-4769
5241 No Return
5242 No Return
5247★Stewart Nonia M Mrs ◎ 725-1260

NW MARKET ST—Contd
Occidental Lodge No 72 (F&AM)
Occidental Chapter No 251 (OES)
2007 Ballard Beauty School (Additional Space)
2010 Seattle-First National Bank (Ballard Br) 583-3657
2011 Sparkle Cleaners Inc 782-7826
2012 Olympic Sports Center (Stge)
RUSSELL AV NW INTERSECTS
2016 Olympic Sport Center 784-7227
2020 Washington Federal Savings & Loan Assn (Br) 624-7930
2021 Ballard Chevron Service 789-1219
2026 Pandora's Castle antique dlr 782-5717
Plantasia plants ret sls SU4-6565
2032 Radio Shack Corp stereo systems sls 784-8986
2036 Capital Finance Co (Br) 782-0550
2038 Ballard Camera Shop 783-5335
2040 Trans-Globe Travel 784-2760
Western Viking newspaper 784-4617
2042 Vacant
2044 Bay Theatre 782-7100
2046 Ballard Barber Shop
2056 Allstate Insurance Companies (Br) 784-7744
Sears Roebuck And Co (Ballard Br) 784-7744
Vacant
LEARY AV NW INTERSECTS
22D AV NW INTERSECTS
2200 Alfy's Pizza Inn 783-1774
2201 Conway Melvin E optom 782-7897
2203 Bell Wm M osteo phys 783-2458
2204 Arnstein's Men's & Boy's Shop clo 784-5522
2205 City Citizens Serv Bur (Ballard Br) 783-6282
2206 Phil's Jewelry 783-1313
2208 Rooms
100 Ballard Building The 783-4222
101 Ballard Building The (Ofc)
103 Kajanoff's Watch Repair 784-4757
200 Wash Dental Serv (Stge)
210 Washington Dental Service ins 789-2900
300 Wash Dental Serv (Stge)
310 Washington Dental Service (Sub Ofc)
STREET CONTINUED
2209 Brick Shirt House The men's clo 782-3818
2211 Jay's Econo Pharmacy 783-4788
2213 Vacant
2214 Berry's Shoes 784-6177
Olson's Apparel clo 789-3888
2215 Vacant
2217 R Shoppe clo 783-4230
2220 Kress S H & Co (Br) dept store 782-9769
2221 Vacant
2225 Liquidator Boy's D B A Stuff & Things aquariums & pet supplies 784-7772
2232 Penney J C Co Inc (Br) dept store 784-2249
2236 Big Scoop Sundae Palace 783-0667
2238 Andrew's Hallmark 783-0088
2240 Joslyn's Inc 784-2442
2242 Sample Shack The womens clo 783-8274
2246 Ballard Variety Do Nut Shop 782-9995
2248 Johnsen's Scandinavian Foods 783-8288
BALLARD AV NW INTERSECTS
2301 Norseman Cafeteria 783-5080
2303 Ballard-Northwest Business Directory publ 783-7363
2305 Household Finance Corp Of Seattle (Ballard Br) 782-0520
2307 Johnny's Shoe Renew 782-3834
2309 Norway Knits ret yarn & sweaters 782-5775
2311 Fashion Beauty Salon 782-5060
2313 Vacant
2313½ Ballard Fish & Oyster Co 789-2500
2314 Bender's Creative Jewelers 784-3298
2315 Match Box The matches 782-1935
2315½ Bob's Barber Style
2317 Sew What alterations 782-5449
2317½ Farrar Realty 782-9242
2318 Lewis Apparel women's clo 782-6111
2319 El Sombrero restr 782-9806
2321 Wiener Scott B osteopath 782-5156
2322 Lambo's gifts cards crafts 783-7044
2325 Blecha Jerry Realty 784-1269

24TH AV NW INTERSECTS
2401 Vacant
2405 Market Plaza Building apts
Iverson Construction Co bldg contrs 782-7600
Treece Richdale & Hoff lwyrs 789-2111
4 Grant Meiner lwyr
5 Vacant
6 Vacant
7 Vacant
8 Vacant
9 Vacant
10 Vacant
11 Vacant
12 Vacant
14 Wheeler F L
300 Station John T Co fishing supp 778-8892
304★Alfrey K 783-7781
2409 M & K Hardware Co 782-3922
2412 Jacobsen Boats & Motors Inc 784-6632
2417 Allied Van Lines Inc 782-6500
Ballard Transfer Co Of Washington Inc 782-6500
2419 Kleen Klinic self serve lndry 784-2050
2423 Plum Tree Restaurant
2425 Bud & Bea's Ceramics ceramic sup SU2-7460
2428 Washington State Liquor Control Bd Store No 22 784-3460
2429 Craven R B Insurance Agency 784-7200
2431 Ballard Chamber Of Commerce 784-5270
2437 Olson Oliver W & Associates real est 783-0300
2440 Expedite Contract Sales carpet mfg 783-6006
2444 Instructional Materials Center sch supe 782-9211
2446 Drake & Mc Donald Co matl handling equip 782-6200
26TH AV NW INTERSECTS
2600 Limback Lumber Co 782-3487
2601 Fentron Highway Products Inc highway sign mkrs 789-2800
2611 Roger Enterprises childrens wear mfrs 789-0255
2622 Blazes Broiler 789-0100
2654 Roy's Texaco 783-1177
28TH AV NW INTERSECTS
2801 Fentron Industries Inc aluminum window & door mfrs 782-2000
2804 Ballard Locks Super Foods gro 784-5751
2812 Ballard Post No 3063 (VFW) 782-9603
2830 Steve & Dorothy's Sloop Tavern 782-3330
2832 Z-Brk Co (Ofc Space)
2834 Z-Brick Co (Div U M C Corp) brick facing mfrs 783-7600
2852 Neal's Automotive repr 782-3439
2856 Lortone Division Of Carborundum Co lapidary equip mfg 789-3100
30TH AV NW INTERSECTS
3000 Lockhaven Beauty Salon 782-1813
3001 Mike's Lockhaven Arco Service 783-7840
3002 Lockhaven Apts (whse)
3004 Lockhaven Apartments 783-3003
1★Rohrasen S D
2★Gates Clifford C 782-7573
3★Pierce Ellen 789-2414
4★Schuld Wm
5 Beasley R Glen 784-1753
6★King Leslie A 789-1650
3005 Apartments
6★Johnson Landis D 784-0844
101★Schuster Jolynn
102 Vacant
103 Schumacker Fredk C
104 Knight W
105 Larsen Lester P 783-6216
106 Strehlau Herman
107 Vacant
108 Vacant
109 Hansen D I 789-0390
110 Vacant
111★Jones Roy
112 Parson Bernadine
113 Colby Goldie M Mrs 784-7332
114 Hoffman Josephine W 782-1087
201★Palmer Maria
202★Seferos Nancy
203★Lewis Lavina S 784-1277
204★Hansen Eug 783-5275
205 Vacant
206 Vacant
207★Pettys Myron 783-2541
208 Wisdom Alice R Mrs 783-1093
209★Badik Eugenia
210 Haraesem Frances R Mrs 789-0084
211★Reis Jonette M 789-2566
212★Lavrsen Esther M 782-4207
213★Shaw Paul R 784-5755
214★Jacobsen Susan
301 Trueworthy H L 782-1169
302★Yarno James
303 Grove Inger Mrs 782-7164
304 Cobb Mina B 784-6771
305 Johnson Ethel A Mrs 784-4937
306 Parsons Lyle W 784-3353
307★Baker Kenneth
308★Jacobsen Mary
309 Fien Paul 783-9673
310 Liljegren Martha 783-8875
311 Maki E Mrs 784-6029
312★Scott Carol
313 Clark O Harvey 782-7664
314★Hayes Helen
Bamt Vacant
3006 Lockhaven Apartments
1 Brant Marion R 789-1824
2★Turley L
3★Martin James
4 Nokes G N
5 Day Donna R 789-0833
6 Vacant
3008 Lockhaven Apartments
1 No Return
2★Pyhala Kauko B 784-6694
3★Hjelm L A
4 Hancock Jerry
6 Christensen Barbara J 784-6553
3010 Lockhaven Apartments
1 Funk A
2 Browne D H Mrs 783-4184
3 Andersen Karl
4 Anderson Kenneth A 782-3256
5★Herdman Jerry
6 Degerstrom Paul W 789-1134
3012 Lockhaven Apartments
1 Hagbo Oscar G 783-1160
2 Woepse E C 784-3631
3 Therkelsen Pearl Mrs 783-8020
4 Mechling Ruby M
5★Finley Milton
6★Whiteside Paul
3014 Lockhaven Apartments
1 Tevis Fanny C Mrs 784-4387
2 Anderson John A 783-9651
3★Goodwin J M
4 Chambers R S
5 Benson Chester B 782-7869
6 Zinser Phyllis A Mrs 782-4191
3015 Lock Vista Apartments
6★Nyland Roy
101★Johnson Regina 782-4630
102 Trafton Roland B 783-8210
103★Wright Debra
104★Morey Velma 782-8572
105 Funke M E
106 Bowman Henry W 782-6805
107 Hammond Sophie 782-6331
108 Smith Charles
109★Evitt Kathreen 783-4967
110 Kreitle Dorothy E 789-3580
111 Erickson Nancy
112 Vacant
113★Stone Anna
114★Murphy Judy R 789-3024
115 Scherrer J M 789-1878
116 Myers Anna Mrs 783-0606
117 Forrest Wallen W 784-2194
118★Benson Astrid
201★Still Colleen
202 Anderson Susan M 784-9645
203 Craig Marjorie L 784-2067
204 Anderson Viola 789-1854
205★Karlsson Lillian
206 Bergin C L 783-7872
207 Ahrens Carl
208 Neff Isabelle C Mrs 789-1849
209 Morris James 782-0293
210 De Long Olivia M 783-6783
211 Cooper Jo Anne 782-5665
212 Olson Hans 789-0658
213★Shaw Mildred
214 Smith Ralph
215 Ross Lynne
216 Squier A M 789-3041
217 Mc Phail C A 789-0736
218 Hage Leo 783-4956
301 Benjamin Maurice A 782-3578
302 Owen Elsie M 782-0851
303★Hicken Dorothea 783-1751
304★Brown Alf J Mrs 782-4544
305 Johnstone Mary M 789-3789
306 Hansen Vera Mrs 784-6205
307 Rootvik Anna L Mrs 783-6062
308 Holmes Ellen J Mrs 782-5654
309★Lang Wm
310 Lodell Stanley E
311 Rohde A L 782-4573
312 Fredrickson M L 782-8976
313 Smith Esther Mrs 783-6568
314★Brownson A P 782-0060
315 Vacant
316 Cowan Vonnie M Mrs 783-3425
317 Yarneau C D 782-2018
318 Patrykus Joseph 789-0786
3020 Lockhaven Apartments
1 Lockhaven Apts (Ofc) 783-3003
2 Bowler Charles C 783-3003
3 Swain E M
4★Emerson Charles 783-8671
5★Prewitt Alma M 782-6952
6 Mock B J 782-7938
7 Lamont Angus J
3024 Lockhaven Apartments
1 Remmem Christine 782-8025
2★Casura E S
3 Sallup S Mrs 783-2026
4 Brandenburg Charles M 784-8452
5 Cossalter A M
6★Odegard Cheryl 783-8436
3025 Lock Vista Apts (Rental Ofc)
3026 Lockhaven Apartments
1★Waters Paul
2 Kippen E L
3 Reddy Patricia J 783-0630
4 Wood Archie R 784-8599
5★Jewett Barbara 789-4181
6 Cowe Andrew C 783-7835
3028 Lockhaven Apartments
1 Rickard Marjorie J Mrs 789-3288
2 Anderson Alma
3 Zeitz N E
4 Jorgenson L A Mrs 782-5886
5★Vey Caroline
6 Thomander E M 782-6162
3032 Lockhaven Apartments
1 Stacey Florence Mrs
2 Buchweitz Rosalie B Mrs
3★Lord Mildred F 789-4099
4★Gifford Barbara
5 Murray Shirley M Mrs 789-0413
6 Olson Wallace R 784-1163
7★Reinhardt James B 783-5247
3037 Vacant
Lock Vista Apartments 784-5797
6★Holly Chessie P 784-5477
101★Lepar Ettie
102 Glimsdahl Oliver 782-4269
103 Pavlos Thespina 782-8672
104 Johnson Kenneth C 784-6392
105 Pendell Marjorie E 784-6777
106★Torvik Elmo
107 Veino L R Mrs 784-0934
108 Jorgensen Myrle Mrs
109 Hayes Clair J 784-0267
110 Leptick Pauline S 784-3723
111★Bushman Mary
112 Lyon Dolores I Mrs 782-3056
113 Roberson Lucile 783-9376
114 Spangler Irene Mrs 782-1306
115 Lovell K L Mrs 782-6149
116 Petitclerc Emil F 789-1789
117 Schmidt Rose W Mrs 782-9317
118 Jorgensen John 783-6105
201★Nelmes Roberta
202 Bodman Luella C Mrs 784-2844
203★Mark Edwin
204★Hoyt H E 789-0877
205 Sorrentino Wm
206 Delaney Louis R 789-3322
207★Hansen Alan L
208 Duarte Virginia C 782-4018
209★Edbom Esther
210 Jensen Jerome E 783-9013
211 Hokanson Lucille O Mrs 783-9858
212 Federspiel Paul O 782-4759
213★Vannier Adle B 784-3699
214 Wilson Mike
215★Guevara Ramona
216 Johansen Marjorie L 789-1910
217 Hallberg Albert W 783-5774
218 No Return
301★Hite Muireen
302★Popoff Alex Rev 784-1216
303 Vacant
304★Lindsay L
305★Byrd Mary
306 Thorstensen Sverre 784-7472
307 Ross C E 782-1607
308 Walker David B 784-0194
309 Ryan Agnes Mrs 783-1095
310 Coad Blanche 783-2890
311 Smith Oscar J 784-0769
312 Mitchell Wm H 784-7615
313★Enge Ernest
314 Lo Pilato Frank 783-4718
315 Scott Inez A Mrs 782-0012
316 Eilertsen Hanns Mrs 784-8655
317 Christie Stanton
318 Carson Ben
STREET CONTINUED
3038 Lockhaven Apartments
1 Metler Larry W 782-0977
2 Poysky Edw E 783-9520
3 Winge Edw T 784-3265
4 Tuckerman Geo S Jr 782-9253
5 Falstad Doris Mrs 782-5357
6 Thompson Lucille Mrs 783-4092
3040 Mc Abee Construction Co Inc genl contr 783-2600
3044 Lockhaven Apartments
1 Long Grace L
2 Tucker Helen Mrs 782-0548
3 Kuenzi Ruth
4 Newman F V
5 Pomeroy Kathy 789-0605
6 Johnson Ruth V 784-1609
3048 Lockhaven Apartments
1 Smith Kenneth R 782-4684
2 Petersen M L
3 Hyem Inger M Mrs 782-5649
4 Stevenson Gudrun E Mrs
5 Vik K K
3049 Lock Vista Apartments 784-5797
9 Hersey Lill 789-2358
101 Isolany C 789-2183
102 Howard Geo W 789-4589
103 Roos Geo 783-0236
104 Holley Lilly M Mrs 782-1383
105★Schoenfeld Minnie J 783-0345
106★Chrisman Vivian 784-8083
107★Stover Orrie
108 Urig Janet E 783-1011
109★Sliva John 784-2833
110★Hughes Wendell B 789-4109
111★Kustulos Mary A 782-2735
112 Olson E E 783-0587
201 Haglund Emma 783-3033
202★Shand Cecilia 789-1173
203 Vacant
204 Wykoff Maxine Mrs 783-5870
205★Maurice Judy 784-2751
206 Goods Venetia
207 Tullo Mildred H 782-0815
208★Nelson Arnold
209★Rumelhart Roxanne L 789-1597
210 Ashman Bernard K
211 Donovan Nettie G Mrs 784-9011
212 Tierney G N
301★Danzer K 783-6531
302 Eidsness I Raymond 784-7481
303 Endert Jean R 784-1979
304 Langsather Eileen E Mrs 782-6230
305 Urquhart W K 783-3943
306 Cook Pearl
307★Sherlock John
308 Chilina Pat 784-6436
309 Rice Geraldine B Mrs 782-2379
310 Larsen L P Mrs
311★Quillin Dorothy A 782-8194
312★Brown Bruce
3052 Lockhaven Apartments
1 Anderson Ida
2 Comstock Alma D Mrs 782-0514
3 Keil Gladys Mrs 782-3504
4 Riechers Winifred G Mrs 783-3459
5★Opres Cheryl
6 Brill Gladys 789-2123
3056 Lockhaven Apartments
1 Carlson Anna Mrs 782-0327
2 Leah David E 784-8830
3★Mather J R 784-3056
4 Mathisen Helga Mrs 782-1855
5 Schrewsbury R A 782-7861
6 Natsuhara Jack
3060 Waters Paul (Ofc) 783-3032

32D AV NW INTERSECTS
3205 Northwest Seniorcenter
3209 Cheek Geo 789-3529
Erickson Olav K 783-8894
3211 Jenola Court apts
3211a Martin Lottie E Mrs 783-4269
3211b★Bert Terry
3213a Lunzer Jean H
3213b Kasen Alf 783-1306
3214 Strand Magnar L ◎ 783-4308
3215a★Jarrett L E 784-8031
3215b Hagen H Robt 782-7627
3217a Chamberlin Norma N Mrs 784-3956
3217b★Gorbie Sandor 789-4620
3218 Berry Lewis ◎ 783-3497
3219 Thomas James L 783-0413
3221 Kellogg Danl O 782-4769
3224 Nelson John L ◎ 782-9118
3227 Arne Lois K Mrs 789-4074
3228 Lerwick Glen 782-0180
3229 Buntin Richd 789-2287
3233 Kinyon Ardeth L 782-2518
3234 Freeman Wm H ◎ 784-7281
3235★Jones Kenneth
3237 Stone Mary E Mrs ◎ 783-2502
3238 Mc Fadden Geraldine Mrs ◎ 782-2588
3239 Vacant
3241 No Return
3243★Gunther Joseph 789-3819
3244 Ereccesen Russel O ◎ 783-1878
3245 Marcelynas Robt A ◎
3247 Haniu Michio 783-0820
3248 Hagen Wm ◎ 789-0135
3249★Lapoma Joseph
3251★Hull June 783-5785

TEL. 364-
N. 120th ST.

Details For:	Year	Source	TP	Adjoining
NW Market Street	1975	R.L. Polk Co. Publishers	-	X



FEEK'S BEEPERS
"THE BEEPER PEOPLE"
TONE OR VOICE PAGING
405 Seattle Tower, (1218-3d)
Tel. 622-5950

• PACIFIC OUTFITTING COMPANY INC. •
• PACIFIC BIG & TALL SHOPS •
Third and Univ... sts. Tel. 622-8755
4 Convenient Locations:
Aurora Village • Bellevue Village
1303-3rd Ave. • Tacoma • Also Spokane

Kidder, Peabody & Co. Incorporated
Members New York and American Stock Exchanges
INVESTMENT BANKERS FOUNDED 1865
SEATTLE, PORTLAND, SPOKANE, NEW YORK, BOSTON, PHILADELPHIA, CHICAGO, LOS ANGELES, SAN FRANCISCO, ATLANTA & DALLAS
26th FLOOR, SEATTLE FIRST NATIONAL BANK BLDG. PHONE 628-8511

24TH AV NE—Contd
10813 Mc Bee Harry L @ 365-1564
10814 Shuman Sam @ 363-7451
10816 Westmattelman Paul B @ 365-5542
10819*Schoen Bart 362-3895
10821 Yarger Danl R 363-5698
10822 Pettigrew Thos 364-2638
10829 Erb S M @ 367-2765
10837 Gordon Richd E @ 362-8116
10841 Ross John @ 364-2042
10848 Rice Randall C @ 365-6513
NE NORTHGATE WAY INTERSECTS
11002 Moyer Mannow D @ 363-3135
11003 Williams James K @ 365-7367
11006*Ryan John H @ 363-6773
11009 Macy A Murray 365-3784
11010 Kurth Morris L @ 363-4938
11025 Beasley Lynn Mrs 363-9153
11028 Groves Dorothy Mrs @
11034*Sykora G W @ 364-3962
11035 Smith Millard A @ 363-8533
11244*Underwood Phillip D 365-7077
NE 113TH ST INTERSECTS
11307 Farmer Geo S @ 363-5971
11310 Frazier Wm @ 363-7266
11321 Hill Kenneth @ 363-2122
11327*Yim Chil Yong 365-9211
11331 Hystads Spraying Service free spraying 362-5800
*Byrd Richd E 363-2007

991
NE 115TH ST INTERSECTS
11504 Kenny Joseph F @ 363-6968
11507 Tomlinson Geo D @ 363-1756
11510 Herrity John M @ 363-9413
11512 Pym Elwyn A @ 363-6584
11515 Kollock James N @ 365-4273
11521 Strain Joseph @ 362-1956
11522 Thompson Models modeling sch & agcy Thompson James V Jr @ 362-1212
11526 Fountain Jay B 364-1966
11527 Amundson Geo C @ 362-3049
11532*Moon Ray @ 367-1488
11533 Mc Arthur S A @ 365-7345
11538 Karlin Andrew F @ 363-7371
11539 Jule Walter W @ 363-7722
11544 Culver Ben 363-8221
11545 Wubbena Marvin G @ 364-1242
11549 Ross C L @ 364-8046
11552 Isaac Thos J @ 362-6002
11556 Kjosness Danl M @ 362-6823
NE 117TH ST INTERSECTS
11702 Atherson Josephine G Mrs @ 363-0143
11709 Vacant
11715 Herdeck Richd C @
11721 Hinton Hugh F @ 363-0784
11728 Moon Sueman @
11729 Exline D @ 363-0494
11731*Thomas Robt
11739 Gunderson Arnold G @ 363-0599
11740 Adams Carl @
11745*Fisher C S @ 367-5599
11751 Tronsdal Donald @ 365-8477
11753 Wells Marshall C @ 363-3185
11754 Lippard Janice 365-8404
NE 120TH ST INTERSECTS
12301 Mc Comb James E @ 364-0777
12311 Bershaw Michl E 365-6554
12314 Goss Karen A Mrs @ 363-9365
12317 Ryan Richd D @ 364-4972
12322 Peterson John E @ 367-0803
12325 Uhrich Victor F @ 364-8759
12329 Skinner Harold E @ 365-1653
12340 Shufelt Geo H @ 363-6093
12342 Linder Robt W @ 363-8896
12345*Wrigley Lee A 363-1006
12346 Magnuson Roy A @ 363-5433
12354 Williams Levi H @ 362-3439

NE 125TH ST INTERSECTS
12507 Powers Nellie Mrs @ 362-2148
12508 Robinson Juyne Mrs @ 364-2663
12513*Crusasso A 363-6135
12514 Taylor Edwin W @ 362-1302
12519 Buckles Alden 363-6447
12520 Foster John A @ 363-8286
12528 Bell Lillian E Mrs @ 362-8271

25TH AV N E INTERSECTS
NE 140TH ST INTERSECTS
14003 Friend Denise A @ 364-9481
14012 Tracey Patk J @ 365-4736
14013 Greenberg Charles @ 367-1567
14015 Mc Ghee Louis J @ 363-2448
14021 Chapman Evelyn W Mrs @ 363-1294
14022*Catone Robt M @
14027 Werner Herman @ 363-1246
14033 Hoag David 365-0384
14034 Grimarud Mildred T Mrs @ 362-7817
14039 Mount James @ 364-1989
14040 Davis Olga Mrs @ 363-7472
14045 Falkenberg S G @ 367-2794
14046 Einfeld John @ 362-7915
14051 Meyer Bent M 364-5653
14052*Parry Donald H @
14057 Lalonde James @ 363-7299
14058*Demontigny Wm M
14061 Schindler D A @
14064 Cartnahan
14069*Jim David L
14070 O'Brien Frank J @ 362-8235
14072 Hawes Jack D @ 363-9998
14075 Yantis Wilma L Mrs @ 362-3156
14080 Bacon Jeanne M Mrs @
14081 Davidson David M Jr @ 363-8008
14089 Belcher Robt R @ 362-6731
NE 143D ST INTERSECTS
14304 Randall Ernest D @ 362-1977
14305 Vacant
14312 Young Bradley W Jr @ 363-9302
14313 Finley Hazel G @ 362-6190
14321 Johnson Karl E 363-7585
14322 Slane Harry @ 367-5166
14327 Danielson Raymond @ 362-3991
14332 Churchill L A
14333 Lyle Norman C @ 364-1468
14337 Smidt Ernst @
14341 Alter David 362-1332
NE 145TH ST INTERSECTS

968
24TH AV NW —FROM THE INTERSECTION OF NW MARKET ST AND SHILSHOLE AV NW NORTH

ZIP CODE 98107
5300 Ballard City Dock
5311 Canal The rest 783-1964
5351 Pacific Fishermen Inc ship reprs 784-2562
5415 Lunde Marine Electronics Inc electronic eng 783-3011

32
NW MARKET ST INTERSECTS
5505 Scotty's Shell Service gas sta 782-1888
5511 Gerke's tv & appls 783-1234
5514 Jeanne Dale Fabrics yard goods 784-9911
NW 56TH ST INTERSECTS
5600 Eagles Hall 784-4396
Ballard Aerie No 172 Auxiliary (FOE) org-benevolent 784-4396
Eagles Club 782-1313
Scandinavian Fraternity Of America
5601 Seattle Rail & Hobby Inc hobbies 783-0161
5603 Hawley Realty 782-6300
5605 Sanderson's Chiropractic Clinic 784-3000
5609 Ballard Office Supply 784-8814
5614 Mike's Ballard Texaco 784-1884
5615 Chuck's Ballard Arco gas sta 783-9900
NW 57TH ST INTERSECTS
5700 Fotomat film processing 782-6637
5711 Seattle Public Library (Ballard Br) 625-4926
NW 58TH INTERSECTS
5802 Ballard Dairy Queen 782-2966
5803*Lukens Loren D 783-5713
5805 Garvey Janet 782-4185
5807 Vacant
5807½ Vacant
5809 Vacant
5810 West Lewis B Jr optom 783-8410
5811 Club Two Hundred tavern 782-9696
5815 Style Art Beauty Salon 783-0666
5816 Bob's Ballard T V Service 783-1020
5818 Elegansa Beauty Salon 784-4381
5819 Lund Floral Co 782-5171
NW 59TH ST INTERSECTS
5900 Automotive Equipment & Supply Co whol auto body sup 789-6444
5901 Case Lock & Key 784-2332
5903 Crumpacker A T & Sons jwlr 784-3320
5905 Mattson Saw Co 783-0363
5907 Ballard Furn Strippers & Refinishers 783-0707
5908 Vacant
5909 Canvas Company The retl canvas parts for boats 782-6667
5920 Viking Apartments
1 Sadler Irene 782-6850
2 Stasak John J 782-4416
3*Cove Louise E 784-0369
4 Repanich Ivan 783-8038
5 Mailfor Hazel M 784-1763
6 Hansen D M 783-7207
7 Bennett C L 783-6182
8 Smith Philip M 782-5347
9 Wick Ruth 789-0925
10 Montero Felucio B 784-4540

NW 60TH ST INTERSECTS
6000 Klondike Apartments 782-2383
260 Bent Roberta C
101 Sims James
102*Gold Mary A 783-4681
103 Gjerness Lorraine A 783-7780
204 Mc Leod Julia F 784-3780
205 Sobery Ralph 789-0617
206 Johnson L A 783-3307
207 Dineen M E 783-1840
308 Andersen Elsie B
309*Wiberg Norm 783-5982
278 310 Halbestad Anne 782-2383
6001 Roy's Auto Repairs 784-1173
6011 Maxwell Apartments 782-5840
1 Smith Nancy M 789-0641
2*Hoppe Chas 783-7497
3 Smedly Rose
4 Caughell W H Mrs 783-8548
5 Ekholm Loretta Mrs 782-5840
101 Hopkins Lial T 783-1201
102 Repman Esther 784-0181
103 Fabatz J N
104 Sweeney C 782-6518
105 Munson Mary E 783-0170
106 Wicken Rudolph 783-5857
107 Bower Vivian 782-0369
108 Larsen Caroline 783-3579
201 Romero Daisy V 783-9436
202 Quinn Wm
203 Callahan Gloria 782-2370
204 Vacant
205 Hillman R J 782-5828
206 Anderson Judith K 784-3873
207 Christiansen Laura 782-4920
208 Rock Ethel
6012 No Return
6016½ Honsaker S J 783-3983
6018 Ballard Radio-TV repr 784-3840
NW 61ST ST INTERSECTS
6100 Loyal Manor Apartments 784-6278
1 Johnson Bertha E 783-4577
2 Ufford Ralph H 784-2288
3 Mc Donald Richd E 784-5894
4 Papanastasiou Peter 784-8967
5 Lundquist T H 784-2926
6*Ammeran Agnes Mrs
7*Atherly Susan 782-2207
8*Loesser Berndar
9*Mc Laughlin Bertha
10 Markham Abigail 783-6736
11 Hamberg Siri M 784-6281
12 Mc Nab Gertrude Mrs 789-1094
14 Hesteckind Alma 782-4003
15 Stangvik Inga E Mrs 784-1170
16 Dinnetz Grace H 784-4220
18*Bennett Ron R 782-3942
6107 Schleitweiler Amanda Mrs @ 784-6634
6110 Olympic View Apartments 784-8884
101 Mc Donald Charles 789-2119
102 Samples D
103 Earl Kris A 783-3674
104 Skuar I
105 Rogne H
106*Asbury Earl 783-1421
201 Viking A T 784-4297
202*Cole A D 782-3145
203 Moser F L 784-8769
204 Phillips Mae H 783-1417
205 Stuaser S A 782-7638
206 Davis Wm W 784-7827
301 Randolph Helene Mrs 784-4060
302 Colton T E
303 Wilson O F 783-2902
304*Stead John 789-1128
305*Nicholson A 782-8230
306 Olsen Harold 784-6884
6111 Ballard Seven-Eleven Store 789-3411
6200 Sixty Two Apartments
101*Gordon Paul
102*Cone Irene A 783-3860
103*Hillmar Jaes
104 Hunter S H 783-8073
201 Castagna C 783-9352
202 Gronwold G
203 Stilling P 784-3634
204 Hague M K 783-1875
301*Page Leon 784-5962
302 Kwopel D L 783-8187
303 Kwapel R M 783-8251
304*Heidt J 784-4527
NW 62D ST INTERSECTS
6201 Shirley Ann Court apts 782-1236
2 Vacant
3 Hammel Frank Jr 784-7251
4 Harrison Georgiann M 782-3349
5 Long Ruth 783-6833
6 Nordal Gudrun Mrs 784-5810
7 Meyers Glen T 782-9531
8*Christopherson Ingeborg Mrs 782-1363
9 Moen Nellie L Mrs 782-6363
10 Bourque E Kathleen 789-1773
11*Baker Hillary M 783-6541
12 English G
14 Johnson Sharon L 789-4850
15*Raymond H L 784-6114
16*Dronning James K 784-7435
17 Erichson Irene 783-8107
6209 Forsyth Apts (Annex) 783-0164
6209a*Sinaie Alen M 782-6635
6209b Poole Edw
6214 Middleton Carole
6216 Treiber Martha 782-8546
Cooper Kevin 783-5509
*Espeland Cliff 784-1087
6218 Vandelin Dennis
NW 62D ST INTERSECTS
6301 Copper Gate Tavern 782-9919
6305 E-Z Wash Laundry 784-5888
6307 Tub Cov mfg bath enclosures 784-8634
6308 Pauline Apartments
1 Germain Hazel E 789-3913
2 Vacant
34 3*Terrwillegar Martin E 782-8234
4 Hinojosa Roel M 782-9132
5*Booker J R 784-3135
6*Larson Roger 783-7185
101 Rogne Anton 784-5460
102 Flem Troy A 783-5749
103 Lorain Dallas R 782-5853
104 Vacant
105 Shubnyk Anna G Mrs 782-8493
106 Fuller H
107 Tiemstra Carolyn
STREET CONTINUED
6309 Cannon's Carpet (addl ap)
6311 Shipshape Shop woodwkrs 784-3038
6316 Fraser Mabel E Mrs @ 784-1353
6319 Cannon Carpet Inc store 782-3684
6319½*Dowd Paul 782-9380
*Westling B 783-6368
NW 64TH ST INTERSECTS
6401 Norseman Apartments The
101 Swanson Ann 789-3920
102 Madsen Mattias 783-1745
103 Fransvog L 784-4706
104 Jacobsen Elenore 784-5169
105 Vatnsdal E 783-4834
201 Warren W O 789-0388
202 Gildnes A E 789-0240
203 Erickson J J 789-4895
204*Nygard Olaf
205 Anderson Esther M 783-9209
301 Scofield James 783-3363
302 Faust C H 783-3789
303 Ness Betty 782-8521
304 Weflen Signe C 783-1175
305 Carlisle O F
6404 Viking Tavern 782-9637
6410 Morrison Norma E Mrs @ 783-4182
6412 Mack's Barber Shop 789-2421
6418 Leo's Auto Clinic repr 783-7553
6420 B & J Auto Repair 783-1916

NW 65TH ST INTERSECTS
ZIP CODE 98117
6500 Bright Ideas antiques
6501 Apartments
102*Tanner S C 784-4724
103 Kamm E A 784-1878
104 Tanner S I 764-4723
201*Jennings L J 783-6160
202*Mataton Steve 789-4303
203*Kenneth Albert 784-5830
204*Lindquist H J 783-4961
301 Peterson Norman W 782-2450
302*Wallan L A 783-1057
303 Johnson Dorothy 782-7521
304 Kolstad Grace 783-5432
6506 Wee Three Tavern 782-0666
6506½ Vacant
6515 Apartments
1*Jarman T J 789-5843
2 Gjerde Hildgard T 782-8801
3 Vacant
4 Hopkins Mary E 782-5523
5 Vacant
6*Moer Rita 784-6224
7*Sompasong Kechavong
6516 Fritz Beauty Salon 782-5191
6516½ Allen H W Mrs 784-9453
6517 Worley John F 784-3597
6519 Mills Wm 789-4575
6520 Libby Manor Apartments 782-0564
B01 Spencer Max L 789-7739
101*Tiemeyer Jack 784-1556
102 Croffut N M 784-9056
103 Fennick Harry 782-7945
201*Bushy E V 784-6233
202 Weber R E 782-8322
203 Toner Gladys L Mrs 784-9838
301 Schultz R S 783-0581
302 Weber Ruth
303*Groffut Albert
6522 Goit Esther D Mrs 782-4622
6522½ Shumate Ethel M Mrs 789-4664
6523 Knutson Thorburg @ 789-1340
6524 Larson Annie C Mrs 782-3549
6524½ Lee Sophie E 784-8782
6525a Schunke John F 783-5733
6525b Gates Ema 784-7809
6525c Stevens M N 784-3794
6527 Apartments
1*Wehde Coral 784-0790
2*Handy Leslie M 759-2815
3 Dunning M F 784-6209
4 Doster A M Mrs 782-0237
5*Springer Shawn D 784-0296
6 Mc Cullough John 784-2541
6*Mc Arthur Art
6529 Steffe Apartments 784-7573
1*Harrington E R
Apt2 Sieffe Lester E 784-7573
3 Thawsh Larry
4 Rasmussen J E 784-0017
5 Stewart F L 783-3892
6530 Apartments
1 Kincaid Grace 783-4430
2*Finley J
3*Wilson A Mrs
4*Jenkins A Bolan Mrs 784-0434
5 Odegard Esther G 783-5609
6*Lindsay Kieth 784-8562
7*Meyer Elsa
8*Tefft Vera
9 Gallentine Bernice
10*Buer H O Mrs
11*Hasbrouck Richd
6537 Weber K @ 789-1293
6537½ Kosky Y M 783-7115
6538 Wesche Carolyn L @ 784-6962
6539*Hippe John A @ 783-7931
6540 Apartments
1 Boyce Mary 784-8894
2 Vacant
3*Peak Eva 789-4730
4 Southcott A J 784-3287
5 Vacant
6547 Vacant
6548 Benson Dorothy L Mrs @ 784-0516
6549 Apartments
1*Williams C V
2*Domonkos S
3*Desalles G A
4*Elliott John B
5 Bertoson J M 784-4531
6552 Miller M M @ 783-8099
6556 Smith Temple Church Of God In Christ 782-1180
6557*Fong Bonnie
6559 Abbott Employment Agency 783-3342
NW 67TH ST INTERSECTS
6700 Edmanate Apartments
1*Berg T J 783-6648
2*Pratt Geo A
3 Van Duren V 789-2937
4 Baldwin Charles E 784-6644
5 Andersen Ragna 783-0205
6*Simmons Art
7*Dearborn Robt 782-3680
8 Vacant
9*Turuhiene Florence 789-6314
10 Kramer Kathleen
11 Tunham Tolleff 789-9036
6701 Amanda Arms Apartments
101 Larson Ruth
102*Larson Joel
103 Thompson M A 782-3395
104 Amanda Arms Apts (Ladry Rm)
201 Enge Sofie Mrs 783-2592
203*Stafforth Duane
202*Lundgren Warren
204 Brown Esther M Mrs 782-1670
301 Van Camp Beth 782-7237
302*Shaver Shirley 784-8277
303*Kchout Sandy 784-8277
304 Velas B J 783-8656
42 6709 Vacant
6710a Bush Timothy D 783-0279
6710b Knight Alice R 783-5122
6710c Givens Karon 783-5122
6710d Roc Brian
6710e Kurran Geo 789-0905

Columbia TOWING
RADIO DISPATCH ON 24 HOUR CALL
5201 RAINIER AV. S. TEL. 722-2535

Details For:	Year	Source	TP	Adjoining
24th Avenue NW	1980	R.L. Polk Co. Publishers	-	X

Littler
One of America's fine shops for men and women
Rainier Square on
Upper 5th Ave., downtown Seattle
223-1331

NW 54TH ST—Contd
1146 Vacant
1147★Mc Guire Terry
1148 Vacant
14TH AV NW INTERSECTS
1400 Lucky Store gro 783-7922
1424 Adams Edie Cut & Curl 784-7997
1426½ Ballard Sewing Center 782-9400
1426 House Of Brooks beauty shop 783-8600
1428 Creditrift Of America Finance Co 783-1736
1445 Office Building
SUITES
101 Greenwood Ohlund & Co cpa 782-1767
108 Vacant
109 Vacant
32
15TH AV NW INTERSECTS
1522 Pacific Prints silkscreen prntg 783-6398
Hisel Stan
1522¼ Hilden Jeannie
1530★Thomas Albert S 789-6071
1532 Johnson Robt L @ 784-1577
1537 Hoff Michl lwyr 789-5445
North Beach Packing Co rental fishing equip 784-1704
17TH AV NW INTERSECTS
1700 Ballard Dental Arts Building
French George Dental Laboratory 784-4969
Lien Calvin L dentist 782-0600
Jones Perry dentist 784-0343
O'Leary Jeremiah J dentist 783-0400
Wilkey Douglas F dentist 783-4570
1707 Hume Marian 784-7758
1709★Walsh Michl E 732-3089
1711★Hendrickson Mark 783-5791
1713 Cooke Amy T 784-2735
1715★Lord I B 782-4089
1717 Carr E @
1718 Archie Iverson & Co inv 782-7600
Iverson Construction Co 782-7600
Market Acceptance Corp loan co 782-7600
Treece Richdale Malong & Corning lwyrs 789-2111
1723 Apartments
1★Waldron S E
2★Bear U 789-4236
3 Kangas John F 784-3220
4 Walker Tammy L 782-8051
5 Rousu Wayne A 783-7641
6 Nydahl Wm A
7 Vacant
8★Bethea Robt C 784-4919
1726 Vacant
1727 Apartments
Pearson John
1★Briggs Forrest B 789-4064
2★Wilhelmson Olaf J 789-5181
3★Helmerson Arne S 782-8140
4★Hilliard Loftness
1733 Apartments
1 Vacant
2 Vacant
3★Davis Hilma
4 Vacant
1736 Linnabary Anita C Mrs @ 782-0498
1737 No Return
1738 Gray Michl
1742 Vacant
1748 Melanson Wm 782-2474
1750 Saulewicz Anthony C 784-5398
1753 Brooks Apartments
1 Woods Philip S 789-4337
2★Hancock Joe 789-1395
3 Gordon Mark 782-3114
4 Moore John M
5★Warrick Robt E 784-8698
6★Smith Dennis
1754 Harris Earl O dentist 782-6317
Munk Alan M dentist 782-3060
1756 Denali Seafoods Inc seafd processor 789-1122
1760 Nordic Professional Building
Gregerson Leif C dentist 784-6050
Peeples Eug dentist
1762 Kimble Gerald N dentist 783-4373
1764 Tonning Ove A H internist 782-3683
1765 Stewart Milton L 784-2708
1766 Long Gene F dentist 782-6877
1767 No Return
1768 Stone Lawrence R dentist 784-5006
1769 No Return
1771 Roseman Hortensia 782-4202
20TH AV NW INTERSECTS
2006 Williams Heating Oils & Service Inc fuel oil 783-8030
Farmers Insurance Group 782-8552
2010 Ballard Styling Salon 784-7940
2026 Seattle First National Bank (Drive In)
2031 Nielsen Bros Carpet Inc 783-3040
2034 Family Industries Inc (Addl Sp)
2036 Family Industries Inc yarn shop 783-3322
2054 Rainier National Bank (Ballard Ofc) 621-4934
22D AV NW INTERSECTS
2224 Ballard Vision Center optom 783-2424
2226¼ Apartments
1 Mitchell Eulalie A 784-1578
2 Bower Bernice A
3 Kline Wm
4 Kelley Wilma 784-5308
2244 Kvaerner-Kulde coml sls & serv refrg equip 782-5293
Mustad fishing tackle whol ret 784-0123
4
24TH AV NW INTERSECTS
2412 Parking Lot
2414 Nesmith F L 782-9678
2416★Land Ralph F 783-0437
2416½★Murphy Hazel A Mrs 782-3720
2418 Chamberlain Emma J 784-9843
2418½★Ireton Ann
2420 Dragland Larry 782-0229
2422 Dragland R A @ 784-2346
2428 Harrison Alan L 789-3620
2432 Jager David L @ 789-4195
2436 Olson Darwin K @ 783-3856
2436½★Sundstrom C J 782-7495
26TH AV NW INTERSECTS
2601 Peppermint Playhouse pre sch nursery 782-6848
2602 Alexander Margt P 784-7896
2610 Royal Eight The apts
101 Hansen Jo Ellen 782-3091
102 Esperas Benita R 783-7661
103★Braga Dennis 784-9544
104 Kristovich Patk D
201★Cannon M A 784-2457
202★Holmes E 784-4975
203 Osumi G R 783-6379
204 Michalski M 783-1754
2615 Royal Quarter The apts 783-4644
101 Vacant
102 Allred Larry 784-9780
103★Palmer Martin 782-7367
104 Schrupp E 784-0352
201 Bradley K M 782-7984
202 Tomal Judith G 782-5424
203 Balthazor Garth 789-0442
204 Luckie M E 783-9733
2616 Johnson C 783-1123
2618 Gomer Carla R
2620 Ritter P K 782-4902
2622 Hajanoff Robt
2626★Hafyalis Wayde 784-2010
2628★Detch B L 783-2866
2630★Brown Steph D 784-7832
2631 Farias Joseph @
2632★Sienko A L 783-2105
2636 Moseley James A 782-0744
2637 Morse Candy 789-0433
2638★Moore Susan A 783-6862
2639★Forgach K 789-1736
2640 Roberts Cynthia D
2641 No Return
2642★Asplund K 789-5780
2643 No Return
2646★Hendricks John 784-4924
2647★Davis Stanley 782-9209
2648 Ludwigsen Mabel @
2649 Bailey Frank E 789-3827
2650 Guyer P 783-9673
2651 Bynum Chuck R Jr 789-5458
2652 Bishop Josephine Mrs
2653★Andresen Scott L 784-7096
28TH AV NW INTERSECTS
2808 Johnson Hazel G
2809 Hatt Sherie
2810 Getz Kath A
2811 Burn D 789-0194
2814 Jackson Ranae L @ 789-6764
Zumbach Suzzane 789-0079
2818 Apartments
101 Jones Curtis 782-4870
202 Lowe Agnes M 783-9672
203 Kalamaras Konstantinos E 784-8187
204 Kanvidan Helen Mrs 782-0646
305 Polf Richd 783-3749
2819 Schwender Susan Mrs 783-1411
2825★Westmoreland Ray E @ 789-2593
2829 Jackson M A 782-7287
2830 Alaska Apartments 782-6947
101★Shepard Bess 784-1358
102★Jackson Tony 783-3278
103 Gulseth Walter 782-6947
201 Berget E S 784-0316
202 Reeves Marion 784-4353
203 Doucett Bernard J 782-4960
204 Olds Aubury 782-0463
301★Christie Seth
302★Greaves Marian
303★Simmons J 782-8006
304★Shipman M
305★Coates Bertha
306★Kinsley K
401 Meagher Roy F 783-1442
402 Sloper E Jean 783-7669
403 Miller Cath Mrs 789-0451
404 Svendsen Rayhilde 784-2770
405★Murray Al
406 Perry Geo 789-4016
2831★Mitchell G E 784-4953
2833 Kutz John A Jr 783-8632
2835★Deveau Henry @ 789-5559
2839 Seiber Betty @ 789-2417
2843★Hilliard N M 789-3613
2845★Desanto D J 784-2139
2845½ Denson D M @ 789-0292
2849 Meyer Herman
2850 Apartments
101 Frossmo Theo A 782-3607
102★Anderson Stanley W 784-4852
201 Koebler Saml F 784-0896
202 Antilla Bruno H 782-2233
203 Frans H C 783-2758
204 Torget Gerth 784-5320
205 Walden Mary F 782-3842
206 Jensen R M 789-5426
207 Hart James W 783-1214
208 Singdahlsen W E 783-7462
301 Slothaus Jenny
302 Hampton Thos B 784-1425
303 Hoidal Martha E 783-7820
304 Strand Magnar L 783-4308
305 Davis L E Mrs 784-1963
306 Kemp Raymond W 784-8195
307 Braden Wm S 784-2229
308★Richards Thos J 784-9122
401 Vlahl Torleif 782-1128
402★York Ernest F 782-1051
403 Golding Mabel O 784-1396
404 Ring Alf J 784-3336
405 Newell Robt E Jr 782-4551
406 Boyett Francis V 784-8034
2853 Scribner Robt H 782-8058
2859★Anappen O N 784-0641
30TH AV NW INTERSECTS
3001 Russell James 783-7043
3005 Flem Robt 784-6656
3010 Bernfather James D @ 782-8872
3011 Lockhaven Apartments
1 Rutstrom Alf A
2 Warschnak Anna 782-8242
3 Shatik Florence E 789-4695
4 Blix Rolf 789-0250
5 Hatton N M 783-0696
6 Cowe David G 783-4668
7 Carr James G 782-7799
3014 Tidd Carl J @ 783-2427
3015 Lockhaven Apartments
1 Zimmerman Clayton S 789-4576
2 Evanson Hope M Mrs 782-4372
3★Brickley Wayne 784-0490
4 Chapman M C 782-7435
5 Ireland J N Mrs 784-3079
6 Breese L B Mrs 784-8180
7★Hallam Geo 789-4260
3018 Testone Geraldine J @ 784-2293
3022 Forever Pauline Mrs @
3023 Vacant
3027 No Return
3028 Hansen Geo E @ 782-1671
3029★Hayden John P 783-2593
3032 Desgrosellier Glenn @ 782-3188
3033★Kleen R @ 789-9988
3037 Richardson K A 783-4286
3039★Marrellus Ann 784-1318
3040 Kulp Doris G Mrs @ 783-5833
3043★Mc Keeman Kimberly 782-2548
3044 Oseward John F Jr @ 789-1528
3045 Lockhaven Apartments
1 Delin Alice J Mrs 789-0712
2 Palmquist Oscar 782-9031
3 Askren Margt H Mrs 784-0308
4 Vig Thora E Mrs 784-6696
5 Haskins M E 783-3226
6 Cassidy Owen F 784-3079
3047 Apartments
1 Jones Elna S Mrs 503-3072
Brechtel Ruth Mrs 782-8317
3 Plummer Esther Mrs 782-4263
4 Johnson C E 789-3291
5 Espeseth Arne 784-1913
6 Gomez H J 783-4660
7 Pyhala Kavko
3048 Stewart Kenneth E @ 782-8442
3051 Apartments
1★Ryan L M Mrs 782-1388
2 Rutten E F 782-2572
3 Furnes Nels 783-7947
4★Hagen Violet V 782-6291
5 Thompson Morris N 784-1125
6 Holmes V 782-2079
3052 Johnson Thos A @ 783-8773
3053 Lockhaven Apartments
1 Jaeger Sig 782-4240
2 Moeger Grayce M 782-7076
3 Larssen A K 782-0993
4★Sampson M E 789-2644
5 Berndt Gertrude 783-3482
6 Martin Lillian M 789-2549
3056 Elmer Robt W 789-0315
32D AV NW INTERSECTS
3203★Yenger Richd L @ 789-4894
3205 Frain Evangeline 783-0453
3212 Kummer Lloyd J @
3215 Trumble Marjorie J Mrs @
3218 Sergeant Leslie S @ 782-1412
3219 No Return
3224 Hansen Henry L @ 783-1641
3225 Ulsky R Charles @ 784-5916
Ulsky Richd C Jr 784-8541
3228 Hecomovich Mark J @ 783-6523
3229 Knudson John @ 789-1760
3232 Soderlind J Roy @ 782-4953
3235 Weston Robt R @ 783-5426
3238 Vchs Jake A 783-9879
3239 Ferryman Gladys J Mrs @ 782-3650
3242 Gronberg Kenneth O @ 782-9348
3245 Lew Allen M @ 784-9761
3248 See Dorothy L Mrs @ 782-8518
★Anderson A J 782-3002
3249 Meyer Wells R @ 784-1726
3253 Robb Robt H @ 783-2326
3255 Moe John E 789-1704
3256 Vacant
3258 O'Connell Francis 782-3747
3259★Mc Walter J Bryce 782-7130
34TH AV NW INTERSECTS
3402 Anderson Jane B Mrs @ 783-7873
3403 Noreide Arnold B @ 784-4835
3406★Jordal D @ 784-2383
3407 Searle Elmer A @ 783-4708
3410 Raitan Hans C @ 783-0360
3413 Haugen Erling F @ 782-6329
3416 Nash Richd J @ 784-0838
3417 Hansen Donald W @ 784-0174
3422 Kopp John S 789-3813
3423 Sator Fred R @ 784-5338
3426 Greaver Jack M @ 783-2947
3427 Calvert Cecil D @ 783-2832
B N I TRACKS INTERSECTS
3437 B N I Bridge 784-2976
SEAVIEW AV NW INTERSECTS
72
57TH AV NE —FROM 5800 NE 56TH ST NORTH
ZIP CODE 98105
5601 Kelley John E @ 522-5374
5604 Selby Alphonsine L Mrs @ 522-1381
5605 Keyes David W Jr 524-9126
5610 Milne Earl L @ 522-7975
5611 Krumel Ray J @ 524-2524
5617 Turner Richd W @ 523-9942
5623 Kelso J Roy @
★Rast Mechthild
NE 57TH ST INTERSECTS
NE 58TH ST INTERSECTS
5802 Harrison Geo @ 522-5534
5803★Mc Ferran Wm A @ 524-0969
5806 De Leluw David J @ 525-0130
5807★Friedland L J @ 525-6907
5810 Feldmanis Fricis @ 523-6611
5811 Blair Wm H @ 522-0732
5816 Hirshberg Neale @ 524-2893
5817 Wilson Douglas A @ 524-7896
5820★Faye Gerard 527-3070
5823 King Ewell N @ 523-7196
5826 Powell Christopher 525-7288
5827★Bogardus Wm J 527-5127
5830★Yuan Paul @ 522-0737
5833 Mullens Patricia 524-1743
5836 Fogg Wm C @ 524-6130
5840 Sundora Antonio @ 525-2906
5846 Atkinson Jay J Jr @ 522-3699
5850 Yuan Lawrence T
NE 59TH INTERSECTS
ZIP CODE 98115
NE 60TH ST INTERSECTS
6003★Richardson Thos 525-0067
6008 Myers Duane K @ 522-5396
6011 Neale Clara A Mrs @ 523-7403
Neale Geo F @ 523-7403
6016 Ezzly Ronald G @ 523-2536
NE 61ST ST INTERSECTS
SAND POINT WAY NE INTERSECTS
118
NE 64TH INTERSECTS
6400 Ess Earl D @ 523-8455
6403 Lucker Arnold @ 523-7524
6404 Tonkon Bernard T @ 522-3801
6408 Barry Linda M @
6409 Erwin Robt D @ 524-8753
6414 Auld Wm W @ 523-7373
6420 Vacant
120
NE 65TH ST INTERSECTS
6500 Hewas Roger W @ 523-3024
6503 Munday Wm A @ 525-5185
6507 Snider Monty E @ 522-6910
6510 No Return
6519 Heppler Vernon H @ 524-5128
6522 Jones Ronald F 523-7241
6525 Malina Grace E Mrs @ 523-6437
6526★Dempsey F E @ 524-4350
6528 Hansen Betty @ 525-3246
6529 Neal Rick @ 525-0899
6531 Cook Mary Mrs @ 523-5435
6602 King Robt M @ 523-1095
6605 Robins Norman @
6608 Baronsky Robt @ 523-6451
6610 Swanson Raymond C @ 523-6348
6611 Halvorson Byron V @ 525-8505
6620 Cadranell Robt J @ 525-4088
6621 Walters Elliott @ 525-6108
6626 Vacant
6631 Price Virginia C Mrs @ 522-0178
6635 Bytheway Benj E @ 525-8736
6638 Mc Donough Geo E @ 522-5739
6644★Kron Peter @ 523-9442
6645 Olson J L @ 524-4463
6650 Stappler Robt F @ 522-0429
6655 Schellenberg Geo S @ 524-1156
6656 Alexander Jean L Mrs @ 524-2627
6659 Weisman Paul C @ 525-6443
NE 69TH ST INTERSECTS
6900 Anderson Wm B @ 524-3459
6903 Thompson Wells R @ 523-9992
6907 Van Soelen Philip C @ 523-0675
6911 Webb Eug @ 525-7578
6914 Veit John W @ 522-3335
2 6917 Kruse Douglas W @ 524-4920
6923 Katterman Don B @ 523-6526
6956 Perry Ronald R @ 523-1615
NE 70TH ST INTERSECTS
56TH AV NE INTERSECTS
7202 Curran Doris 522-1362
7208 Fulmer Fred R @ 523-7110
7216 Andersen Wm R @ 525-7909
7217 Stein Eug J @
7222 Stromberg Donald D @ 525-3497
7223 Bjorgan Kenneth H @ 525-7978
7300 Schmidt Fred H 524-4397
7303 Mull Gerald @ 524-5747
7306 Pilat Michl J @ 525-4928
7311 Lewis Geo T @ 522-8783
7312 Lee Joe @ 524-6422
7316 Cage Electric elec contr 525-1375
Swindell Calvin L @ 525-1375
7317 Cleaver Martin A @ 525-2914
7322 Small Gail B @ 524-3478
7326 Watkins H Joel @ 522-3110
7327★Darby B L 524-7162
Sekavec Thos C 527-2822
7330 Stines Richd L @ 524-5355
7335★Hernandez Jose R @ 524-5230
7336 Willis Stanley E @ 523-8536
7342 Volinn Sidney C Hon @ 524-3442
7343 Best Thos S @ 525-7295
7349 Friedrich Geo M @ 525-8437
7350 Mc Call Frank C 525-7137
7357 Abbott Robt D 525-0972
7358 Gavin Thos M @ 523-3824
7363 Lee Wai @ 525-0097
NE 75TH ST INTERSECTS
57TH PL NE INTERSECTS
NE 77TH ST INTERSECTS
7702 Harms James @ 525-7860
7704 Maxfield Galen H @ 524-6345
7710 Hennessey John W @ 524-1152
7711★Balfour Robt I @ 525-0343
7712 Morris Vivian H @ 523-9427
7717 Ching Robt @
7721 Foss Robt C @ 524-1171
7726 Hoffman Claude G @ 524-5562
7729 Walker Bruce A @ 525-4534
7734 Henwood David L @ 522-4072
7735 Burke Wm T @ 524-7811
7740 Wood Wm O @ 523-5488
7745 57th Ave Darrell W @ 522-3511
7749 Flickinger D A @ 525-0364
7750 Wilson Lawrence G 523-2389
7756 Vacant
7767 Tamura Hirokuni @ 523-6102
7771 Rotton Robt G @ 524-2331
187
57TH AV S —FROM 3500 S HUDSON SOUTH
ZIP CODE 98118
5002 Welch Noble A @ 723-7792
5003 Henry Wm T @ 723-9042
5010 Klschuk Irving @ 723-5261
5019 Halfon Tillie Mrs @ 723-6888
5020 Kennedy Geo F @ 723-3751
5025★Yuen Sy @ 722-8884
5028 Tarics Edw @ 723-3151
5033 Lander Harold B @ 723-9089
5034 Holland A
5039 Rastz Harold L @ 725-1318
5047 Gilbert Ethelyn J Mrs @ 723-3155
5050 No Return
5055 Eng Roger S @ 722-6154
5058 Hahn John @ 725-1041
5059 Taylor David P 725-1834
5064 Mc Wherter Paul @ 723-2752
5065 Chaim Herman @ 722-6265
5073 Porteous Stephanie Mrs @ 722-0397
5081 Israel Leon M @ 725-7731
5084 Lamb Alton C @ 722-6506
S JAWSON INTERSECTS
5209 Vacant
5211 Spaulding Jean A Mrs @ 725-1873
5214 Goings Waynard L @ 722-5720
5217 Marshall Fred D @ 723-3152
5223 Taylor Emmanuel J @
5230 Abolofya Albert @ 723-6227
5231 Webster Fred @ 722-4863
5234 Capeloto Jack L @ 722-6453
5237 Chan Sau Y @ 723-0485

SEATTLE CONSTRUCTION COUNCIL AGC
416 DEXTER AV. N. (98109)
Allied Floors & Acoustics, Inc.
TILE, CARPETS, LINOLEUM, SEAMLESS FLOORING, REFINISHING
ESTIMATES
682-3033

Details For:	Year	Source	TP	Adjoining
NW 56th Street	1980	R.L. Polk Co. Publishers	-	X

MACK TRUCKS

THE BON

where all Seattle Shops

NW MARKET ST—Contd
4★Cass Jeff 784-1956
5 Spyrides Tom S 783-0396
1127 Beeckmaster Mary
1129 Eagle Jerry 783-9958
1130 Warne Robt D
1130a A Maintenance Service 784-3474
1130b Chemical Sales & Specialty Products Inc distr 782-9395
1132 Nielsen Carol
1133 Seattle Investment Co Inc commercial realtors 783-6422
Alberg Energy Co res development 783-6422
1137 Vacant
1138 Ballard Health Center reducing salons 783-0404
1139 Jones Terrie 782-1652
1140 Kentucky Fried Chicken 789-0282
1141 Thompson Robt M acct 783-2022
Sealaska North West (Regional Office) private corp 789-0090
1145 Firestone Stores tires ret 782-6563
14TH AV NW INTERSECTS
1420 Sunset Little Chef 782-7310
Sunset Bowl 782-7310
1423 Pay 'n Save Corp druggists-retail 447-6131
Tradewell Stores Inc (Br) gro 782-1030
1426 No Return
1432 Burger King 783-4781
15TH AV NW INTERSECTS
1509 Tux Shops Inc The rental 784-6000
1510 Sudden Printing Inc 783-1220
1512 American Travel Inns Regional No 1 mgment consultant 783-7203
1515 Tux Shop & Cleaners 784-6000
1521 Seattle Fire Dept (Stn 18)
1522 Apartments
1 Miller L R 789-5273
2 Shannon Josie
3 Tyerman Mark H 784-5846
4 Liljestrand D
5 Vacant
6 No Return
7★Branham G Meredith 782-9129
1526 Seattle Contracting Co genl bldg contrs 782-8180
1533 Roy's Glass Service 783-6000
1536 Northwest Bank 789-4000
1544 Stickney Richd D dentist 783-2550
1546 Blackham Cornell E phys 782-1090
1548 Joondeph Marc R orthodontist 784-3936
Fasano R J dentist 784-3937
1550 Ballard Car Mart used 782-4050
1553 Ballard Fashion clns 782-4005
1555 Copy Mart prntshop 784-5565

968

17TH AV NW INTERSECTS
1700 Ballard Chiropractic 782-8500
1701 Alan Building
Western Optical Dispensary Inc 784-0700
1702 Olson Stanley R Co Ins 783-8800
1703 Richards Henry M dentist 783-6333
1704 Da Har Klipp Hus barbers 783-1413
1705 Skidmore Dental Laboratory 782-4952
1706 Ballard Lodge Hall 782-9646
Ahja Belle No 8831
Ballard Encampment No 76 (IOOF) org
Ballard Lodge No 170 (IOOF) org
Canton-Seattle No 3
Daughters Of Norway
Damasco Club No 1133
Independent Order Of Odd Fellows No 170 org 782-9646
Neighbors Of Woodcraft
North Side Grange No 787
Rebekah Salmon Bay Lodge No 217 (IOOF)
Vasa Hope Lodge No 503
Womans Aux No Five Hundred Eighty-Seven A
1707 National Cleaners 784-1208
1708 Young Men's Christian Assn (Nw Br) 782-8100
1712 Ballard Unfinished Furniture 782-3333
1715 Yothers & Kostakos lwyrs 784-8787
Gillie Michl S lwyr
1716 Ballard Unfinished Furn (Stge)
1717 Finch John G osteo 782-0500
Market Street Clinic 782-0500
1718 Eve's Flower Shop Inc 782-2191
1721 Market Street Clinic (Stge)
1722 Valhalla Tavern 784-8886
1723 Ballards Exclusive Prescription Pharmacy 783-2960
Market Street Pharmacy 783-2960
1734 Jonson & Jonson lwyrs 789-4700
1736 La Beau-Tique beauty shop 789-0400
1738 Columbian Optical Co (Br) 783-1860
1740 Sports West No 379 sporting gds ret 447-6286
1752 Patricia Of San Francisco beauty sups whol rel 784-8228
1766 Vacant
BARNES AV NW INTERSECTS
1801 Ballard Medical Plaza
Rooms
100 Discovery Travel 789-0900
101 Vacant
102 A Cut Above barber shop 784-2555
103 Cloud Nine Hair Design 782-4950
104 Olson's Plaza Pharmacy 782-7200
105 Eller's Terrace Restaurant & Lounge 789-0333
106 Ballard Community Hosp (X-ray Out Patient)
201 Plut Harry G Jr phys 784-8888
202 Cobb Oliver E phys 784-4550
203 Vacant
205 Gartrell James R dentist 783-9910
207 Bunn Jack C phys 789-3330
208 Ballo James L phys 783-6994
208 Thorne Frank L plastic surgeon 789-3739
209 Ferguson Raymond C phys 783-5054
210 Hall Geo A phys 784-3350
212 Riley John W phys 782-8606
301 Amiel Felix V phys 782-0440
302 Torelli Peter R phys 782-4450
303 Maxwell John R phys 789-5584
303 Moix Louis E phys
303 Paull Lawrence G phys 789-5584
303 Stead Geo phys
305 Magruder Levin F phys 782-4484
307 North Seattle Clinic Of Dermatology 789-1177
308 Phillips Wm R phys 784-7303
308 Stevens G Scott phys 784-7303
309 Fogerty Richd A phys 784-0940
309 Aoyama David T phys 784-0940
312 Anderson Craig J dentist 784-6310
401 Garnett Danl J phys 782-3400
403 Boettcher Wm G phys 784-8833
403 Gloyd Park W phys 784-8833
403 Rogge Leland E phys 784-8833
403 Thieme Wm T phys 784-8833
405 Simons C Edw phys 784-8050
407 Carter Richd phys 453-0757
407 Robinson Douglas P phys 453-0757
408 Ballard Paul A phys 783-4141
409 Ray Lance I phys 784-2594
410 Chinn Jonathun phys 789-1828
411 Bryan Vincent E Jr phys 367-1414
412 Vacant
1815 A A Frank's & Lyles auto repr 782-9549
TALLMAN AV NW INTERSECTS
1836 Ballard Schwinn Cyclery 782-4033
1901 Davison's Inc floor covering 784-1262
1905 Jones Ray K Travel Service 783-8300
20TH AV NW INTERSECTS
2000 Crenlon's Circle Bend Shop craft sups 782-2010
2001 Ballard Blossom Shop florists 782-4213
2002 Scandia Music Center 784-8700
2005 Ballard Beauty School 784-6780
2006 Ballard Masonic Temple 782-8288
Ballard Royal Arch No 26 (RAM) org
Corinthian No 15 (Order Of Amaranth)
Lawton Lodge No 292 (F & A M)
Lawton Chapter No 251 (O E S)
Occidental Chapter Order Of De Molay For Boys
Occidental Assembly No 21 Order Of Rainbow Girls
Occidental Chapter No 28 (OES)
Occidental Lodge No 72 (F&AM)
Occidental Chapter No 251 (OES)
2010 Seattle-First National Bank (Ballard Br) 583-3657
2011 Sparkle Cleaners Inc 782-7826
2012 Olympic Sports Center (Stge)
RUSSELL AV NW INTERSECTS
2016 Olympic Sports Center sporting gds-ret 784-7227
2020 Washington Federal Savings & Loan Assn (Br) 624-7930
2021 Ballard Chevron Service 789-1219
2025 Pandora's Castle antique dlr 782-5717
2032 Radio Shack Corp stereo systems sls 784-8986
2036 Johanson Photography Inc 784-7900
2038 Ballard Camera Shop Inc 783-5335
2040 Trans-Globe Travel 784-2760
Western Viking newspaper 784-4617
2042 Vacant
2044 Bay Theatre 782-7100
2046 Ballard Barber Shop 784-2123
2050 Stuff N Things For Pets 784-7772
2058 Fancy Plants florist 782-5050
LEARY AV NW INTERSECTS
22D AV NW INTERSECTS
2200 Vaerago restr 782-8286
2201 Conway Melvin E pntrm 782-7897
2203 Bloch Stan Jewelers Inc 784-0704
2204 Ballard Card & Gift 789-4223
2205 Great Western Union Sav & Loan Assn (Bergen Pl Br) 789-5711
2206 Phil's Jewelry 783-3213
BALLARD BUILDING
2208 Rooms
Lobby Community Press (Classified Div) 789-2453
101 Community Press Co newspapers 783-1244
101 Ballard News Tribune newspaper 783-1244
101 Outlook The newspaper 783-1244
101 University Herald (Business Ofc) newspaper 783-1244
2d Fl Pacific Fishing 789-5333
Pacific Fishing monthly publications 789-5333
2d Fl Washington Trollers Assn trade assn 789-2607
204 Ballard Chamber Of Commerce 784-9705
28 Sands L J & Associates Inc adv 782-1913
210 Mc Greeny R Paik lwyr 784-5344
210 Stafne Scott E lwyr 784-5344
210 Summers David A lwyr 784-5344
210c Northwest Fisheries Assn Inc trade assn 789-6197
3d Fl Fentron Bldg Prod Inc (Architectural Prod Div) mfrs sub contrs 789-6400
2209 Brick Shirt House The men's clo 782-3818
2211 Vacant
2213 Market Place Gifts 783-4562
Loft The restr 784-9254
Joy's Junktique antique shop 783-9728
Annie Mac 789-6079
Aunties Attic antiques
2214 Berry's Shoes 784-6177
Olson's Apparel clo 789-3888
2215 Vacant
2217 Tylers Toys 784-6990
2220 Kress S H & Co (Br) dept store 789-2836
2221 Carsten Corp mfrs rep 783-6900
Carsten Diesel mktg diesel engines 783-6900
2225 Little P's Treasures antiques-gifts 784-7077
Book House The 782-1148
2232 Penney J C Co Inc (Br) dept store 784-2249
2236 Gordy's Sandwich & Ice Cream Shop 783-0667
2238 Andrew's Hallmark 783-0088
2240 Joslyn's Inc clo 784-2442
2242 Murphy's int design 789-3970
2244★Andrews Fred L 784-2545
2246 Ballard Variety Do Nut Shop 782-9995
2248 Johnson's Scandinavian Foods 783-8288
BALLARD AV NW INTERSECTS
2301 Norseman Cafeteria 783-5080
2303 Ballard-Northwest Business Directory publ 783-7353
2305 Household Finance Corp Of Seattle (Ballard Br) 782-0620
2307 Gabriel Hair Design 783-9307
2308 Seattle-City Of-Community Service Center 625-5035
2311 Fashion Beauty Salon 782-5060
2313 Caseys Connection clo 782-0358
2313½ Ballard Fish & Oyster Inc dlrs-ret 789-2500
2314 Bender's Creative Jewelers 784-3296
2318 Lewis Apparel women's clo 782-6111
2320 Norway Knits imported yarn 782-5775
2322 Kitchen 'n Things 784-8717
2325 Blecha Jerry Realty 784-1269
24TH AV NW INTERSECTS

4

24TH AV NW INTERSECTS
2401 Lunde Electric Co Inc contrs 783-6800
2405 Market Plaza Building
ROOMS
5 Vacant
204 Vacant
206 Callahan J O
300 County Juvenile Ct Sys
301 Keku Canning Co fish processing 782-7973
302 Helge Olav
303 Bahnet L E
304 Huffman Mark C 782-8041
305 Ramos Victor
306 Kittinger Roger W
2409 Vacant
2412 Jacobsen Boats & Motors Inc 784-6632
2417 Allied Van Lines Inc 782-6500
Ballard Transfer Co Of Washington Inc 782-6500
2419 Kleen Klinic self serv lndry & dry cln 784-2050
2423 Roger Enterprises Inc child's clo mfrs 789-0255
2425 Bud & Bea's Ceramics 782-7460
2428 Washington State Liquor Control Bd Store No 22 784-3460
2429 Craven R B Insurance Agency 784-7200
2431 Cappa L J & Associates business mgmnt 789-1100
2433 Marine Heat Corp marine diesel htr sls 784-1868
2437 Olson Oliver W & Associates real est 783-0300
2440 Precision Plumbing 782-3922
2442 Vacant
2444 Vacant
2446 Drake & Mc Donald Co matl handling equip 782-6200
26TH AV NW INTERSECTS
2600 Limback Lumber Co ret 782-3467
2601 Fentron Highway Products Inc highway sign mfrs 789-2800
2611 Vacant
2622 Blazes Broiler restr 789-0100
2654 Roy's Texaco Service 783-1177
28TH AV NW INTERSECTS
2801 Fentron Industries Inc aluminum window & door mfrs 782-2000
2804 Kefauver's Ballard Locks Super Foods Inc gro 784-5751
2812 Ballard Post No 3063 (VFW) org 782-9603
2830 Sloop Tavern 782-3330
2832 Z-Brk Co (Ofc Space)
2834 Marine Diesel Engine Headquarters sound eng & equip 789-2300
2852 Neal's Automotive repr 782-3439
Goodtime Recreations recreational vehicle rental 784-9228
Star Welding wldg shop 784-9228
2853 Taco Time Shilshole 789-2344
2856 Lortone Division Of Carborundum Co lapidary equip mfg 789-3100
30TH AV NW INTERSECTS
3000 Eleanor's Wigs 784-0910
Lockhaven Beauty Salon 782-1813
3001 Vacant
3002 Lockhaven Apts (whse)
3004 Lockhaven Apartments 783-3003
1 Croke Edw
2 Roane Kathleen 782-8970
3 Thomas R A Mrs 789-0966
4 Schule Wm
5 Beasley R Glen 784-1753
6 Peel Lydia M 784-0938
3005 Apartments
6 Hooker Van 783-9140
101 Roberts Carol S 782-0188
102 No Return
103 Schumacker Fredk C
104★Ryan B E 784-3405
105 Larsen Lester P 783-6216
106 Strehlau Herman
107 Gates Frank H 782-6837
108★Watson T J 782-8577
109★Engen Willard 783-4937
110 Gloe Florence 783-9640
111 Maskinen Betty 783-4545
112 Gronnvoll Severe 782-7449
113 Colby Goldie M Mrs 784-4332
114 Hoffman Josephine W 782-1087
201 Huyaman Dale J 789-4980
202★Reddick Steve H 783-7983
203★Hansen N C 783-7856
204★Fox A H 783-4269
205 Upton Agnes 783-8678
206 Jensaen Arne
207 Ursin Dora 783-1147
208 Wisdom Alice R Mrs 783-1093
209 Sauerzopf Agnes 784-4415
210 Crosson Duane A 782-5709
211★Dereg L E Mrs 782-6299
212 Johansen Steph B 784-5825
213★Forsman Robt M 782-0434
214★Rhippe Janine F 784-0519
301 Merkuriet Pamela
302 Yarno James
303 Grove Inger Mrs 783-6951
304★Ryan C K 789-5034
305 Johnson Ethel A Mrs 784-4937
306 Nichol Charity
307★Rieblen Brent W 789-0215
308 Ahlstrom Dale 789-4968
309 Sanders C D 789-2765
310 Kreitle Ethel C 783-5829
311 Gwinn Mary E 789-4296
312 Wunder Philip C 783-4180
313 Shaw Paul 783-0201
314 No Return
3006 Lockhaven Apartments
1 Brant Marion R 789-1824
2 Carr V 784-3053
3 Eckley S L 783-4117
4 Nokes J N Mrs
5 Day D R 789-0833
6★Hawley J W 789-2854
3008 Lockhaven Apartments
1★Johnson Wes 782-1848
2 Phenn John 784-2720
3 Hjelm L A
4 Hancock J
5 Opland Astrio 784-0482
6 Christensen Barbara J 784-6553
3010 Lockhaven Apartments
1 Doolittle Alan 789-0155
2 Browne D H Mrs 783-4184
3 Randolf Lillian A 782-0877
4 Anderson Kenneth A 782-6730
5 Pace R N
6 Palmer Richd W 789-2057
3011 Korn K 782-5722
3012 Lockhaven Apartments
1 Hagbo Oscar G 783-1160
2 Mc Alpin Ingrid Mrs 784-9819
3 Ball D O 783-8214
4 Mechling Ruby M
5 Finlay Milton G 789-2547
6 Rowland Sherry
3014 Lockhaven Apartments
1 Benson Chester B 782-7869
2 Anderson Bertha Mrs 783-9651
3 Goodwin J L 783-4682
4 No Return
5 Bartkowski B 789-0833
6 Williamson Delrose 783-5803
7★Bowler Charles C 784-6122
3015 Lock Vista Apartments
6 No Return
101 Gross Lydia 784-7893
102 Trafton Roland B 783-8210
103 Dobrinz Martha E 783-6056
104 Morey Velma 784-5949
105 Funke M E Mrs 782-9433
106 Bowman Henry W 782-6805
107 Hammond Sophie 782-6331
108 Westin Lawrence 783-4664
109 Benning Virginia
110 Kreitle Dorothy E 789-3580
111★Anderson C 789-5976
112 Sage Kenneth
113 Perks Walter
114★Herrold T M 783-6484
115 Power Eleanor J 782-1745
116 Myers Anna M Mrs 783-0606
117★Rust Donald 784-7541
118 Benson Astrid V 784-4362
201★Andrews Alan L 783-4283
202 Fowler V 782-4820
203 Johnson Viola 783-5056
204 Anderson Viola 789-1854
205 Morris J 782-0293
206 Martin A J 784-8115
207 Pulley Frank 784-3716
208 Neff Isabella C Mrs 789-1849
209★Brower Dorothy M 782-5388
210★Summers H P 783-1296
211 Schwab Dorothy E Mrs 783-9677
212 Sayah Tony 789-0579
213★Rutherford Louis 783-9156
214 Smith Ralph N 789-2727
215 Lewis Esther M 782-6257
216 Nelson Norman 782-4503
217 Buehler Alexs 783-3027
218 Charlton G E 784-8392
301 Benjamin Maurice A 782-3578
302 Owen Elsie M 782-0851
303★Jauer Terry C 783-6636
304★Koski Emil 782-8725
305★Hanby Harlan 789-6227
306 Hansen Vera Mrs 784-6205
307 Bootvik Anna L Mrs 783-8082
308 Billester G B 783-1196
309 Spencer Zoe 784-8539
310★Prezzato Janice 784-4842
311 Rohde Agnes L 782-4573
312★Vogt John 783-4882
313 Smith Esther A Mrs 783-6566
314 Glitschka Alice B 782-2958
315 Staley Sarah
316 Cowan Vonnie M Mrs 783-4320
317 Yarneau C D 782-2018
318 Hicken Dorothy 789-1751
3020 Lockhaven Apartments
1 Lockhaven Apts (Ofc) 783-3003
2 Bowler Charles C 783-3003
3 Kippen Jean 783-6442
4 Longtime Thos 784-5932
5 Prewitt Alma M 782-6952
6★Ecklund Edw 783-7354

MACK TRUCKS
2025 Airport Way South
Seattle, WA 98108
206 - 682-8451
Call Toll Free
Washington State
1-800-552-7760
Alaska State
1-800-426-4110

THE BOEING COMPANY
TELEPHONE 655-2121
7755 E. MARGINAL WAY SOUTH
SEATTLE, WASHINGTON (98108)

Details For:	Year	Source	TP	Adjoining
NW Market Street	1980	R.L. Polk Co. Publishers	-	X

United Way OF KING COUNTY

107 Cherry Street, Seattle 98104

PHONE 447-3700

United Way OF KING COUNTY

24TH AV NE—Contd
7341 Biggins Geo 523-9468
7347 Dwyer Michl P 527-5505
7350 Kaufman Steven L 525-3108
7351 Tetta David A 524-6101
7356 Orvis M E ◎ 523-4433
7359★Milner Eric 525-3015

160

NE 75TH ST INTERSECTS
7502 Clayton Don R ◎ 525-8843
7508★Ochsner Gary D ◎
7509 Black Leona F Mrs ◎ 522-5015
★Black B C 527-1983
7514 Watne Edw S ◎ 525-6077
7515 La Garde Carol M ◎ 523-9233
7520 Wilson Kathleen H ◎ 523-4780
7521★Davis Ken L 526-8013
7525 Birkeland P ◎ 522-9063
7526★March Katherine C
7532 Lower Sally Mrs 523-3956
7533 Pietershanski Denise J ◎ 522-3323
7536 Nash Bob C ◎ 525-2824
7539 Mayovsky Dominic J ◎ 522-6083
7540 Mack Edra B Mrs ◎ 524-3769
7546 Medina John 522-0668
7547 Kuznetz Barbara J ◎ 525-1148
Masters Terry R 525-3900
7548★Bush Linda
7555 Under Constn
7557 Woods Mary L ◎ 523-7567
NE 77TH ST INTERSECTS
7700 Mc Elvain Eleanor L 527-2187
7701★Frasu Marty 524-1550
7708 Foss Noel ◎
7709 Honold Thelma M Mrs ◎ 522-7474
7714 Nomensen Jack E consultant ◎ 525-1935
7715 Barnett Lloyd A ◎ 522-6094
7721 Byers Lawrence W ◎ 523-6470
7722 Mac Donald Robt ◎ 523-5285
7726 Whitmer Larry ◎ 525-1380
7730 No Return
7736 Friends Mem Church (Ofc) 525-8000
7740 Friends Memorial Church 525-8800
Kinder-Kampus Child Care 525-3830
RAVENNA AV NE INTERSECTS
NE 80TH ST INTERSECTS
8002 Ortega Paul V 523-8231

234

NE 103D ST INTERSECTS
ZIP CODE 98125
10505 Siwadune Enterprises Inc prop mgmt 527-1141
Cascade View Condos 527-1141
101 Scott James R
102★Eilmes
103 Siwadune Thos 367-3142
104 Zatarian-Rio Ernesto 527-9593
105★Tung Linda 526-1349
106 Huh Charles S 523-1536
201★Ki Chang Yi
202★Johnson Jas
203 No Return
204★Kyongdoo Oh
205★Leach Danl 526-2639
206★Magon Mohammed
207 Vacant
301★Sung-Tack Shin
302 Vacant
303★Jenkins M
304★Bolton L
305 Thayer Clint E 522-0612
306★Hanna Rollie 527-8159
307 Lee Po 522-6274
10519a Frost Odessa F 365-3778
10519b★Mc Laughlin L 367-0341
10519½ Navetski Douglas D 364-7327
10521★Hanley Sean 365-3011
10521¼ Vacant
10523 Atkinson S 362-3188
10523¼★Williams Gary 364-5873
10525 Apartments
101 Vacant
102★Reynolds Jos 364-0730
103★Arube M E 365-4835
201★Faust P 364-1337
202★Le Breton T L 364-4362
203★Brock Doug 365-6412
204 Siani G 364-9615
10533★O'Keefe R 365-1656
★Burbank Roy 363-0125
10539★Wilson Art
10551★Riegel Mark ◎ 363-6349
NE 107TH ST INTERSECTS
10706 Jensen Phyllis A ◎
10709 Vacant
10714 Smith Bradley D 365-0337
10722 Kent
10723 Vacant
10730 Arns James ◎
10731 Huston Wm F ◎ 364-0188
10803 Forbing Robt W ◎ 364-7924
10804 Flynn Clarence W Jr ◎ 363-9693
10805★Forbing C L 367-2425
10808 Ratanasopa Peeranant ◎ 365-4283
Bryant Daniel J 367-4979
10813 Mc Bee Harry L ◎ 365-1564
10814 Shuman Sam ◎ 363-7451
10816★Briggs Douglas S ◎ 363-4277
10819 Schoen Bart 362-3895
10821 Daniel R Yarger Design & Contracting landscaping serv 363-5698
Yarger Danl R 365-3299
10822 Pettigrew Jas M 364-2638
Mecklenberg S J 363-1879
10829★Seaberg C R ◎ 367-2765
10837 Gordon Richd E ◎ 362-8116
10841★Froyd Jas ◎ 364-1230
10848★Ashley B 367-9098
NE NORTHGATE WAY INTERSECTS
11002 Meyer Mannow D ◎ 363-3135
11003 Vacant
11006 Ryan John H ◎ 363-6773
11009 Bradshaw
11010 Gorman Robt ◎ 364-6570
11025 Beasley Mike 363-9153
11028 Groves Dorothy Mrs ◎
11034 Sykora G W ◎ 364-3962
11051 Smith Millard A ◎ 363-8533
11244 Cummins William S 367-1281
★Stratton Keith A 363-3850
NE 113TH ST INTERSECTS
11307 Thorson Todd S ◎ 365-7238
11310 Frasier Wm A ◎ 363-7266
11313 Salvador Gil P
Gurtizs Rich D 364-7261
11321 Hill Kenneth D ◎ 363-2122
11327★Yim Honor W 365-9211
11331 Hystads Spraying Service tree spraying 362-5800
Byrd Richd E ◎ 363-2007

991

NE 115TH ST INTERSECTS
11504 Kenny Joseph F ◎ 363-6968
11507 Tomlinson Geo D ◎ 363-1756
11510 Herrity John M ◎ 363-9413
11512 Pym Elwyn A ◎ 363-8584
11515 Kollock J N ◎ 365-4273
11521 Vacant
11522 Thompson Models & Media Talent modeling sch & agcy 363-5555
Thompson James V Jr ◎ 362-1212
11526 Fountain Jay B ◎ 364-1966
11527 Amundson Marion E Mrs ◎ 362-3049
11532★News Norman L ◎ 363-8731
11533 Denend Howard O ◎ 367-7733
11538 Karlin Andrew ◎ 363-7371
11539 No Return
11544 Culver Ben C 363-8221
11545 Wubbens Marvin G ◎ 364-1242
11549 Ross C L ◎ 364-8046
11552 Isaac Thos J ◎ 362-6002
11556 Kjosness Danl M ◎ 362-6823
NE 117TH ST INTERSECTS
11701★Olson Eric ◎ 367-0217
11702★Walsh Brian ◎ 365-3403
11709★Hedreck Rich C
11715 Herdeck Richd C ◎
11721 Hinton Hugh F ◎ 363-0784
11728 Moon Sueman ◎ 365-5569
11729 Exline Dorothy J ◎ 363-0494
11731 Newcomb S 364-8193
11739 Gunderson Arnold G ◎ 363-0599
11740 Hawkinson Rodney D ◎
11745★Amble D ◎ 365-6963
11751 Tronsdal Donald ◎ 365-8477
11753 Wells Marshall C ◎ 363-3185
11754 No Return
NE 120TH ST INTERSECTS
12301 Mc Comb James E ◎ 364-0777
12311 Parks Randy 362-3802
12314 Mc Gough Jas H ◎ 363-9365
12317 Ryan Richd D ◎ 364-4972
12322 Peterson John E ◎
12325 Uhrich Victor F ◎ 364-8759
12329 Skinner Harold B ◎ 365-1653
12340 Milne Michl P ◎ 361-1153
12342 Linder Robt W ◎ 363-8998
12345 Sandell Vernon M 365-2731
12346 Magnuson Roy A ◎ 363-5433
12354 Williams Levi H ◎ 362-3439

260

NE 125TH ST INTERSECTS
12507 Powers Nellie Mrs ◎ 362-2148
12508 Robinson Juyne Mrs ◎ 364-2663
12513★Puenmunkhoug Jay 365-4325
★Helf Sumalee 365-4380
12514 Taylor Edwin K 362-1302
12519★Finigan
12520 Foster John A ◎ 363-8286
12528 Bell Lillian E Mrs ◎ 362-8271

278

25TH AV N E INTERSECTS
NE 140TH ST INTERSECTS
14003 Friend Denise A ◎ 364-9481
14012★Canfield Douglas ◎ 364-3947
14013 Ashcroft
14015 Mc Ghee Louis J ◎ 363-2448
14021★Burton Wayne ◎ 363-9463
14022 Lake City Soccer Club youth soccer 363-7600
14027 Werner Herman ◎ 363-1246
14033 Monson Steve I 364-8682
14034 Grimsrud Mildred E Mrs ◎ 362-7817
14039 Robinson Gordon J ◎ 367-8492
14040 Davis Olga Mrs ◎ 363-7472
14045 Altman Sharon K ◎ 367-2794
14046 Einfeld John ◎ 362-7915
14051 Vacant
14052 Parry Donald H ◎
14057 Lalonde James R ◎ 363-7299
14058 Demontigny Wm M
14061★Mendenhall S D ◎ 365-3206
14064★Uhlman Dan 367-7512
14069 Holmes Phillip
14070 O'Brien Frank J ◎ 362-8235
14072 Hawes Jack D ◎ 363-9998
14075 Yantis Wilma L Mrs ◎ 362-3156
14080 Bacon Jeanne M Mrs ◎
14081★Ikarman Brenda ◎ 367-9476
14089 Belcher Robt R ◎ 362-6731
NE 143D ST INTERSECTS
14302 Murphy T
14304 Randall Ernest D ◎ 362-1977
14305 Maitland M L 367-3690
14313 Finley Hazel G ◎ 362-6190
14321 Vacant
14322★Scibner J ◎
14327★Plaisted Jos ◎ 367-4360
14332 Larson Arth E 364-6148
14333 Lyle Norman C ◎ 364-1468
14337 Smidt Ernst ◎ 362-7202
14341 Brown Tom G
NE 145TH ST INTERSECTS

968

24TH AV NW —FROM THE INTERSECTION OF NW MARKET ST AND SHILSHOLE AV NW NORTH

ZIP CODE 98107
5300 Canal The restr 783-1964
5351 Pacific Fishermen Inc ship repra 784-2562
5415 Lunde Marine Electronics Inc electronic eng 789-3011
NW 54TH ST INTERSECTS
NW MARKET INTERSECTS
5809 Washington Welding Systems

32

NW MARKET ST INTERSECTS
5505 Scotty's Shell Service gas sta 782-1888
5511 Lynch Jack Stores Inc tv & appls 783-1234
5514 Santa's Warehouse seasonal ret 789-2051
NW 56TH ST INTERSECTS
5600 Eagles Hall 784-4390
Ballard Aerie No 172 Auxiliary (FOE) org-benevolent 784-4390
Eagles Club 782-1313
Scandinavian Fraternity Of America 782-1313
5601 Hawley Realty 782-6300
5603 Vacant
5605 Sanderson's Chiropractic Clinic 784-3000
Sanderson Steven D chiro 784-3000
5609 Ballard Office Supply ret sls 784-8814
5614 Mike's Ballard Texaco 784-1884
Ballard Radiator car repr 783-7667
5615 Chuck's Ballard Service gas sta 783-9900
NW 57TH ST INTERSECTS
5700 Fotomat film processing 782-6637
5711 Seattle Public Library (Ballard Br) 625-4926
NW 58TH INTERSECTS
5802 Ballard Dairy Drive-In 782-2966
5803 Herdlevar John E 789-5033
5805 Eby S 782-4195
5807 Salmon Bay Veterinary Hospital 789-8505
5807½ Hair Shaft The hair styling 784-7940
5809 Washington Welding Systems 783-2842
5810 Optometric Clinic Of Ballard 783-8410
West Lewis B Jr optom 783-8410
5811 Ter's Tavern 783-3756
5815 Style Art Beauty Salon 783-0666
5816 Bob's Ballard T V Service 783-1020
5818 Eleganza Beauty Salon 784-4381
5819 Vacant
NW 59TH ST INTERSECTS
5900 Windermere Real Estate 789-7700
5901 Case Lock & Key 784-2332
5903 Dee's Furniture Upholstery & Cleaning 789-6431
5904 Hermitage Builders 789-7467
5905 Mattson Saw Co 783-0363
5907 Ballard Furniture Refinishers 783-0707
5908 Vacant
5909 Canvas Company The retl canvas parts for boats 782-6667
5920 Viking Apartments
1★Christian Keith 784-0627
2 Huntington E C
3 Gove Louise E 784-0369
4 Repanich Ivan 783-8038
5 Mellor Hazel M 784-1763
6★Faulk P 783-7207
7★Collerhan R 782-8113
8★Sherwood H
9 Wick Ruth 789-0925
10 Montero Pelucio B 784-4540
NW 60TH ST INTERSECTS

34

NW 60TH ST INTERSECTS
6000 Klondike Apartments 782-2383
Bsmt Roberts Clarence E 784-0230
101 Sims James
102 Gold Mary A 783-4681
103 Andersen Elise B 784-3371
204 Mc Leod Julia F 784-3780
205 Soberg Ralph 789-0617
206 Johnson L A 783-3307
207★Quinn M 783-2488
308 Tran Jim 789-2882
309 Joy W J
310 Habostad Arne 782-2383
6001 Roy's Auto Repairs 784-1173
6011 Maxwell Apartments 782-5840
1★Kassing A
2 Hoppe Charles 783-7497
3 Priestly Gloria S
4★Cline K
5★Hogan J
6012★Mendenhall M L 782-8240
6015 Maxwell Apartments 782-5840
101 Hopkins Lial T 783-1201
102★Tester M
103 Fabatz J N
104 Vacant
105★Lively C
106 Harju Wm A 783-1512
107★Zipp David G 789-8759
108★Le Garde Edwin
201 Romero Daisy V
202★Black Sigrid 784-4384
203★Groeger C
204 Vacant
205 Trousdale Fred L
206★Wines S
207★Gress L
208★Powell Richd L 789-5847
6016★Cromarty M 784-2443
6016½ Flath D 782-9510
6018 Hobby Horse Corner antiques 789-1574
NW 61ST ST INTERSECTS
6100 Loyal Manor Apartments 784-6278
1 Johnson Fritz 783-4577
2 Ufford Irene M Mrs 784-3288
3 Boone S Fern Mrs 784-0201
4★Chamberlin E
5 Andrews Joe 782-0599
6 Welch L E 783-7760
7★Gajowniczek H
8★Smidl Elmer
9★Mc Lachlan B
10★Dons Maarten 784-0972
11 Hamberg Siri M 784-8281
12 Mc Nab Gertrude A Mrs 789-1094
14★Anderson Ole
15 Stangvik Inga E Mrs 784-1170
16 Ohmstede Harriett 784-4917
18★Barnes M J 789-4402
6107 Schleitweiler Amanda Mrs ◎ 784-6634
6110 Olympic View Apartments 784-8884
101 Mc Donald Charles 789-4653
102 Mc Cracken Richd S 782-5947
103★Sebastian Mary 789-9290
104 Dunning Maxine F 784-6209
105 Rogne H
106 Asbury Earl 783-1421
201 Viking A T 784-4097
202 Sorvik Olga ◎ 789-0636
203 Moser F L 784-8769
204 Phillips Mae H 783-1417
205★Manzi A 789-5620
206 Davis Wm W 784-7827
301 Randolph Helene Mrs 784-4060
302 Elowson Carl W 783-5066
303★Horstman P
304★Wynter H
305 Ketcia J A 789-1274
306 Olsen Harold 784-8884
6111 Ballard Seven-Eleven Store 789-3411
6200 Condo Six Thousand Two Hundred
101 Green
102 Cone Irene A 783-3860
103★Haynes N
104 Fraser M E 784-1353
201 Castagna C 788-9352
202 Beck Allen K 784-9832
203 Stillings P 784-3634
204★Waddell A 784-2655
301 Wissing Jeffrey S 784-3534
302 Kwapil D L 783-8187
303 Kwapil H M 783-8251
304 Heldt J 784-4507
NW 62D ST INTERSECTS
6201 Shirley Ann Court apts 782-1230
2 Vacant
2★Mc Farlane Jane 783-0060
3 Smith H 784-0549
4 Erickson Irene E 783-6107
5 Steensen T M 789-4247
6 Asbjornsen A Violet 782-7608
7 Kaul Francis L 782-7407
8 Vacant
9 Moen Nellie L Mrs 782-5263
10 Vacant
11★Baker H
12 English G
14★Tandstad A H
15★Dungan M K 783-9984
16 Vacant
17 Vacant
6209 Forsyth Apts (Annex)

Rent-a-Center

STEREO EQUIPMENT AND TELEVISIONS
2607 S. McCLELAN
TEL. 721-5488

Consult the CLASSIFIED LISTS of the DIRECTORY

If You Would Find What You Wish to Buy

Details For:	Year	Source	TP	Adjoining
24th Avenue NW	1986	R.L. Polk Co. Publishers	-	X

United Way OF KING COUNTY
107 Cherry Street, Seattle 98104
PHONE 447-3700
United Way OF KING COUNTY

NE 56TH ST—Contd
FREEWAY INTERSECTS
735★Collins Jos P 525-2213
736★Vogt Cindy D 525-9489
739 Vacant
740 Deiph Steven ◎ 524-3012
743 Grubb Dwight L ◎ 523-8174
746 Segerstrom Marie C Mrs ◎ 524-9076
747 Hull H M ◎ 524-0358
750 Wendt Paul D ◎ 527-1721
751 Vacant
752 Robins Donna M ◎ 524-1696
8TH AV NE INTERSECTS
808★Carreri D L ◎ 526-7289
812★Bohonus V L ◎
813 Coller Chris 527-1031
★Frederickson F A
816 Porter Elton ◎
817 Dymond Florence A Mrs ◎ 524-5077
820★Jardine Danl ◎ 522-1195
824 Tu Ichang ◎ 522-5204
827 Hankins Sandra ◎ 522-2919
828 Forstrom Linda Mrs ◎ 522-5895
829★Smith Robin 522-1079
832 Van Sickel Scott 525-7724
833 Lorbett Wm J ◎ 523-8232
836 Young Belinda K 527-8101
837 Huserik Fred D ◎ 522-1058
839 Woodmansee John R 524-4901
★Pleasants C 525-5825
840 Tinker Donald A 525-5287
843 Draper Don
844 Weathers Loy M Mrs ◎ 522-5443
847★Nyquist E L 523-2424
848 Janidlo G J ◎ 527-3018
851 Andrews G ◎ 524-1426
852 Sadis Lynda 525-7602
855 Pierce Rick ◎ 527-0560
856 Jake's Plumbing constr 527-0600
No Return

80

ROOSEVELT WAY NE INTERSECTS
11TH AV NE INTERSECTS
12TH AV NE INTERSECTS
1209 Vacant
1211★Clinky Gary
1213 Ortiz Richd 522-1105
1215 Vacant
1217★Torp Bonnie
1219★Everett John 523-9450
BROOKLYN AV NE INTERSECTS
1314 Sliga's Shop II (Addl Sp)
1319 Venn Conrad 525-3777
UNIVERSITY WAY INTERSECTS
1401 Jansen Gregg 523-4496
1403★Barrett James G 527-3243
1405★Jouber N T 523-9280
1405½ Vacant
1407★Miller Jeff
1407½ Vacant
1409★Stone Monica A 527-3565
1412★De Vore Anne I 525-5836
1414★Davick Pamela 524-8205
1416★Wellander Sean 524-5261
1418★Huck Irv A 523-2463
1420★Ostrom Brian 524-6368
15TH AV NE INTERSECTS
1514★King Julia M 522-1285
1515½ Vacant
16TH AV NE INTERSECTS

78

17TH AV NE INTERSECTS
1713★Johnson Lee 526-1299
1716★Kizer Vivian Mrs 527-4487
1717 Hamann Edgar W ◎ 522-6848
★Allen Barb 525-0592
1722★Carlson James G ◎ 523-1168
1724★Getchman Geoffrey 526-5522
1729 Kehl Richd 525-1928
NE RAVENNA BLVD INTERSECTS

116

40TH AV NE INTERSECTS
4003 Tillie Joseph ◎
4008 Stolz F M ◎ 527-1584
4011 Karon Jackie V ◎ 522-0481
4012 Bittner Nancy ◎ 525-1145
4015 Apostol Martha A ◎ 525-2119
4016★Connor Charles E 522-4437
4018 Aaker Cliff ◎ 523-7531
4021 Washburn J T 523-1930
4025 Kosche Paul W ◎ 523-3707
4026★Marshall A E ◎ 526-1095
4032★Marquis S L 526-8108
4033 Stokes Robt L ◎ 524-9488
4037 Vacant
4038 Lorell Madolin ◎ 525-1953
4044 Mayton Anne M 525-3503
4047 Figgins Brian ◎ 524-5597
4048 Morgan Kelly R ◎ 522-1265
4051 Coffelt Barbara J 523-8104
4054 Parks J Marie Mrs ◎ 523-7930
4057 Wyand B Taylor 525-3039
43D AV NE INTERSECTS
4302 Utting Charlotte M Mrs ◎ 522-7483
4303★Williams Robt F 522-5575
4312 Van Fredenberg Terry 524-2166
4313 Rosenperl David ◎ 523-9096
4316 Conner Charles ◎ 522-4437
4317 Vacant
4320 Lynley Alexis ◎ 524-8326
4324 Adams Louise E ◎ 522-0468
4325 Opheim Kent E ◎ 524-8026
4329 Kozik Elizabar I ◎ 523-8192
4330 Hackman Robt C ◎ 522-8581
4335 Mueller Lawrence E ◎ 524-2714
4336 Soderquist Evelyn I Mrs ◎ 523-8333
4339 Folsom Richd C ◎ 525-4819
4340★Fuller E V 524-9217
4346 Dranga Judith M ◎ 522-4374
4347 Stock L M 524-2050
4350 Vacant
4353 Olsen Norma M ◎ 523-8343
4356 Vacant

72

5602 Belob Anne S
57TH AV NE INTERSECTS
5701 Vance
5707 Prince Florence B Mrs ◎ 522-5850
5710 Mundt Maryelen Mrs 526-1846
5711 Hart Michl D ◎ 522-0916
5716 Slater Wm C ◎ 524-6162
5717 Smith James W ◎ 523-6167
5722★Mc Clirk Geo ◎
5723 Greif Frank V ◎ 525-1371
5730 No Return
5731 Schubiger Geroid ◎ 523-2629
5736 Naughton John F ◎ 524-7754
5737 Halleran Jay ◎ 523-3423
5742★Benonchi Phil 527-1425
5743 Staley Paul E Jr ◎ 522-2085
5747 West David ◎ 522-4556
5748 Brennan Mercy M Mrs ◎ 523-0064
5755★Bulger K
5763 Cohen Jack M ◎ 523-3405
59TH AV NE INTERSECTS

102

56TH ST NW —FROM 5600 1ST AV NW WEST

ZIP CODE 98107
106 No Return
109 Rodenberg Henry J ◎ 782-7065
110 Nygard Oskar ◎ 782-9009
113★Bloom Randy ◎ 782-8782
114 Pearson Curtis N ◎ 783-2259
117★Suttie Kathleen D 783-4733
118 Ohman Merle J ◎ 784-9479
124 Lewis Peter B ◎ 784-4624
128 Wylie Edw J ◎
130 Clovis Don ◎ 783-7446
134★Sherman R
153 Montgomery Hazel I
159 Vacant
161 Fitzpatrick Thos B ◎ 783-4921
165 Nyquist Mary A 789-6553
2D AV NW INTERSECTS
202 Johnson Herbert O ◎ 783-3044
203 Badham Roy F ◎ 783-4831
209 Knebel J D 782-5160
214 Marlow Richd & Associates designer 782-5446
Marlow Richd ◎ 784-2026
215 Dell Gene 783-9383
218 Birch Bonnie 782-2570
219 Birch B ◎
223 Mc Pherson Donald J ◎
228 Bowers Doug S ◎
229 Hansen Edwin A ◎ 783-5108
236 Taylor Thos W 782-8564
3D AV NW INTERSECTS

100

3D AV NW INTERSECTS
300 Covey Wm T ◎ 784-5947
304 Kane D 782-4247
312 Stewart Ronald J 789-3185
316 Guthridge Everett G ◎ 784-5332
4TH AV NW INTERSECTS
401 No Return
403 Bishop Matthew D 784-6137
411 Ferrell W E ◎ 783-7437
417 Allen Ronald ◎ 789-6583
5TH AV NW INTERSECTS
516 West Woodland Gospel Hall 783-1368
6TH AV NW INTERSECTS
609 No Return
612 Vacant
618 Kline Mildred L Mrs ◎ 784-3953
7TH AV NW INTERSECTS
711 Field Maurice ◎ 784-4983
717 Lundy Joseph W 789-1421
8TH AV NW INTERSECTS

36

8TH AV NW INTERSECTS
800 Lasky Helen N Mrs ◎ 783-5587
801 Vacant
804 Mc Bean Raymond A ◎ 782-6773
807 Andrew Brian ◎ 789-4295
808 Ivester Paul ◎ 783-1905
811 Bucher C
812 Thompson Louis B ◎ 783-6540
815 Mc Clory Evelyn J Mrs ◎ 783-6692
816★Hoffman Wm P 784-0136
819 Hansen Peter G ◎ 783-0949
820 No Return
823 Buchik Gary ◎ 784-4857
827 Kaiser Jack
828 Mc Clelland M A 789-7140
★Daly Denise 789-7140
831★Schulty Zacory R
832 Combs Jerry B ◎ 782-0791
835 Humphreys Hugh E ◎ 784-3687
836★Hoffman Carl
839 Shapiro Anthony D ◎ 783-1870
840 Delaney Dorothy J ◎ 783-6202
843 White Mary E 789-7228
Benites Joey 789-7228
844 Kokenos James 784-7228
847 Alton Miles S ◎ 783-6816
848 Blake Brad ◎ 789-4666
851 Aspholm Raymond W ◎ 783-0447
9TH AV NW INTERSECTS
902 Paulson Jean P Mrs ◎ 782-2495
903 Gardner Arth E ◎ 782-1129
908 Allen Lloyd D ◎ 782-2941
909 Tharp Kath H Mrs ◎ 782-3231
911 Mabe Lawrence L
912 Morrell Peter C ◎ 783-9981
913 No Return
915 Hatch Gloria 784-4059
916 Hansen Lorene H Mrs ◎
917 Pikal J 782-6145
919 Betzvog John M Jr ◎ 784-0732
922 Hanson Jennie M Mrs ◎ 782-6693
923 Pitts Olga E ◎ 783-8329
★Pitts Clifford ◎ 783-8329
928 Hansen Geraldine H ◎ 784-1239
929 Vacant
932 No Return
933★James Robt 783-8651
937 Sillanpaa Kauko ◎
938 Lee Marjorie M Mrs ◎ 784-5146
943 Ceis John W ◎ 782-4458
★Davidson Eva
946 Tran Nang ◎ 789-2062
11TH AV NW INTERSECTS
1102 Young Harold A ◎
1103 Barlish Robt E ◎ 784-6979
1106 Hanseth Marine Electronics equip & sup 783-7560
Hanseth Sig ◎ 783-7560
1107 Apartments
1 Ringold Mary Jo 783-0564
2★Mc Kechnie Laurie
4 Hannick Mary C 782-5837
5★Schlagel Woolgang 782-4791
1111 Apartments
1★Cook Wm
2 Davis Gerald
3★Williams Leatrice 782-4942
4 Vacant
5★Geeple J W
6★Olson Ryamond C 784-7539
7 Beaurain Leola C 784-4261
8 Williams Kenneth 784-7704
1112 Leding Leif ◎ 783-9464
1116★Eller Thos F 782-0572
1117★Urbaniak A
1119 Berggren P F 362-4260
1121★Dalisky D K 784-1321
1122 Mc Gonagle A Sue ◎ 782-6293
1123★Shannon Sarah
1123½ Neupert Dave H 789-3831
1125 Gasperetti S M 784-6659
1126 Mace T
1127★Miller Bruce 782-6517
1131★Jensen Mary
1132★Gross D
1133★Cook Margt L 789-5405
1136 Morrissey Joyce D 783-2812
1137 Vacant
1138 Truong Tu 789-2045
1139★Salo S 789-4396
1141★Braun Tom 784-9241
1143 Faringer Mary
1144 No Return
1145 Arrowsmith Jonathan
1146★Campbell Jim
1147 Frazier Steph
Vacant
1148★Bixyrnes Tom 784-6023
14TH AV NW INTERSECTS
1400 Ballard Market The gro 783-7922
1424 Dimensions Hair Fashions For Men & Women 784-7997
1426 House Of Brooks beauty shop 783-8600
1428 Ballard Sewing & Vaccum 782-9400
1430 Kwik Kopy Printing 789-4645
1445 Office Building
SUITES
101 Greenwood & Co cpa 782-1767
108 Galilaean Halce Inc ship brokers 783-3121

32

15TH AV NW INTERSECTS
1522★Novak Mark E 789-5957
1522½ Vacant
1526 Wee Care Daycare Of Seattle 782-4630
1532 Johnson Melba M Mrs ◎
17TH AV NW INTERSECTS
1700 Ballard Dental Arts Building 783-0401
Lien Calvin L dentist 782-0600
Jones Perry J III dentist 784-0343
O'Leary Jeremiah J dentist 783-0400
Spoor Rhys dentist 782-0600
1707 Yaldok Leo S acct 784-2550
1709 Gregory Michl L 784-1824
1711 Adams M Janine Mrs 782-0821
1713★Salo Larry J 784-2735
1715 Henderson E R 784-0746
1717 Carr E ◎
1718 Forum Building The
B Iverson Archie & Co inv consit 782-7600
B Iverson Construction Co genl contr 782-7600
Treece Richdale Malone & Corning lwyrs 789-2111
Lott Lee E cpa 783-1938
Treece Thos M lwyr 789-2111
Richdale David A lwyr 789-2111
Malone Thos W lwyr 789-2111
Corning Nicholas F lwyr 789-2111
Quigley Mark A lwyr 789-2111
Schoener Mark R lwyr 789-2111
Kohn Gary lwyr
Tegland Karl lwyr 789-2111
Kenworthy Lise lwyr 789-2111
A T M C Inc world shipper 789-2040
B Foss Skip Et Al morgage broker 782-7600
1723 Apartments
1★Kelley J A
2 Bear U 789-4236
3★Patron K
4 Rousu Wayne A 783-7641
5★Barrett Richd
6★Nydahl W A
7★Hoyla Honorato 789-6873
8★Waldron Susan E
1727 Apartments
★Barrere K 783-7542
1730 Apartments
1 Vacant
2 Lawson P E 784-4975
3 Vacant
4★Mills Christopher 783-6806
5★Mc Master D 783-9651
1733 Apartments
1★Goldsmith J
2 Vacant
3 Vacant
4 Christian Arlene F 783-3984
1736★Reynolds Robt J 784-2039
1737★Gamble Kathleen 784-0920
1738 Vacant
1742 Apartments
101 Hawkins Wm B 789-3691
102 Vacant
201★Alberg Norm 789-1030
202 Sebastian K 789-3378
301 Vacant
302★Anderson Robt L 789-4065
1748 Melanson Wm Mrs ◎ 782-2474
1750 Saulewicz Anthony C 784-5398
1753 Brooks Apartments 789-4337
1 Woods Philip S 789-4337
2★Mc Gregory Mary
3 Peterson Patk
4★Fitzpatric Chris W 784-5764
5 Pringle Betty M 789-1944
6★Hancock Steve
1754 Tjarnberg Thos N dentist 782-6317
Munk Alan M dentist 782-3060
1756 Salon Fifty-Six beauty salon 789-5690
1760 Nordic Professional Building 784-6050
Gregerson Leif C dentist 784-6050
1762 Kimble Gerald N dentist 783-4373
1764 Kerch Lotchie M phys 782-7300
1765★Stewart H
1766 Long Gene F dentist 872-2662
1767 Vacant
1768 Stone Lawrence R dentist 784-5006
1769 Vacant
1771 Rossman Hortensia 782-4202
20TH AV NW INTERSECTS
2008 Williams Heating Oils & Service Inc fuel oil 783-8081
Farmers Insurance Group 782-8552
2010 Ballard Radio & TV 784-3840
2012 Accel Cash Mach (Bank Serv)
2026 Seattle First National Bank (Drive In)
2031 Nielsen Bros Carpet Inc whol 783-3040
2034 Family Yarn & Needlecraft (Addl Sp)
2036 Family Yarn & Needlecraft 783-3322
Family Frame Shop framing-needlecraft-pictures 783-3322
2054 Rainier National Bank (Ballard Ofc) 621-4934
22D AV NW INTERSECTS
2224 Ballard Vision Center optom 783-2424
Thompson Roger P optom 783-2424
2226½ Apartments
1★Johnson Carol A
2★Lawson T
3★Dragila Michl 782-0665
2244 Vacant
2246 Under Constn
4 Kelley Wilma Mrs
24TH AV NW INTERSECTS

4

24TH AV NW INTERSECTS
2412 Parking Lot
2414 Nesmith F L 782-2678
2416★Olsen Ralph
2416½ No Return
2418 Roberts Mary
2418½ Ireton Ann
2420 Allebach Robt E 789-5135
2422 Dragland T G ◎ 784-2346
2428 Vacant
Bsmt Haug Robt ◎ 789-3620

City Wide Delivery
GARLAND FLORIS INC.
1019 S. Jackson (98104
TEL. 323-187

Details For:	Year	Source	TP	Adjoining
NW 56th Street	1986	R.L. Polk Co. Publishers	-	X

NW MARKET ST—Contd

2212 Crown Book No 461 ret sls books 782-5472
2213 Market Place The Rooms
IRREGULAR NUMBERING
100 Best Regards (Side Entrance)
103 Time Traveler antiques 789-2452
105 Time Traveler (Addl Sp)
106 Ballard Computer Inc (Ofc Sp) 782-8591
101 U S Post Office (Ballard Br) 783-9728
203 Cafe Periwinkles restr 783-3373
102 Aunties Attic antiques
204 Kairos Inc publ 789-7615
204 Kairos Gallery art 789-7615
204 Northwest Foundation Course In Miracles 789-7615
2214 Berry's Shoes 784-6177
2215 Vacant
2217 Culpepper's restr 784-5400
2218 Frame It Ltd picture frame 784-2544
2220a Volume Shoe Source ret sls 789-2221
2220b American Eagles Inc hobby whol sup 782-8448
2221 Weber Kathleen lwyr 783-7361
Sterling Seafood Inc (Ofc Sp)
Larsen Brothers Danish Bakery (Genl Ofc) 789-4654
2223a Ballard Bible Store religion sup 784-2732
2225 Little T's Treasures & Tylers Toys 784-3060
2232 Under Consta
2236 Vacant
2238 Andrew's Hallmark 783-0088
2240 Joslyn's Inc clo 784-2442
2242 Diafos Huffman Randall & Associates design consits 789-3970
2244 Art Works studio 784-2545
Andrews Fred L 784-2545
2246 Ballard Variety Donut Shop 782-9995
2248 Johnsen's Scandinavian Foods Inc deli 783-8283
BALLARD AV NW INTERSECTS
2301 Scandies restr 783-5080
2303 Little Ole Cone Maker (stge) 784-7084
2305 Household Finance Corp Of Seattle (Ballard Br) 782-0520
2307 Cobblestone Styling Salon 789-2126
2309 City Community Service Center 625-5035
2311 Fashion Beauty Salon 782-5060
Ferguson Gerri hairdrsr 782-9424
2313 Vacant
2313½ Ballard Fish & Oyster Inc dlrs-ret 789-2500
2314 Bender's Creative Jewelers 784-3298
2317 Craven Insurance Inc 784-7200
2318 Lewis Apparel women's clo 782-6111
2319 Azteca Restaurant 782-7079
2320 Norway Knits imported yarn 782-5775
2322 Kitchen 'n Things 784-8717
2324 Kitchen N Things (Addl Sp)
2325 Blecha Jerry Realty 784-1269
24TH AV NW INTERSECTS

24TH AV NW INTERSECTS
2401 Lunde Electric Co Inc contrs 783-6800
Lunde Marine Electronics Inc 783-6800
2403 Lunde Electric (Addl Sp)
2405 Market Plaza Building ROOMS
200 Alexander Group The coml real est 788-7424
203 Rapp Hydema Inc sls & serv hydraulics 784-3447
204 Strand Kristine Mrs
205★Ferkingsad Gundliev
206 Callaham J O
Sabor Marine eng sls & serv
301 Vacant
302 S W Diesel Gulf diesel eng sls 789-8383
303 Sifford Donna
304★Birkland Arne 783-8469
305 Haugland Arth 784-4198
306 Hydra Pacific Inc mfr rep 783-1312
306 Kittinger Roger W 783-1312
306 Kitko mfr rep 783-1312
2409 Lunde Electric (Addl Sp)
2412 Jacobsen Boats & Motors Inc 789-7474
2417 Allied Van Lines Inc movers 782-6500
Ballard Transfer Co Of Washington Inc 782-6500
2419 Kleen Klinic self serv lndry & dry cln 784-2050
2423 Roger Enterprises Inc child's clo mfrs 789-0255
2425 Inflatable Boats Works The dlrs 789-7410
2428 Jacobsen Boats & Motors Inc (Addl Sp)
Lunde Elec (Addl Sp)
2429 State Farm Insurance Companies 784-6560
2431 A Rain Company rubber prods-ret 782-0270
Words & Things typ mail list flyer & bkpg 783-0484
2433 A Rain Co (Addl Sp)
2436 Washington State Liquor Control Bd (Store No 22) 784-3460
2437 Olson Oliver W & Associates real est 783-0300
Olson Oliver W archt 783-0300
2440 Precision Plumbing repr 782-3922
2442 Postal & Packaging Store mail & package sup 789-2442
2444 Drake & Mc Donald Co (Addl Sp)
2446 Drake & Mc Donald Co matl handling equip 782-6200
2448 Drake And Mc Donald Co (Addl Sp)
26TH AV NW INTERSECTS
2600 Limback Lumber Co ret 782-3487
2601 Fenpro Inc metal fabricator 789-2800
2607 Fenpro (Addl Sp)
2609 Fenpro (Addl Sp)
2611 Penryn Inc 782-8679
2622 Blazes Broiler restr 789-0100
2633 Fenpro (Whse)
2643 Fenpro (SHOP)
2654 Arnolds N W Deli gro & gas 784-1471
28TH AV NW INTERSECTS
2801 Fentron Building Products Inc 782-2000
2804 Kefauver's Ballard Locks Super Foods Inc gro 784-5751
Market Street Seafood 782-1632
2812 Ballard Post No 3063 (VFW) org 782-9603
2830 Sloop Tavern 782-3330
2832 Sloop Tavern (Addl Sp)
2834 Boat Electric Company mobile-marine sys distr 784-5908
2852 Neal's Automotive repr 782-3439
2853 Taco Time Shilshole restr 789-2344
2856 Lortone Inc lapidary equip mfg 789-3100
30TH AV NW INTERSECTS
3000 Hair & Rays hair styling & tanning 784-2041
3002 North Pacific Fisheries Development Inc fishing consultants 783-8975
3004 Lockhaven Apartments 783-3003
1 Croke Hazel M
2 Townsend Gilbert
3 Schule Wm E 789-0966
4 Ursin Dora 783-1147
5 Beasley R Glen 784-1753
6★Rose Joyce
3005 Apartments
Lock Vista Apartments
7★Ballinger Wesley
101★Harvey J
102 Ardie Louis
103 Anderson Paul 783-9674
104★Johnson H 784-9166
105 Larsen Lester P 783-6216
106 Strehlau A
107★Hutton M 789-3756
108 Brums C Scott 782-2882
109★Ely Robt 784-7711
110★Reaves J 783-9112
111★Sykes K
112 Parson B
113 Colby Goldie M Mrs 784-4332
114★Dipietro G 783-1668
201★Graf Michelle 783-7503
202★Baker R M 783-5724
203★Marth P
204★Gould Berry R 789-8255
205 Venske G
206★Kunze Beckie J 782-4127
207★Anderson Carla 783-8219
208 Wisdom Alice R Mrs 783-1093
209 Benson I
210★Forsman R
211★George C
212 Baker V J 784-8678
213★Poon V 784-5134
214 Berget E S 784-7639
301★Dalton L 783-3422
302★Youtsey P 782-3170
303★Masters J
304★Bucklin Joseph 789-6013
305★Ames Erin 783-9225
306★Young Mitchell 789-6282
307★Ellsworth C
308 Edeen Greg 789-6792
309★Scheerens J 783-4983
310★Mc Elroy Paul E 783-4205
311★Bagby B 789-6452
312★Kavican Steph 782-5199
313 Engen Willard 783-4937
314★Hanson Vera 784-5468
3006 Lockhaven Apartments
1 Lervold Kristine A 784-9578
2 Babcock H 782-4296
3 Doyle Teresa 782-8424
4 Rude Gail Mrs
5 Swanson Dale P 783-6143
6 Eckley S L 783-4117
3008 Lockhaven Apartments
1 Johnsen Wes W 782-1848
2 Pheun John 784-2720
3 Lund Erling 782-6058
4 Hjelm L
5★Ballasiotes Diane 789-3554
6 Christensen Bonnie 784-6553
3010 Lockhaven Apartments
1 Doolittle Allen M 784-2164
2 Upton Agnes 783-8678
3★Dau Paul
4 Olsen Margt T 783-5304
5★Creager Nancy J 783-7655
6★Stegenga James 789-7330
3012 Lockhaven Apartments
1★Kossalter Ann 783-1160
2 Ball Dorothy 783-8214
3 Kraus Edwin P
4 Mechling Ruby M
5★Tronson Edgar Jr
6 Nilsen Rachel 782-7718
3014 Lockhaven Apartments
1 Natsuhara J
2★Waters Beverly
3 Burrington Mildred M 789-7673
4 Hugg Alfred E 783-5553
5 Bartkowski Ben 783-5803
6 Day Donna R 789-0833
3015 Lock Vista Apartments
6 Arechavala Peggy 784-9046
101 Gross Lydia Mrs 784-7893
102★Lewis Lawr A
103 Dobrinz Martha E 783-6056
104 Vacant
105★King J 782-3012
106 Bowman Henry W 782-6805
107★Fleshman Jennifer
108 Devorse L
109 Johnson Cece A 784-7425
110★Elvert C 784-1397
111★Miller Thos R 782-4283
112★Baxter Larry 789-6568
113★Spangler Irene Mrs 782-1306
114★Kramer Kathleen 782-4088
115 Powers Eleanor J 782-1745
116★Knowles Margt M Mrs 784-8701
117 Summers Faye Mrs 783-1296
118 Benson Astrid V Mrs 784-4362
201 Andrews Alan L 789-4283
202★Mackie S
203★Miller B 789-2268
204★Kangas Mathew 789-1854
205 Morris B 782-0293
206 Fowler V 782-4820
207★Langlot Loretta
208 Neff Isabella C Mrs 789-1849
209 Price E
210★Mathisen Arne 789-4842
211★Hammock Kenneth 789-4241
212★Olson H
213★Nelson G 784-0695
214★Pynter Rebecca
215★Miller Philip H 789-7804
216 Nelson Norman C 782-4505
217 Redfern S J 789-3262
218★Giberson Diane
301★Peterson M 782-9105
302 Owen Elsie M 782-0851
303★Langus Olga 783-4572
304★Reyner Greg 784-3854
305 Riley Bill 784-3086
306★Unwawich Ronald 789-5105
307 Rootvik Anna Mrs 783-6062
308★Smigaj L L 789-2695
309★Quick D 783-0645
310★Weekley Beverly 782-4508
311 Rohde Agnes L 782-4573
312★Evans Scott 783-3076
313★Ritter Jessie
314★Sage B L 783-4664
315★Johansen M 784-0066
316★Doyle Jerry
317★Delaney Ed 783-1765
318 Hicken Dorothy 789-1751
3020 Lockhaven Apartments 783-3003
1 Lockhaven Apts (Ofc) 783-3003
2★Reddell Sam
3 Kippen Jean 783-6442
4 Carlson Les F 783-8581
5★Fisher Peter 782-8911
6 Casey Ellen M 784-4701
7 Mc Cann Marian M 783-3564
3024 Lockhaven Apartments 783-3003
1★Mross Barbara 782-3312
2★Morris Clifford 784-3126
3★Kohlmeier Nona P 782-7603
4★Burell Ernest P 782-0740
5★Torgerson J M 783-8555
6★Haggbloom Paul R 782-8110
3025 Lock Vista Apts (Rental Ofc) 784-5797
3026 Lockhaven Apartments
1★Viken Marie Mrs 784-4527
2 Therkelsen Pearl Mrs 782-4368
3 Anderson Ida Mrs 783-1149
4 Wood A R Mrs 784-8599
5 Jewett Barbara 789-4181
6 Cowe Andrew C 783-7835
3028 Lockhaven Apartments
1 Warnek T K 789-4235
2 Jorgenson L A 782-5886
3★Banaji Mahzarin 789-6808
4★Hetzel Robt L
5 Egan Debrah A
6 Woolstenhuime Karen 783-2073
3032 Lockhaven Apartments
1 Anderson Jeff 783-7739
2★Ostboye Ruth M Mrs 783-5328
3★Hartman L A 784-6694
4 Pemberton Lili 783-8713
5 Murray Shirley M Mrs 789-0413
6 Kragseth John P 782-0093
7 Reinhardt James B 783-5247
3037 Lock Vista Apartments 784-5797
6★Gage Gary
101 Carter Ronald F 782-6476
102★Anakwell John 783-1789
103★Stowe Kelly J 789-7245
104★Mitt Mike
105 Pendell M E 784-6777
106 Doak Wm B 782-5721
107★Arger Dennis
108 Dickerson Lawrence 783-9936
109★Lane Nancy 789-4203
110★Ford Janice
111 Young I
112★Hardin Jack H 784-4360
113 De Laney Pearl V 789-3322
114★Reed Tom 782-2938
115 Opheim John 782-4496
116★Owen Kaycee S 784-0605
117 Schmidt J
118★Singer David
201★Kruckman Jeff
202★Keating Michi
203★Heinrick Don 783-1290
204★Payne Janice C 782-6556
205 Sorrentino Wilma M 784-1215
206★Murphy Lewis C 782-7231
207 Vacant
208★Barr Donna 789-6955
209★Roush Sharon
210★Wine Beckie
211★Callagher Roy
212★Zook Jim 783-6457
213 Mulford Thelma H 784-7833
214 Rosand Myrtle 782-8944
215★Mangold Sonya
216 Johansen Marjorie L Mrs 789-1910
217 Hallberg Albert W 783-5774
218★Morton Joseph
301★Willard Ria 783-3641
302★Madison Shannon
303 Abbot Ann Mrs 782-7761
304★Ross Charlene E 783-6099
305★Sanders Ethel 783-0722
306★Murad Fred 782-3468
307★Frost Norman
308 Walker David B 784-0194
309★Mahan Deb J 783-9545
310 Hasper Ester Mrs 784-6872
311 Wold Alma Mrs 789-6941
312 Boettcher Edith A 783-7392
313★Abston Michl A 789-6619
314 Toulouse Mary E 782-9008
315 Scott Inez A Mrs 782-0012
316 Eilertsen Hanna Mrs 784-8655
317★Sorand Dale
318★Thomas Dan 789-5051
3038 Lockhaven Apartments
1 Vacant
2★Street James A 782-8149
3 Bassett Pearl 784-3506
4★Pace R N
5★Denchfield Eliz 789-6259
6★Garcia Edw
3040 Vacant
3044 Lockhaven Apartments
1★Floyd Gladys L Mrs 789-3521
2 Hawley Gladys H Ms 789-2854
3 Sandvik Martha 782-0168
4 Walters E T 783-4962
5★Brown Sharon
6 Gale C C 784-9943
3048 Lockhaven Apartments
1 Breese Louis Mrs 782-4798
2★Rogers L M
3★Hansen M C
4 Carlson Charles H 782-5404
5 Wren Michl L 783-3607
6 Holte Esther H 782-5395
3049 Lock Vista Apartments 784-5797
9★Tracht Robt D 789-8165
101★Haley A J C
102 Howard Geo W 789-4589
103 Herfendal Melvin G 789-4650
104 Chase Dani 784-3689
105★Percival Mae L 789-4631
106 Melgard Agnes 783-4944
107 Perez Alberta A
109 Mc Gaffey L
110★Swartz Stanley
111 Zuppe L Mrs 784-9467
112★Selfridge Georgia
201★Drucie Floyd 782-8174
202★Meskimen Betty 783-6271
203 Hersey Lill 783-1621
204★Shayler Suzan 783-8368
205★Harris Robt
206★Dale Geo
207 Tullo Mildred H 782-0815
208 Howick Oswald D 784-0693
209★El-Atrash Faisel
210★Kramer Earl 789-0156
211★Bond Estella
212★Mickalonis Mike
301 Danzer Kenneth 783-6531
302 Eidsness I Raymond 784-7481
303★Schneider Roy
304★Ross Lynn
305 Brika Nina 83-1123
306 Cook Prudence
307 Squire Arene 784-4173

Seattle: 3525 Stone Way N., 633-4200 Open Tues. Night Til
Bellevue: 200 105th NE, 454-3093 Open Wed. Night Til
Home Decorating Center

24TH AV NE–Contd
14072 Hawes Jack D ◉ 363-9998
14075 Yantis Wilma L Mrs ◉ 362-3156
14080 Chung Kwan ◉ 367-1434
14081★Jacobson Kenneth ◉ 361-8485
14089 Belcher Robt R ◉ 362-6731
NE 143D ST INTERSECTS
14304 Randall Ernest D ◉ 365-1977
14305 Maitland M L 367-3690
14312 Young Bradley ◉ 363-9302
14313 Finley Hazel G ◉ 362-6190
14321 Fowler Brad
14322★Hansen Carey 361-0770
14327★Shaw Robt 365-3328
14332 Larson Betty J Mrs ◉ 364-6148
14333 Lyle Norman C ◉ 364-1468
14337 Smidt Ernst ◉ 362-7202
14341 Brown Tom G ◉
NE 145TH ST INTERSECTS

968

24TH AV NW –FROM THE INTERSECTION OF NW MARKET ST AND SHILSHOLE AV NW NORTH

ZIP CODE 98107
5300 Canal The restr 783-1964
5351 Pacific Fishermen Inc ship reprs 784-2562
5415 Lunde Marine Electronics Inc eng 789-3011
NW 54TH ST INTERSECTS

32

NW MARKET ST INTERSECTS
5505 Market Street Texaco gas sta 782-1888
5514 Crafts Etc 783-8512
NW 56TH ST INTERSECTS
5600 Eagles Hall 784-4390
Ballard Aerie No 172 Auxiliary (FOE) org-benevolent 784-4390
Eagles Club 782-1313
Scandinavian Fraternity Of America 782-1313
5601 Hawley Realty 782-6300
5603 Sound Massage Clinic 784-3000
5605 Sanderson's Chiropractic Clinic 784-3000
Sanderson Steven D chiro 784-3000
Miller John S chiro 784-3000
5609 Ballard Office Supply ret sls 784-8814
5614 Roger's Ballard Texaco gas sta 784-1884
5615 Vacant
NW 57TH ST INTERSECTS
5711 City Public Library (Ballard Br) 625-4926
NW 58TH INTERSECTS
5802 Ballard Dairy Drive-In 782-2966
5803★Story C
5805★Rapp Bob 781-9240
5807 Salmon Bay Veterinary Hospital 789-8505
5807½ Vacant
5809 Hair Shaft The 784-7940
5810 Potters House Christian Center The 781-0730
5811 Tor's Tavern 783-3756
5815 Style Art Beauty Salon 783-0666
5816 Bob's Ballard T V Service 783-1020
5818 Eleganza Beauty Salon 784-4381
5819 Lotus Flower Shop 783-9543
NW 59TH ST INTERSECTS
5900 Windermere Real Estate 789-7700
5901 Case Lock & Key 784-2332
5903 Vance Design & Associates 782-0250
5904 Windemere Real Estate (Addl Sp)
5905 Vacant
5907 Ballard Furniture Refinishers 783-0707
5908 Windemere Real Estate (Addl Sp)
5909 Ballard Furntiure Refinishers (Addl Sp)
5920 Viking Apartments 783-5371
1★Thornton L M 783-5371
2★Cooper D K 783-7091
3★Lebeck G M
4 Repanich IVAN 783-8038
5★Vasquez Walberto
6 Faulk J R
7★Jackson David R 789-9572
8 Bennet Bonnie
9 Wick Ruth 789-0925
10 Montero Pelucio B 784-4540

34

NW 60TH ST INTERSECTS
6000 Klondike Apartments 782-2383
Bsmt Roberts Clarence E 784-0230
101 No Return
102 Gold Mary A 783-4681
103★Goddard C
204★Pedersen E M 784-3780
205★Johnson C H
206 Johnson L A 783-3307
207 Quinn M 783-2488
308 Tran Jim 789-2882
309 Joy W J
310 Habostad Arne 782-2383
6001 Roy's Auto Repairs 784-1173
6011 Maxwell Apartments 782-5840
1★Nause Don E 784-7443
2 Hoppe Charles 783-7497
3 Priestly Gloria S
4 Hutchison G
5 Brock R
6012 Mendenhall M L 782-8240
6015 Maxwell Apartments 782-5840
101 Hopkins Lial T 783-1201
102 Tester M
103 Fabatz J N
104★Kent Don 783-2604
105 Lively C
106 Harju Wm A 783-1512
107★Slagle A 789-3791
108 Le Garde Edwin
201 Romero Daisy V
202 No Return
203 Groeger Chas 783-3471
204 Vacant
205★Dalan Ken D 782-7104
206★Mc Cann E 784-1228
207 Smith M J 783-2866
208★Alexander S R 783-0953
6016 Clements Sheryle J 784-7927
6016½★Billing A T
6018 All Area Service 782-1512
NW 61ST ST INTERSECTS
6100 Loyal Manor Apartments 784-6278
1 Johnson Fritz 783-4577
2 Ufford Irene M Mrs 784-3288
3 Boone S Fern Mrs 784-0201
4 Chamberlin E
5 Andrews Joe 782-0599
6 Welch L E 783-7760
7★Hested Connie 789-3610
8 Smidl Elmer
9 Mc Lachlan B
10 Dons Maarten 784-0972
11 Hamberg Siri M 784-8281
12 Mc Nab Gertrude A Mrs 789-1094
14★Parker L
15★Kinney Mike 781-0679
16 Ohmstede Harriett 784-4917
17★Offord D F
18 Barnes M J 789-4402
19★Wick David 789-9767
6107 Schleitweiler Amanda Mrs ◉ 784-6634
6110 Olympic View Apartments 784-8884
101 Mc Donald Charles 789-4653
102 Mc Cracken Richd S 782-5947
103 Sebastian Mary 789-9290
104 Dunning Maxine F 784-6209
105 Rogne H
106 Asbury Earl 783-1421
201 Viking A T 784-4097
202 Sorvik Olga ◉ 789-0636
203 Moser F L 784-8769
204 Phillips Mae H 783-1417
205 Manzi A 789-5620
206 Davis Wm W 784-7827
301★Hudson Evan 789-6453
302★Tollefson O L 783-5066
303 Horstman P
304 Wynter H
305 Ketola J A 789-1274
306 Hansen K B 784-3911
6111 Ballard Seven-Eleven Store 789-3411
6200 Condo Six Thousand Two Hundred
101 Green H P
102 Cone Irene A 783-3860
103★Olson Paul A 781-0109
104 Fraser M E 784-1353
201★Pedersen T G
202 Beck Allen K 784-9832
203 Stillings P 784-3634
204 Waddell A 784-2655
301 Wissing Jeffrey S 784-3534
302 Kwapil D L 783-8187
303 Kwapil H M 783-8251
304 Heidt J 784-4507
NW 62D ST INTERSECTS
6201 Shirley Ann Court apts 782-1230
1★Hjort Alfred
2 Mc Farlane Jane 783-0060
3★Mejia G
4 Erickson Irene E 783-8107
5★Smith A D 782-9540
6 Asbjornsen A Violet 782-7608
7 Kaul Francis L 782-7407
8★Hochwalt J 783-5635
9★Fidler David
10★Ellison D
11★Sienes Aastaug
12★Santinelli D
14 Tandstad A H
15 Dungan M K 783-9984
16 Nelson Nels J 784-4011
17★Flaherty P S
6209 Forsyth Apts (Annex)
1★Hodgson J
2★La Valley L
3★Bannon D
4★Bepler M
5★Aakervik D
6★Abston H G
6209a★Rao Murali 783-6658
6209b★Mayer J R
6214 Vacant
6216 Vacant
6218 Vacant
NW 63D ST INTERSECTS
6301 Duke's Copper Gate Tavern 789-9946
6305 E-Z Wash Laundry 784-1830
6307 Vacant
6308 Juliana Apts
1 Germain Hazel E 789-3913
2★Olson L
3★Stefanski C M 781-1306
4★Veitz C 783-9039
5★Dale K
6★Mc Kenzie Maile 784-1182
101★Stevens C
102★Novitski A
103 Anderson J K 783-3897
104★Bromen W
105 Ross C Mrs 782-3066
106★Tokhchukov Z 782-9467
107★Reade G
8TREET CONTINUED
6309 Simple Signman 782-2727
6311 Vacant
6316★Allen A F 783-0456
6319 Friedel Carol A dentist 784-7171
Powell Ginger dentist 783-2262
6319½ Apartments
1★Ranahan G N
2★Ward Becky 781-1033
NW 64TH ST INTERSECTS
6401 Norseman Apartments The 789-0388
101★Holm Peggy 784-8914
102 Swanson Ina T Mrs 789-3920
103 Foderaro Joe 789-1586
104 Jacobsen Elenore 784-5169
105 Vatnsdal Ethel 783-4834
201 Raymann H
202 Manley Edna L 784-1476
203★Cook B L
204★Bissett L 784-4033
205 Tanner S I 783-9923
301★Loomis Sharman D Mrs 784-8521
302★Somes B
303★Folk B
304 Weflen Signe C 783-1175
305 Carlisle O F
6404 Larry's Viking Tavern 784-3662
6410★Di Michele K N ◉ 789-6742
6412 Posi Flex Roofing Inc (Ofc Sp) 789-0082
6418 Ballard Radiator auto repr 783-7667
6420 B & J Auto Repair 783-1916

42

NW 65TH ST INTERSECTS
ZIP CODE 98117
6500 Vacant
6501 Apartments
101 Parry Fred C 789-3922
102★Tangmo Arth 781-1568
103 Wakefield C 783-3458
104 Waters M 789-4725
201 Persson I E 783-3250
202 Larson G
203 Chapman J I 782-2997
204 Akers L K
301 Bond Hazel I Mrs 789-5717
302 Steinsvik E 789-3570
303 Johnson Dorothy 782-7521
304 Keller Robt I 783-4805
6511 Apartments
1 Jarman T J 789-5843
2 Johnson Marvin 789-6856
3★Castro Florence 784-2533
4 Lawrence David B 782-2105
5 Wesche S 782-1974
6 Moir Randi 784-6224
7 Vacant
6513 Salmon Bay Condominium 789-1128
1 Stead Irene Mrs ◉ 789-1128
2 Larsen Olav 782-9033
3 Johnson Evelyn M Mrs ◉ 784-7059
4 Collins Barney ◉ 789-3526
5★Minor Mark 781-1640
6516 Phinney Ridge Realty Co 783-9200
6520 Libby Manor Apartments 784-1556
101 Strecker Eliz D 784-6792
102 Kisbye Ingeborg 783-0927
103 Pennington L
201★Dixon D C Mrs 782-7727
202 Michelson Gladys O 782-8927
203 Vacant
301 Tiemeyer Jack 784-1556
302 Weber Ruth E 783-3157
303★Hagen IVA M Mrs 784-0415
6522 Hahn Rebecca 783-7973
6523 Langvold Emma ◉ 782-0137
6524 Hernandez Francisco 784-0701
6524½★Hermes Duke 783-7296
6525-1 Suddeth Edrie A 782-5921
6525-2 Addison Marie 789-6488
6525-3★Lynes G 783-5745
6527 Apartments
1 Wehde Coral 784-0790
2 Puchlou B
3 Welch M O 784-3871
4 Doster A M Mrs 782-0237
5 Wells Roberta 784-5952
6 Mc Cullough J 784-2541
7★Nelson Linda
6529 Sliffe Apartments 784-7573
1 Harrington E R
2 Sliffe Lester E 784-7573
3 Twash Sharon W 782-9396
4 Gladson R W
5 Rasmussen J E 784-0017
6530 Apartments
1★Dahl John B 781-0719
2 Hagen Richd O 783-1435
3 Williams A E
4 Peters R B
5 Odegard E G 783-5609
6 Bartnick
7 Meyer Elsa Mrs
8 Tveit S
9 No Return
10★Brackett Brad 783-1416
11★Hightower Dallas M 789-8307
6537 Weber Kath C Mrs 789-1293
6537½ Gradi Y M 783-7115
6538 No Return
6539 Hippo John A ◉ 783-7931
6540 Apartments
1 No Return
2 Montier M G 784-6646
3 Pek Eva 789-4730
4 Clark Dale E 789-5934
5★Myraas Nancy 789-8490
6547 Hales Leslie G 789-6269
6548 Benson Dorothy L Mrs ◉ 784-0516
6549 Apartments
1 Rolfs J
2★Erickson Michl 782-4515
3 Heitz M
4 Alford K
5 Sprague M 782-3440
6552★Rogers Douglas J ◉ 789-5734
NW 67TH ST INTERSECTS
6700 Bay Berry Apartments 789-5676
1 Mc Abee Tim
2 Lellelid John
3 La Fansico Michl 783-6960
4★Gilbert Kathy 782-5626
5 Mc Phee Nancy D 789-5676
6★Haggarty Park J 784-5719
7 No Return
8 Vacant
9 Dow Al J 783-1499
10 Lunstrum Stacy 789-0595
11★Minear Don C 783-5962
6701 Amanda Arms Apartments 783-6480
101★Thompson Martin A 782-3395
102★Shook Harold 783-4341
103★Murphy L R 783-6480
104 Amanda Arms Apts (Lndry Rm)
201★Mark B 783-3880
203 Olsen Gene 789-6647
202 Judevine Barbara 789-1622
204 Tipper Jon 789-5236
301 No Return
302 Shaver Shirley J 784-8277
303★Van Camp Beth A 782-7237
304 Velas Betty J 783-8656
6709★Danovo Tony A 783-6112
6710-1 Murphy K
6710-2★Hathaway A 781-1601
6710-3 Currie L
6710-4★Stewart Kevin 782-8845
6710-5 Dunham Brian W
6713 Bennell Geo R ◉ 783-0791
6714 Nordic Plaza apts
101★Erickson Greg 789-2568
102 Chandler M
103 No Return
104★Vold Cindy 789-6998
105 Dearing B J 782-0203
106★Alter S L 789-7539
6717 Apartments
1★Abbey Chris 789-6748
2 Mc Carty Vera B Mrs 782-4552
3 Conley Patricia 784-8562
4 Hammer Sigvard 782-7924
5★Gronvold Kirk 782-2823
6 Stewart Carol
6718 Bannick Wm R Jr 784-2981
6720 Hageselle Dale 783-7075
6721 Apartments
1★Burton L 781-9644
2★Eklund T 782-1748
4 No Return
6723 Vacant
6724 Viking Villa Apts 782-8990
101★Kormel Steve R 783-5703
202 Mc Donald Richd E 784-5894
203★Basa Mauro 783-2567
304 Hammer Bjarne 783-4595
305 Gillaspie J C 783-0815
6727 Apartments
1 Levenhagen Pauline
2★Raymond Greg 782-8352
3★Anderson J K 789-3179
6729 Apartments
4 Bachtel Ruth H Mrs 783-0845
5★Tseabye Yirga 784-9240
6 Hapaya
7★Johnson Alva 782-4317
6733 Apartments
8 Stinde Kim A 783-0289
9★Gimariam Abeyu D 782-8537
10 Anderson Helen Mrs 783-9619
11★Sheppard Michl R 789-6652
12 Salisbury Eric 782-2772
6735★Giske Patricia A 781-1993
6735½ No Return
6736 Sunset Villa Apartments 783-1300
B1 Tungesvik Ray
B2★Lakdawala Rekesh 782-2956
B3 Freeman Russell M 783-2101
101 Hopman Wesley D 782-3138
102 Klostermeyer Ed 783-1718
103★Wigen K 782-2128
104★Tolley S 781-0649
105 Gilman Gladys
201 No Return
202 No Return
203★Ojeda Albert 784-6327
204 Dahl Agnes K 783-6591
205 Morrill S
301 Hemmingsen
302 Mittelstadt Hazel L 782-4940
303 Johnson Florence I
304 Hall Betty L 784-4010
305 Kolstermeyer Carl J 782-0456
6737★Varro M 789-7445
6737½ Steward Elva 783-0432
6739 Thomas Mary
6741 No Return
6743 Carlson Diane 789-3786
6746 Apartments
1★Undem Torbjorg 789-3104
2 No Return
3 Brass Christine R 782-8528
4★Horndi Reidar S 789-0997
6747★Carroll Steve 784-7221
6749 Brockway Roger D 782-8174
6754 Nordec Villa Apartments
1 Arndt Herbert A 789-6589
101 Silvain Mildred H 784-3057
102 Bracken Ray H 789-3678
103 Fairchild Lottie 782-5686
104 Macumber Lawrence C 784-1637
201★Yang H K 783-1666
202 Gies Brian C 784-1325
203★O'Neal Ed 784-3669
204★Cook R E 789-1533
205 Lovelace Sherman K 789-9724
301★Adera Zenebeck 782-5744
302 Barnick Francis M 784-7356
303★Ware M J 789-9327
304 Vogt Theodore R 783-9297
305 Schoales Herb M 789-8170
6755 Mac Donald D G 784-2602

NW 56TH ST–Contd
800 Lasky Helen N Mrs ◎ 783-5587
801 Vacant
804 Rhodes Robt ◎ 789-9056
807 No Return
808 Naab Chris ◎ 782-5974
811 Bucher C
812 Thompson Louis B ◎
815 Mc Clory Evelyn J Mrs ◎ 783-6692
816 Hoffman Wm P 784-0136
819 Hansen Peter G ◎ 783-0949
820 Woodfill Douglas
823 Bently Dan ◎
824 Black Mike 784-4728
827 Radusinovich Lynette Mrs 789-3704
828 Mc Clelland M A 789-7140
831 Shultz Julie ◎ 789-9297
832 Combs Jerry B ◎ 782-0791
835 Humphreys Hugh E ◎ 784-3687
836 Hoffmann Karl F III 784-7152
839 Shapiro Anthony D ◎ 783-1870
840 Delaney Dorothy I ◎
843 Edgar Wm R 789-7228
844 Thorns Roger J ◎ 789-6529
847 Alton Miles S ◎ 783-6816
848 Blake Brad ◎ 789-4666
851 Aspholm Raymond W ◎ 783-0447
9TH AV NW INTERSECTS
902 Paulson Jean P Mrs ◎ 782-2495
903 Altenhofen Kirk ◎ 783-4718
908 Allen Lloyd D ◎
909 Scheldeman Lee H ◎
911★Cooperson John 783-5816
912 Morrell Peter C ◎ 783-9981
913 Walden K
915★Pikal Janice 782-6145
916 No Return
917 No Return
919 Betzvog John M Jr ◎ 784-0732
922 Hansen Jenny M Mrs ◎ 782-6693
923 Pitts Clifford L ◎ 783-8329
926 Hansen Geraldine H ◎ 784-1239
929 Terzieff Heather K 789-4417
932 Hummer Randall C 789-1552
933★Williams Stephen J ◎ 782-2891
937 Sillanpaa Kauko ◎ 789-2064
938 Lee Marjorie M Mrs ◎ 784-5146
943 Ceis John W ◎ 782-4458
Davidson Eva
946★Edwards Gail ◎ 789-5120
11TH AV NW INTERSECTS
1102 Young Harold A ◎
1103 Barlish Robt E ◎ 784-6979
1106 Hansen Marine Electronics equip & sup 783-7550
Hanseth Sig ◎ 783-7560
1107 Apartments
1 Ringold Mary Jo 783-0564
2★Johnson Brian W 789-8184
3 Hughes Sallie I
4 Hannick Mary C 782-5837
5 Greentree Margt 784-0297
1111 Apartments
1 Swenson Debra 784-2047
2 Breakney W B 789-9070
3 Williams Leatrice 782-4942
4 Pang
5★Clark L J 789-9339
6 No Return
2445 N W 57TH ST
7 Gildroy Sandra
8★Wyatt Marilyn 783-9327
1112 Leding Leif ◎ 783-9464
1116★Reidel J 781-0924
1117 Urbaniak Anna
1119 Vacant
1121★Dickerosn Melissa 784-7258
1122★Molvar Darl ◎ 782-1543
1123 Mc Gee Jim 784-0497
1123½ Vacant
1125★Bullock Jean E 789-3884
1126★Yawane Yoshita ◎ 789-5742
1127★Larson Mark R 784-7436
1131★Rogers David E 781-3285
1132 Gross Leonard ◎
1133★Jensen Mary 783-8452
1136 Brown Christine D
1137 Smith David M 784-8963
1138 Vacant
1139 Salo S 789-4396
1141★Mack Ella J 783-7607
1143 No Return
1144 Offenheiser Carl 782-5011
1145★Broomall Bill 784-2686
1146★Lippo Kevin A ◎ 783-2421
1147 Frazier Steph
14TH AV NW INTERSECTS
1400 Ballard Market The gro 783-7922
1424 Dimensions Hair Fashions For Men & Women 784-7997
1426 House Of Brooks beauty shop 783-8600
1428 Ballard Sewing & Vaccum 782-9400
1430 Plaid Printing 789-4646
1445 Office Building
SUITES
101 Greenwood Ohlund & Co cpa 782-1767
Andor Maritime Corp ship agts & brokers 782-7232
Nordic Alaska Fisheries Ltd 781-0792
32
15TH AV NW INTERSECTS
1522 Apartments
Upper Novak Mark E 789-5957
1522½★Anderson Ted
1526 Wee Care Daycare Of Seattle 782-4630
1532 Harris Accounting Services 783-0160
17TH AV NW INTERSECTS
1700 Ballard Dental Arts Building 783-0401
Jones Perry J III dentist 784-0343
O'Leary Jeremiah J dentist 783-0400
Spoor Rhys dentist 782-0600
Lein Calvin L dentist 783-0401
1707 Valdok Leo S acct 784-2550
1709 Vacant
1711 Vacant
1713 Mortensen M D 783-7342
1715★Jones Kyla
1717 Vacant
1718 Forum Building The
Suites
B Treece Richdale Malon Corning & Abbott (Addl Sp)
1718 Treece Richdale Malone Corning & Abbott Inc P S lwyrs 789-2111
Lott Lee E cpa 783-1938
Treece Thos M lwyr 789-2111
Richdale David A lwyr 789-2111
Malone Thos W lwyr 789-2111
Corning Nicholas F lwyr 789-2111
Abbott James V lwyr 789-2111
Schoener Mark R lwyr 789-2111
Krohn Gary lwyr 789-2111
Tegland Karl lwyr 789-2111
Kenworthy Lise lwyr 789-2111
Bliss Jill B 789-2111
B Curtis Andrew 789-2111
Doyle Roberta lwyr 789-2111
Galvin Dale J lwyr 789-2111
Marshall Gary L lwyr 789-2111
1723 Apartments
1★Ackley B
2★Wick Jean
3 Patron Carol 784-2614
4 Vacant
5★Hoyla Edgardo 789-3567
6★Wydal Willy
7 Hoyla Honorato 789-6873
8 Kellogg Preston 782-5061
1727 Apartments
Lower Barrere K 783-7542
Upper Vacant
1730 Apartments
1★Talbeek C
2 Lawson P E 784-4975
3★Garcia C M
4 Mills Christopher 783-6806
5★Bruzzichesi N W 784-4153
1733 Apartments
1 Sackman Gary
2★Swanson G E 781-1054
3★Spreadborolsh B J
4 Christian Arlene F 783-3984
1736★Fricke Jas 789-3643
1737 Mc Millen Wm 784-0920
1738★Jackson Arthur 784-6532
1742 Apartments
101★Hebert A M
102★Fuimaong Choi
201★Cole D K
202★Shepherd N R
301★Morris G D
302★Brown T E
1748 Melanson Wm Mrs ◎ 782-2474
1750 Saulewicz Anthony C ◎ 784-5398
1753 Brooks Apartments 789-4337
1 Woods Philip S 789-4337
2★Richmard S 784-5274
3★Ceza Jesus 783-2871
4★Dardis T P
5 Pringle Betty M 789-1944
6★Holdren Claude
1754 Tjarnberg Thos N dentist 782-6317
Munk Alan M dentist 782-3060
1756 Salon Fifty-Six beauty salon 789-5690
1760 Nordic Professional Building 784-6050
Gregerson Leif C dentist 784-6050
1762 Kimble Gerald N dentist 783-4378
1764 Kerch Lotchie M podiatist 782-7300
1765★Barnes Chris
1766 Simunds Greg M dentist 782-2682
1767★Cauley F
1768 Stone Lawrence R dentist 784-5006
1769 Vacant
1771 Vacant
20TH AV NW INTERSECTS
2008 Farmers Insurance Group 782-8876
Farmers Insurance Group 782-8552
2010 Clover Gifts & Cleaners 789-1403
2012 Accel Cash Mach (Bank Serv)
2026 Seattle First National Bank (Drive In)
2031 Nielsen Bros Carpet Inc whol 783-3040
2034 Family Yarn & Needlecraft (Addl Sp)
2036 Family Yarn & Needlecraft 783-3322
Family Frame Shop framing-needlecraft-pictures 783-3322
2054 Security Pacific Bank (Ballard Ofc) 621-4934
22D AV NW INTERSECTS
2224 Ballard Vision Center optom 783-2424
2226½ Apartments
1★Johnson Danl 789-8382
2★Dragilo Michl 782-0665
3★Klein W
4★Wilma-Kelley F
2244 Northwest Procurement Institute (Addl Sp) 784-2244
24TH AV NW INTERSECTS
4
2412 Parking Lot
2414 Nesmith F L Mrs 782-2678
2416★Shafer R P 781-0261
2416½ Rittenhouse Sylvia M 789-9704
2418 Roberts Mary
2418½★Bannister Elis M
2420 Vacant
2422 Dragland T G ◎ 784-0705
2428★Forrentning Haug
Bsmt Haug Robt ◎ 789-3620
2432 Apartments
A Jager Judith J Mrs ◎ 789-4195
B Vacant
2436★Campbell Janine 789-8131
2436½ Keeling W S
26TH AV NW INTERSECTS
2600 Linnea Condominiums The
1★Schofield John D 781-0354
2 Haroldson A M
3 Norkool Pat 784-9480
4 Vacant
5 Vacant
6★Butler C
7 Bourque Frank G 783-3097
8 Olson Kory J 789-7691
9 Tompkins Francis C ◎ 782-6570
10 Tufts V ◎
2601 Peppermint Playhouse montessori sch 782-6848
2610 Royal Eight The apts
101★Sinclair P 781-1044
102 Strong Kathy A 782-6386
103★Davis Kenneth A 789-9254
104 Fritts Pamela
201 Armstrong Merlene
202★Patterson E A 789-4280
203★Stowell Robt E 782-0650
204★Swiatkiewicz Ann
2615 Royal Quarter The apts 783-4644
101★Cooksen Diane M
102 Van Dyke Margt L 784-0427
103★Harris Michl
104★Xiao David
201★Vangtal Perasak 789-4246
202★Hunger E L 782-5424
203 Katsandres John C 783-8900
204★Marshall Joan
2616 Vacant
2617 Parking Lot
2618 Gallagher Mary Bea
2620 Bjorkquist Stanley N
2622 Ottaway Norman 789-4903
2625 Apartments
A★Agapov V G
B Hood Geo R 783-4624
C Benton Debbie E 789-5297
D Parsons Janice
★Madsen D 781-9217
2628★Wyman J
2630 Russell James H
2631 Elliott Amy E Mrs 784-7994
2632 Cromwell M K 783-8871
2636 Lemaster Kerry L
2637 No Return
2638 Kinney Pam S
2639 Merrill Steve C 789-1779
2640 Two Thousand Six Hundred Fourty Apts
101★Stanley J A 789-1813
201 Wares James D 789-6574
202★Jhonston R
301★Kingsley R L
302 Reddy P
2641 Hollwager David C 789-7314
2643 Torgerson Russell 784-2180
2646 Fergusson Jeff 782-2330
2647★Taylor D S 784-8180
2648 Shurtleff Mark W ◎ 784-4927
2649 No Return
2650★Maybe Geo 781-0512
2651★Badeaux Anthony ◎ 783-4612
2652 Bishop Josephine Mrs
2653 Petersen Doug D 789-4321
28TH AV NW INTERSECTS
2808★Donati Dennis 782-5066
2809 Vacant
2810 Hammer Craig 789-3943
2811 Vacant
2814 Lowe A J 784-0839
2818 Apartments
101 House L 784-3901
102 Cook Patricia
202 Lee Pyung S 784-3109
203★O'Hollaren Vaugh 782-1347
304★Reintonson Gwinn 789-7204
305★Sande B R 784-6835
2819★Vaux Richd 781-0108
2825 Castle John ◎ 784-2815
2829 Twenty-Eight Twenty-Nine NW 56th St Apts 789-8028
Apartments
101★Lampe P T
102★Estocapio K L 789-7776
201 Bergerud D B 789-8915
202★Cook D
301★Lira Adelia 789-1571
302★Parker R L 781-1391
303★Hildenbrand Kurt
304★Johnson T V 784-5941
305★Hudson L
306 Schilling S M 783-6881
401★Douglas S
402★Williams Geo
403 Brown D
404 Moulton David 789-7835
405★Sheehan B E
406★Timbers B 781-9686
2830 Mariner Apartments 782-6947
101 Dailey Michelle 789-4363
102★Schneider L F 782-8229
103 Marsh Donna 789-9501
201★Van Wagenen P S
202 Reeves Marion J 784-4353
203★Berge Gerta 781-1450
204 Olds Aubury 782-0463
301★Brinck T
302 Hardie Robt 784-7705
303★Wilson Julie A 783-6863
304 Denend Raymond
305 Willis Mary Jean L 782-9270
306★Whitehead Heather 784-3044
401★Gamez Ann 784-8093
402★Watson M
403 Richardson J C
404 Hinkle K T
405★Kitto K
406 Baxter D 789-6568
2832 Apartments
A Vacant
B★Howard Jill
101★Ready M
102★Christiansen D
2833 Harbor La Apts (Addl Sp)
2835 Harbor Lane Apartments
201 Vacant
202★Gammelsrod
301★Ashmun Jeanette
302★Kirk-Jarmon
401★Wild Jon 789-1210
402★Price M
2839 Fairhaven Apartments 789-7979
101★White Richd 781-1212
102★Bostwich M
103★Lee V
104★Tingook R
105★Post David A 782-5331
106★Kinoshita Koichi 789-1554
107★Henry Michl 789-3902
108★Savage N 782-5711
109★Duarte G
110★O'Leary P
111★Kinsey Exotic
201★Townsend F
202★Sandvigen R
203★Warner K
204 Fairhaven Apts (Ofc Sp) 789-7979
204★Hertz Jeff 783-1410
205★Watson V 789-5365
206★Thompson D
207★Cotten S
208★Warnke M
209★Koda L
210★Pal Geo
211★Blaine W
310★Flynn P
302★La Premiere D
303★Smith Roy
304★Matthews Rick 383-8183
305★Schwitzer W
306★Suryan R
307★Takara D
308★Nomiyamc O
309★Martin Patk 789-0665
310★Gerde K
311★Roh Darren P
401★Fox B
402★Dalquist P
403★Anderson Nilda A Mrs 782-5134
404★Naven S
405★Grosse D
406★Gibson R 784-3633
407★Duggan G
408★Tinkle B
409★Bell B
410★Crouse Dan
411★Cleaton Jeff 784-5938
2850 Telemark Apartments 782-1128
101 Miller Caroline A 789-3460
102 Layman Clair W 783-5024
201★Moen A
202 Rockom Willard L 782-2358
203 Frans H C 783-2758
204 Torget Jenny Mrs 784-5320
205 Skibitzke M L
206 York Beth P Mrs 782-1054
207 Campbell Cora 789-8368
208 Coale Grace L 784-3835
301 Heimdal Peter M 783-3766
302 Covey Roland J 789-5821
★Waterworth R G
304 Strand Magnar L 783-4308
305 Blendheim J Kenneth 784-0232
306 Kemp Raymond W 784-8195
307★Johnanson E
308 Byers Rose M 789-5426
401 Vislid Torleif 782-1128
402 Anderson Stanley W 784-4852
403 Sammis Baldwin P
404 Ring Alf J 784-3335
405★Newton H
406★Egenes T
2853 Vacant
2859 Christensen Brian 783-0098
30TH AV NW INTERSECTS
3001 Parker Bonnie J 784-5961
3005★Arthur Kennith R Jr 789-5304
3010 Barnfather James D ◎ 782-8872
3011 Lockhaven Apartments
1★Barr R E 783-9236
2★Maxwell Cher
3 Wason Betty 789-5642
4 Morford Addie K 782-0612
5 Ridley Linda I 789-5360
6★Miller M
7 Larson Anne M 89-3248
3014 Sarchet Wm ◎ 789-2762
3015 Lockhaven Apartments
1 Lewis Elsie
2★Lorck C L
3 Hamilton Jean M 782-8857
4★Childs B J
5 Ireland J N Mrs 784-3079
6 Busenbark Rose Mrs 784-5067
7 Hallam Glen 789-4260
3018 Testone Geraldine J ◎ 784-2293
3022 Forcier Pauline Mrs ◎
3023 Vacant
3027 Bullock Walter L
3028 Hansen Geo E ◎ 782-1671
3029★Dralle M L 781-1474
Rear★Didier Richd 783-5207
3032 Stanton Herb ◎ 782-1410
3033 No Return
3033½ Freytag Asmus 783-6829
3037 No Return

ALLCITY ELECTRIC
• RESIDENTIAL • COMMERCIAL
• FAST DEPENDABLE SERVICE • QUALITY WORKMANSHIP
8616 Palatine Av. N. 784-3636

Who's Who- and Where?

Such questions can only be answered by the Directory and that is where people look when they want to buy.

Are you properly displayed therein to get the business?

WHERE THE CHOICES ARE
THE BON

NW MARKET ST–Contd
2238 Andrew's Hallmark 783-0088
2240 Joslyn's Infant & Children's Wear clo 784-2442
2242 Northwest Gifts 784-5410
U S Postal Serv (Contract Sta & Br) 784-5410
2246 Ballard Variety Donut Shop 782-9995
2248 Johnsen's Scandinavian Foods Inc deli 783-8238
BALLARD AV NW INTERSECTS
2301 Scandies At Ballard restr 783-5080
2303 Scandies At Ballard (addl sp)
2305 Collections Gift Shoppe gift & collectibles 782-8625
2307 Cobblestone Salon Inc 789-2126
2309 City Community Service Center 684-4060
2311 Fashion Beauty Salon 782-5060
Fashion Beauty Salon 782-9424
2313 Gift Box The 782-7410
2313½ Wild Salmon Fish Co 784-9333
2314 Bender's Creative Jewelers 784-3298
2317 Craven Insurance Inc 784-7200
2318 Metropolis III women's clo 782-6111
2319 Azteca Restaurant 782-7079
2320 Norway Knits imported yarn 782-5775
2322 Kitchen 'n Things Inc 784-8717
2324 Kitchen N Things (Addl Sp)
2325 Blecha Jerry Realty 784-1269

4

24TH AV NW INTERSECTS
2401 Lunde Electric Co Inc contrs 783-6800
Lunde Marine Electronics Inc 783-6800
2403 Lunde Electric (Addl Sp)
2405 Market Plaza Building ROOMS
200 North West Police & Security (Ofc Sp) 784-8411
202 Ballard Seafood (Ofc Sp) 784-8411
Rm202 Euro-Pacific Trading intl brokerage 784-8510
204 Strand Kristine Mrs 789-6645
205 Ferkingstad Gundliev
206 Callaham J O 782-7087
Sabor U S eng sls & serv
301★Pederson P
302★Saeterstoen G 789-8383
303 Sifford Donna
304 Birkland Arne 783-8469
305 Haugland Arth 784-4198
306 Hydra Pacific Inc mfr rep 783-1312
306 Kitko mfr rep 783-1312
306 Hydro Pacific (Ofc Sp)
2409 Lunde Electric (Addl Sp)
2412 Jacobsen Boats & Motors Inc 789-7474
2417 Ballard Transfer Co Of Washington Inc 782-6500
2419 Kleen Klinic self serv lndry & dry cln 784-2050
2421 Ampersand Typesetting typesetting & graphics 784-6317
2425 Inflatable Boats Works The dlrs 789-7410
2428 Jacobsen Boats & Motors Inc (Addl Sp)
2429 State Farm Insurance Companies 784-6560
Words & Things Word Processing (Addl Sp) 783-0484
2431 Words & Things typ mail list flyer & bkpg 783-0484
2433 Words & Things (Addl Sp)
2436 State Liquor Store No 22 545-6648
2437 A & E Sales door sls 783-0300
Ollie's Little House dollhse fcty 783-0300
Olson Oliver W archt 783-0300
Wilson Wallace M indian wood carver 783-0300
2440 Precision Plumbing repr 782-3922
2442 Postal & Packaging Store mail & package sup 789-2442
2444 Vacant
2446 Vacant
2448 Vacant
26TH AV NW INTERSECTS
2600 Limback Lumber Co ret 782-3487
2601 Fenpro Inc metal fabricator 783-2800
2607 Fenpro (Addl Sp)
2609 Fenpro (Addl Sp)
2611 Penryn Inc 782-8879
2622 Shilshole Broiler restr 789-0100
2633 Fenpro (Whse)
2643 Fenpro (SHOP)
2654 Arnolds N W Deli gro & gas 784-1471
28TH AV NW INTERSECTS
2801 North Coast Seafood Processor Inc fish proc 789-5108
Aleution Dragon Fisheries fish processor 784-5170
2804 Kefauver's Gro Deli gro 784-5751
Fresh Fish Co The 782-1632
2812 Ballard Post No 3063 (VFW) org 782-8618
2830 Sloop Tavern 782-3330
2832 Sloop Tavern (Addl Sp)
2834 Boat Electric Co Inc mobile-marine sys distr 784-5908
2852 Neal's Automotive repr 782-3439
2853 Taco Time Shilshole restr 789-2344
2856 Lortone Inc lapidary equip mfg 789-3100
30TH AV NW INTERSECTS
3000 Manny's Hair Studio hair styling & tanning 784-2041
3002 North Pacific Fisheries Development Inc fishing consultants 783-8975
3004 Lockhaven Apartments 783-3003
1 Beasley R Glenn 784-1753
2 Townsend Gilbert
3 Schule Wm E 789-6813
4 Ursin Dora 783-1147
5★Thirsk Paula J 781-9318
6 Rose Joyce
3005 Apartments
Bldg) Lock Vista Apartments
A6★Kearny Talbert 783-2812
A101★Hazen J
A102★Brough E
A103 Parks W Scott 782-3365
A104 Johnson Hildia A 784-9166
A105 Larsen Lester P 783-6216
A106 Strehlau Arth H 782-2180
A107★Dionne M
A108★Fowler F 782-2882
A109 Ely Robt 784-7711
A110 Hatley Karsten 789-1230
A111 Paulson Kenneth A 789-8185
A112 Parson Bernadine
A113★Mc Broom J
A114★Pointl Jonathon W 789-9542
201★Dahl Louise 781-0718
A202★Brownlee Steven 784-7934
A203 Reavis Jim M 789-8943
A204 Gould Berry R 789-8255
A205 Venske G
A206★Johnsen Astrid 784-8750
A207★Hasson D 789-5417
A208 Wisdom Alice R Mrs 783-1093
A209 Benson Inga
A210 Kimmel Kim L
A211 Weissinger Wm
212 Baker V J 784-8678
213★Mac Swain G
214 Berget E S 784-7639
301★Eldred M 784-9237
302★Swarthout V
303 Van Camp Ann L 789-8359
304★Nick Lewis L 783-5702
305★Smith R 789-2949
306★Mickalonis Mike 789-8900
307 Leigh Rory 782-2739
308 Edeen Greg 789-6792
309★Asharafi A 784-3296
310 Mc Elroy Paul E 783-4205
311 Bagby Brian 789-6452
312 Bolin Bulia M 784-9095
313 Engen Willard 783-4937
314 Hansen Vera E 784-5468
3006 Lockhaven Apartments
1★James L
2 Babcock H 782-4296
3 Wizental Karen
4 Rude Gail Mrs
5★Page S A
6★Haggelbloom Paul R 783-1537
3008 Lockhaven Apartments
1 Johnsen Wes W 782-1848
2★Wampler J Eric 789-1416
3 Lund Erling 782-6058
4 Hjelm Louise
5 Ballasiotes Diane 789-3554
6 Christensen Bonnie J 784-6553
3010 Lockhaven Apartments
1 Samadi Moshen 782-4863
2 Upton Agnes 783-8678
3 Longaker Kenneth S 784-8259
4 Olsen Margt T 783-5304
5★Evers K B
6★Turner David W 782-4925
3012 Lockhaven Apartments
1 Cossalter Ann M 783-0554
2★Forbes-Brown V V 781-0331
3 Kraus Edwin P
4★Melby L
5★Goodwin Brad 781-1863
6★Lassen L M
3014 Lockhaven Apartments
1 Natsuhara J
2 Cowin Andrew C 783-7835
3 Burrington Mildred M 789-7673
4★Burns Jas L 784-1488
5★Creamer C L 783-5803
6 Day Donna R 789-0833
Bldg Lock Vista Apartments 784-5797
B6 Arechavala Peggy 784-9046
B101 Harris Cate
B102★Follis W
B103 Dobrinz Martha E 783-6056
B104★Golzynski Danl
B105★Schroeder P D
B106★Thoresen R E
B107★Monagas B
B108 Devorse Lillian
B109★Stevenson L N
B110 Elvert Cath Mrs 784-1397
B111★Williams H R
B112★Woodard Jon 789-5530
B113 Spangler Irene Mrs 782-1306
B114★Shew D
B115 Powers Eleanor J 782-1745
B116 Knowles Margt M Mrs 784-8701
B117 Poppke Herb
B118 Benson Astrid V Mrs 784-4362
B201 Andrews Alan L 789-4283
B202★Robertson Kenneth 781-1722
B203 Miller Phillip 789-2268
B204 Kangas Mathew 789-1854
B205 Morris Bertha Mrs 782-0293
B206★Mc Arthur P A 789-9156
B207 Langlot Loretta
B208★Hall B
B209★Wilson Michl 781-0856
B210 Vacant
B211★Omuki Yochiro 783-0341
B212 Olson Hans
B213 Nelson Genevieve A 784-0695
B213★Stormo W
B215★Engel H L
B216★Scroggs S J 782-3154
B217 Redfern S J 789-3262
B218★Mueller Jos 781-9144
B301★Fredericks N
302 Competitive Edge The software dsgnr 789-0733
B302★Onodt Karen
B303 Langus Olga 783-4572
B304 Reynen J 784-3854
B305★Casey W
B306★Marrian D
B307 Thompson Craig
B308★Robinson D
B309 Shaffer John
B310★Leibundqut Warren H 789-6409
B311★Dublin Mark 783-9620
B312 Anger Dennis 784-4124
B313★Basa Mauro 783-2567
B314★Ross R
B315 Johansen Meredee 784-0066
B316 Stamper Dana
B317 Wiggins Cecilia Mrs 782-5773
B318 Hicken Dorothy 789-1751
3020 Lockhaven Apartments 783-3003
1 Lockhaven Apts (Ofc) 783-3003
2 Kristjanson S Valimar 782-1346
3★Ma Shou Chan 781-9537
4 Carlson Lee F 783-8581
5★Zyski Teresa 782-4780
6★Gunderson Shirley
7 Christensen Olaf
3024 Lockhaven Apartments 783-3003
★Therkelsen Pearl Mrs 782-4368
2★Bassett Geo A 784-3506
3 Kohlmeier Nona P 782-7603
4★Essen Nancy
5★Fitzpatrick Maggie
6 Haggbloom Paul R 782-8110
3025 Lock Vista Apts (Rental Ofc) 784-5797
C116 Vacant
3026 Lockhaven Apartments
1 Viken Marie Mrs 784-4527
2★Tronson Edgar 783-7655
3 Vacant
4★Wade Nelson D Mrs 784-2796
5 Jewett Barbara 789-4181
6★Andreasen Sharon
3028 Lockhaven Apartments
1 Warnek Tatiana K 789-4235
2 Ader Henry P 789-6858
3★Wilson Wallace M
4 Hetzel Robt L 782-4001
5 Erickson Robt W Jr 789-7358
6★Solseng Mariann 784-6957
3032 Lockhaven Apartments
1 Sime Eliz 789-3863
2 Ostboye Ruth M Mrs 783-5328
3 Hartman L A 784-6694
4 Pemberton Lili 783-8713
5 Murray Shirley M Mrs 789-0413
6★Tischbert Thos
7 Reinhardt James B 783-5247
Bldg Lock Vista Apartments 784-5797
C6 Gage Gary
C101 Carter Ronald F 782-6476
C102★Mc Mullen L
C103★North N K 781-9491
C104 Temple Derrell M 782-3244
C105 Strom Marlys
C106 Dennis Bertha L 783-2544
C107★Tillion S
C108 Dickerson Lawrence 783-9936
C109★Elliott M 284-0587
C110★Enson A
C111 Young Wm
C112★Mc Daniels Eliz 782-6518
C113★Dale C 789-3322
C114 Klein Jeff 789-0942
C115★Ashberger R T
C116★Walker S J 784-0194
C117★Schastlivets G L 781-1201
C118★Nall W 782-9460
E201★Jameworth G
C202★Madding T K
C203 Heinrick Don 783-1290
C204 Arrington Tracy
C205 Sorrentino Wilma M 784-1215
C206 Murphy Lewis C 782-7231
C207 White Bob 782-2019
C208★Collins N R
C209★Mc Cuistion G L
C210★Wimett C S
C211★Benningfield K E 784-2863
C212★Craig S N
C213 Blair Greg
C214 Woods Barbara 789-3924
C215★Hage L N
C216 Johansen Marjorie L Mrs 789-1910
217 Hallberg Albert W 783-5774
218★Fitzgerald M
301★Hanson A R 781-0936
302 Madison Shannon
303 Abbot Ann Mrs 782-7761
304 Ross Charlene E 783-6099
305★Cook T V
306 Murad Fred 782-3468
307★Genevieve A K 784-7587
308 Walker David B 784-0194
309 Mahan Deb J 783-9545
310 Hasper Ester Mrs 784-6872
311★Sato M 781-9636
312 Boettcher Edith A 783-7392
313★Saunders R
C314★Platford Robt 782-7015
C315★Rice S
C316 Eilertsen Hanna Mrs 784-8655
C317 Henderson Eliz R 784-0746
C318 Thomas Dan 789-5051
3038 Lockhaven Apartments
1 Vacant
2★House Dennis
3★Moore Sally 782-2388
4 Pace Ray N
5 Denchfield Eliz 789-6259
6★Lake S
3040 Walker Audio-Flute mus instruments 789-6244
Flutemakers Guild org 789-6244
Sonasearch Inc (Ofc Sp) 789-6244
3044 Lockhaven Apartments
1 Floyd Gladys L Mrs 789-3521
2 Hawley Gladys H Ms 789-2654
3★Wilson Colleen 782-0168
4★Ellingseter Ouidia
5 Wallace Julie 783-2736
6 Gale C C 784-9943
3048 Lockhaven Apartments
1 Breese Louis Mrs 782-4798
2 Rogers Lois M
3 Hansen Morris C
4 Hoskins Mary E 783-3226
5 Wren Michl L 783-3607
6 Holle Esther H 782-5395
Bldg Lock Vista Apartments 784-5797
D9★Van Patten Bob 789-9390
D101★Lindsey P
D102 Howard Geo W 789-4589
D103 Herfendal Melvin G 789-4650
D104 Chase Marion Mrs 784-3689
D105 Percival Mae L 789-4631
D106★Nickens G K
107 Perez Alberta A
D108 Petersen W J 789-6356
D109★Talley Rick 789-3902
D110★Phillips Colin A 781-0054
D111 Quinn Bill
D112★Franson A
D3★Rossoff M
D202★Perrigo Anne 781-1928
D203 Hersey Lill 783-1621
D204 Fell Vivian
D205 Billups Michl
D206★Rentfrow S
D207 Tullo Mildred H 782-0815
D208★Quam P
D209★Hernandez C 789-3915
D210★Guhl N
D211 Bond Estella
D212★Schlegel K 784-9375
D301 Danzer Kenneth 783-6531
D302★Gouela D
D303★Davelaar Van 781-0404
D304 Ross Lynn
D305 Monsen John W 782-7724
D306★Wardzala E
D307 Griffith Joan C Mrs 789-6989
D308 Moultrie Neal E 784-4205
D309 Hodges Linda 789-4255
D310★Leary C
D311★Doop J 783-9416
D312★Pickett T
3052 Lockhaven Apartments
1 Shogren Linus F 789-0984
2 Matyas Mary C 784-8254
3★Gilliard Andrea
4★Herget R
5 Mosher Betty A 783-8891
6 Volkmann Marilyn 782-5209
3056 Lockhaven Apartments
1 Nelson Mildred A Mrs 782-1762
2 Lesh David E 784-8830
3 Mather Jane R 784-3056
4 Jensen Virginia B 789-4208
5★Grage Sharon 783-0368
6 Emry Patricia J 783-2862
3060 Alyceson's flowers & gifts 784-3442
32D AV NE INTERSECTS

2

32D AV NW INTERSECTS
3209 Deeble Clarice
Cox B D 783-1931
3211 Jenola Court apts
3211a Furst Robt
3211b Wright J N 782-7642
3213a Farnan Mary 782-5042
3213b Chichester J Bernard 789-1342
3214 Gilmartin Michl ® 782-4704
3215a Wicklund Judy J 782-1321
3215b Lunzer Jean H 783-9809

Details For:	Year	Source	TP	Adjoining
NW Market Street	1990	R.L. Polk Co. Publishers	-	X

cont'd

le Phone
524-8539
522-7632
524-0926
523-0568
525-4954
525-5137
522-4584
527-0853
527-5139
524-2575
524-7042
524-0551
522-8358
524-5351
524-0458
525-9184
525-1470
524-7848
522-8567
525-9056
524-3733
523-4788
523-2058
527-3967
523-1581
523-4519
523-3092
522-9706
522-9752
526-5598
517-5196
525-7918
517-9547
525-5458
524-4436
524-7293
523-1581
526-2977
523-7993
527-4995
522-0315
526-2048
526-2048
517-4411
517-5461
520-7241
525-5063
525-1508
522-2951
517-4524
525-8512
524-2179
523-1241

NW MARKET ST cont'd

Address	Zip4	CarRte	Phone
CHAMBER OF COMMERCE	4030	C071	764-9705
CLARK ASSOCIATES	4030	C071	762-8208
DAWSON & DERBIC	4030	C071	781-5095
DOUGLAS GOLD CPA	4030	C071	769-7257
EVERGREEN CHILDREN ASSN	4030	C071	761-9062
F X PRESS INC	4030	C071	788-8080
GEORGE KAJANOFF			
WATCHMAKER	4030	C071	769-2626
GREGORY N BLOOM	4030	C071	784-1299
HAMERLY INSURANCE	4030	C071	762-5079
HEALTHCARE FOR WOMEN	4030	C071	320-2766
IDEA	4030	C071	769-7326
INSTITUTE OF LEGAL INVSTGTRS	4030	C071	706-7047
IRVIN MILLER	4030	C071	781-4677
MARKET STREET ASSOC	4030	C071	769-1913
MAXAM PRODUCTIONS	4030	C071	781-0181
MEDALIA HEALTH CARE	4030	C071	783-5055
MICHAEL R POSNER	4030	C071	782-1157
MICHELLE THORESON	4030	C071	781-2734
NEW CARE SVC	4030	C071	799-9054
NGL FACTORS INC	4030	C071	784-6073
NORTHWEST BOOK FESTIVAL	4030	C071	769-9868
NORTHWEST FISHERIES ASSN	4030	C071	788-6187
NUTRITIONAL SPECIALTIES INC	4030	C071	781-5504
SEAFOOD CREDIT CORP	4030	C071	769-2421
SEAHAWKS INSIDE	4030	C071	781-3291
SEATTLE PRIMARY PHYSICIANS	4030	C071	781-1356
STEPHEN HYNDS	4030	C071	782-5060
SYN APPS SOFTWARE INC	4030	C071	784-7085
TOWN & COUNTRY MARKET INC	4030	C071	784-7064
Best Janet	4030	C071	789-9752
Bloom Gregory N	4030	C071	784-1299
Dawson Joseph P	4030	C071	781-5095
Gerbic Nina L	4030	C071	781-5095
Gold Douglas	4030	C071	769-7257
Hynds Stephen	4030	C071	783-5060
McCoy Sarah S	4030	C071	781-2453
Miller Irvin	4030	C071	781-4677
Posner Michael R	4030	C071	782-1157
2209 BRICK SHIRT HOUSE	4025	C071	782-3818
2210 KRISTYS SCANDANAVIAN GIFTS	4024	C071	789-3010
2211 BEST REGARDS	4025	C071	783-4562
2212 CROWN BOOKS	4024	C071	782-5472
2215 PACIFIC COMPUTER CONSULTING	4025	C071	525-2457
2214 BERRY'S SHOE & APPAREL	4024	C071	784-6177
2217 DOPPLER COMPUTER SUPERSTORES	4025	C071	781-4080
2216 KULIPOS CLOTHES	4024	C071	782-5767
2220 AMERICAN EAGLES INC	4024	C071	782-8448
PAYLESS SHOE SOURCE	4024	C071	789-2921
2228 H & R BLOCK INC	4024	C071	783-4830
2232 ANNIE'S AFFORDABLE ART	4041	C071	784-4781
BACKSTAGE MUSIC & VIDEO	4041	C071	784-9617
BALLARD AUTO LICENSING	4041	C071	781-0199
BALLARD BOOKS	4041	C071	782-0820
BALLARD VIDEO & TV	4041	C071	784-3940
BOWIE ELECTRIC INC	4041	C071	789-5500
CAPS KEYS & ENGRAVING	4041	C071	781-0665
EXPRESSOLY YOURS	4041	C071	789-7362
FLEET EMISSIONS TESTING	4041	C071	781-0102
MARY CATHERINES ON & OFF SHORE PHOTOGRAPHY	4041	C071	783-7030
SUPCO CUTS	4041	C071	789-9696
TUX SHOP	4041	C071	789-6047
2235 IMAGINATION TOYS	4024	C071	784-1310
2239 ANDREWS HALLMARK SHOP	4024	C071	783-0086
2240 BRAT PACK INC	4024	C071	784-2442
2242 MARKET STREET POST OFFICE	4024	C071	784-5410
2246 ANNES TERWAH	4024	C071	789-5838
2248 OLSEN'S SCANDINAVIAN FOODS	4024	C071	783-6288
2301 SCANDIA'S BALLARD	4027	C071	783-5060
2305 BALLARD COMMUNITY SVC CTR	4027	C071	684-4060
2307 COBBLESTONE SALON INC	4027	C071	789-2126
2309 L T NAILS	4024	C071	784-2312
2311 FASHION BEAUTY SALON	4027	C071	782-5060
2313 HOME AGAIN	4027	C071	789-2921
2314 BENDER'S CREATIVE JEWELERS	4026	C071	784-3298
2315 ESTHER'S BAKERY	4027	C071	789-1575
2317 HEALTH INSURANCE EXCHANGE INC	4027	C071	784-1600
R B CRAVEN INSURANCE Craven R B	4027	C071	784-7200
2318 METROPOLIS III	4026	C071	782-6111
2319 AZTECA MEXICAN RESTAURANT	4027	C071	782-7079
2322 KITCHEN THINGS	4026	C071	784-8717
2325 BALLARD TRAVEL INC	4027	C071	783-7200
TRANS-GLOBE TRAVEL	4027	C071	784-2760
2401 ATKINSON-BELL ELECTRIC CO	4136	C081	783-6800
2406 WESTERN VIKING	4148	C081	784-4817
Dickerson Scott E	4148	C081	784-4838
Johnson W Paul	4148	C081	706-8084
Krasnikov Igor	4148	C081	781-8185
Luckhaus Clark	4148	C081	782-9335
Omer Mohamad	4148	C081	783-2076
Taylor Leslie	4148	C081	784-3446
White Mark	4148	C081	784-4967
2412 JACOBSEN BOATS & MOTORS	4137	C081	789-7474
2417 BALLARD TRANSFER CO	4138	C081	782-5500
2419 FIBERLAY INC	4138	C081	782-0600
2425 INFLATABLE BOATWORKS INC	4138	C081	789-7410
2436 WASHINGTON STATE LIQUOR STORE	4137	C081	545-9648
2442 ADVANCE SAFETY ALL AREA APPLIANCE SVC	4177	C081	622-5321
ALL SEASONS DECK & FENCE	4177	C081	782-1612
ALLIED PACIFIC PLASTERING	4177	C081	783-1663
BALL BROTHERS PAINTING	4177	C081	632-4030
BURNFIELD LAW OFFICE	4177	C081	380-1494
CLEAR N' CLEAN JANITORIAL SVC	4177	C081	784-5456
CRUISE ADVISORS	4177	C081	363-7213
DIXON CONSTRUCTION	4177	C081	784-9652
DOUGLAS POHL	4177	C081	781-1009
GODMAN PRODUCTIONS	4177	C081	263-8161
LEARY CONSTRUCTION CO	4177	C081	782-2775
LIVING TRADITIONS	4177	C081	763-0300
MARITIME ELECTRIC CO	4177	C081	784-1228
MY NEW FRIEND SVC	4177	C081	784-8121
SPECIAL NEEDS	4177	C081	706-0968
OAR HOUSE	4177	C081	284-5130
PACIFICA PRODUCTIONS	4177	C081	784-3450
POSTAL & PACKAGING STORE	4177	C081	789-2442
R D DESIGNS	4177	C081	783-3195
ROYAL CASCADE CO	4177	C081	781-7379
SALMON BAY PAINTING	4177	C081	789-0375
SOUND TECHNICAL SVC	4177	C081	789-4252
SPRINGATE ARCHITECTURAL PHOTO	4177	C081	634-3232
TELECOMMUNICATION PLUS INC	4177	C081	782-4141
TIGER MOUNTAIN PARAGLIDING	4177	C081	467-5644

NW MARKET ST cont'd

Address	Zip4	CarRte	Phone
Denilee T F	4234	C081	784-3698
Drake James B	4234	C081	706-7351
Hagglobom Paul R	4234	C081	783-8110
Mynatt J A	4234	C081	784-3698
Smielciak Lawrence	4234	C081	782-8042
Thorlaksen P	4234	C081	782-4368
3025 LOCK VISTA APARTMENTS	4217	C081	784-6797
3026 Abel Stephen J	4235	C081	782-4483
Jewett B	4235	C081	789-4181
3028 Ader Henry P	4235	C081	789-8658
Beaugolyn Vasily	4235	C081	782-5535
Hetzel Robert T	4235	C081	782-4001
Shaffer Enez	4235	C081	706-7321
3032 Andrew Robert W	4237	C081	789-1982
Hartman L A	4237	C081	784-6684
Murray S M	4237	C081	789-0413
Pennbarton Jill	4237	C081	784-8713
Reinhardt James B	4237	C081	783-5247
3037 Anderson Peter	4238	C081	784-6579
Anderson Rosanna	4238	C081	784-6579
Bagby Edmund	4238	C081	706-7797
Baker Joanne	4238	C081	781-6711
Beazizo Kirk	4238	C081	783-5051
Bolin B M	4238	C081	784-9095
Brownstein Barry	4238	C081	706-8206
Campbell Joseph	4238	C081	789-8686
Cook Charles	4238	C081	781-1672
Cummins Charles D	4238	C081	784-9539
Dierdorf Ronald	4238	C081	782-5781
Dooley Mike	4238	C081	706-0088
Edgar Mike	4238	C081	706-7981
Gold Derrick G	4238	C081	789-7657
Hallberg A W	4238	C081	783-5774
Hooper Garet	4238	C081	784-6672
Hayes Gary N	4238	C081	781-9717
Hayes R K	4238	C081	781-9711
Heinrick Don	4238	C081	783-1290
Herard Andre T	4238	C081	784-4705
Ivery M C	4238	C081	782-1679
Johansen Marjorie	4238	C081	789-1910
Lechatelaskey K	4238	C081	783-2583
Lackey Alan G	4238	C081	783-8131
Lykins C	4238	C081	783-7597
Mahoney John F	4238	C081	783-8210
McNeil David E	4238	C081	782-7563
Moore B	4238	C081	781-3141
Moore Leslie	4238	C081	706-1193
Mullins Matthew	4238	C081	783-9950
Newkirk Kim	4238	C081	789-5939
Reno J E	4238	C081	782-8634
Roslyn J D	4238	C081	706-1469
Sampson Matthew	4238	C081	783-5051
Sandau Greg	4238	C081	781-0180
Solberg P A	4238	C081	784-9749
Sorrentino W M	4238	C081	784-1215
Sweetland J L	4238	C081	781-1187
Temple John H	4238	C081	782-5244
Thomas Dan	4238	C081	789-5051
Tullis Richard	4238	C081	706-8428
Warner Leslie J	4238	C081	781-0681
Watkins Sylvia	4238	C081	782-5840
Weldon Julia	4238	C081	783-8950
Wheeler Slevan J	4238	C081	781-8334
Wiltse K	4238	C081	782-4120
Woodom Alice R	4238	C081	783-1093
Woods B	4238	C081	789-3924
Wren K	4238	C081	784-9319
Zegas S G	4238	C081	784-4718
3038 Bannen Bernard	4273	C081	781-0668
Mayenberg Evelo	4273	C081	784-8549
Romero Sarah L	4273	C081	706-8814
3040 LUNSTRUM GRABOW DESIGN	4216	C081	782-0699
PRECISION WOODWIND REPAIR	4216	C081	789-6244
3044 Floyd Frank L	4274	C081	783-3521
Olsle C C	4274	C081	784-9943
Hotte E H	4274	C081	782-5395
Shunkwiler Robert	4274	C081	784-9739
Turinski David	4274	C081	782-6641
3046 Dawson Erma L	4275	C081	781-4678
Reding Lois M	4275	C081	789-0075
Van Meter E	4275	C081	783-3607
3049 Baserman Kurt	4244	C081	784-7196
Carlisle R	4244	C081	706-8828
Cooper Charles	4244	C081	784-1098
Cooper Sue	4244	C081	782-5266
Crane Meade B	4244	C081	782-1518
Crosbie Peter	4244	C081	783-7995
Fay Kim	4244	C081	789-6838
Felton Ed	4244	C081	784-4573
Flannigan Sandie L	4244	C081	783-5944
Fleury William L	4244	C081	789-9104
Franson Arthur	4244	C081	789-6091
Gaskins Sandie L	4244	C081	783-0106
Hersey L	4244	C081	783-1821
Hodges L	4244	C081	789-4255
James David	4244	C081	783-2248
Jones Gynsloh	4244	C081	789-5617
Kirk Chisti	4244	C081	783-9850
Kirk Jonah	4244	C081	783-9850
Lang Marcus G	4244	C081	789-5018
Marks David P	4244	C081	706-9175
Remillard Hugh	4244	C081	789-3043
Remillard Susan	4244	C081	789-3043
Rogers N K	4244	C081	706-1017
Ryan Michael G	4244	C081	783-7967
Saglie Arnold	4244	C081	781-2360
Snell Kym	4244	C081	706-1538
Sowl E	4244	C081	783-1985
Starr Gary H	4244	C081	781-7118
Sundholm Erik	4244	C081	784-9120
Thompson Nicole A	4244	C081	783-5230
Vincent Jim	4244	C081	784-7319
Walker Jeffrey	4244	C081	782-5250
Walker Tuan	4244	C081	789-8940
Williams Terry	4244	C081	784-4546
3052 English John A	4276	C081	783-4935
Hamilton R	4276	C081	784-8539
Mosher B A	4276	C081	783-8891
Volkmann M	4276	C081	782-5209
3056 Gash David E	4277	C081	784-6639
Mraz B	4277	C081	782-7927
Nelson Mildred A	4277	C081	781-8560
Venable Paul T	4277	C081	781-7158
3060 Cooper J	4216	C081	784-3442
3209 Holmes M	3322	C081	783-2774
3211 Pekas Bridget A	3322	C081	706-9559
Wright J N	3322	C081	782-7642
3213 Coon D A	3322	C081	782-9158
Cook Richard	3322	C081	783-5042
3215 Chichester J B	3322	C081	789-1342
Moskzycki Mark	3322	C081	782-9663
3217 Erickson Ethel E	3322	C081	783-7386
3219 Jandl William P	3321	C081	781-9766
3224 Nelson John L	3321	C081	782-9118
3227 Dalton Mike S	3322	C081	782-0513
3228 Allen Bruce J	3321	C081	781-7107
Newton Timothy A	3321	C081	789-0294
Painter Richard	3321	C081	784-9187
3233 Poirier Daniel	3322	C081	783-3075
3234 Wilson Robert J	3321	C081	784-6927
Wilson Susan	3321	C081	784-6927
3235 Aramde Teshome	3322	C081	789-9668
Harvil Chris	3322	C081	789-2530
3238 Haye Kyle	3321	C081	706-1559
Owen Lee R	3321	C081	783-9804
Steinocker David	3321	C081	706-1559
3239 Carey H N	3322	C081	782-5287
3244 Myrold Harold O	3321	C081	784-1504
3245 Follett Mark S	3322	C081	783-5352
3248 Thomas W	3321	C081	783-3618
3249 Clute Tiffany	3322	C081	706-7640
Covington Jackie	3322	C081	789-1192
3251 Barnes Lisa	3322	C081	783-4195
3254 Dorwin James	3321	C081	781-9295
Dorwin Laura	3321	C081	781-9295
3257 Hegarty Hilla	3322	C081	784-2465
Hagerty P	3322	C081	784-2465
3258 Greenup Gary	3321	C081	782-1348
3259 Brinker William A	3322	C081	784-7429
3400 Topalian Peter K	3323	C081	783-1940
3403 Hendricks John	3324	C081	781-5094
3405 Kane S	3324	C081	783-1375
3406 Bartelstein A	3323	C081	783-2857
3407 Hay Brian	3324	C081	789-8632

NW MARKET ST cont'd

Address	Zip4	CarRte	Phone
3408 Carman Lemoyne R	3329	C081	783-5808
3409 Reis M	3324	C081	706-0253
3410 Tilbourn M J	3323	C081	781-1929
3412 Phillips Maggie	3329	C081	706-0788
3417 Barnes Peter	3324	C081	789-4568
Barnes Shannon	3324	C081	789-4568
3418 Moran A J	3323	C081	789-3310

BUSINESSES 273 HOUSEHOLDS 470

NW MARMOUNT DR (S) 98117

9602 Ray William R	2529	C036	782-4964
9610 Kersen James J	2529	C036	784-1759
9618 Halverson H J	2529	C036	782-2947
9700 Nelson Calvin	2531	C036	789-3022
9714 Nacherny Robert	2531	C036	784-9480
Nacherny Robert C	2531	C036	784-9552
9602 McAllister James I	2533	C036	782-3172

HOUSEHOLDS 7

S MARS AVE (S) 98108

6710 David Richard	3640	C011	725-9024
6729 Smith Media	3641	C011	722-8693
6730 Richardson Merced	3640	C011	760-9088
Richardson Paul	3640	C011	760-9088
6750 Chan Litshun	3640	C011	725-3143
6765 Tran Linh	3641	C011	725-4027
6770 Schulze Marilyn	3640	C011	725-9842
6772 Lee Kowlle	3640	C011	723-3374
Lee Lau	3640	C011	723-3374
6777 Ng Jimmy	3641	C011	722-1765
6781 Eng Jimmy	3641	C011	722-8095
6784 Sun Don	3640	C011	722-2105
Bot Sally	3640	C011	722-2105

HOUSEHOLDS 13

SW MARSHALL AVE (S) 98136

6404 Meyeck C	-1318	C027	935-5836
6415 Smith Brian C	-1317	C027	935-5771
6416 Neasly Robert L Jr	-1316	C027	932-9729
6417 Fitzsimmons V	-1317	C027	953-4950
Filse John	-1317	C027	935-5682
Quarle Joseph	-1317	C027	935-4060
6422 Bulbulia Mark	-1318	C027	932-0661
Budihas Paula	-1318	C027	932-0661
6430 Bohn A E	-1318	C027	932-6431
6433 Peter Mark	-1317	C027	932-8577
6438 Dierich Peter	-1318	C027	937-9603
6439 Burton Marvin W	-1317	C027	932-1185
6447 Bell Jerry	-1317	C027	937-4159
6450 Bronson Donald G	-1318	C027	937-9535
6460 Delancey Kristin	-1318	C027	938-6684
6466 Hinn Rodney	-1318	C027	932-2396

HOUSEHOLDS 16

MARTIN LUTHER KING JR WAY (S) 98122

100 Jackson Willie G	-6163	C041	325-2170
Pollard Muriel	-6163	C041	325-2795
Thompson Gloria	-6163	C041	323-8871
120 Berry Jeffrey C	-6122	C041	960-2882
127 Anderson Dorie	-6107	C041	329-9883
Bradford Althea	-6107	C041	329-0171
159 Harris Frederick	-6154	C041	322-0875
163 Steed Emerson	-6154	C041	323-7082
206 Worley Matt	-6131	C041	322-8727
209 Williams Samuel	-6122	C041	325-6409
212 Johnson Teresa L	-6131	C041	323-2979
213 Young Elenor	-6124	C041	325-7247
301 Mandella Ernest	-6132	C041	329-4555
305 Hensley H M	-6132	C041	329-9063
Miles David R	-6132	C041	329-8063
313 SENDO CONSTRUCTION CO	-6132	C041	323-1881
Dones Willie B	-6132	C041	322-3624
317 Rose E	-6132	C041	325-6409
321 McLeod Thomas L	-6132	C041	322-4730
325 Lam Ky T	-6132	C041	325-5233
Cooper Theresa	-6132	C041	325-5352
347 Miller Jesse	-6132	C041	726-0416
Miller Ola	-6132	C041	726-0416
351 Rogers Jeffrey	-6132	C041	324-2976
502 Pearson Errick	-6136	C041	329-0315
510 Johnson S	-6135	C041	323-9041
528 Hopkins	-6136	C041	324-1339
Howard J L	-6136	C041	860-7319
533 Jamieson Julie	-6135	C041	328-5180
Jamieson Todd	-6135	C041	328-5180
705 Berkins K	-5043	C042	322-1140
706 Coleman Edward	-5044	C042	324-5070
707 Nash Peter	-5044	C042	783-7629
Smith Idessa	-5043	C042	322-7629
708 GIRLS INC OF PUGET SOUND	-5044	C042	720-2812
709 Christian E	-5043	C042	323-5899
713 Anderson F B	-5043	C042	322-1464
714 Do Vinh H	-5043	C042	960-2951
717 Faxon Marie	-5043	C042	324-7749
Lutton R E	-5043	C042	324-7045
718 Depeyster Jones	-5044	C042	324-8497
Vanderholt G D	-5044	C042	726-1090
719 Burrell Nancy	-5043	C042	325-2468
Burrell Nancy	-5043	C042	322-5539
725 Patterson Emmett R	-5043	C042	329-8938
731 Ellis Charles	-5043	C042	323-8136
Ellis Nancy Carol	-5043	C042	323-4097
805 Moe John R	-5045	C042	322-6798
806 Slade Annie L	-5046	C042	325-4340
810 Hutchinson Paul V	-5046	C042	325-4340
816 Hudson M	-5046	C042	960-7318
Richardson John A	-5046	C042	960-9661
817 Hutchinson Eric	-5045	C042	329-8670
819 DAVID B VAIL & ASSOC	-5045	C042	674-2546
822 Riesser Emily	-5046	C042	860-0358
824 Lee Lucy	-5046	C042	329-7820
Paquiet Eric	-5046	C042	329-7820
Paquiet Selena	-5046	C042	329-7820
900 Woods Richard	-5048	C042	329-0804
901 Lueck James W	-5043	C042	323-5448
902 Bash S L	-5046	C042	329-1808
904 Boughton Zeta	-5046	C042	325-8764
Smith Eamon	-5044	C042	324-1022
907 Braswell F L	-5047	C042	322-4806
Niekser Joseph	-5047	C042	726-0206
941 Carlisle Lula	-5047	C042	323-3677
Shipman Mary I	-5047	C042	323-9316
942 Neal Buford	-5048	C042	328-7343
947 Sandvik Stephen	-5047	C042	323-8311
950 Greene Muriel L	-5048	C042	328-6785
Lalahaw Albert	-5048	C042	325-4057
1103 WEE-CARE KIDS PLACE	-5051	C042	325-7473
Thibou Antonio	-5051	C042	325-3726
Thibou Brenda	-5051	C042	325-3726
1107 Dean Sandra	-5052	C042	324-6445
1110 Abe Abraham	-5052	C042	322-6949
1111 Jones Joycel	-5051	C042	329-5457
1112 ARTHURO AUTO REPAIR	-5052	C042	324-6445
1116 HARBIN PROPERTIES	-5051	C042	324-5610
Bathes Linda D	-5051	C042	324-9018
Va Mai	-5051	C042	322-6110
1119 Proctor Juanita	-5051	C042	933-6056
1123 ABYSSINIA GROCERY	-5051	C042	323-8360
Desslene Tadle	-5051	C042	322-1755
1125 Gray Fred	-5051	C042	324-1563
1126 WESTERN UNION	-5052	C042	329-4002

MARTIN LUTHER KING JR WAY cont'd

Address	Zip4	CarRte	Phone
1127 Little Nore L	-5051	C042	323-5978
1143 Anderson R	-5051	C042	325-1319
1145 Alvarado Miguel	-5051	C042	323-7977
1408 Turner Alisan	-3128	C044	323-5013
1417 Bitle Eric J	-3127	C044	323-3086
1421 Chappell Mark W	-3127	C044	860-7518
Thogersen Gary J	-3127	C044	328-2398
1424 Matthews J M	-3128	C044	720-0516
1428 Cann Sylvea	-3128	C044	325-3705
1434 Kirkland Mary F	-3128	C044	324-3667
1500 Dunkle G	-3130	C044	324-2489
Dunkle R	-3130	C044	324-2489
1512 Scott Johnnie M	-3130	C044	325-0863
1521 Johnson Michael	-3129	C044	329-3861
1524 Zapata Dennis J	-3130	C044	325-2518
1525 Gordon S L	-3129	C044	325-4450
Holmes K J	-3129	C044	325-4450
1528 Strauack F B	-3130	C044	329-2464
1601 Greene M D	-3131	C044	322-5913
1605 Mitchell E L	-3131	C044	323-6754
1608 Coleman K H	-3132	C044	324-9687
Eddings Eldrid	-3132	C044	324-9687
1609 Morales Ralph	-3131	C044	328-0287
1617 Kuhn Bonnie	-3131	C044	325-5518
1618 Kimmons Prentis J	-3132	C044	325-8018
1625 Forman Geardd	-3128	C044	325-1460
Wells Joyce M	-3128	C044	328-1982
Williams J	-3128	C044	325-8957
1630 Kell Dave	-3132	C044	323-5921
1709 Brown Frank	-3133	C044	325-1711
1716 Green Pamela D	-3134	C044	860-7580
1730 Johnson J	-3134	C044	329-6106
1732 Miles Aaron	-3134	C044	860-3048
1742 Harwood S O	-3134	C044	322-2028
Lewis Hiram	-3134	C044	322-2028
1808 Gaither Charles	-3136	C044	325-3816
1815 Kading S C	-3135	C044	328-1768
1825 Wood Eadie	-3136	C044	325-3171
1824 Banks G L	-3136	C044	329-1410
1835 Gilford Marley J	-3135	C044	726-5448
Young J	-3135	C044	328-4868

BUSINESSES 9 HOUSEHOLDS 131

E MARTIN LUTHER KING JR WAY (S) 98112

101 Beaver Verna	-4850	C075	323-9299
Williams Charlo	-4850	C075	560-9418
112 Johnson L	-4851	C075	324-7948
119 Randolph John	-4850	C075	325-4765
Trinidadlau Peter A	-4850	C075	760-9468
120 Berry O D	-4851	C075	329-7172
121 Perry Taft	-4850	C075	328-5797
129 Breed C M	-4850	C075	329-5167
Guttlinan Jane	-4850	C075	329-5167
202 Russell Clifford J	-4853	C075	325-3469
203 Johnson Otis A	-4852	C075	329-0762
206 Cate Aaron	-4853	C075	322-6727
221 Burks Carolyn	-4852	C075	322-5566
Burks Rose	-4852	C075	322-5566
225 Nishimura Ted H	-4852	C075	325-3378
230 Tibbs Willie C	-4853	C075	325-0568
231 Johnson G	-4852	C075	325-9678
302 Brown Jonathan	-4855	C094	323-0563
Brown Rochel	-4855	C094	323-0563
310 Grubbs Margaret	-4855	C094	329-0705
311 Mack Winford	-4854	C094	726-0626
314 Horn Diana	-4855	C094	329-5925
318 Judd Ken	-4855	C094	324-5393
319 Johnson B J	-4854	C094	329-0440
320 Vaughn Donald W	-4855	C094	325-4991
332 Spencer Jack K	-4855	C094	323-8551
417 Vo Huyen N	-4842	C094	324-5205

HOUSEHOLDS 27

S MARTIN LUTHER KING JR WAY (S) 98144

100 Purdy G F	-2432	C031	322-9113
120 Sinnes Steve	-2432	C031	324-8925
321 Washington B	-2435	C031	322-7971
325 Bollonbell Louise	-2410	C031	329-3442
Vanguyen Phe T	-2410	C031	323-0657
415 Bonds T	-2437	C031	329-5850
539 Marquis Zenaida	-2439	C031	324-8264
701 ISONAIRE BEAUTY SALON	-3111	C031	323-9997
804 KING WAY FOOD MART	-6004	C044	725-8063
859 Jenkins M E	-3134	C022	324-1838
1300 Martin Donald			772-1631
Martin Nancy			772-1631
1734 Areste Que	-4817	C022	328-2851
1901 CENTRAL YOUTH & FAMILY SVC	-4801	C022	322-7676
2000 SEATTLE TENNIS CTR	-4823	C022	684-4764
2800 C K AUTO REPAIR & SVC	-6004	C044	725-5555
2801 MARTIN LUTHER KING BP	-6003	C044	725-7858
2814 INTERTRON	-6004	C044	723-1055
2820 VIENGTHONG	-6004	C044	725-3884
2826 THON KOMPONG MARKET	-6004	C044	723-0968
2921 DUNKIN DONUTS	-6005	C044	722-9247
3019 PACIFIC FISH & CHIPS	-6007	C044	723-1200
3101 3A INDUSTRIES INC	-6008	C044	725-2200
3107 TUYET HANH WASHINGTON VIDEO RENTAL	-6008	C044	722-5952
3109 PAILIN JEWELRY	-6008	C044	722-3031
TUAN MY LIEU MD	-6008	C044	725-0113
Mylieu Tuan	-6008	C044	725-0113
3111 VIETNAMESE NORTHWEST NEWSPAPER	-6008	C044	722-6984
VIETNAMESE PRESS	-6008	C044	722-0445
3201 SAKEDJ PARATRANSIT	-6021	C026	723-9760
3215 COPELAND LUMBER YARDS INC	-6021	C026	723-3756
3219 ESQUIRE CLEANERS & LAUNDRY	-6021	C026	722-4777
MLK VIETNAMESE RESTAURANT	-6021	C026	723-1572
3405 Estrella Denny	-6818	C026	725-8853
3418 AR STATE GOLF CLUB	-6843	C026	723-0688
3425 Barabaz Ze

BALLARD DEVELOPMENT SITE
NW MARKET STREET AND 24TH AVENUE NW
SEATTLE, WA 98107

Inquiry Number: 2842908.7
AUGUST 25, 2010

The EDR Environmental LienSearch™ Report



440 Wheelers Farms Road
Milford, CT 06461
800.352.0050
www.edrnet.com

EDR Environmental LienSearch™ Report

The EDR Environmental LienSearch Report provides results from a search of available current land title records for environmental cleanup liens and other activity and use limitations, such as engineering controls and institutional controls.

A network of professional, trained researchers, following established procedures, uses client supplied address information to:

- search for parcel information and/or legal description;
- search for ownership information;
- research official land title documents recorded at jurisdictional agencies such as recorders' offices, registries of deeds, county clerks' offices, etc.;
- access a copy of the deed;
- search for environmental encumbering instrument(s) associated with the deed;
- provide a copy of any environmental encumbrance(s) based upon a review of key words in the instrument(s) (title, parties involved, and description); and
- provide a copy of the deed or cite documents reviewed.

Thank you for your business.
Please contact EDR at 1-800-352-0050
with any questions or comments.

Disclaimer - Copyright and Trademark Notice

This report was prepared for the use of Environmental Data Resources, Inc., and National Real Estate Information Services, exclusively. This report is neither a guarantee of title, a commitment to insure, or a policy of title insurance. **NO WARRANTY, EXPRESSED OR IMPLIED, IS MADE WHATSOEVER IN CONNECTION WTH THIS REPORT**. Environmental Data Resources, Inc. (EDR) and INSERT LIENSEARCH COMPANY NAME specifically disclaim the making of any such warranties, including without limitation, merchantability or fitness for a particular use or purpose. The information contained in this report is retrieved as it is recorded from the various agencies that make it available. The total liability is limited to the fee paid for this report.

Copyright 2010 by Environmental Data Resources, Inc. All rights reserved. Reproduction in any media or format, in whole or in part, of any report or map of Environmental Data Resources, Inc., or its affiliates, is prohibited without prior written permission.

EDR and its logos are trademarks of Environmental Data Resources, Inc. or its affiliates. All other trademarks used herein are the property of their respective owners.

EDR Environmental LienSearch™ Report

TARGET PROPERTY INFORMATION

ADDRESS

BALLARD DEVELOPMENT SITE
NW MARKET STREET AND 24TH AVENUE NW
SEATTLE, WA 98107

RESEARCH SOURCE

Source 1: KING COUNTY RECORDER
KING COUNTY, WA

PROPERTY INFORMATION

Deed 1:

Type of Deed: GENERAL DEED
Title is vested in: LODGE NO. 401 FRIHET ORDER OF VASA INC.
Deed Dated: 09/12/1924
Deed Recorded: 10/07/1924
Book: 1243
Page: 252

Legal Description: SEE ATTACHED DEED EXHIBIT

Legal Current Owner: LODGE NO. 401 FRIHET ORDER OF VASA INC.

Property Identifiers: 276770-1170

Comments: PER ASSESSOR, THIS IS ONLY DEED AVAILABLE FOR THIS PROPERTY; THEY DID FIND THE FOLLOWING: MEMORANDUM OF LEASE DATED 9/10/1968 BETWEEN LODGE 401 FRIHET ORDER OF VASA, INC., LESSOR, AND SHELL OIL COMPANY; ALSO, LANDLORD 'S CONSENT DATED 03/27/1998 BETWEEN HAROLD C. HEZEL , GRANTOR, AND VIKING COMMUNITY BANK, GRANTEE.

ENVIRONMENTAL LIEN

Environmental Lien: Found ☐ Not Found ☒

If found:

1st Party:

2nd Party:

Dated:

Recorded:

Book:

Page:

Docket:

Volume:

Instrument:

Comments:

Miscellaneous:

EDR Environmental LienSearch™ Report

OTHER ACTIVITY AND USE LIMITATIONS (AULs)

Other AUL's: Found ☐ Not Found ☒

If found:

1st Party:

2nd Party:

Dated:
Recorded:
Book:
Page:
Docket:
Volume:
Instrument:
Comments:
Miscellaneous:

Given under my hand and official seal this 17th day of September, A.D. 1924.

(N.P. Notarial Seal)
(Com. Ex. Sep. 12, 1927)

E. Bensinger
Notary Public in and for the State
of Washington, residing at Renton

Filed for record at request of Morris Belmondo, Oct. 7, 1924, at 4 min. past 10 A.M.

D.E.Ferguson, County Auditor.

***

1926389 E. Berthan Slettedahl et ux

To

Warranty Deed

Taylor W. Emerson et ux

The Grantor, E. Berthan Slettedahl and Laura C. Slettedahl his wife for and in consideration of Ten dollars in hand paid, convey and warrant to Taylor W.Emerson and Lillian N. Emerson his wife the grantees the following described real estate;

Lot Three (3) in Block Twenty (20) of Lawe Addition to Seattle, situated in the County of King, State of Washington.

Book 1243 Page 252

Dated October 2nd A.D. 1924.

Signed in presence of:

E. Berthan Slettedahl
Laura C. Slettedahl

State of Washington;
County of King ;ss

This is to certify that on this 6th day of October A.D. 1924, before me the undersigned a Notary Public in and for the State of Washington, duly commissioned and sworn, personally came E. Berthan Slettedahl and Laura C. Slettedahl his wife, to me known to be the individuals described in and who executed the within instrument, and acknowledged to me that they signed and sealed the same as their free and voluntary act and deed for the uses and purposes therein mentioned.

Witness my hand and official seal the day and year in this certificate first above written.

(N.P.Notarial Seal)
(Com.Ex. Mar. 21, 1927)
(I.R.S. $6.50 attached and cancelled)

Frank Oleson
Notary Public in and for the State
of Washington, residing at Seattle.

Filed for record at request of Taylor W. Emerson Oct. 7, 1924, at 47 min. past 10 A.M.

D. E. Ferguson, County Auditor.

***

* 1926444 Seattle School District No. 1.

To

Warranty Deed

Lodge #401 Fribet Order of Vasa Inc.
Seattle, Wash.

Statutory Deed, Corporation

The Grantor, Seattle School District No. 1, King County, Washington successor of School District No. 50 King County, Washington, a corporation for and in consideration of Forty three hundred and fifty dollars ($4350) dollars in hand paid, convey and warrant to Lodge #401 Fribet Order of Vasa Inc. Seattle Wash. the following described real estate;

253 1926444

1243-253

Lots Twelve (12) and Thirteen (13) Block Fifty-nine (59) Gilman Park Addition to the City of Seattle, Situated in the County of King, State of Washington.

Dated this 12th day of September, 1924.

Witnesses;
(S.C.D. No. 1. Corp. Seal)

Seattle School District No. 1
King County, Washington, Successor of School District No. 50, King County, Washington.
By C.W. Sharples, President
By Reuben W. Jones, Secretary

State of Washington;
County of King ;ss

On this 12th day of September, A.D. 1924, before me the undersigned, a Notary Public, personally appeared C. W. Sharples and Reuben W. Jones the President and Secretary, respectively of the Seattle School District No. 1. King County, Washington, successor of School District No. 50, King County, Washington to me known to be the President and Secretary of the corporation that executed the within and foregoing instrument and acknowledged the said instrument to be the free and voluntary act and deed of said corporation for the uses and purposes therein mentioned; and each on oath stated that he was authorized to execute said instrument and that the seal affixed is the corporate seal of said corporation.

In Witness Whereof I have hereunto set my hand and affixed my official seal the day and year first above written.

Lou Staude
Notary Public in and for the State of Washington, residing at Seattle.

(L.S. Notarial Seal)
(Com.Ex. Oct. 1, 1926)
(I.R.S.$4.50 attached and cancelled)

Filed for record at request of C. A. Schuenlin, Oct. 7, 1924, at 38 min. past 11 A.M.

CC 10-07-1924

D. E. Ferguson, County Auditor.

XXX

453 Joseph Johnson et ux

To

Warranty Deed

Hilma Matteson

The Grantors Joseph Johnson and Anna S. Johnson his wife, for and in consideration of Ten dollars in hand paid, convey and warrant to Hilma Matteson, the following described real estate, situated in the County of King, State of Washington;

Lots 9 and 10 except South 15 feet Block 15 of Front Street Cable Addition to the City of Seattle.

Dated this First day of September, 1924.

Joseph Johnson (Seal)
Anna S. Johnson (Seal)

Note; x to x attached by rider;
x-
State of Washington;
County of King ;ss

I, the undersigned a Notary Public do hereby certify that on this 3rd day of Sept. 1924 personally appeared before me Joseph Johnson, to me known to be the individual described in and who



1965 Aerial Photo

103-93320 HAL Real Estate - Ballard Development Site - Seattle, WA


NW Market Street & 24th Avenue NW

Seattle, WA

PREPARED FOR:

PROJ. MGR: **DATE: 12/19/2010**

DRAWN BY: Neil Gilham, LG **PROJ. #: 103-93320**

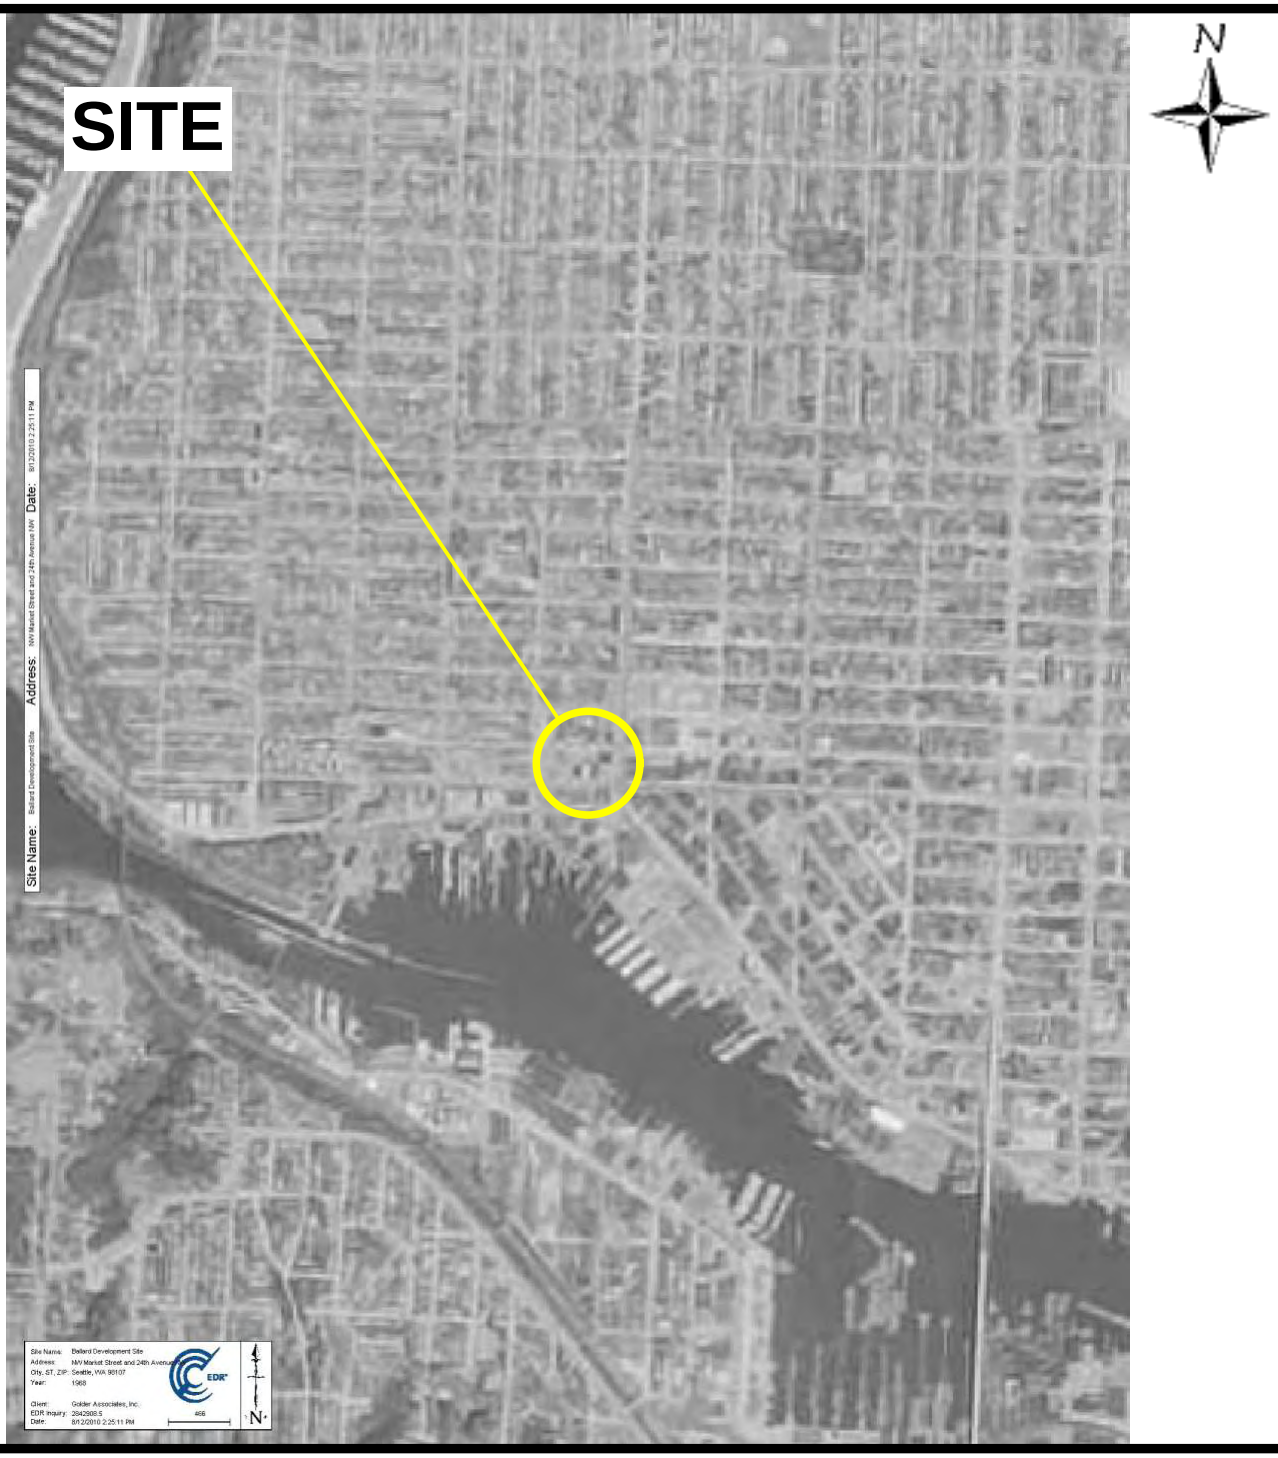

Golder Associates

1968 Aerial Photo

103-93320 HAL Real Estate - Ballard Development Site - Seattle, WA

NW Market Street & 24th Avenue NW

Seattle, WA

PREPARED FOR:

PROJ. MGR: **DATE: 12/19/2010**

DRAWN BY: Neil Gilham, LG **PROJ. #: 103-93320**



Golder Associates

1977 Aerial Photo

103-93320 HAL Real Estate - Ballard Development Site - Seattle, WA

NW Market Street & 24th Avenue NW

Seattle, WA

PREPARED FOR:

PROJ. MGR: **DATE: 12/19/2010**

DRAWN BY: Neil Gilham, LG **PROJ. #: 103-93320**



Golder Associates

1980 Aerial Photo

103-93320 HAL Real Estate - Ballard Development Site - Seattle, WA

NW Market Street & 24th Avenue NW

Seattle, WA

PREPARED FOR:

PROJ. MGR: **DATE: 12/19/2010**

DRAWN BY: Neil Gilham, LG **PROJ. #: 103-93320**



1985 Aerial Photo

103-93320 HAL Real Estate - Ballard Development Site - Seattle, WA

NW Market Street & 24th Avenue NW

Seattle, WA

PREPARED FOR:

PROJ. MGR: **DATE: 12/19/2010**

DRAWN BY: Neil Gilham, LG **PROJ. #: 103-93320**

Golder Associates



Golder Associates

1990 Aerial Photo

103-93320 HAL Real Estate - Ballard Development Site - Seattle, WA


NW Market Street & 24th Avenue NW

Seattle, WA

PREPARED FOR:

PROJ. MGR: **DATE: 12/19/2010**

DRAWN BY: Neil Gilham, LG **PROJ. #: 103-93320**

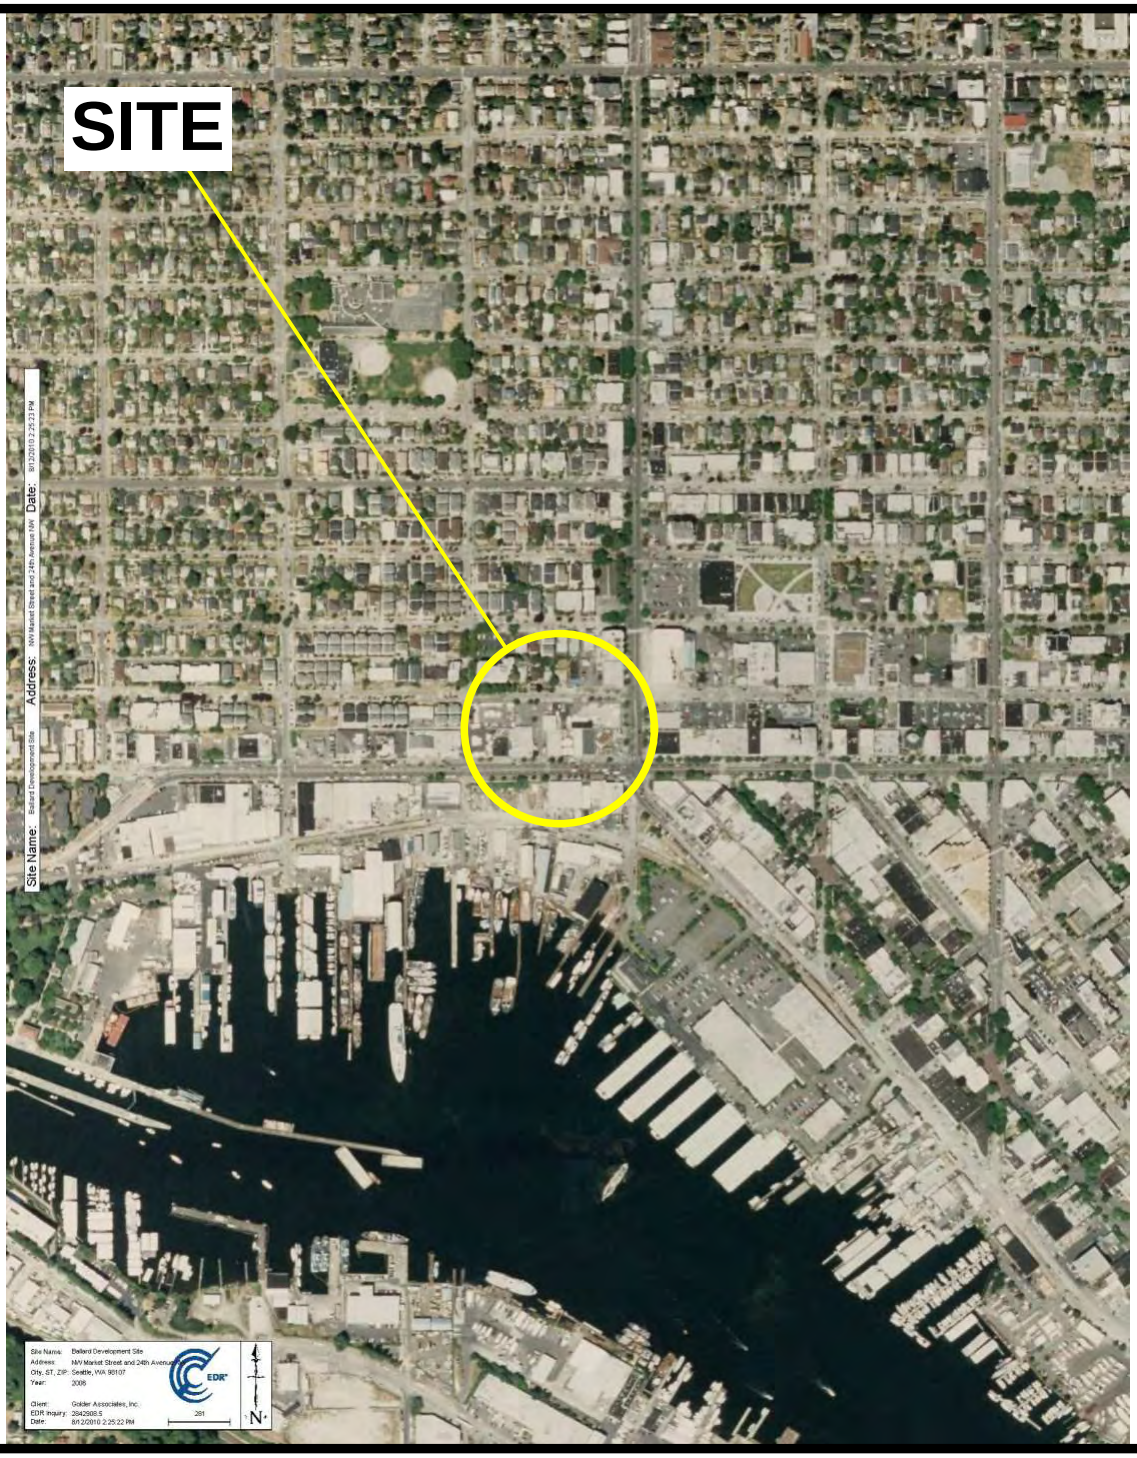

Golder Associates

2006 Aerial Photo

103-93320 HAL Real Estate - Ballard Development Site - Seattle, WA


NW Market Street & 24th Avenue NW

Seattle, WA


PREPARED FOR:

PROJ. MGR: **DATE: 12/19/2010**

DRAWN BY: Neil Gilham, LG **PROJ. #: 103-93320**

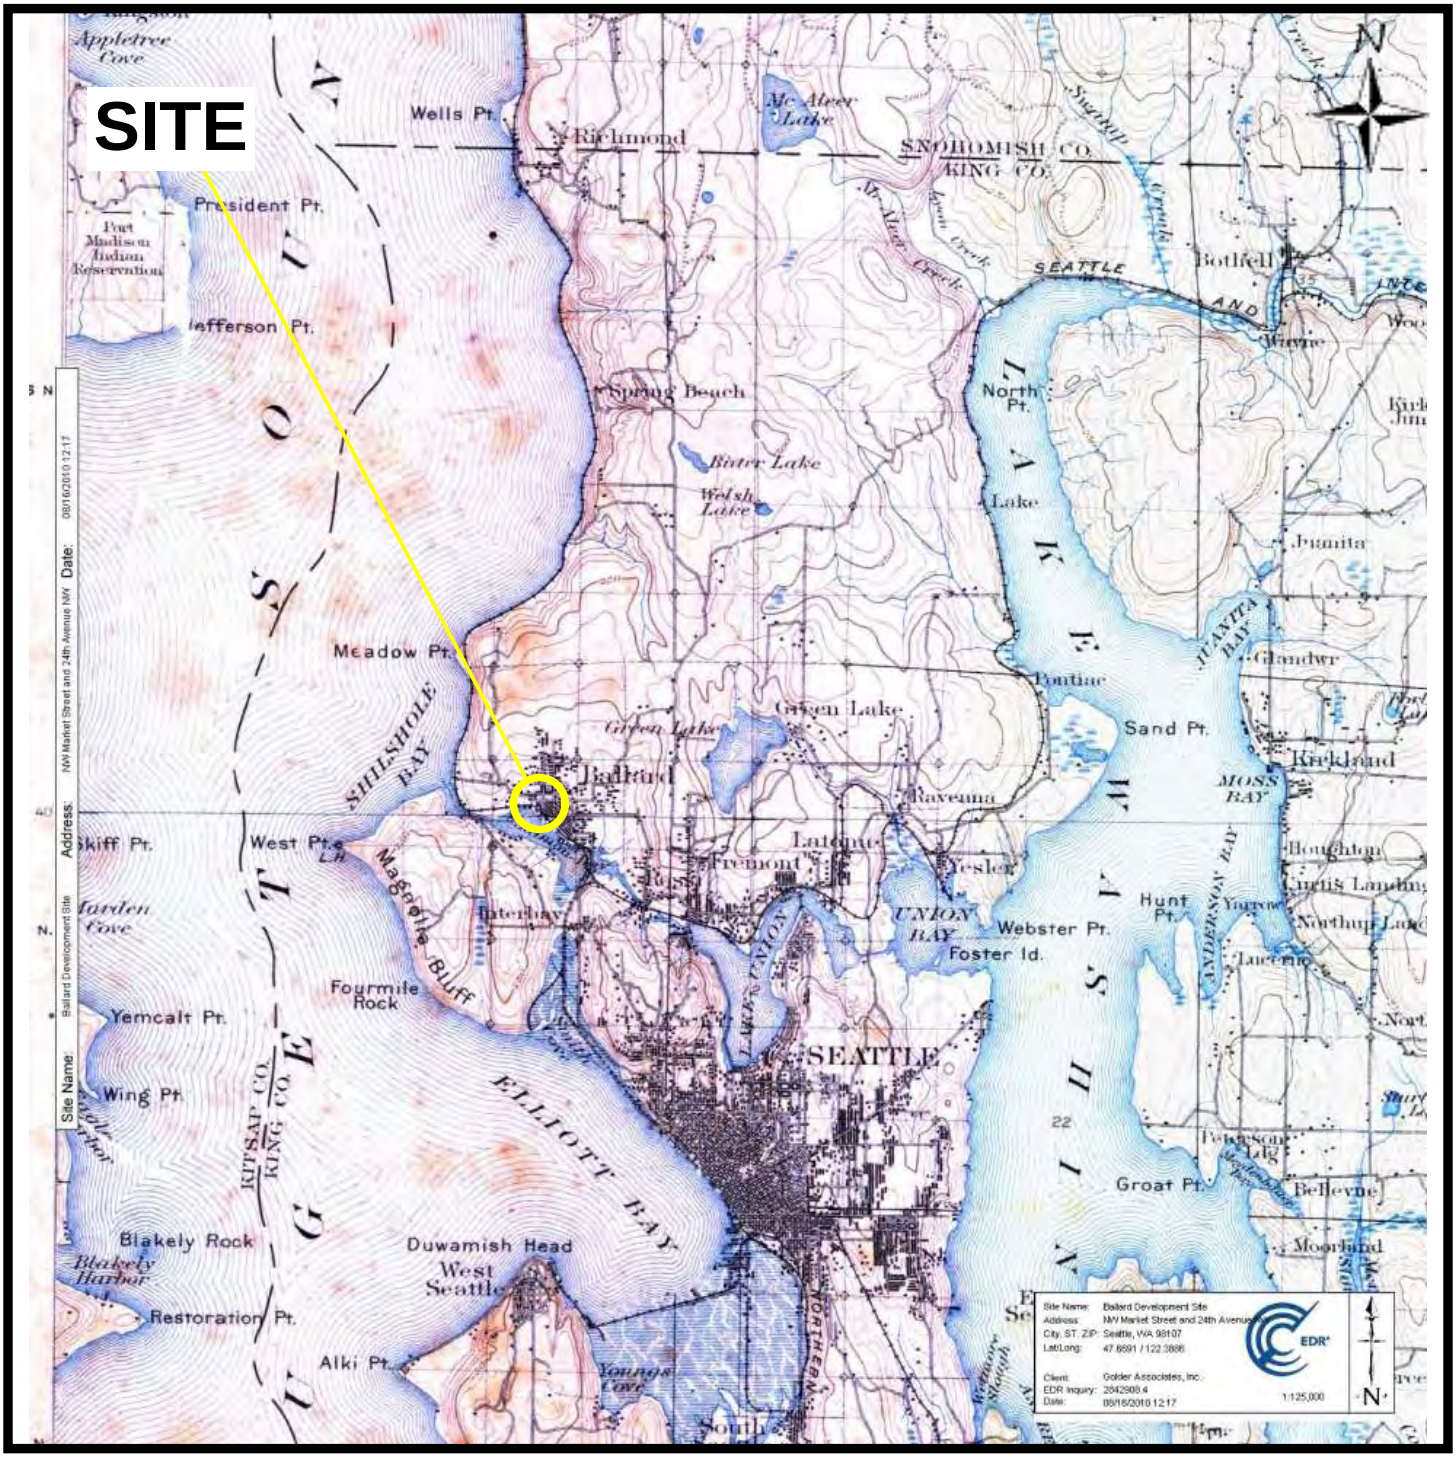

Golder Associates	**1897 Topographic Map** **103-93320 HAL Real Estate - Ballard Development Site - Seattle, WA** **NW Market Street & 24th Avenue NW** **Seattle, WA**
	PREPARED FOR:
	PROJ. MGR: **DATE: 12/19/2010**
	DRAWN BY: Neil Gilham, LG **PROJ. #: 103-93320**

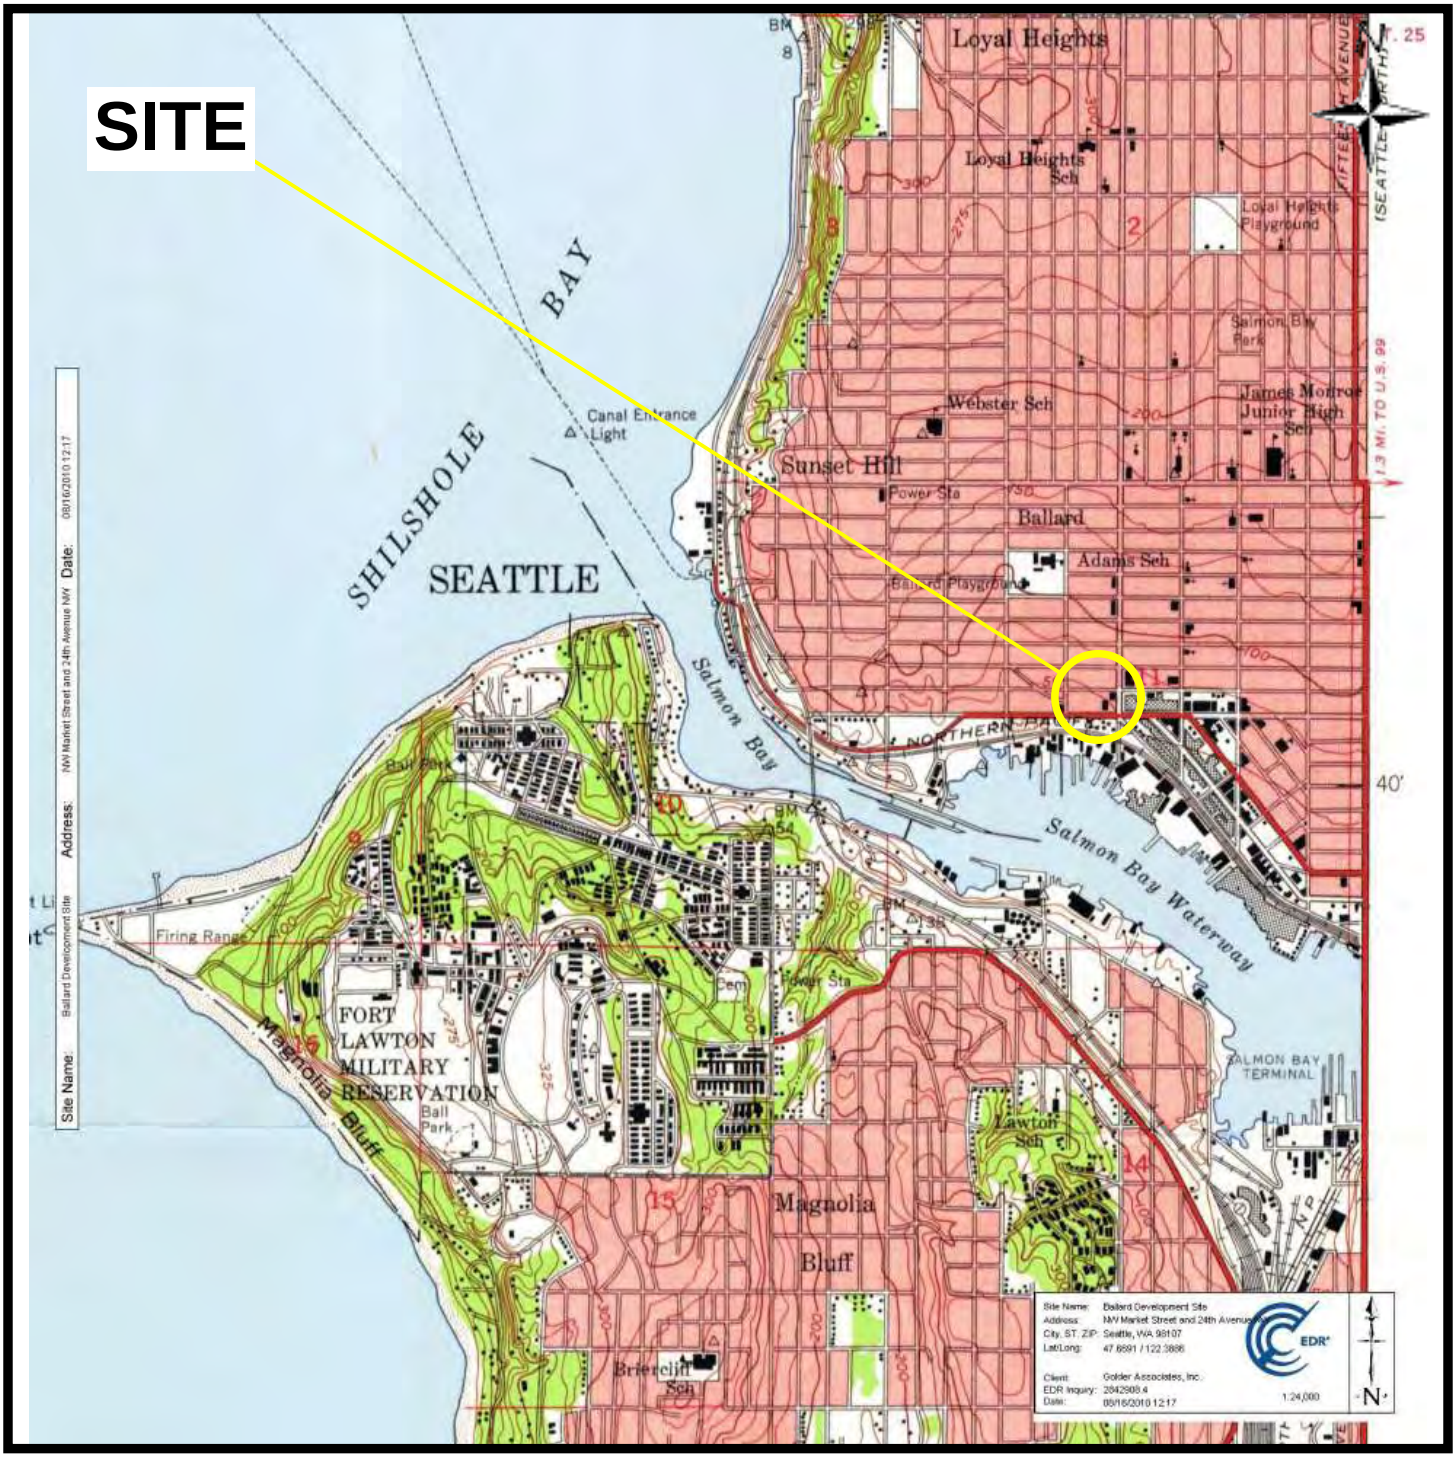

Golder Associates

1949 Topographic Map

103-93320 HAL Real Estate - Ballard Development Site - Seattle, WA


NW Market Street & 24th Avenue NW

Seattle, WA

PREPARED FOR:

PROJ. MGR: **DATE: 12/19/2010**

DRAWN BY: Neil Gilham, LG **PROJ. #: 103-93320**

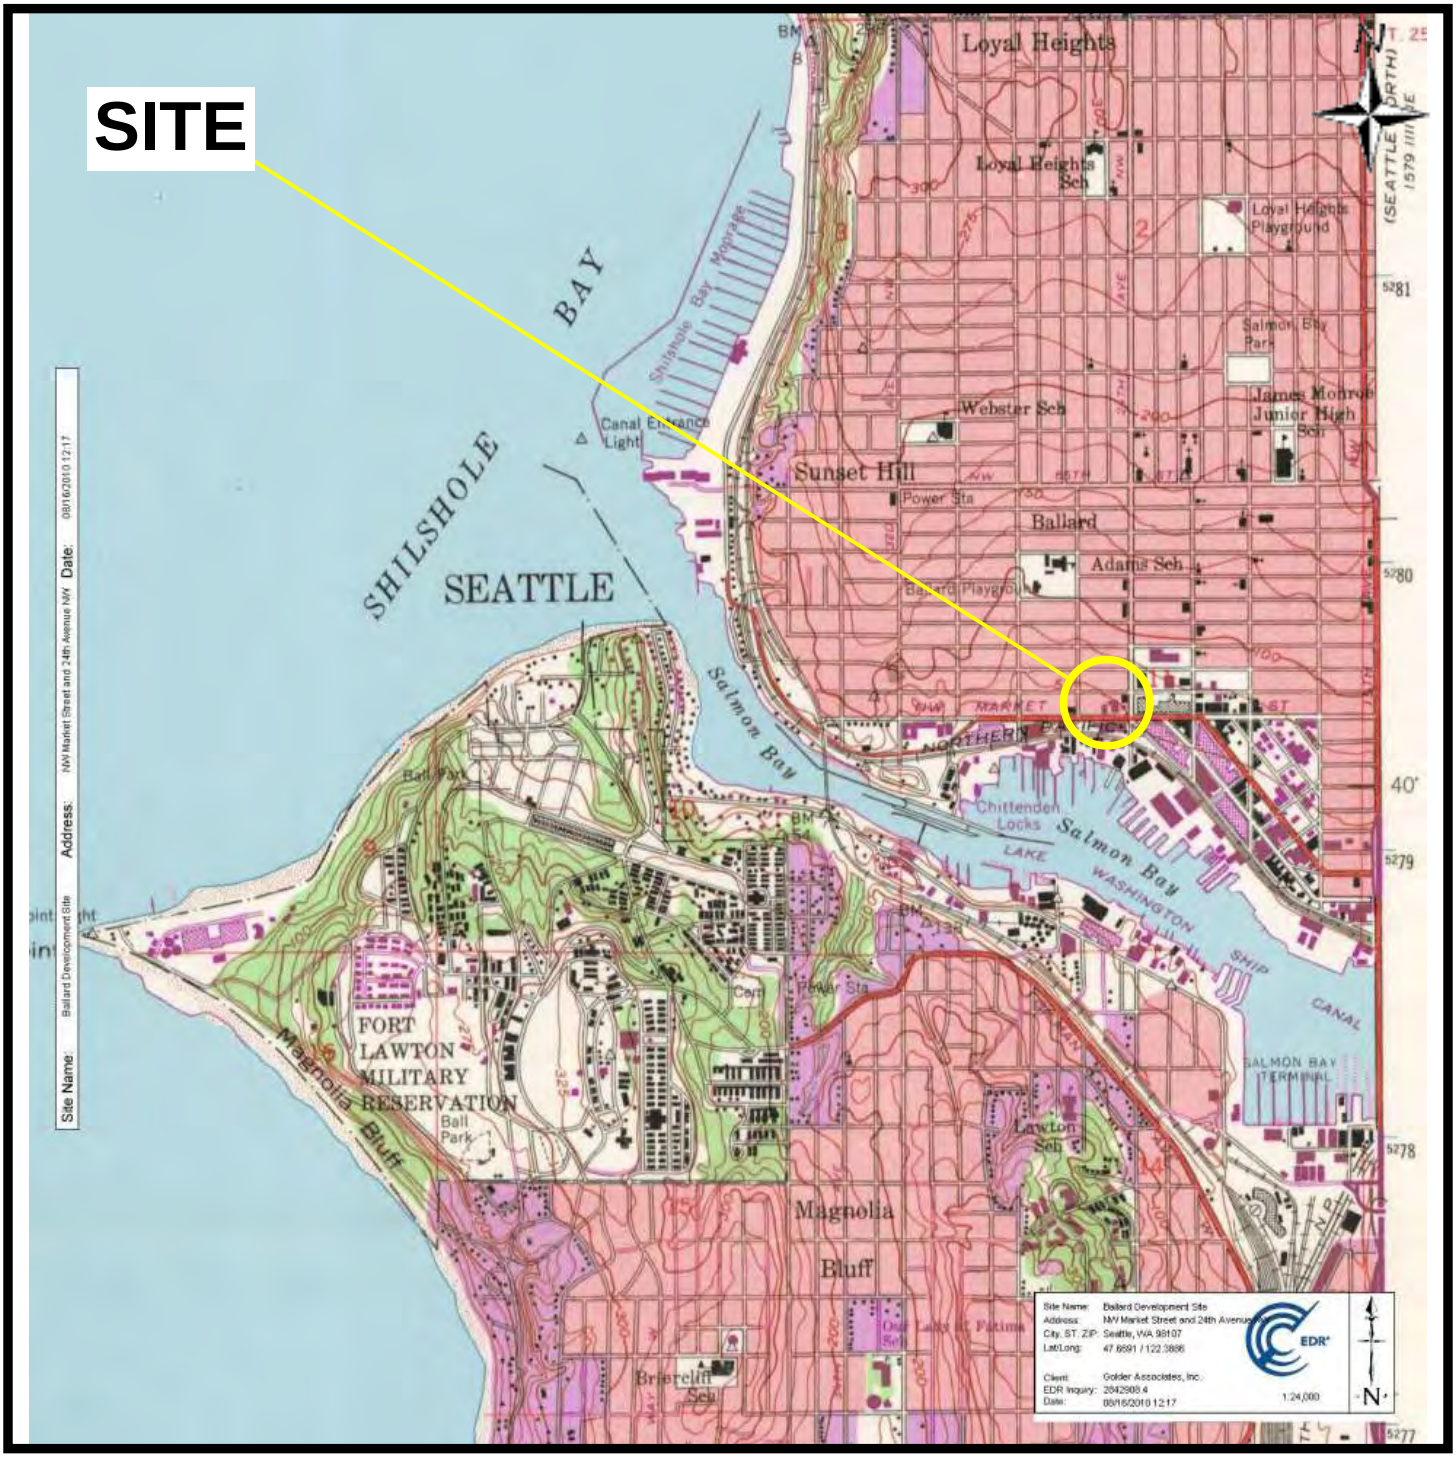

Golder Associates

1968 Topographic Map

103-93320 HAL Real Estate - Ballard Development Site - Seattle, WA


NW Market Street & 24th Avenue NW

Seattle, WA

PREPARED FOR:

PROJ. MGR: **DATE: 12/19/2010**

DRAWN BY: Neil Gilham, LG **PROJ. #: 103-93320**

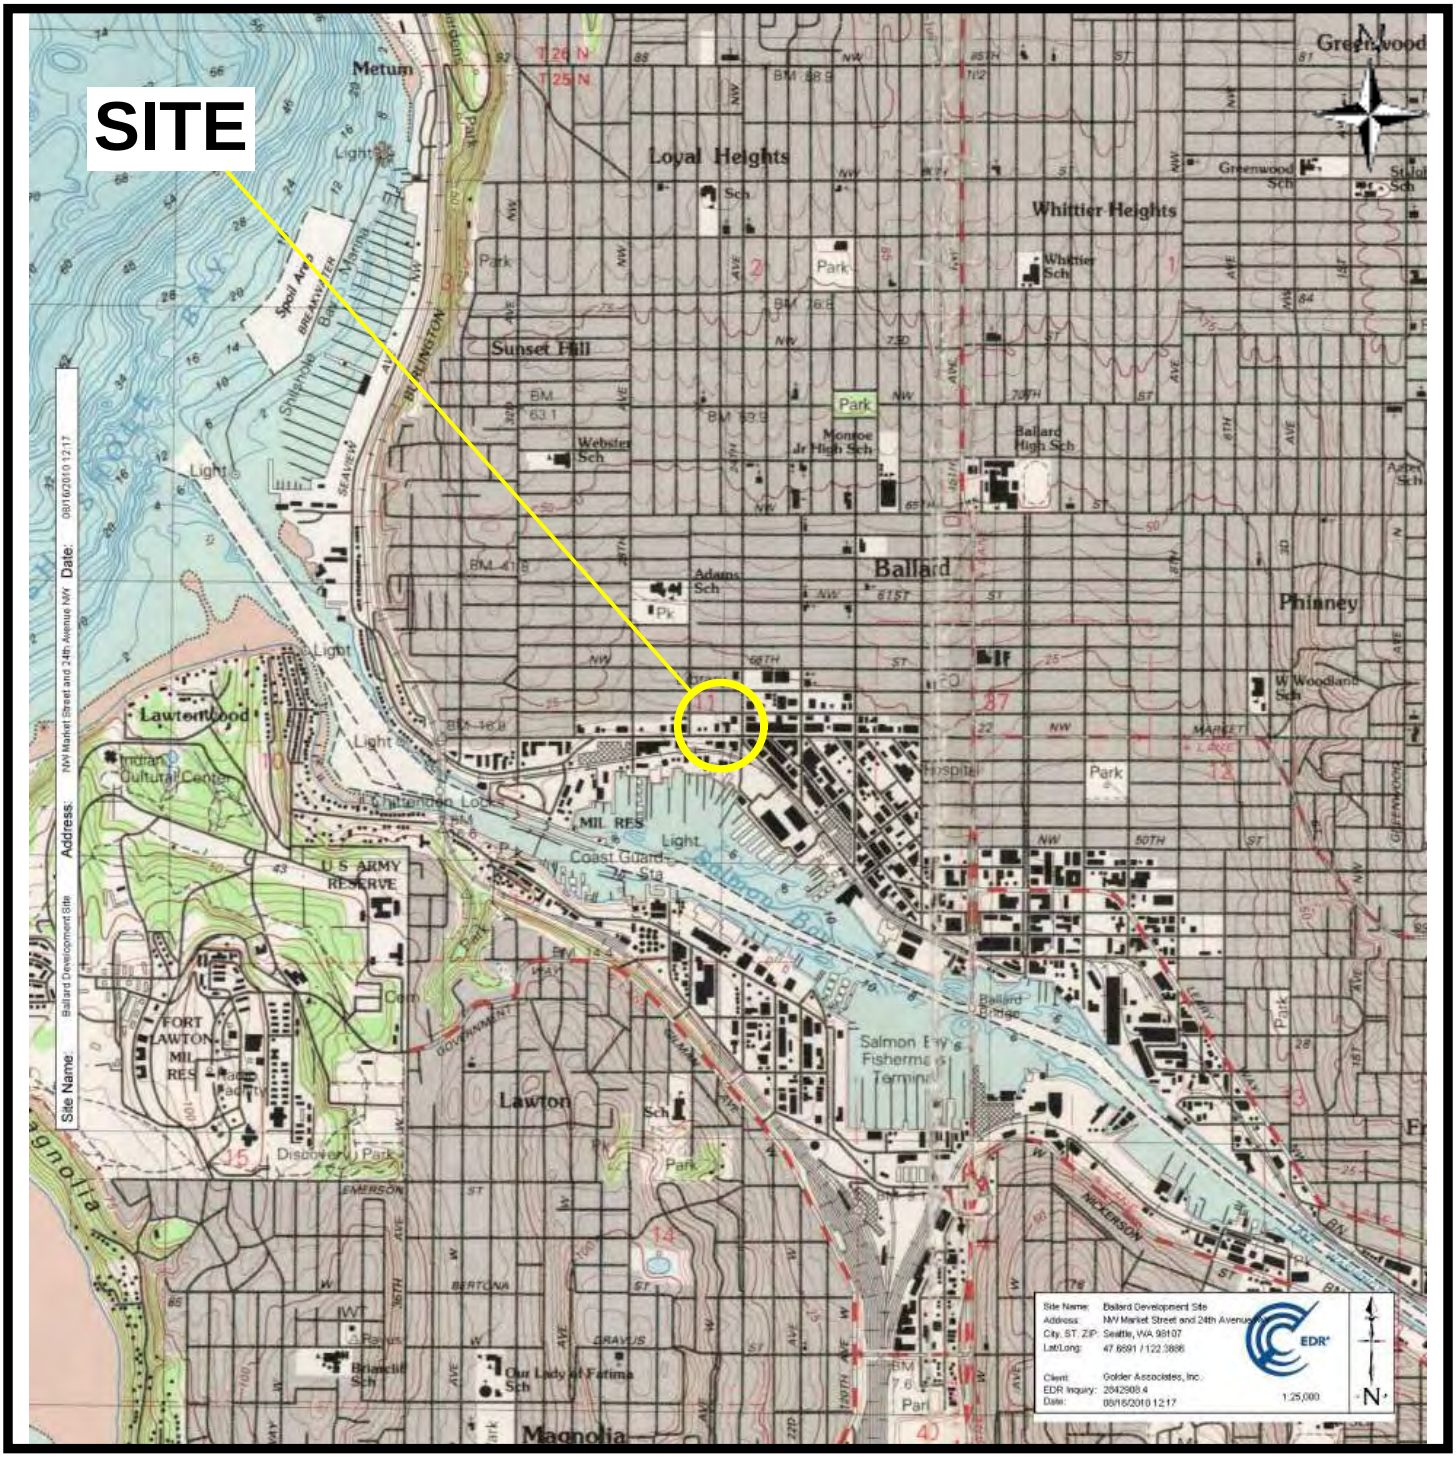

Golder Associates

1983 Topographic Map

103-93320 HAL Real Estate - Ballard Development Site - Seattle, WA

NW Market Street & 24th Avenue NW

Seattle, WA

PREPARED FOR:

PROJ. MGR: **DATE: 12/19/2010**

DRAWN BY: Neil Gilham, LG **PROJ. #: 103-93320**

Appendix D

Photographs Recorded During the Subject Property Inspection



Looking northeast across Market Street to the Subject Property, 2428 building at center.



Looking north across Market Street to the Subject Property, 2436 building at center.



Looking northeast across Market Street to the Subject Property, 2428 and 2436 building at right, adjoining properties to left.



Looking northwest across Market Street and 24th Avenue to the Market Street Spirit Station.



Looking east down Market Street with 2428 building at left.



Looking west down Market Street with 2412 building at right. Former heating UST location under sidewalk in front of the building.



Looking east down Market Street with 2412 building at right. Former heating UST location under sidewalk in front of the building.



Maritime's Marine service area at 2412 building.



Maritime's Marine service area at 2412 building.



Maritime's Marine service area at 2412 building.



Maritime's Marine service area at 2412 building, showing bulk oil drums and heating oil AST.



Maritime's Marine service area at 2412 building.



Maritime's Marine service area at 2412 building.



Maritime's Marine service area at 2412 building showing bulk oil drums.



Maritime's Marine service area at 2412 building.



Maritime's Marine service area at 2412 building showing former waste oil UST location at center foreground.



Former waste oil UST location at the 2412 building.



Waste oil sink that fed to former waste oil UST at the 2412 building.



Interior of warehouse building behind 2412 building.



Warehouse building behind 2412 building looking southwest.



Stained area and catch basin behind 2412 building.



Interior of warehouse building behind 2412 building.



Oil-fired furnace inside 2412 building.



Interior of 2412 building.



Looking southeast across 56th Street to the Subject Property.



Looking south across 56th Street to the Subject Property.



Shop building behind 2428 building looking south.



Potential former heating oil UST (asphalt patch/sunken area) on the western side of the 2428 building. Note vent pipe on building wall.



Interior of 2428 building - sales floor.



Interior of 2428 building - sales floor.



Interior of 2428 building - shop area.




Interior of 2428 building - shop area.



Interior of 2428 building - shop area showing stored materials.



Shop building behind 2428 building looking west.

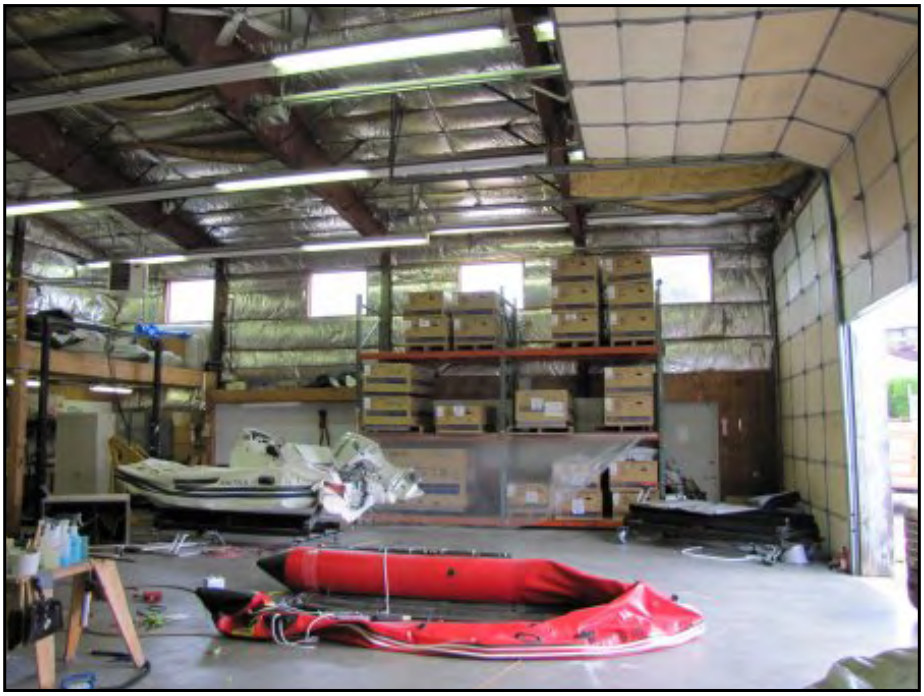

Interior of shop building behind 2428 building.



Interior of shop building behind 2428 building.




The vacant 2436 building looking northwest.



The vacant 2436 building looking south.



Interior of the vacant 2436 building looking south.

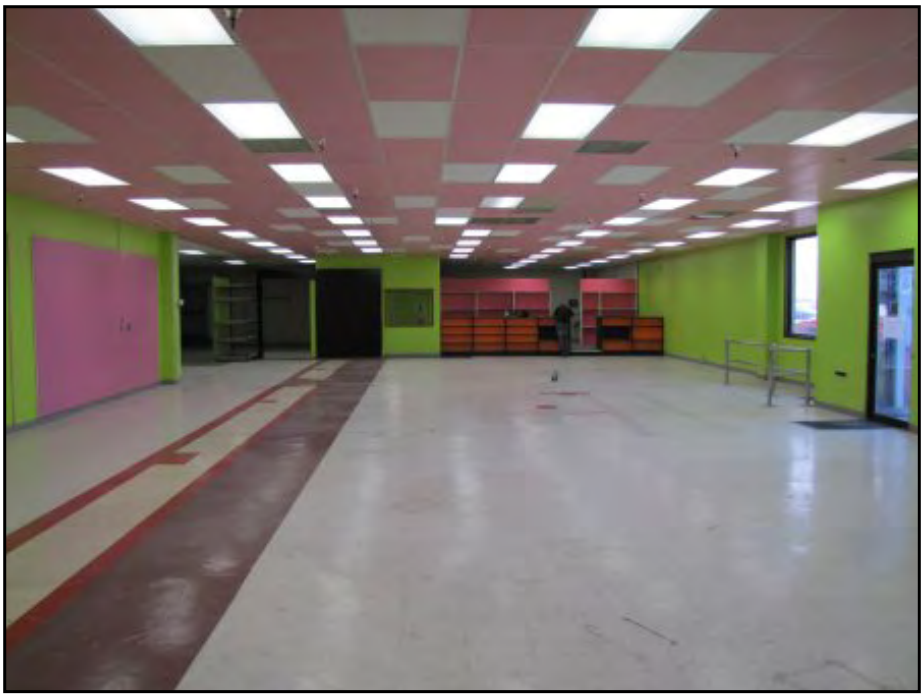

Interior of the vacant 2436 building looking north.



Parking lot at the northeastern corner of the Subject Property looking east.



Parking lot at the northeastern corner of the Subject Property looking north.



Parking lot at the northeastern corner of the Subject Property looking south to the Market Street Spirit Station.



Looking southwest across 24th Avenue and Market Street with Market Street Spirit Station at right.



Looking northwest to the Market Street Spirit Station with Subject Property in background.



Looking northwest to the Market Street Spirit Station with Subject Property in background.



Residential properties across 56th Street looking northwest.



Residential properties across 56th Street looking north.



Commercial properties across 56th Street looking northeast.



Commercial properties across 56th Street looking north.



Condominium/mixed-use properties across 56th Street and 24th Avenue looking northeast.



Commercial properties across 24th Avenue looking east.



Commercial properties across 24th Avenue and Market Street looking southeast.



Commercial properties across Market Street looking south.



Commercial properties south of Market Street looking southeast.



Looking east down Market Street with Subject Property at left.



Commercial properties across Market Street looking southeast.



Pole-mounted transformers at the Subject Property labeled as containing less than 1 ppm PCBs.



Pole-mounted transformers at the Subject Property labeled as containing less than 1 ppm PCBs.



Pole-mounted transformers at the Subject Property labeled as containing less than 1 ppm PCBs.



Market Street Spirit Station in 1938 (Shell 5501 24th NW 11-3-1938)



Market Street Spirit Station in 1955 (Shell 5501 24th NW 8-22-1955)



Market Street Spirit Station in 1970 (Shell 5501 24th NW 4-28-1970)



2412 NW Market, Lot 16, 6-1964



2412 NW Market, Lot 14, 1938



2412 NW Market, Lot 14, 9-7-1955



2424-30 NW Market, Lot 16-17, 3-14-1951



2423-31 NW 56th, Lots 5-6-7, 5-30-1956



2417 NW 56th, Lot 8, 1938



2425 NW 56th, Lot 7, 1938



2428 NW Market, Lot 17, 1938



2429 NW 56th, Lot 6, 1938



2437 NW 56th, Lot 4, 1938



2440 NW Market, Lot 19, 11-25-1953



2440 NW Market, Lot 19, 1938




2447 NW 56th, Lot 2, 1938



5511 24th NW, Lots 10-11, 8-22-1955



5511 24th NW, Lots 9-10-11, 1-4-1960

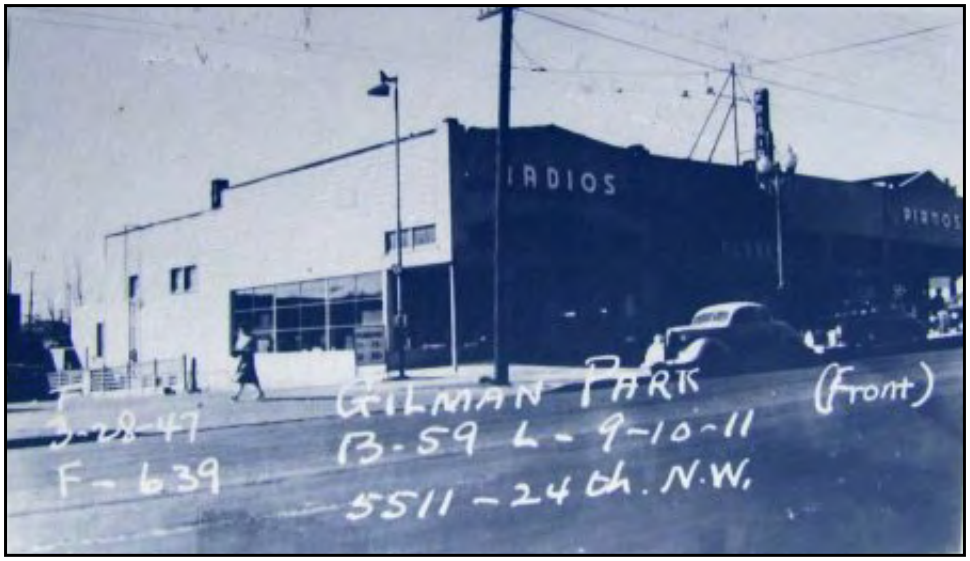

5511 24th NW, Lots 9-10-11, 3-28-1947



5511 24th NW, Lots 9-10-11, 2-24-1958



5513 24th NW, Lot 11, 4-12-1938



Richfield, 5615 24th NW, 3-18-1949



Richfield, 5615 24th NW, 9-23-1959



Richfield, 5615 24th NW, 9-5-1960



Union 76, 5116 24th NW, 3-25-1955



Union 76, 5114 24th NW, 5-25-1961



Gilmore, 2401 NW Market, 1938

Appendix E

User Questionnaire

ASTM International Standard E 1527 – 05

User Questionnaire

The ASTM Standard requires the person commissioning a Phase I Environmental Site Assessment (the user) to provide the following information (if available) to the environmental professional. Failure to provide this information could result in a determination that "all appropriate inquiry" is not complete.

1. **Environmental cleanup liens that are filed or recorded against the site (40 CFR 312.25).**

   Are you aware of any environmental cleanup liens against the subject property that are filed or recorded under federal, tribal, state or local law? No.

2. **Activity and land use limitations (AULs) that are in place on the site or have that been filed or recorded in a registry (40 CFR 312.26).**

   Are you aware of any AULs, such as *engineering controls*, land use restrictions or *institutional controls* that are in place at the site and/or have been filed or recorded in a registry under federal, tribal, state or local law? No.

3. **Specialized knowledge or experience of the user (40 CFR 312.28).**

   As the user of this ESA do you have any specialized knowledge or experience related to the subject property or nearby properties? For example, are you involved in the same line of business as the current or former *occupants* of the property or an adjoining property so that you would have specialized knowledge of the chemicals and processes used by this type of business? No.

4. **Relationship of the purchase price to the fair market value of the property if it were not contaminated (40 CFR 312.29).**

   Does the purchase price being paid for this property reasonably reflect the fair market value of the property? If you conclude that there is a difference have you considered whether the lower purchase price is because contamination is know or believed to be present at the property? N/A

5. **Commonly known or reasonably ascertainable information about the property (40 CFR 312.30).**

   Are you aware of commonly known or reasonably ascertainable information about the property that would help the environmental professional to identify conditions indicative of releases or threatened releases? For example, as user,

   a) Do you know the past uses of the property? Marine / boat service business; Retail; boat equipment sales.
   b) Do you know of specific chemicals that are present or once were present at the property? No.
   c) Do you know of spills or other chemical releases that have taken place at the property? No.
   d) Do you know of any environmental cleanups that have taken place at the property? UST removal. See rept dated April 11, 1995. Also, see Attached Exhibit A (exerpt from Purchase + Sale Agreement), which describes potential hazardous material in 24th Ave. right of way.

Site Name: Jacobsen Ballard

6. **The degree of obviousness or the presence or likely presence of contamination at the *property*, and the ability to detect the contamination by appropriate investigation (40 CFR 312.31).**

As the *user* of this *ESA*, based on your knowledge and experience related to the *property* are there any *obvious* indicators that point to the presence or likely presence of contamination at the *property*? None that I am aware of.

User Questionnaire Completed By: Gabriel Grant, HAL Real Estate Investments, Inc.

Date: 8/12/10

Exhibit A

(ix) To the best of Seller's knowledge, without investigation: (a) there are no underground storage tanks on the Property; (b) Other than the oil storage tank set forth in the Underground Storage Tank Site Characterization Report prepared by Sound Environmental & Safety dated April 11, 1995, no underground storage tanks have been placed on or removed from the Property during Seller's ownership of the Property, (c) Seller has not caused or permitted to be stored, disposed of, transferred, produced, or processed on the Property hazardous substances except in compliance with all applicable federal, state, and local laws or regulations; (d) no release of any hazardous substances on or off-site of the Property which might affect the Property or for which Purchaser may be liable has occurred prior to the Closing Date hereof; (e) Seller is not aware of any enforcement, cleanup, removal or other governmental or regulatory actions being instituted, contemplated or threatened against it or the Property, or any neighboring property except as disclosed herein; (f) no claims have been made by any third party or other person with respect the Property relating to damage, contribution, cost recovery, compensation, loss, or injury resulting from hazardous substances; and (g) Seller has no knowledge of any substances or conditions on the Property which may support a claim or cause of action, whether by a governmental agency or body, private party or individual, under any applicable environmental law, regulation or order.

A condominium was built on the N.E. corner of 24th and 56th which formerly contained a gasoline service station. Hazardous materials are believed to have been located on such site and are believed to have migrated onto the 24th Avenue right of way. As a result of such migration, test wells were drilled in the public right of way, including those located on the North side of the public right of way of the subject Property. Seller has no copies or knowledge of the contents of any environmental report relating to the site at 24th and 56th or the test wells. Gettler-Ryan, Inc. (based in California) is believed to be the environmental firm which is monitoring the test wells and the telephone number for Gettler-Ryan, Inc. may be obtained at the Purchaser's request from the Seller's agent, Barry Hawley.

Appendix F

Resumes of Environmental Professionals

Neil Gilham, LG, Senior Environmental Geologist

Mr. Gilham has a B.S. in Geology and has 23 years of environmental consulting experience in a wide variety of projects including environmental site assessments, site characterizations, groundwater investigation and cleanup, remedial investigation / feasibility studies (RI/FS), asbestos, lead, mold, and environmental regulatory compliance services. His experience ranges from practical hands-on experience to project and client management roles. Mr. Gilham has been responsible for the project management and oversight of remedial excavation of contaminated soil during major site redevelopment projects including directing sampling, excavation, and health and safety monitoring. He has performed over 200 due diligence environmental site assessments and site characterizations of commercial, industrial, residential, mining, and agricultural properties across the United States and in Canada. Mr. Gilham is experienced at negotiating with regulatory agencies during voluntary cleanup actions for "no further action." He has considerable experience at interacting with regulatory agencies, client representatives, and supervising field crews and subcontractor personnel. Mr. Gilham is a Washington State Licensed Geologist, Nevada Certified Environmental Manager (CEM), and an AHERA-accredited Building Inspector.

Neil Gilham, LG, Senior Environmental Geologist

Mr. Gilham has a B.S. in Geology and has 20 years of environmental consulting experience in a wide variety of projects including environmental site assessments, site characterizations, groundwater investigation and cleanup, remedial investigation / feasibility studies (RI/FS), asbestos, lead, mold, and environmental regulatory compliance services. His experience ranges from practical hands-on experience to project and client management roles. Mr. Gilham has been responsible for the project management and oversight of remedial excavation of contaminated soil during major site redevelopment projects including directing sampling, excavation, and health and safety monitoring. He has performed over 200 due diligence environmental site assessments and site characterizations of commercial, industrial, residential, and agricultural properties across the United States and in Canada. Mr. Gilham is experienced at negotiating with regulatory agencies during voluntary cleanup actions for "no further action." He has considerable experience at interacting with regulatory agencies, client representatives, and supervising field crews and subcontractor personnel. Mr. Gilham is a Washington State Licensed Geologist, Nevada Certified Environmental Manager, and an AHERA-accredited Building Inspector.

Jane P. Mills, CSP, CHMM – Principal and Senior Consultant

Ms. Mills has a B.S. in Civil Engineering and an M.S. in Occupational Safety and Health. She has worked for over 20 years providing health and safety services in conjunction with environmental evaluation, measurement, analysis, and corrective action design consulting services. Ms. Mills is experienced in performing environmental compliance audits, indoor air quality investigations for mold, industrial emissions and other worker exposure parameters, and environmental remediation design and implementation. She has worked with clients during the acquisition and disposition of industrial, commercial, multi-family residential and publicly-owned properties. Ms. Mills is experienced in performing multi-site evaluations, and understands environmental and safety issues from the view of the client. Assessing project objectives and developing strategies to insure appropriate, economical responses to meet business and regulatory requirements are priorities. Her recent projects include: environmental permit-related studies for new power generating facilities in the Northwest, a multi-media environmental audit of a waste-to-energy power plant, environmental audits of over 100 industrial business parks throughout the west coast, and exposure monitoring during the mass excavation of a state-listed contaminated development site.

Appendix G

Information Provided by Other Sources

20102179

1 of 2

SEATTLE ASBESTOS TEST, LLC

NVLAP Accredited, 200768-0

CHAIN OF CUSTODY

ANALYSIS: BULK ASBESTOS TEST ✓, POINT COUNT (400)___, POINT COUNT (1000)___, POINT COUNT (Gravimetric)___, Other_____

Client Name Golder Associates Inc

Address 18300 NE Union Hill Rd, Suite 200 **City** Redmond **ST** WA **ZIP** 98026

Phone: 425 883 0777 Fax: 425 882 5498 Email: ngilham@golder.com

Project Location: Ballard Development Property Project Manager: Neil Gilham

Turn Around Time Normal Number of Samples 38 Client Job # 103-93320

Sample Condition: Good_____ Damaged_____ Severe Damage(Spillage)_____

SEQ#	CLIENT SAMPLE #	SAMPLE DESCRIPTION	LAB ID	A/R
1	1	see attached bulk sample log		
2	2			
3	3			
4	4			
5	5			
6	6			
7	7			
8	8			
9	9			
10	10			
11	11			
12	12			
13	13			
14	14			
15	15			
16	16			
17	17			
18	18			
19	19			
20	20			

	Print Name	Signature	Company Name	Date	Time
Sampled	Neil Gilham				
Relinquished	"		Golder	8/20/10	
Delivered					
Received	Lizzie Walter		SAT	8/23/10	8:00am
Analyzed	H. Mummey	H. Mummey	SAT	8/24/10	10:00
Reported	Steve Shaw		SM	8/24/10	

Result reporting method: Phone___, Fax___, Email ✓, Pick-up report___

8/24

Seattle Asbestos Test warrants the test results to be of a precision normal for the type and methodology employed for each sample submitted and disclaims any other warrants, expressed or implied, including warranty of fitness for a particular purpose and warranty of merchantability. Seattle Asbestos Test accepts no legal responsibility for the purpose for which the client uses the test results. By signing on this form the clients agree to relieve Seattle Asbestos Test of any liability that may arise from the test results.

20102179

2 of 2

SEATTLE ASBESTOS TEST, LLC

NVLAP Accredited, 200768-0

CHAIN OF CUSTODY

ANALYSIS: BULK ASBESTOS TEST___, POINT COUNT (400)___, POINT COUNT (1000)___, POINT COUNT (Gravimetric)___, Other_____

Client Name Golder Associates Inc.

Address _____ **City** _____ **ST** _____ **ZIP** _____

Phone: Fax: Email: ngilham@golder.com

Project Location: Ballard Development Property Project Manager: Neil Gilham

Turn Around Time Normal Number of Samples 38 Client Job # 103-93320

Sample Condition: Good_____ Damaged_____ Severe Damage(Spillage)_____

SEQ#	CLIENT SAMPLE #	SAMPLE DESCRIPTION	LAB ID	A/R
1	21	see attached bulk sample log		
2	22			
3	23			
4	24			
5	25			
6	26			
7	27			
8	28			
9	29			
10	30			
11	31			
12	32			
13	33			
14	34			
15	35			
16	36			
17	37			
18	38			
19				
20				

	Print Name	Signature	Company Name	Date	Time
Sampled	Neil Gilham				
Relinquished	"		GOLDER	8/20/10	
Delivered					
Received	Lizzie Watten		SAT	8/23/10	8:00am
Analyzed	H. Mummey	H. Mummey	SAT	8/24/10	10:00
Reported	Steve Zhang		SAT	8/24/10	

Result reporting method: Phone___, Fax___, Email ✓, Pick-up report___

8/24

Seattle Asbestos Test warrants the test results to be of a precision normal for the type and methodology employed for each sample submitted and disclaims any other warrants, expressed or implied, including warranty of fitness for a particular purpose and warranty of merchantability. Seattle Asbestos Test accepts no legal responsibility for the purpose for which the client uses the test results. By signing on this form the clients agree to relieve Seattle Asbestos Test of any liability that may arise from the test results.

201021779

		GOLDER ASSOCIATES INC.						Date: August 18/19, 2010
		BULK SAMPLE LOG -ACM						Page 1 of ___
Project Location:	**HAL - Ballard Property**				**Sampling Performed B**	Gilham		
Project Number:	**103-93320**							
					P = >1% Asbestos			
Analysis For:	**Asbestos - PLM**				**ND = None Detected**			

Sample Number(s)	Sample Locations (b)	Material Description	ACM (> 1%)	Layer	Friable	Condition	Amount (SF)	Notes/Observations
1	2436 Bldg SE Corner area of sales floor	FT 12X12 ~~beige~~ white w/ gray w/black mastic						white tile w/ gray flecks (stained brown-water)
2	"	FT 12X12 red w/black mastic						red
3	"	black mastic						black mastic w/ newer gummy mastic
4	"North" area - sales floor	FT 12X12 tan mottled w/black mastic						
5	"	black mastic						
6	"	FT 12X12 maroon w/black mastic						
7	"	ACP 2X4						painted pink thru-out bldg.
8	" east exterior wall inside	texture coat on concrete						all exterior walls coating on inside
9	" center office build-out	WB w/texture						
10	" sales floor	ACP 2X4						loose panel

20160217 79

GOLDER ASSOCIATES INC. Date: August 18/19, 2010

BULK SAMPLE LOG -ACM

Page 2 of ___

Project Location: HAL - Ballard Property — **Sampling Performed B** Gilham

Project Number: 103-93320

Analysis For: Asbestos - PLM — **P = >1% Asbestos** — **ND = None Detected**

Sample Number(s)	Sample Locations (b)	Material Description	ACM (> 1%)	Layer	Friable	Condition	Amount (SF)	Notes/Observations
11	2436 Bldg center office	baseboard - gray						flexible
12	"	baseboard mastic - tan						mastic - brittle
13	2428 bldg corridor to restroom NE corner of bldg	texture coat on interior side of exterior walls						on concrete
14	" east side of sales area on column	"						"
15	" sales area - west wall	"						"
16	" by corridor to restroom NE corner bldg	texture coat on ceiling						flaking off ceiling on to floor
~~17~~ 17	" back area by west roll-up door	FT 12X12 red						overlying black mastic | covers entire floor area of bldg
~~18~~ 18	" back area by north exit door & stairs	FT 12X12 red w/ black mastic						"
~~19~~ 19	" east side sales floor by roll-up door	FT 12X12 red						"
20	" corridor to restroom by light switch	WB/JC w/ texture coat						orange peel

↑ 18/19 ↓

20102179

		GOLDER ASSOCIATES INC.						Date: August ~~18~~ 19, 2010
		BULK SAMPLE LOG -ACM						Page 3 of ___
Project Location:	**HAL - Ballard Property**				**Sampling Performed B**			
Project Number:	**103-93320**							
						P = >1% Asbestos		
Analysis For:	**Asbestos - PLM**					**ND = None Detected**		

Sample Number(s)	Sample Locations (b)	Material Description	ACM (> 1%)	Layer	Friable	Condition	Amount (SF)	Notes/Observations
~~20~~ 21	2428 bldg. restroom corridor NE corner	Baseboard - black						
~~20~~ 22	" " " "	Basebd. mastic tan						some texture coat adhering
23	" " restroom NE cnr at end of corridor	Sheet vinyl flooring tan pebbled					40 SF	restrooms (2)
24	" " back restroom	"					40 SF	"
25	same as 23	ACP 2x4					40 SF	"
26	same as 24	"					40 SF	"
27	2428 steel bldg. interior insulation	FG batt insulation w/ paper						all interior walls
28	2412 bldg sales floor	Sheet flooring - tan w/ green layer below						strip at entry and into sales floor
29	" " sales floor - east side on column	texture coat on concrete						
30	" " sales floor by east stairwell	WB/JC						

20102179

GOLDER ASSOCIATES INC. Date: August 18/19, 2010

BULK SAMPLE LOG -ACM

Project Location: HAL - Ballard Property — **Sampling Performed B**

Project Number: 103-93320

P = >1% Asbestos

Analysis For: Asbestos - PLM — **ND = None Detected**

Sample Number(s)	Sample Locations (b)	Material Description	ACM (> 1%)	Layer	Friable	Condition	Amount (SF)	Notes/Observations
31	2412 bldg by west side at men's restroom wall	WB / JC						
32	" " " " " " ceiling	ACP 2x4					40 SF	mens restroom only
33	" " up stair/mezz breakroom wall	Fiberboard						
34	" " " " " " ceiling	"						breakroom only
35	" " " " wall	WB / JC						
36	" " outside service area	WB						covered service area - broken WB
37	5505 Gas Sta. office area	ACP 2x4 smooth						
38	" " " "	ACP 2x4 fissured						

SEATTLE ASBESTOS TEST, LLC

NVLAP Accredited - Bellevue:200876; Lynnwood:200768

Lynnwood Laboratory: 19711 Scriber Lake Rd, Suite D, Lynnwood, WA 98036; Tel: 425.673.9850, Fax:425.673.9810

Bellevue Laboratory: 12727 Northup Way, Suite 1, Bellevue, WA 98005; Tel: 425.861.1111, Fax: 425.861.1118

Website: http://www.seattleasbestostest.com, E-mail: admin@seattleasbestostest.com

ANALYTICAL LABORATORY REPORT

PLM by Method EPA/600/R-93/116

Attn.: Mr. Neil Gilham
Client: Golder Associates Inc
Address: 18300 NE Union Hill Rd # 200
Redmond, WA 98052

Client Job #: 103-93320
Laboratory Batch #: 201021779
Date Received: 8/23/2010
Samples Received: 38
Date Analyzed: 8/23/2010
Samples Analyzed: 38

Project: Ballard Development Property

Lab ID	Client Sample ID	Layer	Description	%	Asbestos Fibers	Non-Fibrous Components	%	Non-asbestos Fibers
1	1	1	Black mastic	3	Chrysotile	Mastic/binder	5	Cellulose
		2	White/gray tile		None detected	Vinyl/binder, Mineral grains	2	Cellulose
		3	Black mastic	3	Chrysotile	Mastic/binder	6	Cellulose
2	2	1	Red tile		None detected	Vinyl/binder, Mineral grains	3	Cellulose
		2	Black/clear mastic	4	Chrysotile	Mastic/binder	4	Cellulose
		3	Gray tile		None detected	Vinyl/binder, Mineral grains	2	Cellulose
3	3	1	Black mastic	3	Chrysotile	Mastic/binder	7	Cellulose
4	4	1	Tan tile		None detected	Vinyl/binder, Mineral grains	2	Cellulose
		2	Black mastic	5	Chrysotile	Mastic/binder	4	Cellulose
5	5	1	Black mastic	3	Chrysotile	Mastic/binder	6	Cellulose
6	6	1	Maroon tile		None detected	Vinyl/binder, Mineral grains	2	Cellulose
		2	Black/clear mastic	3	Chrysotile	Mastic/binder	4	Cellulose
7	7	1	Gray fibrous material with paint		None detected	Paint, Filler, Perlite	65	Cellulose, Glass fibers
8	8	1	White powdery material with paint		None detected	Binder/filler, Paint	5	Cellulose
		2	Gray brittle material		None detected	Filler, Binder	2	Cellulose
9	9	1	White powdery material with paint		None detected	Binder/filler, Paint	5	Cellulose
		2	White chalky material with paper		None detected	Binder/filler Gypsum/binder	26	Cellulose
10	10	1	Gray fibrous material with paint		None detected	Paint, Filler, Perlite	68	Cellulose, Glass fibers
11	11	1	Gray rubbery material with paint		None detected	Rubber/binder, Paint	2	Cellulose

Analyzed by: Weilong Tai

Report reviewed by: Steve (Fanyao) Zhang, President

SEATTLE ASBESTOS TEST, LLC NVLAP Accredited - Bellevue:200876; Lynnwood:200768
Lynnwood Laboratory: 19711 Scriber Lake Rd, Suite D, Lynnwood, WA 98036; Tel: 425.673.9850, Fax:425.673.9810
Bellevue Laboratory: 12727 Northup Way, Suite 1, Bellevue, WA 98005; Tel: 425.861.1111, Fax: 425.861.1118
Website: http://www.seattleasbestostest.com, E-mail: admin@seattleasbestostest.com

ANALYTICAL LABORATORY REPORT

PLM by Method EPA/600/R-93/116

Attn.: Mr. Neil Gilham
Client: Golder Associates Inc
Address: 18300 NE Union Hill Rd # 200
Redmond, WA 98052

Client Job #: 103-93320
Laboratory Batch #: 201021779
Date Received: 8/23/2010
Samples Received: 38
Date Analyzed: 8/23/2010
Samples Analyzed: 38

Project: Ballard Development Property

Lab ID	Client Sample ID	Layer	Description	%	Asbestos Fibers	Non-Fibrous Components	%	Non-asbestos Fibers
		2	Off-white mastic with wood debris		None detected	Mastic/binder, Wood Debris	6	Cellulose
12	12	1	Tan mastic		None detected	Mastic/binder	2	Cellulose
13	13	1	White powdery material with paint		None detected	Binder/filler, Paint	4	Cellulose
		2	Off-white powdery material with paint		None detected	Binder/filler, Paint	5	Cellulose
14	14	1	White powdery material with paint		None detected	Binder/filler, Paint	6	Cellulose
15	15	1	White powdery material with paint		None detected	Binder/filler, Paint	5	Cellulose
16	16	1	White powdery material with paint		None detected	Binder/filler, Paint	5	Cellulose
17	17	1	Red tile		None detected	Vinyl/binder, Mineral grains	2	Cellulose
		2	Trace yellow mastic		None detected	Mastic/binder	4	Cellulose
18	18	1	Red tile		None detected	Vinyl/binder, Mineral grains	2	Cellulose
		2	Black/yellow mastic	3	Chrysotile	Mastic/binder	4	Cellulose
		3	Gray sandy/brittle material		None detected	Sands, Filler	3	Cellulose
19	19	1	Red tile		None detected	Vinyl/binder, Mineral grains	2	Cellulose
		2	Clear		None detected	Mastic/binder	4	Cellulose
		3	Gray sandy/brittle material		None detected	Sands, Filler	3	Cellulose
20	20	1	White powdery material with paint		None detected	Binder/filler, Paint	5	Cellulose
		2	White chalky material with paper		None detected	Binder/filler Gypsum/binder	25	Cellulose
21	21	1	Black rubbery material		None detected	Rubber/binder	2	Cellulose
		2	White mastic		None detected	Mastic/binder	2	Cellulose
22	22	1	Tan mastic		None detected	Mastic/binder	5	Cellulose

Analyzed by: Weilong Tai

Report reviewed by: Steve (Fanyao) Zhang, President

SEATTLE ASBESTOS TEST, LLC NVLAP Accredited - Bellevue:200876; Lynnwood:200768
Lynnwood Laboratory: 19711 Scriber Lake Rd, Suite D, Lynnwood, WA 98036; Tel: 425.673.9850, Fax:425.673.9810
Bellevue Laboratory: 12727 Northup Way, Suite 1, Bellevue, WA 98005; Tel: 425.861.1111, Fax: 425.861.1118
Website: http://www.seattleasbestostest.com, E-mail: admin@seattleasbestostest.com

ANALYTICAL LABORATORY REPORT

PLM by Method EPA/600/R-93/116

Attn.: Mr. Neil Gilham
Client: Golder Associates Inc
Address: 18300 NE Union Hill Rd # 200
Redmond, WA 98052

Client Job #: 103-93320
Laboratory Batch #: 201021779
Date Received: 8/23/2010
Samples Received: 38
Date Analyzed: 8/23/2010
Samples Analyzed: 38

Project: Ballard Development Property

Lab ID	Client Sample ID	Layer	Description	%	Asbestos Fibers	Non-Fibrous Components	%	Non-asbestos Fibers
		2	White powdery material		None detected	Binder/filler	4	Cellulose
23	23	1	Tan sheet vinyl		None detected	Vinyl/binder		None detected
		2	Gray fibrous material with mastic		None detected	Binder/filler, Mastic/binder	71	Cellulose
24	24	1	Tan sheet vinyl		None detected	Vinyl/binder		None detected
		2	Gray fibrous material with mastic		None detected	Binder/filler, Mastic/binder	70	Cellulose
25	25	1	Gray fibrous material with paint		None detected	Paint, Filler, Perlite	67	Cellulose
26	26	1	Gray fibrous material with paint		None detected	Paint, Filler, Perlite	66	Cellulose
27	27	1	Yellow fibrous material		None detected	Filler, Glass beads	90	Glass fibers
		2	Tan paper with black mastic		None detected	Filler, Asphalt/binder	70	Cellulose
28	28	1	Beige/gray sheet vinyl with paint		None detected	Vinyl/binder, Paint		None detected
		2	Gray fibrous material with mastic		None detected	Binder/filler, Mastic/binder	70	Cellulose
		3	Gray sandy/brittle material		None detected	Sands, Filler	3	Cellulose
29	29	1	White powdery material with paint		None detected	Binder/filler, Paint	5	Cellulose
		2	Gray brittle material with paint		None detected	Paint, Filler, Binder	2	Cellulose
30	30	1	White powdery material with paint		None detected	Binder/filler, Paint	5	Cellulose
		2	White chalky material with paper		None detected	Binder/filler Gypsum/binder	25	Cellulose
31	31	1	White chalky material with paper		None detected	Binder/filler Gypsum/binder	26	Cellulose
32	32	1	Gray fibrous material with paint		None detected	Paint, Filler, Perlite	65	Cellulose
33	33	1	Brown fibrous material with paint		None detected	Filler, Paint	90	Cellulose
34	34	1	Brown fibrous material with paint		None detected	Filler, Paint	92	Cellulose

Analyzed by: Weilong Tai

Report reviewed by: Steve (Fanyao) Zhang, President

SEATTLE ASBESTOS TEST, LLC NVLAP Accredited - Bellevue:200876; Lynnwood:200768
Lynnwood Laboratory: 19711 Scriber Lake Rd, Suite D, Lynnwood, WA 98036; Tel: 425.673.9850, Fax:425.673.9810
Bellevue Laboratory: 12727 Northup Way, Suite 1, Bellevue, WA 98005; Tel: 425.861.1111, Fax: 425.861.1118
Website: http://www.seattleasbestostest.com, E-mail: admin@seattleasbestostest.com

ANALYTICAL LABORATORY REPORT

PLM by Method EPA/600/R-93/116

Attn.: Mr. Neil Gilham
Client: Golder Associates Inc
Address: 18300 NE Union Hill Rd # 200
Redmond, WA 98052

Client Job #: 103-93320
Laboratory Batch #: 201021779
Date Received: 8/23/2010
Samples Received: 38
Date Analyzed: 8/23/2010
Samples Analyzed: 38

Project: Ballard Development Property

Lab ID	Client Sample ID	Layer	Description	%	Asbestos Fibers	Non-Fibrous Components	%	Non-asbestos Fibers
35	35	1	White powdery material with paint		**None detected**	Binder/filler, Paint	5	Cellulose
		2	White chalky material with paper		**None detected**	Binder/filler Gypsum/binder	25	Cellulose
36	36	1	White chalky material with paper and paint		**None detected**	Binder/filler, Paint, Gypsum/binder	35	Cellulose
37	37	1	Brown fibrous material with paint		**None detected**	Filler, Paint	89	Cellulose
38	38	1	Gray fibrous material with paint		**None detected**	Paint, Filler, Perlite	65	Cellulose

Analyzed by: Weilong Tai

Report reviewed by: Steve (Fanyao) Zhang, President

August 26, 2010

Neil Gilham
Golder Associates, Inc.
18300 NE Union Hill road, Suite 200
Redmond, WA 98052

NVL LABS & HAZARDOUS MATERIALS SERVICES

RE: Metals Analysis; NVL Batch # 3010762.00

Dear Mr. Gilham,

Enclosed please find the test results for samples submitted to our laboratory for analysis. Preparation of these samples was conducted following protocol outlined in EPA Method SW 846-3051 unless stated otherwise. Analysis of these samples was performed using analytical instruments in accordance with U.S. EPA, NIOSH, OSHA and other ASTM methods.

NVLAP # 102063

AIHA Environmental Lead and Industrial Hygiene ACCREDITED LABORATORY
AIHA - IH #101861

For matrix materials submitted as paint, dust wipe, soil or TCLP samples, analysis for the presence of total metals is conducted using published U.S. EPA Methods. Paint and soil results are usually expressed in mg/Kg which is equivalent to parts per million (ppm). Lead (Pb) in paint is usually expressed in mg/Kg (ppm) , Percent (%) or mg/cm^2 by area. Dust wipe sample results are usually expressed in ug/wipe and ug/ft^2. TCLP samples are reported in mg/L (ppm). For air filter samples, analyses are conducted using NIOSH and OSHA Methods. Results are expressed in ug/filter and ug/m^3. Other matrix materials are analyzed accordingly using published methods or specified by client. The reported test results pertain only to items tested. Lead test results are not blank corrected.

For recent regulation updates pertaining to current regulatory levels or permissible exposure levels, please call your local regulatory agencies for more details.

This report is considered highly confidential and will not be released without your approval. Samples are archived for two weeks following analysis. Samples that are not retrieved by the client are discarded after two weeks.

Thank you for using our laboratory services. if you need further assistance please feel free to call us at 206-547-0100 or 1-888-NVLLABS.

Sincerely,

Nick Ly, Technical Director

Enclosure:

NVL LABORATORIES, INC
4708 AURORA AVE N
SEATTLE, WA 98103.6516
TEL **206.547.0100**
FAX 206.634.1936
nvllabs@nvllabs.com

NVL Laboratories, Inc.

4708 Aurora Ave. N., Seattle, WA 98103
Tel: 206.547.0100, Fax: 206.634.1936
www.nvllabs.com

Analysis Report

AIHA - IH # 101861
WA - DOE # C1765

AIHA Environmental Lead and Industrial Hygiene ACCREDITED LABORATORY

Total Lead (Pb)

Client: Golder Associates, Inc.
Address: 18300 NE Union Hill road, Suite 200
Redmond, WA 98052

Attention: Mr. Neil Gilham
Project Location: Ballard Development Property

Batch #: 3010762.00
Matrix: Paint Chips
Method: EPA 7000B
Client Project #: 103-93320
Date Received: 08/23/2010
Samples Received: 15
Samples Analyzed: 15

Lab ID	Client Sample #	Sample Weight	RL in mg/Kg	Results in mg/Kg	Results in percent
30063378	Pb-1	0.2141	37.0	< 37.0	< 0.0037
30063379	Pb-2	0.1909	42.0	< 42.0	< 0.0042
30063380	Pb-3	0.1979	40.0	< 40.0	< 0.0040
30063381	Pb-4	0.1951	41.0	< 41.0	< 0.0041
30063382	Pb-5	0.2095	38.0	< 38.0	< 0.0038
30063383	Pb-6	0.1980	40.0	< 40.0	< 0.0040
30063384	Pb-7	0.1975	41.0	< 41.0	< 0.0041
30063385	Pb-8	0.2066	39.0	7800.0	0.7800
30063386	Pb-9	0.1932	41.0	< 41.0	< 0.0041
30063387	Pb-10	0.1958	41.0	< 41.0	< 0.0041
30063388	Pb-11	0.2040	39.0	70.0	0.0070
30063389	Pb-12	0.1996	40.0	1000.0	0.1000
30063390	Pb-13	0.1969	41.0	200.0	0.0200
30063391	Pb-14	0.1923	42.0	1400.0	0.1400
30063392	Pb-15	0.2024	40.0	< 40.0	< 0.0040

Sampled by: Client
Analyzed by: Brittany Vogel
Reviewed by: Nick Ly

Date Analyzed: 08/26/2010
Date Issued: 08/26/2010

Nick Ly, Technical Director

mg/ Kg =Milligrams per kilogram
Percent = Milligrams per kilogram / 10000
Note : Method QC results are acceptable unless stated otherwise.
Unless otherwise indicated, the condition of all samples was acceptable at time of receipt.

RL = Reporting Limit
'<' = Below the reporting Limit

Bench Run No: 30-0826-02

NVL Laboratories, Inc.
4708 Aurora Ave N, Seattle, WA 98103
Tel: 206.547.0100 Emerg. Pager: 206.344.1878
1.888.NVL.LABS (685.5227)

CHAIN of CUSTODY SAMPLE LOG

BATCH ID
3010762.00

Client: Golder Associates, Inc.
Address: 18300 NE Union Hill Road, Suite 200, Redmond, WA 98052 3333
Project Manager: Neil Gilham
Project Location: Ballard Development Property

NVL Batch Number:
Client Job Number: 103-93320
Total Samples: 15
Turn Around Time: ☐ 1-Hr ☐ 24-Hrs ☐ 4 Days ☐ 2-Hrs ☐ 2 Days ☐ 5 Days ☐ 4-Hrs ☐ 3 Days ☑ 6 to 10 Days
Please call for TAT less than 24 Hrs
Email address: Ngilham@golder.com

Phone: (425) 883-0777 Fax: (425) 882-5498

☐ Asbestos Air	☐ PCM (NIOSH 7400)	☐ TEM (NIOSH 7402)	☐ TEM (AHERA)	☐ TEM (EPA Level II)	☐ Other	
☐ Asbestos Bulk	☐ PLM (EPA/600/R-93/116)	☐ PLM (EPA Point Count)	☐ PLM (EPA Gravimetry)	☐ TEM Bulk		

METALS	Det. Limit	Matrix		RCRA Metals		Other Metals
☑ Total Metals	☑ ppm (AAS)	☐ Air Filter	☑ Paint Chips	☐ Arsenic (As)	☐ All 8	☐ All 3
☐ TCLP	☐ ppb (GFAA)	☐ Drinking water	☐ Paint Chips (Area)	☐ Barium (Ba)	☑ Lead (Pb)	☐ Copper (Cu)
		☐ Dust/wipe	☐ Waste Water	☐ Cadmium (Cd)	☐ Mercury (Hg)	☐ Nickel (Ni)
		☐ Soil		☐ Chromium (Cr)	☐ Selenium (Se)	☐ Zinc (Zn)
					☐ Silver (Ag)	

Other Types of Analysis				
☐ Fiberglass	☐ Nuisance Dust	☐ Rotometer Calibration	☐ Other (Specify)	
☐ Silica	☐ Respirable Dust	Mold/Fungus (Please use Mold COC)		

Condition of Package: ☐ Good ☐ Damaged (no spillage) ☐ Severe damage (spillage)

Seq. #	Lab ID	Client Sample Number	Comments	A/R
1		Pb-1	see bulk sample log	
2		Pb-2		
3		Pb-3		
4		Pb-4		
5		Pb-5		
6		Pb-6		
7		Pb-7		
8		Pb-8		
9		Pb-9		
10		Pb-10		
11		Pb-11		
12		Pb-12		
13		Pb-13		
14		Pb-14		
15		Pb-15		

	Print Below	Sign Below	Company	Date	Time
Sampled by	Neil Gilham				
Relinquished by	"		GOLDER	8/20/10	
Received by			NVL	8/23/10	8:30
Analyzed by	Bethany Va		NVL	8/26/10	11:00
Results ~~Called~~ by			"	8/27/10	15:45
Results Faxed by					

Special Instructions: Unless requested in writing, all samples will be disposed of two (2) weeks after analysis.

BATCH ID
3010762.00

GOLDER ASSOCIATES INC.

Date: August 18/19, 2010

BULK SAMPLE LOG -LEAD

Project Location: HAL - Ballard Property

Gilham

Project Number: 103-93320

Analysis For: Total Lead

ND = None Detected

Sample Number(s)	Sample Locations (b)	Paint Description/Color	Substrate/Component	Layer	Condition	Amount (SF)	Comment/Homogeneous Material
Pb-1	2436 bldg east wall on inside	white	concrete / texture coat				
Pb-2	" " office area - center	lime green	WB				
Pb-3	" " exterior south side - front	red	concrete				painted red at footing
Pb-4	" " exterior east side	gray	"				entire bldg.
Pb-5	2428 bldg - interior sales area - east wall	white	"				entire interior wall
Pb-6	" " interior back area - north exit door - on ext wall	"	"				some texture coat
Pb-7	" " - interior west side - back room by roll-up door	red	"				"
Pb-8	" " exterior	gray	"				
Pb-9	2428 steel bldg; ext. at concrete footing/ foundation - west side	gray (red under)	"				foundation/footing of pre-fab steel bldg.
Pb-10	" " " " wood door frame east side - roll up doors	gray	wood				

↑ 8/18
8/19 ↓

BATCH ID
3010762.00

GOLDER ASSOCIATES INC.

Date: August 18/19, 2010

BULK SAMPLE LOG -LEAD

Project Location: HAL - Ballard Property

Project Number: 103-93320

Analysis For: Total Lead

ND = None Detected

Sample Number(s)	Sample Locations (b)	Paint Description/Color	Substrate/Component	Layer	Condition	Amount (SF)	Comment/Homogeneous Material
Pb-11	2412 bldg - interior east interior wall on column	white	concrete / texture coat				sample contains texture coat and black paint
Pb-12	" " interior sales floor	gray (green layer)	concrete				all exposed concrete floor
Pb-13	" " interior upstair/mezz breakroom	white	fiberboard				
Pb-14	5505 Gas Sta. interior service bays ceiling	white	metal				
Pb-15	" " exterior south wall (SW facing Market)	"	"				

Your Seattle Fire Department

RECEIVED
MAR - 3 1995
HAZ MAT SECTION

APPLICATION FOR PERMIT

Permit Code No.: 799 Title: TEMPORARY UNDERGROUND TANK REMOVAL/ABANDONMENT PERMIT

Fee: $98.00 (No Renewal) Code Reference: SFC 79.116

3/3/95 Date Received, 3/21/95 Date Issued

Check # 7446

Receipt # 82569 or Data Entry # _____ Permit Expiration Date: 3/21/95

Firm Name: AAA Tank Service Co., Inc. Phone: (206) 803-3032

Firm Address: 11250 Kirkland Way, Suite "C" City Kirkland State WA Zip 98033

Job Site: Jacobsen Boats & Motors 2412 NW Market Street, Seattle WA 98107

Person In Charge: Bob Jacobsen (owner) Phone: (206) 798-7474

Number of Tank(s): 2 Tank Size(s): A.) 300 gallons B.) 550 gallons

Product(s) Previously Contained: A.) waste oil B.) fuel oil (heating) Hot Work: ☐ Yes ☒ No

REMITTANCE FOR PERMIT FEE AS SHOWN ABOVE MUST BE RETURNED WITH THIS APPLICATION TO:

SEATTLE FIRE DEPARTMENT HEADQUARTERS
HAZARDOUS MATERIAL PERMITS
301 Second Avenue South
Seattle, WA 98104-2618

Make Checks Payable To: SEATTLE CITY TREASURER

PERMIT CONDITIONS:

1. TANKS MAY BE REMOVED ONLY AFTER FIRE DEPARTMENT INSPECTION.
2. Two (2) 40 BC portable fire extinguishers are to be on site within 50' of the operation.
3. Rope or ribbon barricades must be provided circling 10' from the operation or be enclosed in a fenced yard.
4. "No Smoking" signs must be posted in readily visible locations.
5. No hot works allowed unless the tanks are certified gas free. A separate Fire Department permit (Code 491) is required for cutting and welding operations.

PROCEDURES:

1. Call 386-1450, 24 hours prior to removal to arrange for an appointment. Appointments must be confirmed by an inspector.
2. Permits may cover multiple tanks located at a single inspection area. If additional tanks are to be removed or abandoned a later dates, separate permits shall be obtained.
3. Additional fees will be charged if inspectors are required to work other than normal business hours. (Normal business hours are 7:30 a.m. to 4:30 p.m.)

F805 (5/92)

4. To ensure tanks are completely free of all flammable or combustible liquids, a receipt or certificate must be on site indicating the tanks has been pumped and rinsed with an approved material. Product and rinse water must be disposed of in an approved manner.

5. If tanks are being removed, the tanks' atmosphere must be inerted using one of the following approved methods:

   a. Solid dry ice
   b. Compressed gas cylinders releasing CO_2 in the vapor phase
   c. Purging using air

   Specific guidelines for the use of each method is provided in the Seattle Fire Department Inspection Guideline No. 79.6011.

6. Tanks being abandoned must be filled with a lean concrete mixture. Tanks previously containing Class I liquids must be inerted prior to filling with lean concrete.

7. A Fire Marshal's Office Inspector will test the tanks' atmosphere using a gas detector.

   A minimum reading of 60% CO_2 must be obtained prior to tank removal if CO_2 is used to inert the tank.

   A maximum reading of 10% LEL must be achieved prior to removal of the tank if the air purging method of inertion is used.

8. CO_2 fire extinguishers and discharge of liquid CO_2 from compressed gas cylinders is prohibited.

9. Tanks with baffles to prevent movement of liquid (or tanks without baffles larger than 10,000 gallons) must be certified gas free by a Marine Chemist or a Petroleum Industry Safety Engineer regularly engaged in that business prior to removal.

10. Tanks being removed must be removed from the ground and relocated to a remote, approved facility on the same day that the permit is issued.

11. After the tanks are removed, if the tank has not already been cleaned, the openings should be sealed so the CO_2 gas will remain in the tank during transit. In addition, tanks large enough to allow a person to enter it to do repair work should be marked on one side with spray paint "NO AIR - INERT GAS."

Special Permit Conditions:

OK TO REMOVE 1-300 WASTE OIL & 1-500 GALLON FUEL OIL UST
PUMP & RINSE BURLINGTON ENVIRO & AAA TANK TANIC SERVICE
BOTH UST'S TESTED > 60% CO_2 BY ATMOSPHERIC FYRITE TEST KIT

SEATTLE FIRE DEPARTMENT

Expiration Date: 3/21/95 By JCOM 1293 Inspector

F805 (5/92)

NOTICE: IF THE DOCUMENT IN THIS FRAME IS LESS CLEAR THAN THIS NOTICE IT IS DUE TO THE QUALITY OF THE DOCUMENT.

AAA TANK SERVICE CO., INC.

11250 Kirkland Way, Suite "C", Kirkland, WA 98033
Phone: (206) 803-3032 Fax: (206) 827-1444

CERTIFICATION OF TANK CLEANING

The fuel storage tank at the site described below has been pumped out and cleaned in accordance with applicable Washington State Department of Ecology guidelines.

Owner/Operator: Robert Jacobsen Sr.

Site address: 2412 North West Market Street
Seattle WA 98107

Capacity of tank: 300 gallon (approximate)

Last substance stored: Waste oil

Cleaning contractor: XXX AAA Tank Service Co., Inc. / Wa. St. D.O.E. SP#: S002307

____ Other: ____

Date cleaned: March 21, 1995

Procedure used: "Multiple-rinse" with high pressure, mild detergent.

Waste disposal contractor: UDO Div., Burlington Environmental Inc.

EPA#: WAD988480703

Washington State Licensed UST Supervisor on Site:

Name: Ben F. Daniels **Lic. #:** W002189

Signature: 

NOTICE: IF THE DOCUMENT IN THIS FRAME IS LESS CLEAR THAN THIS NOTICE IT IS DUE TO THE QUALITY OF THE DOCUMENT.

AAA TANK SERVICE CO., INC.

11250 Kirkland Way, Suite "C", Kirkland, WA 98033
Phone: (206) 803-3032 Fax: (206) 827-1444

CERTIFICATION OF TANK CLEANING

The fuel storage tank at the site described below has been pumped out and cleaned in accordance with applicable Washington State Department of Ecology guidelines.

Owner/Operator: Robert Jacobsen Sr.

Site address: 2412 North West Market Street
Seattle WA 98107

Capacity of tank: 550 gallon (approximate)

Last substance stored: Fuel oil (heating)

Cleaning contractor: XX AAA Tank Service Co., Inc. / Wa. St. D.O.E. SP#: S002307

____ Other: _____

Date cleaned: March 21, 1995

Procedure used: "Multiple-rinse" with high pressure, mild detergent.

Waste disposal contractor: UDO Div., Burlington Environmental Inc.

EPA#: WAD988480703

Washington State Licensed UST Supervisor on Site:

Name: Ben F. Daniels **Lic. #:** W002189

Signature: [signature]

NOTICE: IF THE DOCUMENT IN THIS FRAME IS LESS CLEAR THAN THIS NOTICE
IT IS DUE TO THE QUALITY OF THE DOCUMENT.

001661 J.S.

1/1

RECEIVED
MAY 08 1995
ECOLOGY

UNDERGROUND STORAGE TANK
SITE ASSESSMENT REPORT

JACOBSEN'S BOATS & MOTORS

2412 NW Market Street
Seattle, Washington

Submitted by:

Sound Environmental & Safety

Prepared for:

Mr. Bob Jacobsen
Jacobsen's Boats & Motors
2412 NW Market Street
Seattle, WA 98107

April 11, 1995

DEPARTMENT OF ECOLOGY
NWRO/TCP TANKS UNIT
SITE ASSESSMENT REPORT
ADEQUATE ☐ NOT ADEQUATE ☐
DEFICIENCIES/ACTION TAKEN:
INSPECTOR (INIT.) DATE 7/13/95

Prepared by:

Paul F. Schmidt
Geologist

♦ 1827 - 210th Court NE, Redmond, Washington 98053-4211 ♦ 206-868-6292 ♦

TABLE OF CONTENTS

Section **Page**

EXECUTIVE SUMMARY i

1.0 INTRODUCTION **1**
1.1 Purpose and Scope of Work 1
1.2 Tank Background 1

2.0 SITE CONDITIONS **2**
2.1 Vicinity Description 2
2.2 Site Description 2

3.0 FIELD ACTIVITIES **3**
3.1 Observations and Monitoring 3
3.1.1 UST Removal 3
3.1.2 Soil Screening During UST Removal 3
3.1.3 Soil Characteristics 3
3.2 Sample Collection 4

4.0 LABORATORY ANALYSIS **4**
4.1 Sample Handling 4
4.2 Analytical Methods 5
4.3 Analytical Results 5

5.0 CONCLUSIONS **5**

6.0 LIMITATIONS **6**

FIGURES

FIGURE 1 Site Location Map
FIGURE 2 Site Plan with Soil Sample Locations

TABLES

TABLE I Soil Sample Collection Data
TABLE II Analytical Laboratory Results for Soil Samples

APPENDICES

APPENDIX A Ecology's *Site Check / Site Assessment Checklist*
APPENDIX B Tank Disposal Certificate
APPENDIX C Photographic Plates
APPENDIX D Laboratory Data Sheets and Chain-of-Custody Record

EXECUTIVE SUMMARY

SITE ID:

Jacobsen's Boats & Motors
2412 NW Market Street
Seattle, Washington
Ecology Site I.D. Number - 001661

TANK:

Tank ID	Capacity	Substance last Stored
UST # 1	300 gallon	Used oil

OBSERVATIONS:

- One single-wall steel UST exposed and removed from excavation.
- UST had no visible holes and minimal corrosion.
- UST bedded in clean sand. Native soils are dense clayey sand.
- Field observations suggest absence of petroleum-like characteristics in encountered soils.
- Soil samples confirm Total Petroleum Hydrocarbons (TPH) as heavy oil not present in excess of Model Toxics Control Act Method A soil cleanup levels.

ACTIONS:

- UST removed and disposed of as scrap.
- Excavation backfilled with clean fill material.

RECOMMENDATION:

- On the basis of field observations and laboratory analysis, no additional soil characterization activities appear warranted at this time.

1.0 INTRODUCTION

This report presents the results of Sound Environmental & Safety's (SE&S) activities during the decommissioning by removal of one underground storage tank (UST). The UST was buried at Jacobsen's Boats & Motors, 2412 NW Market Street, Seattle, Washington. This site assessment report has been prepared in accordance with the "*Guidance for Site Checks and Site Assessments for Underground Storage Tanks*" by Washington State Department of Ecology (Ecology), UST Program, dated October 1992. A completed copy of Ecology's *Site Check / Site Assessment Checklist* is included in Appendix A.

1.1 Purpose and Scope of Work

The purpose of SE&S's activities were to observe and monitor the removal of one UST and to assess subsurface conditions within the resulting excavation. The scope of work consisted of the following tasks:

- Coordinate SE&S's field activities with Mr. Ben Daniels of AAA Tank Service Co., Inc.;
- Observe exposure and removal of the UST;
- Collect a minimum of three soil samples from within the excavation (no stockpile or piping samples were appropriate);
- Submit the collected soil samples to an Ecology accredited analytical laboratory for chemical analysis of total petroleum hydrocarbons (TPH) as heavy oil using Ecology Method WTPH-418.1; and
- Prepare a report documenting the field activities, laboratory analysis and conclusions.

1.2 Tank Background

According to the current property owner, the single-wall steel UST was installed in the late 1970's. It is believed that the UST was installed by the property owner. It is believed that the UST was used to store used motor oil generated at the facility. Repair of boat motors is believed to have been the source of the used oil. A remote fill pipe was present inside of the shop about two feet north of the tank. A concrete pad covered the UST.

2.0 SITE CONDITIONS

2.1 Vicinity Description

Jacobsen's Boats & Motors is located north of downtown Seattle in the area known as Ballard, Washington. The site is situated on the north side of NW Market Street. Market Street in the main street trending east west through the center of downtown Ballard. This section of Ballard overlooks Salmon Bay to the south. Beautiful vistas of the Seattle skyline, Shilshole Bay, Puget Sound and the Olympic Mountains are plentiful in the Ballard area. Topography in this area is generally hilly. The hills are typically flat topped. Ballard has a rich Scandinavian and maritime history. This historical flavor is easily observed when touring the small business district and water front. Surroundings are primarily occupied by retail and commercial businesses. Residential dwellings occupy a majority of the parcels north and west from the site.

Market Street and 15th Street NW are the major routes into and out of the area. Site access is from Market Street on the south (front entrance) and 56th Street on the north (rear entrance). The site and surroundings are shown in the attached Site Location Map (Figure 1).

2.2 Site Description

The rectangular shaped site is located on the north side of the street at 2412 NW Market Street. The approximate surface elevation at the site is 50 feet above sea level (USGS topographic map, SW 1/4 of NE 1/4 of Section 11, T25N, R3E, Seattle North Quadrangle, Washington). The site is bounded by 56th Street on the north, a Texaco service station on the east, NW Market Street on the south and a liquor store on the west.

Ground surface at the site is generally flat, asphalt covered and slopes slightly to the south. The area above the UST was concrete covered. Original construction on the site was reported to have begun prior to the early 1950's. Improvements present on the site include one large two-story concrete structure (office, storage and shop areas) and one used oil UST. The used oil UST was located in the central portion of the property and just south of the southwest corner of the repair shop. The fill pipe for the used oil UST was positioned at the northern end of the tank. The site configuration is illustrated on the attached Site Plan (Figure 2).

3.0 FIELD ACTIVITIES

3.1 Observations and Monitoring

On March 21, 1995, an SE&S representative was on-site to observe the exposure and removal of the UST, and to document soil conditions in the resulting cavity.

3.1.1 UST Removal

Excavation was performed by Haupt Construction, Inc. with supervision by AAA Tanks Service Co., Inc. Pumping, washing and rinsing of the USTs was completed by AAA Tanks Service Co., Inc. prior to the removal activities. After the tank was cleaned, dry ice was placed inside the tank to purge flammable vapors. The exposed UST was lifted from the cavity utilizing a backhoe. The UST was temporarily stored south of the excavation until being loaded into a truck and transported off the site by AAA Tanks Service Co., Inc. Appendix B contains the UST disposal certification.

After removal, the UST was visually inspected for indications of holes or corrosion. The single-wall steel UST was in very good condition with no detectable holes and minimal corrosion. Appendix C contains photographs of the UST and removal activities.

3.1.2 Soil Screening During UST Removal

Soil excavated during the removal activities was screened for the potential presence of petroleum hydrocarbons. Screening techniques included visual classification and sheen testing. Sheen tests were performed by placing small soil samples in 8 oz. glass jars half full of clean water. The occurrence of a sheen indicates the presence of petroleum hydrocarbons. No sheen or petroleum-like characteristics were associated with soils exposed in the UST cavity.

3.1.3 Soil Characteristics

The UST was bedded in clean sand. Native soils consisted of dark gray clayey sand to an approximate depth of 4.5 feet below grade (maximum depth exposed). These damp soil were hard and did not contain evidence of fill debris or organic material.

Slight petroleum-like characteristics were associated with a minimal volume of soil at the top of the UST surrounding the fill pipe and pump out port. No groundwater water was encountered during the removal activities.

3.2 Sample Collection

After removal of the UST, soil samples were collected from the bottom of the excavation (below the former tank) and from the excavation sidewalls. The sidewall samples were collected at depths greater than the UST bottom. Soil samples were collected from the excavation using hand tools. Sample locations are illustrated in Figure 2.

Follow-up soil sampling was carried out on March 30, 1995. This soil sampling was completed using Geoprobe sampling tools. Encountered soils were predominantly yellow brown clayey sands to a depth of five feet below grade. The high relative density was consistent with conditions encountered by the backhoe. Typical characteristics (i.e., color, odor, sheen, etc.) of petroleum-contaminated soil were not observed during the follow-up sampling activities.

Prior to advancement, the sampling tools were cleaned using a triple wash system. The system included a Liquinox™ and tap water initial wash, followed by a tap water rinse and a distilled water final rinse. The Geoprobe was hand driven to a target depth of four feet. The Geoprobe drive point was then removed. The open-ended Geoprobe was then driven through the target sampling interval to a depth of five feet below grade. The Geoprobe was then removed from the hole and the discrete sample extruded from the sampler. One discrete sample was collected from the hole.

Before collection of each discrete sample, new nitrile gloves were donned. The soil samples were placed with a gloved hand into the laboratory-supplied glass jars. Each jar was completely filled with soil to minimize headspace and then sealed with a Teflon-lined screw cap. The sample jar was then labeled, and placed in a cooler filled with ice packs. Sample collection data are provided in Table I. The samples were promptly transported to the analytical laboratory and analyzed under normal turnaround.

4.0 LABORATORY ANALYSIS

4.1 Sample Handling

A total of four soil samples were collected during the UST removal activities. Three samples were collected from within the excavation and one from just outside (south) of the resulting cavity. The samples were submitted under chain-of-custody protocol to CCI Laboratories, of Everett, Washington. The excavation samples were chosen to best represent subsurface conditions remaining within the excavation. All submitted samples were analyzed as discrete samples.

4.2 Analytical Methods

The submitted samples were analyzed for TPH as heavy oil using Ecology Method WTPH-418.1. Laboratory data are summarized in Table II and complete laboratory data sheets are presented in Appendix D. Analytical results were compared to cleanup levels promulgated under Model Toxics Control Act (MTCA) Cleanup Regulation (WAC 173-340) dated February 1991. The MTCA cleanup levels are presented at the bottom of Table II.

4.3 Analytical Results

One of the four samples analyzed contained detectable concentrations of the tested for compounds. Soil sample south end @ 3.5 - 3.7' contained 1,100 parts per million (ppm) TPH as heavy oil. The MTCA Method A soil cleanup level for TPH as heavy oil is 200 ppm. The remaining three soil samples did not contain concentrations of TPH as heavy oil above the analytical method reporting limit of 100 ppm.

5.0 CONCLUSIONS

One UST was exposed at and removed from the site. No holes and minimal corrosion were observed on the outer surface of the UST. The UST was disposed of as scrap.

Laboratory analysis for three of the four soil samples collected from the excavation following removal of the UST indicated that concentrations of TPH as heavy oil were not present in excess of the respective MTCA Method A soil cleanup level. The detected concentration in sample south end @ 3.5 - 3.7' was greater than the 200 ppm cleanup level; however, all field evidence indicated that the sample was somehow contaminated during the sampling process. The south end of the tank cavity was resampled on March 30, 1995. Sample South end @ 4 - 5' was also tested for the presence of TPH as heavy oil. This resampling confirmed that TPH as heavy oil was not present at the south end of the cavity.

The occurrence of TPH as heavy oil in sample south end @ 3.6 - 3.7' is suspected to have resulted from effected topsoil that fell onto the sampling area. The young age of the UST, the closeness of the collected samples, and the visual absence of PCS characteristics supports the notion of a clean site.


Visual observations and analytical results suggest that a minimal release of used oil has occurred at the surface of the UST and has not effected soils beneath the UST. On the basis of the above data, additional soil characterization activities do not appear warranted at this time.

6.0 LIMITATIONS

SE&S has prepared this report for use by Mr. Bob Jacobsen and his authorized agents in their evaluation of subsurface conditions at 2412 NW Market Street, Seattle, Washington. This report may be made available to lenders, and regulatory agencies. This report is not intended for use by other and the information contained herein is not applicable to other sites.


The data reported herein are based on visual observations, field data, and soil sampling at locations on the subject site. SE&S has relied upon information provided by others in our description of historical conditions. The available data do not provide definitive information with regard to all past uses, operations or incidences at the site. It is always possible that contamination exists in portion of the site that were not explored or sampled. Further evaluation of such potential contamination would require additional exploration and testing.

Within the limitations of scope, schedule and budget, our services have been executed in accordance with generally accepted environmental science practices for environmental site assessments in this area at the time this report was prepared. No warranty, express or implied, should be understood.

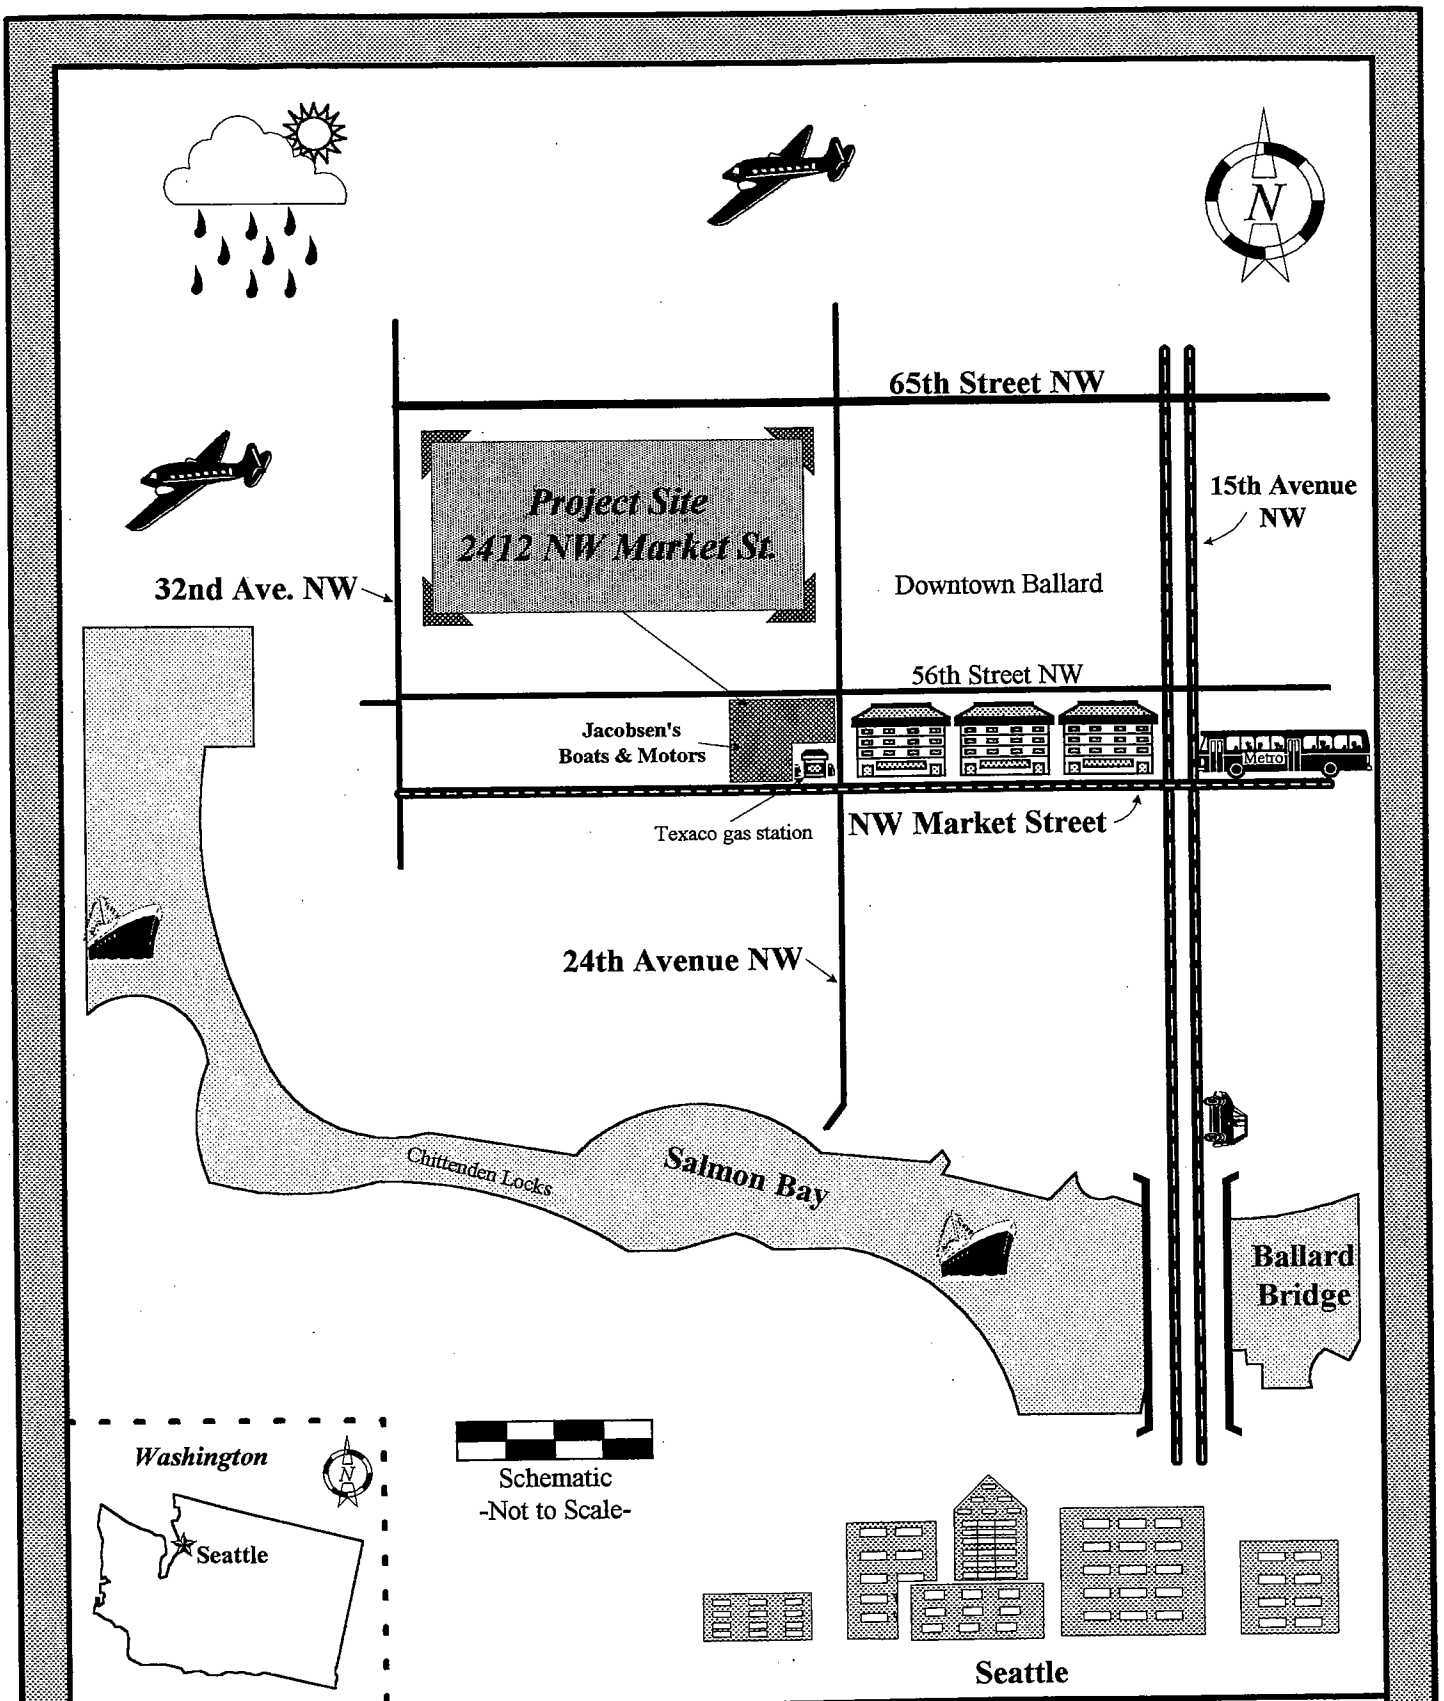

Sound Environmental & Safety
1827-210th Court NE, Redmond, WA 98053-4211
206-868-6292

FIGURE 1
SITE LOCATION MAP
Jacobsen's Boats & Motors
2412 NW Market Street, Seattle, WA
Prepared for Mr. Bob Jacobsen 4-11-95

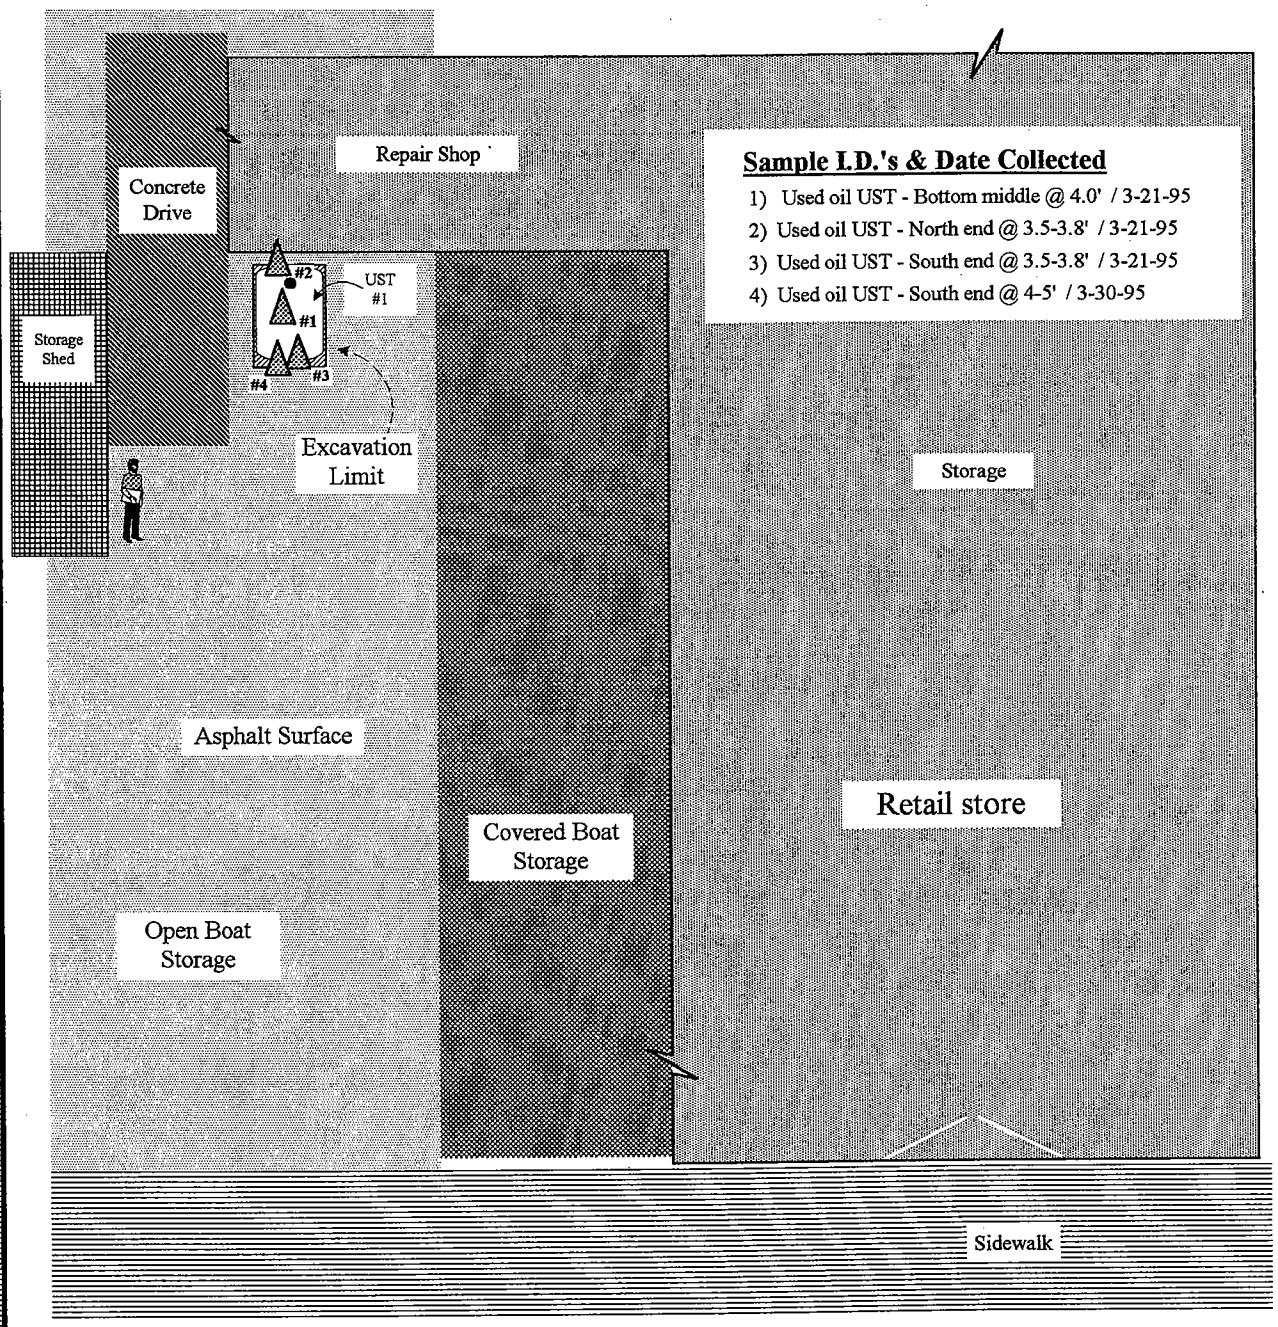

Legend

UST #1 = 300 galllon, Used oil, installed late 1970's

#1 - Soil Sample Location & I. D. (see above Table)

● - UST fill end

NW Market Street

N

Scale

1" = 10'

(Approximate)

Sound Environmental & Safety

1827-210th Court NE, Redmond, WA 98053-4211

206-868-6292

FIGURE 2

SITE PLAN with SOIL SAMPLE LOCATIONS

Jacobsen's Boats & Motors

2412 NW Market Street, Seattle, WA

Prepared for Mr. Bob Jacobsen 4-11-95

TABLE I

SOIL SAMPLE COLLECTION DATA
JACOBSEN'S BOATS & MOTORS, 2412 NW MARKET ST., SEATTLE, WA


Sample I.D.	Date Collected	Approx. Depth (ft.) Below Grade	Location
Used Oil UST - Bottom middle @ 4.0'	3-21-95	4.0	Middle and bottom of excavation, beneath UST
Used Oil UST - north end @ 3.5 - 3.8'	3-21-95	3.5 - 3.8	North end of UST excavation, beneath fill end.
Used Oil UST - south end @ 3.5 - 3.7'	3-21-95	3.5 - 3.7	South end of UST excavation
Used Oil UST - south end @ 4-5'	3-30-95	4.0 - 5.0	One foot south of south end of UST excavation

TABLE II

SOIL SAMPLE ANALYTICAL RESULTS
JACOBSEN'S BOATS & MOTORS, 2412 NW MARKET ST., SEATTLE, WA

Sample I.D.	Date Collected	TPH as Heavy Oil
Used Oil UST - Bottom middle @ 4.0'	3-21-95	<100
Used Oil UST - north end @ 3.5 - 3.8'	3-21-95	<100
Used Oil UST - south end @ 3.5 - 3.7'	3-21-95	**1,100**
Used Oil UST - south end @ 4-5'	3-30-95	<100
MDL		100
MTCA Method A Soil Cleanup Level		200

Notes:
All values reported in **mg/Kg (ppm)**.
TPH = Total Petroleum Hydrocarbons.
TPH as heavy oil using Ecology Method WTPH-418.1.
Value in **Bold** exceed the respective MTCA cleanup level.
MDL = Analytical Method Reporting Limit.
MTCA = Model Toxics Control Act Method A Soil Cleanup Levels, WAC Chap. 173-340-720 (2) (a) (i), dated February 1991.
A complete laboratory report is attached as Appendix D.

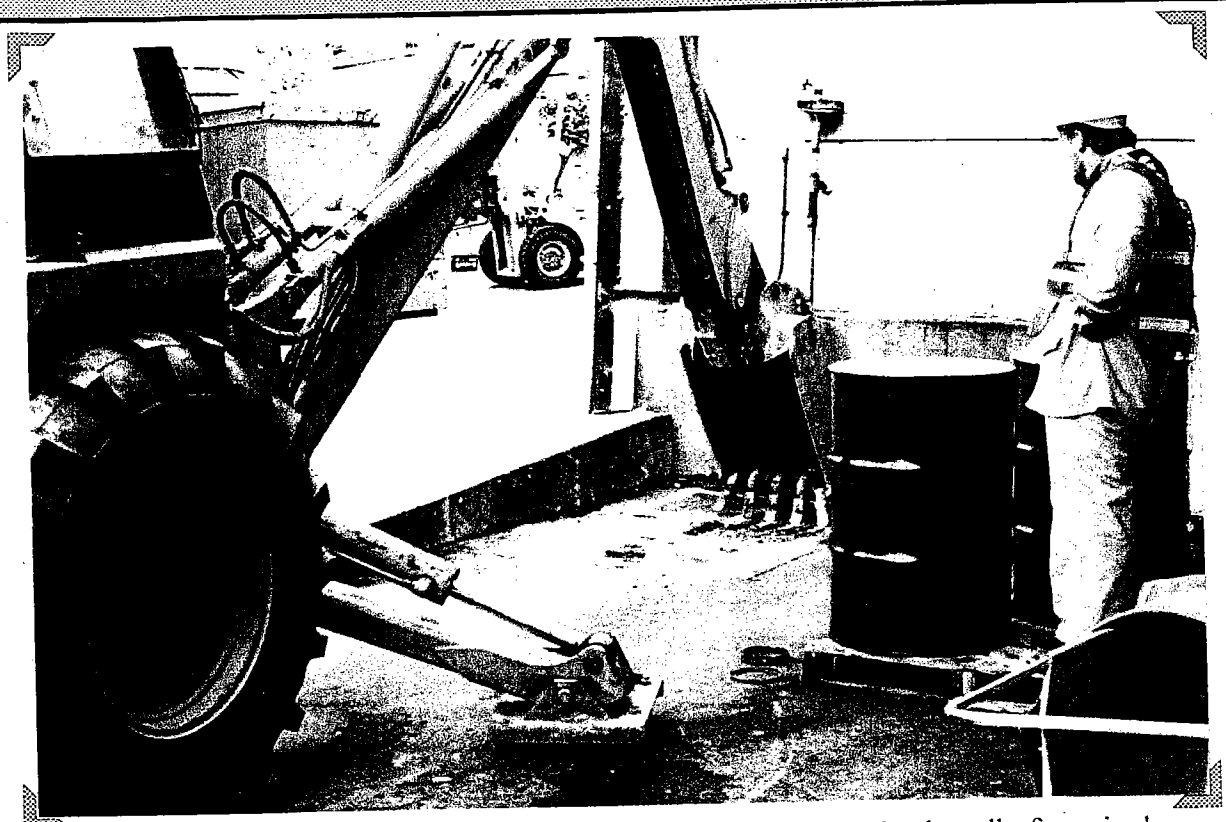

Location of used oil UST prior to removal. Remote fill pipe on back wall of repair shop.



Asphalt & concrete removed. UST is bedded in sand with only ~ 1" covering top of tank.

Sound Environmental & Safety
1827-210th Court NE, Redmond, WA 98053-4211
206-868-6292

PHOTOGRAPHIC PLATE 1

Jacobsen's Boats & Motors, 2412 NW Market St., Seattle, WA

Prepared for Mr. Bob Jacobsen. 4-11-95



Used oil UST is pulled from cavity. UST was pulled from cavity without removal of soil.



UST cavity after tank removed. Brown soil is native, gray sand is bedding material.

Sound Environmental & Safety
1827-210th Court NE, Redmond, WA 98053-4211
206-868-6292

PHOTOGRAPHIC PLATE 2
Jacobsen's Boats & Motors, 2412 NW Market St., Seattle, WA
Prepared for Mr. Bob Jacobsen. 4-11-95

UNDERGROUND STORAGE TANK
SITE CHARACTERIZATION REPORT

JACOBSEN'S BOATS & MOTORS

2412 NW Market Street
Seattle, Washington

Submitted by:

Sound Environmental & Safety

Prepared for:

Mr. Bob Jacobsen
Jacobsen's Boats & Motors
2412 NW Market Street
Seattle, WA 98107

April 11, 1995

Prepared by:

Paul F. Schmidt
Geologist

♦ 1827 - 210th Court NE, Redmond, Washington 98053-4211 ♦ 206-868-6292 ♦

TABLE OF CONTENTS

Section **Page**

EXECUTIVE SUMMARY i

1.0 INTRODUCTION **1**
1.1 Purpose and Scope of Work 1
1.2 Tank Background 1

2.0 SITE CONDITIONS **2**
2.1 Vicinity Description 2
2.2 Site Description 2

3.0 FIELD ACTIVITIES **3**
3.1 Observations and Monitoring 3
3.1.1 UST Removal 3
3.1.2 Soil Screening During UST Removal 3
3.1.3 Soil Characteristics 3
3.1.4 Overexcavation of PCS 4
3.2 Sample Collection 4

4.0 LABORATORY ANALYSIS **4**
4.1 Sample Handling 4
4.2 Analytical Methods 5
4.3 Analytical Results 5

5.0 CONCLUSIONS **5**

6.0 LIMITATIONS **6**

FIGURES

FIGURE 1 Site Location Map
FIGURE 2 Site Plan with Soil Sample Locations

TABLES

TABLE I Soil Sample Collection Data
TABLE II Analytical Laboratory Results for Soil Samples

APPENDICES

APPENDIX A Tank Disposal Certificate
APPENDIX B Photographic Plates
APPENDIX C Manifest for Disposal of PCS
APPENDIX D Laboratory Data Sheets and Chain-of-Custody Record

EXECUTIVE SUMMARY

SITE ID:

Jacobsen's Boats & Motors
2412 NW Market Street
Seattle, Washington
Ecology Site I.D. Number - Not applicable. This UST was not registered with or regulated by Ecology

TANK:

Tank ID	Capacity	Substance last Stored
Heat oil	550 gallons	Heating Oil

OBSERVATIONS:

- One single-wall steel UST exposed and removed from excavation.
- UST had no visible holes and heavy corrosion.
- UST bedded in native soil. Native soil is dense clayey sand.
- Field observations indicate petroleum-contaminated soil (PCS) present in tank cavity.
- Release of heating oil range hydrocarbons from UST system confirmed by analytical testing. Volumes of release(s) are unknown.
- Concentration of Total Petroleum Hydrocarbons (TPH) as heating oil exceeds Model Toxics Control Act Method A soil cleanup level.

ACTIONS:

- Overexcavated tank cavity to remove PCS.
- Removed approximately 72 tons of PCS and transported to TPS Technologies in Tacoma, WA. Remediation using thermal desorption will be carried out until TPH concentrations are below regulatory cleanup levels.
- Test soil samples from excavation confirm that TPH concentrations in cavity are now below regulatory cleanup levels.
- Backfilled excavation with clean imported fill material.

RECOMMENDATION:

- On the basis of field observations and laboratory analysis, no additional soil characterization activities appear warranted at this time.

1.0 INTRODUCTION

This report presents the results of Sound Environmental & Safety's (SE&S) activities during the decommissioning by removal of one underground storage tank (UST). The UST was buried at Jacobsen's Boats & Motors, 2412 NW Market Street, Seattle, Washington. This site assessment report has been prepared in general accordance with the "*Guidance for Site Checks and Site Assessments for Underground Storage Tanks*" by Washington State Department of Ecology (Ecology), UST Program, dated October 1992 and the "*Guidance for Remediation of Petroleum Contaminated Soils*", Ecology, dated April 1994.

1.1 Purpose and Scope of Work

The purpose of SE&S's activities were to observe and monitor the removal of one UST, observe the overexcavation of petroleum-contaminated soil (PCS) and to assess subsurface conditions within the resulting excavation. The scope of work consisted of the following tasks:

- Coordinate SE&S's field activities with Mr. Ben Daniels of AAA Tank Service Co., Inc.;
- Observe exposure and removal of the UST;
- Collect appropriate soil samples from within the final excavation and from the resulting stockpile of PCS;
- Submit the collected soil samples to an Ecology accredited analytical laboratory for chemical analysis of total petroleum hydrocarbons (TPH) as heating oil using Ecology Method WTPH-418.1; and
- Prepare a report documenting the field activities, laboratory analysis, disposal of PCS and conclusions.

1.2 Tank Background

According to the current property owner, the single-wall steel UST was installed prior to the early 1950's. It is believed that the UST was installed at the time of the initial building construction. It is believed that the UST was used to store heating oil for heating of the building. The UST was buried beneath the sidewalk in front of the store.

2.0 SITE CONDITIONS

2.1 Vicinity Description

Jacobsen's Boats & Motors is located north of downtown Seattle in the area known as Ballard, Washington. The site is situated on the north side of NW Market Street. Market Street in the main street trending east west through the center of downtown Ballard. This section of Ballard overlooks Salmon Bay to the south. Beautiful vistas of the Seattle skyline, Shilshole Bay, Puget Sound and the Olympic Mountains are plentiful in the Ballard area. Topography in this area is generally hilly. The hills are typically flat topped. Ballard has a rich Scandinavian and maritime history. This historical flavor is easily observed when touring the small business district and water front. Surroundings are primarily occupied by retail and commercial businesses. Residential dwellings occupy a majority of the parcels north and west from the site.

Market Street and 15th Street NW are the major routes into and out of the area. Site access is from Market Street on the south (front entrance) and 56th Street on the north (rear entrance). The site and surroundings are shown in the attached Site Location Map (Figure 1).

2.2 Site Description

The rectangular shaped site is located on the north side of the street at 2412 NW Market Street. The approximate surface elevation at the site is 50 feet above sea level (USGS topographic map, SW 1/4 of NE 1/4 of Section 11, T25N, R3E, Seattle North Quadrangle, Washington). The site is bounded by 56th Street on the north, a Texaco service station on the east, NW Market Street on the south and a liquor store on the west.

Ground surface at the site is generally flat, asphalt covered and slopes slightly to the south. The area above the UST was concrete covered. Original construction on the site was reported to have begun prior to the early 1950's. Improvements present on the site include one large two-story concrete structure (office, storage and shop areas), one used oil and one heating oil UST. The heating oil UST was located beneath the sidewalk in front of the center of the store. The fill pipe for the heating oil UST was positioned at the west end and rose straight up through the sidewalk. The site configuration is illustrated on the attached Site Plan (Figure 2).

3.0 FIELD ACTIVITIES

3.1 Observations and Monitoring

On March 21, 1995, an SE&S representative was on-site to observe the exposure and removal of the UST, and to document soil conditions in the resulting cavity. During the initial removal activities it was evident that PCS was present. Mr. Jacobsen authorized AAA Tank Service Company, Inc. to overexcavate and dispose of the PCS.

3.1.1 UST Removal

Excavation was performed by Haupt Construction, Inc. with supervision by AAA Tanks Service Co., Inc. Pumping, washing and rinsing of the USTs was completed by AAA Tanks Service Co., Inc. prior to the removal activities. After the tank was cleaned, dry ice was placed inside the tank to purge flammable vapors. After removal of about three feet of soil from on top of the UST, the tank was pulled from the cavity utilizing a backhoe. The UST was temporarily stored on the sidewalk until being loaded into a pickup truck and transported off the site by AAA Tanks Service Co., Inc. Appendix A contains the UST disposal certification.

After removal, the UST was visually inspected for indications of holes or corrosion. The single-wall steel UST was in poor condition with heavy corrosion. Appendix B contains photographs of the UST and overexcavation activities.

3.1.2 Soil Screening During UST Removal

Soil excavated during the removal activities was screened for the potential presence of petroleum hydrocarbons. Screening techniques included visual classification and sheen testing. Sheen tests were performed by placing small soil samples in 8 oz. glass jars half full of clean water. The occurrence of a sheen indicates the presence of petroleum hydrocarbons. A moderate to heavy sheen and petroleum-like odor were associated with soils exposed in the UST cavity.

3.1.3 Soil Characteristics

The UST was bedded in native sandy soils. The typical native soils were of dark gray clayey sand to an approximate depth of 14 feet below grade (maximum depth exposed). These damp soils were hard and did not contain evidence of fill debris or organic material.

Petroleum-like characteristics were associated with a moderate volume of soil primarily around the fill pipe and at the west end of the UST. No groundwater water was encountered during the removal activities.

3.1.3 Overexcavation and disposal of PCS

The overexcavation activities were conducted on March 21 and 22, 1995. The PCS was overexcavated and placed directly into a dump truck. The dump truck then moved the PCS to a temporary stockpile located at the northwest corner of the site. The stockpile was covered with the plastic sheeting. After overexcavation of the PCS, representative samples of soils exposed in the final excavation were collected. Sample collection techniques are detailed in Section 3.2. The overexcavation of PCS was continued until field observations indicated that the PCS was removed. The heating oil UST excavation was extended to a maximum depth of about 14.0 feet below grade. The excavation measured about 15 feet from east to west and eight feet from north to south. The excavation area was secured with caution tape and barricades during the remedial. On March 23, 1995 a total of approximately 72 tons of PCS transported off the site.

The PCS was transported to TPS Technologies, Inc. in Tacoma, Washington. TPS will remediated the PCS using thermal desorption and or asphalt incorporation techniques. TPS will forward a certification of remediation to the property owner when completed. A Manifest for the removed PCS is included as Appendix C.

3.2 Sample Collection

After removal of the UST, soil samples were collected from the bottom of the excavation (below the former tank) and from the excavation sidewalls. The sidewall samples were collected at depths greater than the UST bottom. Soil samples were collected from the excavation using the backhoe bucket. Sample locations are illustrated in Figure 2.

Before collection of each discrete sample, new nitrile gloves were donned. The soil samples were placed with a gloved hand into the laboratory-supplied glass jars. Each jar was completely filled with soil to minimize headspace and then sealed with a Teflon-lined screw cap. The sample jar was then labeled, and placed in a cooler filled with ice packs. Sample collection data are provided in Table I. The samples were promptly transported to the analytical laboratory and analyzed under normal turnaround.

4.0 LABORATORY ANALYSIS

4.1 Sample Handling

A total of seven soil samples were collected during the UST removal and overexcavation activities. Six samples were collected from within the excavation and one from the stockpile of PCS. The samples were submitted under chain-of-custody protocol to CCI Laboratories, of Everett,

Washington. The excavation samples were chosen to best represent subsurface conditions within the excavation. All submitted samples were analyzed as discrete samples.

4.2 Analytical Methods

The submitted samples were analyzed for TPH as heating oil using Ecology Method WTPH-418.1. Laboratory data are summarized in Table II and complete laboratory data sheets are presented in Appendix D. Analytical results were compared to cleanup levels promulgated under Model Toxics Control Act (MTCA) Cleanup Regulation (WAC 173-340) dated February 1991. The MTCA cleanup level is presented at the bottom of Table II.

4.3 Analytical Results

Two of the seven samples analyzed contained detectable concentrations of the tested for compound. Soil sample S1-1 (stockpile) and CTF1-2 (center of UST, just below bottom) contained 430 parts per million (ppm) and 1,300 ppm TPH as heating oil, respectively. The MTCA Method A soil cleanup level for TPH as heating oil is 200 ppm. The remaining five conformation soil samples did not contain concentrations of TPH as heavy oil above the analytical method reporting limit of 100 ppm.

5.0 CONCLUSIONS

One UST was exposed at and removed from the site. No holes and heavy corrosion were observed on the outer surface of the UST. The UST was disposed of as scrap. Groundwater was not encountered during the site activities.

Laboratory analysis for all five of the soil samples collected from the excavation, after removal of the UST and overexcavation of PCS, indicated that concentrations of TPH as heating oil were not present in excess of the analytical method reporting limit of 100 ppm. The detected concentration in samples S1-1 and CTF1-2 were greater than the 200 ppm cleanup level; however, soil in the area of these two samples has been overexcavated. The west end of the tank cavity was the most effected.

Visual observations and analytical results confirm that a release of heating oil has occurred at the UST location has effected soils beneath the UST. Confirmation soil samples collected after the overexcavation activities confirm removal of the PCS. Off site disposal and remediation of the PCS has been conducted at TPS Technologies in Tacoma, Washington. Approximately 72 tons of PCS was removed from the site.

On the basis of the above data, additional soil characterization activities do not appear warranted at this time.


6.0 LIMITATIONS

SE&S has prepared this report for use by Mr. Bob Jacobsen and his authorized agents in their evaluation of subsurface conditions at 2412 NW Market Street, Seattle, Washington. This report may be made available to lenders, and regulatory agencies. This report is not intended for use by other and the information contained herein is not applicable to other sites.

The data reported herein are based on visual observations, field data, and soil sampling at locations on the subject site. SE&S has relied upon information provided by others in our description of historical conditions. The available data do not provide definitive information with regard to all past uses, operations or incidences at the site. It is always possible that contamination exists in portion of the site that were not explored or sampled. Further evaluation of such potential contamination would require additional exploration and testing.


Within the limitations of scope, schedule and budget, our services have been executed in accordance with generally accepted environmental science practices for environmental site assessments in this area at the time this report was prepared. No warranty, express or implied, should be understood.

FIGURES
&
TABLES

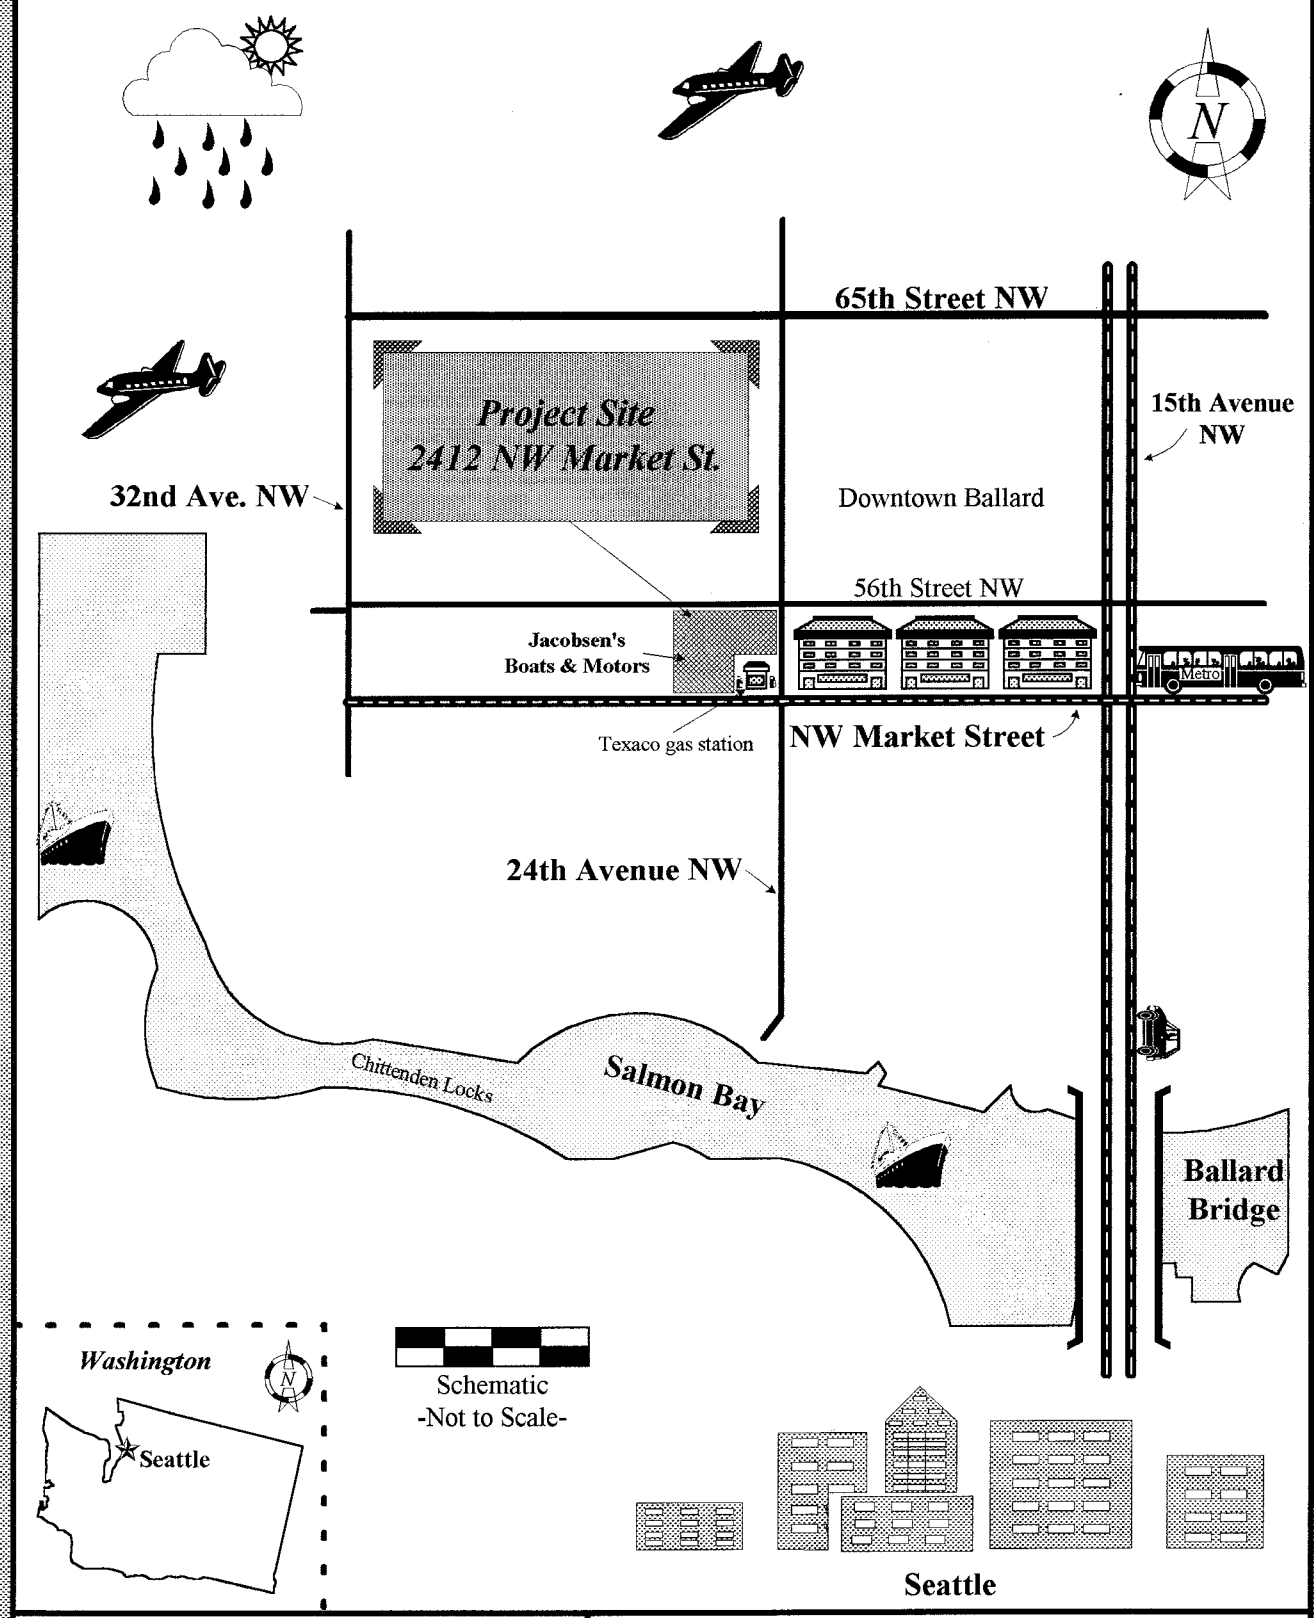

Sound Environmental & Safety
1827-210th Court NE, Redmond, WA 98053-4211
206-868-6292

FIGURE 1
SITE LOCATION MAP
Jacobsen's Boats & Motors, Heating Oil UST
2412 NW Market Street, Seattle, WA
Prepared for Mr. Bob Jacobsen 4-11-95

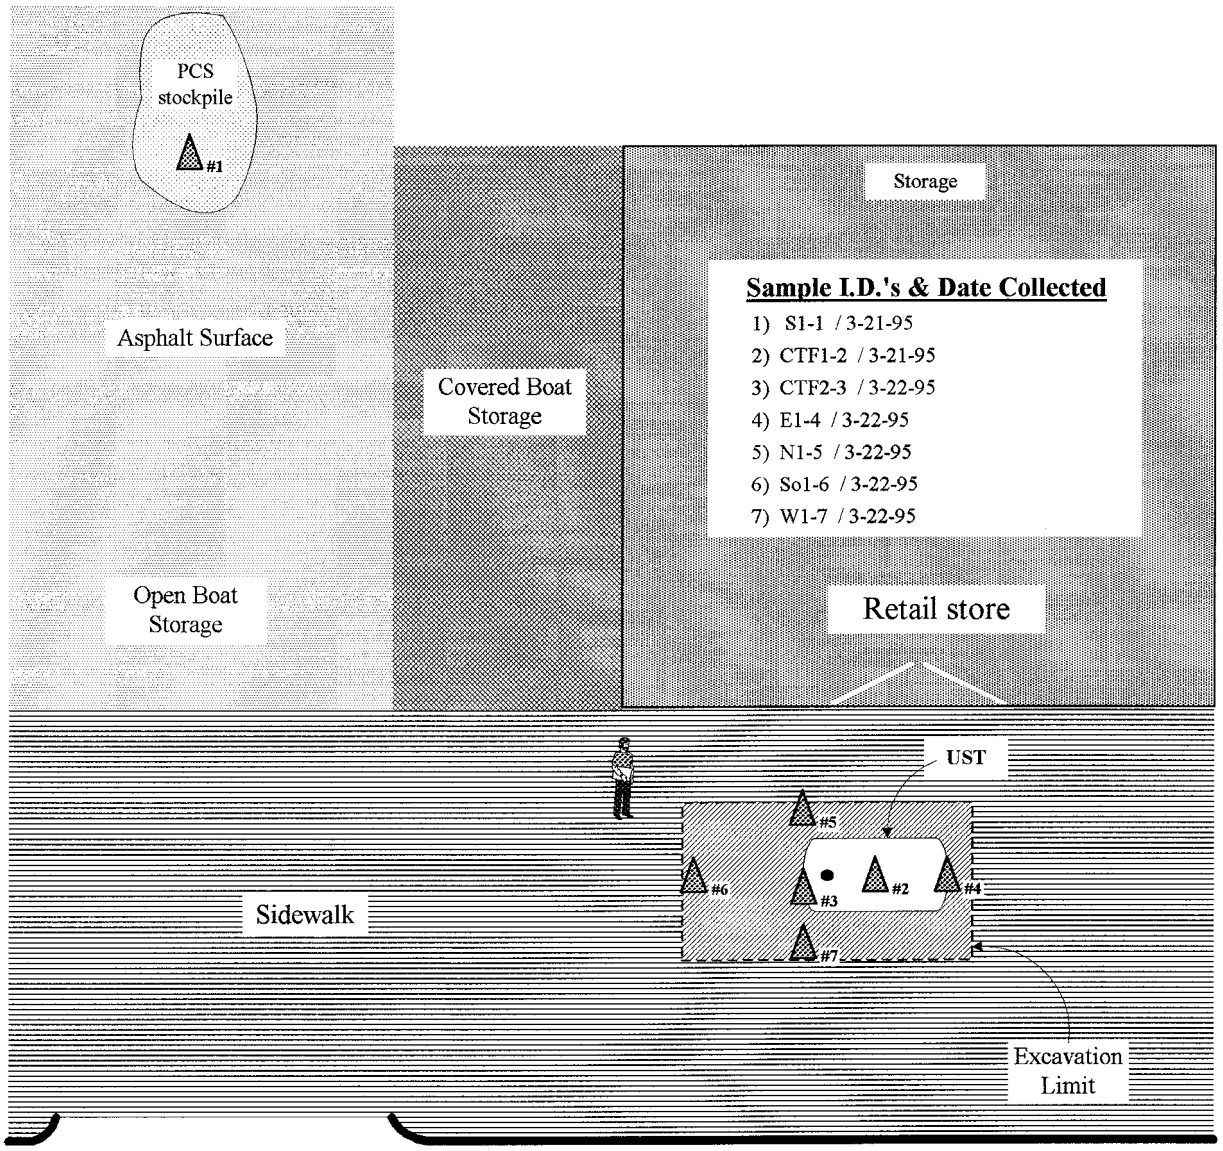

NW Market Street

Legend

UST = 550 galllon, Heating oil, installed early 1950's

#1 - Soil Sample Location & I. D. (see above Table)

● - UST fill end

N

Scale

1" = 10'
(Approximate)

Sound Environmental & Safety
1827-210th Court NE, Redmond, WA 98053-4211
206-868-6292

FIGURE 2

SITE PLAN with SOIL SAMPLE LOCATIONS
Jacobsen's Boats & Motors, Heating Oil UST
2412 NW Market Street, Seattle, WA
Prepared for Mr. Bob Jacobsen 4-11-95

TABLE I

SOIL SAMPLE COLLECTION DATA
JACOBSEN'S BOATS & MOTORS, 2412 NW MARKET ST., SEATTLE, WA

Sample I.D.	Date Collected	Approx. Depth (ft.) Below Grade	Location
S1-1	3-21-95	NA	Stockpile of PCS
CTF1-2	3-21-95	7.0 - 8.0	Middle of UST excavation, beneath tank.
CTF2-3	3-22-95	13.5	Middle bottom UST excavation, **(conformation sample)**.
E1-4	3-22-95	6.5	East wall of UST excavation, **(conformation sample)**.
N1-5	3-22-95	9.1	North wall of UST excavation, **(conformation sample)**.
So1-6	3-22-95	6.7	South wall of UST excavation, **(conformation sample)**.
W1-7	3-32-95	8.3	West wall of UST excavation, **(conformation sample)**.

TABLE II

SOIL SAMPLE ANALYTICAL RESULTS
JACOBSEN'S BOATS & MOTORS, 2412 NW MARKET ST., SEATTLE, WA

Sample I.D.	Date Collected	TPH as Heating Oil
S1-1	3-21-95	**430**
CTF1-2	3-21-95	**1,300**
CTF2-3	3-22-95	<100
E1-4	3-22-95	<100
N1-5	3-22-95	<100
So1-6	3-22-95	<100
W1-7	3-32-95	<100
Reporting Limit		100
MTCA Method A Soil Cleanup Level		200

Notes:
All values reported in **mg/Kg (ppm)**.
TPH = Total Petroleum Hydrocarbons.
TPH as heating oil using Ecology Method WTPH-418.1.
Shaded sample locations have been overexcavated and material accepted for disposal by TPS Technologies, Tacoma, WA.
Value in **Bold** exceed the respective MTCA Method A Soil Cleanup Level.
Reporting Limit = Analytical Method Reporting Limit.
MTCA = Model Toxics Control Act Method A Soil Cleanup Levels, WAC Chap. 173-340-720 (2) (a) (i), dated February 1991.
A complete laboratory report is attached as Appendix D.

APPENDIX A

UST DISPOSAL CERTIFICATION

AAA TANK SERVICE CO., INC.

11250 Kirkland Way, Suite "C", Kirkland, WA 98033
Phone: (206) 803-3032 Fax: (206) 827-1444

CERTIFICATION LETTER FOR TANK DISPOSAL

The storage tank described below has been cleaned and processed in compliance with all applicable local and State of Washington administrative codes and regulations.

Origin of tank: 2412 North West Market Street
Seattle WA 98107

Owner/Agent of owner: Robert Jacobsen Sr.

Address: Same as above

Removal contractor: XX AAA Tank Service Co., Inc. / Wa. St. D.O.E. SP#: S002307

Other:

Capacity of Tank: 550 gallon (approximate)

Tank I.D.# assigned: 95UST550545

Cleaning company: AAA Tank Service Co., Inc.

Date cleaned: March 21, 1995

Job number: 1007545-R

Disposition of tank: Transported to AAA processing facility for reclamation.

Date relinquished: March 29, 1995

I hereby certify that the procedures listed above have been performed, and that the storage tank identified above has been received by a reclamation firm.

Name: Ben F. Daniels **Lic. #:** W002189

Signature:

APPENDIX B

PHOTOGRAPHS



Viewing west across front of store and initial UST removal activities.




UST is ready for removal. The hole in the concrete was enlarged for PCS overexcavation.

Sound Environmental & Safety
1827-210th Court NE, Redmond, WA 98053-4211
206-868-6292


PHOTOGRAPHIC PLATE 1

Jacobsen's Boats & Motors, Heating Oil UST
2412 NW Market St., Seattle, WA

Prepared for Mr. Bob Jacobsen. 4-11-95

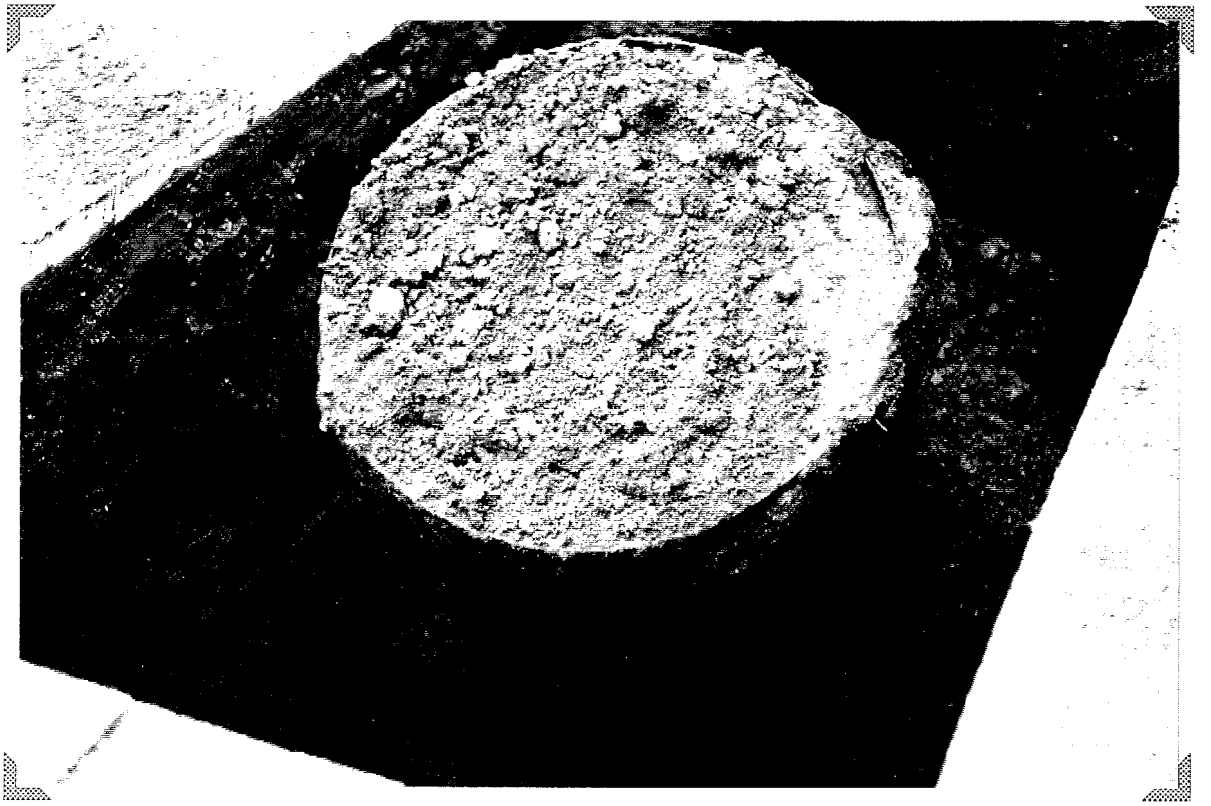

The east end of the UST illustrates heavy corrosion.

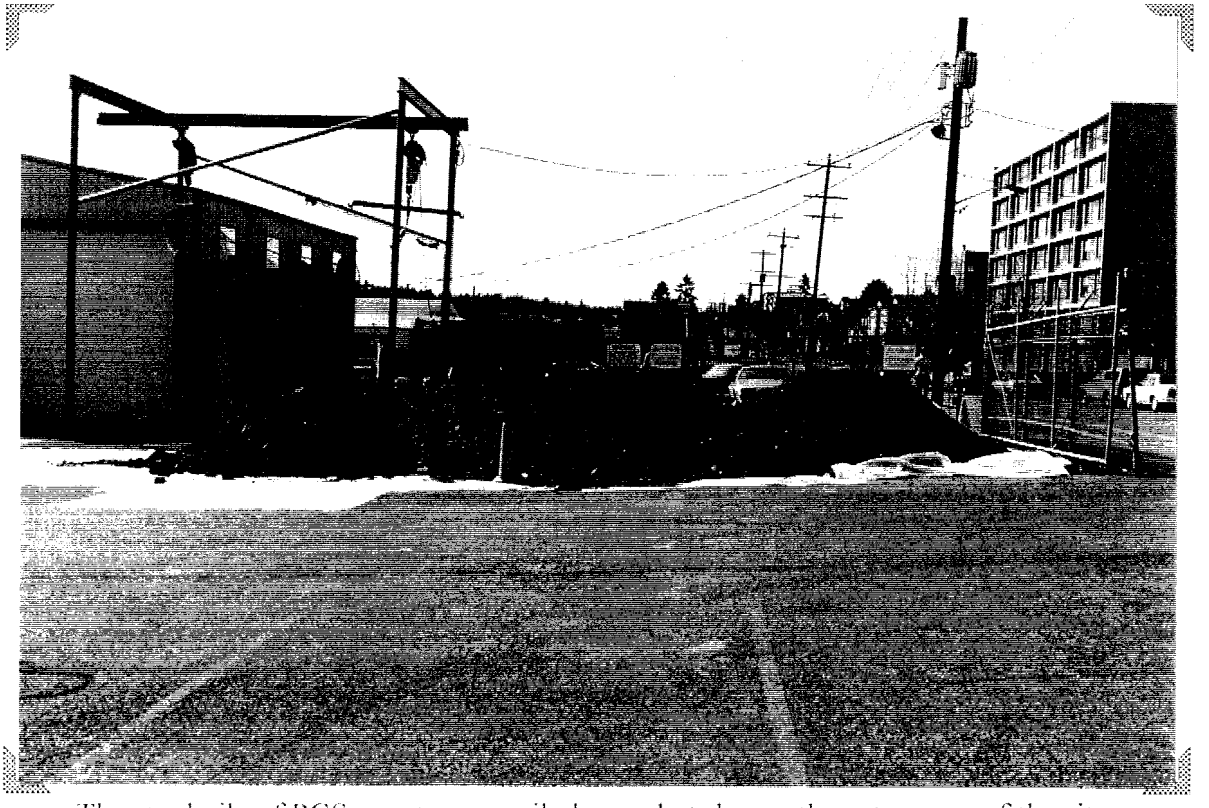

The stockpile of PCS was temporarily located at the northwest corner of the site.

Sound Environmental & Safety
1827-210th Court NE, Redmond, WA 98053-4211
206-868-6292

PHOTOGRAPHIC PLATE 2
Jacobsen's Boats & Motors, Heating Oil UST
2412 NW Market St., Seattle, WA
Prepared for Mr. Bob Jacobsen. 4-11-95

APPENDIX C

MANIFEST FOR DISPOSAL OF PCS

Manifest

TPS Technologies Soil Recycling
Non-Hazardous Soils

Manifest #

Date of Shipment:	Responsible for Payment:	Transporter Truck #:	Facility #	Given by TPS:	Load #
	CONSULTANT	MIMT	103	002155	001

Generator and/or Consultant

Generator's Name and Billing Address:
ROBERT JACOBSEN SR.
2412 N. W. MARKET ST.
SEATTLE, WA 98107

Generator's Phone #: ~~206/789-7474~~
Person to Contact: ROBERT JACOBSEN
FAX#:
Generator's US EPA ID No.:
Customer Account Number with TPS:

Consultant's Name and Billing Address:
AAA TANK SERVICE CO.
11250 KIRKLAND WAY - SUITE C
KIRKLAND, WA 98033

Consultant's Phone #: 206/803-3032
Person to Contact: BEN DANIELS
FAX#: 206/827-1444
Customer Account Number with TPS: 1001534

Generation Site (Transport from): *(name & address)*
JACOBSEN BOATS & MOTORS
2412 N.W. MARKET STREET
SEATTLE, WA 98107

Site Phone #:
Person to Contact:
FAX#:
BTEX Levels
TPH Levels
AVG. Levels

Designated Facility (Transport to): *(name & address)*
TPS TECHNOLOGIES
2800 104th STREET SOUTH
P.O. BOX 45620 - TACOMA 98445
TACOMA, WA 98444

Facility Phone #: 206/584-8430
Person to Contact: RENEE AVELINO
FAX#: 206/584-8309
Facility Permit Numbers:

Transporter Name and Mailing Address:
M.I. TRUCKING
11509 E. 152ND STREET
PUYALLUP, WA 98374

Transporter's Phone #: 206/845-7013
Person to Contact: KOETA IMHOF
FAX#: 206/841-3222
Transporter's US EPA ID No.:
Transporter's DOT No.:
Customer Account Number with TPS:

Description of Soil	Moisture Content	Contaminated by:	Approx. Qty:	Description of Delivery	Gross Weight	Tare Weight	Net Weight
Sand ☐ Organic ☐ Clay ☐ Other ☐	0 - 10% ☐ 10 - 20% ☐ 20% - over ☐	Gas ☐ Diesel ☐ Other ☐					
Sand ☐ Organic ☐ Clay ☐ Other ☐	0 - 10% ☐ 10 - 20% ☐ 20% - over ☐	Gas ☐ Diesel ☐ Other ☐			11050	3780	7320

List any exception to items listed above: 36.66 T

Generator's and/or consultant's certification: I/We certify that the soil referenced herein is taken entirely from those soils described in the Soil Data Sheet completed and certified by me/us for the Generation Site shown above and nothing has been added or done to such soil that would alter it in any way.

Print or Type Name: Generator ☐ Consultant ☐ | Signature and date: | Month | Day | Year

Transporter

Transporter's certification: I/We acknowledge receipt of the soil described above and certify that such soil is being delivered in exactly the same condition as when received. I/We further certify that this soil is being directly transported from the Generation Site to the Designated Facility without off-loading, adding to, subtracting from or in any way delaying delivery to such site.

Print or Type Name: Martin A Imhof | Signature and date: Martin A Imhof | Month 3 | Day 23 | Year 91

Recycling Facility

Discrepancies:

Recycling Facility certifies the receipt of the soil covered by this manifest except as noted above:

Print or Type Name: Renee Avelino | Signature and date:

Please print or type.

TPS INVOICING COPY

Manifest

TPS Technologies Soil Recycling
Non-Hazardous Soils

Manifest #

Date of Shipment:	Responsible for Payment:	Transporter Truck #:	Facility#	Given by TPS:	Load #
	CONSULTANT	MI-1T	103	00155	002

Generator and/or Consultant

Generator's Name and Billing Address:
ROBERT JACOBSEN SR.
2412 N.W. MARKET ST.
SEATTLE, WA 98107

Generator's Phone #: 206/789-7474
Person to Contact: ROBERT JACOBSEN
FAX#:
Generator's US EPA ID No.:
Customer Account Number with TPS:

Consultant's Name and Billing Address:
AAA TANK SERVICE CO.
11250 KIRKLAND WAY - SUITE C
KIRKLAND, WA 98033

Consultant's Phone #: 206/803-3032
Person to Contact: BEN DANIELS
FAX#: 206/827-1444
Customer Account Number with TPS: 1001534

Generation Site (Transport from): (name & address)
JACOBSEN BOATS & MOTORS
2412 N.W. MARKET STREET
SEATTLE, WA 98107

Site Phone #:
Person to Contact:
FAX#:
BTEX Levels
TPH Levels
AVG. Levels

Designated Facility (Transport to): (name & address)
TPS TECHNOLOGIES
2800 104th STREET SOUTH
P.O. BOX 45620 - TACOMA 98445
TACOMA, WA 98444

Facility Phone #: 206/584-8430
Person to Contact: RENEE AVELINO
FAX#: 206/584-8309
Facility Permit Numbers:

Transporter Name and Mailing Address:
M.I. TRUCKING
11509 E. 132ND STREET
PUYALLUP, WA 98374

Transporter's Phone #: 206/845-7013
Person to Contact: KOETA IMHOF
FAX#: 206/841-3222
Transporter's US EPA ID No.:
Transporter's DOT No.:
Customer Account Number with TPS:

Description of Soil	Moisture Content	Contaminated by:	Approx. Qty:	Description of Delivery	Gross Weight	Tare Weight	Net Weight
Sand ☐ Organic ☐ Clay ☐ Other ☐	0 - 10% ☐ 10 - 20% ☐ 20% - over ☐	Gas ☐ Diesel ☐ Other ☐					
Sand ☐ Organic ☐ Clay ☐ Other ☐	0 - 10% ☐ 10 - 20% ☐ 20% - over ☐	Gas ☐ Diesel ☐ Other ☐			10760	3780	6980

List any exception to items listed above: 35.24 T

Generator's and/or consultant's certification: I/We certify that the soil referenced herein is taken entirely from those soils described in the Soil Data Sheet completed and certified by me/us for the Generation Site shown above and nothing has been added or done to such soil that would alter it in any way.

Print or Type Name: Generator ☐ Consultant ☐ | Signature and date: | Month | Day | Year

Transporter

Transporter's certification: I/We acknowledge receipt of the soil described above and certify that such soil is being delivered in exactly the same condition as when received. I/We further certify that this soil is being directly transported from the Generation Site to the Designated Facility without off-loading, adding to, subtracting from or in any way delaying delivery to such site.

Print or Type Name: Martin A Imhof | Signature and date: | Month: 3 | Day: 29 | Year: 95

Recycling Facility

Discrepancies:

Recycling Facility certifies the receipt of the soil covered by this manifest except as noted above:

Print or Type Name: Renee Avelino | Signature and date:

Please print or type.

TPS INVOICING COPY

APPENDIX D

LABORATORY DATA SHEETS
&
CHAIN OF CUSTODY RECORD

Laboratories

Serving the Environmental, Aerospace and Defense Industries

CERTIFICATE OF ANALYSIS

CLIENT: AAA TANK SERVICE COMPANY, INC.
11250 KIRKLAND WAY, SUITE C
KIRKLAND, WA 98033

DATE: 3/22/95
CCIL JOB #: 503039
CCIL SAMPLE #: 1
DATE RECEIVED: 3/22/95
WDOE ACCREDITATION #: C142

CLIENT CONTACT: BEN DANIELS

CLIENT PROJECT ID: JACOBSEN BOATS AND MOTORS
CLIENT SAMPLE ID: S1-1 3/21/95 15:30

DATA RESULTS


ANALYTE	METHOD	RESULTS*	UNITS**	ACTION LEVEL***	ANALYSIS DATE	ANALYSIS BY
TPH-HEAVY OIL	WTPH-418.1	430	MG/KG	200MG/KG	3/22/95	SJB

* "ND" INDICATES ANALYTE NOT DETECTED. REPORTING LIMIT IS GIVEN IN PARENTHESES

** UNITS FOR ALL NON LIQUID SAMPLES ARE REPORTED ON A DRY WEIGHT BASIS

*** ACTIONS LEVELS ARE PROVIDED ONLY WHEN PARAMETER DATA IS USED FOR A GENERALLY CONSISTENT APPLICATION. WHEN PROVIDED, THEY SHOULD BE USED AS GUIDELINES ONLY. THE APPROPRIATE REGULATORY DOCUMENT SHOULD BE CONSULTED BEFORE MAKING ANY DECISIONS BASED ON ANALYTICAL DATA

APPROVED BY: CVH

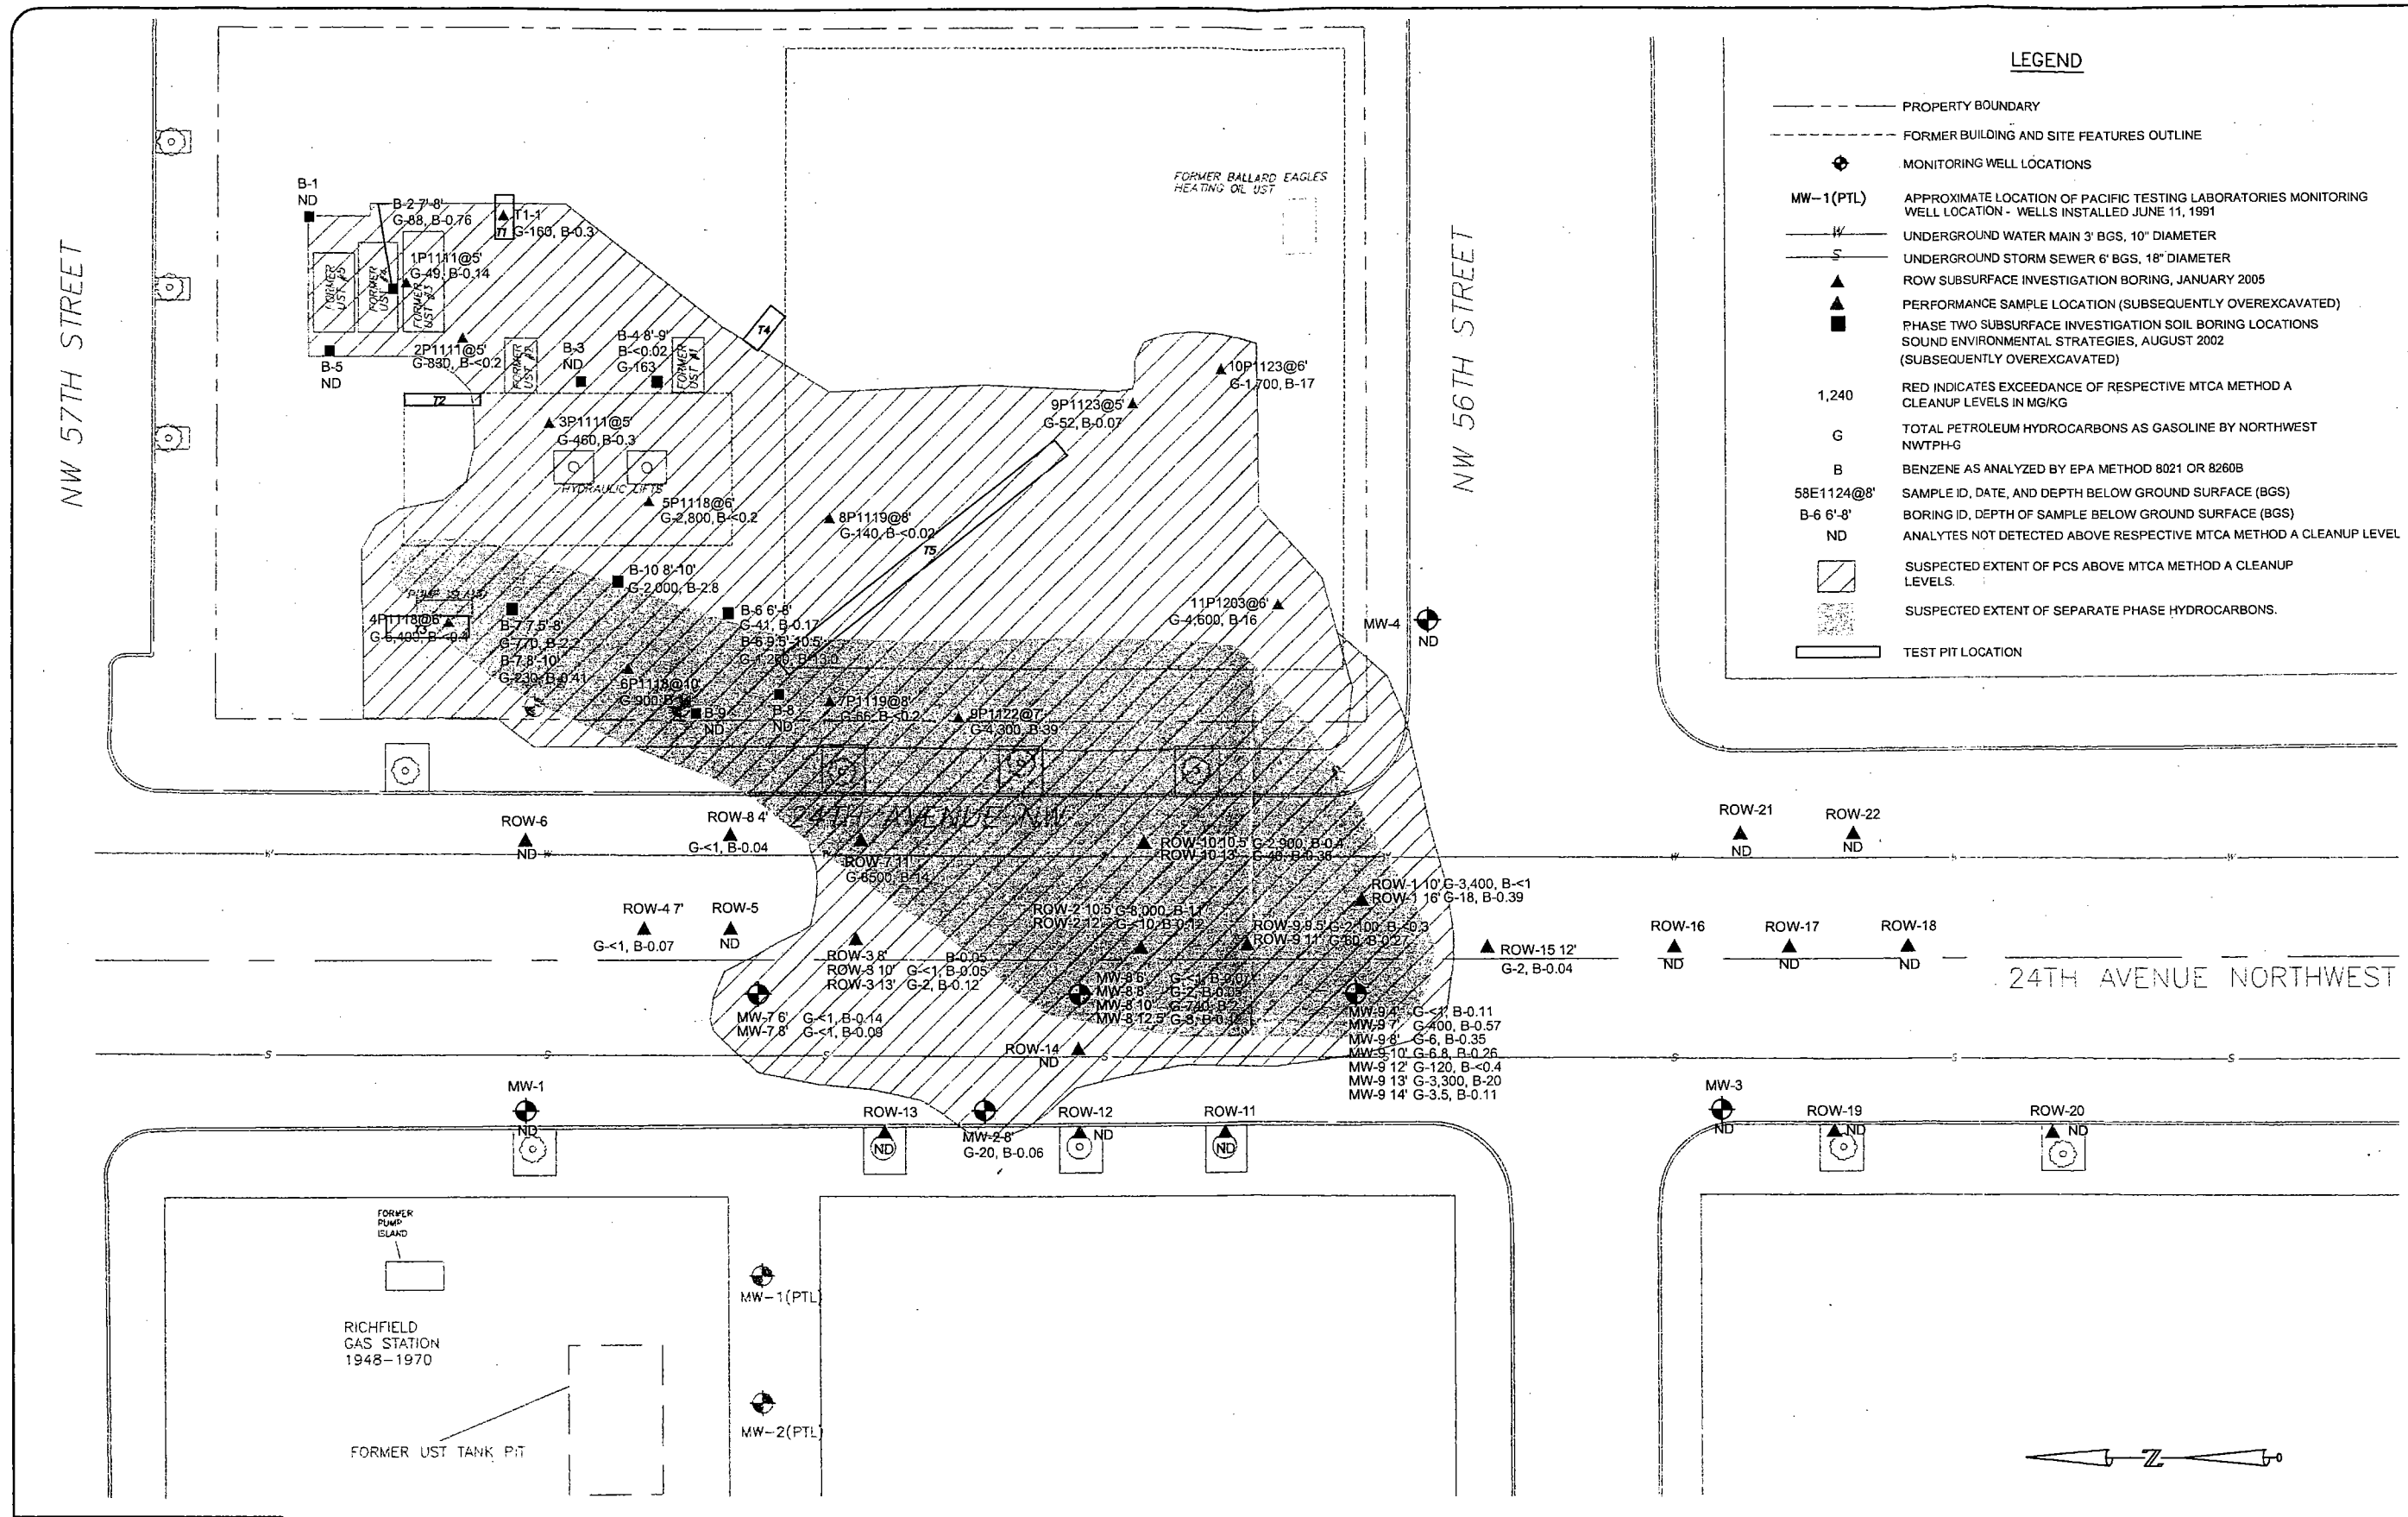


SOUND ENVIRONMENTAL STRATEGIES
www.soundenvironmental.com

DATE: 05/31/2005
DRAWN BY: HCL
CHK BY: CMC
CAD FILE: FIG1 SOIL DATA

PROJECT NAME: BALLARD COMMUNITIES LLC
LOCATION: 5600 & 5614 24TH AVENUE NW SEATTLE, WASHINGTON
SES PROJECT NUMBER: 341-7

30 15 0 30
SCALE IN FEET

FIGURE 3
SOIL DATA FROM INVESTIGATIONS

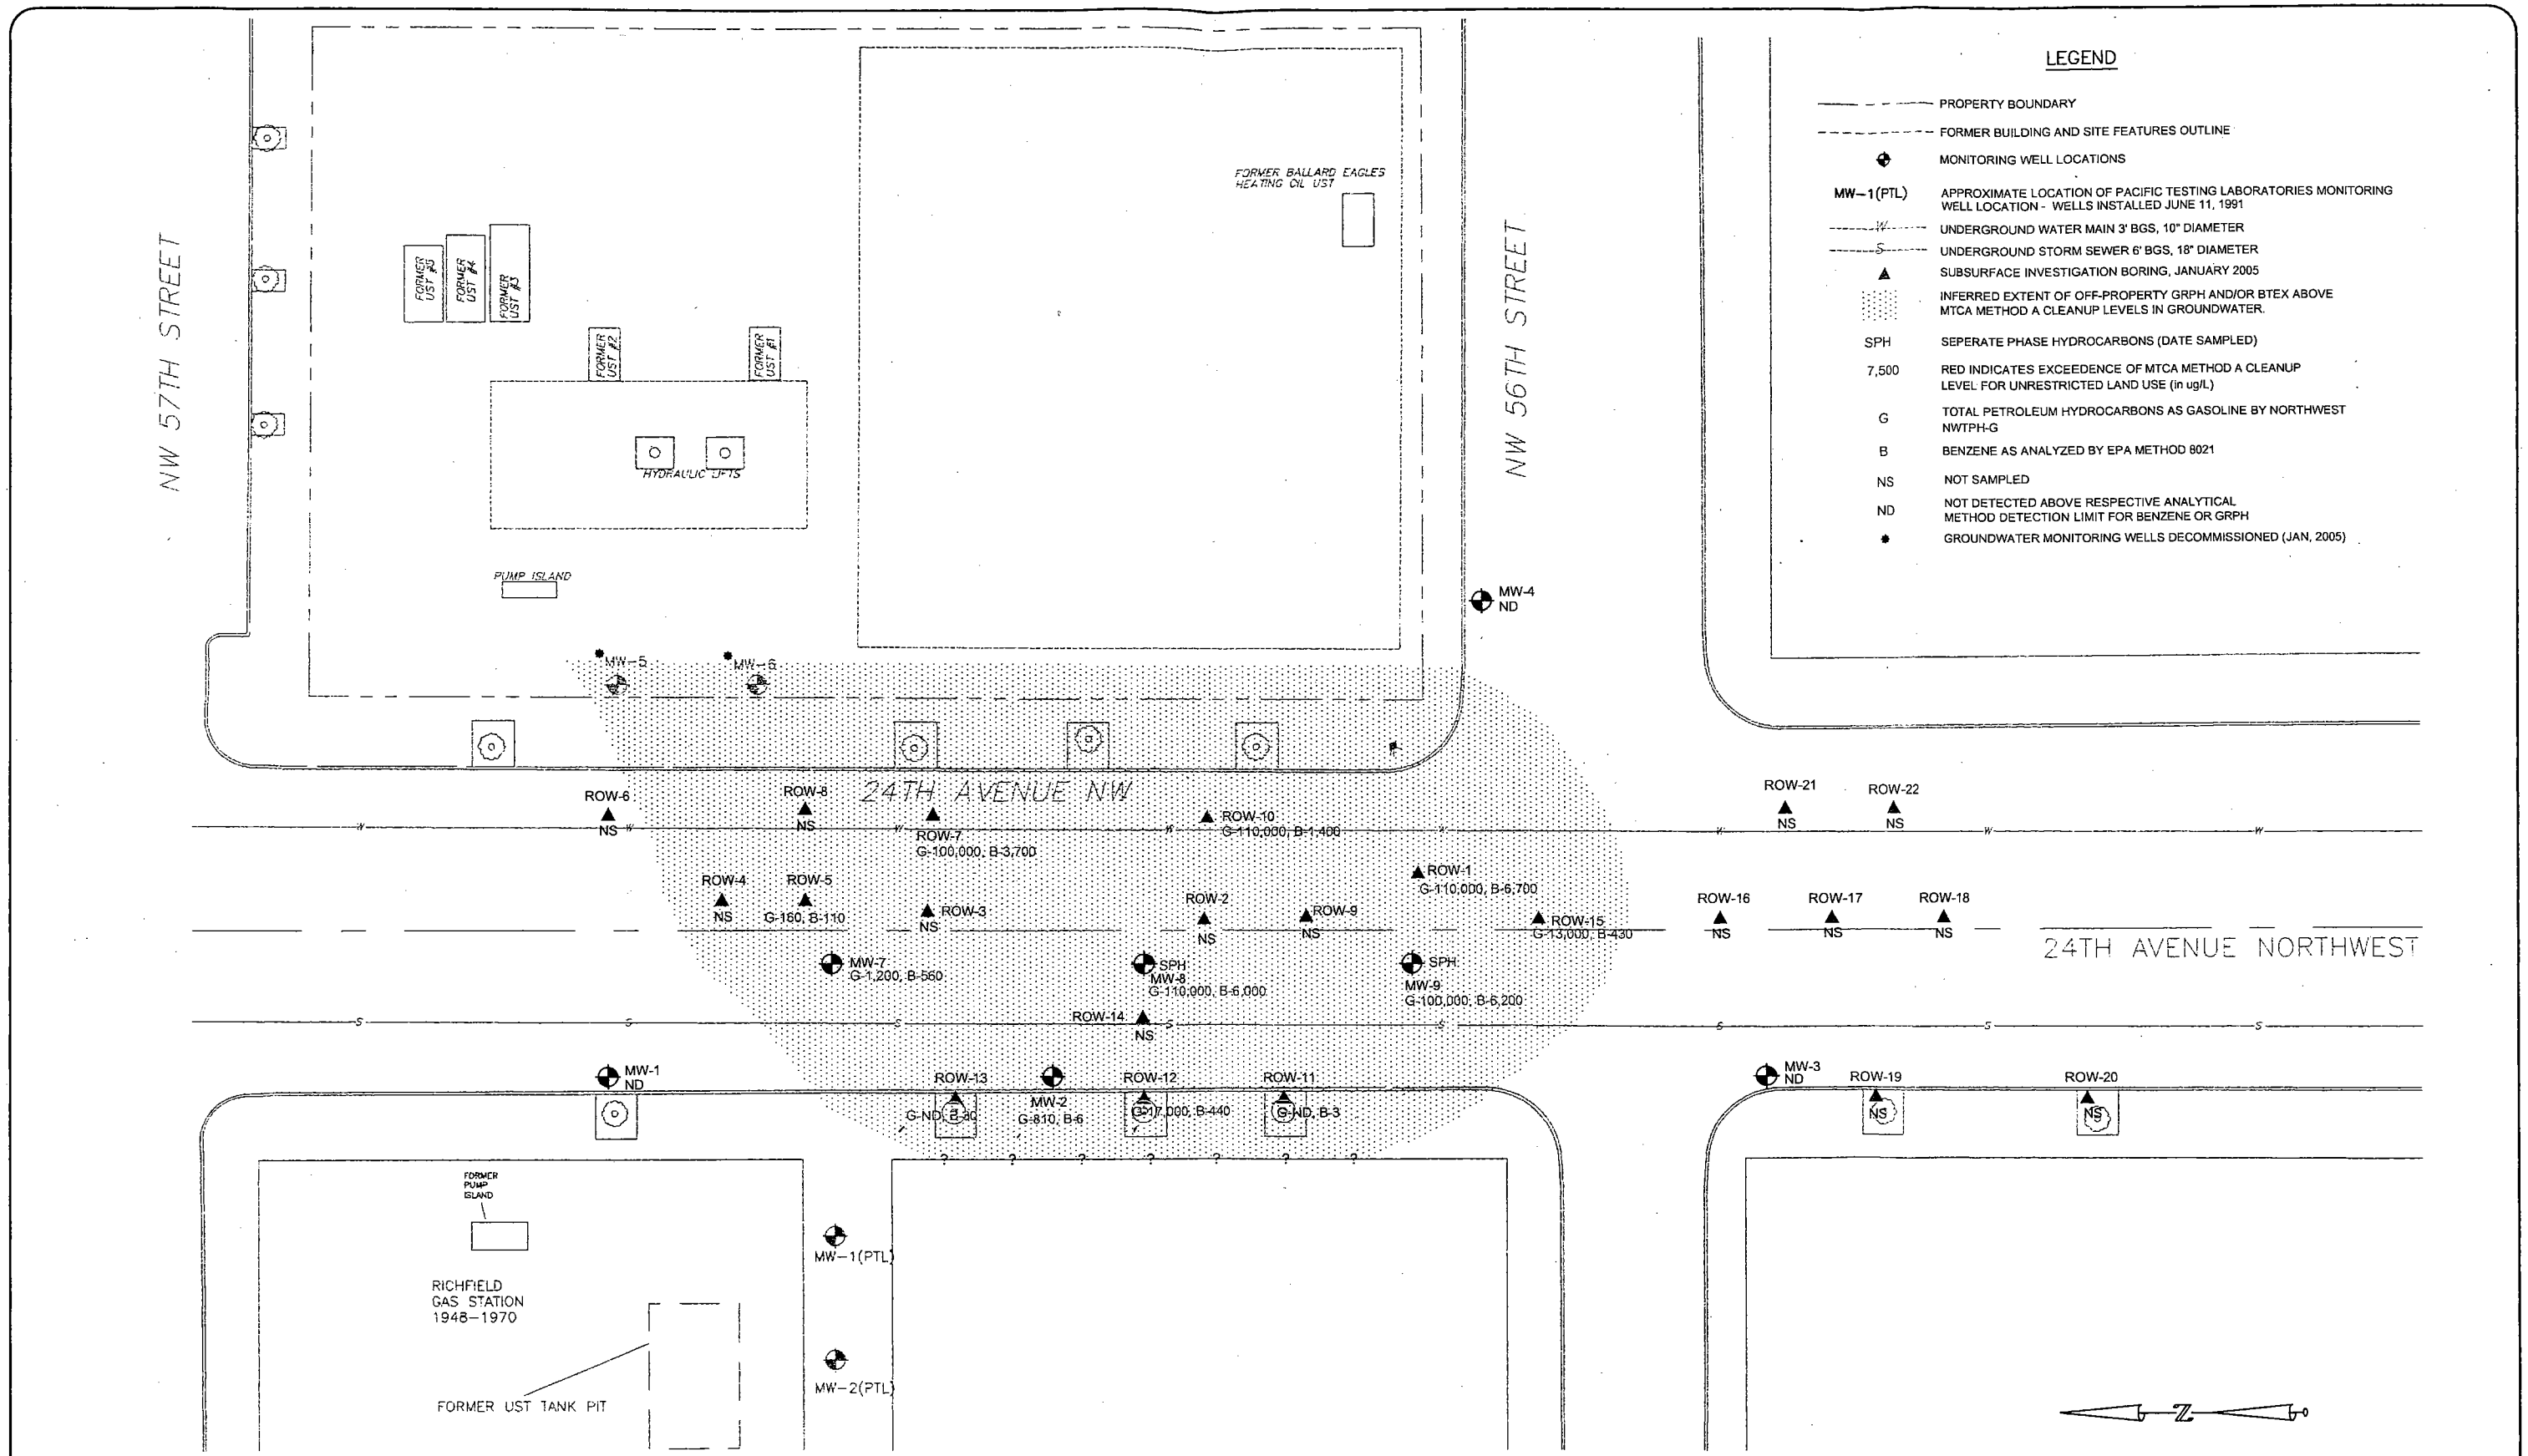

SOUND ENVIRONMENTAL STRATEGIES
www.soundenvironmental.com

DATE: 05/27/2005
DRAWN BY: HCL
CHK BY: CMC
CAD FILE: FIG3 GW DATA

PROJECT NAME: BALLARD COMMUNITIES LLC
LOCATION: 5600 & 5614 24TH AVENUE NW
SEATTLE, WASHINGTON
SES PROJECT NUMBER: 341–7

30 15 0 30
SCALE IN FEET

FIGURE 4
GROUNDWATER DATA FROM INVESTIGATIONS

(2424 -30 Nu) Market St.
2428

LOT See permit 17-18
BLK. 59
ADD. Gilman Park

*Lot 16 less E. 25' & all of Lot 17 & E½ of Lot 18

FM. S. B. 197 10M 5-47—Acc. Dup.

CARD #1

PERMIT NO.	DATE	EST. COST	WORK	STO.	SIZE	CONST.	OCCUPANCY
399807	1950	35,000	Build	1	50x101	Fr	Retail Store
436881	1955	800	Erect neon signs(2428)				
BN00068	O.K. '59	1200.	Erect & maintain dbl face plstc sign			vn	Sign J-3
BN00312	C.K. 1/59	2000	Erect & Maintain plastic			Vn	Sign J-3
BN5140	OK 1960	900	Build,paint,install & maintain sign				Sign
~~BN10499~~	~~3/9/62~~	~~60~~	~~Install sign~~				~~J-3 Sign~~
*O.K. BN-25289	6-20-66	6000.	Alter Bldg. (Ex. as Store) to Retail Package Liquor Store				Ex.F-2 Store Pkg Liquor
3072	7/28/76	260	Erect & maint. non-illum. sign				Sign
3906	7/28/77	450	Erect non-illum sign				Sign
6210	7/23/79	400	Erect, maintain non-illum sign on private property				

546166 6/16/75 Install Gates

DATE	COST	WORK	STO.	SIZE	CONST.	OCCUPANCY
1950	35,000	Build	1	50x101	Fr	Retail Store
1955	800	Erect neon signs(2,28)				
1959	1200.	Erect & maintain dbl face plastic sign			Vn	Sign J-1
1962	2000	Erect & Maintain plastic			Vn	Sign J-3
1966	900	Build,paint,install & maintain sign				Sign
[illegible]	60	Install sign				J-3 Sign
6-20-66	6000.	Alter Bldg. (Ex. as Store) to Retail Package Liquor Store				Ex.J-2 Store Pkg Liquor

PERMIT No.	DATE	MECHANICAL (except Elevator)	PERMIT No.	DATE	ELEVATOR
70023	10/2/74	Underground.			

PERMIT No.	DATE	FEE	WORK	STO.	SIZE	CONST.	OCCUPANCY
[illegible]	1974	100	Erect billboard (paint)				Billboards
[illegible]	10/18/74	1,600	Construct a building per plan	1	12x60'6"	WF	4 units
[illegible]	[illegible]	[illegible]	Erect and maint brace rod awning	1		WF	Awning

PERMIT No.	DATE	MECHANICAL (except Elevator)	PERMIT No.	DATE	ELEVATOR
O.K. N3972	1961	burner, furnace			

PERMIT No.	DATE	FEE COST	WORK	STO.	SIZE	CONST.	OCCUPANCY
		4,000	Machine Shop (make alterations)	1	50x100	Mill	Machine shop
	1947					Mill	Showroom & Machine Shop
		1,500	Alter exis.bldg.			V-B	Sign
		200	Erect & maintain elec.sign				Sign
	O.K.	200.	Erect & maintain elec.sign				J-3 Sign
	O.K.	300	Erect and maintain elec. sign				J-3 sign
O.K.	6/20/ 1962	250	Erect & main. sign	1		Mill III HT	F-2 Sales - Shop & Whse.
O.K.	2-14-64	3,500	Alter store front				J-3 Sign
		700	Reheard ex. (2) signs (2412)				

Lot: W. 25 ft. of E. 50 ft. of Lot 16
Blk: 59
Add: Gilman Park

E. Market St.,

5511 24 N. W. LOT 20-21
BLK. 59
ADD. Dilman Park

PERMIT NO.	DATE	EST. COST	WORK	STO	SIZE	CONST	OCCUPANCY
[illegible]	1946	100.	Alter store front (5511)			Fr	Store
[illegible]	1947	200	Enclose paint spray room			Frame	[illegible]
[illegible]	1948	1,000	Install sprinkler system in bsmt.			Fr	[illegible] store
[illegible]	1958	2000	Build addition to ex. bldg.	1	14x40	Fr	[illegible]
[illegible]	[illegible]	[illegible]	[illegible]			Fr	[illegible]
[illegible]145	1956	200	Erect & Maintain Sign	1			Sign "
[illegible]0	1957	5,000	Alter store front	1		Fr.	Store
[illegible]61	1957	100	Erect & maintain cut out letter sign				Sign
[illegible]172	1958	500	Install sign				Sign
[illegible]224	1959	6000.	Const storage bldg per pln.	1	960sq' 40x24	VN	Paint Sto She age B
[illegible]375	[illegible]	300.	s/f sign on bldg (5511-24th.Nw)		30sq'	VN	[illegible]

PERMIT NO.	DATE	MECHANICAL (permit required)	PERMIT NO.	DATE	ELEVATOR

Sec. 5 - 12 - 11
Blk. 59
Add. Gilman Park

PERMIT NO.	DATE	EST. COST	WORK	STO.	SIZE	CONST.	OCCUPANCY
		500	Construct in rear of main bldg.	1	11 x 40	V-H	Store Storage Bldg.
		150	Install 2 signs				Sign J-3
		3,650	Const. with ex. bldg. per plan storage, new access. to ex. store	1	24x40	VH	Store, storage and
			Install Sign (3511)				Clerke's Appliance
12-15-11		300	Struct & Main. 2 S/E Signs (3511)				J-3 Sign (2)

PERMIT No.	DATE	MECHANICAL (except Elevator)	PERMIT No.	DATE	ELEVATOR

5511-19 24th Ave. N.W. LOT 9 - 10 - 11
BLK. 59
ADD. Gilman Park

BUILDING PERMIT No.	DATE	EST. COST	WORK	STO.	SIZE	CONST.	OCCUPANCY
24692	O.K. 1960	500	Cons.mezz.in exis.bldg.	1	11 x 40	V-B	Store Storage Bldg.
26382	O.K. 1961	120	Install 2 signs				Sign J-3
O.K. 29707	1961	5,000	Const. addn.to ex. bldg.per plan storage use,acces. to ex. store	1	24x40	VB	Store,storage bldg
	O.K.	130	Install sign (5511)				J-3 Signs
O.K. 40543	3-15-71	500.	Erect & Main. 2 S/F Signs (5511)				(Gerke's Appliance) J-3 Sign (2)

PERMIT No.	DATE	MECHANICAL (except Elevator)	PERMIT No.	DATE	ELEVATOR
549637	11/3/75	Install 2 floors.			

2437 N. W. 56th St., LOT 4 SB 69-242
BLK. 59
ADD. Gilmen Park
SC 27
Cos 6.7

BUILDING PERMIT No.	DATE	EST. COST	WORK	STO.	SIZE	CONST.	OCCUPANCY
B.P. 6427							
B35650	69	10.	Wreck exist. Dwg.				Vacant Lot

5425 -31 West 56th St.

LOT E.35' Lot 5, all lots 6 & West½ 7
BLK. 59
ADD Gilman Park

PERMIT NO.	DATE	EST. COST	WORK	STO.	SIZE	CONST.	OCCUPANCY
401771	1950	1300	Occupy premises for accessory business, parking lot				Parking Lot
401643	1955	10	Establish & Maintain 3rd Cond. accessory parking lot				" "

BUILDING PERMIT No. DATE

O.K. O.

O.K. O.K.

5511-19

Card #1

LOT 9-

BLK


ADD

PERMIT NO	DATE	EST COST	WORK	STO	SIZE	CONST	OCCUPANCY
370584	1946	100.	Alter store front (5511)			Fr	Store
						Fr.	Music store
423855	1953	2000	Build addition to ex. bldg.	1	14x40	Fr	Stores
436793	1955	200	Enclose boiler room in ex.Bldg.			Fr	"
446145	1956	200	Erect & Maintain Sign	1			Sign "
459580	1957	5,000	Alter store front	1		Fr.	Store
459581	1957	100	Erect & Maintain cut out letter sign				Sign
464172	1958	500	Install sign				Sign
BN924	1959	6000.	Const storage bldg per pln.	1	960sq' 40x24	vn	Exist Store St. rage Bldg
BN1375	1960	300.	s/f sign on bldg (5511-5th.Ave)		30sq'	vn	-3 Sign.

OK

SECTION AT 4-4

SECTION AT 5-5

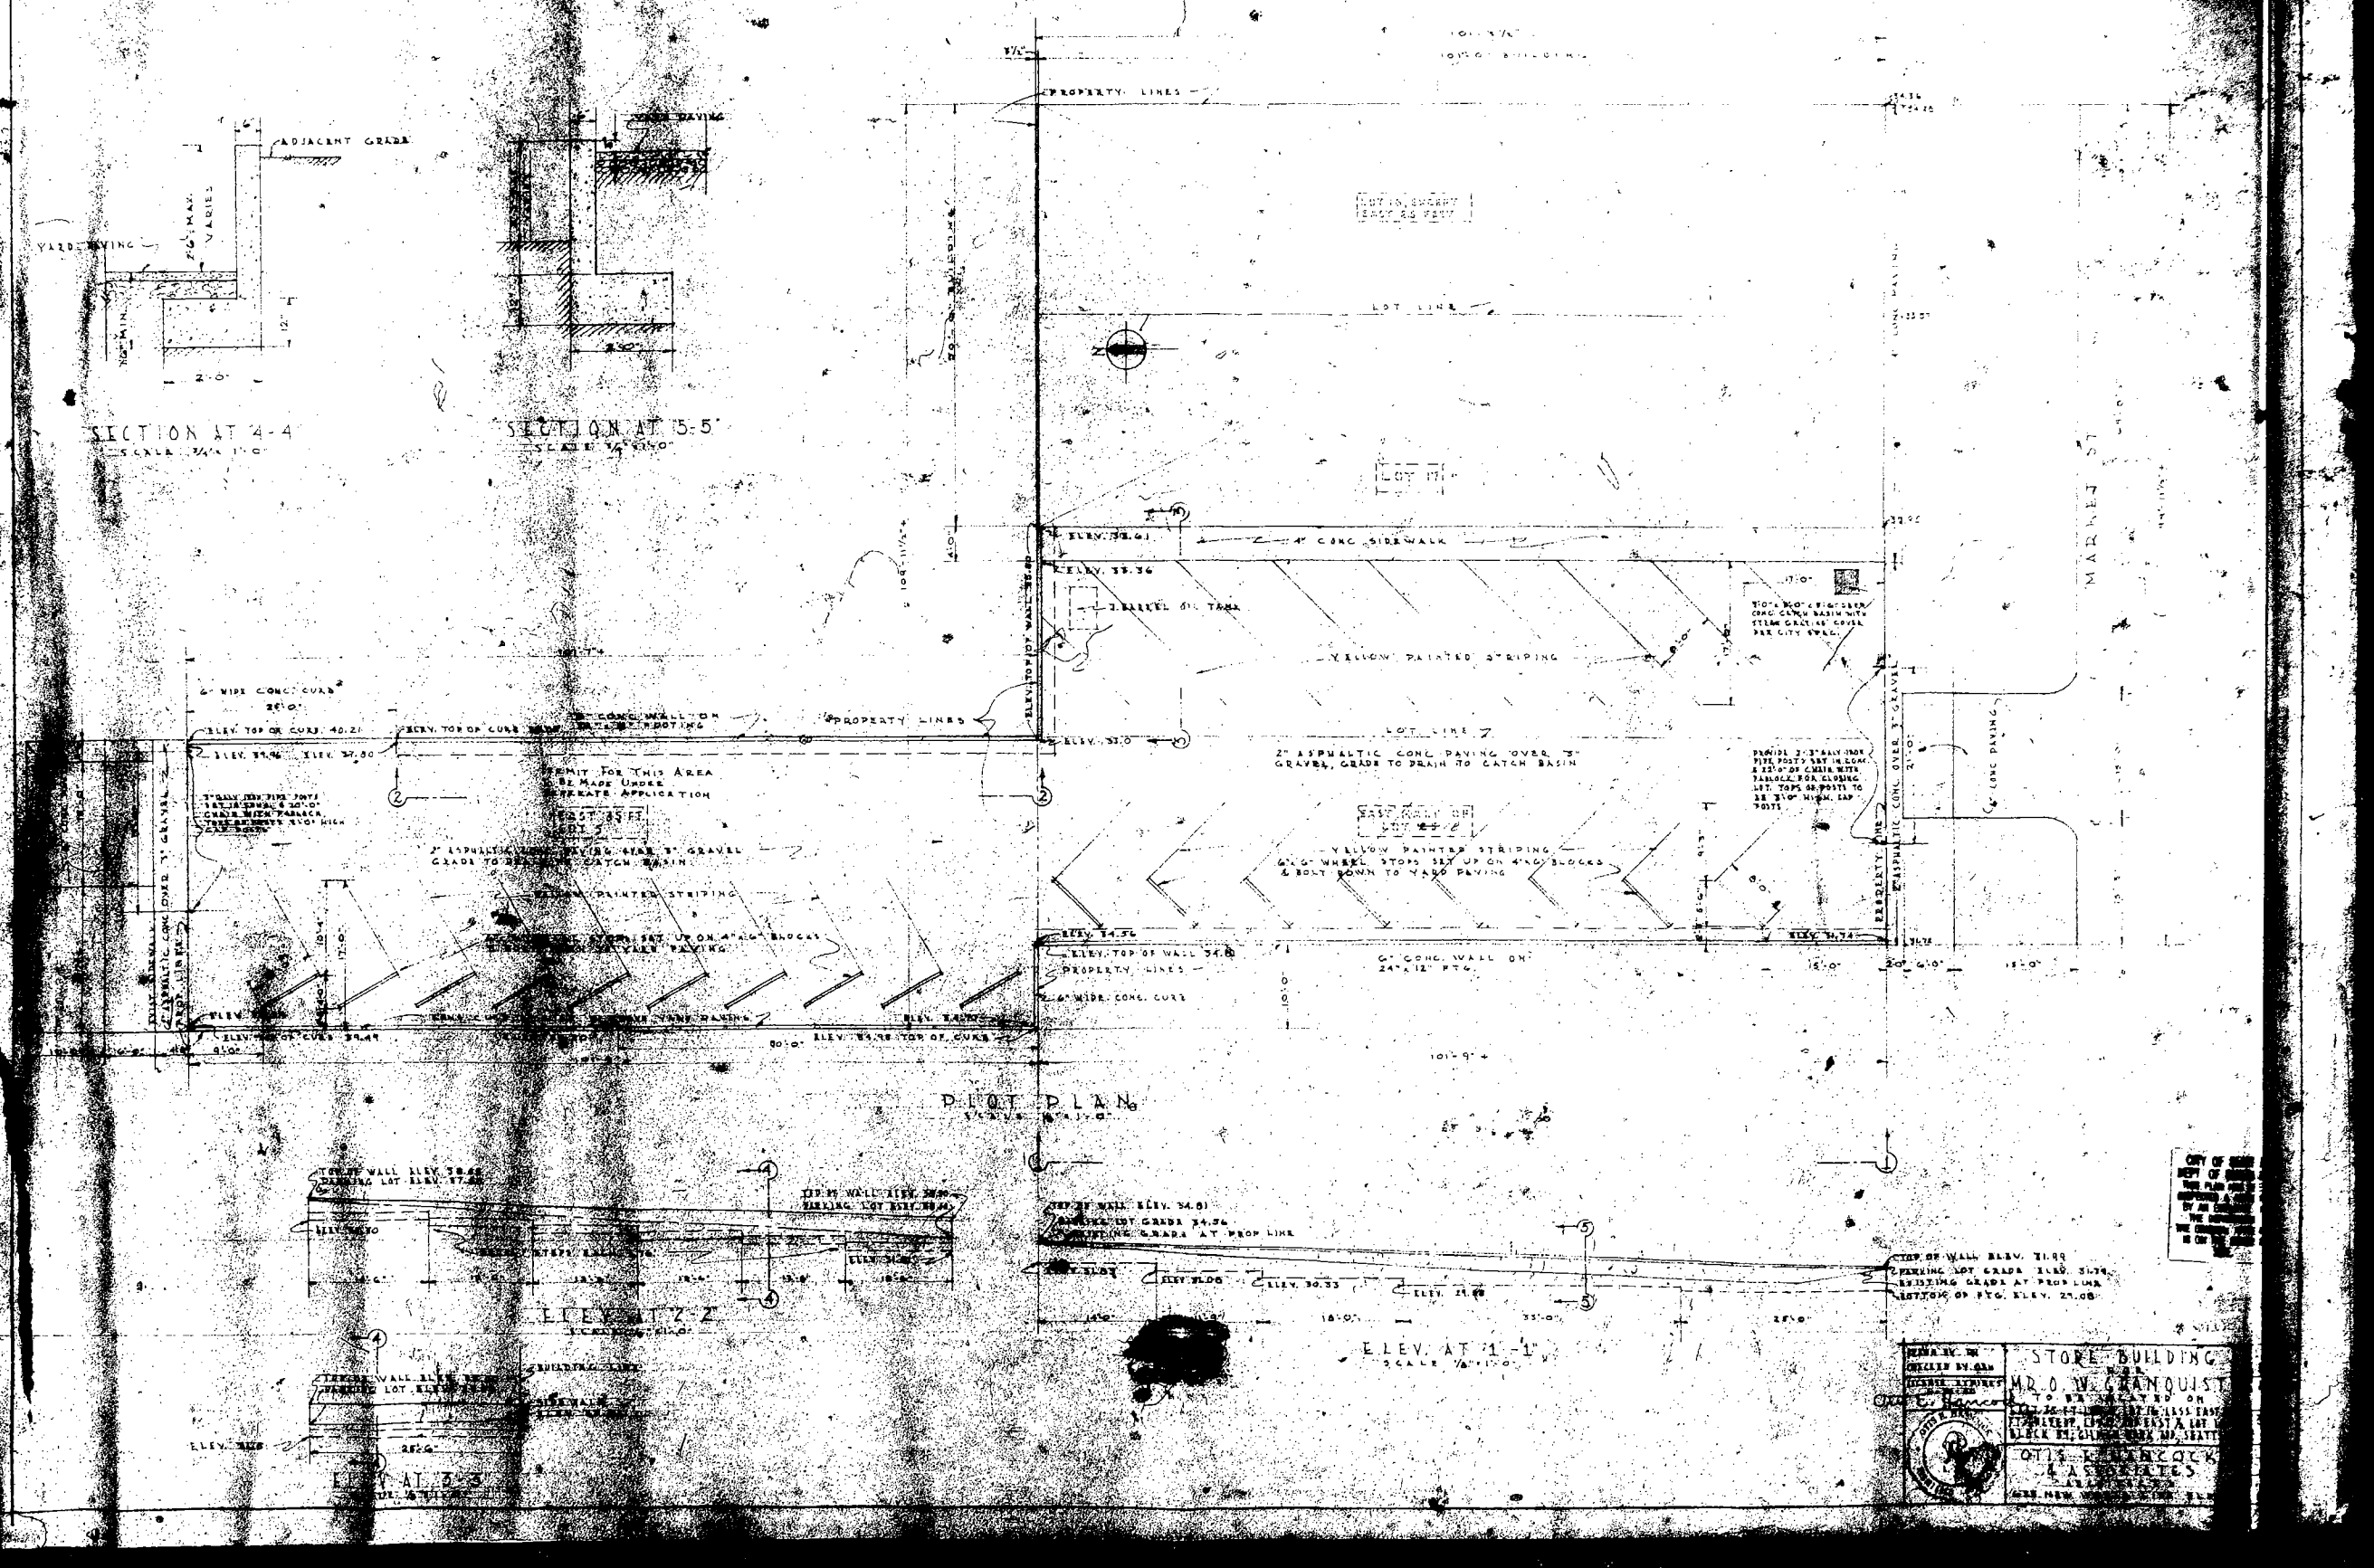

PLOT PLAN


ELEVATION 2-2


ELEVATION 3-3


ELEV. AT 1-1

STORE BUILDING FOR MR. O. W. CRANQUIST TO BE LOCATED ON

OTIS E. HANCOCK & ASSOCIATES

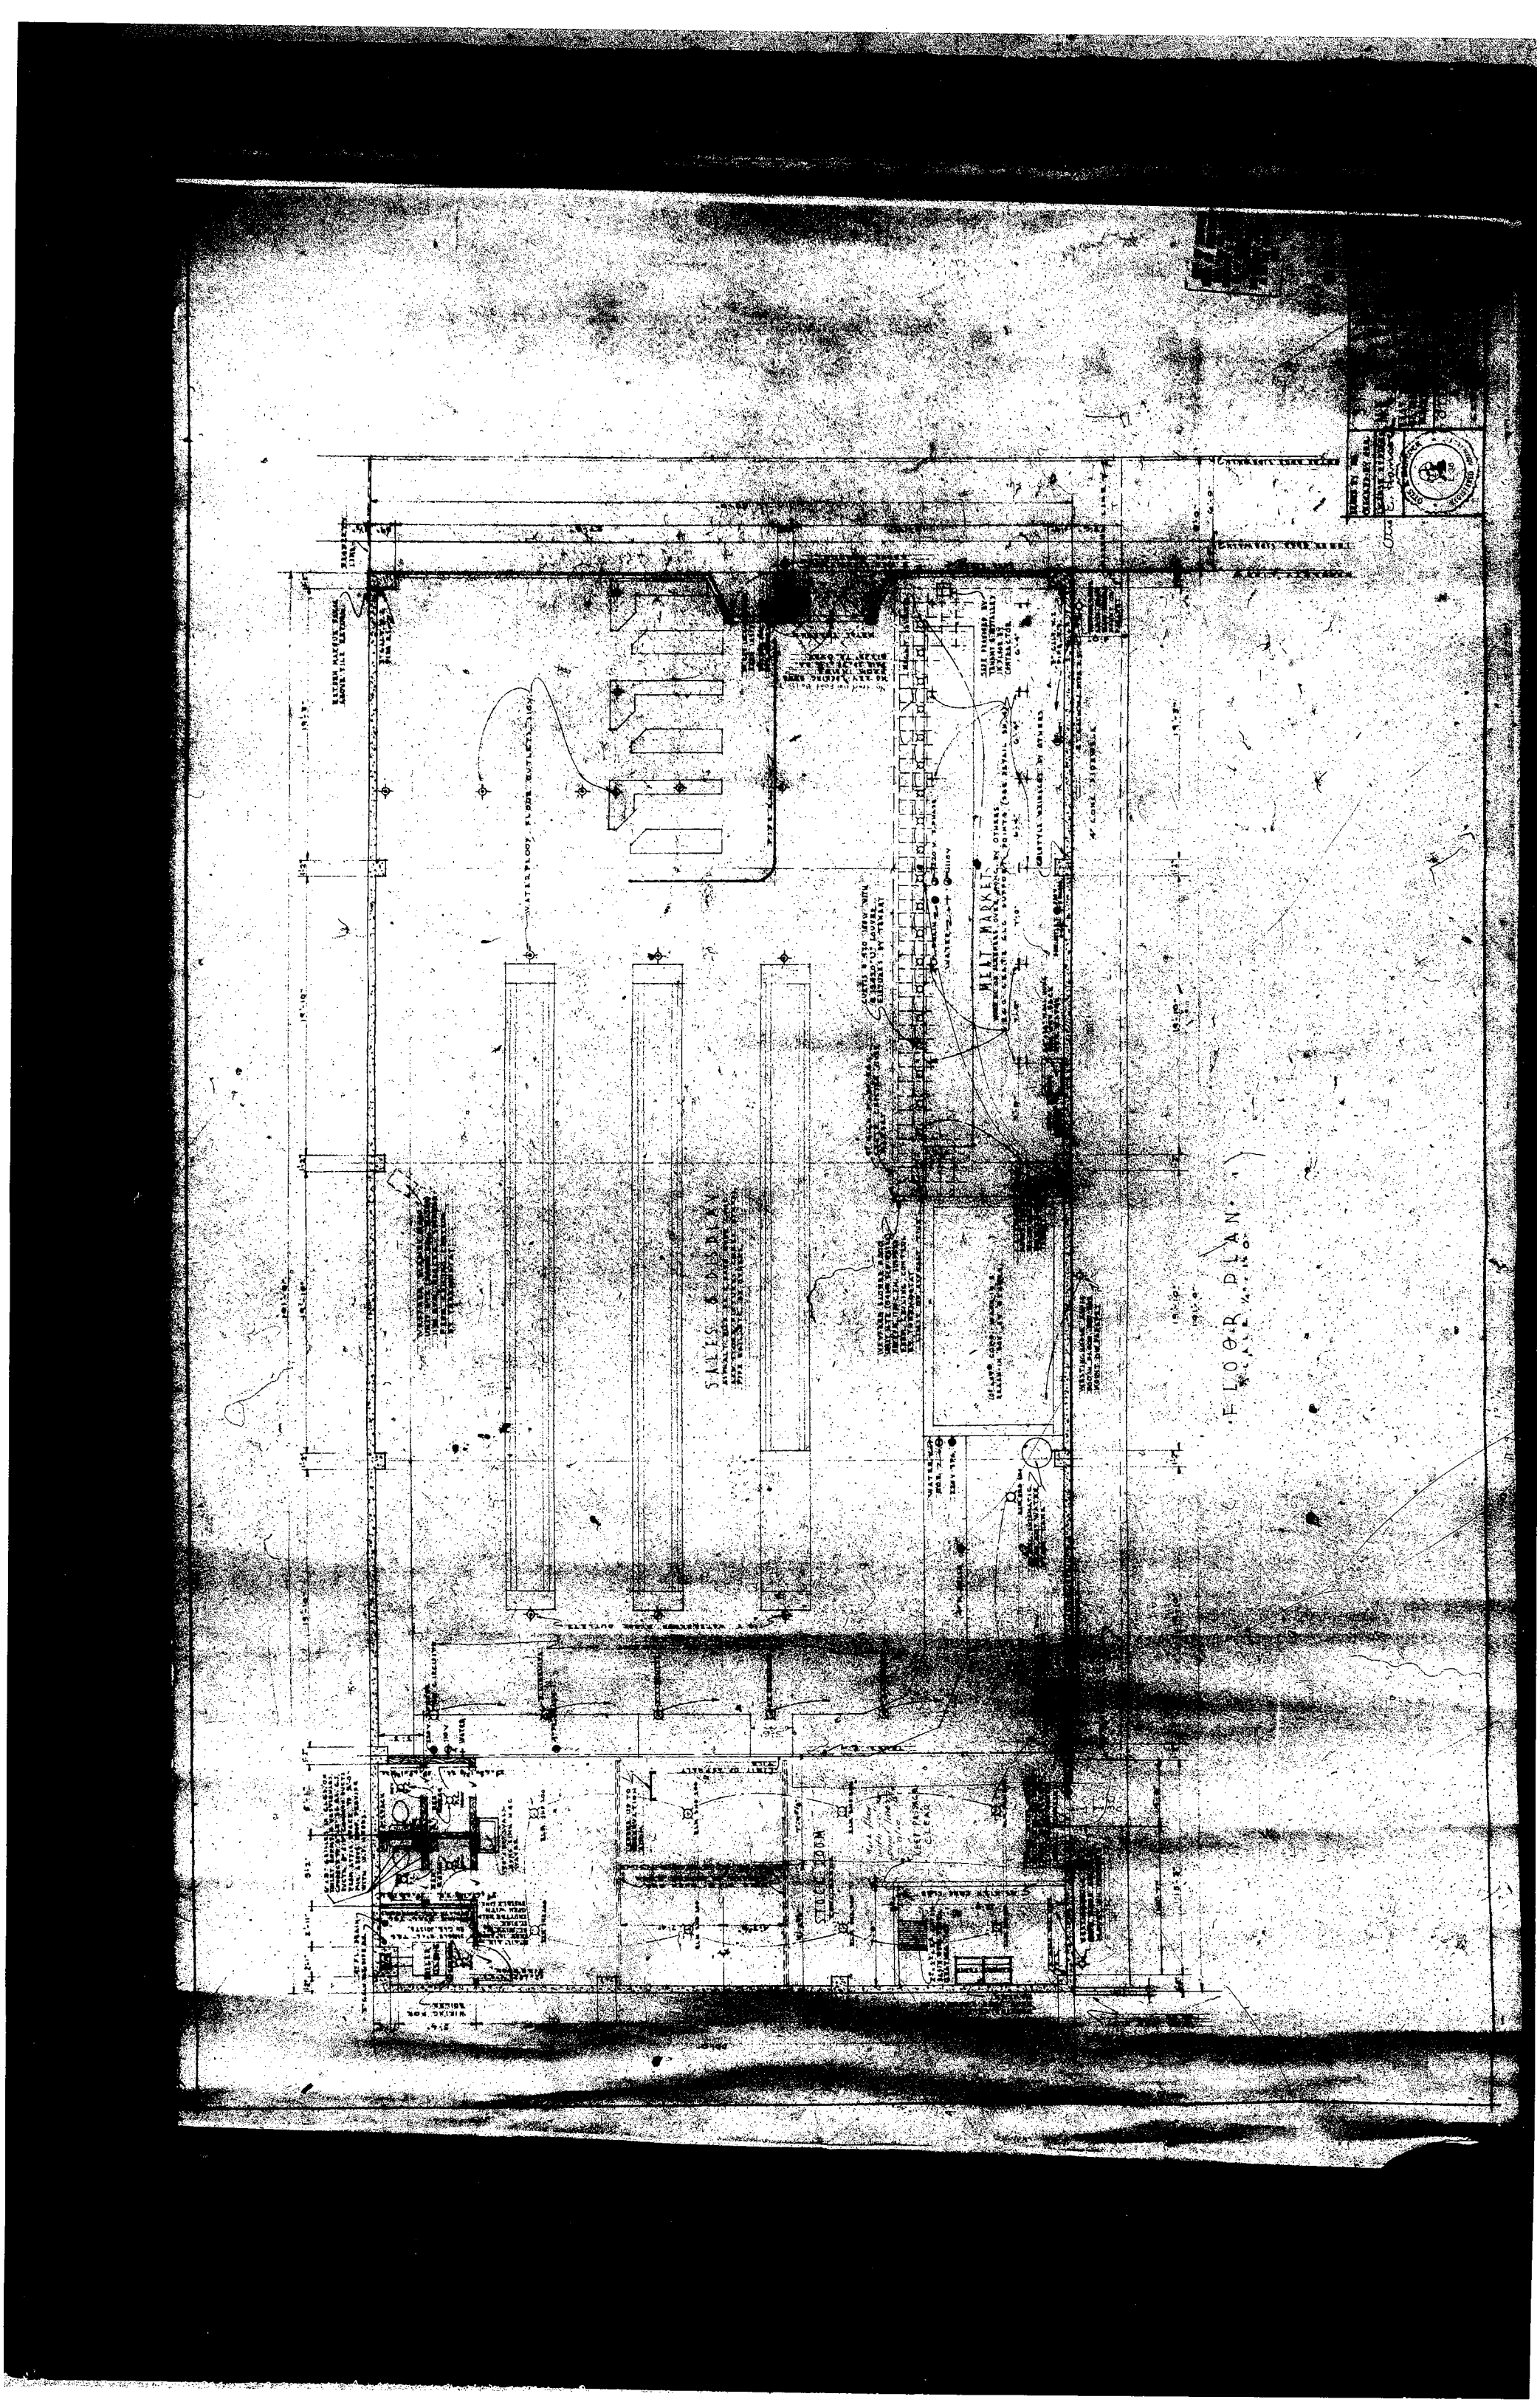
MEAT MARKET
SALES AREA
FLOOR PLAN

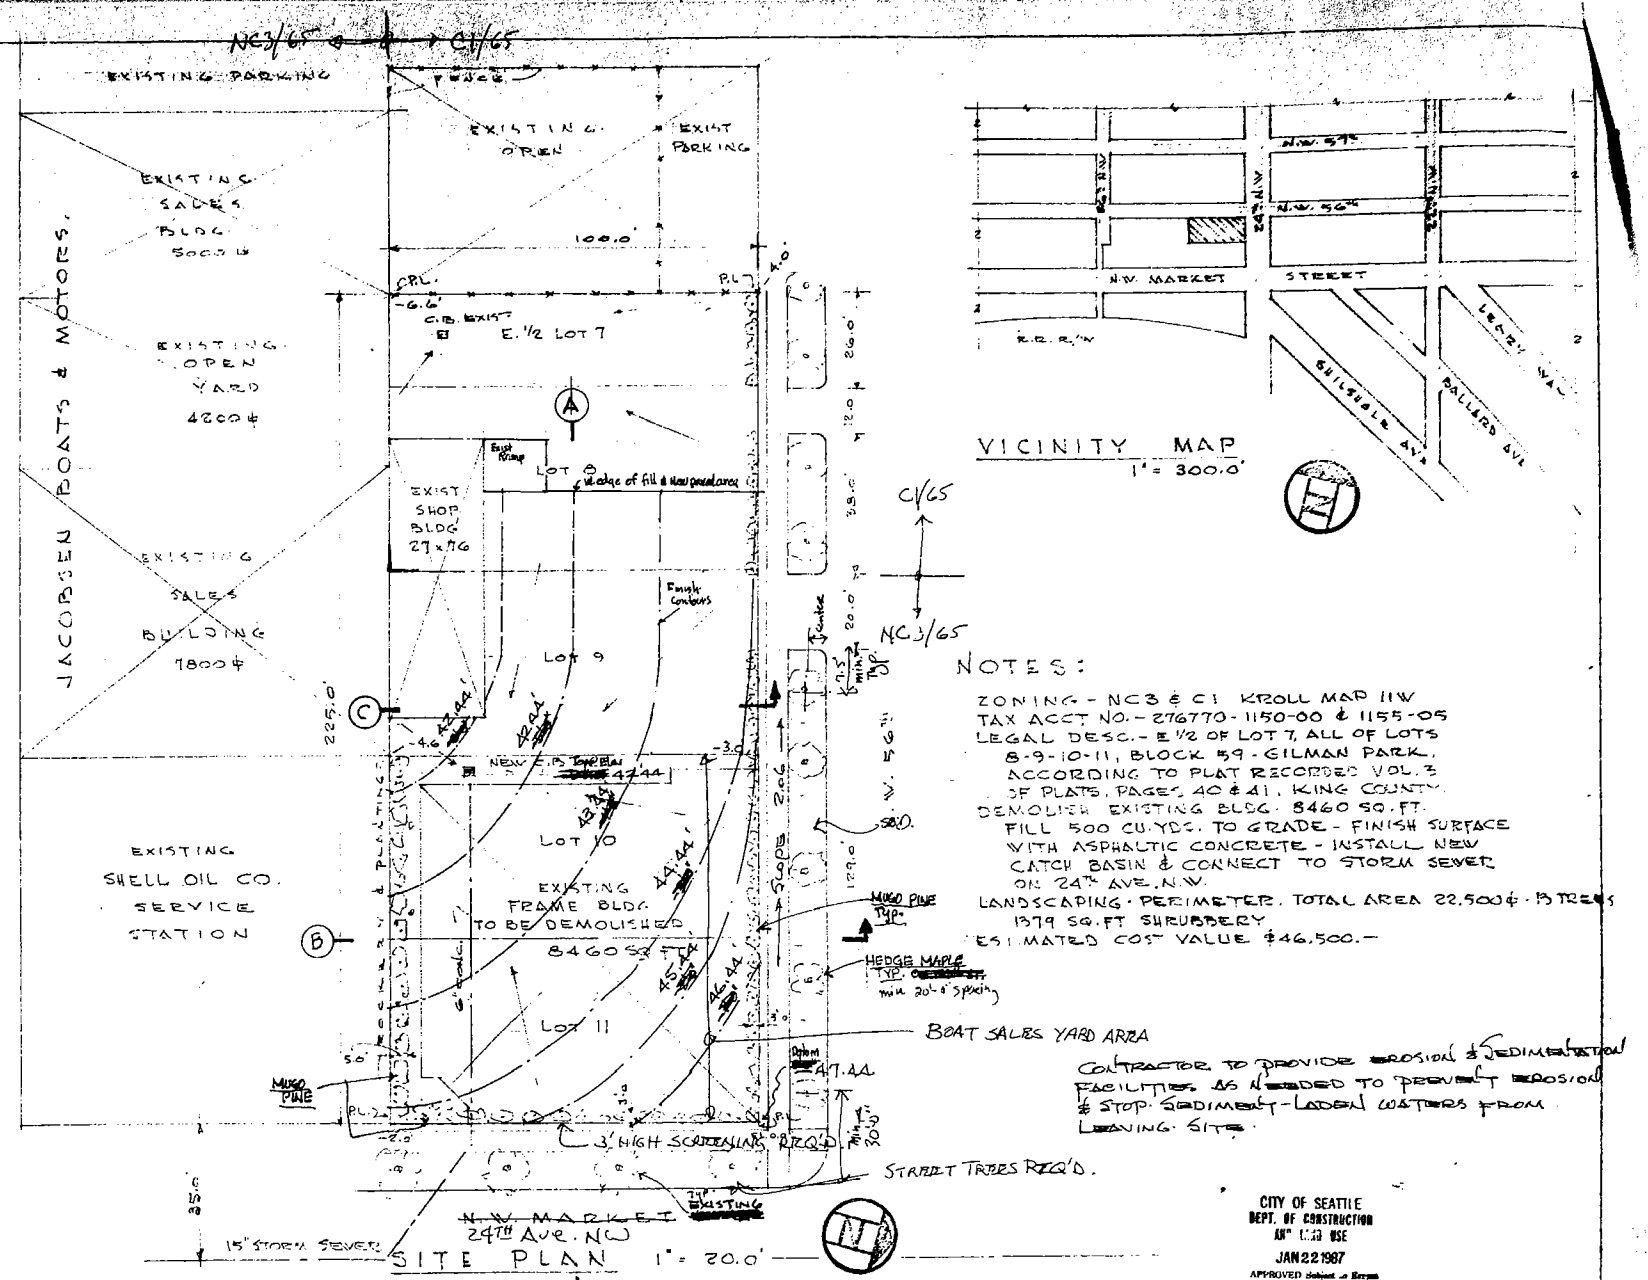

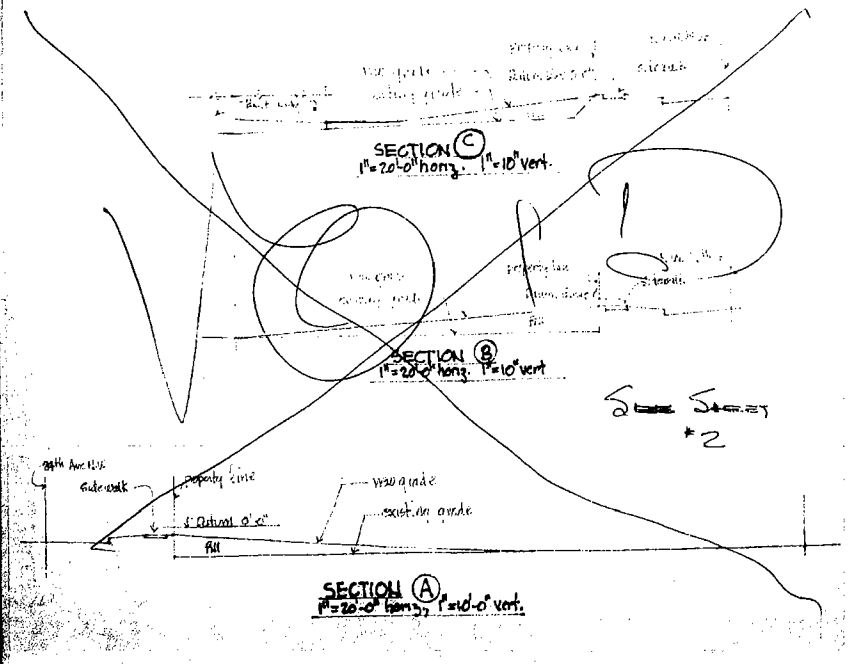

NOTES:

ZONING - NC3 & C1 KROLL MAP 11W
TAX ACCT NO. - 276770-1150-00 & 1155-05
LEGAL DESC. - E 1/2 OF LOT 7, ALL OF LOTS 8-9-10-11, BLOCK 59 - GILMAN PARK, ACCORDING TO PLAT RECORDED VOL. 3 OF PLATS, PAGES 40 & 41, KING COUNTY.
DEMOLISH EXISTING BLDG. 8460 SQ. FT.
FILL 500 CU. YDS. TO GRADE - FINISH SURFACE WITH ASPHALTIC CONCRETE - INSTALL NEW CATCH BASIN & CONNECT TO STORM SEWER ON 24th AVE. N.W.
LANDSCAPING - PERIMETER. TOTAL AREA 22,500 ± - 15 TREES 1979 SQ. FT SHRUBBERY
ESTIMATED COST VALUE $46,500.-

CITY OF SEATTLE
DEPT. OF CONSTRUCTION AND LAND USE
JAN 22 1987
APPROVED (Subject to Errors and Omissions)
By R. Bond

JOHN C. JEPSON STATE OF WASHINGTON REGISTERED PROFESSIONAL ENGINEER

RECEIVED
SEP 29 1986
DEPT. OF CONSTRUCTION & LAND USE
LAND USE DIVISION


OLIVER W. OLSON REGISTERED ARCHITECT

RETAIL BOAT SALES
JACOBSEN BOATS & MOTORS
2211 24th AVENUE N.W. SEATTLE

OLIVER W. OLSON
ARCHITECT A.I.A.
MEMBER AMERICAN INSTITUTE OF ARCHITECTS
2437 N.W. MARKET ST SEATTLE, WASH 98107

JOB NO 734
DRAWN BY OVO.
CHECKED BY
DATE 9-26-86
SHEET 1 ONE

NOTE: If the microfilmed document is less clear than this notice, it is due to the quality of the original
24x

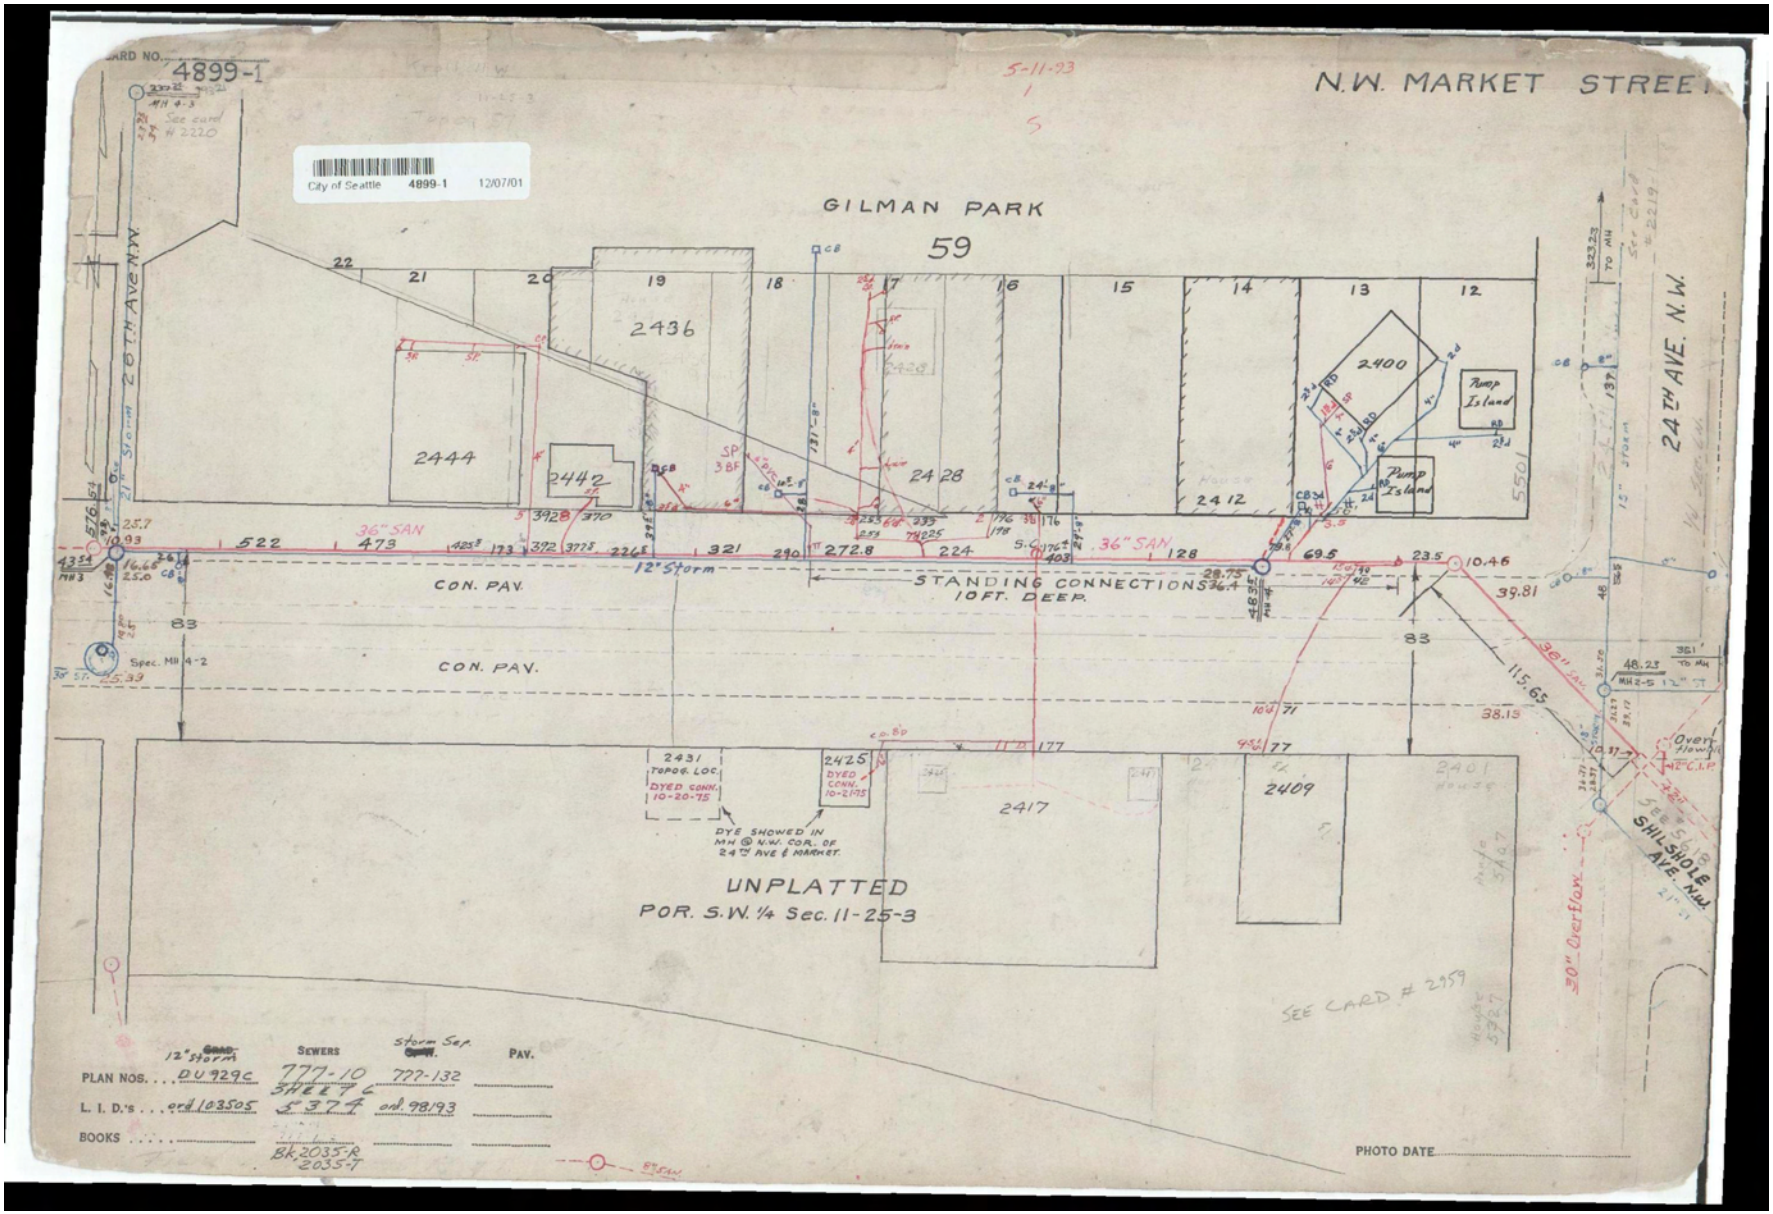
CARD NO. 4899-1
City of Seattle 4899-1 12/07/01
N.W. MARKET STREET
GILMAN PARK
59
26TH AVE N.W.
24TH AVE. N.W.
2436
2444
2442
2428
2412
2400
Pump Island
Pump Island
5501
522
473
372
370
321
290
272.8
224
128
69.5
23.5
10.46
39.81
36" SAN
12" Storm
CON. PAV.
CON. PAV.
STANDING CONNECTIONS 10FT. DEEP.
Spec. MH 4-2
83
83
115.65
38.13
2431
TOPOG. LOC.
DYED CONN. 10-20-75
2425
DYED CONN. 10-21-75
DYE SHOWED IN MH @ N.W. COR. OF 24TH AVE & MARKET.
2417
2409
UNPLATTED
POR. S.W. 1/4 Sec. 11-25-3
SEE CARD # 2959
30" Overflow
SHILSHOLE AVE. N.W.
Overflow
PLAN NOS. DU 929C
L. I. D.'s ord 103505
BOOKS
SEWERS 777-10 SHEET C
Bk. 2035-R 2035-T
Storm Sep. 777-132
ord. 98193
PAV.
PHOTO DATE


City of Seattle 4899-1-B 12/07/01

THE CITY OF SEATTLE
DEPARTMENT OF STREETS AND SEWERS
DIVISION OF SEWERS

Street Dept. Form 110—1M-10-31 L&HCo 50195

HOUSE NUMBER	PERMIT AND PLAT NO.	DATE ISSUED	ISSUED BY	OWNER	CONTRACTOR	INSPECTOR	DATE INSPECTION	REMARKS
5503	D-8931	7-26-38	C.E.H.	Shell Oil Co.	E.B. Erickson	P. Tourtellot	9-12-38	
24-17-25	E-1535	3-21-40	MAIN.	Scott Miller	G. Johnson	" "	9-18-40	
2428	E-9655	5-2-44	C.E.H.	Dena L. Hanson	L. Colucci	" "	5-29-44	
2442	F-1564	7-6-45	E.J.	F.G. Bemis	J. Petricelli	TOURTELLOT	7-10-45	
2417	F-1617	7-12-45	C.E.H.	Ballard Transfer Co	" "	Cancelled by Contr 7/31/45		Re-conn. New Bldg.
2415	F-1892	8-27-45	"	" " "	G. Colagrossi	TOURTELLOT	8-30-45	
2444	G-5409	5-24-50	L.F.	F. G. Bemis	Ed W. Hayes	"	7-28-50	
2428	G5461	5-31-50	E.J.	O.N. Granquist	Harris & Johnson	Cancelled	6-6-50	Cancelled by Lidral Const. Co Navin
2428	G5537	6-7-50	"	O.W. Granquist	Dale Navin	P. TOURTELLOT	6-13-50	
2409	G-6145	8-3-50	C.E.H.	M. & K. Hdw. Co	P.H. Deeny	P. Tourtellot	8-31-50	
2412	J-4298	4-22-57	White	L.F. Sutter	Owner	SMITH	4-29-57	Treas. Rec. No. 63949 Fee 10.00 I.C.B. G.D.V. A50360
2412	B-19421	7-25-21	HH	J. Russell	John Manninen	Tourtellot	7-29-27	
2440	M-8972	6-2-66	Withdrawn	O.W. Granquist	Deeny	R.S. GARNETT	6-8-66	$10.00 75 lnf C.B. only
5505 24W	N6983	7-22-69	L. EMRY	SHELL OIL CO.	HERIDIAN	William Ankney	3-4-70	N/C TO CAP B.S. See Reconn. on N-7235)
5505	N-7235	9-8-69	WITHDRAWN	" " "	MODERN	William Ankney	11-21-69	40.00 + 25ft ins
2436	R-5167	7-27-79	BLAKE	ROBERT JACOBSEN	DICK'S CONST.	Boyle	8-1-79	153.99 SAN. ONLY 7699.5 #

CARD MADE BY ..... DATE .....
Y. LOCATION BY ..... CHECKED BY .....
SIDE SEWERS BY ..... " " .....
GRADING BY ..... " " .....
C. W. BY ..... " " .....
PAVING BY ..... " " .....

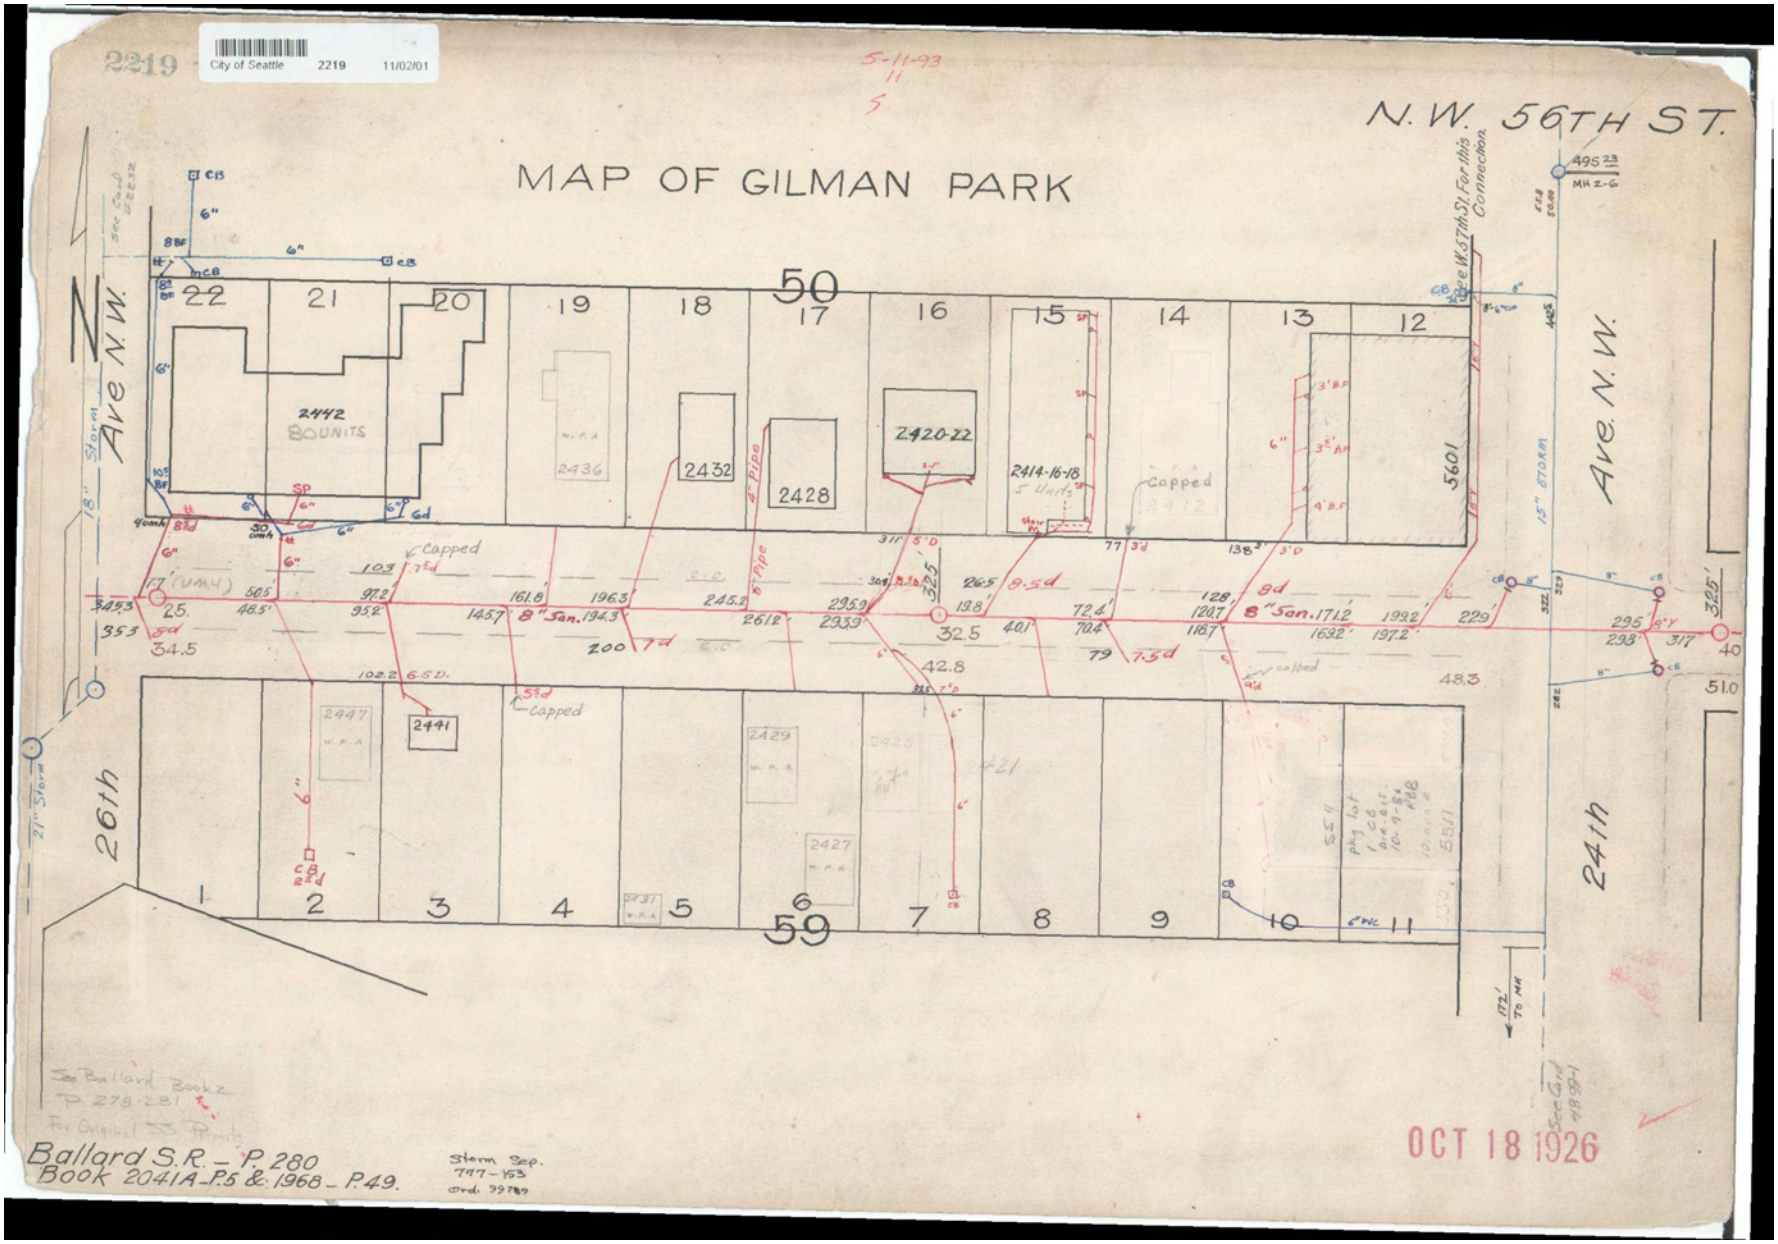
2219
City of Seattle 2219 11/02/01
5-11-93
11
5
MAP OF GILMAN PARK
N.W. 56TH ST.
Ave. N.W.
26th
24th
50
59
22
21
20
19
18
17
16
15
14
13
12
1
2
3
4
5
6
7
8
9
10
11
2442
8 UNITS
2436
2432
2428
2420-22
2414-16-18
5 Units
Capped
2412
5601
2447
2441
2429
2427
2431
8" San. 194.3
8" San. 171.2
Ballard S.R. – P. 280
Book 2041A-P.5 & 1968 – P.49.
Storm Sep.
797-153
Ord. 99789
OCT 18 1926

City of Seattle 2219-B 11/02/01

The City of Seattle
ENGINEER'S DEPARTMENT

ENG. FORM 1706 IM. 4-19. L. & H. 40431.

HOUSE NUMBER	PERMIT AND PLAT NUMBER	DATE ISSUED	APPROVED	OWNER	CONTRACTOR	INSPECTOR	DATE INSPECTION	REMARKS
2432	17207	5-29-12	C.E.H.	Emil Hamil	Louis Benson	Slingerland	6-1-12	
2428	10088							
2407 26th Ave. N.W.	"							House Moved
3008	10859.							
	10755							
5509 24th Av. N.W.	24123	4-6-16	A.G.T.	J. Gerke	Louis Benson	Parker	4-19-16	
5515 24th Av. N.W.	A-5331	5-12-20	Fox	"	M. Pederson	~~Ham~~ Cameron	5-20-20	inside
2443	B17515	3-14-27	H.D.L.	Wm Comer	Wm Comer	Tourtellot	3-16-27	
2448	C 2402	5-28-28	P.D.T.	G.K. Curtiss	L.C. Mandt.	"	6-4-28	
26th N.W. 5608	F.4946	12-30-46	E.J.	Mrs. Curtis	Wm. J. Franklin	"	1-8-47	Lower
2442	F.5361	3-17-47	"	Gertrude K. Curtis	" "	"	3-26-47	~~Street~~
2441 24th N.W.	F-6311	7-2-47	C.E.H.	P. D Jensen	Fred Carlson	Fred Simpson	7-3-47	inside
5601	F-7956	2-9-48	D.E.M.	NW Improvement Co.	Granston Bros.	P. Tourtellot	2-13-48	
WS 20-22	H-9316	8-16-55	G.B.F.	RALT W WIGGEN	L.E. BALCOM & SONS	H.J. Isakson	8-17-55	Treas. Rec. No. 27274 Fee 15.00 duplex
2421	J-638	3-9-56	E.W.	John Gerke, Sr.	City Wide Sewer Const.	W. Bossenbrock	3-20-56	Treas. Rec. No. 38498 Fee 10.00 1 C.B.
2414-16-18	J-844	4-6-56	O.Bond	Olaf Markins	" " "	H. R. Shutts	5-4-56	Treas. Rec. No. 40130 Fee 30.00 5 units
2447	K-5072	9-21-59	W.B.	Lumback Lumber	Arrow Const	Walin	9-22-59	24907 10.00 & 25 Ins. 1-C.B.
2440, 2446 2450 5606 2442	N-3912	8-12-68	Withrow	Buchanan & Johnson Assoc.	by Marsen Wreck	W. Jess	2-13-69	NC to Cap Only $840.00 25 Ins. 80 Units & 3 C.B.
	N-6741	5-27-69	"	" "	Bobs S.S.			
2437	N6889	6-27-69	"	Robt. A. Jacobsen	owner	William Ankney	9-26-69	NC to Cap Only
2442	N-6741	5-27-69	Withrow	Buchanan & Johnson	Bob's S.S.	William Ankney	10-15-69	$840.00 + 25¢/ins. 3 CB & 80 Units
2412	P-7667	10-31-75	"	CITY OF SEATTLE	SEATTLE DISPOSAL	E. McGIFFORD	11-5-75	20.00 Cap only
5511	S 5844	2-13-87	Scott	Jacobson	Oliver-Olson Architects	R. LISTON	3-23-87	$54.00 CAP
5511	S 5888	2-20-87	Scott	Jacobsen	Star Const.	R. LISTON	3-17-87	$100.00 Dir. Discharg. & $30.00 CB