Transaction Screen

13th and Howell – ISOLA REAL ESTATE VI LLC
1803 and 1809 13th Avenue
Seattle, King County, Washington

May 18, 2016
Terracon Project No. 81167305
RIMS Project No. 16-001883-02-1

Prepared for:
Umpqua Bank
Coeur d'Alene, Idaho

Prepared by:
Terracon Consultants, Inc.
Mountlake Terrace, Washington

terracon.com

Terracon

Environmental ■ Facilities ■ Geotechnical ■ Materials

May 18, 2016

Umpqua Bank
1233 Northwood Center Ct
1st Floor
Coeur d'Alene, ID 83814

Attn: Mr. Michael Pereira, CHMM, VP Environmental Risk Officer

Re: ASTM E1528-14 Transaction Screen
13th and Howell – ISOLA REAL ESTATE VI LLC
1803 and 1809 13th Avenue
Seattle, King County, Washington 98122
Terracon Project No. 81167305
RIMS Project No. 16-001883-02-1

Dear Mr. Pereira:

Terracon has completed a Transaction Screen (TS) of the above-referenced property performed in accordance with the Master Environmental Services Agreement (MESA) dated June 10, 2015; the Environmental Services Task Order, dated May 9, 2016; and, consistent with ASTM E1528-14, Standard Practice for Limited Environmental Due Diligence: Transaction Screen Process. This Transaction Screen is based on a site visit to the subject property by Terracon, questionnaires completed by an owner and occupant of the facility, a review of available historical information (e.g., historical city directories and Sanborn fire insurance maps), Terracon's review of an environmental database report provided by Environmental Data Resources, Inc. (EDR), and local agency records. This Transaction Screen also includes a limited review for the following:

- Limited Visual Observations for Asbestos
- Limited Visual Observations for Lead-Based Paint
- Limited Visual Observations for Mold
- Limited Radon Records Review
- Limited Wetland Review
- Limited Vapor Intrusion Assessment
- Limited Business Compliance Review
- Super Lien Review

Taylor Blackbourn of Terracon conducted the site visit on May 13, 2016. The site consists of two parcels of land undergoing earthwork activities.

The site is bound to the north by townhomes, to the east by 13th Avenue, beyond which is the Greek Orthodox Church of the Assumption, to the south by East Howell Street, beyond which is

a multi-family residence, to the southwest by Allegro Apartment Homes, and to the west by a paved alley, beyond which is an apartment complex.

Based on the findings of this assessment, indications of Potential Environmental Concerns (PECs) were identified. A former southern residence utilized a heating oil underground storage tank (UST) and subsurface investigations have identified a release of diesel-range total petroleum hydrocarbons (TPH) to soil and possibly groundwater in its former vicinity. Additionally, a release may have also occurred associated with a heating oil aboveground storage tank (AST) formerly located on the northern site parcel. Therefore, in the absence of documentation regarding the characterization and/or remediation of the reported diesel-range TPH impacts at the site, the release(s) are considered a PEC. Terracon recommends that the documents associated with the reported characterization and/or remediation be provided for review and comment. In the absence of follow-up documentation regarding the release(s) or if the documentation indicates the site was not remediated to Model Toxics Control Act (MTCA) standards, Terracon recommends conducting a subsurface investigation in the vicinity of the former tanks to further assess the nature and extent(s) of the identified on-site releases.

The user is advised that ASTM E1528-14 is not intended to identify recognized environmental conditions for property and will not satisfy the practices that constitute all appropriate inquiries into the previous ownership and uses of the property consistent with good commercial or customary practice as defined in 42 U.S.C. §9601(35)(B) to establish the Comprehensive Environmental Response, Compensation and Liability Act Landowner Liability Protections.

This Transaction Screen report has been prepared for the exclusive use and reliance of Umpqua Bank (Client). Use or reliance by any other party is prohibited without the written authorization of the Client and Terracon.

Reliance on the Transaction Screen by the Client and all authorized parties will be subject to the terms, conditions and limitations stated in the Transaction Screen report and the MESA. The limitation of liability defined in the MESA is the aggregate limit of Terracon's liability to the Client and all relying parties.

This report represents our service to you as of the report date and constitutes our final document; its text may not be altered after final issuance. Findings in this report are based upon the site's current utilization, information derived from the most recent reconnaissance and from other activities described herein; such information is subject to change. Certain indicators of the presence of hazardous substances or petroleum products may have been latent, inaccessible, unobservable or not present during the most recent reconnaissance and may subsequently become observable (such as after site renovation or development). Further, these services are not to be construed as legal interpretation or advice.

We appreciate the opportunity to perform these services for you. Please contact us if you have questions regarding this information or if we can provide any other services.

Sincerely,
Terracon Consultants, Inc.

Prepared by:

Emily Blakeway
Environmental Scientist

Taylor Blackbourn
Environmental Scientist

Reviewed by:

Lannie Smith, CHMM
Senior Project Manager

Attachments

TABLE OF CONTENTS

Page No.

1.0 ASTM E1528-14 TRANSACTION SCREEN QUESTIONNAIRE 1
2.0 GOVERNMENT RECORDS / HISTORICAL SOURCES INQUIRY 7
2.1 Government Records 7
2.2 Local Agency Records 8
2.3 Historical Sources 9
3.0 AFFIRMATIVE RESPONSE DOCUMENTATION 12
4.0 OWNER / OCCUPANT / RECONNAISSANCE INFORMATION 15
5.0 ADDITIONAL SERVICES 16
5.1 Limited Visual Observations for Asbestos 16
5.2 Limited Visual Observations for Lead-Based Paint 17
5.3 Limited Visual Observations for Mold 17
5.4 Limited Radon Records Review 17
5.5 Limited Wetland Review 17
5.6 Limited Vapor Intrusion Assessment 18
5.7 Limited Business Compliance Review 19
5.8 Super Liens 19
6.0 USER INFORMATION 20
7.0 CONCLUSIONS AND RECOMMENDATIONS 20
8.0 DECLARATION 21

APPENDICES

APPENDIX A Property Photographs

APPENDIX B Environmental Database Information

APPENDIX C Historical Documentation

APPENDIX D Site Diagram

APPENDIX E Credentials

APPENDIX F Environmental Task Order and Master Environmental Services Agreement

1.0 ASTM E1528-14 TRANSACTION SCREEN QUESTIONNAIRE

Questions	Owner			Occupant (if applicable)			Observed During Site Visit	
	Yes	No	Unk	Yes	No	Unk	Yes	No
1a. Is the property used for an industrial use?	☐	☒	☐	☐	☐	☐	☐	☒
1b. Is any adjoining property used for an industrial use?	☐	☒	☐	☐	☐	☐	☐	☒
2a. Did you observe evidence or do you have any prior knowledge that the property has been used for an industrial use in the past?	☐	☒	☐	☐	☐	☐	☐	☒
2b. Did you observe evidence or do you have any prior knowledge that any adjoining property has been used for an industrial use in the past?	☐	☒	☐	☐	☐	☐	☐	☒
3a. Is the property used as a gasoline station, motor repair facility, commercial printing facility, dry cleaners, photo developing laboratory, junkyard or landfill, or as a waste treatment, storage, disposal, processing, or recycling facility (if applicable, identify which)?	☐	☒	☐	☐	☐	☐	☐	☒
3b. Is any adjoining property used as a gasoline station, motor repair facility, commercial printing facility, dry cleaners, photo developing laboratory, junkyard or landfill, or as a waste treatment, storage, disposal, processing, or recycling facility (if applicable, identify which)?	☐	☒	☐	☐	☐	☐	☐	☒
4a. Did you observe evidence or do you have any prior knowledge that the property has been used as a gasoline station, motor repair facility, commercial printing facility, dry cleaners, photo developing laboratory, junkyard or landfill, or as a waste treatment, storage, disposal, processing, or recycling facility (if applicable, identify which)?	☐	☒	☐	☐	☐	☐	☐	☒

Questions	Owner			Occupant (if applicable)			Observed During Site Visit	
	Yes	No	Unk	Yes	No	Unk	Yes	No
4b. Did you observe evidence or do you have any prior knowledge that any adjoining property has been used as a gasoline station, motor repair facility, commercial printing facility, dry cleaners, photo developing laboratory, junkyard or landfill, or as a waste treatment, storage, disposal, processing, or recycling facility (if applicable, identify which)?	☐	☐	☒	☐	☐	☐	☐	☒
5a. Are there currently any damaged or discarded automotive or industrial batteries, pesticides, paints, or other chemicals in individual containers of >5 gal (19 L) in volume or 50 gal (190 L) in the aggregate, stored on or used at the property or at the facility?	☐	☒	☐	☐	☐	☐	☐	☒
5b. Did you observe evidence or do you have any prior knowledge that there have been previously any damaged or discarded automotive or industrial batteries, or pesticides, paints, or other chemicals in individual containers of >5 gal (19 L) in volume or 50 gal (190 L) in the aggregate, stored on or used at the property or at the facility?	☐	☒	☐	☐	☐	☐	☐	☒
6a. Are there currently any industrial drums (typically 55 gal [208 L]) or sacks of chemicals located on the property or at the facility?	☐	☒	☐	☐	☐	☐	☐	☒
6b. Did you observe evidence or do you have any prior knowledge that there have been previously any industrial drums (typically 55 gal [208 L]) or sacks of chemicals located on the property or at the facility?	☐	☐	☒	☐	☐	☐	☐	☒
7a. Did you observe evidence or do you have any prior knowledge that fill dirt has been brought onto the property that originated from a contaminated site?	☐	☒	☐	☐	☐	☐	☐	☒

Questions	Owner			Occupant (if applicable)			Observed During Site Visit	
	Yes	No	Unk	Yes	No	Unk	Yes	No
7b. Did you observe evidence or do you have any prior knowledge that fill dirt has been brought onto the property that is of an unknown origin?	☐	☒	☐	☐	☐	☐	☐	☒
8a. Are there currently any pits, ponds, or lagoons located on the property in connection with waste treatment or waste disposal?	☐	☒	☐	☐	☐	☐	☐	☒
8b. Did you observe evidence or do you have any prior knowledge that there have been previously, any pits, ponds, or lagoons located on the property in connection with waste treatment or waste disposal?	☐	☒	☐	☐	☐	☐	☐	☒
9a. Is there currently any stained soil on the property?	☒	☐	☐	☐	☐	☐	☐	☒
9b. Did you observe evidence or do you have any prior knowledge that there has been previously, any stained soil on the property?	☒	☐	☐	☐	☐	☐	☒	☐
10a. Are there currently any registered or unregistered storage tanks (above or underground) located on the property?	☒	☐	☐	☐	☐	☐	☒	☐
10b. Did you observe evidence or do you have any prior knowledge that there have been previously, any registered or unregistered storage tanks (above or underground) located on the property?	☒	☐	☐	☐	☐	☐	☒	☐
11a. Are there currently any vent pipes, fill pipes, or access ways indicating a fill pipe protruding from the ground on the property or adjacent to any structure located on the property?	☒	☐	☐	☐	☐	☐	☐	☒
11b. Did you observe evidence or do you have any prior knowledge that there have been previously, any vent pipes, fill pipes, or access ways indicating a fill pipe protruding from the ground on the property or adjacent to any structure located on the property?	☒	☐	☐	☐	☐	☐	☐	☒

Questions	Owner			Occupant (if applicable)			Observed During Site Visit	
	Yes	No	Unk	Yes	No	Unk	Yes	No
12a. Is there currently evidence of leaks, spills or staining by substances other than water, or foul odors, associated with any flooring, drains, walls, ceilings, or exposed grounds on the property?	☐	☒	☐	☐	☐	☐	☐	☒
12b. Did you observe evidence or do you have any prior knowledge that there have been previously any leaks, spills or staining by substances other than water, or foul odors, associated with any flooring drains, walls, ceilings or exposed grounds on the property?	☐	☒	☐	☐	☐	☐	☐	☒
13a. If the property is served by a private well or non-public water system, is there evidence or do you have prior knowledge that contaminants have been identified in the well or system that exceed guidelines applicable to the water system?	☐	☐	☐	☐	☐	☐	☐	☐
13b. If the property is served by a private well or non-public water system, is there evidence or do you have prior knowledge that the well has been designated as contaminated by any government environmental / health agency?	☐	☐	☐	☐	☐	☐	☐	☐
14. Does the owner or occupant of the property have any knowledge of environmental liens or governmental notification relating to past or recurrent violations of environmental laws with respect to the property or any facility located on the property?	☐	☒	☐	☐	☐	☐		
15a. Has the owner or occupant of the property been informed of the past existence of hazardous substances or petroleum products with respect to the property or any facility located on the property?	☐	☒	☐	☐	☐	☐		

Questions	Owner			Occupant (if applicable)			Observed During Site Visit	
	Yes	No	Unk	Yes	No	Unk	Yes	No
15b. Has the owner or occupant of the property been informed of the current existence of hazardous substances or petroleum products with respect to the property or any facility located on the property?	☐	☒	☐	☐	☐	☐		
15c. Has the owner or occupant of the property been informed of the past existence of environmental violations with respect to the property or any facility located on the property?	☐	☒	☐	☐	☐	☐		
15d. Has the owner or occupant of the property been informed of the current existence of environmental violations with respect to the property or any facility located on the property?	☐	☒	☐	☐	☐	☐		
16. Does the owner or occupant of the property have any knowledge of any environmental site assessment of the property or facility that indicated the presence of hazardous substances or petroleum products on, or contamination of, the property or recommended further assessment of the property?	☐	☒	☐	☐	☐	☐		
17. Does the owner or occupant of the property know of any past, threatened, or pending lawsuits or administrative proceedings concerning a release or threatened release of any hazardous substance or petroleum products involving the property by any owner or occupant of the property?	☐	☒	☐	☐	☐	☐		
18a. Does the property discharge waste-water (not including sanitary waste or storm water) onto or adjacent to the property and/or into a storm sewer system?	☐	☒	☐	☐	☐	☐	☐	☒

Questions	Owner			Occupant (if applicable)			Observed During Site Visit	
	Yes	No	Unk	Yes	No	Unk	Yes	No
18b. Does the property discharge waste-water (not including sanitary waste or storm water) onto or adjacent to the property and/or into a sanitary sewer system?	☐	☒	☐	☐	☐	☐	☐	☒
19. Did you observe evidence or do you have any prior knowledge that any hazardous substances or petroleum products, unidentified waste materials, tires, automotive or industrial batteries, or any other waste materials have been dumped above grade, buried, and/or burned on the property?	☐	☒	☐	☐	☐	☐	☐	☒
20. Is there a transformer, capacitor, or any hydraulic equipment for which there are any records indicating the presence of PCBs?	☐	☒	☐	☐	☐	☐	☐	☒

2.0 GOVERNMENT RECORDS / HISTORICAL SOURCES INQUIRY

2.1 Government Records

21. Do any of the following federal, state, or tribal government record systems list the property or any property within the search distance noted below (where available):

Federal, state, or tribal government record systems	Approximate Minimum Search Distance miles (kilometers)	Yes	No
Federal NPL site list	1.0 (1.6)	☐	☒
Federal Delisted NPL site list	0.5 (0.8)	☐	☒
Federal CERCLIS list	0.5 (0.8)	☐	☒
Federal CERCLIS NFRAP site list	0.5 (0.8)	☐	☒
Federal RCRA CORRACTS facilities list	1.0 (1.6)	☐	☒
Federal RCRA non-CORRACTS TSD list	0.5 (0.8)	☐	☒
Federal RCRA generators list	property and adjoining properties	☐	☒
Federal institutional control/engineering control registries	property only	☐	☒
Federal ERNS list	property only	☐	☒

State and tribal lists (as available and maintained by the State or local tribes):

State and tribal lists (as available and maintained by the State or local tribes)	Approximate Minimum Search Distance miles (kilometers)	Yes	No
State- and tribal-equivalent NPL	1.0 (1.6)	☒	☐
State- and tribal-equivalent CERCLIS	0.5 (0.8)	☒	☐
State- and tribal-landfill and/or solid waste disposal site lists	0.5 (0.8)	☐	☒
State- and tribal-leaking storage tank lists	0.5 (0.8)	☒	☐
State- and tribal registered storage tank lists	property and adjoining properties	☐	☒
State- and tribal institutional control/engineering control registries	property only	☐	☒
State- and tribal voluntary cleanup sites	0.5 (0.8)	☒	☐
State- and tribal Brownfield sites	0.5 (0.8)	☐	☒

2.2 Local Agency Records

2.2.1 Building Department

Terracon requested historical records for the site from the City of Seattle Department of Construction and Inspections (DCI). The DCI provided records for the southern site parcel. The provided records indicate that a former residence was built on the southern portion of the site in approximately 1898. The records indicate that this residence was replaced with another former residence in approximately 1948. Historical site addresses of 1801 and 1805 13th Avenue were identified in the records provided. The records indicate a former garage was built in approximately 1952 and the former residence was occupied as a multi-family residence by at least 1975. The records included a permit to install an oil burner in 1977; however, an indication of whether the heating oil was stored in an underground storage tank (UST) or aboveground storage tank (AST) was not provided. The heating oil use is discussed further in Section 2.3.4.

Terracon also reviewed records for the northern and southern site parcels available on the DCI Permit and Property Records on-line viewer. These records included a Geotechnical Engineering Study for the site prepared by Geotech Consultants, Inc. on September 1, 2015. Four borings were advanced at the site to a maximum depth of 11½ feet below ground surface (bgs). The soils encountered consisted of silty sand with gravel to sand with silt and gravel. Groundwater seepage was encountered at 10½ feet bgs in a boring advanced on the west-central portion of the site. A hydrocarbon odor was encountered in soils at 7½ feet bgs in the boring advanced on the southeast portion of the site, near the location of the former on-site UST. This UST is discussed further in Section 2.3.4.

Terracon reviewed a site plan that indicated an “oil fill” on the southeastern corner of the site, in the vicinity of the former UST. The UST is discussed further in Section 2.3.4.

One electrical permit for the northern site parcel was provided with the southern parcel’s historical documents. However, as of the issuance of this report, the City has not indicated they have provided all the historical records for 1809 13th Avenue.

2.2.2 Fire Department

The City of Seattle Fire Marshal’s Office was contacted regarding environmental records for the site. As of the issuance of this report, records from the City of Seattle Fire Marshal’s Office have not been made available to review.

2.2.3 Health Department

Records for the site were requested from Public Health – Seattle & King County. As of the issuance of this report, records from the health department have not been made available to review.

2.2.4 Historical Assessor Records

Records for the site were requested from Puget Sound Regional Archives. As of the issuance of this report, records from Puget Sound Regional Archives have not been made available to review.

Terracon reviewed the current King County tax assessor records available on-line. The records indicate that the former southern multi-family residence was constructed in 1948 and was historically heated by oil and hot water. The records indicate that this former residence was historically addressed 1803, 1805, and 1807 13th Avenue. The records indicate that the former northern multi-family residence was constructed in 1941 and heated with oil and forced air. The former on-site heating oil use is discussed further in Section 2.3.4.

2.2.5 Washington Department of Ecology

Environmental Report Tracking System (ERTS) records for the site were requested from the Washington State Department of Ecology (Ecology). According to Ms. Cherie Gritsch of Ecology, ERTS records were not found for 1803, 1805, and 1807 13th Avenue. As of the issuance of this report, a response has not been received regarding records for 1809 13th Avenue.

2.3 Historical Sources

22. Based upon a review of fire insurance maps, local street directories, or aerial photographs, all as specified in the guide (10.2.1), are any buildings or other improvements on the property or on an adjoining property identified as having been used for an industrial use or that could possibly lead to contamination of the property?

Yes ☐ No ☒ NA ☐

2.3.1 Historical Fire Insurance Maps

Historical fire insurance maps produced by the Sanborn Map Company were requested from Environmental Data Resources, Inc. (EDR) to evaluate past uses and relevant characteristics of the site and surrounding properties. EDR provided Sanborn maps as summarized below.

- 1905
- 1949
- 1950
- 1969

Historical Fire Insurance Maps

Direction	Description
Site	A residence is indicated on the southern portion of the site; the northern portion of the site is vacant land (1905); the southern residence was replaced with another residence and a residence is indicated on the northern portion of the site (1949 through 1969).
North	A residence and associated outbuilding are indicated (1905); the residence underwent a remodel and a second outbuilding was indicated (1949 through 1969).
East	Three residences, one with a small attached office, and two associated outbuildings are indicated (1905); the residential structures were replaced with a Greek Orthodox Church and a residence (1949); the residence was replaced with another residence and a hall is indicated north of the church (1950); the church was replaced with another church and the residence was removed (1969).
South	A tennis court is indicated (1905); the tennis court was replaced with a lodging building and associated residential garage (1949 through 1950); the associated garage was removed (1969).
Southwest	Vacant land is indicated (1905); a residential garage is indicated (1949 through 1950); the garage was replaced with a building occupied by nine flats (1969).
West	One residence is indicated (1905 through 1969).

2.3.2 Historical City Directories

As historical fire insurance maps were available, historical city directories were not reviewed.

2.3.3 Historical Aerial Photographs

Selected historical aerial photographs were reviewed at approximately 10 to 15 year intervals, if readily available, to obtain information concerning the history of development on and near the site. Evaluation of these aerials may be limited by a photo's quality and scale. Selected photographs are summarized below.

- EDR, 1936, scale 1:500
- EDR, 1943, scale 1:500
- EDR, 1956, scale 1:500
- EDR, 1965, scale 1:500
- EDR, 1969, scale 1:500
- EDR, 1977, scale 1:500
- EDR, 1980, scale 1:500
- EDR, 1985, scale 1:500
- EDR, 1990, scale 1:500
- EDR, 2006, scale 1:500

- EDR, 2009, scale 1:500
- EDR, 2011, scale 1:500

Historical Aerial Photographs

Direction	Description
Site	Vacant land is apparent (1936); a residence is visible on the northern portion of the site (1943 through 1956); a second residence is visible on the southern portion of the site (1965 through 2011).
North	A residence is visible (1936 through 1990); the residence was replaced with two residential buildings (2006 through 2011).
East	A residence is visible on the northern portion of the property, the remainder of the property is vacant land (1936); the residence was replaced with a commercial/church building (1943 through 1956); the commercial/church building was replaced with two commercial/church buildings (1965 through 2009); the northern commercial/church building was undergoing a renovation (2011).
South	A residence is visible (1936 through 2011).
Southwest	A residential building is visible (1936 through 1956); the building was replaced with another residential building (1965 through 2011).
West	A residence and associated outbuilding are visible (1936 through 2011).

2.3.4 Previous Reports

Terracon reviewed a *Scope of Work* document for the site issued by Diane's Tank Removal Services, LLC. This document indicates the proposed work would include removal of approximately 640 tons of petroleum contaminated soils from releases associated with two 300-gallon heating oil "tanks." The document indicates that the release at 1803 13th Avenue was characterized; however, the release at 1809 13th Avenue was not characterized. Documentation identifying the location and remediation of the reported release associated with 1809 13th Avenue was not provided to Terracon; therefore, this is considered a potential environmental concern (PEC) to the site.

Terracon also reviewed a *Site Characterization Report* prepared for the southern site parcel (1803 13th Avenue) by Puget Environmental P.L.L.C. on May 8, 2015. The report indicated that a 300-gallon heating oil UST was removed from the site in March 2015. Following the removal of the UST, one soil sample was collected from one foot below the bottom of the excavation, at approximately six feet bgs, and analyzed for diesel-range total petroleum hydrocarbons (TPH). The soil sample contained 20,000 milligrams per kilogram (mg/kg) diesel-range TPH, which is above the Model Toxics Control Act (MTCA) Method A soil cleanup level of 2,000 mg/kg. Subsequently, five borings (B-1 through B-5) were advanced in the vicinity of the former UST location in April 2015 to a maximum depth of 12½ feet bgs. The approximate locations of the soil

borings are shown in Exhibit 2. Soil samples were collected and analyzed for diesel- and oil-range TPH from three of the borings (B-1 through B-3); the remaining two borings did not reveal field indications of impacts. One soil sample, collected and analyzed from boring B-2, located south of the former UST at a depth of 9 feet bgs, contained a diesel-range TPH concentration of 13,000 mg/kg, which is above the MTCA Method A cleanup level. The other two soil samples collected and analyzed contained concentrations of diesel-range TPH ranging from 320 to 780 mg/kg. The three soil samples did not have detections of oil-range TPH above the laboratory detection limits. Saturated soils were encountered in the borings at approximately 9 to 10 feet bgs; however, groundwater samples were reportedly not collected. Further subsurface investigation was recommended.

According to Mr. Bo Dupar, the site owner contact, the contaminated soil was removed from the site; however, Terracon was not provided with other documentation regarding the contaminated soil. Terracon also left a voicemail with Puget Environmental P.L.L.C. to discuss further characterization or remediation work performed at the site; however, as of the issuance of this report, a response from Puget Environmental P.L.L.C. has not been received. Therefore, it is unknown if the identified soil contamination was removed from the site. Additionally, based on the depth of the identified contamination and the reported saturated conditions, it is possible that an undocumented release to groundwater has occurred at the site. Therefore, the identified soil contamination and possible groundwater contamination are considered a PEC to the site.

3.0 AFFIRMATIVE RESPONSE DOCUMENTATION

Subject to ASTM E1528-14 5.6 through 5.7, an affirmative, unknown, or no response is presumed to be a potential environmental concern. If any of the questions set forth in the transaction screen (TS) questionnaire are answered in the affirmative, the preparer must document the reason for the affirmative answer. Documented responses are listed below:

Question No.	Documentation
4b.	Mr. Bo Dupar, the owner contact, indicated that he was unaware if the adjoining properties had been used as a gasoline station, motor repair facility, commercial printing facility, dry cleaners, photo developing laboratory, junkyard or landfill, or as a waste treatment, storage, disposal, processing, or recycling facility. Based on a review of fire insurance maps and aerial photographs, the southeast adjoining property was historically occupied by an automobile garage; this property is discussed further below under Question No.

	21. These occupants were not identified on the remaining adjoining properties; therefore, this is not considered a PEC to the site.
6b.	Mr. Dupar indicated that he was unaware if there had historically been industrial drums or sacks of chemicals located at the site. Based on a review of historical resources, the site has historically been residentially developed; therefore, it is unlikely that industrial drums or sacks of chemicals were located at the site. This is not considered a PEC to the site.
9a. through 11b.	Mr. Bo Dupar indicated that he had knowledge of previous tanks, associated fill ports and vent pipes, and associated stained soil at the site. Mr. Dupar provided a previous environmental report, which identifies soil contamination associated with up to two former on-site tanks. This report is discussed further in Section 2.3.4. During Terracon's site reconnaissance, a discarded AST was observed at the site. This AST was reportedly associated with the former northern residence. This former tank is discussed further in Section 2.3.4.
21.	McCaffrey's Service property, addressed at 1305 Howell Seattle, WA, is listed on EDR's Historical Auto Station database. The regulatory database infers that this property is approximately 95 feet southeast of the site and was historically occupied by a gasoline and/or service station from 1930 through 1960. However, after a review of historical Sanborn maps and aerial photographs, a gasoline or service station was not identified at this address. Therefore, this off-site property is not considered a PEC to the site. The southeast adjoining property, addressed at 1724 13th Avenue, is listed on EDR's Historical Auto Station database and is inferred to be

	cross-gradient to the site. The regulatory database indicates that this property was historically occupied by an automobile garage from 1930 through 1935. After a review of historical Sanborn maps and aerial photographs, this historical automotive repair garage was located approximately 190 feet to the southeast of the site. Based on the distance from the site, the cross-gradient position relative to the site, and the regulatory status (no releases identified), this off-site property is not considered a PEC to the site. The remaining off-site facilities listed on regulatory databases are not considered PECs to the site based on inferred groundwater gradient, distance from the site, and/or regulatory status.

4.0 OWNER / OCCUPANT / RECONNAISSANCE INFORMATION

Transaction Screen Questionnaire answers were provided by the following persons:

Owner Questions	
Name:	Bo Dupar
Title:	Financial Analyst
Firm:	Isola Homes
Address:	1518 1st Ave S., Suite 301 Seattle, WA
Phone Number:	(425) 999-9840
Date:	May 16, 2016
Role(s) at the property:	Owner contact
Number of years at the property:	Approximately two months
Relationship to user (for example, principal, employee, agent, consultant):	Owner contact/borrower

Occupant Questions	
Property Occupied at time of site visit:	Yes ☐ No ☒
Occupant / Firm Name:	
Responder's Name:	
Title:	
Address:	
Phone Number:	
Date:	
Role(s) at the property:	
Number of years at the property:	
Relationship to user (for example, principal, employee, agent, consultant):	

Observed During Site Visit Questions	
Name:	Taylor Blackbourn
Title:	Field Scientist
Firm:	Terracon Consultants, Inc.
Address:	21905 64th Avenue W, Ste 100 Mountlake Terrace, WA 98043
Phone Number:	(425) 771-3304
Site Visit Date:	May 13, 2016
Role(s) at the property:	Assessor
Relationship to user (for example, principal, employee, agent, consultant):	Consultant

Government Records / Historical Sources Questions	
Name:	Emily Blakeway
Title:	Environmental Scientist
Firm:	Terracon Consultants, Inc.
Address:	21905 64th Avenue W, Ste 100 Mountlake Terrace, WA 98043
Phone Number:	(425) 771-3304
Date:	May 11 and 16, 2016
Role(s) at the property:	Preparer of the Transaction Screen
Relationship to user (for example, principal, employee, agent, consultant):	Consultant

5.0 ADDITIONAL SERVICES

5.1 Limited Visual Observations for Asbestos

At the time of the site reconnaissance, the site was not occupied by structures; therefore, a visual observation for asbestos containing materials could not be completed.

5.2 Limited Visual Observations for Lead-Based Paint

At the time of the site reconnaissance, the site was not occupied by structures; therefore, a visual observation for major sources of suspected lead-based paint could not be completed.

5.3 Limited Visual Observations for Mold

At the time of the site reconnaissance, the site was not occupied by structures; therefore, a visual observation for mold could not be completed.

5.4 Limited Radon Records Review

Radon is a naturally occurring radioactive gas produced through the natural decay of uranium to stable lead. It is odorless, tasteless, and invisible. Elevated concentrations of radon can be found in soils and rocks containing uranium, granite, shale, phosphate, and pitchblende. Locations of these materials are highly unpredictable. Elevated levels of radon may also be found in soils containing certain types of industrial wastes, such as the by-products from uranium or phosphate mining. Radon can accumulate inside structures at concentrations that may pose risks to human health. Indoor radon levels are influenced by building construction and the concentration of radon in the underlying soil.

The average residential radon concentration for King County is <2 picocuries per liter (pCi/L).

Based on this information, the site is considered to have a low potential for elevated indoor concentrations of radon gas. However, testing would be required to evaluate site-specific concentrations of radon gas.

5.5 Limited Wetland Review

Terracon conducted a limited wetland review for the site to evaluate potential presence of apparent jurisdictional Waters of the U.S. including wetlands, as defined and regulated by federal authority under 33 CFR Parts 320-330. This review may not identify state/locally-designated wetlands.

Wetlands as defined by EPA and the U.S. Army Corps of Engineers, in the *Federal Manual for Identifying and Delineating Jurisdictional Wetlands*, (Federal Interagency Committee for Wetland Determination, 1989), are “those areas that are inundated or saturated by surface or groundwater at a frequency and duration to support, and that under normal circumstances do support, a prevalence of vegetation typically adapted for life in saturated soil conditions.” Jurisdictional wetlands, regulated under Section 404 of the Clean Water Act/1972, have undergone increasing regulation (Clean Water Act/1977 and 1987, Farm Bills/1985 and 1990), and are important for protection of aquatic species and waterfowl, water purification, and flood control.

Terracon reviewed the following resources to evaluate the potential presence of jurisdictional waters of the U.S., including wetlands, on the site:

- Topographic Map
  The United States Geologic Survey (USGS) 7.5-Minute Topographic Map of the Seattle South, Washington Quadrangle, dated 2014, was reviewed to identify drainages or other potential waters of the U.S. within the project site. Based on the USGS map, water bodies are not depicted to occur on the site.
- National Wetland Inventory Map
  National Wetland Inventory (NWI) data for the project site was reviewed to identify potential wetland areas. NWI data for the project site was published by the U.S. Department of the Interior's Fish and Wildlife Service and depicts possible wetland areas based on stereoscopic analysis of high altitude aerial photographs. The review of the NWI data does not indicate potential wetland areas located within the project site. The NWI map data for the project area can be seen in Appendix C.

Terracon's review of the above resources did not identify mapped wetlands or other potentially jurisdictional waters of the U.S. on the site. Please note this Limited Wetland Review does not constitute a formal determination and/or delineation of a potentially jurisdictional wetland, which is based on three criteria, wetland hydrology, hydrophytic vegetation, and hydric soils, as set forth in *1987 Corps of Engineers Wetland Delineation Manual* and further supported by the applicable *Regional Supplements to the Corps of Engineers Wetland Delineation Manual.*

To determine whether regulated wetlands may be present on the site, a wetland delineation must be performed and submitted to the U.S. Army Corps of Engineers for a jurisdictional determination, as required by Section 404 of the Clean Water Act.

5.6 Limited Vapor Intrusion Assessment

Pursuant to the client's request, and in conjunction with the TS, Terracon conducted a limited Vapor Intrusion assessment. This assessment was not conducted in accordance with ASTM E 2600 10. This assessment was based on information collected in conjunction with the TS, including existing/planned use of the site, type of structures located on the site, surrounding property description, user information, historical and physical records review, regulatory database review, manmade or natural conduits, as applicable, and a visual noninvasive reconnaissance of the site and adjoining properties, and did not include regulatory file reviews or subsurface investigations to evaluate soil, soil gas, or groundwater quality.

Based on the findings of the TS, two former on-site residences historically utilized heating oil. A release of diesel-range TPH associated with one or both tanks was reportedly identified; however, it is unknown if the contamination was removed from the site.

Based on the findings from the historical and regulatory records review, the site is considered to have a moderate potential for vapor intrusion issues associated with the identified diesel-range TPH release.

5.7 Limited Business Compliance Review

Pursuant to the client's request, Terracon conducted a limited review of available existing permits provided to Terracon during, or subsequent to, the site reconnaissance. Existing regulatory compliance permits were not provided to Terracon during, or subsequent to, the site reconnaissance.

The facility addresses were not identified in the EPA Envirofacts or Enforcement and Compliance History Online (ECHO) databases.

Federal and state database listings were not identified for the facility in the EDR regulatory database.

Terracon's review of the above information is not intended as a compliance audit or compliance statement. Terracon's limited compliance review did not include consultation with local, state or Federal agencies; did not include review of available files at these agencies; and did not include a detailed assessment of site activities or operations for compliance with regulatory requirements.

5.8 Super Liens

The revised code of Washington (RCW) 70.1050.005, allows Ecology to obtain a super-priority lien on real property for which it has incurred remedial action costs. This lien has priority in rank over "all other privileges, liens, monetary encumbrances, or other security interests affecting the real property" except for the following:

(i) Local and special district property tax assessments; and

(ii) Mortgage liens recorded before liens or notices of intent to conduct remedial action are recorded under this statute.

6.0 USER INFORMATION

User Information	
Name of User:	Umpqua Bank Michael Pereira, CHMM
User's address:	1233 Northwood Center Ct, 1st Floor Coeur d'Alene, ID 83814
User's phone number:	714-565-5635
User's relationship to the property (for example, owner, prospective purchaser, lender, etc.):	Lender

7.0 CONCLUSIONS AND RECOMMENDATIONS

Based on the findings of this assessment, indications of PECs were identified. A former southern residence utilized a heating oil UST and subsurface investigations have identified a release of diesel-range TPH to soil and possibly groundwater in its former vicinity. Additionally, a release may have also occurred associated with a heating oil AST formerly located on the northern site parcel. Therefore, in the absence of documentation regarding the characterization and/or remediation of the reported diesel-range TPH impacts at the site, the release(s) are considered a PEC. Terracon recommends that the documents associated with the reported characterization and/or remediation be provided for review and comment. In the absence of follow-up documentation regarding the release(s) or if the documentation indicates the site was not remediated to MTCA standards, Terracon recommends conducting a subsurface investigation in the vicinity of the former tanks to further assess the nature and extent(s) of the identified on-site releases.

8.0 DECLARATION

Preparer represents that to the best of the preparer's knowledge the above statements and facts are true and correct and to the best of the preparer's actual knowledge no material facts have been suppressed or misstated.

Emily Blakeway
Preparer's Signature

May 18, 2016
Date

It is the user's responsibility to draw conclusions regarding affirmative or unknown answers.

Appendix A

Property Photographs



Photo 1 View of site, with aboveground storage tank in the foreground, facing northwest.



Photo 2 Alternate view of site, facing southwest.



Photo 3 View of aboveground storage tank, formerly located on the northern site parcel.



Photo 4 View of the north adjoining property, facing northwest.



Photo 5 View of the east adjoining property, facing east.



Photo 6 View of the south adjoining property, facing southwest.



Photo 7 View of the southwest adjoining property, facing north.



Photo 8 View of the west adjoining property, facing west.

Appendix B

Environmental Database Information

13th and Howell - ISOLA REAL ESTATE VI LLC
1803 13th Avenue
Seattle, WA 98122

Inquiry Number: 4616857.2s
May 12, 2016

The EDR Radius Map™ Report with GeoCheck®

EDR® Environmental Data Resources Inc

6 Armstrong Road, 4th floor
Shelton, CT 06484
Toll Free: 800.352.0050
www.edrnet.com

TABLE OF CONTENTS

SECTION	PAGE
Executive Summary	ES1
Overview Map	2
Detail Map	3
Map Findings Summary	4
Map Findings	8
Orphan Summary	853
Government Records Searched/Data Currency Tracking	GR-1

GEOCHECK ADDENDUM

Physical Setting Source Addendum	A-1
Physical Setting Source Summary	A-2
Physical Setting Source Map	A-8
Physical Setting Source Map Findings	A-9
Physical Setting Source Records Searched	PSGR-1

Thank you for your business.
Please contact EDR at 1-800-352-0050
with any questions or comments.

Disclaimer - Copyright and Trademark Notice

This Report contains certain information obtained from a variety of public and other sources reasonably available to Environmental Data Resources, Inc. It cannot be concluded from this Report that coverage information for the target and surrounding properties does not exist from other sources. **NO WARRANTY EXPRESSED OR IMPLIED, IS MADE WHATSOEVER IN CONNECTION WITH THIS REPORT. ENVIRONMENTAL DATA RESOURCES, INC. SPECIFICALLY DISCLAIMS THE MAKING OF ANY SUCH WARRANTIES, INCLUDING WITHOUT LIMITATION, MERCHANTABILITY OR FITNESS FOR A PARTICULAR USE OR PURPOSE. ALL RISK IS ASSUMED BY THE USER. IN NO EVENT SHALL ENVIRONMENTAL DATA RESOURCES, INC. BE LIABLE TO ANYONE, WHETHER ARISING OUT OF ERRORS OR OMISSIONS, NEGLIGENCE, ACCIDENT OR ANY OTHER CAUSE, FOR ANY LOSS OF DAMAGE, INCLUDING, WITHOUT LIMITATION, SPECIAL, INCIDENTAL, CONSEQUENTIAL, OR EXEMPLARY DAMAGES. ANY LIABILITY ON THE PART OF ENVIRONMENTAL DATA RESOURCES, INC. IS STRICTLY LIMITED TO A REFUND OF THE AMOUNT PAID FOR THIS REPORT.** Purchaser accepts this Report "AS IS". Any analyses, estimates, ratings, environmental risk levels or risk codes provided in this Report are provided for illustrative purposes only, and are not intended to provide, nor should they be interpreted as providing any facts regarding, or prediction or forecast of, any environmental risk for any property. Only a Phase I Environmental Site Assessment performed by an environmental professional can provide information regarding the environmental risk for any property. Additionally, the information provided in this Report is not to be construed as legal advice.

Copyright 2016 by Environmental Data Resources, Inc. All rights reserved. Reproduction in any media or format, in whole or in part, of any report or map of Environmental Data Resources, Inc., or its affiliates, is prohibited without prior written permission.

EDR and its logos (including Sanborn and Sanborn Map) are trademarks of Environmental Data Resources, Inc. or its affiliates. All other trademarks used herein are the property of their respective owners.

EXECUTIVE SUMMARY

A search of available environmental records was conducted by Environmental Data Resources, Inc (EDR). The report was designed to assist parties seeking to meet the search requirements of EPA's Standards and Practices for All Appropriate Inquiries (40 CFR Part 312), the ASTM Standard Practice for Environmental Site Assessments (E 1527-13) or custom requirements developed for the evaluation of environmental risk associated with a parcel of real estate.

TARGET PROPERTY INFORMATION

ADDRESS

1803 13TH AVENUE
SEATTLE, WA 98122

COORDINATES

Latitude (North):	47.6177710 - 47° 37' 3.97''
Longitude (West):	122.3158640 - 122° 18' 57.11''
Universal Tranverse Mercator:	Zone 10
UTM X (Meters):	551410.8
UTM Y (Meters):	5273826.5
Elevation:	369 ft. above sea level

USGS TOPOGRAPHIC MAP ASSOCIATED WITH TARGET PROPERTY

Target Property Map:	6005543 SEATTLE SOUTH, WA
Version Date:	2014
North Map:	6005541 SEATTLE NORTH, WA
Version Date:	2014

AERIAL PHOTOGRAPHY IN THIS REPORT

Portions of Photo from:	20110826
Source:	USDA

MAPPED SITES SUMMARY

Target Property Address:
1803 13TH AVENUE
SEATTLE, WA 98122

Click on Map ID to see full detail.

MAP ID	SITE NAME	ADDRESS	DATABASE ACRONYMS	RELATIVE ELEVATION	DIST (ft. & mi.) DIRECTION
1	MCCAFFREY S SERVICE	1305 HOWELL	EDR Hist Auto	Higher	66, 0.013, SE
A2	MECUM COLLISION REPA	1720 12TH AVE	EDR Hist Auto	Lower	234, 0.044, SW
A3	TWELFTH AV LAUNDRY	1807 12TH AVE	EDR Hist Cleaner	Lower	241, 0.046, West
A4	VERIZON WIRELESS CAP	1815 12TH AVE	WA ALLSITES, FINDS, ECHO	Lower	241, 0.046, West
A5	TWELFTH AVENUE SERVI	1801 12TH AVE	EDR Hist Auto	Lower	242, 0.046, West
6	TWELFTH AVENUE CLEAN	1831 12TH AVE	EDR Hist Cleaner	Lower	246, 0.047, WNW
B7	ALPINE STORAGE GARAG	1724 13TH AVE	EDR Hist Auto	Lower	353, 0.067, SSE
A8	GILMORE CLEANERS	1723 12TH AVE	EDR Hist Cleaner	Lower	398, 0.075, SW
B9	MAXAM RAINIER PETROL	1711 13TH AVENUE	WA AST	Lower	406, 0.077, South
C10		1706 12TH AVE	EDR Hist Auto	Lower	466, 0.088, SSW
C11		1706 12TH AVE	WA ALLSITES, RCRA NonGen / NLR, WA MANIFEST	Lower	466, 0.088, SSW
C12	JANE S BILLINGS	12TH AVE & E PINE	EDR Hist Auto	Lower	522, 0.099, SSW
13		1701 14TH AVE	EDR Hist Auto	Higher	556, 0.105, SE
D14	TSUBOTA STEEL & PIPE	1805-1827 15TH AVE W	WA CSCSL, WA LUST, WA UST, WA ALLSITES, FINDS,...	Higher	720, 0.136, East
D15	TSUBOTA INDUSTRIAL S	1805-1827 15TH AVE.	WA ICR	Higher	720, 0.136, East
16	GROUP HEALTH HOSPITA	100 15TH E	WA UST, WA ALLSITES, WA CSCSL NFA	Higher	772, 0.146, ENE
E17	12TH AVE ARTS ASSOCI	1620 12TH AVE	WA MANIFEST	Lower	794, 0.150, SSW
E18	12TH AVE ARTS ASSOCI	1608 1620 12TH AVE	WA ALLSITES, WA CSCSL NFA	Lower	794, 0.150, SSW
E19	12TH AVE ARTS ASSOCI	1620 12TH AVE	RCRA NonGen / NLR, FINDS, ECHO	Lower	794, 0.150, SSW
E20	E POLICE PRECINCT FU	1606 12TH AVE E	WA UST	Lower	825, 0.156, SSW
E21		1606 12TH AVE E	RCRA NonGen / NLR, ICIS, FINDS, ECHO	Lower	825, 0.156, SSW
E22	SEATTLE CITY ESD 12T	1606 12TH AVE E	WA ALLSITES, WA Financial Assurance	Lower	825, 0.156, SSW
F23	SEATTLE FIRE STATION	1300 E PINE ST	WA CSCSL, WA LUST, WA UST, WA ALLSITES	Lower	870, 0.165, South
F24	CITY OF SEATTLE FIRE	1300 E. PINE	WA ICR	Lower	870, 0.165, South
25	LINCOLN PARK RESERVO		WA ALLSITES	Lower	887, 0.168, WSW
D26	CAPITOL HILL PARK	1514 E HOWELL ST	WA CSCSL, WA ALLSITES	Higher	912, 0.173, East
E27	FOLEY SIGN CO INC	1205 E PINE ST	WA CSCSL, WA LUST, WA UST, WA VCP, WA ICR, WA...	Lower	927, 0.176, SSW
28	SAFEWAY STORE 1551	1410 E JOHN ST	RCRA-CESQG, WA CSCSL, WA LUST, WA UST, WA ICR, WA...	Higher	985, 0.187, NE
G29	RICHMARK CO	1110 E PINE ST	RCRA-CESQG, WA UST, WA ALLSITES, FINDS, WA...	Lower	993, 0.188, SSW
H30	RED APPLE MARKET	1400 E. PINE	WA ICR	Higher	995, 0.188, SSE
H31	RED APPLE MARKET	1400 E PINE ST	WA VCP, WA ALLSITES, WA CSCSL NFA, FINDS, ECHO	Higher	995, 0.188, SSE
G32		11TH & E PINE	WA ALLSITES, RCRA NonGen / NLR	Lower	1031, 0.195, SSW
33	LAURELTON APARTMENTS	1820 16TH AVE	WA ALLSITES, RCRA NonGen / NLR, FINDS, ECHO	Higher	1072, 0.203, East
34	SEATTLE POLICE EAST	1519 12TH AVE	WA ALLSITES, RCRA NonGen / NLR, FINDS, ECHO	Lower	1093, 0.207, SSW
G35		1534 11TH AVE	WA ALLSITES, RCRA NonGen / NLR	Lower	1115, 0.211, SSW
G36	AT&T WIRELESS CAPITO	1535 11TH AVE	WA ALLSITES, FINDS, ECHO	Lower	1133, 0.215, SSW
I37		1600 E OLIVE ST BLDG	RCRA-CESQG	Higher	1155, 0.219, ESE
I38	GENOA PHARMACY IN SO	1600 E OLIVE ST BLDG	WA ALLSITES	Higher	1155, 0.219, ESE
G39	RECREATIONAL EQUIPME	1525 11TH AVE	WA CSCSL, WA SWRCY, WA ALLSITES	Lower	1166, 0.221, SSW

MAPPED SITES SUMMARY

Target Property Address:
1803 13TH AVENUE
SEATTLE, WA 98122

Click on Map ID to see full detail.

MAP ID	SITE NAME	ADDRESS	DATABASE ACRONYMS	RELATIVE ELEVATION	DIST (ft. & mi.) DIRECTION
G40	RECREATION EQUIPMENT	1525 11TH AVE.	WA ICR	Lower	1166, 0.221, SSW
J41	PUBLIC STORAGE INC U	1515 13TH AVE	WA UST, WA ALLSITES, FINDS, ECHO	Lower	1179, 0.223, South
K42		201 16TH AVE E	RCRA-SQG, WA ALLSITES, ICIS, FINDS, WA Financial...	Higher	1201, 0.227, NE
K43	GROUP HEALTH - CENTR	201 16TH AVE E	WA UST	Higher	1201, 0.227, NE
L44	CENTRAL PUGET SOUND	100 BROADWAY E	WA ALLSITES	Lower	1226, 0.232, WNW
L45	CENTRAL PUGET SOUND	100 BROADWAY E	WA UST	Lower	1226, 0.232, WNW
M46	KFC	1001 E PINE ST	WA CSCSL, WA LUST, WA UST, WA ALLSITES	Lower	1245, 0.236, SW
L47	US POSTAL SERVICES	101 BROADWAY AVE. E.	WA ICR	Lower	1265, 0.240, WNW
48	SEATTLE CENTRAL COMM	1701 BROADWAY	WA ICR	Lower	1269, 0.240, WSW
N49	TACO TIME NORTHWEST	1420 E MADISON ST	WA CSCSL, WA VCP, WA ALLSITES	Higher	1290, 0.244, SSE
J50	AOKI PROPERTY	1314 E PIKE ST	WA CSCSL, WA VCP, WA ALLSITES, WA DRYCLEANERS, WA...	Lower	1306, 0.247, South
J51		1314 E PIKE ST	RCRA-LQG	Lower	1306, 0.247, South
N52	1500 MADISON LLC	1500 E MADISON ST	WA VCP, WA ALLSITES, WA CSCSL NFA, FINDS, ECHO	Higher	1355, 0.257, SSE
N53	7-ELEVEN 2307-23020D	1522 E MADISON ST	WA CSCSL, WA LUST, WA UST, WA VCP, WA ALLSITES	Higher	1358, 0.257, SE
N54	ROYAL CLEANERS SEATT	1406 E PIKE ST	WA CSCSL, WA ALLSITES	Lower	1378, 0.261, SSE
N55	BULLITT FOUNDATION	1501 E MADISON ST	WA ALLSITES, WA SPILLS	Higher	1396, 0.264, SSE
M56	A1 BRAKE	1520 10TH AVE	WA HSL, WA CSCSL, WA ALLSITES, FINDS, ECHO	Lower	1397, 0.265, SW
M57	DMX MUSIC INC	1521 10TH AVENUE	WA ALLSITES, RCRA NonGen / NLR, FINDS, WA...	Lower	1424, 0.270, SW
O58	LIGHTRECYCLE WASHING	1417 12TH	WA SWRCY	Lower	1462, 0.277, South
59		1605 E MADISON ST	WA HSL, WA CSCSL, WA ALLSITES, RCRA NonGen / NLR,...	Higher	1469, 0.278, SE
P60	RITE AID #5207	201 BROADWAY E	WA ALLSITES, WA MANIFEST	Lower	1490, 0.282, NW
Q61	EAST PIKE BLDG 1024	1024 E PIKE	WA ALLSITES, RCRA NonGen / NLR, FINDS, ECHO	Lower	1492, 0.283, SSW
Q62	MODERA CAPITOL HILL	1427 11TH AVE	WA CSCSL, WA ALLSITES	Lower	1497, 0.284, SSW
R63	PETSCHLS QUALITY MEA	1417 13TH AVE	WA UST, WA ALLSITES, FINDS, ECHO	Lower	1499, 0.284, South
64		1422 11TH AVE	WA ALLSITES, RCRA NonGen / NLR, FINDS, ECHO	Lower	1507, 0.285, SSW
65	BUCKLEY APARTMENTS	201 17TH AVE E	WA CSCSL, WA VCP, WA ALLSITES	Higher	1531, 0.290, ENE
Q66	SOLOMONS AUTOMOTIVE	1011 E PIKE ST	WA ALLSITES, WA SPILLS, RCRA NonGen / NLR, FINDS,...	Lower	1546, 0.293, SSW
S67	CHEVRON #9 3068	1531 BROADWAY	WA VCP, WA ICR, WA ALLSITES, WA CSCSL NFA	Lower	1558, 0.295, SW
68		1702 HARVARD AVE	RCRA-SQG, WA ALLSITES, FINDS, WA MANIFEST, ECHO	Lower	1562, 0.296, WSW
R69		1319 E MADISON	WA ALLSITES, RCRA NonGen / NLR, FINDS, CA HAZNET,...	Lower	1567, 0.297, South
T70	US BANK CAPITOL HILL	130 HARVARD AVE E	WA VCP, WA ALLSITES, WA CSCSL NFA	Lower	1578, 0.299, WNW
U71	UNOCAL SS NO 5471	1700 E MADISON	WA ICR, RCRA NonGen / NLR, FINDS, WA MANIFEST,...	Higher	1583, 0.300, ESE
U72	UNOCAL 5471	1700 E MADISON	WA UST, WA INST CONTROL, WA VCP, WA ALLSITES, WA...	Higher	1583, 0.300, ESE
73	QUALMAN APARTMENTS	1421 15TH AVE	WA INST CONTROL, WA VCP, WA ALLSITES, WA CSCSL NFA	Higher	1587, 0.301, SSE
S74	SEATTLE CENTRAL COMM	1525 BROADWAY	WA ICR	Lower	1593, 0.302, SW
O75		1408 12TH AVE	WA ALLSITES, RCRA NonGen / NLR, FINDS, ECHO	Lower	1606, 0.304, South
V76	230 BROADWAY EAST	230 BROADWAY E	WA ALLSITES, WA CSCSL NFA	Lower	1618, 0.306, NW
S77		1514 BROADWAY	WA ALLSITES, RCRA NonGen / NLR, FINDS, ECHO	Lower	1626, 0.308, SW
U78	SHELL STATION 120761	1701 E MADISON ST	WA ALLSITES, WA CSCSL NFA, WA SPILLS, WA Financial...	Higher	1665, 0.315, ESE

MAPPED SITES SUMMARY

Target Property Address:
1803 13TH AVENUE
SEATTLE, WA 98122

Click on Map ID to see full detail.

MAP ID	SITE NAME	ADDRESS	DATABASE ACRONYMS	RELATIVE ELEVATION	DIST (ft. & mi.) DIRECTION
O79		1401 12TH AVE	WA ALLSITES, RCRA NonGen / NLR, FINDS, WA...	Lower	1666, 0.316, South
R80	WALTS RADIATOR & MUF	1222 E MADISON ST	WA UST, WA ALLSITES, WA CSCSL NFA, RCRA NonGen /...	Lower	1667, 0.316, South
S81		1513 BROADWAY W SIDE	WA ALLSITES, RCRA NonGen / NLR	Lower	1668, 0.316, SW
P82	FOUR SEASONS CLEANER	1800 E OLIVE WAY	WA ALLSITES, RCRA NonGen / NLR, FINDS, WA Inactive...	Lower	1669, 0.316, WNW
U83	JOE SPATES THE CLEAN	1722 E. MADISON AVE.	WA ICR	Higher	1692, 0.320, ESE
U84	JOE SPATES THE CLEAN	1722 E MADISON	WA CSCSL, WA ALLSITES, RCRA NonGen / NLR, FINDS,...	Higher	1692, 0.320, ESE
W85	SUPERIOR CLEANERS	1221 E MADISON ST	WA HSL, WA CSCSL, WA UST, WA ALLSITES, WA...	Lower	1703, 0.323, South
X86	SEATTLE CENTRAL COM	1524 HARVARD AVE	WA UST, WA ALLSITES, FINDS, ECHO	Lower	1708, 0.323, WSW
X87	SEATTLE CENTRAL COMM	801 E. PINE	WA ICR	Lower	1720, 0.326, WSW
W88	GULL #0270	1201 E. MADISON	WA ICR	Lower	1723, 0.326, South
Y89	COMMUNICATIONS EAST	1729 E MADISON ST	WA UST, WA ALLSITES	Higher	1729, 0.327, ESE
X90		1500 HARVARD AVE	WA ALLSITES, RCRA NonGen / NLR, FINDS, ECHO	Lower	1731, 0.328, WSW
V91	WINTERS FORMAL WEAR	300 BROADWAY E.	WA ICR	Lower	1737, 0.329, NW
92	PASCIUTO PROPERTY	1314 E UNION ST	WA ALLSITES, WA CSCSL NFA	Lower	1744, 0.330, South
Z93	SHELL STATION 120682	1500 BROADWAY	WA CSCSL, WA LUST, WA VCP, WA ALLSITES, WA SPILLS,...	Lower	1754, 0.332, SW
Z94	GULL #0242	1500 BROADWAY	WA ICR	Lower	1754, 0.332, SW
AA95	SUPERB CLEANERS	415 15TH AVE E	WA ALLSITES, RCRA NonGen / NLR, FINDS, WA Inactive...	Higher	1765, 0.334, NNE
T96	OFFICEMPORIUM INC	1715 E OLIVE WY	WA VCP, WA ALLSITES, WA CSCSL NFA, RCRA NonGen /...	Lower	1780, 0.337, WNW
T97	OFFICE EMPORIUM, INC	1715 E. OLIVE WAY	WA ICR	Lower	1780, 0.337, WNW
98	FEDERAL APARTMENTS	419-425 FEDERAL AVE	WA ALLSITES, WA CSCSL NFA	Lower	1784, 0.338, NNW
AB99	SEATTLE MADISON LLC	1111 E UNION ST	WA CSCSL, WA LUST, WA VCP, WA ALLSITES	Lower	1785, 0.338, South
AA100	WA UW CAPITOL HILL	416 15TH AVE E	WA ALLSITES	Higher	1788, 0.339, NNE
Y101	WA UW KCTS TV TRANSM	E MADISON & 18TH AVE	WA UST, WA ALLSITES, FINDS, ECHO	Higher	1790, 0.339, ESE
AC102	RUTH ASHBROOK BAKERY	1416 10TH AVE	WA ICR, WA ALLSITES, WA CSCSL NFA	Lower	1794, 0.340, SSW
AB103		1100 E UNION ST	WA UST, WA ALLSITES, WA CSCSL NFA, RCRA NonGen /...	Lower	1798, 0.341, SSW
AB104	TOMLINSON INC.	1100 E. UNION ST.	WA ICR	Lower	1798, 0.341, SSW
AC105	BROADSTONE CAPITOL H	1414 10TH AVE	WA CSCSL, WA VCP, WA ALLSITES	Lower	1807, 0.342, SSW
Y106	KSTW TELEVISION	1715 EAST MADISON ST	WA UST, WA ICR, WA ALLSITES, WA CSCSL NFA	Higher	1830, 0.347, ESE
107	CASTRO ASHER	336 17TH AVE E	WA ALLSITES, RCRA NonGen / NLR, FINDS, ECHO	Higher	1845, 0.349, NE
Z108	RUTHFORD'S AUTO REBU	1426 BROADWAY	WA ALLSITES, RCRA NonGen / NLR, FINDS, ECHO	Lower	1851, 0.351, SW
Z109	CAIRN CAPITAL PROPER	815 E. PIKE ST.	WA ICR	Lower	1856, 0.352, SW
AC110	DAVIS HOFFMAN AUTO R	1406 10TH AVE	WA ALLSITES, RCRA NonGen / NLR, FINDS, ECHO	Lower	1858, 0.352, SSW
111	RON & JERRYS ICE CRE	324 BROADWAY AVE E	WA HSL, WA CSCSL, WA ALLSITES, FINDS, ECHO	Lower	1863, 0.353, NW
W112	SHEPARD AMBULANCE	1140 12TH AVE.	WA ICR	Lower	1865, 0.353, South
W113	HOSPITAL CORP OF AME	1140 12TH AVE	WA ALLSITES, WA CSCSL NFA, RCRA NonGen / NLR,...	Lower	1865, 0.353, South
Z114	BARTELLS 23	1407 BROADWAY AVE	WA SWRCY, WA ALLSITES, RCRA NonGen / NLR, FINDS,...	Lower	1905, 0.361, SW
115		1708 E PIKE ST	WA ICR, WA ALLSITES, WA CSCSL NFA, RCRA NonGen /...	Higher	1906, 0.361, SE
Z116		1401 BROADWAY	WA CSCSL, WA ALLSITES, RCRA NonGen / NLR, FINDS,...	Lower	1913, 0.362, SW
AC117	AUTO BATTERY	1009 E UNION ST	WA ALLSITES, RCRA NonGen / NLR, FINDS, ECHO	Lower	1923, 0.364, SSW

MAPPED SITES SUMMARY

Target Property Address:
1803 13TH AVENUE
SEATTLE, WA 98122

Click on Map ID to see full detail.

MAP ID	SITE NAME	ADDRESS	DATABASE ACRONYMS	RELATIVE ELEVATION	DIST (ft. & mi.) DIRECTION
AD118	CUE APARTMENT PROPER	721 725 E PINE ST	WA VCP, WA ALLSITES, WA CSCSL NFA	Lower	1967, 0.373, WSW
AD119	HEATH PRINTERS	1617 BOYLESTON	WA ALLSITES, RCRA NonGen / NLR, FINDS, ECHO	Lower	1988, 0.377, WSW
AD120	BMW SEATTLE	715 E PINE	WA ALLSITES, RCRA NonGen / NLR, FINDS, ECHO	Lower	1994, 0.378, WSW
AD121		1611 BOYLSTON AVE	WA ALLSITES, RCRA NonGen / NLR, FINDS, ECHO	Lower	1995, 0.378, WSW
122	ATT MOBILITY VOLUNTE	1450 E REPUBLICAN ST	WA ALLSITES	Higher	2005, 0.380, NNE
123	SEATTLE GOODWILL	115 BELMONT AVENUE E	WA SWRCY	Lower	2018, 0.382, West
124	RESIDENTIAL UST	533 12TH AVE. E.	WA ICR	Higher	2071, 0.392, North
125	COMPLETE AUTOMOTIVE	909 E UNION ST	WA ALLSITES, RCRA NonGen / NLR, FINDS, ECHO	Lower	2094, 0.397, SSW
126	B & O BUILDING	1650 E OLIVE WAY	WA ALLSITES, WA CSCSL NFA	Lower	2098, 0.397, WNW
127	COPY MART INC UST 90	1018 E SENECA ST	WA UST, WA ALLSITES, FINDS, ECHO	Lower	2098, 0.397, SSW
128	WALKER RESIDENCE	336 18TH AVE. E.	WA ICR	Higher	2101, 0.398, NE
AE129	TOMMY KUBOTA	1509 E REPUBLICA ST	WA UST, WA ALLSITES	Higher	2115, 0.401, NNE
130		401 BROADWAY E STE 1	WA ALLSITES, RCRA NonGen / NLR, FINDS, ECHO	Lower	2124, 0.402, NW
AF131	BMW SEATTLE	714 E. PIKE ST.	WA INST CONTROL, WA ICR, WA VCP, WA ALLSITES, WA...	Lower	2206, 0.418, SW
AG132	GARDNER BUILDING	12TH AVE. & E SPRING	WA ICR	Lower	2241, 0.424, South
AH133	AMBASSADOR APARTMENT	505 E. DENNY WAY	WA ICR	Lower	2281, 0.432, West
AE134	HILLTOP TEXACO INC S	523 15TH AVE E	WA ALLSITES, WA Financial Assurance	Higher	2294, 0.434, NNE
AG135	MOSS ALLEY MOTORS	932 12TH AVE	WA ALLSITES, WA CSCSL NFA	Lower	2326, 0.441, South
AG136	MOSS ALLEY MOTORS	932 12TH AVE	WA ICR, RCRA NonGen / NLR, FINDS, ECHO	Lower	2326, 0.441, South
AH137	RED ROBIN	1600 OLIVE WAY	WA UST, WA ALLSITES	Lower	2335, 0.442, West
138	YEDOR PROPERTY	SW CORNER OLIVE WY &	WA UST, WA ALLSITES, WA CSCSL NFA	Lower	2347, 0.445, West
AF139	AVA CAPITOL HILL (60	600 E PIKE ST	WA CSCSL, WA LUST, WA UST, WA ICR, WA ALLSITES,...	Lower	2349, 0.445, WSW
AG140	A & W BEARING SERVIC	925 12TH AVE	WA ALLSITES, RCRA NonGen / NLR, FINDS, ECHO	Lower	2368, 0.448, South
AI141	PARKER BLDG	1134 BROADWAY	WA VCP, WA ALLSITES, WA CSCSL NFA	Lower	2380, 0.451, SSW
AI142	POLYCLINIC THE	1145 BROADWAY	RCRA-SQG, WA ALLSITES, WA SPILLS, FINDS, WA...	Lower	2384, 0.452, SSW
AI143	SHERIFF AND THOMPSON	1130 BROADWAY	WA UST, WA ALLSITES	Lower	2391, 0.453, SSW
AJ144	SEATTLE CENTRAL TOWI	1658 20TH AVE	WA ALLSITES, RCRA NonGen / NLR, FINDS, ECHO	Lower	2395, 0.454, East
145	IHOP RESTAURANT 612	950 E MADISON ST	WA ALLSITES	Lower	2400, 0.455, SSW
AI146	UNOCAL 5919	1100 BROADWAY	WA CSCSL, WA LUST, WA UST, WA VCP, WA ALLSITES	Lower	2429, 0.460, SSW
AI147	UNOCAL #5919	1100 BROADWAY	WA ICR	Lower	2429, 0.460, SSW
AJ148	SPRAGUE PEST CONTROL	2005 E. MADISON	WA ICR	Lower	2434, 0.461, East
AJ149	WB SPRAGUE CO INC	2005 E MADISON ST	WA CSCSL, WA LUST, WA UST, WA ALLSITES, RCRA...	Lower	2434, 0.461, East
AK150	BRODWAY MIXED USE	523 BROADWAY E	WA ALLSITES	Lower	2531, 0.479, NNW
151	CHUTNEYS RESTAURANT	605 15TH AVE E	WA ALLSITES, WA SPILLS	Higher	2538, 0.481, NNE
AL152	THOMAS PARK RIDGE AP	301 SUMMIT AVE E	WA VCP, WA ALLSITES, WA CSCSL NFA	Lower	2568, 0.486, WNW
AL153	THOMAS PARK RIDGE AP	301 SUMMIT AVE.	WA ICR	Lower	2568, 0.486, WNW
154	AUTO PRO	422 E PINE	WA ALLSITES, RCRA NonGen / NLR, FINDS, ECHO	Lower	2568, 0.486, WSW
AK155	BROADWAY QFC PROJECT	BROADWAY HARVARD AVE	WA CSCSL, WA ALLSITES	Lower	2573, 0.487, NNW
AM156	SHEPARD AMBULANCE	904 12TH AVE.	WA ICR	Lower	2610, 0.494, South

MAPPED SITES SUMMARY

Target Property Address:
1803 13TH AVENUE
SEATTLE, WA 98122

Click on Map ID to see full detail.

MAP ID	SITE NAME	ADDRESS	DATABASE ACRONYMS	RELATIVE ELEVATION	DIST (ft. & mi.) DIRECTION
AM157	HOSPITAL CORP OF AME	904 12TH AVE	WA ALLSITES, WA CSCSL NFA	Lower	2610, 0.494, South
AN158	VERIZON WIRELESS EAS	2014 E MADISON ST	WA ALLSITES	Lower	2619, 0.496, East
AO159	WA UW MADISON CLINIC	1001 BROADWAY STE 20	WA ALLSITES, RCRA NonGen / NLR, FINDS, ECHO	Lower	2626, 0.497, SSW
AO160	ATT MOBILITY BROADWA	1001 BROADWAY	WA ALLSITES	Lower	2626, 0.497, SSW
161	SIMARS MEDITERRANEAN	1316 UNIVERSITY ST	WA ALLSITES	Lower	2630, 0.498, SW
AO162		BROADWAY & E MADISON	RCRA-CESQG, WA CSCSL, WA LUST, WA ICR, WA...	Lower	2655, 0.503, SSW
163	CK GRAPHICS INC	501 E PIKE ST	WA CSCSL, WA ALLSITES	Lower	2696, 0.511, WSW
AN164	EAST MADISON VALET C	2034 E MADISON ST	WA CSCSL, WA VCP, WA ALLSITES	Lower	2728, 0.517, East
AP165	BROADWAY ROY 76	915 E ROY ST	WA CSCSL, WA LUST, WA UST, WA VCP, WA ALLSITES, WA...	Lower	2880, 0.545, NNW
166		2102 E MADISON ST	WA CSCSL, WA UST, WA ALLSITES, RCRA NonGen / NLR,...	Lower	2898, 0.549, East
167	SEATTLE CITY SEATTLE	601-615 MERCER ST	WA CSCSL, WA ALLSITES	Lower	2933, 0.555, NW
AP168	UNOCAL 5474	700 BROADWAY E	WA CSCSL, WA LUST, WA UST, WA ALLSITES	Lower	3034, 0.575, NNW
169	SEATTLE UNIVERSITY	1313 E COLUMBIA ST	WA CSCSL, WA LUST, WA UST, WA VCP, WA ALLSITES, WA...	Lower	3122, 0.591, South
170	MELROSE APARTMENTS P	1520 MELROSE AVE	WA CSCSL, WA ALLSITES, FINDS, ECHO	Lower	3122, 0.591, WSW
171	SEATTLE CANCER CARE	1216 JOHN ST	WA CSCSL, WA LUST, WA VCP, WA ALLSITES	Lower	3388, 0.642, WNW
AQ172	SHELL STATION 121499	700 12TH AVENUE	WA CSCSL, WA LUST, WA VCP, WA ALLSITES, WA SPILLS,...	Lower	3423, 0.648, South
173	FIRST CHOICE BUSINES	1333 STEWART ST	WA CSCSL, WA INST CONTROL, WA VCP, WA ALLSITES	Lower	3455, 0.654, West
174	MARLBOROUGH HOUSE AP	1220 BOREN AVE	WA CSCSL, WA LUST, WA UST, WA VCP, WA ALLSITES,...	Lower	3563, 0.675, SW
175	COLEMAN BLDG	2203 E UNION ST	WA CSCSL, WA VCP, WA BROWNFIELDS, WA ALLSITES,...	Lower	3585, 0.679, ESE
176	THE DOUGLAS AT SEATT	1223 E CHERRY ST & 1	WA CSCSL, WA ALLSITES	Lower	3609, 0.684, South
177	FOREIGN AUTO REBUILD	421 EASTLAKE AVE E	WA CSCSL, WA LUST, WA UST, WA ALLSITES, RCRA...	Lower	3632, 0.688, WNW
AQ178		614 12TH	SEMS-ARCHIVE, WA HSL, WA CSCSL, WA ALLSITES, RCRA...	Lower	3638, 0.689, South
AR179	OVERALL LAUNDRY SERV	222 YALE AVE N	WA CSCSL, WA LUST, WA UST, WA ICR, WA ALLSITES	Lower	3639, 0.689, WNW
AR180	PEMCO PROPERTY	221 YALE AVE	WA CSCSL, WA LUST, WA ICR, WA ALLSITES	Lower	3678, 0.697, WNW
181	TRITELL PARKING LOT	1821-1823 MINOR AVE	WA CSCSL, WA ALLSITES	Lower	3712, 0.703, West
182	SEATTLE PARKS COLMAN	1515 24TH AVE S	WA CSCSL, WA BROWNFIELDS, WA ALLSITES	Lower	3720, 0.705, ESE
183	TERRY AVENUE CONDOS	1420 TERRY AVE	WA CSCSL, WA ALLSITES	Lower	3747, 0.710, WSW
184	YALE ST PARKING GARA	300-320 YALE AVE N &	WA HSL, WA CSCSL, WA LUST, WA UST, WA ALLSITES,...	Lower	3778, 0.716, WNW
185	CHIJAKO RESTAURANT	1016 MADISON ST	WA CSCSL, WA ALLSITES, WA Inactive Drycleaners, WA...	Lower	3829, 0.725, SW
186	KEY BANK E UNION ST	2320 E UNION ST	WA CSCSL, WA ALLSITES, WA SPILLS	Lower	3849, 0.729, ESE
187		224 PONTIUS AVE N	WA CSCSL, WA LUST, WA VCP, WA ALLSITES, WA CSCSL...	Lower	3892, 0.737, WNW
188	DEPARTMENT OF LIGHTI	1250 DENNY WAY	WA CSCSL, WA LUST, WA UST, WA VCP, WA ALLSITES	Lower	3906, 0.740, West
189	PARAMOUNT THEATRE	911 PINE ST	WA CSCSL, WA ALLSITES	Lower	3992, 0.756, WSW
190	1200 E JEFFERSON	500 12TH AVE	WA CSCSL, WA VCP, WA ALLSITES	Lower	4108, 0.778, South
191	BLACK 10NE PROPERTY	1265 REPUBLICAN	WA CSCSL, WA LUST, WA VCP, WA ALLSITES, WA...	Lower	4111, 0.779, WNW
192	JEFFERSON ST BUS BAR	1398 E JEFFERSON ST	WA HSL, WA CSCSL, WA ALLSITES	Lower	4194, 0.794, South
193	TOMLINSON INC	420 PONTIUS AVE N	WA CSCSL, WA LUST, WA UST, WA VCP, WA ALLSITES	Lower	4212, 0.798, WNW
194	RED CARPET CAR WASH	1164 DENNY WAY	WA HSL, WA CSCSL, WA LUST, WA UST, WA ICR, WA...	Lower	4239, 0.803, West
195	CREASES DRY CLEANER	1820 TERRY AVE	WA CSCSL, WA VCP, WA ALLSITES	Lower	4241, 0.803, West

MAPPED SITES SUMMARY

Target Property Address:
1803 13TH AVENUE
SEATTLE, WA 98122

Click on Map ID to see full detail.

MAP ID	SITE NAME	ADDRESS	DATABASE ACRONYMS	RELATIVE ELEVATION	DIST (ft. & mi.) DIRECTION
AS196	CASCADE SUPPORTIVE H	424 MINOR AVE N	WA CSCSL, WA VCP, WA ALLSITES	Lower	4477, 0.848, WNW
197	SEATTLE TIMES PARCEL	100 FAIRVIEW AVE N	WA CSCSL, WA LUST, WA UST, WA ALLSITES, FINDS,...	Lower	4507, 0.854, West
198	1214 8TH AVE	1214 8TH AVE	WA CSCSL, WA VCP, WA ALLSITES	Lower	4513, 0.855, SW
199	WA STATE CONVENTION	8TH & PINE	WA CSCSL, WA ALLSITES	Lower	4556, 0.863, WSW
AS200	MASTERCRAFT METAL FI	1175 HARRISON ST	SEMS-ARCHIVE, RCRA-CESQG, WA HSL, WA CSCSL, WA...	Lower	4602, 0.872, WNW
201	FIRST HILL PROPERTY	426 BROADWAY AVE	WA CSCSL, WA LUST, WA UST, WA VCP, WA ALLSITES	Lower	4631, 0.877, SSW
202	KERNER SCOTT BUILDIN	510 MINOR AVE N	WA CSCSL, WA ALLSITES	Lower	4639, 0.879, WNW
203	TROY LAUNDRY	311 FAIRVIEW AVE N	WA CSCSL, WA LUST, WA UST, WA ALLSITES	Lower	4681, 0.887, WNW
204	NETTLETON APTS	1000 8TH AVENUE	WA CSCSL, WA LUST, WA UST, WA VCP, WA ALLSITES, WA...	Lower	4695, 0.889, SW
205	CLARWOOD APARTMENTS	805 MARION ST	WA CSCSL, WA ALLSITES	Lower	4748, 0.899, SW
206	400 FAIRVIEW LLC SEA	412 FAIRVIEW AVE N	WA CSCSL, WA ALLSITES, WA MANIFEST	Lower	4766, 0.903, WNW
AT207	818 STEWART ST CONST	818 STEWART ST	WA CSCSL, WA ALLSITES	Lower	4797, 0.909, WSW
208	ARCO 5445	665 23RD AVE	WA CSCSL, WA LUST, WA VCP, WA ALLSITES, RCRA...	Lower	4803, 0.910, SE
AT209	STEWART COURT APARTM	1835 8TH AVE	WA CSCSL, WA LUST, WA INST CONTROL, WA ALLSITES,...	Lower	4824, 0.914, WSW
210		905 JAMES ST	WA CSCSL, WA ALLSITES, RCRA NonGen / NLR, WA...	Lower	4842, 0.917, SSW
AU211	PCE PLUME 12TH AVE &	12TH AVE & E ALDER S	WA CSCSL, WA ALLSITES	Lower	4870, 0.922, South
AU212	KING CNTY YOUTH SERV	1211 E ALDER ST	WA CSCSL, WA ALLSITES, WA CSCSL NFA, WA Financial...	Lower	4899, 0.928, South
AT213	1918 EIGHTH OFFICE T	1918 8TH AVE	WA CSCSL, WA LUST, WA ALLSITES	Lower	4939, 0.935, West
AV214	FEDERAL COURTHOUSE	700 STEWART ST	WA CSCSL, WA ALLSITES, WA SPILLS, FINDS, ECHO	Lower	5019, 0.951, WSW
AV215	DOLLAR RENT A CAR US	7TH & STEWART	WA CSCSL, WA LUST, WA UST, WA ALLSITES, WA SPILLS,...	Lower	5123, 0.970, WSW
216	SOUTH LAKE UNION 293	424 BOREN AVE N	WA CSCSL, WA VCP, WA ALLSITES	Lower	5145, 0.974, WNW
217	WASHINGTON ATHLETIC	6TH & UNION (SOUTH C	WA HSL, WA CSCSL, WA LUST, WA UST, WA ALLSITES	Lower	5146, 0.975, WSW
218	LENORA BUILDING	2101 9TH AVE	WA CSCSL, WA VCP, WA ALLSITES	Lower	5204, 0.986, West
219	SEATTLE HILTON HOTEL	1301 6TH AVE	WA CSCSL, WA LUST, WA INST CONTROL, WA VCP, WA...	Lower	5228, 0.990, SW
220		2800 E MADISON	WA HSL, WA CSCSL, WA ALLSITES, RCRA NonGen / NLR,...	Lower	5229, 0.990, ENE
221	CHERRY STREET CLEANE	2510 E CHERRY	RCRA-CESQG, WA CSCSL, WA VCP, WA ALLSITES, FINDS,...	Lower	5264, 0.997, SE

EXECUTIVE SUMMARY

TARGET PROPERTY SEARCH RESULTS

The target property was not listed in any of the databases searched by EDR.

DATABASES WITH NO MAPPED SITES

No mapped sites were found in EDR's search of available ("reasonably ascertainable ") government records either on the target property or within the search radius around the target property for the following databases:

STANDARD ENVIRONMENTAL RECORDS

Federal NPL site list

NPL ---------- National Priority List
Proposed NPL ---------- Proposed National Priority List Sites
NPL LIENS ---------- Federal Superfund Liens

Federal Delisted NPL site list

Delisted NPL ---------- National Priority List Deletions

Federal CERCLIS list

FEDERAL FACILITY ---------- Federal Facility Site Information listing
SEMS ---------- Superfund Enterprise Management System

Federal RCRA CORRACTS facilities list

CORRACTS ---------- Corrective Action Report

Federal RCRA non-CORRACTS TSD facilities list

RCRA-TSDF ---------- RCRA - Treatment, Storage and Disposal

Federal institutional controls / engineering controls registries

LUCIS ---------- Land Use Control Information System
US ENG CONTROLS ---------- Engineering Controls Sites List
US INST CONTROL ---------- Sites with Institutional Controls

Federal ERNS list

ERNS ---------- Emergency Response Notification System

State and tribal landfill and/or solid waste disposal site lists

WA SWF/LF ---------- Solid Waste Facility Database

State and tribal leaking storage tank lists

INDIAN LUST ---------- Leaking Underground Storage Tanks on Indian Land

EXECUTIVE SUMMARY

State and tribal registered storage tank lists

FEMA UST Underground Storage Tank Listing
INDIAN UST Underground Storage Tanks on Indian Land

State and tribal voluntary cleanup sites

INDIAN VCP Voluntary Cleanup Priority Listing

ADDITIONAL ENVIRONMENTAL RECORDS

Local Brownfield lists

US BROWNFIELDS A Listing of Brownfields Sites

Local Lists of Landfill / Solid Waste Disposal Sites

WA SWTIRE Solid Waste Tire Facilities
INDIAN ODI Report on the Status of Open Dumps on Indian Lands
ODI Open Dump Inventory
DEBRIS REGION 9 Torres Martinez Reservation Illegal Dump Site Locations

Local Lists of Hazardous waste / Contaminated Sites

US HIST CDL Delisted National Clandestine Laboratory Register
WA CDL Clandestine Drug Lab Contaminated Site List
WA HIST CDL List of Sites Contaminated by Clandestine Drug Labs
US CDL National Clandestine Laboratory Register

Local Land Records

LIENS 2 CERCLA Lien Information

Records of Emergency Release Reports

HMIRS Hazardous Materials Information Reporting System
WA SPILLS 90 SPILLS 90 data from FirstSearch

Other Ascertainable Records

FUDS Formerly Used Defense Sites
DOD Department of Defense Sites
SCRD DRYCLEANERS State Coalition for Remediation of Drycleaners Listing
US FIN ASSUR Financial Assurance Information
EPA WATCH LIST EPA WATCH LIST
2020 COR ACTION 2020 Corrective Action Program List
TSCA Toxic Substances Control Act
TRIS Toxic Chemical Release Inventory System
SSTS Section 7 Tracking Systems
ROD Records Of Decision
RMP Risk Management Plans
RAATS RCRA Administrative Action Tracking System
PRP Potentially Responsible Parties

PADS PCB Activity Database System
MLTS Material Licensing Tracking System
COAL ASH DOE Steam-Electric Plant Operation Data
COAL ASH EPA Coal Combustion Residues Surface Impoundments List
PCB TRANSFORMER PCB Transformer Registration Database
RADINFO Radiation Information Database
DOT OPS Incident and Accident Data
CONSENT Superfund (CERCLA) Consent Decrees
INDIAN RESERV Indian Reservations
FUSRAP Formerly Utilized Sites Remedial Action Program
UMTRA Uranium Mill Tailings Sites
LEAD SMELTERS Lead Smelter Sites
US MINES Mines Master Index File
DOCKET HWC Hazardous Waste Compliance Docket Listing
UXO Unexploded Ordnance Sites
WA AIRS Washington Emissions Data System
WA COAL ASH Coal Ash Disposal Site Listing
WA NPDES Water Quality Permit System Data
FUELS PROGRAM EPA Fuels Program Registered Listing

EDR HIGH RISK HISTORICAL RECORDS

EDR Exclusive Records

EDR MGP EDR Proprietary Manufactured Gas Plants

EDR RECOVERED GOVERNMENT ARCHIVES

Exclusive Recovered Govt. Archives

WA RGA HWS Recovered Government Archive State Hazardous Waste Facilities List
WA RGA LF Recovered Government Archive Solid Waste Facilities List
WA RGA LUST Recovered Government Archive Leaking Underground Storage Tank

SURROUNDING SITES: SEARCH RESULTS

Surrounding sites were identified in the following databases.

Elevations have been determined from the USGS Digital Elevation Model and should be evaluated on a relative (not an absolute) basis. Relative elevation information between sites of close proximity should be field verified. Sites with an elevation equal to or higher than the target property have been differentiated below from sites with an elevation lower than the target property.
Page numbers and map identification numbers refer to the EDR Radius Map report where detailed data on individual sites can be reviewed.

Sites listed in ***bold italics*** are in multiple databases.

Unmappable (orphan) sites are not considered in the foregoing analysis.

STANDARD ENVIRONMENTAL RECORDS

Federal RCRA generators list

RCRA-LQG: RCRAInfo is EPA's comprehensive information system, providing access to data supporting the Resource Conservation and Recovery Act (RCRA) of 1976 and the Hazardous and Solid Waste Amendments (HSWA) of 1984. The database includes selective information on sites which generate, transport, store, treat and/or dispose of hazardous waste as defined by the Resource Conservation and Recovery Act (RCRA). Large quantity generators (LQGs) generate over 1,000 kilograms (kg) of hazardous waste, or over 1 kg of acutely hazardous waste per month.

A review of the RCRA-LQG list, as provided by EDR, and dated 12/09/2015 has revealed that there is 1 RCRA-LQG site within approximately 0.25 miles of the target property.

Lower Elevation	Address	Direction / Distance	Map ID	Page
Not reported	1314 E PIKE ST	S 1/8 - 1/4 (0.247 mi.)	J51	213

RCRA-SQG: RCRAInfo is EPA's comprehensive information system, providing access to data supporting the Resource Conservation and Recovery Act (RCRA) of 1976 and the Hazardous and Solid Waste Amendments (HSWA) of 1984. The database includes selective information on sites which generate, transport, store, treat and/or dispose of hazardous waste as defined by the Resource Conservation and Recovery Act (RCRA). Small quantity generators (SQGs) generate between 100 kg and 1,000 kg of hazardous waste per month.

A review of the RCRA-SQG list, as provided by EDR, and dated 12/09/2015 has revealed that there is 1 RCRA-SQG site within approximately 0.25 miles of the target property.

Equal/Higher Elevation	Address	Direction / Distance	Map ID	Page
Not reported	***201 16TH AVE E***	***NE 1/8 - 1/4 (0.227 mi.)***	***K42***	***97***

RCRA-CESQG: RCRAInfo is EPA's comprehensive information system, providing access to data supporting the Resource Conservation and Recovery Act (RCRA) of 1976 and the Hazardous and Solid Waste Amendments (HSWA) of 1984. The database includes selective information on sites which generate, transport, store, treat and/or dispose of hazardous waste as defined by the Resource Conservation and Recovery Act (RCRA). Conditionally exempt small quantity generators (CESQGs) generate less than 100 kg of hazardous waste, or less than 1 kg of acutely hazardous waste per month.

A review of the RCRA-CESQG list, as provided by EDR, and dated 12/09/2015 has revealed that there are 3 RCRA-CESQG sites within approximately 0.25 miles of the target property.

Equal/Higher Elevation	Address	Direction / Distance	Map ID	Page
SAFEWAY STORE 1551	***1410 E JOHN ST***	***NE 1/8 - 1/4 (0.187 mi.)***	***28***	***54***
Not reported	1600 E OLIVE ST BLDG	ESE 1/8 - 1/4 (0.219 mi.)	I37	91
Lower Elevation	**Address**	**Direction / Distance**	**Map ID**	**Page**
RICHMARK CO	***1110 E PINE ST***	***SSW 1/8 - 1/4 (0.188 mi.)***	***G29***	***61***

State- and tribal - equivalent NPL

WA HSL: The Hazardous Sites List is a subset of the CSCSL Report. It includes sites which have been assessed and ranked using the Washington Ranking Method (WARM).

A review of the WA HSL list, as provided by EDR, and dated 02/18/2016 has revealed that there are 11

EXECUTIVE SUMMARY

WA HSL sites within approximately 1 mile of the target property.

Equal/Higher Elevation	Address	Direction / Distance	Map ID	Page
Not reported	***1605 E MADISON ST***	***SE 1/4 - 1/2 (0.278 mi.)***	***59***	***232***
Facility Type: Hazardous Sites List FSID Number: 2412 Facility Status: Awaiting Cleanup				

Lower Elevation	Address	Direction / Distance	Map ID	Page
A1 BRAKE	***1520 10TH AVE***	***SW 1/4 - 1/2 (0.265 mi.)***	***M56***	***225***
Facility Type: Hazardous Sites List FSID Number: 2404 Facility Status: Awaiting Cleanup				
SUPERIOR CLEANERS	***1221 E MADISON ST***	***S 1/4 - 1/2 (0.323 mi.)***	***W85***	***355***
Facility Type: Hazardous Sites List FSID Number: 916588 Facility Status: Awaiting Cleanup				
RON & JERRYS ICE CRE	***324 BROADWAY AVE E***	***NW 1/4 - 1/2 (0.353 mi.)***	***111***	***427***
Facility Type: Hazardous Sites List FSID Number: 7706588 Facility Status: Awaiting Cleanup				
Not reported	***614 12TH***	***S 1/2 - 1 (0.689 mi.)***	***AQ178***	***635***
Facility Type: Hazardous Sites List FSID Number: 2148 Facility Status: Cleanup Started				
YALE ST PARKING GARA	***300-320 YALE AVE N &***	***WNW 1/2 - 1 (0.716 mi.)***	***184***	***653***
Facility Type: Hazardous Sites List FSID Number: 92673819 Facility Status: Cleanup Started				
JEFFERSON ST BUS BAR	***1398 E JEFFERSON ST***	***S 1/2 - 1 (0.794 mi.)***	***192***	***715***
Facility Type: Hazardous Sites List FSID Number: 2323 Facility Status: Awaiting Cleanup				
RED CARPET CAR WASH	***1164 DENNY WAY***	***W 1/2 - 1 (0.803 mi.)***	***194***	***723***
Facility Type: Hazardous Sites List FSID Number: 21844229 Facility Status: Awaiting Cleanup				
MASTERCRAFT METAL FI	***1175 HARRISON ST***	***WNW 1/2 - 1 (0.872 mi.)***	***AS200***	***738***
Facility Type: Hazardous Sites List FSID Number: 51379913 Facility Status: Awaiting Cleanup				
WASHINGTON ATHLETIC	***6TH & UNION (SOUTH C***	***WSW 1/2 - 1 (0.975 mi.)***	***217***	***818***
Facility Type: Hazardous Sites List FSID Number: 65657666 Facility Status: Cleanup Started				
Not reported	***2800 E MADISON***	***ENE 1/2 - 1 (0.990 mi.)***	***220***	***829***
Facility Type: Hazardous Sites List FSID Number: 2256 Facility Status: Awaiting Cleanup				

State- and tribal - equivalent CERCLIS

WA CSCSL: The State Hazardous Waste Sites records are the states' equivalent to CERCLIS. These sites may or may not already be listed on the federal CERCLIS list. Priority sites planned for cleanup using state funds (state equivalent of Superfund) are identified along with sites where cleanup will be paid for by potentially responsible parties. The data come from the Department of Ecology's Confirmed & Suspected Contaminated Sites List.

A review of the WA CSCSL list, as provided by EDR, and dated 01/20/2016 has revealed that there are 86 WA CSCSL sites within approximately 1 mile of the target property.

Equal/Higher Elevation	Address	Direction / Distance	Map ID	Page
TSUBOTA STEEL & PIPE Site Status: Cleanup Started Facility ID: 91761133 Clean Up Siteid: 11044	***1805-1827 15TH AVE W***	***E 1/8 - 1/4 (0.136 mi.)***	***D14***	***26***
CAPITOL HILL PARK Site Status: Cleanup Started Facility ID: 24572 Clean Up Siteid: 12580	***1514 E HOWELL ST***	***E 1/8 - 1/4 (0.173 mi.)***	***D26***	***46***
SAFEWAY STORE 1551 Site Status: Awaiting Cleanup Facility ID: 95449291 Clean Up Siteid: 6925	***1410 E JOHN ST***	***NE 1/8 - 1/4 (0.187 mi.)***	***28***	***54***
TACO TIME NORTHWEST Site Status: Cleanup Started Facility ID: 5460498 Clean Up Siteid: 811	***1420 E MADISON ST***	***SSE 1/8 - 1/4 (0.244 mi.)***	***N49***	***176***
7-ELEVEN 2307-23020D Site Status: Cleanup Started Facility ID: 66434231 Clean Up Siteid: 6488	***1522 E MADISON ST***	***SE 1/4 - 1/2 (0.257 mi.)***	***N53***	***217***
Not reported Site Status: Awaiting Cleanup Facility ID: 2412 Clean Up Siteid: 3796	***1605 E MADISON ST***	***SE 1/4 - 1/2 (0.278 mi.)***	***59***	***232***
BUCKLEY APARTMENTS Site Status: Cleanup Started Facility ID: 5428 Clean Up Siteid: 11433	***201 17TH AVE E***	***ENE 1/4 - 1/2 (0.290 mi.)***	***65***	***247***
JOE SPATES THE CLEAN Site Status: Awaiting Cleanup Facility ID: 86521521 Clean Up Siteid: 516	***1722 E MADISON***	***ESE 1/4 - 1/2 (0.320 mi.)***	***U84***	***349***

Lower Elevation	Address	Direction / Distance	Map ID	Page
SEATTLE FIRE STATION Site Status: Cleanup Started Facility ID: 29946537 Clean Up Siteid: 8643	***1300 E PINE ST***	***S 1/8 - 1/4 (0.165 mi.)***	***F23***	***43***
FOLEY SIGN CO INC	***1205 E PINE ST***	***SSW 1/8 - 1/4 (0.176 mi.)***	***E27***	***47***

Site Status: Cleanup Started
Facility ID: 45618198
Clean Up Siteid: 9289

RECREATIONAL EQUIPME	***1525 11TH AVE***	***SSW 1/8 - 1/4 (0.221 mi.)***	***G39***	***92***
Site Status: Awaiting Cleanup Facility ID: 31397419 Clean Up Siteid: 3298				
KFC	***1001 E PINE ST***	***SW 1/8 - 1/4 (0.236 mi.)***	***M46***	***172***
Site Status: Cleanup Started Facility ID: 2057376 Clean Up Siteid: 7461				
AOKI PROPERTY	***1314 E PIKE ST***	***S 1/8 - 1/4 (0.247 mi.)***	***J50***	***178***
Site Status: Cleanup Started Facility ID: 6153541 Clean Up Siteid: 2994				
ROYAL CLEANERS SEATT	***1406 E PIKE ST***	***SSE 1/4 - 1/2 (0.261 mi.)***	***N54***	***223***
Site Status: Awaiting Cleanup Facility ID: 13074 Clean Up Siteid: 12550				
A1 BRAKE	***1520 10TH AVE***	***SW 1/4 - 1/2 (0.265 mi.)***	***M56***	***225***
Site Status: Awaiting Cleanup Facility ID: 2404 Clean Up Siteid: 3160				
MODERA CAPITOL HILL	***1427 11TH AVE***	***SSW 1/4 - 1/2 (0.284 mi.)***	***Q62***	***240***
Site Status: Awaiting Cleanup Facility ID: 21973 Clean Up Siteid: 12647				
SUPERIOR CLEANERS	***1221 E MADISON ST***	***S 1/4 - 1/2 (0.323 mi.)***	***W85***	***355***
Site Status: Awaiting Cleanup Facility ID: 916588 Clean Up Siteid: 11906				
SHELL STATION 120682	***1500 BROADWAY***	***SW 1/4 - 1/2 (0.332 mi.)***	***Z93***	***381***
Site Status: Cleanup Started Facility ID: 10444294 Clean Up Siteid: 7868				
SEATTLE MADISON LLC	***1111 E UNION ST***	***S 1/4 - 1/2 (0.338 mi.)***	***AB99***	***407***
Site Status: Cleanup Started Facility ID: 21890 Clean Up Siteid: 12304				
BROADSTONE CAPITOL H	***1414 10TH AVE***	***SSW 1/4 - 1/2 (0.342 mi.)***	***AC105***	***415***
Site Status: Cleanup Started Facility ID: 17539 Clean Up Siteid: 12090				
RON & JERRYS ICE CRE	***324 BROADWAY AVE E***	***NW 1/4 - 1/2 (0.353 mi.)***	***111***	***427***
Site Status: Awaiting Cleanup Facility ID: 7706588 Clean Up Siteid: 500				
Not reported	***1401 BROADWAY***	***SW 1/4 - 1/2 (0.362 mi.)***	***Z116***	***437***
Site Status: Cleanup Started Facility ID: 6716621 Clean Up Siteid: 4499				
AVA CAPITOL HILL (60	***600 E PIKE ST***	***WSW 1/4 - 1/2 (0.445 mi.)***	***AF139***	***476***

Site Status: Cleanup Started
Facility ID: 43455148
Clean Up Siteid: 9178
Clean Up Siteid: 9177

UNOCAL 5919	***1100 BROADWAY***	***SSW 1/4 - 1/2 (0.460 mi.)***	***AI146***	***497***
Site Status: Cleanup Started Facility ID: 22484161 Clean Up Siteid: 7072				
WB SPRAGUE CO INC	***2005 E MADISON ST***	***E 1/4 - 1/2 (0.461 mi.)***	***AJ149***	***509***
Site Status: Cleanup Started Facility ID: 64451343 Clean Up Siteid: 6442				
BROADWAY QFC PROJECT	***BROADWAY HARVARD AVE***	***NNW 1/4 - 1/2 (0.487 mi.)***	***AK155***	***519***
Site Status: Cleanup Started Facility ID: 3953436 Clean Up Siteid: 3821				
Not reported	***BROADWAY & E MADISON***	***SSW 1/2 - 1 (0.503 mi.)***	***AO162***	***525***
Site Status: Awaiting Cleanup Facility ID: 3212974 Clean Up Siteid: 12333				
CK GRAPHICS INC	***501 E PIKE ST***	***WSW 1/2 - 1 (0.511 mi.)***	***163***	***549***
Site Status: Cleanup Started Facility ID: 4852 Clean Up Siteid: 12650				
EAST MADISON VALET C	***2034 E MADISON ST***	***E 1/2 - 1 (0.517 mi.)***	***AN164***	***550***
Site Status: Cleanup Started Facility ID: 9935581 Clean Up Siteid: 889				
BROADWAY ROY 76	***915 E ROY ST***	***NNW 1/2 - 1 (0.545 mi.)***	***AP165***	***552***
Site Status: Cleanup Started Facility ID: 56827327 Clean Up Siteid: 977				
Not reported	***2102 E MADISON ST***	***E 1/2 - 1 (0.549 mi.)***	***166***	***570***
Site Status: Awaiting Cleanup Facility ID: 60385944 Clean Up Siteid: 3699				
SEATTLE CITY SEATTLE	***601-615 MERCER ST***	***NW 1/2 - 1 (0.555 mi.)***	***167***	***574***
Site Status: Awaiting Cleanup Facility ID: 2594 Clean Up Siteid: 320				
UNOCAL 5474	***700 BROADWAY E***	***NNW 1/2 - 1 (0.575 mi.)***	***AP168***	***575***
Site Status: Cleanup Started Facility ID: 88917423 Clean Up Siteid: 6820				
SEATTLE UNIVERSITY	***1313 E COLUMBIA ST***	***S 1/2 - 1 (0.591 mi.)***	***169***	***579***
Site Status: Cleanup Started Facility ID: 21356218 Clean Up Siteid: 5681				
MELROSE APARTMENTS P	***1520 MELROSE AVE***	***WSW 1/2 - 1 (0.591 mi.)***	***170***	***590***
Site Status: Awaiting Cleanup Facility ID: 2407				

Clean Up Siteid: 3691				
SEATTLE CANCER CARE Site Status: Cleanup Started Facility ID: 6661095 Clean Up Siteid: 4847	***1216 JOHN ST***	***WNW 1/2 - 1 (0.642 mi.)***	***171***	***591***
SHELL STATION 121499 Site Status: Cleanup Started Facility ID: 98648877 Clean Up Siteid: 6988	***700 12TH AVENUE***	***S 1/2 - 1 (0.648 mi.)***	***AQ172***	***595***
FIRST CHOICE BUSINES Site Status: Cleanup Started Facility ID: 7028351 Clean Up Siteid: 1516	***1333 STEWART ST***	***W 1/2 - 1 (0.654 mi.)***	***173***	***613***
MARLBOROUGH HOUSE AP Site Status: Cleanup Started Facility ID: 9607339 Clean Up Siteid: 5498	***1220 BOREN AVE***	***SW 1/2 - 1 (0.675 mi.)***	***174***	***617***
COLEMAN BLDG Site Status: Cleanup Started Facility ID: 5539237 Clean Up Siteid: 315	***2203 E UNION ST***	***ESE 1/2 - 1 (0.679 mi.)***	***175***	***622***
THE DOUGLAS AT SEATT Site Status: Cleanup Started Facility ID: 16304 Clean Up Siteid: 11860	***1223 E CHERRY ST & 1***	***S 1/2 - 1 (0.684 mi.)***	***176***	***625***
FOREIGN AUTO REBUILD Site Status: Cleanup Started Facility ID: 92971258 Clean Up Siteid: 11096	***421 EASTLAKE AVE E***	***WNW 1/2 - 1 (0.688 mi.)***	***177***	***627***
Not reported Site Status: Cleanup Started Facility ID: 2148 Clean Up Siteid: 1311	***614 12TH***	***S 1/2 - 1 (0.689 mi.)***	***AQ178***	***635***
OVERALL LAUNDRY SERV Site Status: Cleanup Started Facility ID: 39131231 Clean Up Siteid: 1662	***222 YALE AVE N***	***WNW 1/2 - 1 (0.689 mi.)***	***AR179***	***640***
PEMCO PROPERTY Site Status: Cleanup Started Facility ID: 27279158 Clean Up Siteid: 8536	***221 YALE AVE***	***WNW 1/2 - 1 (0.697 mi.)***	***AR180***	***646***
TRITELL PARKING LOT Site Status: Awaiting Cleanup Facility ID: 22279988 Clean Up Siteid: 3478	***1821-1823 MINOR AVE***	***W 1/2 - 1 (0.703 mi.)***	***181***	***648***
SEATTLE PARKS COLMAN Site Status: Awaiting Cleanup Facility ID: 7592916 Clean Up Siteid: 466	***1515 24TH AVE S***	***ESE 1/2 - 1 (0.705 mi.)***	***182***	***650***
TERRY AVENUE CONDOS	***1420 TERRY AVE***	***WSW 1/2 - 1 (0.710 mi.)***	***183***	***652***

Site Status: Cleanup Started
Facility ID: 34769673
Clean Up Siteid: 2259

YALE ST PARKING GARA	***300-320 YALE AVE N &***	***WNW 1/2 - 1 (0.716 mi.)***	***184***	***653***
Site Status: Cleanup Started Facility ID: 92673819 Clean Up Siteid: 11077				
CHIJAKO RESTAURANT	***1016 MADISON ST***	***SW 1/2 - 1 (0.725 mi.)***	***185***	***656***
Site Status: Cleanup Started Facility ID: 1419215 Clean Up Siteid: 3840				
KEY BANK E UNION ST	***2320 E UNION ST***	***ESE 1/2 - 1 (0.729 mi.)***	***186***	***681***
Site Status: Awaiting Cleanup Facility ID: 5310 Clean Up Siteid: 12509				
Not reported	***224 PONTIUS AVE N***	***WNW 1/2 - 1 (0.737 mi.)***	***187***	***683***
Site Status: Cleanup Started Facility ID: 53565712 Clean Up Siteid: 2118				
DEPARTMENT OF LIGHTI	***1250 DENNY WAY***	***W 1/2 - 1 (0.740 mi.)***	***188***	***689***
Site Status: Cleanup Started Facility ID: 89512719 Clean Up Siteid: 10976				
PARAMOUNT THEATRE	***911 PINE ST***	***WSW 1/2 - 1 (0.756 mi.)***	***189***	***700***
Site Status: Awaiting Cleanup Facility ID: 5025986 Clean Up Siteid: 2110				
1200 E JEFFERSON	***500 12TH AVE***	***S 1/2 - 1 (0.778 mi.)***	***190***	***701***
Site Status: Cleanup Started Facility ID: 19039 Clean Up Siteid: 11384				
BLACK 10NE PROPERTY	***1265 REPUBLICAN***	***WNW 1/2 - 1 (0.779 mi.)***	***191***	***703***
Site Status: Cleanup Started Facility ID: 92642343 Clean Up Siteid: 11073				
JEFFERSON ST BUS BAR	***1398 E JEFFERSON ST***	***S 1/2 - 1 (0.794 mi.)***	***192***	***715***
Site Status: Awaiting Cleanup Facility ID: 2323 Clean Up Siteid: 2027				
TOMLINSON INC	***420 PONTIUS AVE N***	***WNW 1/2 - 1 (0.798 mi.)***	***193***	***717***
Site Status: Cleanup Started Facility ID: 83346748 Clean Up Siteid: 1903				
RED CARPET CAR WASH	***1164 DENNY WAY***	***W 1/2 - 1 (0.803 mi.)***	***194***	***723***
Site Status: Awaiting Cleanup Facility ID: 21844229 Clean Up Siteid: 3230				
CREASES DRY CLEANER	***1820 TERRY AVE***	***W 1/2 - 1 (0.803 mi.)***	***195***	***728***
Site Status: Cleanup Started Facility ID: 18615 Clean Up Siteid: 12453				
CASCADE SUPPORTIVE H	***424 MINOR AVE N***	***WNW 1/2 - 1 (0.848 mi.)***	***AS196***	***731***

Site Status: Cleanup Started Facility ID: 10210 Clean Up Siteid: 1338				
SEATTLE TIMES PARCEL Site Status: Cleanup Started Facility ID: 8396751 Clean Up Siteid: 5458	***100 FAIRVIEW AVE N***	***W 1/2 - 1 (0.854 mi.)***	***197***	***732***
1214 8TH AVE Site Status: Cleanup Started Facility ID: 3279158 Clean Up Siteid: 933	***1214 8TH AVE***	***SW 1/2 - 1 (0.855 mi.)***	***198***	***735***
WA STATE CONVENTION Site Status: Cleanup Started Facility ID: 77746366 Clean Up Siteid: 1842	***8TH & PINE***	***WSW 1/2 - 1 (0.863 mi.)***	***199***	***737***
MASTERCRAFT METAL FI Site Status: Awaiting Cleanup Facility ID: 51379913 Clean Up Siteid: 3590	***1175 HARRISON ST***	***WNW 1/2 - 1 (0.872 mi.)***	***AS200***	***738***
FIRST HILL PROPERTY Site Status: Cleanup Started Facility ID: 9484912 Clean Up Siteid: 5490	***426 BROADWAY AVE***	***SSW 1/2 - 1 (0.877 mi.)***	***201***	***755***
KERNER SCOTT BUILDIN Site Status: Cleanup Started Facility ID: 4919889 Clean Up Siteid: 1509	***510 MINOR AVE N***	***WNW 1/2 - 1 (0.879 mi.)***	***202***	***762***
TROY LAUNDRY Site Status: Cleanup Started Facility ID: 19135499 Clean Up Siteid: 11690	***311 FAIRVIEW AVE N***	***WNW 1/2 - 1 (0.887 mi.)***	***203***	***763***
NETTLETON APTS Site Status: Cleanup Started Facility ID: 84878976 Clean Up Siteid: 11934	***1000 8TH AVENUE***	***SW 1/2 - 1 (0.889 mi.)***	***204***	***768***
CLARWOOD APARTMENTS Site Status: Cleanup Started Facility ID: 22220 Clean Up Siteid: 2571	***805 MARION ST***	***SW 1/2 - 1 (0.899 mi.)***	***205***	***773***
400 FAIRVIEW LLC SEA Site Status: Cleanup Started Facility ID: 15119 Clean Up Siteid: 12065	***412 FAIRVIEW AVE N***	***WNW 1/2 - 1 (0.903 mi.)***	***206***	***774***
818 STEWART ST CONST Site Status: Cleanup Started Facility ID: 8747213 Clean Up Siteid: 3096	***818 STEWART ST***	***WSW 1/2 - 1 (0.909 mi.)***	***AT207***	***781***
ARCO 5445 Site Status: Cleanup Started Facility ID: 76386549 Clean Up Siteid: 10446	***665 23RD AVE***	***SE 1/2 - 1 (0.910 mi.)***	***208***	***783***
STEWART COURT APARTM	***1835 8TH AVE***	***WSW 1/2 - 1 (0.914 mi.)***	***AT209***	***793***

Site Status: Cleanup Started
Facility ID: 68676891
Clean Up Siteid: 6514

Not reported	***905 JAMES ST***	***SSW 1/2 - 1 (0.917 mi.)***	***210***	***795***
Site Status: Awaiting Cleanup Facility ID: 6335603 Clean Up Siteid: 3288				
PCE PLUME 12TH AVE &	***12TH AVE & E ALDER S***	***S 1/2 - 1 (0.922 mi.)***	***AU211***	***802***
Site Status: Awaiting Cleanup Facility ID: 16451 Clean Up Siteid: 12668				
KING CNTY YOUTH SERV	***1211 E ALDER ST***	***S 1/2 - 1 (0.928 mi.)***	***AU212***	***803***
Site Status: Cleanup Started Facility ID: 44336395 Clean Up Siteid: 12652				
1918 EIGHTH OFFICE T	***1918 8TH AVE***	***W 1/2 - 1 (0.935 mi.)***	***AT213***	***808***
Site Status: Cleanup Started Facility ID: 6625 Clean Up Siteid: 12346				
FEDERAL COURTHOUSE	***700 STEWART ST***	***WSW 1/2 - 1 (0.951 mi.)***	***AV214***	***810***
Site Status: Awaiting Cleanup Facility ID: 51352493 Clean Up Siteid: 3966				
DOLLAR RENT A CAR US	***7TH & STEWART***	***WSW 1/2 - 1 (0.970 mi.)***	***AV215***	***813***
Site Status: Cleanup Started Facility ID: 37162797 Clean Up Siteid: 8918				
SOUTH LAKE UNION 293	***424 BOREN AVE N***	***WNW 1/2 - 1 (0.974 mi.)***	***216***	***815***
Site Status: Cleanup Started Facility ID: 11720 Clean Up Siteid: 11893				
WASHINGTON ATHLETIC	***6TH & UNION (SOUTH C***	***WSW 1/2 - 1 (0.975 mi.)***	***217***	***818***
Site Status: Cleanup Started Facility ID: 65657666 Clean Up Siteid: 10062				
LENORA BUILDING	***2101 9TH AVE***	***W 1/2 - 1 (0.986 mi.)***	***218***	***823***
Site Status: Cleanup Started Facility ID: 91413494 Clean Up Siteid: 1802				
SEATTLE HILTON HOTEL	***1301 6TH AVE***	***SW 1/2 - 1 (0.990 mi.)***	***219***	***825***
Site Status: Cleanup Started Facility ID: 56642815 Clean Up Siteid: 436				
Not reported	***2800 E MADISON***	***ENE 1/2 - 1 (0.990 mi.)***	***220***	***829***
Site Status: Awaiting Cleanup Facility ID: 2256 Clean Up Siteid: 1164				
CHERRY STREET CLEANE	***2510 E CHERRY***	***SE 1/2 - 1 (0.997 mi.)***	***221***	***845***
Site Status: Cleanup Started Facility ID: 4765174 Clean Up Siteid: 4175				

EXECUTIVE SUMMARY

State and tribal leaking storage tank lists

WA LUST: The Leaking Underground Storage Tank Incident Reports contain an inventory of reported leaking underground storage tank incidents. The data come from the Department of Ecology's Leaking Underground Storage Tanks Site List.

A review of the WA LUST list, as provided by EDR, and dated 02/17/2016 has revealed that there are 11 WA LUST sites within approximately 0.5 miles of the target property.

Equal/Higher Elevation	Address	Direction / Distance	Map ID	Page
TSUBOTA STEEL & PIPE Facility Status: Cleanup Started Cleanup Site ID: 11044 Facility ID: 91761133	***1805-1827 15TH AVE W***	***E 1/8 - 1/4 (0.136 mi.)***	***D14***	***26***
SAFEWAY STORE 1551 Facility Status: Cleanup Started Cleanup Site ID: 6925 Facility ID: 95449291	***1410 E JOHN ST***	***NE 1/8 - 1/4 (0.187 mi.)***	***28***	***54***
7-ELEVEN 2307-23020D Facility Status: Awaiting Cleanup Cleanup Site ID: 6488 Facility ID: 66434231	***1522 E MADISON ST***	***SE 1/4 - 1/2 (0.257 mi.)***	***N53***	***217***

Lower Elevation	Address	Direction / Distance	Map ID	Page
SEATTLE FIRE STATION Facility Status: Cleanup Started Cleanup Site ID: 8643 Facility ID: 29946537	***1300 E PINE ST***	***S 1/8 - 1/4 (0.165 mi.)***	***F23***	***43***
FOLEY SIGN CO INC Facility Status: NFA Cleanup Site ID: 9289 Facility ID: 45618198	***1205 E PINE ST***	***SSW 1/8 - 1/4 (0.176 mi.)***	***E27***	***47***
KFC Facility Status: Cleanup Started Cleanup Site ID: 7461 Facility ID: 2057376	***1001 E PINE ST***	***SW 1/8 - 1/4 (0.236 mi.)***	***M46***	***172***
SHELL STATION 120682 Facility Status: Cleanup Started Cleanup Site ID: 7868 Facility ID: 10444294	***1500 BROADWAY***	***SW 1/4 - 1/2 (0.332 mi.)***	***Z93***	***381***
SEATTLE MADISON LLC Facility Status: Cleanup Started Cleanup Site ID: 12304 Facility ID: 21890	***1111 E UNION ST***	***S 1/4 - 1/2 (0.338 mi.)***	***AB99***	***407***
AVA CAPITOL HILL (60 Facility Status: Cleanup Started Cleanup Site ID: 9178 Cleanup Site ID: 9177 Facility ID: 43455148	***600 E PIKE ST***	***WSW 1/4 - 1/2 (0.445 mi.)***	***AF139***	***476***
UNOCAL 5919	***1100 BROADWAY***	***SSW 1/4 - 1/2 (0.460 mi.)***	***AI146***	***497***

Facility Status: Cleanup Started
Cleanup Site ID: 7072
Facility ID: 22484161

WB SPRAGUE CO INC — ***2005 E MADISON ST*** — ***E 1/4 - 1/2 (0.461 mi.)*** — ***AJ149*** — ***509***
Facility Status: Cleanup Started
Cleanup Site ID: 6442
Facility ID: 64451343

State and tribal registered storage tank lists

WA UST: The Underground Storage Tank database contains registered USTs. USTs are regulated under Subtitle I of the Resource Conservation and Recovery Act (RCRA). The data come from the Department of Ecology's Statewide UST Site/Tank Report.

A review of the WA UST list, as provided by EDR, and dated 03/25/2016 has revealed that there are 11 WA UST sites within approximately 0.25 miles of the target property.

Equal/Higher Elevation	Address	Direction / Distance	Map ID	Page
TSUBOTA STEEL & PIPE Site Id: 7121 Facility ID: 91761133	***1805-1827 15TH AVE W***	***E 1/8 - 1/4 (0.136 mi.)***	***D14***	***26***
GROUP HEALTH HOSPITA Site Id: 200710 Facility ID: 28818999	***100 15TH E***	***ENE 1/8 - 1/4 (0.146 mi.)***	***16***	***30***
SAFEWAY STORE 1551 Site Id: 301535 Facility ID: 95449291	***1410 E JOHN ST***	***NE 1/8 - 1/4 (0.187 mi.)***	***28***	***54***
GROUP HEALTH - CENTR Site Id: 619698 Facility ID: 82945542	201 16TH AVE E	NE 1/8 - 1/4 (0.227 mi.)	K43	170

Lower Elevation	Address	Direction / Distance	Map ID	Page
E POLICE PRECINCT FU Site Id: 97663 Facility ID: 38629771	1606 12TH AVE E	SSW 1/8 - 1/4 (0.156 mi.)	E20	38
SEATTLE FIRE STATION Site Id: 7910 Facility ID: 29946537	***1300 E PINE ST***	***S 1/8 - 1/4 (0.165 mi.)***	***F23***	***43***
FOLEY SIGN CO INC Site Id: 102220 Facility ID: 45618198	***1205 E PINE ST***	***SSW 1/8 - 1/4 (0.176 mi.)***	***E27***	***47***
RICHMARK CO Site Id: 2588 Facility ID: 11376256	***1110 E PINE ST***	***SSW 1/8 - 1/4 (0.188 mi.)***	***G29***	***61***
PUBLIC STORAGE INC U Site Id: 102198 Facility ID: 38283878	***1515 13TH AVE***	***S 1/8 - 1/4 (0.223 mi.)***	***J41***	***95***
CENTRAL PUGET SOUND	100 BROADWAY E	WNW 1/8 - 1/4 (0.232 mi.)	L45	171

Site Id: 619725
Facility ID: 11246

KFC	***1001 E PINE ST***	***SW 1/8 - 1/4 (0.236 mi.)***	***M46***	***172***
Site Id: 619489 Facility ID: 2057376				

WA AST: The Aboveground Storage Tank database contains registered ASTs. The data come from the Department of Ecology's Statewide AST Site/Tank Report.

A review of the WA AST list, as provided by EDR, and dated 12/14/2015 has revealed that there is 1 WA AST site within approximately 0.25 miles of the target property.

Lower Elevation	Address	Direction / Distance	Map ID	Page
MAXAM RAINIER PETROL	1711 13TH AVENUE	S 0 - 1/8 (0.077 mi.)	B9	13

State and tribal institutional control / engineering control registries

WA INST CONTROL: Sites that have institutional controls.

A review of the WA INST CONTROL list, as provided by EDR, and dated 01/20/2016 has revealed that there are 3 WA INST CONTROL sites within approximately 0.5 miles of the target property.

Equal/Higher Elevation	Address	Direction / Distance	Map ID	Page
UNOCAL 5471 Facility Site ID: 19946925 CS ID: 5665	***1700 E MADISON***	***ESE 1/4 - 1/2 (0.300 mi.)***	***U72***	***321***
QUALMAN APARTMENTS Facility Site ID: 23654588 CS ID: 390	***1421 15TH AVE***	***SSE 1/4 - 1/2 (0.301 mi.)***	***73***	***327***

Lower Elevation	Address	Direction / Distance	Map ID	Page
BMW SEATTLE Facility Site ID: 33641566 CS ID: 1055	***714 E. PIKE ST.***	***SW 1/4 - 1/2 (0.418 mi.)***	***AF131***	***462***

State and tribal voluntary cleanup sites

WA VCP: Sites that have entered either the Voluntary Cleanup Program or its predecessor Independent Remedial Action Program.

A review of the WA VCP list, as provided by EDR, and dated 01/20/2016 has revealed that there are 20 WA VCP sites within approximately 0.5 miles of the target property.

Equal/Higher Elevation	Address	Direction / Distance	Map ID	Page
RED APPLE MARKET	***1400 E PINE ST***	***SSE 1/8 - 1/4 (0.188 mi.)***	***H31***	***81***

Facility ID: 53527421 Cleanup Siteid: 2117				
TACO TIME NORTHWEST Facility ID: 5460498 Cleanup Siteid: 811	***1420 E MADISON ST***	***SSE 1/8 - 1/4 (0.244 mi.)***	***N49***	***176***
1500 MADISON LLC Facility ID: 6117496 Cleanup Siteid: 5389	***1500 E MADISON ST***	***SSE 1/4 - 1/2 (0.257 mi.)***	***N52***	***215***
7-ELEVEN 2307-23020D Facility ID: 66434231 Cleanup Siteid: 6488	***1522 E MADISON ST***	***SE 1/4 - 1/2 (0.257 mi.)***	***N53***	***217***
BUCKLEY APARTMENTS Facility ID: 5428 Cleanup Siteid: 11433	***201 17TH AVE E***	***ENE 1/4 - 1/2 (0.290 mi.)***	***65***	***247***
UNOCAL 5471 Facility ID: 19946925 Cleanup Siteid: 5665	***1700 E MADISON***	***ESE 1/4 - 1/2 (0.300 mi.)***	***U72***	***321***
QUALMAN APARTMENTS Facility ID: 23654588 Cleanup Siteid: 390	***1421 15TH AVE***	***SSE 1/4 - 1/2 (0.301 mi.)***	***73***	***327***

Lower Elevation	Address	Direction / Distance	Map ID	Page
FOLEY SIGN CO INC Facility ID: 45618198 Cleanup Siteid: 9289	***1205 E PINE ST***	***SSW 1/8 - 1/4 (0.176 mi.)***	***E27***	***47***
AOKI PROPERTY Facility ID: 6153541 Cleanup Siteid: 2994	***1314 E PIKE ST***	***S 1/8 - 1/4 (0.247 mi.)***	***J50***	***178***
CHEVRON #9 3068 Facility ID: 83475673 Cleanup Siteid: 7133	***1531 BROADWAY***	***SW 1/4 - 1/2 (0.295 mi.)***	***S67***	***251***
US BANK CAPITOL HILL Facility ID: 3044926 Cleanup Siteid: 1769	***130 HARVARD AVE E***	***WNW 1/4 - 1/2 (0.299 mi.)***	***T70***	***314***
SHELL STATION 120682 Facility ID: 10444294 Cleanup Siteid: 7868	***1500 BROADWAY***	***SW 1/4 - 1/2 (0.332 mi.)***	***Z93***	***381***
OFFICEMPORIUM INC Facility ID: 95766564 Cleanup Siteid: 520	***1715 E OLIVE WY***	***WNW 1/4 - 1/2 (0.337 mi.)***	***T96***	***403***
SEATTLE MADISON LLC Facility ID: 21890 Cleanup Siteid: 12304	***1111 E UNION ST***	***S 1/4 - 1/2 (0.338 mi.)***	***AB99***	***407***
BROADSTONE CAPITOL H Facility ID: 17539 Cleanup Siteid: 12090	***1414 10TH AVE***	***SSW 1/4 - 1/2 (0.342 mi.)***	***AC105***	***415***
CUE APARTMENT PROPER Facility ID: 19790 Cleanup Siteid: 12529	***721 725 E PINE ST***	***WSW 1/4 - 1/2 (0.373 mi.)***	***AD118***	***442***
BMW SEATTLE	***714 E. PIKE ST.***	***SW 1/4 - 1/2 (0.418 mi.)***	***AF131***	***462***

Facility ID: 33641566 Cleanup Siteid: 1055				
PARKER BLDG Facility ID: 3288056 Cleanup Siteid: 453	***1134 BROADWAY***	***SSW 1/4 - 1/2 (0.451 mi.)***	***AI141***	***486***
UNOCAL 5919 Facility ID: 22484161 Cleanup Siteid: 7072	***1100 BROADWAY***	***SSW 1/4 - 1/2 (0.460 mi.)***	***AI146***	***497***
THOMAS PARK RIDGE AP Facility ID: 95359121 Cleanup Siteid: 4883	***301 SUMMIT AVE E***	***WNW 1/4 - 1/2 (0.486 mi.)***	***AL152***	***516***

WA ICR: These are remedial action reports Ecology has received from either the owner or operator of the site. These actions have been conducted without department oversight or approval and are not under an order or decree.

A review of the WA ICR list, as provided by EDR, and dated 12/01/2002 has revealed that there are 34 WA ICR sites within approximately 0.5 miles of the target property.

Equal/Higher Elevation	Address	Direction / Distance	Map ID	Page
TSUBOTA INDUSTRIAL S	1805-1827 15TH AVE.	E 1/8 - 1/4 (0.136 mi.)	D15	29
SAFEWAY STORE 1551	***1410 E JOHN ST***	***NE 1/8 - 1/4 (0.187 mi.)***	***28***	***54***
RED APPLE MARKET	1400 E. PINE	SSE 1/8 - 1/4 (0.188 mi.)	H30	81
UNOCAL SS NO 5471	***1700 E MADISON***	***ESE 1/4 - 1/2 (0.300 mi.)***	***U71***	***314***
JOE SPATES THE CLEAN	1722 E. MADISON AVE.	ESE 1/4 - 1/2 (0.320 mi.)	U83	349
KSTW TELEVISION	***1715 EAST MADISON ST***	***ESE 1/4 - 1/2 (0.347 mi.)***	***Y106***	***419***
Not reported	***1708 E PIKE ST***	***SE 1/4 - 1/2 (0.361 mi.)***	***115***	***434***
RESIDENTIAL UST	533 12TH AVE. E.	N 1/4 - 1/2 (0.392 mi.)	124	454
WALKER RESIDENCE	336 18TH AVE. E.	NE 1/4 - 1/2 (0.398 mi.)	128	459

Lower Elevation	Address	Direction / Distance	Map ID	Page
CITY OF SEATTLE FIRE	1300 E. PINE	S 1/8 - 1/4 (0.165 mi.)	F24	45
FOLEY SIGN CO INC	***1205 E PINE ST***	***SSW 1/8 - 1/4 (0.176 mi.)***	***E27***	***47***
RECREATION EQUIPMENT	1525 11TH AVE.	SSW 1/8 - 1/4 (0.221 mi.)	G40	95
US POSTAL SERVICES	101 BROADWAY AVE. E.	WNW 1/8 - 1/4 (0.240 mi.)	L47	175
SEATTLE CENTRAL COMM	1701 BROADWAY	WSW 1/8 - 1/4 (0.240 mi.)	48	176
CHEVRON #9 3068	***1531 BROADWAY***	***SW 1/4 - 1/2 (0.295 mi.)***	***S67***	***251***
SEATTLE CENTRAL COMM	1525 BROADWAY	SW 1/4 - 1/2 (0.302 mi.)	S74	328
SEATTLE CENTRAL COMM	801 E. PINE	WSW 1/4 - 1/2 (0.326 mi.)	X87	376
GULL #0270	1201 E. MADISON	S 1/4 - 1/2 (0.326 mi.)	W88	377
WINTERS FORMAL WEAR	300 BROADWAY E.	NW 1/4 - 1/2 (0.329 mi.)	V91	380
GULL #0242	1500 BROADWAY	SW 1/4 - 1/2 (0.332 mi.)	Z94	399
OFFICE EMPORIUM, INC	1715 E. OLIVE WAY	WNW 1/4 - 1/2 (0.337 mi.)	T97	406
RUTH ASHBROOK BAKERY	***1416 10TH AVE***	***SSW 1/4 - 1/2 (0.340 mi.)***	***AC102***	***412***
TOMLINSON INC.	1100 E. UNION ST.	SSW 1/4 - 1/2 (0.341 mi.)	AB104	415
CAIRN CAPITAL PROPER	815 E. PIKE ST.	SW 1/4 - 1/2 (0.352 mi.)	Z109	424
SHEPARD AMBULANCE	1140 12TH AVE.	S 1/4 - 1/2 (0.353 mi.)	W112	429
BMW SEATTLE	***714 E. PIKE ST.***	***SW 1/4 - 1/2 (0.418 mi.)***	***AF131***	***462***
GARDNER BUILDING	12TH AVE. & E SPRING	S 1/4 - 1/2 (0.424 mi.)	AG132	466
AMBASSADOR APARTMENT	505 E. DENNY WAY	W 1/4 - 1/2 (0.432 mi.)	AH133	466
MOSS ALLEY MOTORS	***932 12TH AVE***	***S 1/4 - 1/2 (0.441 mi.)***	***AG136***	***469***
AVA CAPITOL HILL (60	***600 E PIKE ST***	***WSW 1/4 - 1/2 (0.445 mi.)***	***AF139***	***476***
UNOCAL #5919	1100 BROADWAY	SSW 1/4 - 1/2 (0.460 mi.)	AI147	505

EXECUTIVE SUMMARY

Lower Elevation	Address	Direction / Distance	Map ID	Page
SPRAGUE PEST CONTROL	2005 E. MADISON	E 1/4 - 1/2 (0.461 mi.)	AJ148	509
THOMAS PARK RIDGE AP	301 SUMMIT AVE.	WNW 1/4 - 1/2 (0.486 mi.)	AL153	517
SHEPARD AMBULANCE	904 12TH AVE.	S 1/4 - 1/2 (0.494 mi.)	AM156	520

ADDITIONAL ENVIRONMENTAL RECORDS

Local Lists of Landfill / Solid Waste Disposal Sites

WA SWRCY: A llisting of recycling center locations.

A review of the WA SWRCY list, as provided by EDR, and dated 10/26/2015 has revealed that there are 4 WA SWRCY sites within approximately 0.5 miles of the target property.

Lower Elevation	Address	Direction / Distance	Map ID	Page
RECREATIONAL EQUIPME	***1525 11TH AVE***	***SSW 1/8 - 1/4 (0.221 mi.)***	***G39***	***92***
LIGHTRECYCLE WASHING	1417 12TH	S 1/4 - 1/2 (0.277 mi.)	O58	231
BARTELLS 23	***1407 BROADWAY AVE***	***SW 1/4 - 1/2 (0.361 mi.)***	***Z114***	***432***
SEATTLE GOODWILL	115 BELMONT AVENUE E	W 1/4 - 1/2 (0.382 mi.)	123	452

Local Lists of Hazardous waste / Contaminated Sites

Information on facilities and sites of interest to the Department of Ecology.

A review of the WA ALLSITES list, as provided by EDR, and dated 02/02/2016 has revealed that there are 114 WA ALLSITES sites within approximately 0.5 miles of the target property.

Equal/Higher Elevation	Address	Direction / Distance	Map ID	Page
TSUBOTA STEEL & PIPE Facility Id: 91761133	***1805-1827 15TH AVE W***	***E 1/8 - 1/4 (0.136 mi.)***	***D14***	***26***
GROUP HEALTH HOSPITA Facility Id: 28818999	***100 15TH E***	***ENE 1/8 - 1/4 (0.146 mi.)***	***16***	***30***
CAPITOL HILL PARK Facility Id: 24572	***1514 E HOWELL ST***	***E 1/8 - 1/4 (0.173 mi.)***	***D26***	***46***
SAFEWAY STORE 1551 Facility Id: 95449291	***1410 E JOHN ST***	***NE 1/8 - 1/4 (0.187 mi.)***	***28***	***54***
RED APPLE MARKET Facility Id: 53527421	***1400 E PINE ST***	***SSE 1/8 - 1/4 (0.188 mi.)***	***H31***	***81***
LAURELTON APARTMENTS Facility Id: 65662884	***1820 16TH AVE***	***E 1/8 - 1/4 (0.203 mi.)***	***33***	***84***
GENOA PHARMACY IN SO Facility Id: 11875	1600 E OLIVE ST BLDG	ESE 1/8 - 1/4 (0.219 mi.)	I38	92
Not reported Facility Id: 82945542	***201 16TH AVE E***	***NE 1/8 - 1/4 (0.227 mi.)***	***K42***	***97***
TACO TIME NORTHWEST	***1420 E MADISON ST***	***SSE 1/8 - 1/4 (0.244 mi.)***	***N49***	***176***

Facility Id: 5460498				
1500 MADISON LLC Facility Id: 6117496	***1500 E MADISON ST***	***SSE 1/4 - 1/2 (0.257 mi.)***	***N52***	***215***
7-ELEVEN 2307-23020D Facility Id: 66434231	***1522 E MADISON ST***	***SE 1/4 - 1/2 (0.257 mi.)***	***N53***	***217***
BULLITT FOUNDATION Facility Id: 11466	***1501 E MADISON ST***	***SSE 1/4 - 1/2 (0.264 mi.)***	***N55***	***224***
Not reported Facility Id: 2412	***1605 E MADISON ST***	***SE 1/4 - 1/2 (0.278 mi.)***	***59***	***232***
BUCKLEY APARTMENTS Facility Id: 5428	***201 17TH AVE E***	***ENE 1/4 - 1/2 (0.290 mi.)***	***65***	***247***
UNOCAL 5471 Facility Id: 19946925	***1700 E MADISON***	***ESE 1/4 - 1/2 (0.300 mi.)***	***U72***	***321***
QUALMAN APARTMENTS Facility Id: 23654588	***1421 15TH AVE***	***SSE 1/4 - 1/2 (0.301 mi.)***	***73***	***327***
SHELL STATION 120761 Facility Id: 98832471	***1701 E MADISON ST***	***ESE 1/4 - 1/2 (0.315 mi.)***	***U78***	***333***
JOE SPATES THE CLEAN Facility Id: 86521521	***1722 E MADISON***	***ESE 1/4 - 1/2 (0.320 mi.)***	***U84***	***349***
COMMUNICATIONS EAST Facility Id: 72895233	***1729 E MADISON ST***	***ESE 1/4 - 1/2 (0.327 mi.)***	***Y89***	***377***
SUPERB CLEANERS Facility Id: 84339896	***415 15TH AVE E***	***NNE 1/4 - 1/2 (0.334 mi.)***	***AA95***	***400***
WA UW CAPITOL HILL Facility Id: 3454	416 15TH AVE E	NNE 1/4 - 1/2 (0.339 mi.)	AA100	410
WA UW KCTS TV TRANSM Facility Id: 6499766	***E MADISON & 18TH AVE***	***ESE 1/4 - 1/2 (0.339 mi.)***	***Y101***	***410***
KSTW TELEVISION Facility Id: 55192784	***1715 EAST MADISON ST***	***ESE 1/4 - 1/2 (0.347 mi.)***	***Y106***	***419***
CASTRO ASHER Facility Id: 32414313	***336 17TH AVE E***	***NE 1/4 - 1/2 (0.349 mi.)***	***107***	***420***
Not reported Facility Id: 45324679 Facility Id: 95961341	***1708 E PIKE ST***	***SE 1/4 - 1/2 (0.361 mi.)***	***115***	***434***
ATT MOBILITY VOLUNTE Facility Id: 4283	1450 E REPUBLICAN ST	NNE 1/4 - 1/2 (0.380 mi.)	122	452
TOMMY KUBOTA Facility Id: 38518265	***1509 E REPUBLICA ST***	***NNE 1/4 - 1/2 (0.401 mi.)***	***AE129***	***460***
HILLTOP TEXACO INC S Facility Id: 44337462	***523 15TH AVE E***	***NNE 1/4 - 1/2 (0.434 mi.)***	***AE134***	***467***
CHUTNEYS RESTAURANT Facility Id: 8771	***605 15TH AVE E***	***NNE 1/4 - 1/2 (0.481 mi.)***	***151***	***515***

Lower Elevation	Address	Direction / Distance	Map ID	Page
VERIZON WIRELESS CAP Facility Id: 7146394	***1815 12TH AVE***	***W 0 - 1/8 (0.046 mi.)***	***A4***	***10***
Not reported	***1706 12TH AVE***	***SSW 0 - 1/8 (0.088 mi.)***	***C11***	***14***

Facility Id: 94169785				
12TH AVE ARTS ASSOCI Facility Id: 8348	***1608 1620 12TH AVE***	***SSW 1/8 - 1/4 (0.150 mi.)***	***E18***	***36***
SEATTLE CITY ESD 12T Facility Id: 38629771	***1606 12TH AVE E***	***SSW 1/8 - 1/4 (0.156 mi.)***	***E22***	***42***
SEATTLE FIRE STATION Facility Id: 29946537	***1300 E PINE ST***	***S 1/8 - 1/4 (0.165 mi.)***	***F23***	***43***
LINCOLN PARK RESERVO Facility Id: 5976123		WSW 1/8 - 1/4 (0.168 mi.)	25	46
FOLEY SIGN CO INC Facility Id: 45618198	***1205 E PINE ST***	***SSW 1/8 - 1/4 (0.176 mi.)***	***E27***	***47***
RICHMARK CO Facility Id: 11376256	***1110 E PINE ST***	***SSW 1/8 - 1/4 (0.188 mi.)***	***G29***	***61***
Not reported Facility Id: 95285695	***11TH & E PINE***	***SSW 1/8 - 1/4 (0.195 mi.)***	***G32***	***83***
SEATTLE POLICE EAST Facility Id: 82534225	***1519 12TH AVE***	***SSW 1/8 - 1/4 (0.207 mi.)***	***34***	***86***
Not reported Facility Id: 6634583	***1534 11TH AVE***	***SSW 1/8 - 1/4 (0.211 mi.)***	***G35***	***88***
AT&T WIRELESS CAPITO Facility Id: 331954	***1535 11TH AVE***	***SSW 1/8 - 1/4 (0.215 mi.)***	***G36***	***90***
RECREATIONAL EQUIPME Facility Id: 31397419	***1525 11TH AVE***	***SSW 1/8 - 1/4 (0.221 mi.)***	***G39***	***92***
PUBLIC STORAGE INC U Facility Id: 38283878	***1515 13TH AVE***	***S 1/8 - 1/4 (0.223 mi.)***	***J41***	***95***
CENTRAL PUGET SOUND Facility Id: 11246	100 BROADWAY E	WNW 1/8 - 1/4 (0.232 mi.)	L44	170
KFC Facility Id: 2057376	***1001 E PINE ST***	***SW 1/8 - 1/4 (0.236 mi.)***	***M46***	***172***
AOKI PROPERTY Facility Id: 6153541	***1314 E PIKE ST***	***S 1/8 - 1/4 (0.247 mi.)***	***J50***	***178***
ROYAL CLEANERS SEATT Facility Id: 13074	***1406 E PIKE ST***	***SSE 1/4 - 1/2 (0.261 mi.)***	***N54***	***223***
A1 BRAKE Facility Id: 2404	***1520 10TH AVE***	***SW 1/4 - 1/2 (0.265 mi.)***	***M56***	***225***
DMX MUSIC INC Facility Id: 46225511	***1521 10TH AVENUE***	***SW 1/4 - 1/2 (0.270 mi.)***	***M57***	***227***
RITE AID #5207 Facility Id: 20771	***201 BROADWAY E***	***NW 1/4 - 1/2 (0.282 mi.)***	***P60***	***234***
EAST PIKE BLDG 1024 Facility Id: 3843392	***1024 E PIKE***	***SSW 1/4 - 1/2 (0.283 mi.)***	***Q61***	***238***
MODERA CAPITOL HILL Facility Id: 21973	***1427 11TH AVE***	***SSW 1/4 - 1/2 (0.284 mi.)***	***Q62***	***240***
PETSCHLS QUALITY MEA Facility Id: 44657936	***1417 13TH AVE***	***S 1/4 - 1/2 (0.284 mi.)***	***R63***	***244***
Not reported	***1422 11TH AVE***	***SSW 1/4 - 1/2 (0.285 mi.)***	***64***	***245***

Facility Id: 79897997				
SOLOMONS AUTOMOTIVE	***1011 E PIKE ST***	***SSW 1/4 - 1/2 (0.293 mi.)***	***Q66***	***248***
Facility Id: 63372279				
CHEVRON #9 3068	***1531 BROADWAY***	***SW 1/4 - 1/2 (0.295 mi.)***	***S67***	***251***
Facility Id: 83475673				
Not reported	***1702 HARVARD AVE***	***WSW 1/4 - 1/2 (0.296 mi.)***	***68***	***253***
Facility Id: 56514528				
Not reported	***1319 E MADISON***	***S 1/4 - 1/2 (0.297 mi.)***	***R69***	***311***
US BANK CAPITOL HILL	***130 HARVARD AVE E***	***WNW 1/4 - 1/2 (0.299 mi.)***	***T70***	***314***
Facility Id: 3044926				
Not reported	***1408 12TH AVE***	***S 1/4 - 1/2 (0.304 mi.)***	***O75***	***329***
Facility Id: 84845664				
230 BROADWAY EAST	***230 BROADWAY E***	***NW 1/4 - 1/2 (0.306 mi.)***	***V76***	***330***
Facility Id: 1815				
Not reported	***1514 BROADWAY***	***SW 1/4 - 1/2 (0.308 mi.)***	***S77***	***331***
Facility Id: 34495245				
Not reported	***1401 12TH AVE***	***S 1/4 - 1/2 (0.316 mi.)***	***O79***	***336***
Facility Id: 91623154				
WALTS RADIATOR & MUF	***1222 E MADISON ST***	***S 1/4 - 1/2 (0.316 mi.)***	***R80***	***340***
Facility Id: 33364863				
Not reported	***1513 BROADWAY W SIDE***	***SW 1/4 - 1/2 (0.316 mi.)***	***S81***	***343***
Facility Id: 93868246				
FOUR SEASONS CLEANER	***1800 E OLIVE WAY***	***WNW 1/4 - 1/2 (0.316 mi.)***	***P82***	***345***
Facility Id: 91253425				
SUPERIOR CLEANERS	***1221 E MADISON ST***	***S 1/4 - 1/2 (0.323 mi.)***	***W85***	***355***
Facility Id: 916588				
SEATTLE CENTRAL COM	***1524 HARVARD AVE***	***WSW 1/4 - 1/2 (0.323 mi.)***	***X86***	***375***
Facility Id: 7757230				
Not reported	***1500 HARVARD AVE***	***WSW 1/4 - 1/2 (0.328 mi.)***	***X90***	***378***
Facility Id: 87333824				
PASCIUTO PROPERTY	***1314 E UNION ST***	***S 1/4 - 1/2 (0.330 mi.)***	***92***	***380***
Facility Id: 5067972				
SHELL STATION 120682	***1500 BROADWAY***	***SW 1/4 - 1/2 (0.332 mi.)***	***Z93***	***381***
Facility Id: 10444294				
OFFICEMPORIUM INC	***1715 E OLIVE WY***	***WNW 1/4 - 1/2 (0.337 mi.)***	***T96***	***403***
Facility Id: 95766564				
FEDERAL APARTMENTS	***419-425 FEDERAL AVE***	***NNW 1/4 - 1/2 (0.338 mi.)***	***98***	***407***
Facility Id: 7635371				
SEATTLE MADISON LLC	***1111 E UNION ST***	***S 1/4 - 1/2 (0.338 mi.)***	***AB99***	***407***
Facility Id: 21890				
RUTH ASHBROOK BAKERY	***1416 10TH AVE***	***SSW 1/4 - 1/2 (0.340 mi.)***	***AC102***	***412***
Facility Id: 2466				
Not reported	***1100 E UNION ST***	***SSW 1/4 - 1/2 (0.341 mi.)***	***AB103***	***412***
Facility Id: 89321698				
BROADSTONE CAPITOL H	***1414 10TH AVE***	***SSW 1/4 - 1/2 (0.342 mi.)***	***AC105***	***415***
Facility Id: 17539				
RUTHFORD'S AUTO REBU	***1426 BROADWAY***	***SW 1/4 - 1/2 (0.351 mi.)***	***Z108***	***422***

Facility Id: 54299776				
DAVIS HOFFMAN AUTO R Facility Id: 33575351	***1406 10TH AVE***	***SSW 1/4 - 1/2 (0.352 mi.)***	***AC110***	***425***
RON & JERRYS ICE CRE Facility Id: 7706588	***324 BROADWAY AVE E***	***NW 1/4 - 1/2 (0.353 mi.)***	***111***	***427***
HOSPITAL CORP OF AME Facility Id: 2572	***1140 12TH AVE***	***S 1/4 - 1/2 (0.353 mi.)***	***W113***	***429***
BARTELLS 23 Facility Id: 98423696	***1407 BROADWAY AVE***	***SW 1/4 - 1/2 (0.361 mi.)***	***Z114***	***432***
Not reported Facility Id: 6716621	***1401 BROADWAY***	***SW 1/4 - 1/2 (0.362 mi.)***	***Z116***	***437***
AUTO BATTERY Facility Id: 78275986	***1009 E UNION ST***	***SSW 1/4 - 1/2 (0.364 mi.)***	***AC117***	***440***
CUE APARTMENT PROPER Facility Id: 19790	***721 725 E PINE ST***	***WSW 1/4 - 1/2 (0.373 mi.)***	***AD118***	***442***
HEATH PRINTERS Facility Id: 82364999	***1617 BOYLESTON***	***WSW 1/4 - 1/2 (0.377 mi.)***	***AD119***	***443***
BMW SEATTLE Facility Id: 19539393	***715 E PINE***	***WSW 1/4 - 1/2 (0.378 mi.)***	***AD120***	***447***
Not reported Facility Id: 1395363	***1611 BOYLSTON AVE***	***WSW 1/4 - 1/2 (0.378 mi.)***	***AD121***	***449***
COMPLETE AUTOMOTIVE Facility Id: 93958735	***909 E UNION ST***	***SSW 1/4 - 1/2 (0.397 mi.)***	***125***	***454***
B & O BUILDING Facility Id: 5186	***1650 E OLIVE WAY***	***WNW 1/4 - 1/2 (0.397 mi.)***	***126***	***456***
COPY MART INC UST 90 Facility Id: 36898745	***1018 E SENECA ST***	***SSW 1/4 - 1/2 (0.397 mi.)***	***127***	***457***
Not reported Facility Id: 21386756	***401 BROADWAY E STE 1***	***NW 1/4 - 1/2 (0.402 mi.)***	***130***	***461***
BMW SEATTLE Facility Id: 33641566	***714 E. PIKE ST.***	***SW 1/4 - 1/2 (0.418 mi.)***	***AF131***	***462***
MOSS ALLEY MOTORS Facility Id: 2571	***932 12TH AVE***	***S 1/4 - 1/2 (0.441 mi.)***	***AG135***	***467***
RED ROBIN Facility Id: 85645431	***1600 OLIVE WAY***	***W 1/4 - 1/2 (0.442 mi.)***	***AH137***	***471***
YEDOR PROPERTY Facility Id: 55267187	***SW CORNER OLIVE WY &***	***W 1/4 - 1/2 (0.445 mi.)***	***138***	***472***
AVA CAPITOL HILL (60 Facility Id: 43455148	***600 E PIKE ST***	***WSW 1/4 - 1/2 (0.445 mi.)***	***AF139***	***476***
A & W BEARING SERVIC Facility Id: 62934266	***925 12TH AVE***	***S 1/4 - 1/2 (0.448 mi.)***	***AG140***	***485***
PARKER BLDG Facility Id: 3288056	***1134 BROADWAY***	***SSW 1/4 - 1/2 (0.451 mi.)***	***AI141***	***486***
POLYCLINIC THE Facility Id: 95769156	***1145 BROADWAY***	***SSW 1/4 - 1/2 (0.452 mi.)***	***AI142***	***487***
SHERIFF AND THOMPSON	***1130 BROADWAY***	***SSW 1/4 - 1/2 (0.453 mi.)***	***AI143***	***493***

Facility Id: 36932479				
SEATTLE CENTRAL TOWI Facility Id: 22723837	***1658 20TH AVE***	***E 1/4 - 1/2 (0.454 mi.)***	***AJ144***	***495***
IHOP RESTAURANT 612 Facility Id: 22243	950 E MADISON ST	SSW 1/4 - 1/2 (0.455 mi.)	145	497
UNOCAL 5919 Facility Id: 22484161	***1100 BROADWAY***	***SSW 1/4 - 1/2 (0.460 mi.)***	***AI146***	***497***
WB SPRAGUE CO INC Facility Id: 64451343	***2005 E MADISON ST***	***E 1/4 - 1/2 (0.461 mi.)***	***AJ149***	***509***
BRODWAY MIXED USE Facility Id: 4139	523 BROADWAY E	NNW 1/4 - 1/2 (0.479 mi.)	AK150	515
THOMAS PARK RIDGE AP Facility Id: 95359121	***301 SUMMIT AVE E***	***WNW 1/4 - 1/2 (0.486 mi.)***	***AL152***	***516***
AUTO PRO Facility Id: 31798511	***422 E PINE***	***WSW 1/4 - 1/2 (0.486 mi.)***	***154***	***517***
BROADWAY QFC PROJECT Facility Id: 3953436	***BROADWAY HARVARD AVE***	***NNW 1/4 - 1/2 (0.487 mi.)***	***AK155***	***519***
HOSPITAL CORP OF AME Facility Id: 2564	***904 12TH AVE***	***S 1/4 - 1/2 (0.494 mi.)***	***AM157***	***521***
VERIZON WIRELESS EAS Facility Id: 15499	2014 E MADISON ST	E 1/4 - 1/2 (0.496 mi.)	AN158	522
WA UW MADISON CLINIC Facility Id: 11152241	***1001 BROADWAY STE 20***	***SSW 1/4 - 1/2 (0.497 mi.)***	***AO159***	***522***
ATT MOBILITY BROADWA Facility Id: 24080	1001 BROADWAY	SSW 1/4 - 1/2 (0.497 mi.)	AO160	525
SIMARS MEDITERRANEAN Facility Id: 1463	1316 UNIVERSITY ST	SW 1/4 - 1/2 (0.498 mi.)	161	525

WA CSCSL NFA: The data set contains information about sites previously on the Confirmed and Suspected Contaminated Sites list that have received a No Further Action (NFA) determination. Because it is necessary to maintain historical records of sites that have been investigated and cleaned up, sites are not deleted from the database when cleanup activities are completed. Instead a No Further Action code is entered based upon the type of NFA determination the site received.

A review of the WA CSCSL NFA list, as provided by EDR, and dated 01/20/2016 has revealed that there are 27 WA CSCSL NFA sites within approximately 0.5 miles of the target property.

Equal/Higher Elevation	Address	Direction / Distance	Map ID	Page
GROUP HEALTH HOSPITA Facility/Site Id: 28818999 CS Id: 8598	***100 15TH E***	***ENE 1/8 - 1/4 (0.146 mi.)***	***16***	***30***
RED APPLE MARKET Facility/Site Id: 53527421 CS Id: 2117	***1400 E PINE ST***	***SSE 1/8 - 1/4 (0.188 mi.)***	***H31***	***81***
1500 MADISON LLC Facility/Site Id: 6117496 CS Id: 5389	***1500 E MADISON ST***	***SSE 1/4 - 1/2 (0.257 mi.)***	***N52***	***215***
UNOCAL 5471	***1700 E MADISON***	***ESE 1/4 - 1/2 (0.300 mi.)***	***U72***	***321***

Facility/Site Id: 19946925 CS Id: 5665				
QUALMAN APARTMENTS Facility/Site Id: 23654588 CS Id: 390	***1421 15TH AVE***	***SSE 1/4 - 1/2 (0.301 mi.)***	***73***	***327***
SHELL STATION 120761 Facility/Site Id: 98832471 CS Id: 11336	***1701 E MADISON ST***	***ESE 1/4 - 1/2 (0.315 mi.)***	***U78***	***333***
KSTW TELEVISION Facility/Site Id: 55192784 CS Id: 9676	***1715 EAST MADISON ST***	***ESE 1/4 - 1/2 (0.347 mi.)***	***Y106***	***419***
Not reported Facility/Site Id: 45324679 CS Id: 6108	***1708 E PIKE ST***	***SE 1/4 - 1/2 (0.361 mi.)***	***115***	***434***

Lower Elevation	Address	Direction / Distance	Map ID	Page
12TH AVE ARTS ASSOCI Facility/Site Id: 8348 CS Id: 12342	***1608 1620 12TH AVE***	***SSW 1/8 - 1/4 (0.150 mi.)***	***E18***	***36***
CHEVRON #9 3068 Facility/Site Id: 83475673 CS Id: 7133	***1531 BROADWAY***	***SW 1/4 - 1/2 (0.295 mi.)***	***S67***	***251***
US BANK CAPITOL HILL Facility/Site Id: 3044926 CS Id: 1769	***130 HARVARD AVE E***	***WNW 1/4 - 1/2 (0.299 mi.)***	***T70***	***314***
230 BROADWAY EAST Facility/Site Id: 1815 CS Id: 11677	***230 BROADWAY E***	***NW 1/4 - 1/2 (0.306 mi.)***	***V76***	***330***
WALTS RADIATOR & MUF Facility/Site Id: 33364863 CS Id: 8751	***1222 E MADISON ST***	***S 1/4 - 1/2 (0.316 mi.)***	***R80***	***340***
PASCIUTO PROPERTY Facility/Site Id: 5067972 CS Id: 1355	***1314 E UNION ST***	***S 1/4 - 1/2 (0.330 mi.)***	***92***	***380***
OFFICEMPORIUM INC Facility/Site Id: 95766564 CS Id: 520	***1715 E OLIVE WY***	***WNW 1/4 - 1/2 (0.337 mi.)***	***T96***	***403***
FEDERAL APARTMENTS Facility/Site Id: 7635371 CS Id: 1034	***419-425 FEDERAL AVE***	***NNW 1/4 - 1/2 (0.338 mi.)***	***98***	***407***
RUTH ASHBROOK BAKERY Facility/Site Id: 2466 CS Id: 2985	***1416 10TH AVE***	***SSW 1/4 - 1/2 (0.340 mi.)***	***AC102***	***412***
Not reported Facility/Site Id: 89321698 CS Id: 10968	***1100 E UNION ST***	***SSW 1/4 - 1/2 (0.341 mi.)***	***AB103***	***412***
HOSPITAL CORP OF AME Facility/Site Id: 2572 CS Id: 5160	***1140 12TH AVE***	***S 1/4 - 1/2 (0.353 mi.)***	***W113***	***429***
CUE APARTMENT PROPER	***721 725 E PINE ST***	***WSW 1/4 - 1/2 (0.373 mi.)***	***AD118***	***442***

Facility/Site Id: 19790 CS Id: 12529				
B & O BUILDING Facility/Site Id: 5186 CS Id: 12245	***1650 E OLIVE WAY***	***WNW 1/4 - 1/2 (0.397 mi.)***	***126***	***456***
BMW SEATTLE Facility/Site Id: 33641566 CS Id: 1055	***714 E. PIKE ST.***	***SW 1/4 - 1/2 (0.418 mi.)***	***AF131***	***462***
MOSS ALLEY MOTORS Facility/Site Id: 2571 CS Id: 5159	***932 12TH AVE***	***S 1/4 - 1/2 (0.441 mi.)***	***AG135***	***467***
YEDOR PROPERTY Facility/Site Id: 55267187 CS Id: 9682	***SW CORNER OLIVE WY &***	***W 1/4 - 1/2 (0.445 mi.)***	***138***	***472***
PARKER BLDG Facility/Site Id: 3288056 CS Id: 453	***1134 BROADWAY***	***SSW 1/4 - 1/2 (0.451 mi.)***	***AI141***	***486***
THOMAS PARK RIDGE AP Facility/Site Id: 95359121 CS Id: 4883	***301 SUMMIT AVE E***	***WNW 1/4 - 1/2 (0.486 mi.)***	***AL152***	***516***
HOSPITAL CORP OF AME Facility/Site Id: 2564 CS Id: 5154	***904 12TH AVE***	***S 1/4 - 1/2 (0.494 mi.)***	***AM157***	***521***

Other Ascertainable Records

RCRA NonGen / NLR: RCRAInfo is EPA's comprehensive information system, providing access to data supporting the Resource Conservation and Recovery Act (RCRA) of 1976 and the Hazardous and Solid Waste Amendments (HSWA) of 1984. The database includes selective information on sites which generate, transport, store, treat and/or dispose of hazardous waste as defined by the Resource Conservation and Recovery Act (RCRA). Non-Generators do not presently generate hazardous waste.

A review of the RCRA NonGen / NLR list, as provided by EDR, and dated 12/09/2015 has revealed that there are 8 RCRA NonGen / NLR sites within approximately 0.25 miles of the target property.

Equal/Higher Elevation	Address	Direction / Distance	Map ID	Page
LAURELTON APARTMENTS	***1820 16TH AVE***	***E 1/8 - 1/4 (0.203 mi.)***	***33***	***84***

Lower Elevation	Address	Direction / Distance	Map ID	Page
Not reported	***1706 12TH AVE***	***SSW 0 - 1/8 (0.088 mi.)***	***C11***	***14***
12TH AVE ARTS ASSOCI	***1620 12TH AVE***	***SSW 1/8 - 1/4 (0.150 mi.)***	***E19***	***37***
Not reported	***1606 12TH AVE E***	***SSW 1/8 - 1/4 (0.156 mi.)***	***E21***	***39***
FOLEY SIGN CO INC	***1205 E PINE ST***	***SSW 1/8 - 1/4 (0.176 mi.)***	***E27***	***47***
Not reported	***11TH & E PINE***	***SSW 1/8 - 1/4 (0.195 mi.)***	***G32***	***83***
SEATTLE POLICE EAST	***1519 12TH AVE***	***SSW 1/8 - 1/4 (0.207 mi.)***	***34***	***86***
Not reported	***1534 11TH AVE***	***SSW 1/8 - 1/4 (0.211 mi.)***	***G35***	***88***

WA DRYCLEANERS: A listing of registered drycleaners who registered with the Department of Ecology (using the SIC code of 7215 and 7216) as hazardous waste generators.

A review of the WA DRYCLEANERS list, as provided by EDR, and dated 12/31/2014 has revealed that there is 1 WA DRYCLEANERS site within approximately 0.25 miles of the target property.

Lower Elevation	Address	Direction / Distance	Map ID	Page
AOKI PROPERTY	***1314 E PIKE ST***	***S 1/8 - 1/4 (0.247 mi.)***	***J50***	***178***
FS Id: 6153541				
Facility ID: 6153541				
EPA Id: WAH000030871				

WA MANIFEST: Hazardous waste manifest information.

A review of the WA MANIFEST list, as provided by EDR, and dated 12/31/2014 has revealed that there are 6 WA MANIFEST sites within approximately 0.25 miles of the target property.

Equal/Higher Elevation	Address	Direction / Distance	Map ID	Page
SAFEWAY STORE 1551	***1410 E JOHN ST***	***NE 1/8 - 1/4 (0.187 mi.)***	***28***	***54***
Facility Site ID Number: 95449291				
Gen Status CD: SQG				
EPA ID: WAH000002956				
Not reported	***201 16TH AVE E***	***NE 1/8 - 1/4 (0.227 mi.)***	***K42***	***97***
Facility Site ID Number: 82945542				
Gen Status CD: MQG				
EPA ID: WAD980835037				

Lower Elevation	Address	Direction / Distance	Map ID	Page
Not reported	***1706 12TH AVE***	***SSW 0 - 1/8 (0.088 mi.)***	***C11***	***14***
Facility Site ID Number: 94169785				
Gen Status CD: XQG				
EPA ID: WAD988508123				
12TH AVE ARTS ASSOCI	1620 12TH AVE	SSW 1/8 - 1/4 (0.150 mi.)	E17	34
Facility Site ID Number: 8348				
Gen Status CD: SQG				
EPA ID: WAH000043304				
RICHMARK CO	***1110 E PINE ST***	***SSW 1/8 - 1/4 (0.188 mi.)***	***G29***	***61***
Facility Site ID Number: 11376256				
Gen Status CD: SQG				
EPA ID: WAD009252081				
AOKI PROPERTY	***1314 E PIKE ST***	***S 1/8 - 1/4 (0.247 mi.)***	***J50***	***178***
Facility Site ID Number: 6153541				
Gen Status CD: MQG				
Gen Status CD: XQG				
Gen Status CD: LQG				
EPA ID: WAH000030871				

EXECUTIVE SUMMARY

EDR HIGH RISK HISTORICAL RECORDS

EDR Exclusive Records

EDR Hist Auto: EDR has searched selected national collections of business directories and has collected listings of potential gas station/filling station/service station sites that were available to EDR researchers. EDR's review was limited to those categories of sources that might, in EDR's opinion, include gas station/filling station/service station establishments. The categories reviewed included, but were not limited to gas, gas station, gasoline station, filling station, auto, automobile repair, auto service station, service station, etc. This database falls within a category of information EDR classifies as "High Risk Historical Records", or HRHR. EDR's HRHR effort presents unique and sometimes proprietary data about past sites and operations that typically create environmental concerns, but may not show up in current government records searches.

A review of the EDR Hist Auto list, as provided by EDR, has revealed that there are 7 EDR Hist Auto sites within approximately 0.125 miles of the target property.

Equal/Higher Elevation	Address	Direction / Distance	Map ID	Page
MCCAFFREY S SERVICE	1305 HOWELL	SE 0 - 1/8 (0.013 mi.)	1	8
Not reported	1701 14TH AVE	SE 0 - 1/8 (0.105 mi.)	13	25

Lower Elevation	Address	Direction / Distance	Map ID	Page
MECUM COLLISION REPA	1720 12TH AVE	SW 0 - 1/8 (0.044 mi.)	A2	8
TWELFTH AVENUE SERVI	1801 12TH AVE	W 0 - 1/8 (0.046 mi.)	A5	11
ALPINE STORAGE GARAG	1724 13TH AVE	SSE 0 - 1/8 (0.067 mi.)	B7	12
Not reported	1706 12TH AVE	SSW 0 - 1/8 (0.088 mi.)	C10	13
JANE S BILLINGS	12TH AVE & E PINE	SSW 0 - 1/8 (0.099 mi.)	C12	25

EDR Hist Cleaner: EDR has searched selected national collections of business directories and has collected listings of potential dry cleaner sites that were available to EDR researchers. EDR's review was limited to those categories of sources that might, in EDR's opinion, include dry cleaning establishments. The categories reviewed included, but were not limited to dry cleaners, cleaners, laundry, laundromat, cleaning/laundry, wash & dry etc. This database falls within a category of information EDR classifies as "High Risk Historical Records", or HRHR. EDR's HRHR effort presents unique and sometimes proprietary data about past sites and operations that typically create environmental concerns, but may not show up in current government records searches.

A review of the EDR Hist Cleaner list, as provided by EDR, has revealed that there are 3 EDR Hist Cleaner sites within approximately 0.125 miles of the target property.


Lower Elevation	Address	Direction / Distance	Map ID	Page
TWELFTH AV LAUNDRY	1807 12TH AVE	W 0 - 1/8 (0.046 mi.)	A3	9
TWELFTH AVENUE CLEAN	1831 12TH AVE	WNW 0 - 1/8 (0.047 mi.)	6	12
GILMORE CLEANERS	1723 12TH AVE	SW 0 - 1/8 (0.075 mi.)	A8	12

EXECUTIVE SUMMARY

Due to poor or inadequate address information, the following sites were not mapped. Count: 10 records.

Site Name	Database(s)
WA DOT SR 520 24TH WABN	WA CSCSL, WA ALLSITES
CASCADE 1 & 2 APARTMENTS	WA CSCSL, WA ALLSITES
BARGREEN I	WA ALLSITES, WA CSCSL NFA
LINDE CONTAINER	SEMS
INTERBAY	WA SWF/LF
WASHINGTON PARK LANDFILL SITE	WA SWF/LF
HOLNAM-MARKEY (FOUR REPORTS)	WA ICR
YEDOR PROPERTY	WA ICR
CHEVRON #9 7032	WA ICR
SWEDISH HOSPITAL GAS STATIONS	WA ICR

OVERVIEW MAP - 4616857.2S

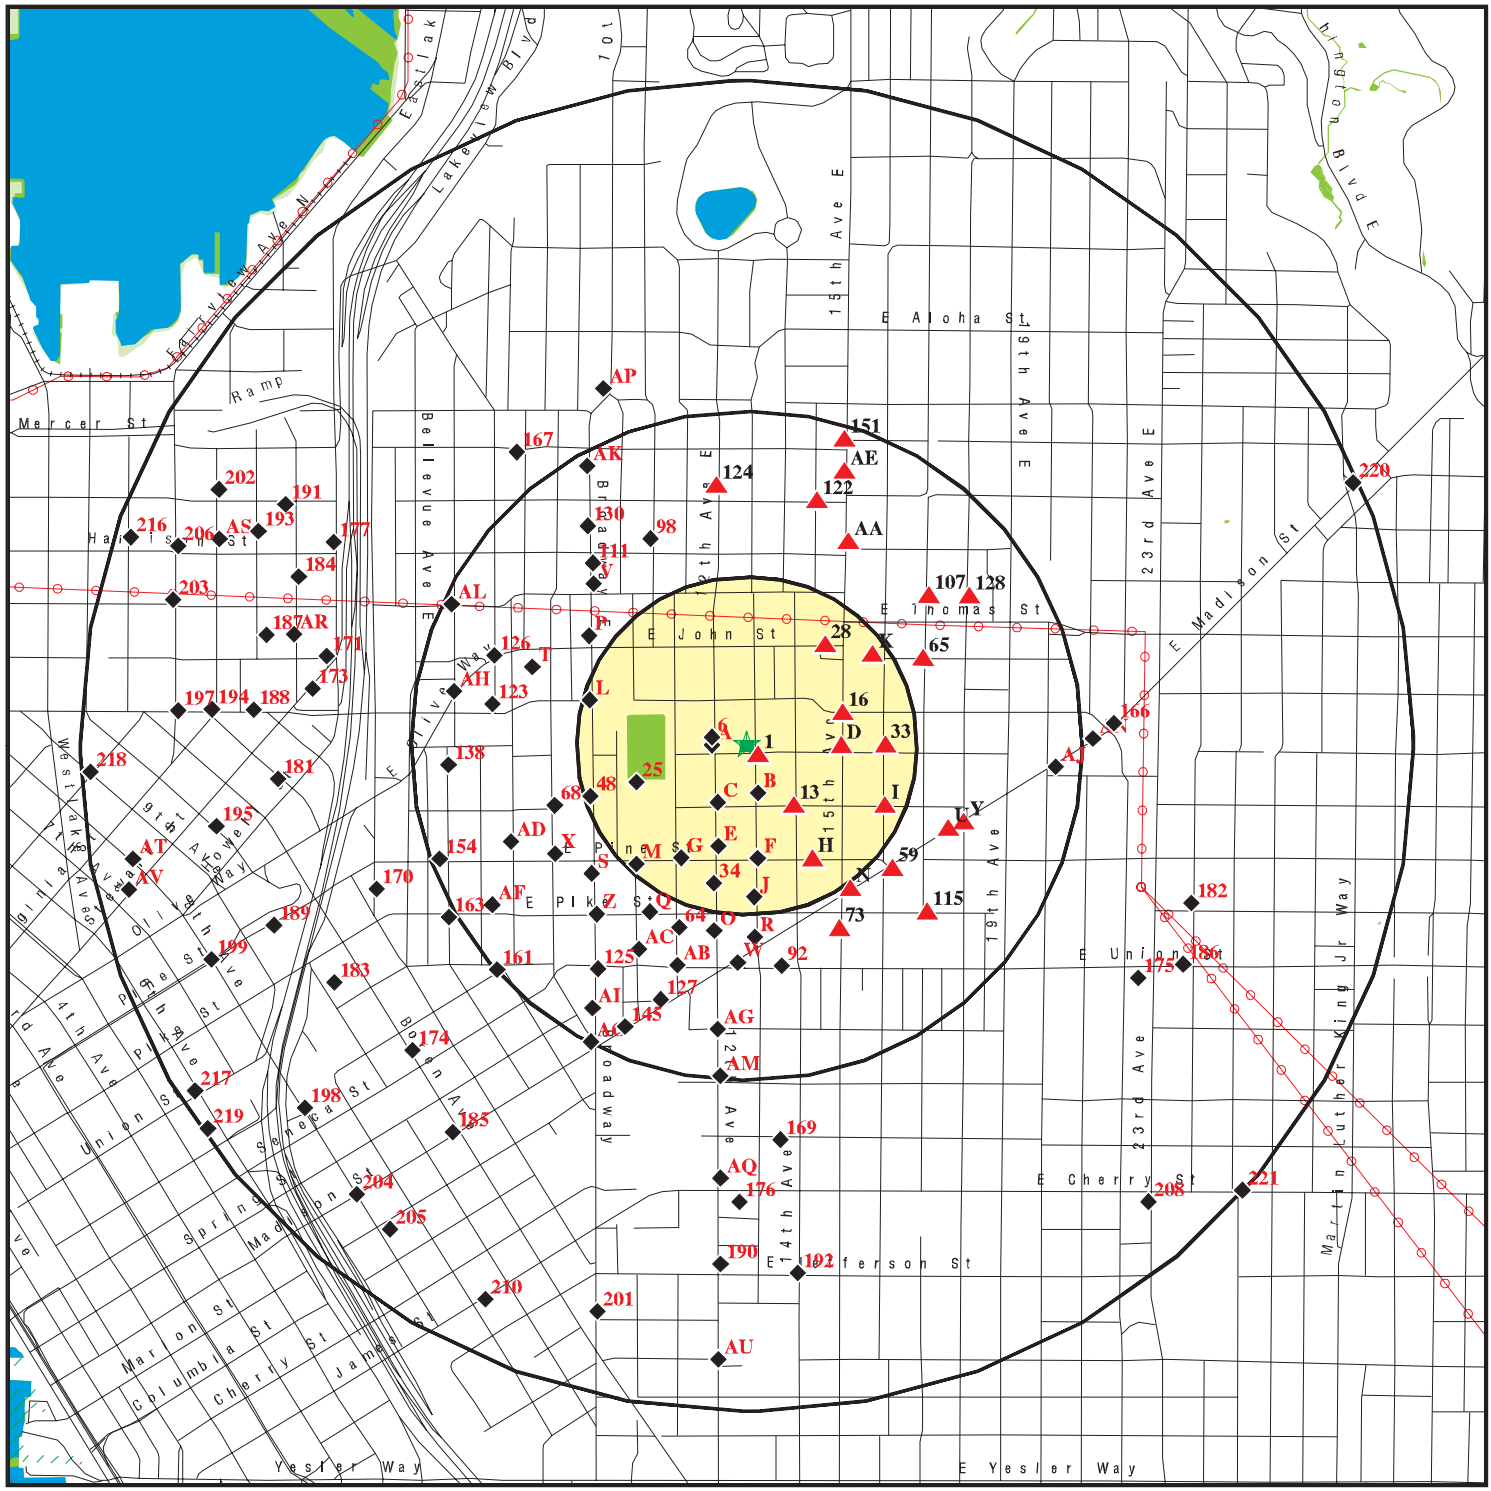

0 1/4 1/2 1 Miles


- Target Property
- Sites at elevations higher than or equal to the target property
- Sites at elevations lower than the target property
- Manufactured Gas Plants
- National Priority List Sites
- Dept. Defense Sites
- Indian Reservations BIA
- Power transmission lines
- 100-year flood zone
- 500-year flood zone
- National Wetland Inventory
- State Wetlands

This report includes Interactive Map Layers to display and/or hide map information. The legend includes only those icons for the default map view.

SITE NAME: 13th and Howell - ISOLA REAL ESTATE VI LLC ADDRESS: 1803 13th Avenue Seattle WA 98122 LAT/LONG: 47.617771 / 122.315864	CLIENT: Terracon CONTACT: Emily Blakeway INQUIRY #: 4616857.2s DATE: May 12, 2016 9:18 am

Copyright © 2016 EDR, Inc. © 2015 TomTom Rel. 2015.

DETAIL MAP - 4616857.2S

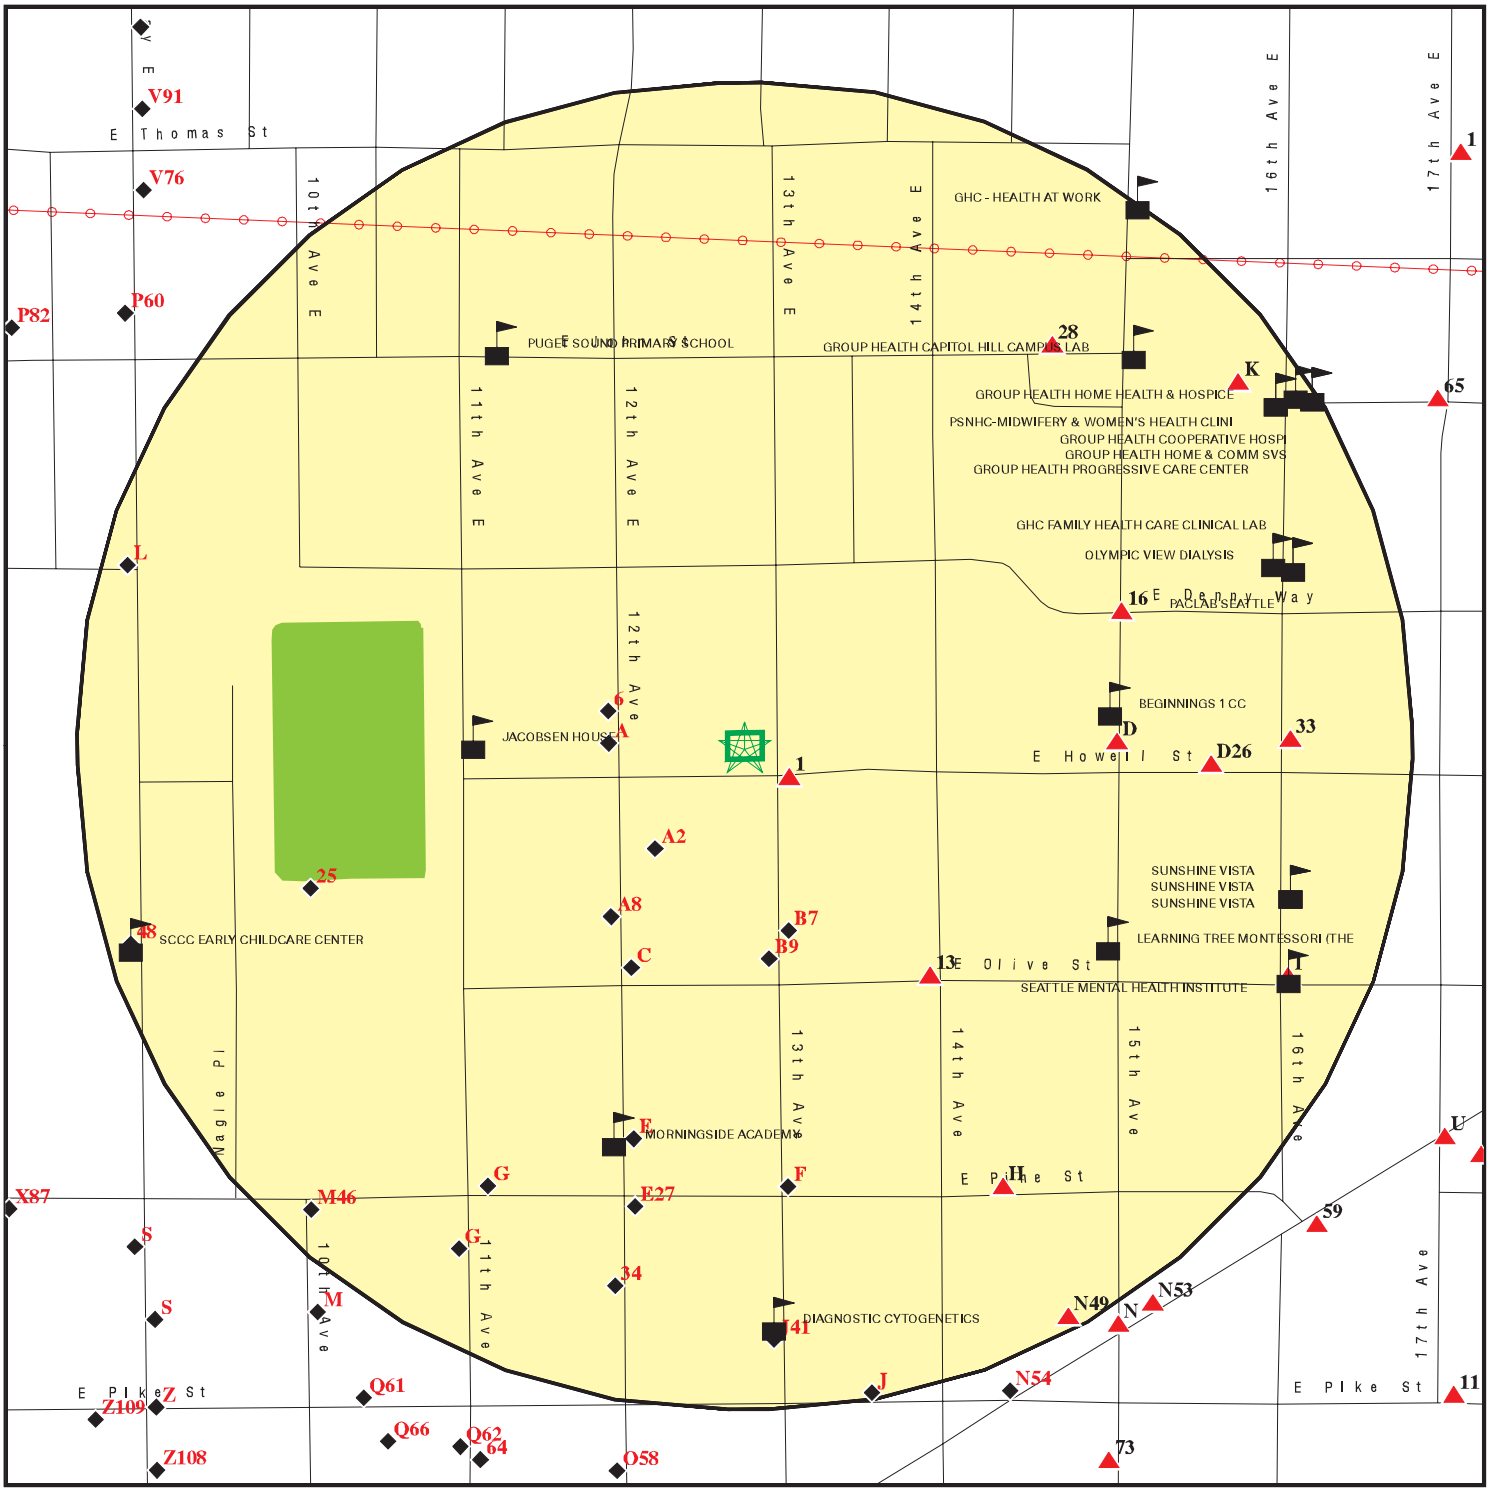

0 1/16 1/8 1/4 Miles

- Target Property
- Sites at elevations higher than or equal to the target property
- Sites at elevations lower than the target property
- Manufactured Gas Plants
- Sensitive Receptors
- National Priority List Sites
- Dept. Defense Sites
- Indian Reservations BIA
- Power transmission lines
- 100-year flood zone
- 500-year flood zone
- National Wetland Inventory
- State Wetlands

This report includes Interactive Map Layers to display and/or hide map information. The legend includes only those icons for the default map view.

SITE NAME:	13th and Howell - ISOLA REAL ESTATE VI LLC	CLIENT:	Terracon
ADDRESS:	1803 13th Avenue Seattle WA 98122	CONTACT:	Emily Blakeway
LAT/LONG:	47.617771 / 122.315864	INQUIRY #:	4616857.2s
		DATE:	May 12, 2016 9:19 am

Copyright © 2016 EDR, Inc. © 2015 TomTom Rel. 2015.

MAP FINDINGS SUMMARY

Database	Search Distance (Miles)	Target Property	< 1/8	1/8 - 1/4	1/4 - 1/2	1/2 - 1	> 1	Total Plotted
STANDARD ENVIRONMENTAL RECORDS								
Federal NPL site list								
NPL	1.000		0	0	0	0	NR	0
Proposed NPL	1.000		0	0	0	0	NR	0
NPL LIENS	TP		NR	NR	NR	NR	NR	0
Federal Delisted NPL site list								
Delisted NPL	1.000		0	0	0	0	NR	0
Federal CERCLIS list								
FEDERAL FACILITY	0.500		0	0	0	NR	NR	0
SEMS	0.500		0	0	0	NR	NR	0
Federal CERCLIS NFRAP site list								
SEMS-ARCHIVE	0.500		0	0	0	NR	NR	0
Federal RCRA CORRACTS facilities list								
CORRACTS	1.000		0	0	0	0	NR	0
Federal RCRA non-CORRACTS TSD facilities list								
RCRA-TSDF	0.500		0	0	0	NR	NR	0
Federal RCRA generators list								
RCRA-LQG	0.250		0	1	NR	NR	NR	1
RCRA-SQG	0.250		0	1	NR	NR	NR	1
RCRA-CESQG	0.250		0	3	NR	NR	NR	3
Federal institutional controls / engineering controls registries								
LUCIS	0.500		0	0	0	NR	NR	0
US ENG CONTROLS	0.500		0	0	0	NR	NR	0
US INST CONTROL	0.500		0	0	0	NR	NR	0
Federal ERNS list								
ERNS	TP		NR	NR	NR	NR	NR	0
State- and tribal - equivalent NPL								
WA HSL	1.000		0	0	4	7	NR	11
State- and tribal - equivalent CERCLIS								
WA CSCSL	1.000		0	9	17	60	NR	86
State and tribal landfill and/or solid waste disposal site lists								
WA SWF/LF	0.500		0	0	0	NR	NR	0
State and tribal leaking storage tank lists								
WA LUST	0.500		0	5	6	NR	NR	11

MAP FINDINGS SUMMARY

Database	Search Distance (Miles)	Target Property	< 1/8	1/8 - 1/4	1/4 - 1/2	1/2 - 1	> 1	Total Plotted
INDIAN LUST	0.500		0	0	0	NR	NR	0
State and tribal registered storage tank lists								
FEMA UST	0.250		0	0	NR	NR	NR	0
WA UST	0.250		0	11	NR	NR	NR	11
WA AST	0.250		1	0	NR	NR	NR	1
INDIAN UST	0.250		0	0	NR	NR	NR	0
State and tribal institutional control / engineering control registries								
WA INST CONTROL	0.500		0	0	3	NR	NR	3
State and tribal voluntary cleanup sites								
WA VCP	0.500		0	4	16	NR	NR	20
WA ICR	0.500		0	8	26	NR	NR	34
INDIAN VCP	0.500		0	0	0	NR	NR	0
State and tribal Brownfields sites								
WA BROWNFIELDS	0.500		0	0	0	NR	NR	0
ADDITIONAL ENVIRONMENTAL RECORDS								
Local Brownfield lists								
US BROWNFIELDS	0.500		0	0	0	NR	NR	0
Local Lists of Landfill / Solid Waste Disposal Sites								
WA SWTIRE	0.500		0	0	0	NR	NR	0
WA SWRCY	0.500		0	1	3	NR	NR	4
INDIAN ODI	0.500		0	0	0	NR	NR	0
ODI	0.500		0	0	0	NR	NR	0
DEBRIS REGION 9	0.500		0	0	0	NR	NR	0
Local Lists of Hazardous waste / Contaminated Sites								
US HIST CDL	TP		NR	NR	NR	NR	NR	0
WA ALLSITES	0.500		2	24	88	NR	NR	114
WA CDL	TP		NR	NR	NR	NR	NR	0
WA HIST CDL	TP		NR	NR	NR	NR	NR	0
WA CSCSL NFA	0.500		0	3	24	NR	NR	27
US CDL	TP		NR	NR	NR	NR	NR	0
Local Land Records								
LIENS 2	TP		NR	NR	NR	NR	NR	0
Records of Emergency Release Reports								
HMIRS	TP		NR	NR	NR	NR	NR	0
WA SPILLS	TP		NR	NR	NR	NR	NR	0
WA SPILLS 90	TP		NR	NR	NR	NR	NR	0
Other Ascertainable Records								
RCRA NonGen / NLR	0.250		1	7	NR	NR	NR	8

MAP FINDINGS SUMMARY

Database	Search Distance (Miles)	Target Property	< 1/8	1/8 - 1/4	1/4 - 1/2	1/2 - 1	> 1	Total Plotted
FUDS	1.000		0	0	0	0	NR	0
DOD	1.000		0	0	0	0	NR	0
SCRD DRYCLEANERS	0.500		0	0	0	NR	NR	0
US FIN ASSUR	TP		NR	NR	NR	NR	NR	0
EPA WATCH LIST	TP		NR	NR	NR	NR	NR	0
2020 COR ACTION	0.250		0	0	NR	NR	NR	0
TSCA	TP		NR	NR	NR	NR	NR	0
TRIS	TP		NR	NR	NR	NR	NR	0
SSTS	TP		NR	NR	NR	NR	NR	0
ROD	1.000		0	0	0	0	NR	0
RMP	TP		NR	NR	NR	NR	NR	0
RAATS	TP		NR	NR	NR	NR	NR	0
PRP	TP		NR	NR	NR	NR	NR	0
PADS	TP		NR	NR	NR	NR	NR	0
ICIS	TP		NR	NR	NR	NR	NR	0
FTTS	TP		NR	NR	NR	NR	NR	0
MLTS	TP		NR	NR	NR	NR	NR	0
COAL ASH DOE	TP		NR	NR	NR	NR	NR	0
COAL ASH EPA	0.500		0	0	0	NR	NR	0
PCB TRANSFORMER	TP		NR	NR	NR	NR	NR	0
RADINFO	TP		NR	NR	NR	NR	NR	0
HIST FTTS	TP		NR	NR	NR	NR	NR	0
DOT OPS	TP		NR	NR	NR	NR	NR	0
CONSENT	1.000		0	0	0	0	NR	0
INDIAN RESERV	1.000		0	0	0	0	NR	0
FUSRAP	1.000		0	0	0	0	NR	0
UMTRA	0.500		0	0	0	NR	NR	0
LEAD SMELTERS	TP		NR	NR	NR	NR	NR	0
US AIRS	TP		NR	NR	NR	NR	NR	0
US MINES	0.250		0	0	NR	NR	NR	0
FINDS	TP		NR	NR	NR	NR	NR	0
DOCKET HWC	TP		NR	NR	NR	NR	NR	0
UXO	1.000		0	0	0	0	NR	0
WA AIRS	TP		NR	NR	NR	NR	NR	0
WA COAL ASH	0.500		0	0	0	NR	NR	0
WA DRYCLEANERS	0.250		0	1	NR	NR	NR	1
WA Financial Assurance	TP		NR	NR	NR	NR	NR	0
CA HAZNET	TP		NR	NR	NR	NR	NR	0
WA Inactive Drycleaners	0.250		0	0	NR	NR	NR	0
WA MANIFEST	0.250		1	5	NR	NR	NR	6
WA NPDES	TP		NR	NR	NR	NR	NR	0
WA UIC	TP		NR	NR	NR	NR	NR	0
FUELS PROGRAM	0.250		0	0	NR	NR	NR	0
ECHO	TP		NR	NR	NR	NR	NR	0

EDR HIGH RISK HISTORICAL RECORDS

EDR Exclusive Records

EDR MGP	1.000		0	0	0	0	NR	0
EDR Hist Auto	0.125		7	NR	NR	NR	NR	7

MAP FINDINGS SUMMARY

Database	Search Distance (Miles)	Target Property	< 1/8	1/8 - 1/4	1/4 - 1/2	1/2 - 1	> 1	Total Plotted
EDR Hist Cleaner	0.125		3	NR	NR	NR	NR	3
EDR RECOVERED GOVERNMENT ARCHIVES								
Exclusive Recovered Govt. Archives								
WA RGA HWS	TP		NR	NR	NR	NR	NR	0
WA RGA LF	TP		NR	NR	NR	NR	NR	0
WA RGA LUST	TP		NR	NR	NR	NR	NR	0
- Totals --		0	15	83	187	67	0	352

NOTES:

TP = Target Property

NR = Not Requested at this Search Distance

Sites may be listed in more than one database

1
SE
< 1/8
0.013 mi.
66 ft.

MCCAFFREY S SERVICE
1305 HOWELL
SEATTLE, WA

EDR Hist Auto **1009355733**
N/A

Relative:
Higher

Actual:
372 ft.

EDR Historical Auto Stations:

Name:	ALERT SERVICE STATION
Year:	1930
Type:	GASOLINE AND OIL SERVICE STATIONS
Name:	S AND M SERVICE
Year:	1935
Type:	GASOLINE AND OIL SERVICE STATIONS
Name:	WRIGHT EVERETT B
Year:	1940
Type:	AUTOMOBILE REPAIRING
Name:	S AND IM SERVICE
Year:	1940
Type:	GASOLINE AND OIL SERVICE STATIONS
Name:	WRIGHT FRED G
Year:	1944
Type:	AUTOMOBILE REPAIRING
Name:	MORTENSEN HUBERT B
Year:	1944
Type:	GASOLINE AND OIL SERVICE STATIONS
Name:	MCCAFFREY S SERVICE
Year:	1955
Type:	GAS STATIONS
Name:	MCCAFFREY S SERVICE
Year:	1960
Type:	GASOLINE STATIONS

A2
SW
< 1/8
0.044 mi.
234 ft.

MECUM COLLISION REPAIR
1720 12TH AVE
SEATTLE, WA

Site 1 of 5 in cluster A

EDR Hist Auto **1009359385**
N/A

Relative:
Lower

Actual:
350 ft.

EDR Historical Auto Stations:

Name:	LEIPPER WM
Year:	1920
Type:	AUTOMOBILE REPAIRS AND SUPPLIES
Name:	LEIPPER WM
Year:	1925
Type:	AUTOMOBILE REPAIRERS
Name:	LEIPPER WM
Year:	1930
Type:	AUTOMOBILE REPAIRING
Name:	LEIPPER WM
Year:	1935

MECUM COLLISION REPAIR (Continued) **1009359385**

Type: AUTOMOBILE REPAIRING

Name: LEIPPER WM
Year: 1944
Type: AUTOMOBILE REPAIRING

Name: CAPITOL HILL AUTOMOTIVE
Year: 1966
Type: AUTOMOBILE REPAIRING

Name: SPECIALTY AUTOMOTIVE WAREHOUSE CO
Year: 1970
Type: AUTOMOBILE REPAIRING

Name: MECUM COLLISION REPAIR
Year: 1975
Type: AUTOMOBILE REPAIRING

Name: MECUM COLLISION REPAIR
Year: 1980
Type: AUTOMOBILE REPAIRING

Name: MECUM AUTO REPAIR
Year: 1986
Type: AUTOMOBILE REPAIRING

Name: MECUMNI AUTO REPAIR
Year: 1990
Type: AUTOMOBILE REPAIRING

A3 **TWELFTH AV LAUNDRY** **EDR Hist Cleaner** **1009337340**
West **1807 12TH AVE** **N/A**
< 1/8 **SEATTLE, WA**
0.046 mi.
241 ft. **Site 2 of 5 in cluster A**

Relative:
Lower

Actual:
344 ft.

EDR Historical Cleaners:

Name: TWELFTH AV LAUNDRY
Year: 1990
Type: LAUNDRIES SELF SERVE

Name: 12TH AVE MAYTAG LAUNDRY TOWER
Year: 2000
Address: 1807 12TH AVE

Name: 12TH AVE MAYTAG LAUNDRY
Year: 2001
Address: 1807 12TH AVE

Name: 12TH AVE MAYTAG LAUNDRY
Year: 2002
Address: 1807 12TH AVE

Name: 12TH AVE MAYTAG LAUNDRY
Year: 2003
Address: 1807 12TH AVE

Name: 12TH AVE MAYTAG LAUNDRY

TWELFTH AV LAUNDRY (Continued) **1009337340**

Year: 2004
Address: 1807 12TH AVE

Name: 12TH AVE MAYTAG LAUNDRY
Year: 2008
Address: 1807 12TH AVE

Name: 12TH AVE MAYTAG LAUNDRY
Year: 2009
Address: 1807 12TH AVE

Name: 12TH AVENUE MAYTAG LAUNDRY
Year: 2010
Address: 1807 12TH AVE

Name: 12TH AVE MAYTAG LAUNDRY
Year: 2011
Address: 1807 12TH AVE

Name: 12TH AVE MAYTAG LAUNDRY
Year: 2012
Address: 1807 12TH AVE

A4 **VERIZON WIRELESS CAPITOL HILL** **WA ALLSITES** **1011931814**
West **1815 12TH AVE** **FINDS** **N/A**
< 1/8 **SEATTLE, WA 98122** **ECHO**
0.046 mi.
241 ft. **Site 3 of 5 in cluster A**

Relative:
Lower

Actual:
344 ft.

ALLSITES:
Facility Name: VERIZON WIRELESS CAPITOL HILL
Facility Id: 7146394

Interaction: A
Interaction 1: TIER2
Interaction 2: Emergency/Haz Chem Rpt TIER2
Ecology Program: HAZWASTE
Program Data: EPCRA
Facility Alt.: Not reported
Program ID: CRK000071040
Date Interaction: 2008-01-01 00:00:00
Date Interaction 3: Not reported
Latitude: 47.617802380000001
Longitude: -122.316878106

FINDS:

Registry ID: 110037546439

Environmental Interest/Information System
Washington Facility / Site Identification System (WA-FSIS) provides a means to query and display data maintained by the Washington Department of Ecology. This system contains key information for each facility/site that is currently, or has been, of interest to the Air Quality, Dam Safety, Hazardous Waste, Toxics Cleanup, and Water Quality Programs.

VERIZON WIRELESS CAPITOL HILL (Continued) **1011931814**

ECHO:
Envid: 1011931814
Registry ID: 110037546439
DFR URL: http://echo.epa.gov/detailed_facility_report?fid=110037546439

A5 **TWELFTH AVENUE SERVICE STATION** **EDR Hist Auto** **1009359690**
West **1801 12TH AVE** **N/A**
< 1/8 **SEATTLE, WA**
0.046 mi.
242 ft. **Site 4 of 5 in cluster A**

Relative:
Lower

Actual:
344 ft.

EDR Historical Auto Stations:

Name: LINCOLN PARK SERVICE
Year: 1930
Type: GASOLINE AND OIL SERVICE STATIONS

Name: AL S SERVICE AND REPAIR
Year: 1935
Type: AUTOMOBILE REPAIRING

Name: SUTHERLAND ALLISTER
Year: 1935
Type: GASOLINE AND OIL SERVICE STATIONS

Name: MURDOCK RALPH
Year: 1940
Type: GASOLINE AND OIL SERVICE STATIONS

Name: MURDOCK RALPH
Year: 1940
Type: AUTOMOBILE REPAIRING

Name: TWELFTH AVENUE SERVICE STATION
Year: 1944
Type: GASOLINE AND OIL SERVICE STATIONS

Name: MILLER S SERVICE
Year: 1955
Type: GAS STATIONS

Name: ED S SIGNAL SERVICE
Year: 1966
Type: GASOLINE STATIONS

Name: GENE S ENCO SERVICE
Year: 1970
Type: GASOLINE STATIONS

6
WNW
< 1/8
0.047 mi.
246 ft.

TWELFTH AVENUE CLEANERS
1831 12TH AVE
SEATTLE, WA

EDR Hist Cleaner

1009337506
N/A

Relative:
Lower

Actual:
345 ft.

EDR Historical Cleaners:

Name:	TWELFTH AVE DYE WORKS
Year:	1930
Type:	DYERS AND CLEANERS
Name:	TOKYO CLEANERS
Year:	1935
Type:	CLOTHES PRESSERS AND CLEANERS
Name:	TOKYO CLEANERS
Year:	1940
Type:	CLOTHES PRESSERS AND CLEANERS
Name:	TWELFTH AVENUE CLEANERS
Year:	1944
Type:	CLOTHES PRESSERS AND CLEANERS
Name:	TWELFTH AVENUE CLEANERS
Year:	1955
Type:	CLEANERS AND DYERS
Name:	IDEAL CLEANERS
Year:	1960
Type:	CLEANERS AND DYERS

B7
SSE
< 1/8
0.067 mi.
353 ft.

ALPINE STORAGE GARAGE
1724 13TH AVE
SEATTLE, WA

Site 1 of 2 in cluster B

EDR Hist Auto

1009359457
N/A

Relative:
Lower

Actual:
363 ft.

EDR Historical Auto Stations:

Name:	ALPINE STORAGE GARAGE
Year:	1930
Type:	AUTOMOBILE GARAGES
Name:	ALPINE GARAGE
Year:	1935
Type:	AUTOMOBILE GARAGES

A8
SW
< 1/8
0.075 mi.
398 ft.

GILMORE CLEANERS
1723 12TH AVE
SEATTLE, WA

Site 5 of 5 in cluster A

EDR Hist Cleaner

1009337163
N/A

Relative:
Lower

Actual:
341 ft.

EDR Historical Cleaners:

Name:	GILMORE CLEANERS AND TAILORS
Year:	1940
Type:	CLOTHES PRESSERS AND CLEANERS
Name:	GILMORE CLEANERS

GILMORE CLEANERS (Continued) **1009337163**

Year: 1944
Type: CLOTHES PRESSERS AND CLEANERS

Name: GLLMORE CLEANERS
Year: 1951
Type: CLEANERS AND DYERS

Name: GILMORE CLEANERS
Year: 1955
Type: CLEANERS AND DYERS

B9 **MAXAM RAINIER PETROLEUM-SEATTLE** **WA AST** **A100251568**
South **1711 13TH AVENUE** **N/A**
< 1/8 **SEATTLE, WA 98134**
0.077 mi.
406 ft. **Site 2 of 2 in cluster B**

Relative:
Lower

Actual:
360 ft.

AST:
Num Above-Ground Storage Tanks: 6
Tank Capacity: 1,570/ 65,940
Tank Product: LUBE OIL, DIESEL, BIODIESEL
Facility Contact: Dan Kovacich
Lat / Long: LAT 47*35'13"N - LON 122*21'12"W

C10 **EDR Hist Auto** **1015267005**
SSW **1706 12TH AVE** **N/A**
< 1/8 **SEATTLE, WA 98122**
0.088 mi.
466 ft. **Site 1 of 3 in cluster C**

Relative:
Lower

Actual:
342 ft.

EDR Historical Auto Stations:
Name: CAR TENDER INCORPORATED
Year: 1999
Address: 1706 12TH AVE

Name: CAR TENDER INCORPORATED
Year: 2000
Address: 1706 12TH AVE

Name: CAR TENDER INC
Year: 2001
Address: 1706 12TH AVE

Name: CAR TENDER INC
Year: 2002
Address: 1706 12TH AVE

Name: CAR TENDER
Year: 2003
Address: 1706 12TH AVE

Name: CAR TENDER
Year: 2008
Address: 1706 12TH AVE

Name: CAR TENDER INC

(Continued) **1015267005**

Year: 2009
Address: 1706 12TH AVE

Name: CAR TENDER
Year: 2010
Address: 1706 12TH AVE

Name: CAR TENDER
Year: 2011
Address: 1706 12TH AVE

Name: CAR TENDER
Year: 2012
Address: 1706 12TH AVE

C11 **WA ALLSITES** **1001490858**
SSW **1706 12TH AVE** **RCRA NonGen / NLR** **WAD988508123**
< 1/8 **SEATTLE, WA 98122** **WA MANIFEST**
0.088 mi.
466 ft. **Site 2 of 3 in cluster C**

Relative:
Lower

Actual:
342 ft.

ALLSITES:
Facility Name: CAR TENDER
Facility Id: 94169785

Interaction: I
Interaction 1: HWG
Interaction 2: Hazardous Waste Generator
Ecology Program: HAZWASTE
Program Data: TURBOWASTE
Facility Alt.: Not reported
Program ID: WAD988508123
Date Interaction: 1999-04-20 00:00:00
Date Interaction 3: 2004-02-20 00:00:00
Latitude: 47.616684380000002
Longitude: -122.316605106

Interaction: I
Interaction 1: HWG
Interaction 2: Hazardous Waste Generator
Ecology Program: HAZWASTE
Program Data: TURBOWASTE
Facility Alt.: Not reported
Program ID: WAD988508123
Date Interaction: 1992-06-22 00:00:00
Date Interaction 3: 1996-12-31 00:00:00
Latitude: 47.616684380000002
Longitude: -122.316605106

Interaction: I
Interaction 1: HWOTHER
Interaction 2: Haz Waste Management Activity
Ecology Program: HAZWASTE
Program Data: TURBOWASTE
Facility Alt.: CAR TENDER
Program ID: WAD988508123

(Continued) **1001490858**

Date Interaction: 2003-12-31 00:00:00
Date Interaction 3: 2009-12-31 00:00:00
Latitude: 47.616684380000002
Longitude: -122.316605106

RCRA NonGen / NLR:
Date form received by agency: 02/17/2010
Facility name: Not reported
Facility address: 1706 12TH AVE
SEATTLE, WA 98122
EPA ID: WAD988508123
Contact: STEVEN MALLAND
Contact address: 1706 12TH AVE
SEATTLE, WA 98122
Contact country: US
Contact telephone: (206) 324-0345
Contact email: CARTENDERSM@HOTMAIL.COM
EPA Region: Not reported
Classification: Non-Generator
Description: Handler: Non-Generators do not presently generate hazardous waste

Owner/Operator Summary:
Owner/operator name: SRJ ENTERPRISES, INC. DBA CAR TENDER
Owner/operator address: 1706 12TH AVE
SEATTLE, WA 98122
Owner/operator country: US
Owner/operator telephone: Not reported
Legal status: Private
Owner/Operator Type: Operator
Owner/Op start date: 03/01/1999
Owner/Op end date: Not reported

Owner/operator name: SRJ ENTERPRISES INC DBA CAR TENDER
Owner/operator address: 1706 12TH AVE
SEATTLE, WA 98122
Owner/operator country: US
Owner/operator telephone: Not reported
Legal status: Private
Owner/Operator Type: Owner
Owner/Op start date: 04/20/1999
Owner/Op end date: Not reported

Owner/operator name: SRJ ENTERPRISES INC DBA CAR TENDER
Owner/operator address: 1706 12TH AVE
SEATTLE, 98122
Owner/operator country: US
Owner/operator telephone: (206)324-0345
Legal status: Private
Owner/Operator Type: Owner
Owner/Op start date: 04/20/1999
Owner/Op end date: Not reported

Owner/operator name: SRJ ENTERPRISES INC DBA CAR TENDER
Owner/operator address: 1706 12TH AVE
SEATTLE, WA 98122

(Continued) **1001490858**

Owner/operator country: US
Owner/operator telephone: (206)324-0345
Legal status: Private
Owner/Operator Type: Operator
Owner/Op start date: Not reported
Owner/Op end date: Not reported

Owner/operator name: SRJ ENTERPRISES INC DBA CAR TENDER
Owner/operator address: 1706 12TH AVE
SEATTLE, 98122
Owner/operator country: US
Owner/operator telephone: (206)324-0345
Legal status: Private
Owner/Operator Type: Operator
Owner/Op start date: 03/01/1999
Owner/Op end date: Not reported

Owner/operator name: GURUNLIAN, KRIKOR
Owner/operator address: 2706 MILITARY HWY
PINEVILLE, LA 71360
Owner/operator country: US
Owner/operator telephone: (318)641-1571
Legal status: Private
Owner/Operator Type: Owner
Owner/Op start date: Not reported
Owner/Op end date: Not reported

Handler Activities Summary:
U.S. importer of hazardous waste: No
Mixed waste (haz. and radioactive): No
Recycler of hazardous waste: No
Transporter of hazardous waste: No
Treater, storer or disposer of HW: No
Underground injection activity: No
On-site burner exemption: No
Furnace exemption: No
Used oil fuel burner: No
Used oil processor: No
User oil refiner: No
Used oil fuel marketer to burner: No
Used oil Specification marketer: No
Used oil transfer facility: No
Used oil transporter: No

Historical Generators:
Date form received by agency: 02/17/2010
Site name: CAR TENDER
Classification: Not a generator, verified

Date form received by agency: 12/31/2007
Site name: CAR TENDER
Classification: Not a generator, verified

Date form received by agency: 02/14/2007
Site name: CAR TENDER
Classification: Not a generator, verified

(Continued) **1001490858**

Date form received by agency: 12/31/2005
Site name: CAR TENDER
Classification: Not a generator, verified

Date form received by agency: 12/31/2003
Site name: SRJ ENTERPRISES INC DBA CAR TENDER
Classification: Not a generator, verified

Violation Status: No violations found

WA MANIFEST:
Facility Site ID Number: 94169785
EPA ID: WAD988508123
NAICS: 811118
SWC Desc: N/A
FWC Desc: N/A
Form Comm: We are an Independent Auto Repair facility that recycles our waste oil batteries paper cardboard brake fluid tires coolant and scrape metal. We do not generate or store any hazardous or dangerous waste. 6-7-06 Amended report to remove dba from SWe recycle our waste fluids, batteries, paper, cardboard, tires, anti-freeze, etc. No hazardous waste generated or stored in the reporting period.ite Name. TW
Data Year: Not reported
Permit by Rule: No
Treatment by Generator: No
Mixed radioactive waste: No
Importer of hazardous waste: No
Immediate recycler: No
Treatment/Storage/Disposal/Recycling Facility: No
Generator of dangerous fuel waste: No
Generator marketing to burner: No
Other marketers (i.e., blender, distributor, etc.): No
Utility boiler burner: No
Industry boiler burner: No
Industrial Furnace: No
Smelter defferal: No
Universal waste - batteries - generate: No
Universal waste - thermostats - generate: No
Universal waste - mercury - generate: No
Universal waste - lamps - generate: No
Universal waste - batteries - accumulate: No
Universal waste - thermostats - accumulate: No
Universal waste - mercury - accumulate: No
Universal waste - lamps - accumulate: No
Destination Facility for Universal Waste: No
Off-specification used oil burner - utility boiler: No
Off-specification used oil burner - industrial boiler: No
Off-specification used oil burner - industrial furnace: No
Tax Reg #: 601932862
Business Type: Not reported
Mail Name: SRJ Enterprises Inc DBA Car Tender
Mail addr line1: 1706 12th Ave
Mail city,st,zip: Seattle, WA 98122-2436
Mail country: UNITED STATES
Legal org name: SRJ Enterprises Inc DBA Car Tender
Legal org type: Private
Legal addr line1: 1706 12th Ave
Legal city,st,zip: Seattle, WA 98122-2436

(Continued) **1001490858**

Legal country:	UNITED STATES
Legal phone nbr:	(206)324-0345
Legal effective date:	04/20/1999
Land org name:	Not reported
Land org type:	Private
Land person name:	Krikor Gurunlian
Land addr line1:	2706 Military Hwy
Land city,st,zip:	Pineville, LA 71360
Land country:	UNITED STATES
Land phone nbr:	(318)641-1571
Operator org name:	SRJ Enterprises Inc DBA Car Tender
Operator org type:	Private
Operator addr line1:	1706 12th Ave
Operator city,st,zip:	Seattle, WA 98122-2436
Operator country:	UNITED STATES
Operator phone nbr:	(206)324-0345
Operator effective date:	03/01/1999
Site contact name:	Steven Malland
Site contact addr line1:	1706 12th Ave
Site Contact City/State/ Zip:	Seattle, WA 98122-2436
Site Contact Country:	UNITED STATES
Site Contact Phone #:	(206)324-0345
Site Contact EMail:	cartendersm@hotmail.com
Form Contact NAME:	Steven Malland
Form Contact ADDR LINE1:	1706 12th Ave
Form Contact City,ST,Zip:	Seattle, WA 98122-2436
Form Contact Country:	UNITED STATES
Form Contact Phone #:	(206)324-0345
Form Contact EMail:	cartendersm@hotmail.com
Gen Status CD:	XQG
Monthly Generation:	No
Batch Generation:	No
One Time Generation:	No
Transport Own Waste:	No
Tranports Other Waste:	No
Recycler Onsite:	No
Transfer Facility:	No
Other Exemption:	Not reported
UW Battery Gen:	No
Used Oil Transporter:	No
Used Oil Transfer Facility:	No
Used Oil Processor:	No
Used Oil Refiner:	No
Used Oil Fuel Marketer Directs Shipments:	No
Used Oil Fuel Marketer Meets Specs:	No

Facility Site ID Number:	94169785
EPA ID:	WAD988508123
NAICS:	811111
SWC Desc:	Not reported
FWC Desc:	Not reported
Form Comm:	Not reported
Data Year:	2009
Permit by Rule:	False
Treatment by Generator:	False
Mixed radioactive waste:	False

(Continued) **1001490858**

Importer of hazardous waste:	False
Immediate recycler:	False
Treatment/Storage/Disposal/Recycling Facility:	False
Generator of dangerous fuel waste:	False
Generator marketing to burner:	False
Other marketers (i.e., blender, distributor, etc.):	False
Utility boiler burner:	False
Industry boiler burner:	False
Industrial Furnace:	False
Smelter defferal:	False
Universal waste - batteries - generate:	False
Universal waste - thermostats - generate:	False
Universal waste - mercury - generate:	False
Universal waste - lamps - generate:	False
Universal waste - batteries - accumulate:	False
Universal waste - thermostats - accumulate:	False
Universal waste - mercury - accumulate:	False
Universal waste - lamps - accumulate:	False
Destination Facility for Universal Waste:	False
Off-specification used oil burner - utility boiler:	False
Off-specification used oil burner - industrial boiler:	False
Off-specification used oil burner - industrial furnace:	False
Tax Reg #:	601932862
Business Type:	Auto Repair mechanical
Mail Name:	SRJ Enterprises Inc DBA Car Tender
Mail addr line1:	1706 12th Ave
Mail city,st,zip:	Seattle, WA 98122-2436
Mail country:	UNITED STATES
Legal org name:	SRJ Enterprises Inc DBA Car Tender
Legal org type:	Private
Legal addr line1:	1706 12th Ave
Legal city,st,zip:	Seattle, WA 98122-2436
Legal country:	UNITED STATES
Legal phone nbr:	(206)324-0345
Legal effective date:	04/20/1999
Land org name:	SRJ Holdings LLC
Land org type:	Private
Land person name:	Steven Malland
Land addr line1:	14021 1st Avenue NE
Land city,st,zip:	Seattle, WA 98122
Land country:	UNITED STATES
Land phone nbr:	206-324-0345
Operator org name:	SRJ Enterprises Inc DBA Car Tender
Operator org type:	Private
Operator addr line1:	1706 12th Ave
Operator city,st,zip:	Seattle, WA 98122-2436
Operator country:	UNITED STATES
Operator phone nbr:	(206)324-0345
Operator effective date:	03/01/1999
Site contact name:	Steven Malland
Site contact addr line1:	1706 12th Ave
Site Contact City/State/ Zip:	Seattle, WA 98122-2436
Site Contact Country:	UNITED STATES
Site Contact Phone #:	(206)324-0345
Site Contact EMail:	cartendersm@hotmail.com
Form Contact NAME:	Steven Malland
Form Contact ADDR LINE1:	1706 12th Ave

(Continued) **1001490858**

Form Contact City,ST,Zip:	Seattle, WA 98122-2436
Form Contact Country:	UNITED STATES
Form Contact Phone #:	(206)324-0345
Form Contact EMail:	cartendersm@hotmail.com
Gen Status CD:	XQG
Monthly Generation:	False
Batch Generation:	False
One Time Generation:	False
Transport Own Waste:	False
Tranports Other Waste:	False
Recycler Onsite:	False
Transfer Facility:	False
Other Exemption:	Not reported
UW Battery Gen:	False
Used Oil Transporter:	False
Used Oil Transfer Facility:	False
Used Oil Processor:	False
Used Oil Refiner:	False
Used Oil Fuel Marketer Directs Shipments:	False
Used Oil Fuel Marketer Meets Specs:	False

Facility Site ID Number:	94169785
EPA ID:	WAD988508123
NAICS:	81111
SWC Desc:	Not reported
FWC Desc:	Not reported
Form Comm:	We recycle our waste fluids, batteries, tires, paper, cardboard, coolants, etc. No hazardous waste was generated or stored for this reporting period.
Data Year:	2008
Permit by Rule:	False
Treatment by Generator:	False
Mixed radioactive waste:	False
Importer of hazardous waste:	False
Immediate recycler:	False
Treatment/Storage/Disposal/Recycling Facility:	False
Generator of dangerous fuel waste:	False
Generator marketing to burner:	False
Other marketers (i.e., blender, distributor, etc.):	False
Utility boiler burner:	False
Industry boiler burner:	False
Industrial Furnace:	False
Smelter defferal:	False
Universal waste - batteries - generate:	False
Universal waste - thermostats - generate:	False
Universal waste - mercury - generate:	False
Universal waste - lamps - generate:	False
Universal waste - batteries - accumulate:	False
Universal waste - thermostats - accumulate:	False
Universal waste - mercury - accumulate:	False
Universal waste - lamps - accumulate:	False
Destination Facility for Universal Waste:	False
Off-specification used oil burner - utility boiler:	False
Off-specification used oil burner - industrial boiler:	False
Off-specification used oil burner - industrial furnace:	False
Tax Reg #:	601932862

(Continued) **1001490858**

Business Type:	Auto Repair mechanical
Mail Name:	SRJ Enterprises Inc DBA Car Tender
Mail addr line1:	1706 12th Ave
Mail city,st,zip:	Seattle, WA 98122-2436
Mail country:	UNITED STATES
Legal org name:	SRJ Enterprises Inc DBA Car Tender
Legal org type:	Private
Legal addr line1:	1706 12th Ave
Legal city,st,zip:	Seattle, WA 98122-2436
Legal country:	UNITED STATES
Legal phone nbr:	(206)324-0345
Legal effective date:	04/20/1999
Land org name:	Krikor Gurunlian
Land org type:	Private
Land person name:	Krikor Gurunlian
Land addr line1:	2706 Military Hwy
Land city,st,zip:	Pineville, LA 71360
Land country:	UNITED STATES
Land phone nbr:	(318)641-1571
Operator org name:	SRJ Enterprises Inc DBA Car Tender
Operator org type:	Private
Operator addr line1:	1706 12th Ave
Operator city,st,zip:	Seattle, WA 98122-2436
Operator country:	UNITED STATES
Operator phone nbr:	(206)324-0345
Operator effective date:	03/01/1999
Site contact name:	Steven Malland
Site contact addr line1:	1706 12th Ave
Site Contact City/State/ Zip:	Seattle, WA 98122-2436
Site Contact Country:	UNITED STATES
Site Contact Phone #:	(206)324-0345
Site Contact EMail:	cartendersm@hotmail.com
Form Contact NAME:	Steven Malland
Form Contact ADDR LINE1:	1706 12th Ave
Form Contact City,ST,Zip:	Seattle, WA 98122-2436
Form Contact Country:	UNITED STATES
Form Contact Phone #:	(206)324-0345
Form Contact EMail:	cartendersm@hotmail.com
Gen Status CD:	XQG
Monthly Generation:	False
Batch Generation:	False
One Time Generation:	False
Transport Own Waste:	False
Tranports Other Waste:	False
Recycler Onsite:	False
Transfer Facility:	False
Other Exemption:	Not reported
UW Battery Gen:	False
Used Oil Transporter:	False
Used Oil Transfer Facility:	False
Used Oil Processor:	False
Used Oil Refiner:	False
Used Oil Fuel Marketer Directs Shipments:	False
Used Oil Fuel Marketer Meets Specs:	False

Facility Site ID Number: 94169785

(Continued) **1001490858**

EPA ID:	WAD988508123
NAICS:	81111
SWC Desc:	N/A
FWC Desc:	N/A
Form Comm:	We are an Independent Auto Repair facility that recycles our waste oil batteries paper cardboard brake fluid tires coolant and scrape metal. We do not generate or store any hazardous or dangerous waste. 6-7-06 Amended report to remove dba from SWe recycle our waste fluids, batteries, paper, cardboard, tires, anti-freeze, etc. No hazardous waste generated or stored in the reporting period.ite Name. TW
Data Year:	Not reported
Permit by Rule:	FALSE
Treatment by Generator:	FALSE
Mixed radioactive waste:	FALSE
Importer of hazardous waste:	FALSE
Immediate recycler:	FALSE
Treatment/Storage/Disposal/Recycling Facility:	FALSE
Generator of dangerous fuel waste:	FALSE
Generator marketing to burner:	FALSE
Other marketers (i.e., blender, distributor, etc.):	FALSE
Utility boiler burner:	FALSE
Industry boiler burner:	FALSE
Industrial Furnace:	FALSE
Smelter defferal:	FALSE
Universal waste - batteries - generate:	FALSE
Universal waste - thermostats - generate:	FALSE
Universal waste - mercury - generate:	FALSE
Universal waste - lamps - generate:	FALSE
Universal waste - batteries - accumulate:	FALSE
Universal waste - thermostats - accumulate:	FALSE
Universal waste - mercury - accumulate:	FALSE
Universal waste - lamps - accumulate:	FALSE
Destination Facility for Universal Waste:	FALSE
Off-specification used oil burner - utility boiler:	FALSE
Off-specification used oil burner - industrial boiler:	FALSE
Off-specification used oil burner - industrial furnace:	FALSE
Tax Reg #:	601932862
Business Type:	Auto Repair mechanical
Mail Name:	SRJ Enterprises Inc DBA Car Tender
Mail addr line1:	1706 12th Ave
Mail city,st,zip:	Seattle, WA 98122-2436
Mail country:	UNITED STATES
Legal org name:	SRJ Enterprises Inc DBA Car Tender
Legal org type:	Private
Legal addr line1:	1706 12th Ave
Legal city,st,zip:	Seattle, WA 98122-2436
Legal country:	UNITED STATES
Legal phone nbr:	(206)324-0345
Legal effective date:	04/20/1999
Land org name:	Not reported
Land org type:	Private
Land person name:	Krikor Gurunlian
Land addr line1:	2706 Military Hwy
Land city,st,zip:	Pineville, LA 71360
Land country:	UNITED STATES
Land phone nbr:	(318)641-1571
Operator org name:	SRJ Enterprises Inc DBA Car Tender

(Continued) **1001490858**

Operator org type:	Private
Operator addr line1:	1706 12th Ave
Operator city,st,zip:	Seattle, WA 98122-2436
Operator country:	UNITED STATES
Operator phone nbr:	(206)324-0345
Operator effective date:	03/01/1999
Site contact name:	Steven Malland
Site contact addr line1:	1706 12th Ave
Site Contact City/State/ Zip:	Seattle, WA 98122-2436
Site Contact Country:	UNITED STATES
Site Contact Phone #:	(206)324-0345
Site Contact EMail:	cartendersm@hotmail.com
Form Contact NAME:	Steven Malland
Form Contact ADDR LINE1:	1706 12th Ave
Form Contact City,ST,Zip:	Seattle, WA 98122-2436
Form Contact Country:	UNITED STATES
Form Contact Phone #:	(206)324-0345
Form Contact EMail:	cartendersm@hotmail.com
Gen Status CD:	XQG
Monthly Generation:	FALSE
Batch Generation:	FALSE
One Time Generation:	FALSE
Transport Own Waste:	FALSE
Tranports Other Waste:	FALSE
Recycler Onsite:	FALSE
Transfer Facility:	FALSE
Other Exemption:	Not reported
UW Battery Gen:	FALSE
Used Oil Transporter:	FALSE
Used Oil Transfer Facility:	FALSE
Used Oil Processor:	FALSE
Used Oil Refiner:	FALSE
Used Oil Fuel Marketer Directs Shipments:	FALSE
Used Oil Fuel Marketer Meets Specs:	FALSE

Facility Site ID Number:	94169785
EPA ID:	WAD988508123
NAICS:	81111
SWC Desc:	N/A
FWC Desc:	N/A
Form Comm:	We are an Independent Auto Repair facility that recycles our waste oil batteries paper cardboard brake fluid tires coolant and scrape metal. We do not generate or store any hazardous or dangerous waste. 6-7-06 Amended report to remove dba from SWe recycle our waste fluids, batteries, paper, cardboard, tires, anti-freeze, etc. No hazardous waste generated or stored in the reporting period.ite Name. TW
Data Year:	Not reported
Permit by Rule:	False
Treatment by Generator:	False
Mixed radioactive waste:	False
Importer of hazardous waste:	False
Immediate recycler:	False
Treatment/Storage/Disposal/Recycling Facility:	False
Generator of dangerous fuel waste:	False
Generator marketing to burner:	False
Other marketers (i.e., blender, distributor, etc.):	False

(Continued) **1001490858**

Utility boiler burner:	False
Industry boiler burner:	False
Industrial Furnace:	False
Smelter defferal:	False
Universal waste - batteries - generate:	False
Universal waste - thermostats - generate:	False
Universal waste - mercury - generate:	False
Universal waste - lamps - generate:	False
Universal waste - batteries - accumulate:	False
Universal waste - thermostats - accumulate:	False
Universal waste - mercury - accumulate:	False
Universal waste - lamps - accumulate:	False
Destination Facility for Universal Waste:	False
Off-specification used oil burner - utility boiler:	False
Off-specification used oil burner - industrial boiler:	False
Off-specification used oil burner - industrial furnace:	False
Tax Reg #:	601932862
Business Type:	Auto Repair mechanical
Mail Name:	SRJ Enterprises Inc DBA Car Tender
Mail addr line1:	1706 12th Ave
Mail city,st,zip:	Seattle, WA 98122-2436
Mail country:	UNITED STATES
Legal org name:	SRJ Enterprises Inc DBA Car Tender
Legal org type:	Private
Legal addr line1:	1706 12th Ave
Legal city,st,zip:	Seattle, WA 98122-2436
Legal country:	UNITED STATES
Legal phone nbr:	(206)324-0345
Legal effective date:	04/20/1999
Land org name:	Krikor Gurunlian
Land org type:	Private
Land person name:	Krikor Gurunlian
Land addr line1:	2706 Military Hwy
Land city,st,zip:	Pineville, LA 71360
Land country:	UNITED STATES
Land phone nbr:	(318)641-1571
Operator org name:	SRJ Enterprises Inc DBA Car Tender
Operator org type:	Private
Operator addr line1:	1706 12th Ave
Operator city,st,zip:	Seattle, WA 98122-2436
Operator country:	UNITED STATES
Operator phone nbr:	(206)324-0345
Operator effective date:	03/01/1999
Site contact name:	Steven Malland
Site contact addr line1:	1706 12th Ave
Site Contact City/State/ Zip:	Seattle, WA 98122-2436
Site Contact Country:	UNITED STATES
Site Contact Phone #:	(206)324-0345
Site Contact EMail:	cartendersm@hotmail.com
Form Contact NAME:	Steven Malland
Form Contact ADDR LINE1:	1706 12th Ave
Form Contact City,ST,Zip:	Seattle, WA 98122-2436
Form Contact Country:	UNITED STATES
Form Contact Phone #:	(206)324-0345
Form Contact EMail:	cartendersm@hotmail.com
Gen Status CD:	XQG
Monthly Generation:	False

(Continued) **1001490858**

Batch Generation:	False
One Time Generation:	False
Transport Own Waste:	False
Tranports Other Waste:	False
Recycler Onsite:	False
Transfer Facility:	False
Other Exemption:	Not reported
UW Battery Gen:	False
Used Oil Transporter:	False
Used Oil Transfer Facility:	False
Used Oil Processor:	False
Used Oil Refiner:	False
Used Oil Fuel Marketer Directs Shipments:	False
Used Oil Fuel Marketer Meets Specs:	False

C12 **JANE S BILLINGS** **EDR Hist Auto** **1009355543**
SSW **12TH AVE & E PINE** **N/A**
< 1/8 **SEATTLE, WA**
0.099 mi.
522 ft. **Site 3 of 3 in cluster C**

Relative:
Lower

Actual:
340 ft.

EDR Historical Auto Stations:

Name:	WIIILYS OVERIAND PACIFIC COMPANY INC
Year:	1920
Type:	AUTOMOBILE REPAIRS AND SUPPLIES
Name:	WILLYS OVERLAND PACIFIC COMPANY
Year:	1925
Type:	AUTOMOBILE REPAIRERS
Name:	JANE S BILLINGS
Year:	1951
Type:	AUTOMOBILE REPAIRING

---

13 **EDR Hist Auto** **1015265823**
SE **1701 14TH AVE** **N/A**
< 1/8 **SEATTLE, WA 98122**
0.105 mi.
556 ft.

Relative:
Higher

Actual:
376 ft.

EDR Historical Auto Stations:

Name:	AUTO MOBILE RPR
Year:	2003
Address:	1701 14TH AVE
Name:	AUTO MOBILE RPR
Year:	2005
Address:	1701 14TH AVE
Name:	AUTO MOBILE RPR
Year:	2006
Address:	1701 14TH AVE
Name:	AUTO MOBILE RPR
Year:	2007

(Continued) **1015265823**

Address: 1701 14TH AVE

Name: AUTO MOBILE RPR
Year: 2008
Address: 1701 14TH AVE

Name: AUTO MOBILE RPR
Year: 2009
Address: 1701 14TH AVE

D14 **TSUBOTA STEEL & PIPE** **WA CSCSL** **1007063130**
East **1805-1827 15TH AVE W** **WA LUST** **N/A**
1/8-1/4 **SEATTLE, WA 98119** **WA UST**
0.136 mi. **WA ALLSITES**
720 ft. **Site 1 of 3 in cluster D** **FINDS**
ECHO

Relative:
Higher

Actual:
405 ft.

CSCSL:
Facility ID: 91761133
Region: Northwest
Lat/Long: 47.634996883 / -122.37707373
Brownfield Status: Not reported
Rank Status: N
Clean Up Siteid: 11044
Site Status: Cleanup Started
PSI?: Yes
Contaminant Name: Petroleum-Other
Ground Water: Confirmed Above Cleanup Level
Surface Water: Not reported
Soil: Confirmed Above Cleanup Level
Sediment: Not reported
Air: Not reported
Bedrock: Not reported
Responsible Unit: Northwest

LUST:
Facility ID: 91761133
Lust Status Type: Cleanup Started
Cleanup Site ID: 11044
Cleanup Unit Type: Upland
Process Type: Independent Action
Cleanup Unit Name: TSUBOTA INDUSTRIAL STEEL
Lust Status Date: 06/01/1995
Response Section: Northwest
Lat/Long: 47.6349968 / -122.37707

UST:
Facility ID: 91761133
Site Id: 7121
UBI: Not reported
Phone Number: Not reported
Decimal Latitude: 47.63499688
Decimal Longitude: -122.3770737

Tank Name: 1
Tag Number: Not reported
Tank Status: Removed

TSUBOTA STEEL & PIPE (Continued) **1007063130**

Tank Status Date:	08/06/1996
Tank Install Date:	00/31/1964
Tank Closure Date:	Not reported
Capacity Range:	111 TO 1,100 Gallons
Tank Permit Expiration Date:	Not reported
Tank Upgrade Date:	Not reported
Tank Spill Prevention:	Not reported
Tank Overfill Prevention:	Not reported
Tank Material:	Steel
Tank Construction:	Not reported
Tank Tightness Test:	Not reported
Tank Corrosion Protection:	Not reported
Tank Manifold:	Not reported
Tank Release Detection:	Not reported
Tank SFC Type:	Not reported
Pipe Material:	Steel
Pipe Construction:	Not reported
Pipe Primary Release Detection:	Not reported
Pipe Second Release Detection:	Not reported
Pipe Corrosion Protection:	Not reported
Pipe Pumping System:	Not reported
Responsible Unit:	NORTHWEST
Dispencer/Pump SFC Type:	Not reported

Tank Name:	2
Tag Number:	Not reported
Tank Status:	Removed
Tank Status Date:	08/06/1996
Tank Install Date:	00/31/1964
Tank Closure Date:	Not reported
Capacity Range:	111 TO 1,100 Gallons
Tank Permit Expiration Date:	Not reported
Tank Upgrade Date:	Not reported
Tank Spill Prevention:	Not reported
Tank Overfill Prevention:	Not reported
Tank Material:	Steel
Tank Construction:	Not reported
Tank Tightness Test:	Not reported
Tank Corrosion Protection:	Not reported
Tank Manifold:	Not reported
Tank Release Detection:	Not reported
Tank SFC Type:	Not reported
Pipe Material:	Steel
Pipe Construction:	Not reported
Pipe Primary Release Detection:	Not reported
Pipe Second Release Detection:	Not reported
Pipe Corrosion Protection:	Not reported
Pipe Pumping System:	Not reported
Responsible Unit:	NORTHWEST
Dispencer/Pump SFC Type:	Not reported

Tank Name:	3
Tag Number:	Not reported
Tank Status:	Removed
Tank Status Date:	08/06/1996

TSUBOTA STEEL & PIPE (Continued) **1007063130**

Tank Install Date:	00/31/1964
Tank Closure Date:	Not reported
Capacity Range:	111 TO 1,100 Gallons
Tank Permit Expiration Date:	Not reported
Tank Upgrade Date:	Not reported
Tank Spill Prevention:	Not reported
Tank Overfill Prevention:	Not reported
Tank Material:	Steel
Tank Construction:	Not reported
Tank Tightness Test:	Not reported
Tank Corrosion Protection:	Not reported
Tank Manifold:	Not reported
Tank Release Detection:	Not reported
Tank SFC Type:	Not reported
Pipe Material:	Steel
Pipe Construction:	Not reported
Pipe Primary Release Detection:	Not reported
Pipe Second Release Detection:	Not reported
Pipe Corrosion Protection:	Not reported
Pipe Pumping System:	Not reported
Responsible Unit:	NORTHWEST
Dispencer/Pump SFC Type:	Not reported

Tank Name:	4
Tag Number:	Not reported
Tank Status:	Removed
Tank Status Date:	08/06/1996
Tank Install Date:	00/31/1964
Tank Closure Date:	Not reported
Capacity Range:	111 TO 1,100 Gallons
Tank Permit Expiration Date:	Not reported
Tank Upgrade Date:	Not reported
Tank Spill Prevention:	Not reported
Tank Overfill Prevention:	Not reported
Tank Material:	Steel
Tank Construction:	Not reported
Tank Tightness Test:	Not reported
Tank Corrosion Protection:	Not reported
Tank Manifold:	Not reported
Tank Release Detection:	Not reported
Tank SFC Type:	Not reported
Pipe Material:	Steel
Pipe Construction:	Not reported
Pipe Primary Release Detection:	Not reported
Pipe Second Release Detection:	Not reported
Pipe Corrosion Protection:	Not reported
Pipe Pumping System:	Not reported
Responsible Unit:	NORTHWEST
Dispencer/Pump SFC Type:	Not reported

ALLSITES:

Facility Name:	TSUBOTA STEEL & PIPE
Facility Id:	91761133

Interaction:	A
Interaction 1:	LUST

TSUBOTA STEEL & PIPE (Continued) **1007063130**

Interaction 2:	LUST Facility
Ecology Program:	TOXICS
Program Data:	ISIS
Facility Alt.:	Not reported
Program ID:	7121
Date Interaction:	1990-02-06 00:00:00
Date Interaction 3:	Not reported
Latitude:	47.634991268999997
Longitude:	-122.37705882100001

Interaction:	A
Interaction 1:	UST
Interaction 2:	Underground Storage Tank
Ecology Program:	TOXICS
Program Data:	UST
Facility Alt.:	Not reported
Program ID:	7121
Date Interaction:	2000-03-20 00:00:00
Date Interaction 3:	Not reported
Latitude:	47.634991268999997
Longitude:	-122.37705882100001

FINDS:

Registry ID: 110015396748

Environmental Interest/Information System
Washington Facility / Site Identification System (WA-FSIS) provides a means to query and display data maintained by the Washington Department of Ecology. This system contains key information for each facility/site that is currently, or has been, of interest to the Air Quality, Dam Safety, Hazardous Waste, Toxics Cleanup, and Water Quality Programs.

ECHO:

Envid:	1007063130
Registry ID:	110015396748
DFR URL:	http://echo.epa.gov/detailed_facility_report?fid=110015396748

D15 **TSUBOTA INDUSTRIAL STEEL (EIGHT REPORTS)** **WA ICR** **1000164445**
East **1805-1827 15TH AVE. W.** **N/A**
1/8-1/4 **SEATTLE, WA 98119**
0.136 mi.
720 ft. **Site 2 of 3 in cluster D**

Relative:
Higher

Actual:
405 ft.

ICR:

Date Ecology Received Report:	08/18/98
Contaminants Found at Site:	Petroleum products
Media Contaminated:	Groundwater, Soil
Waste Management:	Tank
Region:	North Western
Type of Report Ecology Received:	Interim cleanup report
Site Register Issue:	98-07
County Code:	17

TSUBOTA INDUSTRIAL STEEL (EIGHT REPORTS) (Continued) **1000164445**

Contact: Not reported
Report Title: Not reported

16
ENE
1/8-1/4
0.146 mi.
772 ft.

GROUP HEALTH HOSPITAL ADDITION
100 15TH E
SEATTLE, WA 98112

WA UST **U003795357**
WA ALLSITES **N/A**
WA CSCSL NFA

Relative:
Higher

Actual:
410 ft.

UST:

Facility ID:	28818999
Site Id:	200710
UBI:	Not reported
Phone Number:	Not reported
Decimal Latitude:	47.61852
Decimal Longitude:	-122.313797

Tank Name:	1
Tag Number:	Not reported
Tank Status:	Removed
Tank Status Date:	07/10/2001
Tank Install Date:	00/01/1900
Tank Closure Date:	Not reported
Capacity Range:	Not reported
Tank Permit Expiration Date:	Not reported
Tank Upgrade Date:	Not reported
Tank Spill Prevention:	Not reported
Tank Overfill Prevention:	Not reported
Tank Material:	Not reported
Tank Construction:	Not reported
Tank Tightness Test:	Not reported
Tank Corrosion Protection:	Not reported
Tank Manifold:	Not reported
Tank Release Detection:	Not reported
Tank SFC Type:	Not reported
Pipe Material:	Not reported
Pipe Construction:	Not reported
Pipe Primary Release Detection:	Not reported
Pipe Second Release Detection:	Not reported
Pipe Corrosion Protection:	Not reported
Pipe Pumping System:	Not reported
Responsible Unit:	NORTHWEST
Dispencer/Pump SFC Type:	Not reported

Tank Name:	2
Tag Number:	Not reported
Tank Status:	Removed
Tank Status Date:	07/10/2001
Tank Install Date:	00/01/1900
Tank Closure Date:	Not reported
Capacity Range:	Not reported
Tank Permit Expiration Date:	Not reported
Tank Upgrade Date:	Not reported
Tank Spill Prevention:	Not reported
Tank Overfill Prevention:	Not reported
Tank Material:	Not reported
Tank Construction:	Not reported

GROUP HEALTH HOSPITAL ADDITION (Continued) **U003795357**

Tank Tightness Test:	Not reported
Tank Corrosion Protection:	Not reported
Tank Manifold:	Not reported
Tank Release Detection:	Not reported
Tank SFC Type:	Not reported
Pipe Material:	Not reported
Pipe Construction:	Not reported
Pipe Primary Release Detection:	Not reported
Pipe Second Release Detection:	Not reported
Pipe Corrosion Protection:	Not reported
Pipe Pumping System:	Not reported
Responsible Unit:	NORTHWEST
Dispencer/Pump SFC Type:	Not reported

Tank Name:	3
Tag Number:	Not reported
Tank Status:	Removed
Tank Status Date:	07/10/2001
Tank Install Date:	00/01/1900
Tank Closure Date:	Not reported
Capacity Range:	Not reported
Tank Permit Expiration Date:	Not reported
Tank Upgrade Date:	Not reported
Tank Spill Prevention:	Not reported
Tank Overfill Prevention:	Not reported
Tank Material:	Not reported
Tank Construction:	Not reported
Tank Tightness Test:	Not reported
Tank Corrosion Protection:	Not reported
Tank Manifold:	Not reported
Tank Release Detection:	Not reported
Tank SFC Type:	Not reported
Pipe Material:	Not reported
Pipe Construction:	Not reported
Pipe Primary Release Detection:	Not reported
Pipe Second Release Detection:	Not reported
Pipe Corrosion Protection:	Not reported
Pipe Pumping System:	Not reported
Responsible Unit:	NORTHWEST
Dispencer/Pump SFC Type:	Not reported

Tank Name:	4
Tag Number:	Not reported
Tank Status:	Removed
Tank Status Date:	07/10/2001
Tank Install Date:	00/01/1900
Tank Closure Date:	Not reported
Capacity Range:	Not reported
Tank Permit Expiration Date:	Not reported
Tank Upgrade Date:	Not reported
Tank Spill Prevention:	Not reported
Tank Overfill Prevention:	Not reported
Tank Material:	Not reported
Tank Construction:	Not reported
Tank Tightness Test:	Not reported

GROUP HEALTH HOSPITAL ADDITION (Continued) **U003795357**

Tank Corrosion Protection:	Not reported
Tank Manifold:	Not reported
Tank Release Detection:	Not reported
Tank SFC Type:	Not reported
Pipe Material:	Not reported
Pipe Construction:	Not reported
Pipe Primary Release Detection:	Not reported
Pipe Second Release Detection:	Not reported
Pipe Corrosion Protection:	Not reported
Pipe Pumping System:	Not reported
Responsible Unit:	NORTHWEST
Dispencer/Pump SFC Type:	Not reported

Tank Name:	5
Tag Number:	Not reported
Tank Status:	Removed
Tank Status Date:	07/10/2001
Tank Install Date:	00/01/1900
Tank Closure Date:	Not reported
Capacity Range:	Not reported
Tank Permit Expiration Date:	Not reported
Tank Upgrade Date:	Not reported
Tank Spill Prevention:	Not reported
Tank Overfill Prevention:	Not reported
Tank Material:	Not reported
Tank Construction:	Not reported
Tank Tightness Test:	Not reported
Tank Corrosion Protection:	Not reported
Tank Manifold:	Not reported
Tank Release Detection:	Not reported
Tank SFC Type:	Not reported
Pipe Material:	Not reported
Pipe Construction:	Not reported
Pipe Primary Release Detection:	Not reported
Pipe Second Release Detection:	Not reported
Pipe Corrosion Protection:	Not reported
Pipe Pumping System:	Not reported
Responsible Unit:	NORTHWEST
Dispencer/Pump SFC Type:	Not reported

Tank Name:	6
Tag Number:	Not reported
Tank Status:	Removed
Tank Status Date:	07/10/2001
Tank Install Date:	00/01/1964
Tank Closure Date:	Not reported
Capacity Range:	Not reported
Tank Permit Expiration Date:	Not reported
Tank Upgrade Date:	Not reported
Tank Spill Prevention:	Not reported
Tank Overfill Prevention:	Not reported
Tank Material:	Not reported
Tank Construction:	Not reported
Tank Tightness Test:	Not reported
Tank Corrosion Protection:	Not reported

GROUP HEALTH HOSPITAL ADDITION (Continued) **U003795357**

Tank Manifold:	Not reported
Tank Release Detection:	Not reported
Tank SFC Type:	Not reported
Pipe Material:	Not reported
Pipe Construction:	Not reported
Pipe Primary Release Detection:	Not reported
Pipe Second Release Detection:	Not reported
Pipe Corrosion Protection:	Not reported
Pipe Pumping System:	Not reported
Responsible Unit:	NORTHWEST
Dispencer/Pump SFC Type:	Not reported

Tank Name:	7
Tag Number:	Not reported
Tank Status:	Removed
Tank Status Date:	07/10/2001
Tank Install Date:	00/01/1900
Tank Closure Date:	Not reported
Capacity Range:	Not reported
Tank Permit Expiration Date:	Not reported
Tank Upgrade Date:	Not reported
Tank Spill Prevention:	Not reported
Tank Overfill Prevention:	Not reported
Tank Material:	Not reported
Tank Construction:	Not reported
Tank Tightness Test:	Not reported
Tank Corrosion Protection:	Not reported
Tank Manifold:	Not reported
Tank Release Detection:	Not reported
Tank SFC Type:	Not reported
Pipe Material:	Not reported
Pipe Construction:	Not reported
Pipe Primary Release Detection:	Not reported
Pipe Second Release Detection:	Not reported
Pipe Corrosion Protection:	Not reported
Pipe Pumping System:	Not reported
Responsible Unit:	NORTHWEST
Dispencer/Pump SFC Type:	Not reported

ALLSITES:

Facility Name:	GROUP HEALTH HOSPITAL ADDITION
Facility Id:	28818999

Interaction:	I
Interaction 1:	LUST
Interaction 2:	LUST Facility
Ecology Program:	TOXICS
Program Data:	ISIS
Facility Alt.:	Not reported
Program ID:	200710
Date Interaction:	1990-08-07 00:00:00
Date Interaction 3:	2000-09-25 00:00:00
Latitude:	47.618514380000001
Longitude:	-122.31378210699999

GROUP HEALTH HOSPITAL ADDITION (Continued) **U003795357**

Interaction:	A
Interaction 1:	UST
Interaction 2:	Underground Storage Tank
Ecology Program:	TOXICS
Program Data:	UST
Facility Alt.:	Not reported
Program ID:	200710
Date Interaction:	2000-01-28 00:00:00
Date Interaction 3:	Not reported
Latitude:	47.618514380000001
Longitude:	-122.31378210699999

CSCSL NFA:

Facility/Site Id:	28818999
CS Id:	8598
NFA Date:	10/03/2011
Rank:	Not reported
VCP:	No
Latitude:	47.61852
Longitude:	-122.313797

E17 **12TH AVE ARTS ASSOCIATES LLC** **WA MANIFEST** **S113706029**
SSW **1620 12TH AVE** **N/A**
1/8-1/4 **SEATTLE, WA 98122**
0.150 mi.
794 ft. **Site 1 of 7 in cluster E**

Relative:
Lower

Actual:
337 ft.

WA MANIFEST:

Facility Site ID Number:	8348
EPA ID:	WAH000043304
NAICS:	447190
SWC Desc:	Not reported
FWC Desc:	D018
Form Comm:	5-6 12th Ave Arts Associates LLC as ground leasee - petroleum contaminated water from former fueling facility
Data Year:	2013
Permit by Rule:	False
Treatment by Generator:	False
Mixed radioactive waste:	False
Importer of hazardous waste:	False
Immediate recycler:	False

Treatment/Storage/Disposal/Recycling Facility:	False
Generator of dangerous fuel waste:	False
Generator marketing to burner:	False
Other marketers (i.e., blender, distributor, etc.):	False
Utility boiler burner:	False
Industry boiler burner:	False
Industrial Furnace:	False
Smelter defferal:	False
Universal waste - batteries - generate:	False
Universal waste - thermostats - generate:	False
Universal waste - mercury - generate:	False
Universal waste - lamps - generate:	False
Universal waste - batteries - accumulate:	False
Universal waste - thermostats - accumulate:	False
Universal waste - mercury - accumulate:	False

12TH AVE ARTS ASSOCIATES LLC (Continued) **S113706029**

Universal waste - lamps - accumulate:	False
Destination Facility for Universal Waste:	False
Off-specification used oil burner - utility boiler:	False
Off-specification used oil burner - industrial boiler:	False
Off-specification used oil burner - industrial furnace:	False
Tax Reg #:	603244908
Business Type:	former parking fuel depot
Mail Name:	12th Ave Arts Associates LLC
Mail addr line1:	1402 3rd Ave Ste 200
Mail city,st,zip:	Seattle, WA 98101
Mail country:	UNITED STATES
Legal org name:	12th Ave Arts Associates LLC
Legal org type:	Private
Legal addr line1:	1402 3rd Ave Ste 200
Legal city,st,zip:	Seattle, WA 98101
Legal country:	UNITED STATES
Legal phone nbr:	206-329-7303
Legal effective date:	02/18/2013
Land org name:	12th Ave Arts Associates LLC
Land org type:	Private
Land person name:	Not reported
Land addr line1:	1402 3rd Ave Ste 200
Land city,st,zip:	Seattle, WA 98101
Land country:	UNITED STATES
Land phone nbr:	206-329-7303
Operator org name:	12th Ave Arts Associates LLC
Operator org type:	Private
Operator addr line1:	1402 3rd Ave Ste 200
Operator city,st,zip:	Seattle, WA 98101
Operator country:	UNITED STATES
Operator phone nbr:	206-329-7303
Operator effective date:	02/18/2013
Site contact name:	David Dologite
Site contact addr line1:	1402 3rd Ave Ste 200
Site Contact City/State/ Zip:	Seattle, WA 98101
Site Contact Country:	UNITED STATES
Site Contact Phone #:	206-329-7303
Site Contact EMail:	ddologite@capitolhillhousing.org
Form Contact NAME:	David Dologite
Form Contact ADDR LINE1:	1402 3rd Ave Ste 200
Form Contact City,ST,Zip:	Seattle, WA 98101
Form Contact Country:	UNITED STATES
Form Contact Phone #:	206-329-7303
Form Contact EMail:	ddologite@capitolhillhousing.org
Gen Status CD:	SQG
Monthly Generation:	False
Batch Generation:	False
One Time Generation:	True
Transport Own Waste:	False
Tranports Other Waste:	False
Recycler Onsite:	False
Transfer Facility:	False
Other Exemption:	Not reported
UW Battery Gen:	False
Used Oil Transporter:	False
Used Oil Transfer Facility:	False
Used Oil Processor:	False

12TH AVE ARTS ASSOCIATES LLC (Continued) **S113706029**

Used Oil Refiner: False
Used Oil Fuel Marketer Directs Shipments: False
Used Oil Fuel Marketer Meets Specs: False

E18
SSW
1/8-1/4
0.150 mi.
794 ft.

12TH AVE ARTS ASSOCIATES LLC **WA ALLSITES** **S116348903**
1608 1620 12TH AVE **WA CSCSL NFA** **N/A**
SEATTLE, WA 98122

Site 2 of 7 in cluster E

Relative:
Lower

Actual:
337 ft.

ALLSITES:
Facility Name: 12TH AVE ARTS ASSOCIATES LLC
Facility Id: 8348

Interaction: I
Interaction 1: INDPNDNT
Interaction 2: Independent Cleanup
Ecology Program: TOXICS
Program Data: ISIS
Facility Alt.: Twelfth Ave Arts
Program ID: Not reported
Date Interaction: 2013-12-12 00:00:00
Date Interaction 3: 2013-12-12 00:00:00
Latitude: 47.615556818999998
Longitude: -122.31651752099999

Interaction: I
Interaction 1: HWG
Interaction 2: Hazardous Waste Generator
Ecology Program: HAZWASTE
Program Data: TURBOWASTE
Facility Alt.: 12th Ave Arts Associates LLC
Program ID: WAH000043304
Date Interaction: 2013-04-23 00:00:00
Date Interaction 3: 2013-12-31 00:00:00
Latitude: 47.615556818999998
Longitude: -122.31651752099999

CSCSL NFA:
Facility/Site Id: 8348
CS Id: 12342
NFA Date: 12/12/2013
Rank: Not reported
VCP: No
Latitude: 47.615562666
Longitude: -122.31652243

E19 SSW 1/8-1/4 0.150 mi. 794 ft. **12TH AVE ARTS ASSOCIATES LLC** **RCRA NonGen / NLR** **1017789614**
1620 12TH AVE **FINDS** **WAH000043304**
SEATTLE, WA 98122 **ECHO**

Site 3 of 7 in cluster E

Relative: Lower

Actual: 337 ft.

RCRA NonGen / NLR:

Date form received by agency:	03/11/2014
Facility name:	Not reported
Facility address:	1620 12TH AVE SEATTLE, WA 98122
EPA ID:	WAH000043304
Mailing address:	1402 3RD AVE STE 200 SEATTLE, WA 98101
Contact:	DAVID DOLOGITE
Contact address:	1402 3RD AVE STE 200 SEATTLE, WA 98101
Contact country:	US
Contact telephone:	(206)329-7303
Contact email:	DDOLOGITE@CAPITOLHILLHOUSING.ORG
EPA Region:	Not reported
Classification:	Non-Generator
Description:	Handler: Non-Generators do not presently generate hazardous waste

Owner/Operator Summary:

Owner/operator name:	12TH AVE ARTS ASSOCIATES LLC
Owner/operator address:	1402 3RD AVE STE 200 SEATTLE, WA 98101
Owner/operator country:	US
Owner/operator telephone:	(206)329-7303
Legal status:	Private
Owner/Operator Type:	Owner
Owner/Op start date:	Not reported
Owner/Op end date:	Not reported

Owner/operator name:	12TH AVE ARTS ASSOCIATES LLC
Owner/operator address:	1402 3RD AVE STE 200 SEATTLE, WA 98101
Owner/operator country:	US
Owner/operator telephone:	(206)329-7303
Legal status:	Private
Owner/Operator Type:	Operator
Owner/Op start date:	Not reported
Owner/Op end date:	Not reported

Handler Activities Summary:

U.S. importer of hazardous waste:	No
Mixed waste (haz. and radioactive):	No
Recycler of hazardous waste:	No
Transporter of hazardous waste:	No
Treater, storer or disposer of HW:	No
Underground injection activity:	No
On-site burner exemption:	No
Furnace exemption:	No
Used oil fuel burner:	No
Used oil processor:	No
User oil refiner:	No
Used oil fuel marketer to burner:	No

12TH AVE ARTS ASSOCIATES LLC (Continued) **1017789614**

Used oil Specification marketer: No
Used oil transfer facility: No
Used oil transporter: No

Historical Generators:
Date form received by agency: 04/23/2013
Site name: 12TH AVE ARTS ASSOCIATES LLC
Classification: Conditionally Exempt Small Quantity Generator

Violation Status: No violations found

FINDS:

Registry ID: 110064379364

Environmental Interest/Information System
RCRAInfo is a national information system that supports the Resource Conservation and Recovery Act (RCRA) program through the tracking of events and activities related to facilities that generate, transport, and treat, store, or dispose of hazardous waste. RCRAInfo allows RCRA program staff to track the notification, permit, compliance, and corrective action activities required under RCRA.

ECHO:
Envid: 1017789614
Registry ID: 110064379364
DFR URL: http://echo.epa.gov/detailed_facility_report?fid=110064379364

E20 **E POLICE PRECINCT FUELING STATION** **WA UST** **U000596937**
SSW **1606 12TH AVE E** **N/A**
1/8-1/4 **SEATTLE, WA 98122**
0.156 mi.
825 ft. **Site 4 of 7 in cluster E**

Relative:
Lower

Actual:
335 ft.

UST:
Facility ID: 38629771
Site Id: 97663
UBI: Not reported
Phone Number: Not reported
Decimal Latitude: 47.6362317
Decimal Longitude: -122.3175234

Tank Name: 1
Tag Number: A0270
Tank Status: Removed
Tank Status Date: 05/06/2013
Tank Install Date: 00/01/1988
Tank Closure Date: 04/08/2013
Capacity Range: 10,000 to 19,999 Gallons
Tank Permit Expiration Date: 07/31/2014
Tank Upgrade Date: 06/01/1988
Tank Spill Prevention: Spill Bucket/Spill Box
Tank Overfill Prevention: Automatic Shutoff (fill pipe)
Tank Material: Fiberglass Reinforced Plastic
Tank Construction: Single Wall Tank
Tank Tightness Test: Not reported

E POLICE PRECINCT FUELING STATION (Continued) **U000596937**

Tank Corrosion Protection:	Corrosion Resistant
Tank Manifold:	Not reported
Tank Release Detection:	Automatic Tank Gauging
Tank SFC Type:	Not reported
Pipe Material:	Fiberglass
Pipe Construction:	Single Wall Pipe
Pipe Primary Release Detection:	Automatic Line Leak Detector (ALLD)
Pipe Second Release Detection:	Not reported
Pipe Corrosion Protection:	Corrosion Resistant
Pipe Pumping System:	Pressurized System
Responsible Unit:	NORTHWEST
Dispencer/Pump SFC Type:	Not reported

Tank Name:	2
Tag Number:	A0270
Tank Status:	Removed
Tank Status Date:	05/06/2013
Tank Install Date:	00/01/1988
Tank Closure Date:	04/08/2013
Capacity Range:	10,000 to 19,999 Gallons
Tank Permit Expiration Date:	07/31/2014
Tank Upgrade Date:	06/01/1988
Tank Spill Prevention:	Spill Bucket/Spill Box
Tank Overfill Prevention:	Automatic Shutoff (fill pipe)
Tank Material:	Fiberglass Reinforced Plastic
Tank Construction:	Single Wall Tank
Tank Tightness Test:	Not reported
Tank Corrosion Protection:	Corrosion Resistant
Tank Manifold:	Not reported
Tank Release Detection:	Automatic Tank Gauging
Tank SFC Type:	Not reported
Pipe Material:	Fiberglass
Pipe Construction:	Single Wall Pipe
Pipe Primary Release Detection:	Automatic Line Leak Detector (ALLD)
Pipe Second Release Detection:	Not reported
Pipe Corrosion Protection:	Corrosion Resistant
Pipe Pumping System:	Pressurized System
Responsible Unit:	NORTHWEST
Dispencer/Pump SFC Type:	Not reported

E21 **RCRA NonGen / NLR** **1000879018**
SSW **1606 12TH AVE E** **ICIS** **WAD988523585**
1/8-1/4 **SEATTLE, WA 98102** **FINDS**
0.156 mi. **ECHO**
825 ft. **Site 5 of 7 in cluster E**

Relative:
Lower

Actual:
335 ft.

RCRA NonGen / NLR:

Date form received by agency:	06/21/2000
Facility name:	Not reported
Facility address:	1606 12TH AVE E SEATTLE, WA 98102
EPA ID:	WAD988523585
Mailing address:	805 S CHARLES ST SEATTLE, WA 98134-1316
Contact:	SEATTLE CITY FL SEATTLE CITY FL
Contact address:	805 S CHARLES ST SEATTLE, WA 98134-1316

(Continued) **1000879018**

Contact country: US
Contact telephone: (000)000-0000
Contact email: Not reported
EPA Region: Not reported
Classification: Non-Generator
Description: Handler: Non-Generators do not presently generate hazardous waste

Owner/Operator Summary:
Owner/operator name: PAUL N
Owner/operator address: 805 S CHARLES ST
SEATTLE, WA 98134
Owner/operator country: US
Owner/operator telephone: (206)386-1197
Legal status: Private
Owner/Operator Type: Operator
Owner/Op start date: 08/06/1996
Owner/Op end date: Not reported

Owner/operator name: SEATTLE CITY ES S
Owner/operator address: 618 2ND AVE ALASKA BLDG 12TH FLR
SEATTLE, WA 98104
Owner/operator country: US
Owner/operator telephone: (206)684-0142
Legal status: Private
Owner/Operator Type: Owner
Owner/Op start date: 08/06/1996
Owner/Op end date: Not reported

Handler Activities Summary:
U.S. importer of hazardous waste: No
Mixed waste (haz. and radioactive): No
Recycler of hazardous waste: No
Transporter of hazardous waste: No
Treater, storer or disposer of HW: No
Underground injection activity: No
On-site burner exemption: No
Furnace exemption: No
Used oil fuel burner: No
Used oil processor: No
User oil refiner: No
Used oil fuel marketer to burner: No
Used oil Specification marketer: No
Used oil transfer facility: No
Used oil transporter: No

Historical Generators:
Date form received by agency: 06/21/2000
Site name: SEATTLE CITY ESD 12TH AVE E
Classification: Not a generator, verified

Violation Status: No violations found

ICIS:
Enforcement Action ID: 10-2009-0249
FRS ID: 110040056845
Program ID: FRS 110040056845

(Continued) **1000879018**

Action Name: SEATTLE POLICE DEPARTMENT EAST PRECINCT
Full Address: 1606 12TH AVE E SEATTLE WA 98122
State: Washington
Facility Name: SEATTLE POLICE DEPARTMENT EAST PRECINCT
Facility Address: 1606 12TH AVE E
SEATTLE, WA 98122
Enforcement Action Type: RCRA 9006 AO For Comp And/Or Pen (UST) - UST Expedited Settlement Program
Facility County: KING
EPA Region #: 10

Program ID: FRS 110040056845
Facility Name: SEATTLE POLICE DEPARTMENT EAST PRECINCT
Address: 1606 12TH AVE E
Tribal Indicator: N
Fed Facility: Not reported
NAIC Code: Not reported
SIC Code: Not reported

FINDS:

Registry ID: 110005388464

Environmental Interest/Information System
Washington Facility / Site Identification System (WA-FSIS) provides a means to query and display data maintained by the Washington Department of Ecology. This system contains key information for each facility/site that is currently, or has been, of interest to the Air Quality, Dam Safety, Hazardous Waste, Toxics Cleanup, and Water Quality Programs.

RCRAInfo is a national information system that supports the Resource Conservation and Recovery Act (RCRA) program through the tracking of events and activities related to facilities that generate, transport, and treat, store, or dispose of hazardous waste. RCRAInfo allows RCRA program staff to track the notification, permit, compliance, and corrective action activities required under RCRA.

Registry ID: 110040056845

Environmental Interest/Information System
ICIS (Integrated Compliance Information System) is the Integrated Compliance Information System and provides a database that, when complete, will contain integrated Enforcement and Compliance information across most of EPA's programs. The vision for ICIS is to replace EPA's independent databases that contain Enforcement data with a single repository for that information. Currently, ICIS contains all Federal Administrative and Judicial enforcement actions. This information is maintained in ICIS by EPA in the Regional offices and it Headquarters. A future release of ICIS will replace the Permit Compliance System (PCS) which supports the NPDES and will integrate that information with Federal actions already in the system. ICIS also has the capability to track other activities occurring in the Region that support Compliance and Enforcement programs. These include; Incident Tracking, Compliance Assistance, and Compliance Monitoring.

(Continued) **1000879018**

ECHO:
Envid: 1000879018
Registry ID: 110040056845
DFR URL: http://echo.epa.gov/detailed_facility_report?fid=110040056845

Envid: 1000879018
Registry ID: 110005388464
DFR URL: http://echo.epa.gov/detailed_facility_report?fid=110005388464

E22 **SEATTLE CITY ESD 12TH AVE E** **WA ALLSITES** **S108523239**
SSW **1606 12TH AVE E** **WA Financial Assurance** **N/A**
1/8-1/4 **SEATTLE, WA 98102**
0.156 mi.
825 ft. **Site 6 of 7 in cluster E**

Relative:
Lower

Actual:
335 ft.

ALLSITES:
Facility Name: SEATTLE CITY ESD 12TH AVE E
Facility Id: 38629771

Interaction: I
Interaction 1: HWG
Interaction 2: Hazardous Waste Generator
Ecology Program: HAZWASTE
Program Data: TURBOWASTE
Facility Alt.: Not reported
Program ID: WAD988523585
Date Interaction: 1993-07-30 00:00:00
Date Interaction 3: 1999-12-31 00:00:00
Latitude: 47.636226606999998
Longitude: -122.31750589400001

Interaction: I
Interaction 1: UST
Interaction 2: Underground Storage Tank
Ecology Program: TOXICS
Program Data: UST
Facility Alt.: E POLICE PRECEINCT FUELING STATION
Program ID: 97663
Date Interaction: 1988-06-01 00:00:00
Date Interaction 3: 2013-04-08 00:00:00
Latitude: 47.636226606999998
Longitude: -122.31750589400001

WA Financial Assurance 1:
edr_fstat: WA
edr_fzip: 98122
edr_fcnty: Not reported
edr_zip: Not reported
DOE Site ID: 97663
Site Type: Self Insured
Financial Resp Type: Local Gov Bond Test
Inception Date: 07/13/2010
Expiration Date: 07/13/2011

F23 **SEATTLE FIRE STATION 25** **WA CSCSL** **U000592356**
South **1300 E PINE ST** **WA LUST** **N/A**
1/8-1/4 **SEATTLE, WA 98122** **WA UST**
0.165 mi. **WA ALLSITES**
870 ft. **Site 1 of 2 in cluster F**

Relative:
Lower

Actual:
348 ft.

CSCSL:

Facility ID:	29946537
Region:	Northwest
Lat/Long:	47.615944444 / -122.31530556
Brownfield Status:	Not reported
Rank Status:	N
Clean Up Siteid:	8643
Site Status:	Cleanup Started
PSI?:	Not reported
Contaminant Name:	Petroleum-Diesel
Ground Water:	Not reported
Surface Water:	Not reported
Soil:	Remediated-Below Cleanup Level
Sediment:	Not reported
Air:	Not reported
Bedrock:	Not reported
Responsible Unit:	Northwest

LUST:

Facility ID:	29946537
Lust Status Type:	Cleanup Started
Cleanup Site ID:	8643
Cleanup Unit Type:	Upland
Process Type:	Independent Action
Cleanup Unit Name:	SEATTLE CITY OF FIRE STATION 25
Lust Status Date:	07/01/2011
Response Section:	Northwest
Lat/Long:	47.6159444 / -122.31530

UST:

Facility ID:	29946537
Site Id:	7910
UBI:	Not reported
Phone Number:	Not reported
Decimal Latitude:	47.61594444
Decimal Longitude:	-122.3153056
Tank Name:	1
Tag Number:	A5017, A5335
Tank Status:	Operational
Tank Status Date:	12/10/1999
Tank Install Date:	00/20/1999
Tank Closure Date:	Not reported
Capacity Range:	111 TO 1,100 Gallons
Tank Permit Expiration Date:	07/31/2016
Tank Upgrade Date:	04/20/1999
Tank Spill Prevention:	Spill Bucket/Spill Box
Tank Overfill Prevention:	Overfill Alarm
Tank Material:	Steel Clad with Corrosion Resistant Composite
Tank Construction:	Double Wall Tank
Tank Tightness Test:	Not reported
Tank Corrosion Protection:	Corrosion Resistant

SEATTLE FIRE STATION 25 (Continued) **U000592356**

Tank Manifold:	Not reported
Tank Release Detection:	Automatic Tank Gauging
Tank SFC Type:	Not reported
Pipe Material:	Flexible Piping
Pipe Construction:	Single Wall Pipe
Pipe Primary Release Detection:	Safe Suction (No Leak Detection)
Pipe Second Release Detection:	Not reported
Pipe Corrosion Protection:	Corrosion Resistant
Pipe Pumping System:	Safe Suction
Responsible Unit:	NORTHWEST
Dispencer/Pump SFC Type:	Not reported

Tank Name:	F25-1
Tag Number:	A5017, A5335
Tank Status:	Removed
Tank Status Date:	08/06/1996
Tank Install Date:	00/01/1968
Tank Closure Date:	Not reported
Capacity Range:	111 TO 1,100 Gallons
Tank Permit Expiration Date:	07/31/1999
Tank Upgrade Date:	Not reported
Tank Spill Prevention:	None
Tank Overfill Prevention:	None
Tank Material:	Not reported
Tank Construction:	Single Wall Tank
Tank Tightness Test:	Annual
Tank Corrosion Protection:	None
Tank Manifold:	Not reported
Tank Release Detection:	Manual Inventory Control (daily)
Tank SFC Type:	Not reported
Pipe Material:	Not reported
Pipe Construction:	Single Wall Pipe
Pipe Primary Release Detection:	Not reported
Pipe Second Release Detection:	Not reported
Pipe Corrosion Protection:	None
Pipe Pumping System:	Non-Safe Suction
Responsible Unit:	NORTHWEST
Dispencer/Pump SFC Type:	Not reported

Tank Name:	F25-2
Tag Number:	A5017, A5335
Tank Status:	Removed
Tank Status Date:	08/06/1996
Tank Install Date:	00/31/1964
Tank Closure Date:	Not reported
Capacity Range:	111 TO 1,100 Gallons
Tank Permit Expiration Date:	Not reported
Tank Upgrade Date:	Not reported
Tank Spill Prevention:	Not reported
Tank Overfill Prevention:	Not reported
Tank Material:	Not reported
Tank Construction:	Single Wall Tank
Tank Tightness Test:	Not reported
Tank Corrosion Protection:	Not reported
Tank Manifold:	Not reported

SEATTLE FIRE STATION 25 (Continued) **U000592356**

Tank Release Detection:	Not reported
Tank SFC Type:	Not reported
Pipe Material:	Not reported
Pipe Construction:	Not reported
Pipe Primary Release Detection:	Not reported
Pipe Second Release Detection:	Not reported
Pipe Corrosion Protection:	Not reported
Pipe Pumping System:	Not reported
Responsible Unit:	NORTHWEST
Dispencer/Pump SFC Type:	Not reported

ALLSITES:

Facility Name:	SEATTLE FIRE STATION 25
Facility Id:	29946537

Interaction:	A
Interaction 1:	UST
Interaction 2:	Underground Storage Tank
Ecology Program:	TOXICS
Program Data:	UST
Facility Alt.:	Not reported
Program ID:	7910
Date Interaction:	2000-03-20 00:00:00
Date Interaction 3:	Not reported
Latitude:	47.615938127
Longitude:	-122.31527340700001

Interaction:	I
Interaction 1:	LUST
Interaction 2:	LUST Facility
Ecology Program:	TOXICS
Program Data:	ISIS
Facility Alt.:	Not reported
Program ID:	7910
Date Interaction:	1999-06-17 00:00:00
Date Interaction 3:	2002-05-15 00:00:00
Latitude:	47.615938127
Longitude:	-122.31527340700001

F24 **CITY OF SEATTLE FIRE STN** **WA ICR** **S104485803**
South **1300 E. PINE** **N/A**
1/8-1/4 **SEATTLE, WA 98122**
0.165 mi.
870 ft. **Site 2 of 2 in cluster F**

Relative:
Lower

Actual:
348 ft.

ICR:

Date Ecology Received Report:	06/17/99
Contaminants Found at Site:	Petroleum products
Media Contaminated:	Soil
Waste Management:	Tank
Region:	North Western
Type of Report Ecology Received:	Interim cleanup report
Site Register Issue:	98-21
County Code:	17
Contact:	Not reported

CITY OF SEATTLE FIRE STN (Continued) **S104485803**

Report Title: Not reported

25
WSW
1/8-1/4
0.168 mi.
887 ft.

Relative:
Lower

Actual:
321 ft.

LINCOLN PARK RESERVOIR **WA ALLSITES** **S109554045**
SEATTLE, WA 98121 **N/A**

ALLSITES:

Facility Name:	LINCOLN PARK RESERVOIR
Facility Id:	5976123
Interaction:	A
Interaction 1:	DAM
Interaction 2:	Dam Site
Ecology Program:	WATRES
Program Data:	DSS
Facility Alt.:	Not reported
Program ID:	Not reported
Date Interaction:	1999-05-26 00:00:00
Date Interaction 3:	Not reported
Latitude:	47.616971380000003
Longitude:	-122.319429106

D26
East
1/8-1/4
0.173 mi.
912 ft.

Relative:
Higher

Actual:
412 ft.

CAPITOL HILL PARK **WA CSCSL** **S117724268**
1514 E HOWELL ST **WA ALLSITES** **N/A**
SEATTLE, WA 98122

Site 3 of 3 in cluster D

CSCSL:

Facility ID:	24572
Region:	Northwest
Lat/Long:	47.617872768 / -122.31183219
Brownfield Status:	Not reported
Rank Status:	N
Clean Up Siteid:	12580
Site Status:	Cleanup Started
PSI?:	Not reported
Contaminant Name:	Arsenic
Ground Water:	Not reported
Surface Water:	Not reported
Soil:	Remediated-Below Cleanup Level
Sediment:	Not reported
Air:	Not reported
Bedrock:	Not reported
Responsible Unit:	Northwest

Facility ID:	24572
Region:	Northwest
Lat/Long:	47.617872768 / -122.31183219
Brownfield Status:	Not reported
Rank Status:	N
Clean Up Siteid:	12580
Site Status:	Cleanup Started

CAPITOL HILL PARK (Continued) **S117724268**

PSI?: Not reported
Contaminant Name: Lead
Ground Water: Not reported
Surface Water: Not reported
Soil: Confirmed Above Cleanup Level
Sediment: Not reported
Air: Not reported
Bedrock: Not reported
Responsible Unit: Northwest

Facility ID: 24572
Region: Northwest
Lat/Long: 47.617872768 / -122.31183219
Brownfield Status: Not reported
Rank Status: N
Clean Up Siteid: 12580
Site Status: Cleanup Started
PSI?: Not reported
Contaminant Name: Mercury
Ground Water: Not reported
Surface Water: Not reported
Soil: Remediated-Below Cleanup Level
Sediment: Not reported
Air: Not reported
Bedrock: Not reported
Responsible Unit: Northwest

ALLSITES:
Facility Name: CAPITOL HILL PARK
Facility Id: 24572

Interaction: A
Interaction 1: SCS
Interaction 2: State Cleanup Site
Ecology Program: TOXICS
Program Data: ISIS
Facility Alt.: Capitol Hill Park
Program ID: Not reported
Date Interaction: 2012-08-07 00:00:00
Date Interaction 3: Not reported
Latitude: 47.617867455999999
Longitude: -122.311810963

E27 **FOLEY SIGN CO INC** **WA CSCSL** **1000226223**
SSW **1205 E PINE ST** **WA LUST** **WAD027429976**
1/8-1/4 **SEATTLE, WA 98122** **WA UST**
0.176 mi. **WA VCP**
927 ft. **Site 7 of 7 in cluster E** **WA ICR**
WA ALLSITES
Relative: **RCRA NonGen / NLR**
Lower **FINDS**
ECHO

Actual:
331 ft.

CSCSL:
Facility ID: 45618198
Region: Northwest

FOLEY SIGN CO INC (Continued) **1000226223**

Lat/Long: 47.61507624 / -122.31649708
Brownfield Status: Not reported
Rank Status: N
Clean Up Siteid: 9289
Site Status: Cleanup Started
PSI?: Not reported
Contaminant Name: Metals - Other
Ground Water: Not reported
Surface Water: Not reported
Soil: Remediated-Below Cleanup Level
Sediment: Not reported
Air: Not reported
Bedrock: Not reported
Responsible Unit: Northwest

Facility ID: 45618198
Region: Northwest
Lat/Long: 47.61507624 / -122.31649708
Brownfield Status: Not reported
Rank Status: N
Clean Up Siteid: 9289
Site Status: Cleanup Started
PSI?: Not reported
Contaminant Name: Other Halogenated Organics
Ground Water: Not reported
Surface Water: Not reported
Soil: Remediated-Below Cleanup Level
Sediment: Not reported
Air: Not reported
Bedrock: Not reported
Responsible Unit: Northwest

Facility ID: 45618198
Region: Northwest
Lat/Long: 47.61507624 / -122.31649708
Brownfield Status: Not reported
Rank Status: N
Clean Up Siteid: 9289
Site Status: Cleanup Started
PSI?: Not reported
Contaminant Name: Petroleum-Other
Ground Water: Not reported
Surface Water: Not reported
Soil: Confirmed Above Cleanup Level
Sediment: Not reported
Air: Not reported
Bedrock: Not reported
Responsible Unit: Northwest

LUST:
Facility ID: 45618198
Lust Status Type: NFA
Cleanup Site ID: 9289
Cleanup Unit Type: Upland
Process Type: Voluntary Cleanup Program
Cleanup Unit Name: FOLEY SIGN CO
Lust Status Date: 09/21/2011

FOLEY SIGN CO INC (Continued) **1000226223**

Response Section: Northwest
Lat/Long: 47.6150762 / -122.31649

UST:
Facility ID: 45618198
Site Id: 102220
UBI: Not reported
Phone Number: Not reported
Decimal Latitude: 47.61507624
Decimal Longitude: -122.3164971

Tank Name: 1
Tag Number: Not reported
Tank Status: Removed
Tank Status Date: 08/06/1996
Tank Install Date: 00/31/1964
Tank Closure Date: Not reported
Capacity Range: 111 TO 1,100 Gallons
Tank Permit Expiration Date: Not reported
Tank Upgrade Date: Not reported
Tank Spill Prevention: Not reported
Tank Overfill Prevention: Not reported
Tank Material: Not reported
Tank Construction: Not reported
Tank Tightness Test: Not reported
Tank Corrosion Protection: Not reported
Tank Manifold: Not reported
Tank Release Detection: Not reported
Tank SFC Type: Not reported
Pipe Material: Not reported
Pipe Construction: Not reported
Pipe Primary Release Detection: Not reported
Pipe Second Release Detection: Not reported
Pipe Corrosion Protection: Not reported
Pipe Pumping System: Not reported
Responsible Unit: NORTHWEST
Dispencer/Pump SFC Type: Not reported

VCP:
edr_fstat: WA
edr_fzip: 98122
edr_fcnty: KING
edr_zip: Not reported
Facility ID: 45618198
VCP Status: Not reported
VCP: Yes
Ecology Status: Not reported
NFA Type: Not reported
Date NFA: Not reported
Rank: N
Cleanup Siteid: 9289

edr_fstat: WA
edr_fzip: 98122
edr_fcnty: KING
edr_zip: Not reported

FOLEY SIGN CO INC (Continued) **1000226223**

Facility ID: 45618198
VCP Status: Not reported
VCP: Yes
Ecology Status: Not reported
NFA Type: Not reported
Date NFA: Not reported
Rank: N
Cleanup Siteid: 9289

edr_fstat: WA
edr_fzip: 98122
edr_fcnty: KING
edr_zip: Not reported
Facility ID: 45618198
VCP Status: Not reported
VCP: Yes
Ecology Status: Not reported
NFA Type: Not reported
Date NFA: Not reported
Rank: N
Cleanup Siteid: 9289

ICR:
Date Ecology Received Report: 04/04/91
Contaminants Found at Site: Petroleum products
Media Contaminated: Soil
Waste Management: Tank
Region: North Western
Type of Report Ecology Received: Interim cleanup report
Site Register Issue: 91-27
County Code: 17
Contact: Not reported
Report Title: Not reported

Date Ecology Received Report: 07/13/90
Contaminants Found at Site: Petroleum products
Media Contaminated: Soil
Waste Management: Tank
Region: North Western
Type of Report Ecology Received: Interim cleanup report
Site Register Issue: 90-07
County Code: 17
Contact: Not reported
Report Title: Not reported

ALLSITES:
Facility Name: FOLEY SIGN CO INC
Facility Id: 45618198

Interaction: A
Interaction 1: VOLCLNST
Interaction 2: Voluntary Cleanup Sites
Ecology Program: TOXICS
Program Data: ISIS
Facility Alt.: Foley Sign Co Inc
Program ID: NW2593

FOLEY SIGN CO INC (Continued) **1000226223**

Date Interaction:	2011-05-01 00:00:00
Date Interaction 3:	Not reported
Latitude:	47.615069009999999
Longitude:	-122.31650090399999

Interaction:	I
Interaction 1:	HWG
Interaction 2:	Hazardous Waste Generator
Ecology Program:	HAZWASTE
Program Data:	TURBOWASTE
Facility Alt.:	Not reported
Program ID:	WAD027429976
Date Interaction:	1989-03-15 00:00:00
Date Interaction 3:	2003-12-31 00:00:00
Latitude:	47.615069009999999
Longitude:	-122.31650090399999

Interaction:	I
Interaction 1:	VOLCLNST
Interaction 2:	Voluntary Cleanup Sites
Ecology Program:	TOXICS
Program Data:	ISIS
Facility Alt.:	Foley Sign Co
Program ID:	NW2381
Date Interaction:	2011-03-14 00:00:00
Date Interaction 3:	2011-09-21 00:00:00
Latitude:	47.615069009999999
Longitude:	-122.31650090399999

Interaction:	I
Interaction 1:	LUST
Interaction 2:	LUST Facility
Ecology Program:	TOXICS
Program Data:	ISIS
Facility Alt.:	Not reported
Program ID:	102220
Date Interaction:	1990-05-31 00:00:00
Date Interaction 3:	1991-03-25 00:00:00
Latitude:	47.615069009999999
Longitude:	-122.31650090399999

Interaction:	A
Interaction 1:	SCS
Interaction 2:	State Cleanup Site
Ecology Program:	TOXICS
Program Data:	ISIS
Facility Alt.:	Foley Sign Co Inc
Program ID:	Not reported
Date Interaction:	2011-09-21 00:00:00
Date Interaction 3:	Not reported
Latitude:	47.615069009999999
Longitude:	-122.31650090399999

FOLEY SIGN CO INC (Continued) **1000226223**

Interaction:	I
Interaction 1:	UST
Interaction 2:	Underground Storage Tank
Ecology Program:	TOXICS
Program Data:	UST
Facility Alt.:	Not reported
Program ID:	102220
Date Interaction:	1994-03-01 00:00:00
Date Interaction 3:	1994-03-01 00:00:00
Latitude:	47.615069009999999
Longitude:	-122.31650090399999

RCRA NonGen / NLR:

Date form received by agency:	01/12/2004
Facility name:	Not reported
Facility address:	1205 E PINE ST SEATTLE, WA 98122
EPA ID:	WAD027429976
Contact:	PATRICK ASROUCH
Contact address:	1205 E PINE SEATTLE, WA 98122
Contact country:	US
Contact telephone:	(206)324-3040
Contact email:	PATRICKASROUCH@QWEST.NET
EPA Region:	Not reported
Land type:	Private
Classification:	Non-Generator
Description:	Handler: Non-Generators do not presently generate hazardous waste

Owner/Operator Summary:

Owner/operator name:	EDERER, DAN
Owner/operator address:	2447 6TH AVE S SEATTLE, WA 98134
Owner/operator country:	US
Owner/operator telephone:	(206)623-5042
Legal status:	Private
Owner/Operator Type:	Owner
Owner/Op start date:	Not reported
Owner/Op end date:	Not reported

Owner/operator name:	FOLEY SIGN CO INC
Owner/operator address:	1205 E PINE ST SEATTLE, WA 98122
Owner/operator country:	US
Owner/operator telephone:	(206)324-3040
Legal status:	Private
Owner/Operator Type:	Operator
Owner/Op start date:	Not reported
Owner/Op end date:	Not reported

Owner/operator name:	FOLEY SIGN CO INC
Owner/operator address:	1205 E PINE ST SEATTLE, WA 98122
Owner/operator country:	US
Owner/operator telephone:	Not reported

FOLEY SIGN CO INC (Continued) **1000226223**

Legal status: Private
Owner/Operator Type: Owner
Owner/Op start date: 01/01/2001
Owner/Op end date: Not reported

Owner/operator name: MARK METCALF
Owner/operator address: 1205 E PINE ST
SEATTLE, WA 98122
Owner/operator country: US
Owner/operator telephone: Not reported
Legal status: Private
Owner/Operator Type: Operator
Owner/Op start date: 01/01/1900
Owner/Op end date: Not reported

Handler Activities Summary:
U.S. importer of hazardous waste: No
Mixed waste (haz. and radioactive): No
Recycler of hazardous waste: No
Transporter of hazardous waste: No
Treater, storer or disposer of HW: No
Underground injection activity: No
On-site burner exemption: No
Furnace exemption: No
Used oil fuel burner: No
Used oil processor: No
User oil refiner: No
Used oil fuel marketer to burner: No
Used oil Specification marketer: No
Used oil transfer facility: No
Used oil transporter: No

Historical Generators:
Date form received by agency: 01/12/2004
Site name: FOLEY SIGN CO INC
Classification: Not a generator, verified

Date form received by agency: 12/31/2003
Site name: FOLEY SIGN CO INC
Classification: Not a generator, verified

Violation Status: No violations found

Evaluation Action Summary:
Evaluation date: 06/17/1997
Evaluation: COMPLIANCE ASSISTANCE VISIT
Area of violation: Not reported
Date achieved compliance: Not reported
Evaluation lead agency: State

FINDS:

Registry ID: 110005317610

Environmental Interest/Information System
Washington Facility / Site Identification System (WA-FSIS) provides a

FOLEY SIGN CO INC (Continued) **1000226223**

means to query and display data maintained by the Washington Department of Ecology. This system contains key information for each facility/site that is currently, or has been, of interest to the Air Quality, Dam Safety, Hazardous Waste, Toxics Cleanup, and Water Quality Programs.

RCRAInfo is a national information system that supports the Resource Conservation and Recovery Act (RCRA) program through the tracking of events and activities related to facilities that generate, transport, and treat, store, or dispose of hazardous waste. RCRAInfo allows RCRA program staff to track the notification, permit, compliance, and corrective action activities required under RCRA.

HAZARDOUS WASTE BIENNIAL REPORTER

ECHO:
Envid: 1000226223
Registry ID: 110005317610
DFR URL: http://echo.epa.gov/detailed_facility_report?fid=110005317610

28
NE
1/8-1/4
0.187 mi.
985 ft.

Relative:
Higher

Actual:
414 ft.

SAFEWAY STORE 1551
1410 E JOHN ST
SEATTLE, WA 98112

RCRA-CESQG **1001226328**
WA CSCSL **WAH000002956**
WA LUST
WA UST
WA ICR
WA ALLSITES
FINDS
WA MANIFEST
ECHO

RCRA-CESQG:
Date form received by agency: 02/04/2014
Facility name: Not reported
Facility address: 1410 E JOHN ST
SEATTLE, WA 98112
EPA ID: WAH000002956
Mailing address: 5918 STONERIDGE MALL RD
PLEASANTON, CA 94588
Contact: KEITH POWERS
Contact address: 5918 STONERIDGE MALL RD
PLEASANTON, CA 94588
Contact country: US
Contact telephone: (925)226-5655
Contact email: KEITH.POWERS@SAFEWAY.COM
EPA Region: Not reported
Classification: Conditionally Exempt Small Quantity Generator
Description: Handler: generates 100 kg or less of hazardous waste per calendar month, and accumulates 1000 kg or less of hazardous waste at any time; or generates 1 kg or less of acutely hazardous waste per calendar month, and accumulates at any time: 1 kg or less of acutely hazardous waste; or 100 kg or less of any residue or contaminated soil, waste or other debris resulting from the cleanup of a spill, into or on any land or water, of acutely hazardous waste; or generates 100 kg or less of any residue or contaminated soil, waste or other debris resulting from the cleanup of a spill, into or on any land or water, of acutely hazardous waste during any calendar month, and accumulates at any

SAFEWAY STORE 1551 (Continued) **1001226328**

time: 1 kg or less of acutely hazardous waste; or 100 kg or less of any residue or contaminated soil, waste or other debris resulting from the cleanup of a spill, into or on any land or water, of acutely hazardous waste

Owner/Operator Summary:

Owner/operator name:	NA SAFEWAY INC
Owner/operator address:	5918 STONERIDGE MALL RD PLEASANTON, CA 94588
Owner/operator country:	US
Owner/operator telephone:	(925)467-3000
Legal status:	Private
Owner/Operator Type:	Owner
Owner/Op start date:	07/29/1998
Owner/Op end date:	Not reported

Owner/operator name:	SAFEWAY INC
Owner/operator address:	5918 STONERIDGE MALL RD PLEASANTON, CA 94588
Owner/operator country:	US
Owner/operator telephone:	(925)467-3000
Legal status:	Private
Owner/Operator Type:	Owner
Owner/Op start date:	Not reported
Owner/Op end date:	Not reported

Owner/operator name:	SAFEWAY INC
Owner/operator address:	5918 STONERIDGE MALL RD PLEASANTON, CA 94588
Owner/operator country:	US
Owner/operator telephone:	(925)467-3000
Legal status:	Private
Owner/Operator Type:	Operator
Owner/Op start date:	Not reported
Owner/Op end date:	Not reported

Owner/operator name:	NA STORE MANAGER
Owner/operator address:	1410 E JOHN ST SEATTLE, WA 98112
Owner/operator country:	US
Owner/operator telephone:	(206)323-4988
Legal status:	Private
Owner/Operator Type:	Operator
Owner/Op start date:	07/29/1998
Owner/Op end date:	Not reported

Handler Activities Summary:

U.S. importer of hazardous waste:	No
Mixed waste (haz. and radioactive):	No
Recycler of hazardous waste:	No
Transporter of hazardous waste:	No
Treater, storer or disposer of HW:	No
Underground injection activity:	No
On-site burner exemption:	No
Furnace exemption:	No
Used oil fuel burner:	No

SAFEWAY STORE 1551 (Continued) **1001226328**

Used oil processor: No
User oil refiner: No
Used oil fuel marketer to burner: No
Used oil Specification marketer: No
Used oil transfer facility: No
Used oil transporter: No

Historical Generators:
Date form received by agency: 02/04/2014
Site name: SAFEWAY STORE 1551
Classification: Conditionally Exempt Small Quantity Generator

Date form received by agency: 01/12/1998
Site name: SAFEWAY STORE 1551
Classification: Large Quantity Generator

Violation Status: No violations found

CSCSL:
Facility ID: 95449291
Region: Northwest
Lat/Long: 47.62014 / -122.31399
Brownfield Status: Not reported
Rank Status: N
Clean Up Siteid: 6925
Site Status: Awaiting Cleanup
PSI?: Not reported
Contaminant Name: Halogenated Organics
Ground Water: Confirmed Above Cleanup Level
Surface Water: Not reported
Soil: Confirmed Above Cleanup Level
Sediment: Not reported
Air: Not reported
Bedrock: Not reported
Responsible Unit: Northwest

Facility ID: 95449291
Region: Northwest
Lat/Long: 47.62014 / -122.31399
Brownfield Status: Not reported
Rank Status: N
Clean Up Siteid: 6925
Site Status: Awaiting Cleanup
PSI?: Not reported
Contaminant Name: Petroleum-Gasoline
Ground Water: Confirmed Above Cleanup Level
Surface Water: Not reported
Soil: Confirmed Above Cleanup Level
Sediment: Not reported
Air: Not reported
Bedrock: Not reported
Responsible Unit: Northwest

LUST:
Facility ID: 95449291
Lust Status Type: Cleanup Started
Cleanup Site ID: 6925

SAFEWAY STORE 1551 (Continued) **1001226328**

Cleanup Unit Type: Upland
Process Type: Independent Action
Cleanup Unit Name: SAFEWAY STORE # 387 CAPITOL HILL
Lust Status Date: 06/23/1995
Response Section: Northwest
Lat/Long: 47.62014 / -122.31399

UST:
Facility ID: 95449291
Site Id: 301535
UBI: Not reported
Phone Number: Not reported
Decimal Latitude: 47.62014
Decimal Longitude: -122.31399

Tank Name: UNKNOWN
Tag Number: Not reported
Tank Status: Unknown
Tank Status Date: Not reported
Tank Install Date: Not reported
Tank Closure Date: Not reported
Capacity Range: Not reported
Tank Permit Expiration Date: Not reported
Tank Upgrade Date: Not reported
Tank Spill Prevention: Not reported
Tank Overfill Prevention: Not reported
Tank Material: Not reported
Tank Construction: Not reported
Tank Tightness Test: Not reported
Tank Corrosion Protection: Not reported
Tank Manifold: Not reported
Tank Release Detection: Not reported
Tank SFC Type: Not reported
Pipe Material: Not reported
Pipe Construction: Not reported
Pipe Primary Release Detection: Not reported
Pipe Second Release Detection: Not reported
Pipe Corrosion Protection: Not reported
Pipe Pumping System: Not reported
Responsible Unit: NORTHWEST
Dispencer/Pump SFC Type: Not reported

ICR:
Date Ecology Received Report: 04/15/99
Contaminants Found at Site: Petroleum products, 34
Media Contaminated: Groundwater, Soil

ALLSITES:
Facility Name: SAFEWAY STORE 1551
Facility Id: 95449291

Interaction: A
Interaction 1: HWG
Interaction 2: Hazardous Waste Generator
Ecology Program: HAZWASTE
Program Data: TURBOWASTE
Facility Alt.: Safeway Store 1551

SAFEWAY STORE 1551 (Continued) **1001226328**

Program ID:	WAH000002956
Date Interaction:	2014-02-04 00:00:00
Date Interaction 3:	Not reported
Latitude:	47.620134380000003
Longitude:	-122.313975106

Interaction:	I
Interaction 1:	HWG
Interaction 2:	Hazardous Waste Generator
Ecology Program:	HAZWASTE
Program Data:	TURBOWASTE
Facility Alt.:	Not reported
Program ID:	WAH000002956
Date Interaction:	1997-09-22 00:00:00
Date Interaction 3:	1997-10-01 00:00:00
Latitude:	47.620134380000003
Longitude:	-122.313975106

Interaction:	A
Interaction 1:	LUST
Interaction 2:	LUST Facility
Ecology Program:	TOXICS
Program Data:	ISIS
Facility Alt.:	Not reported
Program ID:	301535
Date Interaction:	1995-06-13 00:00:00
Date Interaction 3:	Not reported
Latitude:	47.620134380000003
Longitude:	-122.313975106

Interaction:	A
Interaction 1:	INDPNDNT
Interaction 2:	Independent Cleanup
Ecology Program:	TOXICS
Program Data:	ISIS
Facility Alt.:	Safeway Store 1551
Program ID:	Not reported
Date Interaction:	1999-12-22 00:00:00
Date Interaction 3:	Not reported
Latitude:	47.620134380000003
Longitude:	-122.313975106

Interaction:	A
Interaction 1:	UST
Interaction 2:	Underground Storage Tank
Ecology Program:	TOXICS
Program Data:	UST
Facility Alt.:	Not reported
Program ID:	Not reported
Date Interaction:	1995-06-23 00:00:00
Date Interaction 3:	Not reported
Latitude:	47.620134380000003
Longitude:	-122.313975106

SAFEWAY STORE 1551 (Continued) **1001226328**

FINDS:

Registry ID: 110000898048

Environmental Interest/Information System

Washington Facility / Site Identification System (WA-FSIS) provides a means to query and display data maintained by the Washington Department of Ecology. This system contains key information for each facility/site that is currently, or has been, of interest to the Air Quality, Dam Safety, Hazardous Waste, Toxics Cleanup, and Water Quality Programs.

RCRAInfo is a national information system that supports the Resource Conservation and Recovery Act (RCRA) program through the tracking of events and activities related to facilities that generate, transport, and treat, store, or dispose of hazardous waste. RCRAInfo allows RCRA program staff to track the notification, permit, compliance, and corrective action activities required under RCRA.

WA MANIFEST:

Facility Site ID Number:	95449291
EPA ID:	WAH000002956
NAICS:	445110
SWC Desc:	WT02
FWC Desc:	D001,D002,P075
Form Comm:	Not reported
Data Year:	2014
Permit by Rule:	False
Treatment by Generator:	False
Mixed radioactive waste:	False
Importer of hazardous waste:	False
Immediate recycler:	False
Treatment/Storage/Disposal/Recycling Facility:	False
Generator of dangerous fuel waste:	False
Generator marketing to burner:	False
Other marketers (i.e., blender, distributor, etc.):	False
Utility boiler burner:	False
Industry boiler burner:	False
Industrial Furnace:	False
Smelter defferal:	False
Universal waste - batteries - generate:	False
Universal waste - thermostats - generate:	False
Universal waste - mercury - generate:	False
Universal waste - lamps - generate:	False
Universal waste - batteries - accumulate:	False
Universal waste - thermostats - accumulate:	False
Universal waste - mercury - accumulate:	False
Universal waste - lamps - accumulate:	False
Destination Facility for Universal Waste:	False
Off-specification used oil burner - utility boiler:	False
Off-specification used oil burner - industrial boiler:	False
Off-specification used oil burner - industrial furnace:	False
Tax Reg #:	600643521
Business Type:	Grocery Store
Mail Name:	Safeway Inc

SAFEWAY STORE 1551 (Continued) **1001226328**

Mail addr line1:	5918 Stoneridge Mall Rd
Mail city,st,zip:	PLEASANTON, CA 94588
Mail country:	UNITED STATES
Legal org name:	Safeway Inc
Legal org type:	Private
Legal addr line1:	5918 STONERIDGE MALL RD
Legal city,st,zip:	PLEASANTON, CA 94588
Legal country:	UNITED STATES
Legal phone nbr:	925-467-3000
Legal effective date:	07/29/1998
Land org name:	Safeway Inc
Land org type:	Private
Land person name:	Not reported
Land addr line1:	5918 STONERIDGE MALL RD
Land city,st,zip:	PLEASANTON, CA 94588
Land country:	UNITED STATES
Land phone nbr:	925-467-3000
Operator org name:	Store Manager
Operator org type:	Private
Operator addr line1:	1410 E John St
Operator city,st,zip:	Seattle, WA 98112
Operator country:	UNITED STATES
Operator phone nbr:	206-323-4988
Operator effective date:	07/29/1998
Site contact name:	Store Manager
Site contact addr line1:	1410 E John St
Site Contact City/State/ Zip:	Seattle, WA 98112
Site Contact Country:	UNITED STATES
Site Contact Phone #:	206-323-4988
Site Contact EMail:	Not reported
Form Contact NAME:	Keith Powers
Form Contact ADDR LINE1:	5918 Stoneridge Mall Rd
Form Contact City,ST,Zip:	Pleasanton, CA 94588
Form Contact Country:	UNITED STATES
Form Contact Phone #:	925-226-5655
Form Contact EMail:	keith.powers@safeway.com
Gen Status CD:	SQG
Monthly Generation:	False
Batch Generation:	True
One Time Generation:	False
Transport Own Waste:	False
Tranports Other Waste:	False
Recycler Onsite:	False
Transfer Facility:	False
Other Exemption:	Not reported
UW Battery Gen:	False
Used Oil Transporter:	False
Used Oil Transfer Facility:	False
Used Oil Processor:	False
Used Oil Refiner:	False
Used Oil Fuel Marketer Directs Shipments:	False
Used Oil Fuel Marketer Meets Specs:	False

ECHO:

Envid:	1001226328
Registry ID:	110000898048

SAFEWAY STORE 1551 (Continued) **1001226328**

DFR URL: http://echo.epa.gov/detailed_facility_report?fid=110000898048

G29 **RICHMARK CO** **RCRA-CESQG** **1000242733**
SSW **1110 E PINE ST** **WA UST** **WAD009252081**
1/8-1/4 **SEATTLE, WA 98122** **WA ALLSITES**
0.188 mi. **FINDS**
993 ft. **Site 1 of 6 in cluster G** **WA MANIFEST**
ECHO

Relative:
Lower

Actual:
316 ft.

RCRA-CESQG:

Date form received by agency:	01/10/2012
Facility name:	Not reported
Facility address:	1110 E PINE ST SEATTLE, WA 98122
EPA ID:	WAD009252081
Contact:	MARK MATHIESON
Contact address:	1110 EAST PINE STREET SEATTLE, WA 98122
Contact country:	US
Contact telephone:	2063367322, EXT
Contact email:	MMATHIESON@RICHMARKLABEL.COM
EPA Region:	Not reported
Classification:	Conditionally Exempt Small Quantity Generator
Description:	Handler: generates 100 kg or less of hazardous waste per calendar month, and accumulates 1000 kg or less of hazardous waste at any time; or generates 1 kg or less of acutely hazardous waste per calendar month, and accumulates at any time: 1 kg or less of acutely hazardous waste; or 100 kg or less of any residue or contaminated soil, waste or other debris resulting from the cleanup of a spill, into or on any land or water, of acutely hazardous waste; or generates 100 kg or less of any residue or contaminated soil, waste or other debris resulting from the cleanup of a spill, into or on any land or water, of acutely hazardous waste during any calendar month, and accumulates at any time: 1 kg or less of acutely hazardous waste; or 100 kg or less of any residue or contaminated soil, waste or other debris resulting from the cleanup of a spill, into or on any land or water, of acutely hazardous waste

Owner/Operator Summary:

Owner/operator name:	MARK MATHIESON
Owner/operator address:	1110 E PINE ST SEATTLE, 98122
Owner/operator country:	US
Owner/operator telephone:	(206)322-8884
Legal status:	Private
Owner/Operator Type:	Operator
Owner/Op start date:	06/18/1996
Owner/Op end date:	Not reported

Owner/operator name:	MARK M
Owner/operator address:	1110 E PINE ST SEATTLE, WA 98122
Owner/operator country:	US
Owner/operator telephone:	(206)322-8884
Legal status:	Private
Owner/Operator Type:	Operator
Owner/Op start date:	06/18/1996

RICHMARK CO (Continued) **1000242733**

Owner/Op end date: Not reported

Owner/operator name: WILLIAM D
Owner/operator address: 1110 E PINE ST
SEATTLE, WA 98122
Owner/operator country: US
Owner/operator telephone: (206)322-8884
Legal status: Private
Owner/Operator Type: Owner
Owner/Op start date: 06/18/1996
Owner/Op end date: Not reported

Owner/operator name: RICHMARK CO
Owner/operator address: 1110 E PINE ST
SEATTLE, 98122
Owner/operator country: US
Owner/operator telephone: (206)322-8884
Legal status: Private
Owner/Operator Type: Owner
Owner/Op start date: 06/18/1996
Owner/Op end date: Not reported

Handler Activities Summary:
U.S. importer of hazardous waste: No
Mixed waste (haz. and radioactive): No
Recycler of hazardous waste: No
Transporter of hazardous waste: No
Treater, storer or disposer of HW: No
Underground injection activity: No
On-site burner exemption: No
Furnace exemption: No
Used oil fuel burner: No
Used oil processor: No
User oil refiner: No
Used oil fuel marketer to burner: No
Used oil Specification marketer: No
Used oil transfer facility: No
Used oil transporter: No

Historical Generators:
Date form received by agency: 01/05/2011
Site name: RICHMARK CO
Classification: Conditionally Exempt Small Quantity Generator

Date form received by agency: 01/08/2010
Site name: RICHMARK CO
Classification: Conditionally Exempt Small Quantity Generator

Date form received by agency: 12/31/2007
Site name: RICHMARK CO
Classification: Not a generator, verified

Date form received by agency: 12/31/2005
Site name: RICHMARK CO
Classification: Not a generator, verified

RICHMARK CO (Continued) **1000242733**

Date form received by agency: 02/21/2005
Site name: RICHMARK CO
Classification: Conditionally Exempt Small Quantity Generator

Date form received by agency: 12/31/2003
Site name: RICHMARK CO
Classification: Small Quantity Generator

Date form received by agency: 02/14/1994
Site name: THE RICHMARK CO
Classification: Large Quantity Generator

Date form received by agency: 09/01/1993
Site name: RICHMARK CO THE
Classification: Large Quantity Generator

Date form received by agency: 12/31/1990
Site name: RICHMARK CO THE
Classification: Large Quantity Generator

Violation Status: No violations found

UST:
Facility ID: 11376256
Site Id: 2588
UBI: Not reported
Phone Number: Not reported
Decimal Latitude: 47.61521
Decimal Longitude: -122.319127

Tank Name: #1
Tag Number: Not reported
Tank Status: Removed
Tank Status Date: 08/06/1996
Tank Install Date: 00/05/1984
Tank Closure Date: Not reported
Capacity Range: Not reported
Tank Permit Expiration Date: 07/01/1993
Tank Upgrade Date: Not reported
Tank Spill Prevention: Spill Bucket/Spill Box
Tank Overfill Prevention: Automatic Shutoff (fill pipe)
Tank Material: Steel
Tank Construction: Single Wall Tank
Tank Tightness Test: Not reported
Tank Corrosion Protection: Sacrificial Anode
Tank Manifold: Not reported
Tank Release Detection: Weekly Manual Gauging
Tank SFC Type: Not reported
Pipe Material: Steel
Pipe Construction: Single Wall Pipe
Pipe Primary Release Detection: Automatic Line Leak Detector (ALLD)
Pipe Second Release Detection: Not reported
Pipe Corrosion Protection: Sacrificial Anode
Pipe Pumping System: Not reported
Responsible Unit: NORTHWEST
Dispencer/Pump SFC Type: Not reported

RICHMARK CO (Continued) **1000242733**

ALLSITES:

Facility Name:	RICHMARK CO
Facility Id:	11376256

Interaction:	I
Interaction 1:	HWP
Interaction 2:	Hazardous Waste Planner
Ecology Program:	HAZWASTE
Program Data:	HWPPRT
Facility Alt.:	Not reported
Program ID:	WAD009252081
Date Interaction:	1994-01-01 00:00:00
Date Interaction 3:	2004-09-22 00:00:00
Latitude:	47.615204380999998
Longitude:	-122.31911210600001

Interaction:	I
Interaction 1:	HWTRNSFR
Interaction 2:	Haz Waste Transfer Facility
Ecology Program:	HAZWASTE
Program Data:	TURBOWASTE
Facility Alt.:	RICHMARK CO
Program ID:	WAD009252081
Date Interaction:	2009-12-31 00:00:00
Date Interaction 3:	2010-12-31 00:00:00
Latitude:	47.615204380999998
Longitude:	-122.31911210600001

Interaction:	A
Interaction 1:	HWG
Interaction 2:	Hazardous Waste Generator
Ecology Program:	HAZWASTE
Program Data:	TURBOWASTE
Facility Alt.:	Richmark Co
Program ID:	WAD009252081
Date Interaction:	1985-02-07 00:00:00
Date Interaction 3:	Not reported
Latitude:	47.615204380999998
Longitude:	-122.31911210600001

Interaction:	I
Interaction 1:	UST
Interaction 2:	Underground Storage Tank
Ecology Program:	TOXICS
Program Data:	UST
Facility Alt.:	Not reported
Program ID:	2588
Date Interaction:	1984-01-05 00:00:00
Date Interaction 3:	2000-05-03 00:00:00
Latitude:	47.615204380999998
Longitude:	-122.31911210600001

RICHMARK CO (Continued) **1000242733**

FINDS:

Registry ID: 110005313455

Environmental Interest/Information System

Washington Facility / Site Identification System (WA-FSIS) provides a means to query and display data maintained by the Washington Department of Ecology. This system contains key information for each facility/site that is currently, or has been, of interest to the Air Quality, Dam Safety, Hazardous Waste, Toxics Cleanup, and Water Quality Programs.

RCRAInfo is a national information system that supports the Resource Conservation and Recovery Act (RCRA) program through the tracking of events and activities related to facilities that generate, transport, and treat, store, or dispose of hazardous waste. RCRAInfo allows RCRA program staff to track the notification, permit, compliance, and corrective action activities required under RCRA.

HAZARDOUS WASTE BIENNIAL REPORTER

WA MANIFEST:

Facility Site ID Number:	11376256
EPA ID:	WAD009252081
NAICS:	323112
SWC Desc:	Not reported
FWC Desc:	D001Doo1
Form Comm:	Not reported
Data Year:	Not reported
Permit by Rule:	False
Treatment by Generator:	False
Mixed radioactive waste:	False
Importer of hazardous waste:	False
Immediate recycler:	False
Treatment/Storage/Disposal/Recycling Facility:	False
Generator of dangerous fuel waste:	False
Generator marketing to burner:	False
Other marketers (i.e., blender, distributor, etc.):	False
Utility boiler burner:	False
Industry boiler burner:	False
Industrial Furnace:	False
Smelter defferal:	False
Universal waste - batteries - generate:	False
Universal waste - thermostats - generate:	False
Universal waste - mercury - generate:	False
Universal waste - lamps - generate:	False
Universal waste - batteries - accumulate:	False
Universal waste - thermostats - accumulate:	False
Universal waste - mercury - accumulate:	False
Universal waste - lamps - accumulate:	False
Destination Facility for Universal Waste:	False
Off-specification used oil burner - utility boiler:	False
Off-specification used oil burner - industrial boiler:	False
Off-specification used oil burner - industrial furnace:	False
Tax Reg #:	578031201

RICHMARK CO (Continued) **1000242733**

Business Type:	Not reported
Mail Name:	Richmark Co
Mail addr line1:	1110 E PINE ST
Mail city,st,zip:	SEATTLE, WA 98122-3920
Mail country:	UNITED STATES
Legal org name:	Richmark Co
Legal org type:	Private
Legal addr line1:	1110 E PINE ST
Legal city,st,zip:	SEATTLE, WA 98122-3920
Legal country:	UNITED STATES
Legal phone nbr:	(206)322-8884
Legal effective date:	06/18/1996
Land org name:	Richmark Co
Land org type:	Private
Land person name:	Not reported
Land addr line1:	1110 E PINE ST
Land city,st,zip:	SEATTLE, WA 98122-3920
Land country:	UNITED STATES
Land phone nbr:	(206)322-8884
Operator org name:	Not reported
Operator org type:	Private
Operator addr line1:	1110 E PINE ST
Operator city,st,zip:	SEATTLE, WA 98122-3920
Operator country:	UNITED STATES
Operator phone nbr:	(206)322-8884
Operator effective date:	06/18/1996
Site contact name:	Mark Mathieson
Site contact addr line1:	1110 East Pine Street
Site Contact City/State/ Zip:	Seattle, WA 98122
Site Contact Country:	UNITED STATES
Site Contact Phone #:	(206)336-7322, ext202
Site Contact EMail:	mmathieson@richmarklabel.com
Form Contact NAME:	Mark Mathieson
Form Contact ADDR LINE1:	1110 East Pine Street
Form Contact City,ST,Zip:	Seattle, WA 98122
Form Contact Country:	UNITED STATES
Form Contact Phone #:	(206)322-8884
Form Contact EMail:	mmathieson@richmarklabel.com
Gen Status CD:	SQG
Monthly Generation:	False
Batch Generation:	False
One Time Generation:	False
Transport Own Waste:	False
Tranports Other Waste:	False
Recycler Onsite:	False
Transfer Facility:	False
Other Exemption:	Not reported
UW Battery Gen:	False
Used Oil Transporter:	False
Used Oil Transfer Facility:	False
Used Oil Processor:	False
Used Oil Refiner:	False
Used Oil Fuel Marketer Directs Shipments:	False
Used Oil Fuel Marketer Meets Specs:	False

Facility Site ID Number: 11376256

RICHMARK CO (Continued) **1000242733**

EPA ID:	WAD009252081
NAICS:	323112
SWC Desc:	D001
FWC Desc:	D001
Form Comm:	Not reported
Data Year:	2011
Permit by Rule:	False
Treatment by Generator:	False
Mixed radioactive waste:	False
Importer of hazardous waste:	False
Immediate recycler:	False
Treatment/Storage/Disposal/Recycling Facility:	False
Generator of dangerous fuel waste:	False
Generator marketing to burner:	False
Other marketers (i.e., blender, distributor, etc.):	False
Utility boiler burner:	False
Industry boiler burner:	False
Industrial Furnace:	False
Smelter defferal:	False
Universal waste - batteries - generate:	False
Universal waste - thermostats - generate:	False
Universal waste - mercury - generate:	False
Universal waste - lamps - generate:	False
Universal waste - batteries - accumulate:	False
Universal waste - thermostats - accumulate:	False
Universal waste - mercury - accumulate:	False
Universal waste - lamps - accumulate:	False
Destination Facility for Universal Waste:	False
Off-specification used oil burner - utility boiler:	False
Off-specification used oil burner - industrial boiler:	False
Off-specification used oil burner - industrial furnace:	False
Tax Reg #:	578031201
Business Type:	Not reported
Mail Name:	Richmark Co
Mail addr line1:	1110 E PINE ST
Mail city,st,zip:	SEATTLE, WA 98122-3920
Mail country:	UNITED STATES
Legal org name:	Richmark Co
Legal org type:	Private
Legal addr line1:	1110 E PINE ST
Legal city,st,zip:	SEATTLE, WA 98122-3920
Legal country:	UNITED STATES
Legal phone nbr:	(206)322-8884
Legal effective date:	06/18/1996
Land org name:	Richmark Co
Land org type:	Private
Land person name:	Not reported
Land addr line1:	1110 E PINE ST
Land city,st,zip:	SEATTLE, WA 98122-3920
Land country:	UNITED STATES
Land phone nbr:	(206)322-8884
Operator org name:	Not reported
Operator org type:	Private
Operator addr line1:	1110 E PINE ST
Operator city,st,zip:	SEATTLE, WA 98122-3920
Operator country:	UNITED STATES
Operator phone nbr:	(206)322-8884

RICHMARK CO (Continued) **1000242733**

Operator effective date:	06/18/1996
Site contact name:	Mark Mathieson
Site contact addr line1:	1110 East Pine Street
Site Contact City/State/ Zip:	Seattle, WA 98122
Site Contact Country:	UNITED STATES
Site Contact Phone #:	(206)336-7322, ext202
Site Contact EMail:	mmathieson@richmarklabel.com
Form Contact NAME:	Mark Mathieson
Form Contact ADDR LINE1:	1110 East Pine Street
Form Contact City,ST,Zip:	Seattle, WA 98122
Form Contact Country:	UNITED STATES
Form Contact Phone #:	(206)322-8884
Form Contact EMail:	mmathieson@richmarklabel.com
Gen Status CD:	SQG
Monthly Generation:	False
Batch Generation:	True
One Time Generation:	False
Transport Own Waste:	False
Tranports Other Waste:	False
Recycler Onsite:	False
Transfer Facility:	False
Other Exemption:	Not reported
UW Battery Gen:	False
Used Oil Transporter:	False
Used Oil Transfer Facility:	False
Used Oil Processor:	False
Used Oil Refiner:	False
Used Oil Fuel Marketer Directs Shipments:	False
Used Oil Fuel Marketer Meets Specs:	False

Facility Site ID Number:	11376256
EPA ID:	WAD009252081
NAICS:	323112
SWC Desc:	Not reported
FWC Desc:	D001Doo1
Form Comm:	Not reported
Data Year:	Not reported
Permit by Rule:	FALSE
Treatment by Generator:	FALSE
Mixed radioactive waste:	FALSE
Importer of hazardous waste:	FALSE
Immediate recycler:	FALSE
Treatment/Storage/Disposal/Recycling Facility:	FALSE
Generator of dangerous fuel waste:	FALSE
Generator marketing to burner:	FALSE
Other marketers (i.e., blender, distributor, etc.):	FALSE
Utility boiler burner:	FALSE
Industry boiler burner:	FALSE
Industrial Furnace:	FALSE
Smelter defferal:	FALSE
Universal waste - batteries - generate:	FALSE
Universal waste - thermostats - generate:	FALSE
Universal waste - mercury - generate:	FALSE
Universal waste - lamps - generate:	FALSE
Universal waste - batteries - accumulate:	FALSE
Universal waste - thermostats - accumulate:	FALSE

RICHMARK CO (Continued) **1000242733**

Universal waste - mercury - accumulate:	FALSE
Universal waste - lamps - accumulate:	FALSE
Destination Facility for Universal Waste:	FALSE
Off-specification used oil burner - utility boiler:	FALSE
Off-specification used oil burner - industrial boiler:	FALSE
Off-specification used oil burner - industrial furnace:	FALSE
Tax Reg #:	578031201
Business Type:	Not reported
Mail Name:	Richmark Co
Mail addr line1:	1110 E PINE ST
Mail city,st,zip:	SEATTLE, WA 98122-3920
Mail country:	UNITED STATES
Legal org name:	Richmark Co
Legal org type:	Private
Legal addr line1:	1110 E PINE ST
Legal city,st,zip:	SEATTLE, WA 98122-3920
Legal country:	UNITED STATES
Legal phone nbr:	(206)322-8884
Legal effective date:	06/18/1996
Land org name:	Richmark Co
Land org type:	Private
Land person name:	Not reported
Land addr line1:	1110 E PINE ST
Land city,st,zip:	SEATTLE, WA 98122-3920
Land country:	UNITED STATES
Land phone nbr:	(206)322-8884
Operator org name:	Not reported
Operator org type:	Private
Operator addr line1:	1110 E PINE ST
Operator city,st,zip:	SEATTLE, WA 98122-3920
Operator country:	UNITED STATES
Operator phone nbr:	(206)322-8884
Operator effective date:	06/18/1996
Site contact name:	Mark Mathieson
Site contact addr line1:	1110 East Pine Street
Site Contact City/State/ Zip:	Seattle, WA 98122
Site Contact Country:	UNITED STATES
Site Contact Phone #:	(206)336-7322, ext202
Site Contact EMail:	mmathieson@richmarklabel.com
Form Contact NAME:	Mark Mathieson
Form Contact ADDR LINE1:	1110 East Pine Street
Form Contact City,ST,Zip:	Seattle, WA 98122
Form Contact Country:	UNITED STATES
Form Contact Phone #:	(206)322-8884
Form Contact EMail:	mmathieson@richmarklabel.com
Gen Status CD:	SQG
Monthly Generation:	FALSE
Batch Generation:	TRUE
One Time Generation:	FALSE
Transport Own Waste:	FALSE
Tranports Other Waste:	FALSE
Recycler Onsite:	FALSE
Transfer Facility:	FALSE
Other Exemption:	Not reported
UW Battery Gen:	FALSE
Used Oil Transporter:	FALSE
Used Oil Transfer Facility:	FALSE

RICHMARK CO (Continued) **1000242733**

Used Oil Processor:	FALSE
Used Oil Refiner:	FALSE
Used Oil Fuel Marketer Directs Shipments:	FALSE
Used Oil Fuel Marketer Meets Specs:	FALSE

Facility Site ID Number:	11376256
EPA ID:	WAD009252081
NAICS:	323112
SWC Desc:	WT02
FWC Desc:	D001
Form Comm:	Not reported
Data Year:	2012
Permit by Rule:	False
Treatment by Generator:	False
Mixed radioactive waste:	False
Importer of hazardous waste:	False
Immediate recycler:	False
Treatment/Storage/Disposal/Recycling Facility:	False
Generator of dangerous fuel waste:	False
Generator marketing to burner:	False
Other marketers (i.e., blender, distributor, etc.):	False
Utility boiler burner:	False
Industry boiler burner:	False
Industrial Furnace:	False
Smelter defferal:	False
Universal waste - batteries - generate:	False
Universal waste - thermostats - generate:	False
Universal waste - mercury - generate:	False
Universal waste - lamps - generate:	False
Universal waste - batteries - accumulate:	False
Universal waste - thermostats - accumulate:	False
Universal waste - mercury - accumulate:	False
Universal waste - lamps - accumulate:	False
Destination Facility for Universal Waste:	False
Off-specification used oil burner - utility boiler:	False
Off-specification used oil burner - industrial boiler:	False
Off-specification used oil burner - industrial furnace:	False
Tax Reg #:	578031201
Business Type:	Not reported
Mail Name:	Richmark Co
Mail addr line1:	1110 E PINE ST
Mail city,st,zip:	SEATTLE, WA 98122-3920
Mail country:	UNITED STATES
Legal org name:	Richmark Co
Legal org type:	Private
Legal addr line1:	1110 E PINE ST
Legal city,st,zip:	SEATTLE, WA 98122-3920
Legal country:	UNITED STATES
Legal phone nbr:	(206)322-8884
Legal effective date:	06/18/1996
Land org name:	Richmark Co
Land org type:	Private
Land person name:	Not reported
Land addr line1:	1110 E PINE ST
Land city,st,zip:	SEATTLE, WA 98122-3920
Land country:	UNITED STATES

RICHMARK CO (Continued) **1000242733**

Land phone nbr:	(206)322-8884
Operator org name:	Not reported
Operator org type:	Private
Operator addr line1:	1110 E PINE ST
Operator city,st,zip:	SEATTLE, WA 98122-3920
Operator country:	UNITED STATES
Operator phone nbr:	(206)322-8884
Operator effective date:	06/18/1996
Site contact name:	Mark Mathieson
Site contact addr line1:	1110 East Pine Street
Site Contact City/State/ Zip:	Seattle, WA 98122
Site Contact Country:	UNITED STATES
Site Contact Phone #:	(206)336-7322, ext202
Site Contact EMail:	mmathieson@richmarklabel.com
Form Contact NAME:	Mark Mathieson
Form Contact ADDR LINE1:	1110 East Pine Street
Form Contact City,ST,Zip:	Seattle, WA 98122
Form Contact Country:	UNITED STATES
Form Contact Phone #:	(206)322-8884
Form Contact EMail:	mmathieson@richmarklabel.com
Gen Status CD:	SQG
Monthly Generation:	False
Batch Generation:	True
One Time Generation:	False
Transport Own Waste:	False
Tranports Other Waste:	False
Recycler Onsite:	False
Transfer Facility:	False
Other Exemption:	Not reported
UW Battery Gen:	False
Used Oil Transporter:	False
Used Oil Transfer Facility:	False
Used Oil Processor:	False
Used Oil Refiner:	False
Used Oil Fuel Marketer Directs Shipments:	False
Used Oil Fuel Marketer Meets Specs:	False

Facility Site ID Number:	11376256
EPA ID:	WAD009252081
NAICS:	323112
SWC Desc:	Not reported
FWC Desc:	D001Doo1
Form Comm:	Not reported
Data Year:	Not reported
Permit by Rule:	No
Treatment by Generator:	No
Mixed radioactive waste:	No
Importer of hazardous waste:	No
Immediate recycler:	No
Treatment/Storage/Disposal/Recycling Facility:	No
Generator of dangerous fuel waste:	No
Generator marketing to burner:	No
Other marketers (i.e., blender, distributor, etc.):	No
Utility boiler burner:	No
Industry boiler burner:	No
Industrial Furnace:	No

RICHMARK CO (Continued) **1000242733**

Smelter defferal:	No
Universal waste - batteries - generate:	No
Universal waste - thermostats - generate:	No
Universal waste - mercury - generate:	No
Universal waste - lamps - generate:	No
Universal waste - batteries - accumulate:	No
Universal waste - thermostats - accumulate:	No
Universal waste - mercury - accumulate:	No
Universal waste - lamps - accumulate:	No
Destination Facility for Universal Waste:	No
Off-specification used oil burner - utility boiler:	No
Off-specification used oil burner - industrial boiler:	No
Off-specification used oil burner - industrial furnace:	No
Tax Reg #:	578031201
Business Type:	Not reported
Mail Name:	Richmark Co
Mail addr line1:	1110 E PINE ST
Mail city,st,zip:	SEATTLE, WA 98122-3920
Mail country:	UNITED STATES
Legal org name:	Richmark Co
Legal org type:	Private
Legal addr line1:	1110 E PINE ST
Legal city,st,zip:	SEATTLE, WA 98122-3920
Legal country:	UNITED STATES
Legal phone nbr:	(206)322-8884
Legal effective date:	06/18/1996
Land org name:	Richmark Co
Land org type:	Private
Land person name:	Not reported
Land addr line1:	1110 E PINE ST
Land city,st,zip:	SEATTLE, WA 98122-3920
Land country:	UNITED STATES
Land phone nbr:	(206)322-8884
Operator org name:	Not reported
Operator org type:	Private
Operator addr line1:	1110 E PINE ST
Operator city,st,zip:	SEATTLE, WA 98122-3920
Operator country:	UNITED STATES
Operator phone nbr:	(206)322-8884
Operator effective date:	06/18/1996
Site contact name:	Mark Mathieson
Site contact addr line1:	1110 East Pine Street
Site Contact City/State/ Zip:	Seattle, WA 98122
Site Contact Country:	UNITED STATES
Site Contact Phone #:	(206)336-7322 ext202
Site Contact EMail:	mmathieson@richmarklabel.com
Form Contact NAME:	Mark Mathieson
Form Contact ADDR LINE1:	1110 East Pine Street
Form Contact City,ST,Zip:	Seattle, WA 98122
Form Contact Country:	UNITED STATES
Form Contact Phone #:	(206)322-8884
Form Contact EMail:	mmathieson@richmarklabel.com
Gen Status CD:	SQG
Monthly Generation:	No
Batch Generation:	Yes
One Time Generation:	No
Transport Own Waste:	No

RICHMARK CO (Continued) **1000242733**

Tranports Other Waste:	No
Recycler Onsite:	No
Transfer Facility:	No
Other Exemption:	Not reported
UW Battery Gen:	No
Used Oil Transporter:	No
Used Oil Transfer Facility:	No
Used Oil Processor:	No
Used Oil Refiner:	No
Used Oil Fuel Marketer Directs Shipments:	No
Used Oil Fuel Marketer Meets Specs:	No

Facility Site ID Number:	11376256
EPA ID:	WAD009252081
NAICS:	323112
SWC Desc:	Not reported
FWC Desc:	D001
Form Comm:	Not reported
Data Year:	2010
Permit by Rule:	False
Treatment by Generator:	False
Mixed radioactive waste:	False
Importer of hazardous waste:	False
Immediate recycler:	False
Treatment/Storage/Disposal/Recycling Facility:	False
Generator of dangerous fuel waste:	False
Generator marketing to burner:	False
Other marketers (i.e., blender, distributor, etc.):	False
Utility boiler burner:	False
Industry boiler burner:	False
Industrial Furnace:	False
Smelter defferal:	False
Universal waste - batteries - generate:	False
Universal waste - thermostats - generate:	False
Universal waste - mercury - generate:	False
Universal waste - lamps - generate:	False
Universal waste - batteries - accumulate:	False
Universal waste - thermostats - accumulate:	False
Universal waste - mercury - accumulate:	False
Universal waste - lamps - accumulate:	False
Destination Facility for Universal Waste:	False
Off-specification used oil burner - utility boiler:	False
Off-specification used oil burner - industrial boiler:	False
Off-specification used oil burner - industrial furnace:	False
Tax Reg #:	578031201
Business Type:	Not reported
Mail Name:	Richmark Co
Mail addr line1:	1110 E PINE ST
Mail city,st,zip:	SEATTLE, WA 98122-3920
Mail country:	UNITED STATES
Legal org name:	Richmark Co
Legal org type:	Private
Legal addr line1:	1110 E PINE ST
Legal city,st,zip:	SEATTLE, WA 98122-3920
Legal country:	UNITED STATES
Legal phone nbr:	(206)322-8884

RICHMARK CO (Continued) **1000242733**

Legal effective date:	06/18/1996
Land org name:	Richmark Co
Land org type:	Private
Land person name:	Not reported
Land addr line1:	1110 E PINE ST
Land city,st,zip:	SEATTLE, WA 98122-3920
Land country:	UNITED STATES
Land phone nbr:	(206)322-8884
Operator org name:	Not reported
Operator org type:	Private
Operator addr line1:	1110 E PINE ST
Operator city,st,zip:	SEATTLE, WA 98122-3920
Operator country:	UNITED STATES
Operator phone nbr:	(206)322-8884
Operator effective date:	06/18/1996
Site contact name:	Mark Mathieson
Site contact addr line1:	1110 East Pine Street
Site Contact City/State/ Zip:	Seattle, WA 98122
Site Contact Country:	UNITED STATES
Site Contact Phone #:	(206)336-7322, ext202
Site Contact EMail:	mmathieson@richmarklabel.com
Form Contact NAME:	Mark Mathieson
Form Contact ADDR LINE1:	1110 East Pine Street
Form Contact City,ST,Zip:	Seattle, WA 98122
Form Contact Country:	UNITED STATES
Form Contact Phone #:	(206)322-8884
Form Contact EMail:	mmathieson@richmarklabel.com
Gen Status CD:	SQG
Monthly Generation:	False
Batch Generation:	True
One Time Generation:	False
Transport Own Waste:	False
Tranports Other Waste:	False
Recycler Onsite:	False
Transfer Facility:	False
Other Exemption:	Not reported
UW Battery Gen:	False
Used Oil Transporter:	False
Used Oil Transfer Facility:	False
Used Oil Processor:	False
Used Oil Refiner:	False
Used Oil Fuel Marketer Directs Shipments:	False
Used Oil Fuel Marketer Meets Specs:	False

Facility Site ID Number:	11376256
EPA ID:	WAD009252081
NAICS:	323112
SWC Desc:	WT02
FWC Desc:	D001
Form Comm:	Not reported
Data Year:	2013
Permit by Rule:	False
Treatment by Generator:	False
Mixed radioactive waste:	False
Importer of hazardous waste:	False
Immediate recycler:	False

RICHMARK CO (Continued) **1000242733**

Treatment/Storage/Disposal/Recycling Facility:	False
Generator of dangerous fuel waste:	False
Generator marketing to burner:	False
Other marketers (i.e., blender, distributor, etc.):	False
Utility boiler burner:	False
Industry boiler burner:	False
Industrial Furnace:	False
Smelter defferal:	False
Universal waste - batteries - generate:	False
Universal waste - thermostats - generate:	False
Universal waste - mercury - generate:	False
Universal waste - lamps - generate:	False
Universal waste - batteries - accumulate:	False
Universal waste - thermostats - accumulate:	False
Universal waste - mercury - accumulate:	False
Universal waste - lamps - accumulate:	False
Destination Facility for Universal Waste:	False
Off-specification used oil burner - utility boiler:	False
Off-specification used oil burner - industrial boiler:	False
Off-specification used oil burner - industrial furnace:	False
Tax Reg #:	578031201
Business Type:	Not reported
Mail Name:	Richmark Co
Mail addr line1:	1110 E PINE ST
Mail city,st,zip:	SEATTLE, WA 98122-3920
Mail country:	UNITED STATES
Legal org name:	Richmark Co
Legal org type:	Private
Legal addr line1:	1110 E PINE ST
Legal city,st,zip:	SEATTLE, WA 98122-3920
Legal country:	UNITED STATES
Legal phone nbr:	(206)322-8884
Legal effective date:	06/18/1996
Land org name:	Richmark Co
Land org type:	Private
Land person name:	Not reported
Land addr line1:	1110 E PINE ST
Land city,st,zip:	SEATTLE, WA 98122-3920
Land country:	UNITED STATES
Land phone nbr:	(206)322-8884
Operator org name:	Not reported
Operator org type:	Private
Operator addr line1:	1110 E PINE ST
Operator city,st,zip:	SEATTLE, WA 98122-3920
Operator country:	UNITED STATES
Operator phone nbr:	(206)322-8884
Operator effective date:	06/18/1996
Site contact name:	Mark Mathieson
Site contact addr line1:	1110 East Pine Street
Site Contact City/State/ Zip:	Seattle, WA 98122
Site Contact Country:	UNITED STATES
Site Contact Phone #:	(206)336-7322, ext202
Site Contact EMail:	mmathieson@richmarklabel.com
Form Contact NAME:	Mark Mathieson
Form Contact ADDR LINE1:	1110 East Pine Street
Form Contact City,ST,Zip:	Seattle, WA 98122
Form Contact Country:	UNITED STATES

RICHMARK CO (Continued) **1000242733**

Form Contact Phone #:	(206)322-8884
Form Contact EMail:	mmathieson@richmarklabel.com
Gen Status CD:	SQG
Monthly Generation:	False
Batch Generation:	True
One Time Generation:	False
Transport Own Waste:	False
Tranports Other Waste:	False
Recycler Onsite:	False
Transfer Facility:	False
Other Exemption:	Not reported
UW Battery Gen:	False
Used Oil Transporter:	False
Used Oil Transfer Facility:	False
Used Oil Processor:	False
Used Oil Refiner:	False
Used Oil Fuel Marketer Directs Shipments:	False
Used Oil Fuel Marketer Meets Specs:	False

Facility Site ID Number:	11376256
EPA ID:	WAD009252081
NAICS:	323112
SWC Desc:	Not reported
FWC Desc:	Not reported
Form Comm:	Not reported
Data Year:	2008
Permit by Rule:	False
Treatment by Generator:	False
Mixed radioactive waste:	False
Importer of hazardous waste:	False
Immediate recycler:	False
Treatment/Storage/Disposal/Recycling Facility:	False
Generator of dangerous fuel waste:	False
Generator marketing to burner:	False
Other marketers (i.e., blender, distributor, etc.):	False
Utility boiler burner:	False
Industry boiler burner:	False
Industrial Furnace:	False
Smelter defferal:	False
Universal waste - batteries - generate:	False
Universal waste - thermostats - generate:	False
Universal waste - mercury - generate:	False
Universal waste - lamps - generate:	False
Universal waste - batteries - accumulate:	False
Universal waste - thermostats - accumulate:	False
Universal waste - mercury - accumulate:	False
Universal waste - lamps - accumulate:	False
Destination Facility for Universal Waste:	False
Off-specification used oil burner - utility boiler:	False
Off-specification used oil burner - industrial boiler:	False
Off-specification used oil burner - industrial furnace:	False
Tax Reg #:	578031201
Business Type:	Not reported
Mail Name:	Richmark Co
Mail addr line1:	1110 E PINE ST
Mail city,st,zip:	SEATTLE, WA 98122-3920

RICHMARK CO (Continued) **1000242733**

Mail country:	UNITED STATES
Legal org name:	Richmark Co
Legal org type:	Private
Legal addr line1:	1110 E PINE ST
Legal city,st,zip:	SEATTLE, WA 98122-3920
Legal country:	UNITED STATES
Legal phone nbr:	(206)322-8884
Legal effective date:	06/18/1996
Land org name:	Richmark Co
Land org type:	Private
Land person name:	Not reported
Land addr line1:	1110 E PINE ST
Land city,st,zip:	SEATTLE, WA 98122-3920
Land country:	UNITED STATES
Land phone nbr:	(206)322-8884
Operator org name:	Not reported
Operator org type:	Private
Operator addr line1:	1110 E PINE ST
Operator city,st,zip:	SEATTLE, WA 98122-3920
Operator country:	UNITED STATES
Operator phone nbr:	(206)322-8884
Operator effective date:	06/18/1996
Site contact name:	Mark Mathieson
Site contact addr line1:	1110 East Pine Street
Site Contact City/State/ Zip:	Seattle, WA 98122
Site Contact Country:	UNITED STATES
Site Contact Phone #:	(206)336-7322, ext202
Site Contact EMail:	mmathieson@richmarklabel.com
Form Contact NAME:	Mark Mathieson
Form Contact ADDR LINE1:	1110 East Pine Street
Form Contact City,ST,Zip:	Seattle, WA 98122
Form Contact Country:	UNITED STATES
Form Contact Phone #:	(206)322-8884
Form Contact EMail:	mmathieson@richmarklabel.com
Gen Status CD:	SQG
Monthly Generation:	False
Batch Generation:	True
One Time Generation:	False
Transport Own Waste:	False
Tranports Other Waste:	False
Recycler Onsite:	False
Transfer Facility:	False
Other Exemption:	Not reported
UW Battery Gen:	False
Used Oil Transporter:	False
Used Oil Transfer Facility:	False
Used Oil Processor:	False
Used Oil Refiner:	False
Used Oil Fuel Marketer Directs Shipments:	False
Used Oil Fuel Marketer Meets Specs:	False

Facility Site ID Number:	11376256
EPA ID:	WAD009252081
NAICS:	323112
SWC Desc:	Not reported
FWC Desc:	D001

RICHMARK CO (Continued) **1000242733**

Form Comm:	Not reported
Data Year:	2009
Permit by Rule:	False
Treatment by Generator:	False
Mixed radioactive waste:	False
Importer of hazardous waste:	False
Immediate recycler:	False
Treatment/Storage/Disposal/Recycling Facility:	False
Generator of dangerous fuel waste:	False
Generator marketing to burner:	False
Other marketers (i.e., blender, distributor, etc.):	False
Utility boiler burner:	False
Industry boiler burner:	False
Industrial Furnace:	False
Smelter defferal:	False
Universal waste - batteries - generate:	False
Universal waste - thermostats - generate:	False
Universal waste - mercury - generate:	False
Universal waste - lamps - generate:	False
Universal waste - batteries - accumulate:	False
Universal waste - thermostats - accumulate:	False
Universal waste - mercury - accumulate:	False
Universal waste - lamps - accumulate:	False
Destination Facility for Universal Waste:	False
Off-specification used oil burner - utility boiler:	False
Off-specification used oil burner - industrial boiler:	False
Off-specification used oil burner - industrial furnace:	False
Tax Reg #:	578031201
Business Type:	Not reported
Mail Name:	Richmark Co
Mail addr line1:	1110 E PINE ST
Mail city,st,zip:	SEATTLE, WA 98122-3920
Mail country:	UNITED STATES
Legal org name:	Richmark Co
Legal org type:	Private
Legal addr line1:	1110 E PINE ST
Legal city,st,zip:	SEATTLE, WA 98122-3920
Legal country:	UNITED STATES
Legal phone nbr:	(206)322-8884
Legal effective date:	06/18/1996
Land org name:	Richmark Co
Land org type:	Private
Land person name:	Not reported
Land addr line1:	1110 E PINE ST
Land city,st,zip:	SEATTLE, WA 98122-3920
Land country:	UNITED STATES
Land phone nbr:	(206)322-8884
Operator org name:	Not reported
Operator org type:	Private
Operator addr line1:	1110 E PINE ST
Operator city,st,zip:	SEATTLE, WA 98122-3920
Operator country:	UNITED STATES
Operator phone nbr:	(206)322-8884
Operator effective date:	06/18/1996
Site contact name:	Mark Mathieson
Site contact addr line1:	1110 East Pine Street
Site Contact City/State/ Zip:	Seattle, WA 98122

RICHMARK CO (Continued) **1000242733**

Site Contact Country:	UNITED STATES
Site Contact Phone #:	(206)336-7322, ext202
Site Contact EMail:	mmathieson@richmarklabel.com
Form Contact NAME:	Mark Mathieson
Form Contact ADDR LINE1:	1110 East Pine Street
Form Contact City,ST,Zip:	Seattle, WA 98122
Form Contact Country:	UNITED STATES
Form Contact Phone #:	(206)322-8884
Form Contact EMail:	mmathieson@richmarklabel.com
Gen Status CD:	SQG
Monthly Generation:	False
Batch Generation:	True
One Time Generation:	False
Transport Own Waste:	False
Tranports Other Waste:	False
Recycler Onsite:	False
Transfer Facility:	True
Other Exemption:	Not reported
UW Battery Gen:	False
Used Oil Transporter:	False
Used Oil Transfer Facility:	False
Used Oil Processor:	False
Used Oil Refiner:	False
Used Oil Fuel Marketer Directs Shipments:	False
Used Oil Fuel Marketer Meets Specs:	False

Facility Site ID Number:	11376256
EPA ID:	WAD009252081
NAICS:	323111
SWC Desc:	Not reported
FWC Desc:	D001
Form Comm:	Not reported
Data Year:	2014
Permit by Rule:	False
Treatment by Generator:	False
Mixed radioactive waste:	False
Importer of hazardous waste:	False
Immediate recycler:	False
Treatment/Storage/Disposal/Recycling Facility:	False
Generator of dangerous fuel waste:	False
Generator marketing to burner:	False
Other marketers (i.e., blender, distributor, etc.):	False
Utility boiler burner:	False
Industry boiler burner:	False
Industrial Furnace:	False
Smelter defferal:	False
Universal waste - batteries - generate:	False
Universal waste - thermostats - generate:	False
Universal waste - mercury - generate:	False
Universal waste - lamps - generate:	False
Universal waste - batteries - accumulate:	False
Universal waste - thermostats - accumulate:	False
Universal waste - mercury - accumulate:	False
Universal waste - lamps - accumulate:	False
Destination Facility for Universal Waste:	False
Off-specification used oil burner - utility boiler:	False

RICHMARK CO (Continued) **1000242733**

Off-specification used oil burner - industrial boiler:	False
Off-specification used oil burner - industrial furnace:	False
Tax Reg #:	578031201
Business Type:	Not reported
Mail Name:	Richmark Co
Mail addr line1:	1110 E PINE ST
Mail city,st,zip:	SEATTLE, WA 98122-3920
Mail country:	UNITED STATES
Legal org name:	Richmark Co
Legal org type:	Private
Legal addr line1:	1110 E PINE ST
Legal city,st,zip:	SEATTLE, WA 98122-3920
Legal country:	UNITED STATES
Legal phone nbr:	(206)322-8884
Legal effective date:	06/18/1996
Land org name:	Richmark Co
Land org type:	Private
Land person name:	Not reported
Land addr line1:	1110 E PINE ST
Land city,st,zip:	SEATTLE, WA 98122-3920
Land country:	UNITED STATES
Land phone nbr:	(206)322-8884
Operator org name:	Not reported
Operator org type:	Private
Operator addr line1:	1110 E PINE ST
Operator city,st,zip:	SEATTLE, WA 98122-3920
Operator country:	UNITED STATES
Operator phone nbr:	(206)322-8884
Operator effective date:	06/18/1996
Site contact name:	Mark Mathieson
Site contact addr line1:	1110 East Pine Street
Site Contact City/State/ Zip:	Seattle, WA 98122
Site Contact Country:	UNITED STATES
Site Contact Phone #:	(206)336-7322, ext202
Site Contact EMail:	mmathieson@richmarklabel.com
Form Contact NAME:	Mark Mathieson
Form Contact ADDR LINE1:	1110 East Pine Street
Form Contact City,ST,Zip:	Seattle, WA 98122
Form Contact Country:	UNITED STATES
Form Contact Phone #:	(206)322-8884
Form Contact EMail:	mmathieson@richmarklabel.com
Gen Status CD:	SQG
Monthly Generation:	False
Batch Generation:	True
One Time Generation:	False
Transport Own Waste:	False
Tranports Other Waste:	False
Recycler Onsite:	False
Transfer Facility:	False
Other Exemption:	Not reported
UW Battery Gen:	False
Used Oil Transporter:	False
Used Oil Transfer Facility:	False
Used Oil Processor:	False
Used Oil Refiner:	False
Used Oil Fuel Marketer Directs Shipments:	False
Used Oil Fuel Marketer Meets Specs:	False

RICHMARK CO (Continued) **1000242733**

ECHO:
Envid: 1000242733
Registry ID: 110005313455
DFR URL: http://echo.epa.gov/detailed_facility_report?fid=110005313455

H30 **RED APPLE MARKET** **WA ICR** **S104586272**
SSE **1400 E. PINE** **N/A**
1/8-1/4 **SEATTLE, WA 98122**
0.188 mi.
995 ft. **Site 1 of 2 in cluster H**

Relative:
Higher

Actual:
373 ft.

ICR:
Date Ecology Received Report: 04/03/00
Contaminants Found at Site: Metals
Media Contaminated: Groundwater, Soil
Waste Management: Spill
Region: North Western
Type of Report Ecology Received: Interim cleanup report
Site Register Issue: 98-27
County Code: 17
Contact: Not reported
Report Title: Not reported

Date Ecology Received Report: 06/10/00
Contaminants Found at Site: Metals
Media Contaminated: Groundwater, Soil
Waste Management: Spill
Region: North Western
Type of Report Ecology Received: Interim cleanup report
Site Register Issue: 98-27
County Code: 17
Contact: Not reported
Report Title: Not reported

H31 **RED APPLE MARKET** **WA VCP** **1007069166**
SSE **1400 E PINE ST** **WA ALLSITES** **N/A**
1/8-1/4 **SEATTLE, WA 98122** **WA CSCSL NFA**
0.188 mi. **FINDS**
995 ft. **Site 2 of 2 in cluster H** **ECHO**

Relative:
Higher

Actual:
373 ft.

VCP:
edr_fstat: WA
edr_fzip: 98122-4032
edr_fcnty: KING
edr_zip: Not reported
Facility ID: 53527421
VCP Status: Not reported
VCP: Yes
Ecology Status: Not reported
NFA Type: Not reported
Date NFA: 3/20/2008
Rank: Not reported
Cleanup Siteid: 2117

ALLSITES:

RED APPLE MARKET (Continued) **1007069166**

Facility Name: RED APPLE MARKET
Facility Id: 53527421

Interaction: I
Interaction 1: SCS
Interaction 2: State Cleanup Site
Ecology Program: TOXICS
Program Data: ISIS
Facility Alt.: RED APPLE MARKET
Program ID: Not reported
Date Interaction: 2000-06-26 00:00:00
Date Interaction 3: 2002-04-26 00:00:00
Latitude: 47.615649380000001
Longitude: -122.31392310699999

Interaction: I
Interaction 1: VOLCLNST
Interaction 2: Voluntary Cleanup Sites
Ecology Program: TOXICS
Program Data: ISIS
Facility Alt.: RED APPLE MARKET
Program ID: NW0887
Date Interaction: 2002-04-25 00:00:00
Date Interaction 3: 2006-07-19 00:00:00
Latitude: 47.615649380000001
Longitude: -122.31392310699999

CSCSL NFA:
Facility/Site Id: 53527421
CS Id: 2117
NFA Date: 03/20/2008
Rank: Not reported
VCP: Yes
Latitude: 47.615655
Longitude: -122.313938

FINDS:

Registry ID: 110015457664

Environmental Interest/Information System
Washington Facility / Site Identification System (WA-FSIS) provides a means to query and display data maintained by the Washington Department of Ecology. This system contains key information for each facility/site that is currently, or has been, of interest to the Air Quality, Dam Safety, Hazardous Waste, Toxics Cleanup, and Water Quality Programs.

ECHO:
Envid: 1007069166
Registry ID: 110015457664
DFR URL: http://echo.epa.gov/detailed_facility_report?fid=110015457664

G32
SSW
1/8-1/4
0.195 mi.
1031 ft.

11TH & E PINE
SEATTLE, WA 98122

Site 2 of 6 in cluster G

WA ALLSITES **1001600638**
RCRA NonGen / NLR **WAD982653198**

Relative:
Lower

Actual:
314 ft.

ALLSITES:

Facility Name:	SPRAY KING INC
Facility Id:	95285695
Interaction:	I
Interaction 1:	HWG
Interaction 2:	Hazardous Waste Generator
Ecology Program:	HAZWASTE
Program Data:	TURBOWASTE
Facility Alt.:	Not reported
Program ID:	WAD982653198
Date Interaction:	1988-08-15 00:00:00
Date Interaction 3:	2001-08-01 00:00:00
Latitude:	47.615384380000002
Longitude:	-122.31805510700001

RCRA NonGen / NLR:

Date form received by agency:	02/27/2002
Facility name:	Not reported
Facility address:	11TH & E PINE SEATTLE, WA 98122
EPA ID:	WAD982653198
Mailing address:	11TH ST & E PINE ST SEATTLE, WA 98122-0000
Contact:	SPRAY KING INC SPRAY KING INC
Contact address:	11TH ST & E PINE ST SEATTLE, WA 98122-0000
Contact country:	US
Contact telephone:	(000)000-0000
Contact email:	Not reported
EPA Region:	Not reported
Classification:	Non-Generator
Description:	Handler: Non-Generators do not presently generate hazardous waste

Owner/Operator Summary:

Owner/operator name:	PRECISION AUTO P
Owner/operator address:	1534 11TH AVE SEATTLE, WA 98122
Owner/operator country:	US
Owner/operator telephone:	(206)329-4985
Legal status:	Private
Owner/Operator Type:	Owner
Owner/Op start date:	08/01/2000
Owner/Op end date:	Not reported

Handler Activities Summary:

U.S. importer of hazardous waste:	No
Mixed waste (haz. and radioactive):	No
Recycler of hazardous waste:	No
Transporter of hazardous waste:	No
Treater, storer or disposer of HW:	No

(Continued) **1001600638**

Underground injection activity:	No
On-site burner exemption:	No
Furnace exemption:	No
Used oil fuel burner:	No
Used oil processor:	No
User oil refiner:	No
Used oil fuel marketer to burner:	No
Used oil Specification marketer:	No
Used oil transfer facility:	No
Used oil transporter:	No

Historical Generators:

Date form received by agency:	02/18/2002
Site name:	SPRAY KING INC
Classification:	Not a generator, verified
Violation Status:	No violations found

---

33 **LAURELTON APARTMENTS** **WA ALLSITES** **1000155008**
East **1820 16TH AVE** **RCRA NonGen / NLR** **WAD981766850**
1/8-1/4 **SEATTLE, WA 98122** **FINDS**
0.203 mi. **ECHO**
1072 ft.

Relative:
Higher

Actual:
419 ft.

ALLSITES:

Facility Name:	LAURELTON APARTMENTS
Facility Id:	65662884
Interaction:	I
Interaction 1:	HWG
Interaction 2:	Hazardous Waste Generator
Ecology Program:	HAZWASTE
Program Data:	TURBOWASTE
Facility Alt.:	Not reported
Program ID:	WAD981766850
Date Interaction:	1987-06-02 00:00:00
Date Interaction 3:	1994-12-31 00:00:00
Latitude:	47.617954378999997
Longitude:	-122.311235107

RCRA NonGen / NLR:

Date form received by agency:	10/16/1998
Facility name:	Not reported
Facility address:	1820 16TH AVE SEATTLE, WA 98122
EPA ID:	WAD981766850
Mailing address:	16909 MAPLEWILD AVE SW SEATTLE, WA 98166-3165
Contact:	LAURELTON APART LAURELTON APART
Contact address:	16909 MAPLEWILD AVE SW SEATTLE, WA 98166-3165
Contact country:	US
Contact telephone:	(000)000-0000
Contact email:	Not reported
EPA Region:	Not reported
Classification:	Non-Generator
Description:	Handler: Non-Generators do not presently generate hazardous waste

LAURELTON APARTMENTS (Continued) **1000155008**

Owner/Operator Summary:
- Owner/operator name: LAURELTON APART L
- Owner/operator address: 1820 16TH AVE
  SEATTLE, WA 98122
- Owner/operator country: US
- Owner/operator telephone: (000)000-0000
- Legal status: Private
- Owner/Operator Type: Owner
- Owner/Op start date: 05/02/1996
- Owner/Op end date: Not reported

Handler Activities Summary:
- U.S. importer of hazardous waste: No
- Mixed waste (haz. and radioactive): No
- Recycler of hazardous waste: No
- Transporter of hazardous waste: No
- Treater, storer or disposer of HW: No
- Underground injection activity: No
- On-site burner exemption: No
- Furnace exemption: No
- Used oil fuel burner: No
- Used oil processor: No
- User oil refiner: No
- Used oil fuel marketer to burner: No
- Used oil Specification marketer: No
- Used oil transfer facility: No
- Used oil transporter: No

Historical Generators:
- Date form received by agency: 10/16/1998
- Site name: LAURELTON APARTMENTS
- Classification: Not a generator, verified

- Violation Status: No violations found

FINDS:

- Registry ID: 110005341905

Environmental Interest/Information System
RCRAInfo is a national information system that supports the Resource Conservation and Recovery Act (RCRA) program through the tracking of events and activities related to facilities that generate, transport, and treat, store, or dispose of hazardous waste. RCRAInfo allows RCRA program staff to track the notification, permit, compliance, and corrective action activities required under RCRA.

ECHO:
- Envid: 1000155008
- Registry ID: 110005341905
- DFR URL: http://echo.epa.gov/detailed_facility_report?fid=110005341905

34
SSW
1/8-1/4
0.207 mi.
1093 ft.

SEATTLE POLICE EAST PRECINCT
1519 12TH AVE
SEATTLE, WA 98122

WA ALLSITES **1000920770**
RCRA NonGen / NLR **WA0000899054**
FINDS
ECHO

Relative:
Lower

Actual:
326 ft.

ALLSITES:

Facility Name:	SEATTLE POLICE EAST PRECINCT
Facility Id:	82534225
Interaction:	I
Interaction 1:	HWG
Interaction 2:	Hazardous Waste Generator
Ecology Program:	HAZWASTE
Program Data:	TURBOWASTE
Facility Alt.:	Not reported
Program ID:	WA0000899054
Date Interaction:	1994-10-21 00:00:00
Date Interaction 3:	2003-12-31 00:00:00
Latitude:	47.61448438
Longitude:	-122.316655107

RCRA NonGen / NLR:

Date form received by agency:	01/27/2004
Facility name:	Not reported
Facility address:	1519 12TH AVE SEATTLE, WA 98122
EPA ID:	WA0000899054
Mailing address:	618 SECOND AVE ALASKA BLDG 14TH FLOOR SEATTLE, WA 98104
Contact:	JOHN ABRAHAM
Contact address:	618 SECOND AVE ALASKA BLDG 14TH FL SEATTLE, WA 98104
Contact country:	US
Contact telephone:	(206)615-0463
Contact email:	JOHN.ABRAHAM@SEATTLE.GOV
EPA Region:	Not reported
Land type:	Private
Classification:	Non-Generator
Description:	Handler: Non-Generators do not presently generate hazardous waste

Owner/Operator Summary:

Owner/operator name:	SEATTLE CITY FLEETS & FACILITIES
Owner/operator address:	618 SECOND AVE ALASKA BLDG 14TH FLOOR SEATTLE, WA 98104
Owner/operator country:	US
Owner/operator telephone:	(206)684-0409
Legal status:	Municipal
Owner/Operator Type:	Operator
Owner/Op start date:	Not reported
Owner/Op end date:	Not reported
Owner/operator name:	SEATTLE PLICE EAST PRECINCT
Owner/operator address:	1519 12TH AVE SEATTLE, WA 98104
Owner/operator country:	US

SEATTLE POLICE EAST PRECINCT (Continued) **1000920770**

Owner/operator telephone: Not reported
Legal status: Municipal
Owner/Operator Type: Operator
Owner/Op start date: 01/01/1900
Owner/Op end date: Not reported

Owner/operator name: SEATTLE CITY FLEETS & FACILITIES
Owner/operator address: 618 SECOND AVE ALASKA BLDG 14TH FLOOR
SEATTLE, WA 98104
Owner/operator country: US
Owner/operator telephone: Not reported
Legal status: Municipal
Owner/Operator Type: Owner
Owner/Op start date: 05/01/1996
Owner/Op end date: Not reported

Owner/operator name: SEATTLE CITY
Owner/operator address: 600 4TH AVE
SEATTLE, WA 98104
Owner/operator country: US
Owner/operator telephone: (206)684-5000
Legal status: Municipal
Owner/Operator Type: Owner
Owner/Op start date: Not reported
Owner/Op end date: Not reported

Handler Activities Summary:
U.S. importer of hazardous waste: No
Mixed waste (haz. and radioactive): No
Recycler of hazardous waste: No
Transporter of hazardous waste: No
Treater, storer or disposer of HW: No
Underground injection activity: No
On-site burner exemption: No
Furnace exemption: No
Used oil fuel burner: No
Used oil processor: No
User oil refiner: No
Used oil fuel marketer to burner: No
Used oil Specification marketer: No
Used oil transfer facility: No
Used oil transporter: No

Historical Generators:
Date form received by agency: 01/27/2004
Site name: SEATTLE POLICE EAST PRECINCT
Classification: Not a generator, verified

Date form received by agency: 12/31/2003
Site name: SEATTLE POLICE EAST PRECINCT
Classification: Not a generator, verified

Violation Status: No violations found

Evaluation Action Summary:
Evaluation date: 05/28/1997

SEATTLE POLICE EAST PRECINCT (Continued) **1000920770**

Evaluation: COMPLIANCE ASSISTANCE VISIT
Area of violation: Not reported
Date achieved compliance: Not reported
Evaluation lead agency: State

FINDS:

Registry ID: 110005307159

Environmental Interest/Information System
Washington Facility / Site Identification System (WA-FSIS) provides a means to query and display data maintained by the Washington Department of Ecology. This system contains key information for each facility/site that is currently, or has been, of interest to the Air Quality, Dam Safety, Hazardous Waste, Toxics Cleanup, and Water Quality Programs.

RCRAInfo is a national information system that supports the Resource Conservation and Recovery Act (RCRA) program through the tracking of events and activities related to facilities that generate, transport, and treat, store, or dispose of hazardous waste. RCRAInfo allows RCRA program staff to track the notification, permit, compliance, and corrective action activities required under RCRA.

HAZARDOUS WASTE BIENNIAL REPORTER

ECHO:
Envid: 1000920770
Registry ID: 110005307159
DFR URL: http://echo.epa.gov/detailed_facility_report?fid=110005307159

G35 **WA ALLSITES** **1010337988**
SSW **1534 11TH AVE** **RCRA NonGen / NLR** **WAH000024969**
1/8-1/4 **SEATTLE, WA 98122**
0.211 mi.
1115 ft. **Site 3 of 6 in cluster G**

Relative:
Lower

Actual:
314 ft.

ALLSITES:
Facility Name: PRECISION AUTOBODY SPEC
Facility Id: 6634583

Interaction: I
Interaction 1: HWG
Interaction 2: Hazardous Waste Generator
Ecology Program: HAZWASTE
Program Data: TURBOWASTE
Facility Alt.: Not reported
Program ID: WAH000024969
Date Interaction: 2004-11-05 00:00:00
Date Interaction 3: 2004-12-31 00:00:00
Latitude: 47.614559380000003
Longitude: -122.31791810599999

RCRA NonGen / NLR:
Date form received by agency: 03/12/2008

(Continued) **1010337988**

Facility name:	Not reported
Facility address:	1534 11TH AVE SEATTLE, WA 98122
EPA ID:	WAH000024969
Contact:	PETER RAHIMAN
Contact address:	1534 11TH AVE SEATTLE, WA 98122
Contact country:	US
Contact telephone:	(206)329-4985
Contact email:	Not reported
EPA Region:	Not reported
Land type:	Private
Classification:	Non-Generator
Description:	Handler: Non-Generators do not presently generate hazardous waste

Owner/Operator Summary:

Owner/operator name:	PRECISION AUTOBODY SPEC
Owner/operator address:	1534 11TH AVE SEATTLE, WA 98122
Owner/operator country:	US
Owner/operator telephone:	(206)329-4985
Legal status:	Private
Owner/Operator Type:	Operator
Owner/Op start date:	Not reported
Owner/Op end date:	Not reported

Owner/operator name:	PRECISION AUTOBODY SPEC
Owner/operator address:	1534 11TH AVE SEATTLE, WA 98122
Owner/operator country:	US
Owner/operator telephone:	(206)329-4985
Legal status:	Private
Owner/Operator Type:	Owner
Owner/Op start date:	Not reported
Owner/Op end date:	Not reported

Handler Activities Summary:

U.S. importer of hazardous waste:	No
Mixed waste (haz. and radioactive):	No
Recycler of hazardous waste:	No
Transporter of hazardous waste:	No
Treater, storer or disposer of HW:	No
Underground injection activity:	No
On-site burner exemption:	No
Furnace exemption:	No
Used oil fuel burner:	No
Used oil processor:	No
User oil refiner:	No
Used oil fuel marketer to burner:	No
Used oil Specification marketer:	No
Used oil transfer facility:	No
Used oil transporter:	No

Historical Generators:

Date form received by agency:	03/12/2008
Site name:	PRECISION AUTOBODY SPEC

(Continued) **1010337988**

Classification: Not a generator, verified

Date form received by agency: 11/05/2004
Site name: PRECISION AUTOBODY SPEC
Classification: Not a generator, verified

Violation Status: No violations found

Evaluation Action Summary:
Evaluation date: 11/30/2006
Evaluation: COMPLIANCE ASSISTANCE VISIT
Area of violation: Not reported
Date achieved compliance: Not reported
Evaluation lead agency: State

G36 **AT&T WIRELESS CAPITOL HILL** **WA ALLSITES** **1007728202**
SSW **1535 11TH AVE** **FINDS** **N/A**
1/8-1/4 **SEATTLE, WA 98122** **ECHO**
0.215 mi.
1133 ft. **Site 4 of 6 in cluster G**

Relative:
Lower

Actual:
313 ft.

ALLSITES:
Facility Name: AT&T WIRELESS CAPITOL HILL
Facility Id: 331954

Interaction: I
Interaction 1: TIER2
Interaction 2: Emergency/Haz Chem Rpt TIER2
Ecology Program: HAZWASTE
Program Data: EPCRA
Facility Alt.: Not reported
Program ID: CRK000056860
Date Interaction: 2003-09-15 00:00:00
Date Interaction 3: 2003-09-16 00:00:00
Latitude: 47.614462817000003
Longitude: -122.319179119

FINDS:

Registry ID: 110018848657

Environmental Interest/Information System
Washington Facility / Site Identification System (WA-FSIS) provides a means to query and display data maintained by the Washington Department of Ecology. This system contains key information for each facility/site that is currently, or has been, of interest to the Air Quality, Dam Safety, Hazardous Waste, Toxics Cleanup, and Water Quality Programs.

ECHO:
Envid: 1007728202
Registry ID: 110018848657
DFR URL: http://echo.epa.gov/detailed_facility_report?fid=110018848657

I37
ESE
1/8-1/4
0.219 mi.
1155 ft.

1600 E OLIVE ST BLDG D
SEATTLE, WA 98122

Site 1 of 2 in cluster I

RCRA-CESQG **1018161081**
WAH000049089

Relative:
Higher

Actual:
419 ft.

RCRA-CESQG:

Date form received by agency:	05/05/2015
Facility name:	Not reported
Facility address:	1600 E OLIVE ST BLDG D SEATTLE, WA 98122
EPA ID:	WAH000049089
Mailing address:	18300 CASCADE AVE S STE 251 TUKWILA, WA 98188
Contact:	CHELSEY LEE
Contact address:	18300 CASCADE AVE S STE 251 TUKWILA, WA 98188
Contact country:	US
Contact telephone:	(253)218-0830
Telephone ext.:	0882
Contact email:	CONTRACTS@GENOA-QOL.COM
EPA Region:	Not reported
Classification:	Conditionally Exempt Small Quantity Generator
Description:	Handler: generates 100 kg or less of hazardous waste per calendar month, and accumulates 1000 kg or less of hazardous waste at any time; or generates 1 kg or less of acutely hazardous waste per calendar month, and accumulates at any time: 1 kg or less of acutely hazardous waste; or 100 kg or less of any residue or contaminated soil, waste or other debris resulting from the cleanup of a spill, into or on any land or water, of acutely hazardous waste; or generates 100 kg or less of any residue or contaminated soil, waste or other debris resulting from the cleanup of a spill, into or on any land or water, of acutely hazardous waste during any calendar month, and accumulates at any time: 1 kg or less of acutely hazardous waste; or 100 kg or less of any residue or contaminated soil, waste or other debris resulting from the cleanup of a spill, into or on any land or water, of acutely hazardous waste

Owner/Operator Summary:

Owner/operator name:	SEATTLE MENTAL HEALTH
Owner/operator address:	1600 E OLIVE ST SEATTLE, WA 98122
Owner/operator country:	US
Owner/operator telephone:	(206)302-2200
Legal status:	Private
Owner/Operator Type:	Owner
Owner/Op start date:	Not reported
Owner/Op end date:	Not reported

Owner/operator name:	GENOA, A QOL HEALTHCARE COMPANY, LLC
Owner/operator address:	1600 E OLIVE ST BLDG D SEATTLE, WA 98122
Owner/operator country:	US
Owner/operator telephone:	(425)835-7110
Legal status:	Private
Owner/Operator Type:	Operator
Owner/Op start date:	Not reported
Owner/Op end date:	Not reported

(Continued) **1018161081**

Handler Activities Summary:

U.S. importer of hazardous waste:	No
Mixed waste (haz. and radioactive):	No
Recycler of hazardous waste:	No
Transporter of hazardous waste:	No
Treater, storer or disposer of HW:	No
Underground injection activity:	No
On-site burner exemption:	No
Furnace exemption:	No
Used oil fuel burner:	No
Used oil processor:	No
User oil refiner:	No
Used oil fuel marketer to burner:	No
Used oil Specification marketer:	No
Used oil transfer facility:	No
Used oil transporter:	No

Violation Status: No violations found

I38 **GENOA PHARMACY IN SOUND MENTAL HEALTH** **WA ALLSITES** **S118146823**
ESE **1600 E OLIVE ST BLDG D** **N/A**
1/8-1/4 **SEATTLE, WA 98122**
0.219 mi.
1155 ft. **Site 2 of 2 in cluster I**

Relative:
Higher

Actual:
419 ft.

ALLSITES:

Facility Name:	GENOA PHARMACY IN SOUND MENTAL HEALTH
Facility Id:	11875
Interaction:	A
Interaction 1:	HWG
Interaction 2:	Hazardous Waste Generator
Ecology Program:	HAZWASTE
Program Data:	TURBOWASTE
Facility Alt.:	Genoa Pharmacy in Sound Mental Health
Program ID:	WAH000049089
Date Interaction:	2015-05-07 00:00:00
Date Interaction 3:	Not reported
Latitude:	47.616624895999998
Longitude:	-122.3109577

G39 **RECREATIONAL EQUIPMENT INC SEATTLE** **WA CSCSL** **S104918026**
SSW **1525 11TH AVE** **WA SWRCY** **N/A**
1/8-1/4 **SEATTLE, WA 98122** **WA ALLSITES**
0.221 mi.
1166 ft. **Site 5 of 6 in cluster G**

Relative:
Lower

Actual:
312 ft.

CSCSL:

Facility ID:	31397419
Region:	Northwest
Lat/Long:	47.61433 / -122.319381
Brownfield Status:	Not reported
Rank Status:	N
Clean Up Siteid:	3298
Site Status:	Awaiting Cleanup
PSI?:	Not reported

RECREATIONAL EQUIPMENT INC SEATTLE (Continued) **S104918026**

Contaminant Name: Non-Halogenated Solvents
Ground Water: Confirmed Above Cleanup Level
Surface Water: Not reported
Soil: Confirmed Above Cleanup Level
Sediment: Not reported
Air: Not reported
Bedrock: Not reported
Responsible Unit: Northwest

Facility ID: 31397419
Region: Northwest
Lat/Long: 47.61433 / -122.319381
Brownfield Status: Not reported
Rank Status: N
Clean Up Siteid: 3298
Site Status: Awaiting Cleanup
PSI?: Not reported
Contaminant Name: Petroleum Products-Unspecified
Ground Water: Confirmed Above Cleanup Level
Surface Water: Not reported
Soil: Confirmed Above Cleanup Level
Sediment: Not reported
Air: Not reported
Bedrock: Not reported
Responsible Unit: Northwest

SWRCY:
Service: Value Village Seattle 11th Ave
Phone: 206-322-7789
Extension: Not reported
Website: http://www.savers.com/
Email: mtalmadge@savers.com
Material Category: Miscellaneous
Material Accepted: Clothes and Textiles
Contact Name: Mike Talmadge
Residential: Yes
Commercial: No
Service Type: Dropoff and buy-back sites
Light Recycle Participant: No
Hours: 9am to 9pm Monday through Saturday - 10:00 AM -7:00 PM Sunday
Comments: Not reported

Service: Value Village Seattle 11th Ave
Phone: 206-322-7789
Extension: Not reported
Website: http://www.savers.com/
Email: mtalmadge@savers.com
Material Category: Electronics
Material Accepted: Computers
Contact Name: Mike Talmadge
Residential: Yes
Commercial: Yes
Service Type: Dropoff and buy-back sites
Light Recycle Participant: No
Hours: 9am to 9pm Monday through Saturday - 10:00 AM -7:00 PM Sunday
Comments: Not reported

RECREATIONAL EQUIPMENT INC SEATTLE (Continued) **S104918026**

Service:	Value Village Seattle 11th Ave
Phone:	206-322-7789
Extension:	Not reported
Website:	http://www.savers.com/
Email:	mtalmadge@savers.com
Material Category:	Electronics
Material Accepted:	E-readers
Contact Name:	Mike Talmadge
Residential:	Yes
Commercial:	Yes
Service Type:	Dropoff and buy-back sites
Light Recycle Participant:	No
Hours:	9am to 9pm Monday through Saturday - 10:00 AM -7:00 PM Sunday
Comments:	Not reported

Service:	Value Village Seattle 11th Ave
Phone:	206-322-7789
Extension:	Not reported
Website:	http://www.savers.com/
Email:	mtalmadge@savers.com
Material Category:	Electronics
Material Accepted:	Monitors
Contact Name:	Mike Talmadge
Residential:	Yes
Commercial:	Yes
Service Type:	Dropoff and buy-back sites
Light Recycle Participant:	No
Hours:	9am to 9pm Monday through Saturday - 10:00 AM -7:00 PM Sunday
Comments:	Not reported

Service:	Value Village Seattle 11th Ave
Phone:	206-322-7789
Extension:	Not reported
Website:	http://www.savers.com/
Email:	mtalmadge@savers.com
Material Category:	Electronics
Material Accepted:	Portable DVD players
Contact Name:	Mike Talmadge
Residential:	Yes
Commercial:	Yes
Service Type:	Dropoff and buy-back sites
Light Recycle Participant:	No
Hours:	9am to 9pm Monday through Saturday - 10:00 AM -7:00 PM Sunday
Comments:	Not reported

Service:	Value Village Seattle 11th Ave
Phone:	206-322-7789
Extension:	Not reported
Website:	http://www.savers.com/
Email:	mtalmadge@savers.com
Material Category:	Electronics
Material Accepted:	Televisions
Contact Name:	Mike Talmadge
Residential:	Yes
Commercial:	Yes
Service Type:	Dropoff and buy-back sites
Light Recycle Participant:	No

RECREATIONAL EQUIPMENT INC SEATTLE (Continued) **S104918026**

Hours: 9am to 9pm Monday through Saturday - 10:00 AM -7:00 PM Sunday
Comments: Not reported

ALLSITES:
Facility Name: RECREATIONAL EQUIPMENT INC SEATTLE
Facility Id: 31397419

Interaction: I
Interaction 1: INDPNDNT
Interaction 2: Independent Cleanup
Ecology Program: TOXICS
Program Data: ISIS
Facility Alt.: RECREATIONAL EQUIPMENT INC SEATTLE
Program ID: Not reported
Date Interaction: 1998-02-24 00:00:00
Date Interaction 3: Not reported
Latitude: 47.614324379999999
Longitude: -122.319366106

G40 **RECREATION EQUIPMENT & INC. (REI)** **WA ICR** **S103504005**
SSW **1525 11TH AVE.** **N/A**
1/8-1/4 **SEATTLE, WA 98102**
0.221 mi.
1166 ft. **Site 6 of 6 in cluster G**

Relative:
Lower

Actual:
312 ft.

ICR:
Date Ecology Received Report: 02/12/98
Contaminants Found at Site: Polynuclear aromatic hydrocarbons, Solvents
Media Contaminated: Soil

J41 **PUBLIC STORAGE INC UST 102198** **WA UST** **1007071637**
South **1515 13TH AVE** **WA ALLSITES** **N/A**
1/8-1/4 **SEATTLE, WA 98104** **FINDS**
0.223 mi. **ECHO**
1179 ft. **Site 1 of 3 in cluster J**

Relative:
Lower

Actual:
342 ft.

UST:
Facility ID: 38283878
Site Id: 102198
UBI: Not reported
Phone Number: Not reported
Decimal Latitude: 47.614215
Decimal Longitude: -122.316795

Tank Name: 1
Tag Number: Not reported
Tank Status: Closed in Place
Tank Status Date: 08/06/1996
Tank Install Date: 00/31/1964
Tank Closure Date: Not reported
Capacity Range: Not reported
Tank Permit Expiration Date: Not reported
Tank Upgrade Date: Not reported
Tank Spill Prevention: Not reported
Tank Overfill Prevention: Not reported
Tank Material: Not reported

PUBLIC STORAGE INC UST 102198 (Continued) **1007071637**

Tank Construction:	Not reported
Tank Tightness Test:	Not reported
Tank Corrosion Protection:	Not reported
Tank Manifold:	Not reported
Tank Release Detection:	Not reported
Tank SFC Type:	Not reported
Pipe Material:	Not reported
Pipe Construction:	Not reported
Pipe Primary Release Detection:	Not reported
Pipe Second Release Detection:	Not reported
Pipe Corrosion Protection:	Not reported
Pipe Pumping System:	Not reported
Responsible Unit:	NORTHWEST
Dispencer/Pump SFC Type:	Not reported

ALLSITES:

Facility Name:	PUBLIC STORAGE INC UST 102198
Facility Id:	38283878

Interaction:	I
Interaction 1:	UST
Interaction 2:	Underground Storage Tank
Ecology Program:	TOXICS
Program Data:	UST
Facility Alt.:	Not reported
Program ID:	102198
Date Interaction:	1994-02-24 00:00:00
Date Interaction 3:	2000-05-03 00:00:00
Latitude:	47.614209381000002
Longitude:	-122.316780107

FINDS:

Registry ID: 110015482556

Environmental Interest/Information System

Washington Facility / Site Identification System (WA-FSIS) provides a means to query and display data maintained by the Washington Department of Ecology. This system contains key information for each facility/site that is currently, or has been, of interest to the Air Quality, Dam Safety, Hazardous Waste, Toxics Cleanup, and Water Quality Programs.

ECHO:

Envid:	1007071637
Registry ID:	110015482556
DFR URL:	http://echo.epa.gov/detailed_facility_report?fid=110015482556

K42
NE
1/8-1/4
0.227 mi.
1201 ft.

Relative:
Higher

Actual:
419 ft.

201 16TH AVE E
SEATTLE, WA 98112

Site 1 of 2 in cluster K

RCRA-SQG **1001819386**
WA ALLSITES **WAD980835037**
ICIS
FINDS
WA Financial Assurance
WA MANIFEST
ECHO

RCRA-SQG:

Date form received by agency:	02/14/2012
Facility name:	Not reported
Facility address:	201 16TH AVE E SEATTLE, WA 98112
EPA ID:	WAD980835037
Mailing address:	12501 E. MARGINAL WAY SOUTH ASB-1 FACILITIES TUKWILA, WA 98168
Contact:	CHAD TIMMONS
Contact address:	201 16TH AVE E SEATTLE, WA 98112
Contact country:	US
Contact telephone:	206 3262297
Contact email:	TIMMONS.C@GHC.ORG
EPA Region:	Not reported
Land type:	Private
Classification:	Small Small Quantity Generator
Description:	Handler: generates more than 100 and less than 1000 kg of hazardous waste during any calendar month and accumulates less than 6000 kg of hazardous waste at any time; or generates 100 kg or less of hazardous waste during any calendar month, and accumulates more than 1000 kg of hazardous waste at any time

Owner/Operator Summary:

Owner/operator name:	GROUP HEALTH CE G
Owner/operator address:	201 16TH AVE E SEATTLE, WA 98112
Owner/operator country:	US
Owner/operator telephone:	(206)326-3000
Legal status:	Private
Owner/Operator Type:	Owner
Owner/Op start date:	05/02/1996
Owner/Op end date:	Not reported

Owner/operator name:	GROUP HEALTH CENTRAL HOSPITAL
Owner/operator address:	201 16TH AVE E SEATTLE, WA 98112
Owner/operator country:	US
Owner/operator telephone:	Not reported
Legal status:	Private
Owner/Operator Type:	Owner
Owner/Op start date:	05/02/1996
Owner/Op end date:	Not reported

Owner/operator name:	GROUP HEALTH COOPERATIVE
Owner/operator address:	201 16TH AVE E SEATTLE, 98112
Owner/operator country:	US
Owner/operator telephone:	206-326-3000
Legal status:	Private

(Continued) **1001819386**

Owner/Operator Type: Operator
Owner/Op start date: 05/02/1996
Owner/Op end date: Not reported

Owner/operator name: GROUP HEALTH CO G
Owner/operator address: 201 16TH AVE E
SEATTLE, WA 98112
Owner/operator country: US
Owner/operator telephone: (206)326-3000
Legal status: Private
Owner/Operator Type: Operator
Owner/Op start date: 05/02/1996
Owner/Op end date: Not reported

Owner/operator name: GROUP HEALTH CORP
Owner/operator address: 201 16TH AVE E
SEATTLE, WA 98112
Owner/operator country: US
Owner/operator telephone: Not reported
Legal status: Private
Owner/Operator Type: Operator
Owner/Op start date: 05/02/1996
Owner/Op end date: Not reported

Owner/operator name: GROUP HEALTH CENTRAL HOSPITAL
Owner/operator address: 201 16TH AVE E
SEATTLE, 98112
Owner/operator country: US
Owner/operator telephone: 206-326-3000
Legal status: Private
Owner/Operator Type: Owner
Owner/Op start date: 05/02/1996
Owner/Op end date: Not reported

Handler Activities Summary:
U.S. importer of hazardous waste: No
Mixed waste (haz. and radioactive): No
Recycler of hazardous waste: Yes
Transporter of hazardous waste: No
Treater, storer or disposer of HW: No
Underground injection activity: No
On-site burner exemption: No
Furnace exemption: No
Used oil fuel burner: No
Used oil processor: No
User oil refiner: No
Used oil fuel marketer to burner: No
Used oil Specification marketer: No
Used oil transfer facility: No
Used oil transporter: No

Historical Generators:
Date form received by agency: 02/25/2011
Site name: GROUP HEALTH CENTRAL HOSPITAL
Classification: Small Quantity Generator

(Continued) **1001819386**

Date form received by agency: 03/01/2010
Site name: GROUP HEALTH CENTRAL HOSPITAL
Classification: Small Quantity Generator

Date form received by agency: 12/31/2007
Site name: GROUP HEALTH CENTRAL HOSPITAL
Classification: Small Quantity Generator

Date form received by agency: 12/31/2005
Site name: GROUP HEALTH CENTRAL HOSPITAL
Classification: Small Quantity Generator

Date form received by agency: 02/28/2005
Site name: GROUP HEALTH COOPERATIVE
Classification: Not a generator, verified

Date form received by agency: 12/31/2003
Site name: GROUP HEALTH CENTRAL HOSPITAL
Classification: Small Quantity Generator

Facility Has Received Notices of Violations:
Regulation violated: Not reported
Area of violation: TSD IS-Container Use and Management
Date violation determined: 05/27/2015
Date achieved compliance: 10/25/2015
Violation lead agency: State
Enforcement action: WRITTEN INFORMAL
Enforcement action date: 08/27/2015
Enf. disposition status: Not reported
Enf. disp. status date: Not reported
Enforcement lead agency: State
Proposed penalty amount: Not reported
Final penalty amount: Not reported
Paid penalty amount: Not reported

Regulation violated: Not reported
Area of violation: Generators - General
Date violation determined: 05/27/2015
Date achieved compliance: 10/25/2015
Violation lead agency: State
Enforcement action: WRITTEN INFORMAL
Enforcement action date: 08/27/2015
Enf. disposition status: Not reported
Enf. disp. status date: Not reported
Enforcement lead agency: State
Proposed penalty amount: Not reported
Final penalty amount: Not reported
Paid penalty amount: Not reported

Regulation violated: Not reported
Area of violation: Generators - Pre-transport
Date violation determined: 05/27/2015
Date achieved compliance: 10/25/2015
Violation lead agency: State
Enforcement action: WRITTEN INFORMAL
Enforcement action date: 08/27/2015
Enf. disposition status: Not reported

(Continued) **1001819386**

Enf. disp. status date: Not reported
Enforcement lead agency: State
Proposed penalty amount: Not reported
Final penalty amount: Not reported
Paid penalty amount: Not reported

Regulation violated: Not reported
Area of violation: State Statute or Regulation
Date violation determined: 05/27/2015
Date achieved compliance: 10/25/2015
Violation lead agency: State
Enforcement action: WRITTEN INFORMAL
Enforcement action date: 08/27/2015
Enf. disposition status: Not reported
Enf. disp. status date: Not reported
Enforcement lead agency: State
Proposed penalty amount: Not reported
Final penalty amount: Not reported
Paid penalty amount: Not reported

Regulation violated: Not reported
Area of violation: Generators - General
Date violation determined: 04/26/2012
Date achieved compliance: 07/11/2012
Violation lead agency: State
Enforcement action: WRITTEN INFORMAL
Enforcement action date: 06/11/2012
Enf. disposition status: Not reported
Enf. disp. status date: Not reported
Enforcement lead agency: State
Proposed penalty amount: Not reported
Final penalty amount: Not reported
Paid penalty amount: Not reported

Regulation violated: Not reported
Area of violation: Generators - Records/Reporting
Date violation determined: 04/26/2012
Date achieved compliance: 07/11/2012
Violation lead agency: State
Enforcement action: WRITTEN INFORMAL
Enforcement action date: 06/11/2012
Enf. disposition status: Not reported
Enf. disp. status date: Not reported
Enforcement lead agency: State
Proposed penalty amount: Not reported
Final penalty amount: Not reported
Paid penalty amount: Not reported

Regulation violated: Not reported
Area of violation: Universal Waste - Small Quantity Handlers
Date violation determined: 04/26/2012
Date achieved compliance: 07/11/2012
Violation lead agency: State
Enforcement action: WRITTEN INFORMAL
Enforcement action date: 06/11/2012
Enf. disposition status: Not reported
Enf. disp. status date: Not reported

(Continued) **1001819386**

Enforcement lead agency: State
Proposed penalty amount: Not reported
Final penalty amount: Not reported
Paid penalty amount: Not reported

Regulation violated: Not reported
Area of violation: Generators - Pre-transport
Date violation determined: 04/26/2012
Date achieved compliance: 07/11/2012
Violation lead agency: State
Enforcement action: WRITTEN INFORMAL
Enforcement action date: 06/11/2012
Enf. disposition status: Not reported
Enf. disp. status date: Not reported
Enforcement lead agency: State
Proposed penalty amount: Not reported
Final penalty amount: Not reported
Paid penalty amount: Not reported

Evaluation Action Summary:
Evaluation date: 05/27/2015
Evaluation: COMPLIANCE EVALUATION INSPECTION ON-SITE
Area of violation: State Statute or Regulation
Date achieved compliance: 10/25/2015
Evaluation lead agency: State

Evaluation date: 05/27/2015
Evaluation: COMPLIANCE EVALUATION INSPECTION ON-SITE
Area of violation: Generators - Pre-transport
Date achieved compliance: 10/25/2015
Evaluation lead agency: State

Evaluation date: 05/27/2015
Evaluation: COMPLIANCE EVALUATION INSPECTION ON-SITE
Area of violation: TSD IS-Container Use and Management
Date achieved compliance: 10/25/2015
Evaluation lead agency: State

Evaluation date: 05/27/2015
Evaluation: COMPLIANCE EVALUATION INSPECTION ON-SITE
Area of violation: Generators - General
Date achieved compliance: 10/25/2015
Evaluation lead agency: State

Evaluation date: 04/26/2012
Evaluation: COMPLIANCE EVALUATION INSPECTION ON-SITE
Area of violation: Universal Waste - Small Quantity Handlers
Date achieved compliance: 07/11/2012
Evaluation lead agency: State

Evaluation date: 04/26/2012
Evaluation: COMPLIANCE EVALUATION INSPECTION ON-SITE
Area of violation: Generators - General
Date achieved compliance: 07/11/2012
Evaluation lead agency: State

Evaluation date: 04/26/2012

(Continued) **1001819386**

Evaluation: COMPLIANCE EVALUATION INSPECTION ON-SITE
Area of violation: Generators - Pre-transport
Date achieved compliance: 07/11/2012
Evaluation lead agency: State

Evaluation date: 04/26/2012
Evaluation: COMPLIANCE EVALUATION INSPECTION ON-SITE
Area of violation: Generators - Records/Reporting
Date achieved compliance: 07/11/2012
Evaluation lead agency: State

ALLSITES:
Facility Name: GROUP HEALTH CENTRAL HOSPITAL
Facility Id: 82945542

Interaction: A
Interaction 1: UST
Interaction 2: Underground Storage Tank
Ecology Program: TOXICS
Program Data: UST
Facility Alt.: Group Health Central Hospital
Program ID: 619698
Date Interaction: 2010-06-28 00:00:00
Date Interaction 3: Not reported
Latitude: 47.619894379000002
Longitude: -122.31125510699999

Interaction: A
Interaction 1: HWP
Interaction 2: Hazardous Waste Planner
Ecology Program: HAZWASTE
Program Data: HWPPRT
Facility Alt.: Not reported
Program ID: WAD980835037
Date Interaction: 2000-01-01 00:00:00
Date Interaction 3: Not reported
Latitude: 47.619894379000002
Longitude: -122.31125510699999

Interaction: A
Interaction 1: TIER2
Interaction 2: Emergency/Haz Chem Rpt TIER2
Ecology Program: HAZWASTE
Program Data: EPCRA
Facility Alt.: Not reported
Program ID: CRK000070010
Date Interaction: 2008-01-01 00:00:00
Date Interaction 3: Not reported
Latitude: 47.619894379000002
Longitude: -122.31125510699999

Interaction: A
Interaction 1: HWG
Interaction 2: Hazardous Waste Generator
Ecology Program: HAZWASTE

(Continued) **1001819386**

Program Data:	TURBOWASTE
Facility Alt.:	Group Health Central Hospital
Program ID:	WAD980835037
Date Interaction:	1986-07-30 00:00:00
Date Interaction 3:	Not reported
Latitude:	47.619894379000002
Longitude:	-122.31125510699999

ICIS:

Enforcement Action ID:	10-1985-0012
FRS ID:	110005334815
Program ID:	BR WAD980835037
Action Name:	GROUP HEALTH COOPERATIVE
Full Address:	201 16TH AVE E SEATTLE WA 98112
State:	Washington
Facility Name:	GROUP HEALTH CENTRAL HOSPITAL
Facility Address:	201 16TH AVE E SEATTLE, WA 98112
Enforcement Action Type:	TSCA 16 Action For Penalty
Facility County:	KING
EPA Region #:	10

Enforcement Action ID:	10-1985-0012
FRS ID:	110005334815
Program ID:	FRS 110005334815
Action Name:	GROUP HEALTH COOPERATIVE
Full Address:	201 16TH AVE E SEATTLE WA 98112
State:	Washington
Facility Name:	GROUP HEALTH CENTRAL HOSPITAL
Facility Address:	201 16TH AVE E SEATTLE, WA 98112
Enforcement Action Type:	TSCA 16 Action For Penalty
Facility County:	KING
EPA Region #:	10

Enforcement Action ID:	10-1985-0012
FRS ID:	110005334815
Program ID:	WA-FSIS 82945542
Action Name:	GROUP HEALTH COOPERATIVE
Full Address:	201 16TH AVE E SEATTLE WA 98112
State:	Washington
Facility Name:	GROUP HEALTH CENTRAL HOSPITAL
Facility Address:	201 16TH AVE E SEATTLE, WA 98112
Enforcement Action Type:	TSCA 16 Action For Penalty
Facility County:	KING
EPA Region #:	10

Enforcement Action ID:	10-1985-0012
FRS ID:	110005334815
Program ID:	NCDB I10#198909290822 1
Action Name:	GROUP HEALTH COOPERATIVE
Full Address:	201 16TH AVE E SEATTLE WA 98112
State:	Washington
Facility Name:	GROUP HEALTH CENTRAL HOSPITAL
Facility Address:	201 16TH AVE E

(Continued) **1001819386**

	SEATTLE, WA 98112
Enforcement Action Type:	TSCA 16 Action For Penalty
Facility County:	KING
EPA Region #:	10
Enforcement Action ID:	10-1985-0012
FRS ID:	110005334815
Program ID:	RCRAINFO WAD980835037
Action Name:	GROUP HEALTH COOPERATIVE
Full Address:	201 16TH AVE E SEATTLE WA 98112
State:	Washington
Facility Name:	GROUP HEALTH CENTRAL HOSPITAL
Facility Address:	201 16TH AVE E
	SEATTLE, WA 98112
Enforcement Action Type:	TSCA 16 Action For Penalty
Facility County:	KING
EPA Region #:	10
Enforcement Action ID:	10-1985-0012
FRS ID:	110005334815
Program ID:	NCDB I10#198406011513 1
Action Name:	GROUP HEALTH COOPERATIVE
Full Address:	201 16TH AVE E SEATTLE WA 98112
State:	Washington
Facility Name:	GROUP HEALTH CENTRAL HOSPITAL
Facility Address:	201 16TH AVE E
	SEATTLE, WA 98112
Enforcement Action Type:	TSCA 16 Action For Penalty
Facility County:	KING
EPA Region #:	10
Program ID:	BR WAD980835037
Facility Name:	GROUP HEALTH CENTRAL HOSPITAL
Address:	201 16TH AVE E
Tribal Indicator:	N
Fed Facility:	No
NAIC Code:	Not reported
SIC Code:	8062
Program ID:	FRS 110005334815
Facility Name:	GROUP HEALTH CENTRAL HOSPITAL
Address:	201 16TH AVE E
Tribal Indicator:	N
Fed Facility:	No
NAIC Code:	Not reported
SIC Code:	8062
Program ID:	NCDB I10#198406011513 1
Facility Name:	GROUP HEALTH CENTRAL HOSPITAL
Address:	201 16TH AVE E
Tribal Indicator:	N
Fed Facility:	No
NAIC Code:	Not reported
SIC Code:	8062
Program ID:	NCDB I10#198909290822 1

(Continued) **1001819386**

Facility Name: GROUP HEALTH CENTRAL HOSPITAL
Address: 201 16TH AVE E
Tribal Indicator: N
Fed Facility: No
NAIC Code: Not reported
SIC Code: 8062

Program ID: RCRAINFO WAD980835037
Facility Name: GROUP HEALTH CENTRAL HOSPITAL
Address: 201 16TH AVE E
Tribal Indicator: N
Fed Facility: No
NAIC Code: Not reported
SIC Code: 8062

Program ID: WA-FSIS 82945542
Facility Name: GROUP HEALTH CENTRAL HOSPITAL
Address: 201 16TH AVE E
Tribal Indicator: N
Fed Facility: No
NAIC Code: Not reported
SIC Code: 8062

FINDS:

Registry ID: 110005334815

Environmental Interest/Information System

Washington Facility / Site Identification System (WA-FSIS) provides a means to query and display data maintained by the Washington Department of Ecology. This system contains key information for each facility/site that is currently, or has been, of interest to the Air Quality, Dam Safety, Hazardous Waste, Toxics Cleanup, and Water Quality Programs.

NCDB (National Compliance Data Base) supports implementation of the Federal Insecticide, Fungicide, and Rodenticide Act (FIFRA) and the Toxic Substances Control Act (TSCA). The system tracks inspections in regions and states with cooperative agreements, enforcement actions, and settlements.

RCRAInfo is a national information system that supports the Resource Conservation and Recovery Act (RCRA) program through the tracking of events and activities related to facilities that generate, transport, and treat, store, or dispose of hazardous waste. RCRAInfo allows RCRA program staff to track the notification, permit, compliance, and corrective action activities required under RCRA.

HAZARDOUS WASTE BIENNIAL REPORTER

ICIS (Integrated Compliance Information System) is the Integrated Compliance Information System and provides a database that, when complete, will contain integrated Enforcement and Compliance information across most of EPA's programs. The vision for ICIS is to replace EPA's independent databases that contain Enforcement data with a single repository for that information. Currently, ICIS contains all Federal Administrative and Judicial enforcement actions. This

(Continued) **1001819386**

information is maintained in ICIS by EPA in the Regional offices and it Headquarters. A future release of ICIS will replace the Permit Compliance System (PCS) which supports the NPDES and will integrate that information with Federal actions already in the system. ICIS also has the capability to track other activities occurring in the Region that support Compliance and Enforcement programs. These include; Incident Tracking, Compliance Assistance, and Compliance Monitoring.

WA Financial Assurance 1:

edr_fstat:	WA
edr_fzip:	98112
edr_fcnty:	Not reported
edr_zip:	Not reported
DOE Site ID:	619698
Site Type:	Self
Financial Resp Type:	Self-Insurance
Inception Date:	03/28/2011
Expiration Date:	03/28/2012

WA MANIFEST:

Facility Site ID Number:	82945542
EPA ID:	WAD980835037
NAICS:	621491
SWC Desc:	WT02
FWC Desc:	D001, F003,
Form Comm:	10A-7: on Site Treatment/Neutralization of Neutral Buffered Formalin and O-Phthalaldehyde
Data Year:	2013
Permit by Rule:	False
Treatment by Generator:	True
Mixed radioactive waste:	False
Importer of hazardous waste:	False
Immediate recycler:	False
Treatment/Storage/Disposal/Recycling Facility:	False
Generator of dangerous fuel waste:	False
Generator marketing to burner:	False
Other marketers (i.e., blender, distributor, etc.):	False
Utility boiler burner:	False
Industry boiler burner:	False
Industrial Furnace:	False
Smelter defferal:	False
Universal waste - batteries - generate:	False
Universal waste - thermostats - generate:	False
Universal waste - mercury - generate:	False
Universal waste - lamps - generate:	False
Universal waste - batteries - accumulate:	False
Universal waste - thermostats - accumulate:	False
Universal waste - mercury - accumulate:	False
Universal waste - lamps - accumulate:	False
Destination Facility for Universal Waste:	False
Off-specification used oil burner - utility boiler:	False
Off-specification used oil burner - industrial boiler:	False
Off-specification used oil burner - industrial furnace:	False
Tax Reg #:	578011461
Business Type:	Not reported

(Continued) **1001819386**

Mail Name:	Group Health Cooperative
Mail addr line1:	12501 E. Marginal Way South
Mail addr line2:	ASB-1 Facilities
Mail city,st,zip:	Tukwila, WA 98168-2560
Mail country:	UNITED STATES
Legal org name:	Group Health Central Hospital
Legal org type:	Private
Legal addr line1:	201 16TH AVE E
Legal city,st,zip:	SEATTLE, WA 98112-5226
Legal country:	UNITED STATES
Legal phone nbr:	206-326-3000
Legal effective date:	05/02/1996
Land org name:	Group Health Cooperative
Land org type:	Private
Land person name:	Not reported
Land addr line1:	201 16th Ave E
Land city,st,zip:	SEATTLE, WA 98112
Land country:	UNITED STATES
Land phone nbr:	206-326-3000
Operator org name:	Group Health Cooperative
Operator org type:	Private
Operator addr line1:	201 16th Ave E
Operator city,st,zip:	Seattle, WA 98112
Operator country:	UNITED STATES
Operator phone nbr:	206-326-3000
Operator effective date:	05/02/1996
Site contact name:	Leia Enghusen
Site contact addr line1:	201 16th Ave E
Site Contact City/State/ Zip:	Seattle, WA 98112
Site Contact Country:	UNITED STATES
Site Contact Phone #:	(206) 988-2760
Site Contact EMail:	enghusen.leia@ghc.org
Form Contact NAME:	Alex Truchot
Form Contact ADDR LINE1:	12501 E. Marginal Way South
Form Contact ADDR LINE2:	ASB-1
Form Contact City,ST,Zip:	Tukwila, WA 98168-2560
Form Contact Country:	UNITED STATES
Form Contact Phone #:	206-988-2909
Form Contact EMail:	truchot.a@ghc.org
Gen Status CD:	MQG
Monthly Generation:	True
Batch Generation:	False
One Time Generation:	False
Transport Own Waste:	False
Tranports Other Waste:	False
Recycler Onsite:	False
Transfer Facility:	False
Other Exemption:	Not reported
UW Battery Gen:	False
Used Oil Transporter:	False
Used Oil Transfer Facility:	False
Used Oil Processor:	False
Used Oil Refiner:	False
Used Oil Fuel Marketer Directs Shipments:	False
Used Oil Fuel Marketer Meets Specs:	False

(Continued) **1001819386**

Waste Streams Generated:

Facility ID:	82945542
Data Year:	2008
Description:	10% Neutral Buffered Formalin
Mix:	False
Reported Qty:	2697 LB
Kilo Qty:	1223.3592210417787
Density No:	0
Density Qty:	Not reported

Facility ID:	82945542
Data Year:	2008
Description:	Lab Packs - Class 8 Acid Compounds
Mix:	False
Reported Qty:	17 LB
Kilo Qty:	7.7112001326326425
Density No:	0
Density Qty:	Not reported

Facility ID:	82945542
Data Year:	2008
Description:	Lab Packs - Class 6.1 Toxic Compounds
Mix:	False
Reported Qty:	20 LB
Kilo Qty:	9.0720001560384027
Density No:	0
Density Qty:	Not reported

Facility ID:	82945542
Data Year:	2008
Description:	Lab-Packs - Class 4.2 Flammable Solid
Mix:	False
Reported Qty:	10 LB
Kilo Qty:	4.5360000780192014
Density No:	0
Density Qty:	Not reported

Facility ID:	82945542
Data Year:	2008
Description:	Lab Packs - Class 4.1 Flammable Solid
Mix:	False
Reported Qty:	12 LB
Kilo Qty:	5.4432000936230418
Density No:	0
Density Qty:	Not reported

Facility ID:	82945542
Data Year:	2008
Description:	Spill Debris Contaminated with 10% Neutral Buffered Formalin
Mix:	False
Reported Qty:	20 LB
Kilo Qty:	9.0720001560384027
Density No:	0
Density Qty:	Not reported

Facility ID:	82945542
Data Year:	2008

(Continued) **1001819386**

Description: Elemental Mercury Spill Debris
Mix: False
Reported Qty: 5 LB
Kilo Qty: 2.2680000390096007
Density No: 0
Density Qty: Not reported

Facility ID: 82945542
Data Year: 2008
Description: Flammable Laboratory Stain Waste
Mix: False
Reported Qty: 12497 LB
Kilo Qty: 5668.6392975005965
Density No: 0
Density Qty: Not reported

Facility ID: 82945542
Data Year: 2008
Description: Discarded Unused Chemotherapy/Antineoplastics
Mix: False
Reported Qty: 60 LB
Kilo Qty: 27.216000468115208
Density No: 0
Density Qty: Not reported

Facility ID: 82945542
Data Year: 2009
Description: 0.55% Ortho-Phthalaldehyde
Mix: False
Reported Qty: 48 LB
Kilo Qty: 21.772800374492167
Density No: 0
Density Qty: Not reported

Facility ID: 82945542
Data Year: 2009
Description: 10% Neutral Buffered Formalin
Mix: False
Reported Qty: 1645 LB
Kilo Qty: 746.17201283415864
Density No: 0
Density Qty: Not reported

Facility ID: 82945542
Data Year: 2009
Description: Class 9 Miscellaneous Lab Packs
Mix: False
Reported Qty: 800 LB
Kilo Qty: 362.88000624153614
Density No: 0
Density Qty: Not reported

Facility ID: 82945542
Data Year: 2009
Description: Class 8 Basic Lab Packs
Mix: False
Reported Qty: 240 LB

(Continued) **1001819386**

Kilo Qty: 108.86400187246083
Density No: 0
Density Qty: Not reported

Facility ID: 82945542
Data Year: 2009
Description: Class 8 Acid Lab Packs
Mix: False
Reported Qty: 108 LB
Kilo Qty: 48.988800842607375
Density No: 0
Density Qty: Not reported

Facility ID: 82945542
Data Year: 2009
Description: Class 6.1 Toxic Lab Pack
Mix: False
Reported Qty: 450 LB
Kilo Qty: 204.12000351086408
Density No: 0
Density Qty: Not reported

Facility ID: 82945542
Data Year: 2009
Description: Class 5.1 Oxidizing Lab Pack
Mix: False
Reported Qty: 38 LB
Kilo Qty: 17.236800296472968
Density No: 0
Density Qty: Not reported

Facility ID: 82945542
Data Year: 2009
Description: Class 4.3 Reactive Lab Pack
Mix: False
Reported Qty: 15 LB
Kilo Qty: 6.804000117028802
Density No: 0
Density Qty: Not reported

Facility ID: 82945542
Data Year: 2009
Description: Class 3 Flammable Lab Pack
Mix: False
Reported Qty: 104 LB
Kilo Qty: 47.1744008113997
Density No: 0
Density Qty: Not reported

Facility ID: 82945542
Data Year: 2009
Description: Flammable Aerosols, Flammable
Mix: False
Reported Qty: 100 LB
Kilo Qty: 45.360000780192017
Density No: 0
Density Qty: Not reported

(Continued) **1001819386**

Facility ID: 82945542
Data Year: 2009
Description: Flammable Laboratory Stain Waste
Mix: False
Reported Qty: 11450 LB
Kilo Qty: 5193.7200893319859
Density No: 0
Density Qty: Not reported

Waste Stream Comments:
Facility ID: 82945542
Data Year: 2006
Comments: Discarded Outdated/Expired Product - Non RCRA

Facility ID: 82945542
Data Year: 2007
Comments: G09 - 10% Neutral Buffered Formalin - Treated by Neutralization and Discharged to POTW

Facility ID: 82945542
Data Year: 2007
Comments: G19 - Discarded Off-Spec/Surplus Basic Compounds (Non U or P-listed)

Facility ID: 82945542
Data Year: 2007
Comments: G19/W119 - Discarded Spent Caustic/Oxidizing Scale Remover Contaminated with Arsenic, Mercury and Selenium

Facility ID: 82945542
Data Year: 2007
Comments: G09 - 10% Neutral Buffered Formalin - Treated by Neutralization and Discharged to POTW

Facility ID: 82945542
Data Year: 2007
Comments: G19 - Discarded Off-Spec/Surplus Basic Compounds (Non U or P-listed)

Facility ID: 82945542
Data Year: 2007
Comments: G19 - Discarded Off-Spec/Surplus Acid Products (Non-U or P-Listed)

Facility ID: 82945542
Data Year: 2007
Comments: Discarded used and unused paints and solvents/thinner compounds - Paint Related Material

Facility ID: 82945542
Data Year: 2007
Comments: Discarded used and unused paints and solvents/thinner compounds - Paint Related Material

Facility ID: 82945542
Data Year: 2007
Comments: G19 - Discarded Off-Spec/Surplus Acid Products (Non-U or P-Listed)

Facility ID: 82945542
Data Year: 2007

(Continued) **1001819386**

Comments: G19/W119 - Discarded Spent Caustic/Oxidizing Scale Remover Contaminated with Arsenic, Mercury and Selenium

Facility ID: 82945542
Data Year: 2008
Comments: G09- Discarded Products other than Laboratory Derived and Non U or P-Listed

Facility ID: 82945542
Data Year: 2008
Comments: W219 - Off-spec/Expired Chemotherapy Solution

Facility ID: 82945542
Data Year: 2008
Comments: W219 - 10 % Neutral Buffered Formalin Solution

Facility ID: 82945542
Data Year: 2009
Comments: A-7) G19 - Discarded Chemical Product Other than U or P-Listed

Facility ID: 82945542
Data Year: 2009
Comments: A-8) W219 - Aqueous/Organic Liquid Not Covered Under Other Form Codes

Facility ID: 82945542
Data Year: 2009
Comments: A-7_ G19 - Discarded Chemical Products Other than U or P-Listed

Facility ID: 82945542
Data Year: 2009
Comments: A-7) G19 - Discarded CHemical Products Prmarily other than U or P-Listed

Facility ID: 82945542
Data Year: 2009
Comments: A-7) G19 - Discarded Paints and Paint Related Products other than U or P-Listed Products

Facility ID: 82945542
Data Year: 2009
Comments: A-7) Waste Generated from High Level Endiscopy Disinfection - Not Covered by Other Source Codes

Facility Site ID Number: 82945542
EPA ID: WAD980835037
NAICS: 621491
SWC Desc: WT02
FWC Desc: D001 D002 F003 D009 D010
Form Comm: Not reported
Data Year: Not reported
Permit by Rule: False
Treatment by Generator: True
Mixed radioactive waste: False
Importer of hazardous waste: False
Immediate recycler: False
Treatment/Storage/Disposal/Recycling Facility: False

(Continued) **1001819386**

Generator of dangerous fuel waste:	False
Generator marketing to burner:	False
Other marketers (i.e., blender, distributor, etc.):	False
Utility boiler burner:	False
Industry boiler burner:	False
Industrial Furnace:	False
Smelter defferal:	False
Universal waste - batteries - generate:	False
Universal waste - thermostats - generate:	False
Universal waste - mercury - generate:	False
Universal waste - lamps - generate:	False
Universal waste - batteries - accumulate:	False
Universal waste - thermostats - accumulate:	False
Universal waste - mercury - accumulate:	False
Universal waste - lamps - accumulate:	False
Destination Facility for Universal Waste:	False
Off-specification used oil burner - utility boiler:	False
Off-specification used oil burner - industrial boiler:	False
Off-specification used oil burner - industrial furnace:	False
Tax Reg #:	578011461
Business Type:	Not reported
Mail Name:	Group Health Corp
Mail addr line1:	2700 152nd Ave NE
Mail city,st,zip:	Redmond, WA 98052
Mail country:	UNITED STATES
Legal org name:	Group Health Central Hospital
Legal org type:	Private
Legal addr line1:	201 16TH AVE E
Legal city,st,zip:	SEATTLE, WA 98112-5226
Legal country:	UNITED STATES
Legal phone nbr:	206-326-3000
Legal effective date:	05/02/1996
Land org name:	Group Health Cooperative
Land org type:	Private
Land person name:	Not reported
Land addr line1:	201 16th Ave E
Land city,st,zip:	SEATTLE, WA 98112
Land country:	UNITED STATES
Land phone nbr:	206-326-3000
Operator org name:	Group Health Cooperative
Operator org type:	Private
Operator addr line1:	201 16th Ave E
Operator city,st,zip:	Seattle, WA 98112
Operator country:	UNITED STATES
Operator phone nbr:	206-326-3000
Operator effective date:	05/02/1996
Site contact name:	Johnny Carrillo
Site contact addr line1:	201 16th Ave E.
Site contact addr line2:	CSB-B013
Site Contact City/State/ Zip:	Seattle, WA 98112
Site Contact Country:	UNITED STATES
Site Contact Phone #:	206-326-2164
Site Contact EMail:	carrillo.j@ghc.org
Form Contact NAME:	Johnny Carrillo
Form Contact ADDR LINE1:	201 16th Ave E.
Form Contact ADDR LINE2:	CSB-B013
Form Contact City,ST,Zip:	Seattle, WA 98112

(Continued) **1001819386**

Form Contact Country:	UNITED STATES
Form Contact Phone #:	206-326-2164
Form Contact EMail:	carrillo.j@ghc.org
Gen Status CD:	MQG
Monthly Generation:	False
Batch Generation:	True
One Time Generation:	False
Transport Own Waste:	False
Tranports Other Waste:	False
Recycler Onsite:	False
Transfer Facility:	False
Other Exemption:	Not reported
UW Battery Gen:	False
Used Oil Transporter:	False
Used Oil Transfer Facility:	False
Used Oil Processor:	False
Used Oil Refiner:	False
Used Oil Fuel Marketer Directs Shipments:	False
Used Oil Fuel Marketer Meets Specs:	False

Waste Streams Generated:

Facility ID:	82945542
Data Year:	2008
Description:	10% Neutral Buffered Formalin
Mix:	False
Reported Qty:	2697 LB
Kilo Qty:	1223.3592210417787
Density No:	0
Density Qty:	Not reported

Facility ID:	82945542
Data Year:	2008
Description:	Lab Packs - Class 8 Acid Compounds
Mix:	False
Reported Qty:	17 LB
Kilo Qty:	7.7112001326326425
Density No:	0
Density Qty:	Not reported

Facility ID:	82945542
Data Year:	2008
Description:	Lab Packs - Class 6.1 Toxic Compounds
Mix:	False
Reported Qty:	20 LB
Kilo Qty:	9.0720001560384027
Density No:	0
Density Qty:	Not reported

Facility ID:	82945542
Data Year:	2008
Description:	Lab-Packs - Class 4.2 Flammable Solid
Mix:	False
Reported Qty:	10 LB
Kilo Qty:	4.5360000780192014
Density No:	0
Density Qty:	Not reported

(Continued) **1001819386**

Facility ID: 82945542
Data Year: 2008
Description: Lab Packs - Class 4.1 Flammable Solid
Mix: False
Reported Qty: 12 LB
Kilo Qty: 5.4432000936230418
Density No: 0
Density Qty: Not reported

Facility ID: 82945542
Data Year: 2008
Description: Spill Debris Contaminated with 10% Neutral Buffered Formalin
Mix: False
Reported Qty: 20 LB
Kilo Qty: 9.0720001560384027
Density No: 0
Density Qty: Not reported

Facility ID: 82945542
Data Year: 2008
Description: Elemental Mercury Spill Debris
Mix: False
Reported Qty: 5 LB
Kilo Qty: 2.2680000390096007
Density No: 0
Density Qty: Not reported

Facility ID: 82945542
Data Year: 2008
Description: Flammable Laboratory Stain Waste
Mix: False
Reported Qty: 12497 LB
Kilo Qty: 5668.6392975005965
Density No: 0
Density Qty: Not reported

Facility ID: 82945542
Data Year: 2008
Description: Discarded Unused Chemotherapy/Antineoplastics
Mix: False
Reported Qty: 60 LB
Kilo Qty: 27.216000468115208
Density No: 0
Density Qty: Not reported

Facility ID: 82945542
Data Year: 2009
Description: 0.55% Ortho-Phthalaldehyde
Mix: False
Reported Qty: 48 LB
Kilo Qty: 21.772800374492167
Density No: 0
Density Qty: Not reported

Facility ID: 82945542
Data Year: 2009
Description: 10% Neutral Buffered Formalin

(Continued) **1001819386**

Mix: False
Reported Qty: 1645 LB
Kilo Qty: 746.17201283415864
Density No: 0
Density Qty: Not reported

Facility ID: 82945542
Data Year: 2009
Description: Class 9 Miscellaneous Lab Packs
Mix: False
Reported Qty: 800 LB
Kilo Qty: 362.88000624153614
Density No: 0
Density Qty: Not reported

Facility ID: 82945542
Data Year: 2009
Description: Class 8 Basic Lab Packs
Mix: False
Reported Qty: 240 LB
Kilo Qty: 108.86400187246083
Density No: 0
Density Qty: Not reported

Facility ID: 82945542
Data Year: 2009
Description: Class 8 Acid Lab Packs
Mix: False
Reported Qty: 108 LB
Kilo Qty: 48.988800842607375
Density No: 0
Density Qty: Not reported

Facility ID: 82945542
Data Year: 2009
Description: Class 6.1 Toxic Lab Pack
Mix: False
Reported Qty: 450 LB
Kilo Qty: 204.12000351086408
Density No: 0
Density Qty: Not reported

Facility ID: 82945542
Data Year: 2009
Description: Class 5.1 Oxidizing Lab Pack
Mix: False
Reported Qty: 38 LB
Kilo Qty: 17.236800296472968
Density No: 0
Density Qty: Not reported

Facility ID: 82945542
Data Year: 2009
Description: Class 4.3 Reactive Lab Pack
Mix: False
Reported Qty: 15 LB
Kilo Qty: 6.804000117028802

(Continued) **1001819386**

Density No: 0
Density Qty: Not reported

Facility ID: 82945542
Data Year: 2009
Description: Class 3 Flammable Lab Pack
Mix: False
Reported Qty: 104 LB
Kilo Qty: 47.1744008113997
Density No: 0
Density Qty: Not reported

Facility ID: 82945542
Data Year: 2009
Description: Flammable Aerosols, Flammable
Mix: False
Reported Qty: 100 LB
Kilo Qty: 45.360000780192017
Density No: 0
Density Qty: Not reported

Facility ID: 82945542
Data Year: 2009
Description: Flammable Laboratory Stain Waste
Mix: False
Reported Qty: 11450 LB
Kilo Qty: 5193.7200893319859
Density No: 0
Density Qty: Not reported

Waste Stream Comments:

Facility ID: 82945542
Data Year: 2006
Comments: Discarded Outdated/Expired Product - Non RCRA

Facility ID: 82945542
Data Year: 2007
Comments: G09 - 10% Neutral Buffered Formalin - Treated by Neutralization and Discharged to POTW

Facility ID: 82945542
Data Year: 2007
Comments: G19 - Discarded Off-Spec/Surplus Basic Compounds (Non U or P-listed)

Facility ID: 82945542
Data Year: 2007
Comments: G19/W119 - Discarded Spent Caustic/Oxidizing Scale Remover Contaminated with Arsenic, Mercury and Selenium

Facility ID: 82945542
Data Year: 2007
Comments: G09 - 10% Neutral Buffered Formalin - Treated by Neutralization and Discharged to POTW

Facility ID: 82945542
Data Year: 2007
Comments: G19 - Discarded Off-Spec/Surplus Basic Compounds (Non U or P-listed)

(Continued) **1001819386**

Facility ID: 82945542
Data Year: 2007
Comments: G19 - Discarded Off-Spec/Surplus Acid Products (Non-U or P-Listed)

Facility ID: 82945542
Data Year: 2007
Comments: Discarded used and unused paints and solvents/thinner compounds - Paint Related Material

Facility ID: 82945542
Data Year: 2007
Comments: Discarded used and unused paints and solvents/thinner compounds - Paint Related Material

Facility ID: 82945542
Data Year: 2007
Comments: G19 - Discarded Off-Spec/Surplus Acid Products (Non-U or P-Listed)

Facility ID: 82945542
Data Year: 2007
Comments: G19/W119 - Discarded Spent Caustic/Oxidizing Scale Remover Contaminated with Arsenic, Mercury and Selenium

Facility ID: 82945542
Data Year: 2008
Comments: G09- Discarded Products other than Laboratory Derived and Non U or P-Listed

Facility ID: 82945542
Data Year: 2008
Comments: W219 - Off-spec/Expired Chemotherapy Solution

Facility ID: 82945542
Data Year: 2008
Comments: W219 - 10 % Neutral Buffered Formalin Solution

Facility ID: 82945542
Data Year: 2009
Comments: A-7) G19 - Discarded Chemical Product Other than U or P-Listed

Facility ID: 82945542
Data Year: 2009
Comments: A-8) W219 - Aqueous/Organic Liquid Not Covered Under Other Form Codes

Facility ID: 82945542
Data Year: 2009
Comments: A-7_ G19 - Discarded Chemical Products Other than U or P-Listed

Facility ID: 82945542
Data Year: 2009
Comments: A-7) G19 - Discarded CHemical Products Prmarily other than U or P-Listed

Facility ID: 82945542
Data Year: 2009
Comments: A-7) G19 - Discarded Paints and Paint Related Products other than U or P-Listed Products

(Continued) **1001819386**

Facility ID: 82945542
Data Year: 2009
Comments: A-7) Waste Generated from High Level Endiscopy Disinfection - Not Covered by Other Source Codes

Facility Site ID Number: 82945542
EPA ID: WAD980835037
NAICS: 621491
SWC Desc: WT02, WSC2
FWC Desc: D001, D002, F003, D003, D011, U122, U123, U196
Form Comm: Not reported
Data Year: 2009
Permit by Rule: False
Treatment by Generator: True
Mixed radioactive waste: False
Importer of hazardous waste: False
Immediate recycler: False
Treatment/Storage/Disposal/Recycling Facility: False
Generator of dangerous fuel waste: False
Generator marketing to burner: False
Other marketers (i.e., blender, distributor, etc.): False
Utility boiler burner: False
Industry boiler burner: False
Industrial Furnace: False
Smelter defferal: False
Universal waste - batteries - generate: False
Universal waste - thermostats - generate: False
Universal waste - mercury - generate: False
Universal waste - lamps - generate: False
Universal waste - batteries - accumulate: False
Universal waste - thermostats - accumulate: False
Universal waste - mercury - accumulate: False
Universal waste - lamps - accumulate: False
Destination Facility for Universal Waste: False
Off-specification used oil burner - utility boiler: False
Off-specification used oil burner - industrial boiler: False
Off-specification used oil burner - industrial furnace: False
Tax Reg #: 578011461
Business Type: Not reported
Mail Name: Group Health Cooperative
Mail addr line1: 12501 E. Marginal Way South
Mail addr line2: ASB-1 Facilities
Mail city,st,zip: Tukwila, WA 98168-2560
Mail country: UNITED STATES
Legal org name: Group Health Central Hospital
Legal org type: Private
Legal addr line1: 201 16TH AVE E
Legal city,st,zip: SEATTLE, WA 98112-5226
Legal country: UNITED STATES
Legal phone nbr: 206-326-3000
Legal effective date: 05/02/1996
Land org name: Group Health Cooperative
Land org type: Private
Land person name: Not reported
Land addr line1: 201 16th Ave E
Land city,st,zip: SEATTLE, WA 98112

(Continued) **1001819386**

Land country:	UNITED STATES
Land phone nbr:	206-326-3000
Operator org name:	Group Health Cooperative
Operator org type:	Private
Operator addr line1:	201 16th Ave E
Operator city,st,zip:	Seattle, WA 98112
Operator country:	UNITED STATES
Operator phone nbr:	206-326-3000
Operator effective date:	05/02/1996
Site contact name:	Alex Truchot
Site contact addr line1:	12501 E. Marginal Way South
Site contact addr line2:	ASB-1 Facilities
Site Contact City/State/ Zip:	Tukwila, WA 98168-2560
Site Contact Country:	UNITED STATES
Site Contact Phone #:	206-988-2909
Site Contact EMail:	truchot.a@ghc.org
Form Contact NAME:	Alex Truchot
Form Contact ADDR LINE1:	12501 E. Marginal Way South
Form Contact ADDR LINE2:	ASB-1 Facilities
Form Contact City,ST,Zip:	Tukwila, WA 98168-2560
Form Contact Country:	UNITED STATES
Form Contact Phone #:	206-988-2909
Form Contact EMail:	truchot.a@ghc.org
Gen Status CD:	MQG
Monthly Generation:	True
Batch Generation:	False
One Time Generation:	False
Transport Own Waste:	False
Tranports Other Waste:	False
Recycler Onsite:	False
Transfer Facility:	False
Other Exemption:	Not reported
UW Battery Gen:	False
Used Oil Transporter:	False
Used Oil Transfer Facility:	False
Used Oil Processor:	False
Used Oil Refiner:	False
Used Oil Fuel Marketer Directs Shipments:	False
Used Oil Fuel Marketer Meets Specs:	False

Waste Streams Generated:

Facility ID:	82945542
Data Year:	2008
Description:	10% Neutral Buffered Formalin
Mix:	False
Reported Qty:	2697 LB
Kilo Qty:	1223.3592210417787
Density No:	0
Density Qty:	Not reported

Facility ID:	82945542
Data Year:	2008
Description:	Lab Packs - Class 8 Acid Compounds
Mix:	False
Reported Qty:	17 LB
Kilo Qty:	7.7112001326326425
Density No:	0

(Continued) **1001819386**

Density Qty:	Not reported
Facility ID:	82945542
Data Year:	2008
Description:	Lab Packs - Class 6.1 Toxic Compounds
Mix:	False
Reported Qty:	20 LB
Kilo Qty:	9.0720001560384027
Density No:	0
Density Qty:	Not reported
Facility ID:	82945542
Data Year:	2008
Description:	Lab-Packs - Class 4.2 Flammable Solid
Mix:	False
Reported Qty:	10 LB
Kilo Qty:	4.5360000780192014
Density No:	0
Density Qty:	Not reported
Facility ID:	82945542
Data Year:	2008
Description:	Lab Packs - Class 4.1 Flammable Solid
Mix:	False
Reported Qty:	12 LB
Kilo Qty:	5.4432000936230418
Density No:	0
Density Qty:	Not reported
Facility ID:	82945542
Data Year:	2008
Description:	Spill Debris Contaminated with 10% Neutral Buffered Formalin
Mix:	False
Reported Qty:	20 LB
Kilo Qty:	9.0720001560384027
Density No:	0
Density Qty:	Not reported
Facility ID:	82945542
Data Year:	2008
Description:	Elemental Mercury Spill Debris
Mix:	False
Reported Qty:	5 LB
Kilo Qty:	2.2680000390096007
Density No:	0
Density Qty:	Not reported
Facility ID:	82945542
Data Year:	2008
Description:	Flammable Laboratory Stain Waste
Mix:	False
Reported Qty:	12497 LB
Kilo Qty:	5668.6392975005965
Density No:	0
Density Qty:	Not reported
Facility ID:	82945542

(Continued) **1001819386**

Data Year: 2008
Description: Discarded Unused Chemotherapy/Antineoplastics
Mix: False
Reported Qty: 60 LB
Kilo Qty: 27.216000468115208
Density No: 0
Density Qty: Not reported

Facility ID: 82945542
Data Year: 2009
Description: 0.55% Ortho-Phthalaldehyde
Mix: False
Reported Qty: 48 LB
Kilo Qty: 21.772800374492167
Density No: 0
Density Qty: Not reported

Facility ID: 82945542
Data Year: 2009
Description: 10% Neutral Buffered Formalin
Mix: False
Reported Qty: 1645 LB
Kilo Qty: 746.17201283415864
Density No: 0
Density Qty: Not reported

Facility ID: 82945542
Data Year: 2009
Description: Class 9 Miscellaneous Lab Packs
Mix: False
Reported Qty: 800 LB
Kilo Qty: 362.88000624153614
Density No: 0
Density Qty: Not reported

Facility ID: 82945542
Data Year: 2009
Description: Class 8 Basic Lab Packs
Mix: False
Reported Qty: 240 LB
Kilo Qty: 108.86400187246083
Density No: 0
Density Qty: Not reported

Facility ID: 82945542
Data Year: 2009
Description: Class 8 Acid Lab Packs
Mix: False
Reported Qty: 108 LB
Kilo Qty: 48.988800842607375
Density No: 0
Density Qty: Not reported

Facility ID: 82945542
Data Year: 2009
Description: Class 6.1 Toxic Lab Pack
Mix: False

(Continued) **1001819386**

Reported Qty: 450 LB
Kilo Qty: 204.12000351086408
Density No: 0
Density Qty: Not reported

Facility ID: 82945542
Data Year: 2009
Description: Class 5.1 Oxidizing Lab Pack
Mix: False
Reported Qty: 38 LB
Kilo Qty: 17.236800296472968
Density No: 0
Density Qty: Not reported

Facility ID: 82945542
Data Year: 2009
Description: Class 4.3 Reactive Lab Pack
Mix: False
Reported Qty: 15 LB
Kilo Qty: 6.804000117028802
Density No: 0
Density Qty: Not reported

Facility ID: 82945542
Data Year: 2009
Description: Class 3 Flammable Lab Pack
Mix: False
Reported Qty: 104 LB
Kilo Qty: 47.1744008113997
Density No: 0
Density Qty: Not reported

Facility ID: 82945542
Data Year: 2009
Description: Flammable Aerosols, Flammable
Mix: False
Reported Qty: 100 LB
Kilo Qty: 45.360000780192017
Density No: 0
Density Qty: Not reported

Facility ID: 82945542
Data Year: 2009
Description: Flammable Laboratory Stain Waste
Mix: False
Reported Qty: 11450 LB
Kilo Qty: 5193.7200893319859
Density No: 0
Density Qty: Not reported

Waste Stream Comments:
Facility ID: 82945542
Data Year: 2006
Comments: Discarded Outdated/Expired Product - Non RCRA

Facility ID: 82945542
Data Year: 2007

(Continued) **1001819386**

Comments: G09 - 10% Neutral Buffered Formalin - Treated by Neutralization and Discharged to POTW

Facility ID: 82945542
Data Year: 2007
Comments: G19 - Discarded Off-Spec/Surplus Basic Compounds (Non U or P-listed)

Facility ID: 82945542
Data Year: 2007
Comments: G19/W119 - Discarded Spent Caustic/Oxidizing Scale Remover Contaminated with Arsenic, Mercury and Selenium

Facility ID: 82945542
Data Year: 2007
Comments: G09 - 10% Neutral Buffered Formalin - Treated by Neutralization and Discharged to POTW

Facility ID: 82945542
Data Year: 2007
Comments: G19 - Discarded Off-Spec/Surplus Basic Compounds (Non U or P-listed)

Facility ID: 82945542
Data Year: 2007
Comments: G19 - Discarded Off-Spec/Surplus Acid Products (Non-U or P-Listed)

Facility ID: 82945542
Data Year: 2007
Comments: Discarded used and unused paints and solvents/thinner compounds - Paint Related Material

Facility ID: 82945542
Data Year: 2007
Comments: Discarded used and unused paints and solvents/thinner compounds - Paint Related Material

Facility ID: 82945542
Data Year: 2007
Comments: G19 - Discarded Off-Spec/Surplus Acid Products (Non-U or P-Listed)

Facility ID: 82945542
Data Year: 2007
Comments: G19/W119 - Discarded Spent Caustic/Oxidizing Scale Remover Contaminated with Arsenic, Mercury and Selenium

Facility ID: 82945542
Data Year: 2008
Comments: G09- Discarded Products other than Laboratory Derived and Non U or P-Listed

Facility ID: 82945542
Data Year: 2008
Comments: W219 - Off-spec/Expired Chemotherapy Solution

Facility ID: 82945542
Data Year: 2008
Comments: W219 - 10 % Neutral Buffered Formalin Solution

(Continued) **1001819386**

Facility ID: 82945542
Data Year: 2009
Comments: A-7) G19 - Discarded Chemical Product Other than U or P-Listed

Facility ID: 82945542
Data Year: 2009
Comments: A-8) W219 - Aqueous/Organic Liquid Not Covered Under Other Form Codes

Facility ID: 82945542
Data Year: 2009
Comments: A-7_ G19 - Discarded Chemical Products Other than U or P-Listed

Facility ID: 82945542
Data Year: 2009
Comments: A-7) G19 - Discarded CHemical Products Prmarily other than U or P-Listed

Facility ID: 82945542
Data Year: 2009
Comments: A-7) G19 - Discarded Paints and Paint Related Products other than U or P-Listed Products

Facility ID: 82945542
Data Year: 2009
Comments: A-7) Waste Generated from High Level Endiscopy Disinfection - Not Covered by Other Source Codes

Facility Site ID Number: 82945542
EPA ID: WAD980835037
NAICS: 621491
SWC Desc: WT02
FWC Desc: D001 D002 F003 D009 D010
Form Comm: Not reported
Data Year: Not reported
Permit by Rule: FALSE
Treatment by Generator: FALSE
Mixed radioactive waste: FALSE
Importer of hazardous waste: FALSE
Immediate recycler: FALSE
Treatment/Storage/Disposal/Recycling Facility: FALSE
Generator of dangerous fuel waste: FALSE
Generator marketing to burner: FALSE
Other marketers (i.e., blender, distributor, etc.): FALSE
Utility boiler burner: FALSE
Industry boiler burner: FALSE
Industrial Furnace: FALSE
Smelter defferal: FALSE
Universal waste - batteries - generate: FALSE
Universal waste - thermostats - generate: FALSE
Universal waste - mercury - generate: FALSE
Universal waste - lamps - generate: FALSE
Universal waste - batteries - accumulate: FALSE
Universal waste - thermostats - accumulate: FALSE
Universal waste - mercury - accumulate: FALSE
Universal waste - lamps - accumulate: FALSE
Destination Facility for Universal Waste: FALSE

(Continued) **1001819386**

Off-specification used oil burner - utility boiler:	FALSE
Off-specification used oil burner - industrial boiler:	FALSE
Off-specification used oil burner - industrial furnace:	FALSE
Tax Reg #:	578011461
Business Type:	Not reported
Mail Name:	Group Health Corp
Mail addr line1:	2700 152nd Ave NE
Mail city,st,zip:	Redmond, WA 98052
Mail country:	UNITED STATES
Legal org name:	Group Health Central Hospital
Legal org type:	Private
Legal addr line1:	201 16TH AVE E
Legal city,st,zip:	SEATTLE, WA 98112-5226
Legal country:	UNITED STATES
Legal phone nbr:	206-326-3000
Legal effective date:	05/02/1996
Land org name:	Group Health Cooperative
Land org type:	Private
Land person name:	Not reported
Land addr line1:	201 16th Ave E
Land city,st,zip:	SEATTLE, WA 98112
Land country:	UNITED STATES
Land phone nbr:	206-326-3000
Operator org name:	Group Health Corp
Operator org type:	Private
Operator addr line1:	201 16th Ave E
Operator city,st,zip:	Seattle, WA 98112
Operator country:	UNITED STATES
Operator phone nbr:	206-326-3000
Operator effective date:	05/02/1996
Site contact name:	Johnny Carrillo
Site contact addr line1:	201 16th Avenue East
Site Contact City/State/ Zip:	Seattle, WA 98112
Site Contact Country:	UNITED STATES
Site Contact Phone #:	206-326-2164
Site Contact EMail:	carillo.j@ghc.org
Form Contact NAME:	Johnny Carrillo
Form Contact ADDR LINE1:	201 16th avenue East
Form Contact City,ST,Zip:	Seattle, WA 98112
Form Contact Country:	UNITED STATES
Form Contact Phone #:	206-326-2164
Form Contact EMail:	carrllo.j@ghc.org
Gen Status CD:	MQG
Monthly Generation:	TRUE
Batch Generation:	FALSE
One Time Generation:	FALSE
Transport Own Waste:	FALSE
Tranports Other Waste:	FALSE
Recycler Onsite:	FALSE
Transfer Facility:	FALSE
Other Exemption:	Not reported
UW Battery Gen:	FALSE
Used Oil Transporter:	FALSE
Used Oil Transfer Facility:	FALSE
Used Oil Processor:	FALSE
Used Oil Refiner:	FALSE
Used Oil Fuel Marketer Directs Shipments:	FALSE

(Continued) **1001819386**

Used Oil Fuel Marketer Meets Specs: FALSE

Waste Streams Generated:

Facility ID:	82945542
Data Year:	2008
Description:	10% Neutral Buffered Formalin
Mix:	False
Reported Qty:	2697 LB
Kilo Qty:	1223.3592210417787
Density No:	0
Density Qty:	Not reported

Facility ID:	82945542
Data Year:	2008
Description:	Lab Packs - Class 8 Acid Compounds
Mix:	False
Reported Qty:	17 LB
Kilo Qty:	7.7112001326326425
Density No:	0
Density Qty:	Not reported

Facility ID:	82945542
Data Year:	2008
Description:	Lab Packs - Class 6.1 Toxic Compounds
Mix:	False
Reported Qty:	20 LB
Kilo Qty:	9.0720001560384027
Density No:	0
Density Qty:	Not reported

Facility ID:	82945542
Data Year:	2008
Description:	Lab-Packs - Class 4.2 Flammable Solid
Mix:	False
Reported Qty:	10 LB
Kilo Qty:	4.5360000780192014
Density No:	0
Density Qty:	Not reported

Facility ID:	82945542
Data Year:	2008
Description:	Lab Packs - Class 4.1 Flammable Solid
Mix:	False
Reported Qty:	12 LB
Kilo Qty:	5.4432000936230418
Density No:	0
Density Qty:	Not reported

Facility ID:	82945542
Data Year:	2008
Description:	Spill Debris Contaminated with 10% Neutral Buffered Formalin
Mix:	False
Reported Qty:	20 LB
Kilo Qty:	9.0720001560384027
Density No:	0
Density Qty:	Not reported

(Continued) **1001819386**

Facility ID:	82945542
Data Year:	2008
Description:	Elemental Mercury Spill Debris
Mix:	False
Reported Qty:	5 LB
Kilo Qty:	2.2680000390096007
Density No:	0
Density Qty:	Not reported

Facility ID:	82945542
Data Year:	2008
Description:	Flammable Laboratory Stain Waste
Mix:	False
Reported Qty:	12497 LB
Kilo Qty:	5668.6392975005965
Density No:	0
Density Qty:	Not reported

Facility ID:	82945542
Data Year:	2008
Description:	Discarded Unused Chemotherapy/Antineoplastics
Mix:	False
Reported Qty:	60 LB
Kilo Qty:	27.216000468115208
Density No:	0
Density Qty:	Not reported

Facility ID:	82945542
Data Year:	2009
Description:	0.55% Ortho-Phthalaldehyde
Mix:	False
Reported Qty:	48 LB
Kilo Qty:	21.772800374492167
Density No:	0
Density Qty:	Not reported

Facility ID:	82945542
Data Year:	2009
Description:	10% Neutral Buffered Formalin
Mix:	False
Reported Qty:	1645 LB
Kilo Qty:	746.17201283415864
Density No:	0
Density Qty:	Not reported

Facility ID:	82945542
Data Year:	2009
Description:	Class 9 Miscellaneous Lab Packs
Mix:	False
Reported Qty:	800 LB
Kilo Qty:	362.88000624153614
Density No:	0
Density Qty:	Not reported

Facility ID:	82945542
Data Year:	2009
Description:	Class 8 Basic Lab Packs

(Continued) **1001819386**

Mix: False
Reported Qty: 240 LB
Kilo Qty: 108.86400187246083
Density No: 0
Density Qty: Not reported

Facility ID: 82945542
Data Year: 2009
Description: Class 8 Acid Lab Packs
Mix: False
Reported Qty: 108 LB
Kilo Qty: 48.988800842607375
Density No: 0
Density Qty: Not reported

Facility ID: 82945542
Data Year: 2009
Description: Class 6.1 Toxic Lab Pack
Mix: False
Reported Qty: 450 LB
Kilo Qty: 204.12000351086408
Density No: 0
Density Qty: Not reported

Facility ID: 82945542
Data Year: 2009
Description: Class 5.1 Oxidizing Lab Pack
Mix: False
Reported Qty: 38 LB
Kilo Qty: 17.236800296472968
Density No: 0
Density Qty: Not reported

Facility ID: 82945542
Data Year: 2009
Description: Class 4.3 Reactive Lab Pack
Mix: False
Reported Qty: 15 LB
Kilo Qty: 6.804000117028802
Density No: 0
Density Qty: Not reported

Facility ID: 82945542
Data Year: 2009
Description: Class 3 Flammable Lab Pack
Mix: False
Reported Qty: 104 LB
Kilo Qty: 47.1744008113997
Density No: 0
Density Qty: Not reported

Facility ID: 82945542
Data Year: 2009
Description: Flammable Aerosols, Flammable
Mix: False
Reported Qty: 100 LB
Kilo Qty: 45.360000780192017

(Continued) **1001819386**

Density No: 0
Density Qty: Not reported

Facility ID: 82945542
Data Year: 2009
Description: Flammable Laboratory Stain Waste
Mix: False
Reported Qty: 11450 LB
Kilo Qty: 5193.7200893319859
Density No: 0
Density Qty: Not reported

Waste Stream Comments:
Facility ID: 82945542
Data Year: 2006
Comments: Discarded Outdated/Expired Product - Non RCRA

Facility ID: 82945542
Data Year: 2007
Comments: G09 - 10% Neutral Buffered Formalin - Treated by Neutralization and Discharged to POTW

Facility ID: 82945542
Data Year: 2007
Comments: G19 - Discarded Off-Spec/Surplus Basic Compounds (Non U or P-listed)

Facility ID: 82945542
Data Year: 2007
Comments: G19/W119 - Discarded Spent Caustic/Oxidizing Scale Remover Contaminated with Arsenic, Mercury and Selenium

Facility ID: 82945542
Data Year: 2007
Comments: G09 - 10% Neutral Buffered Formalin - Treated by Neutralization and Discharged to POTW

Facility ID: 82945542
Data Year: 2007
Comments: G19 - Discarded Off-Spec/Surplus Basic Compounds (Non U or P-listed)

Facility ID: 82945542
Data Year: 2007
Comments: G19 - Discarded Off-Spec/Surplus Acid Products (Non-U or P-Listed)

Facility ID: 82945542
Data Year: 2007
Comments: Discarded used and unused paints and solvents/thinner compounds - Paint Related Material

Facility ID: 82945542
Data Year: 2007
Comments: Discarded used and unused paints and solvents/thinner compounds - Paint Related Material

Facility ID: 82945542
Data Year: 2007
Comments: G19 - Discarded Off-Spec/Surplus Acid Products (Non-U or P-Listed)

(Continued) **1001819386**

Facility ID: 82945542
Data Year: 2007
Comments: G19/W119 - Discarded Spent Caustic/Oxidizing Scale Remover Contaminated with Arsenic, Mercury and Selenium

Facility ID: 82945542
Data Year: 2008
Comments: G09- Discarded Products other than Laboratory Derived and Non U or P-Listed

Facility ID: 82945542
Data Year: 2008
Comments: W219 - Off-spec/Expired Chemotherapy Solution

Facility ID: 82945542
Data Year: 2008
Comments: W219 - 10 % Neutral Buffered Formalin Solution

Facility ID: 82945542
Data Year: 2009
Comments: A-7) G19 - Discarded Chemical Product Other than U or P-Listed

Facility ID: 82945542
Data Year: 2009
Comments: A-8) W219 - Aqueous/Organic Liquid Not Covered Under Other Form Codes

Facility ID: 82945542
Data Year: 2009
Comments: A-7_ G19 - Discarded Chemical Products Other than U or P-Listed

Facility ID: 82945542
Data Year: 2009
Comments: A-7) G19 - Discarded CHemical Products Prmarily other than U or P-Listed

Facility ID: 82945542
Data Year: 2009
Comments: A-7) G19 - Discarded Paints and Paint Related Products other than U or P-Listed Products

Facility ID: 82945542
Data Year: 2009
Comments: A-7) Waste Generated from High Level Endiscopy Disinfection - Not Covered by Other Source Codes

Facility Site ID Number: 82945542
EPA ID: WAD980835037
NAICS: 621491
SWC Desc: WT02,WP02
FWC Desc: D001,F003,D002
Form Comm: Box 10A-7: Treatment by Generator, Formalin Neutralization
Data Year: 2014
Permit by Rule: False
Treatment by Generator: True
Mixed radioactive waste: False
Importer of hazardous waste: False

(Continued) **1001819386**

Immediate recycler:	False
Treatment/Storage/Disposal/Recycling Facility:	False
Generator of dangerous fuel waste:	False
Generator marketing to burner:	False
Other marketers (i.e., blender, distributor, etc.):	False
Utility boiler burner:	False
Industry boiler burner:	False
Industrial Furnace:	False
Smelter defferal:	False
Universal waste - batteries - generate:	False
Universal waste - thermostats - generate:	False
Universal waste - mercury - generate:	False
Universal waste - lamps - generate:	False
Universal waste - batteries - accumulate:	False
Universal waste - thermostats - accumulate:	False
Universal waste - mercury - accumulate:	False
Universal waste - lamps - accumulate:	False
Destination Facility for Universal Waste:	False
Off-specification used oil burner - utility boiler:	False
Off-specification used oil burner - industrial boiler:	False
Off-specification used oil burner - industrial furnace:	False
Tax Reg #:	578011461
Business Type:	Not reported
Mail Name:	Group Health Cooperative
Mail addr line1:	12501 E. Marginal Way South
Mail addr line2:	ASB-1 Facilities
Mail city,st,zip:	Tukwila, WA 98168-2560
Mail country:	UNITED STATES
Legal org name:	Group Health Central Hospital
Legal org type:	Private
Legal addr line1:	201 16TH AVE E
Legal city,st,zip:	SEATTLE, WA 98112-5226
Legal country:	UNITED STATES
Legal phone nbr:	206-326-3000
Legal effective date:	05/02/1996
Land org name:	Group Health Cooperative
Land org type:	Private
Land person name:	Not reported
Land addr line1:	201 16th Ave E
Land city,st,zip:	SEATTLE, WA 98112
Land country:	UNITED STATES
Land phone nbr:	206-326-3000
Operator org name:	Group Health Cooperative
Operator org type:	Private
Operator addr line1:	201 16th Ave E
Operator city,st,zip:	Seattle, WA 98112
Operator country:	UNITED STATES
Operator phone nbr:	206-326-3000
Operator effective date:	05/02/1996
Site contact name:	Leia Enghusen
Site contact addr line1:	201 16th Ave E
Site Contact City/State/ Zip:	Seattle, WA 98112
Site Contact Country:	UNITED STATES
Site Contact Phone #:	(206) 988-2760
Site Contact EMail:	enghusen.leia@ghc.org
Form Contact NAME:	Alex Truchot
Form Contact ADDR LINE1:	12501 E. Marginal Way South

(Continued) **1001819386**

Form Contact ADDR LINE2: ASB-1
Form Contact City,ST,Zip: Tukwila, WA 98168-2560
Form Contact Country: UNITED STATES
Form Contact Phone #: 206-988-2909
Form Contact EMail: truchot.a@ghc.org
Gen Status CD: MQG
Monthly Generation: False
Batch Generation: True
One Time Generation: False
Transport Own Waste: False
Tranports Other Waste: False
Recycler Onsite: False
Transfer Facility: False
Other Exemption: Not reported
UW Battery Gen: False
Used Oil Transporter: False
Used Oil Transfer Facility: False
Used Oil Processor: False
Used Oil Refiner: False
Used Oil Fuel Marketer Directs Shipments: False
Used Oil Fuel Marketer Meets Specs: False

Waste Streams Generated:

Facility ID: 82945542
Data Year: 2008
Description: 10% Neutral Buffered Formalin
Mix: False
Reported Qty: 2697 LB
Kilo Qty: 1223.3592210417787
Density No: 0
Density Qty: Not reported

Facility ID: 82945542
Data Year: 2008
Description: Lab Packs - Class 8 Acid Compounds
Mix: False
Reported Qty: 17 LB
Kilo Qty: 7.7112001326326425
Density No: 0
Density Qty: Not reported

Facility ID: 82945542
Data Year: 2008
Description: Lab Packs - Class 6.1 Toxic Compounds
Mix: False
Reported Qty: 20 LB
Kilo Qty: 9.0720001560384027
Density No: 0
Density Qty: Not reported

Facility ID: 82945542
Data Year: 2008
Description: Lab-Packs - Class 4.2 Flammable Solid
Mix: False
Reported Qty: 10 LB
Kilo Qty: 4.5360000780192014
Density No: 0

(Continued) **1001819386**

Density Qty: Not reported

Facility ID: 82945542
Data Year: 2008
Description: Lab Packs - Class 4.1 Flammable Solid
Mix: False
Reported Qty: 12 LB
Kilo Qty: 5.4432000936230418
Density No: 0
Density Qty: Not reported

Facility ID: 82945542
Data Year: 2008
Description: Spill Debris Contaminated with 10% Neutral Buffered Formalin
Mix: False
Reported Qty: 20 LB
Kilo Qty: 9.0720001560384027
Density No: 0
Density Qty: Not reported

Facility ID: 82945542
Data Year: 2008
Description: Elemental Mercury Spill Debris
Mix: False
Reported Qty: 5 LB
Kilo Qty: 2.2680000390096007
Density No: 0
Density Qty: Not reported

Facility ID: 82945542
Data Year: 2008
Description: Flammable Laboratory Stain Waste
Mix: False
Reported Qty: 12497 LB
Kilo Qty: 5668.6392975005965
Density No: 0
Density Qty: Not reported

Facility ID: 82945542
Data Year: 2008
Description: Discarded Unused Chemotherapy/Antineoplastics
Mix: False
Reported Qty: 60 LB
Kilo Qty: 27.216000468115208
Density No: 0
Density Qty: Not reported

Facility ID: 82945542
Data Year: 2009
Description: 0.55% Ortho-Phthalaldehyde
Mix: False
Reported Qty: 48 LB
Kilo Qty: 21.772800374492167
Density No: 0
Density Qty: Not reported

Facility ID: 82945542

(Continued) **1001819386**

Data Year: 2009
Description: 10% Neutral Buffered Formalin
Mix: False
Reported Qty: 1645 LB
Kilo Qty: 746.17201283415864
Density No: 0
Density Qty: Not reported

Facility ID: 82945542
Data Year: 2009
Description: Class 9 Miscellaneous Lab Packs
Mix: False
Reported Qty: 800 LB
Kilo Qty: 362.88000624153614
Density No: 0
Density Qty: Not reported

Facility ID: 82945542
Data Year: 2009
Description: Class 8 Basic Lab Packs
Mix: False
Reported Qty: 240 LB
Kilo Qty: 108.86400187246083
Density No: 0
Density Qty: Not reported

Facility ID: 82945542
Data Year: 2009
Description: Class 8 Acid Lab Packs
Mix: False
Reported Qty: 108 LB
Kilo Qty: 48.988800842607375
Density No: 0
Density Qty: Not reported

Facility ID: 82945542
Data Year: 2009
Description: Class 6.1 Toxic Lab Pack
Mix: False
Reported Qty: 450 LB
Kilo Qty: 204.12000351086408
Density No: 0
Density Qty: Not reported

Facility ID: 82945542
Data Year: 2009
Description: Class 5.1 Oxidizing Lab Pack
Mix: False
Reported Qty: 38 LB
Kilo Qty: 17.236800296472968
Density No: 0
Density Qty: Not reported

Facility ID: 82945542
Data Year: 2009
Description: Class 4.3 Reactive Lab Pack
Mix: False

(Continued) **1001819386**

Reported Qty: 15 LB
Kilo Qty: 6.804000117028802
Density No: 0
Density Qty: Not reported

Facility ID: 82945542
Data Year: 2009
Description: Class 3 Flammable Lab Pack
Mix: False
Reported Qty: 104 LB
Kilo Qty: 47.1744008113997
Density No: 0
Density Qty: Not reported

Facility ID: 82945542
Data Year: 2009
Description: Flammable Aerosols, Flammable
Mix: False
Reported Qty: 100 LB
Kilo Qty: 45.360000780192017
Density No: 0
Density Qty: Not reported

Facility ID: 82945542
Data Year: 2009
Description: Flammable Laboratory Stain Waste
Mix: False
Reported Qty: 11450 LB
Kilo Qty: 5193.7200893319859
Density No: 0
Density Qty: Not reported

Waste Stream Comments:

Facility ID: 82945542
Data Year: 2006
Comments: Discarded Outdated/Expired Product - Non RCRA

Facility ID: 82945542
Data Year: 2007
Comments: G09 - 10% Neutral Buffered Formalin - Treated by Neutralization and Discharged to POTW

Facility ID: 82945542
Data Year: 2007
Comments: G19 - Discarded Off-Spec/Surplus Basic Compounds (Non U or P-listed)

Facility ID: 82945542
Data Year: 2007
Comments: G19/W119 - Discarded Spent Caustic/Oxidizing Scale Remover Contaminated with Arsenic, Mercury and Selenium

Facility ID: 82945542
Data Year: 2007
Comments: G09 - 10% Neutral Buffered Formalin - Treated by Neutralization and Discharged to POTW

Facility ID: 82945542

(Continued) **1001819386**

Data Year: 2007
Comments: G19 - Discarded Off-Spec/Surplus Basic Compounds (Non U or P-listed)

Facility ID: 82945542
Data Year: 2007
Comments: G19 - Discarded Off-Spec/Surplus Acid Products (Non-U or P-Listed)

Facility ID: 82945542
Data Year: 2007
Comments: Discarded used and unused paints and solvents/thinner compounds - Paint Related Material

Facility ID: 82945542
Data Year: 2007
Comments: Discarded used and unused paints and solvents/thinner compounds - Paint Related Material

Facility ID: 82945542
Data Year: 2007
Comments: G19 - Discarded Off-Spec/Surplus Acid Products (Non-U or P-Listed)

Facility ID: 82945542
Data Year: 2007
Comments: G19/W119 - Discarded Spent Caustic/Oxidizing Scale Remover Contaminated with Arsenic, Mercury and Selenium

Facility ID: 82945542
Data Year: 2008
Comments: G09- Discarded Products other than Laboratory Derived and Non U or P-Listed

Facility ID: 82945542
Data Year: 2008
Comments: W219 - Off-spec/Expired Chemotherapy Solution

Facility ID: 82945542
Data Year: 2008
Comments: W219 - 10 % Neutral Buffered Formalin Solution

Facility ID: 82945542
Data Year: 2009
Comments: A-7) G19 - Discarded Chemical Product Other than U or P-Listed

Facility ID: 82945542
Data Year: 2009
Comments: A-8) W219 - Aqueous/Organic Liquid Not Covered Under Other Form Codes

Facility ID: 82945542
Data Year: 2009
Comments: A-7_ G19 - Discarded Chemical Products Other than U or P-Listed

Facility ID: 82945542
Data Year: 2009
Comments: A-7) G19 - Discarded CHemical Products Prmarily other than U or P-Listed

Facility ID: 82945542

(Continued) **1001819386**

Data Year: 2009
Comments: A-7) G19 - Discarded Paints and Paint Related Products other than U or P-Listed Products

Facility ID: 82945542
Data Year: 2009
Comments: A-7) Waste Generated from High Level Endiscopy Disinfection - Not Covered by Other Source Codes

Facility Site ID Number: 82945542
EPA ID: WAD980835037
NAICS: 621491
SWC Desc: WT02 WSC2
FWC Desc: D001 D002 D009 D011 F003 U122 U154
Form Comm: Not reported
Data Year: 2010
Permit by Rule: False
Treatment by Generator: True
Mixed radioactive waste: False
Importer of hazardous waste: False
Immediate recycler: False
Treatment/Storage/Disposal/Recycling Facility: False
Generator of dangerous fuel waste: False
Generator marketing to burner: False
Other marketers (i.e., blender, distributor, etc.): False
Utility boiler burner: False
Industry boiler burner: False
Industrial Furnace: False
Smelter defferal: False
Universal waste - batteries - generate: False
Universal waste - thermostats - generate: False
Universal waste - mercury - generate: False
Universal waste - lamps - generate: False
Universal waste - batteries - accumulate: False
Universal waste - thermostats - accumulate: False
Universal waste - mercury - accumulate: False
Universal waste - lamps - accumulate: False
Destination Facility for Universal Waste: False
Off-specification used oil burner - utility boiler: False
Off-specification used oil burner - industrial boiler: False
Off-specification used oil burner - industrial furnace: False
Tax Reg #: 578011461
Business Type: Not reported
Mail Name: Group Health Cooperative
Mail addr line1: 12501 E. Marginal Way South
Mail addr line2: ASB-1 Facilities
Mail city,st,zip: Tukwila, WA 98168-2560
Mail country: UNITED STATES
Legal org name: Group Health Central Hospital
Legal org type: Private
Legal addr line1: 201 16TH AVE E
Legal city,st,zip: SEATTLE, WA 98112-5226
Legal country: UNITED STATES
Legal phone nbr: 206-326-3000
Legal effective date: 05/02/1996
Land org name: Group Health Cooperative

(Continued) **1001819386**

Land org type:	Private
Land person name:	Not reported
Land addr line1:	201 16th Ave E
Land city,st,zip:	SEATTLE, WA 98112
Land country:	UNITED STATES
Land phone nbr:	206-326-3000
Operator org name:	Group Health Cooperative
Operator org type:	Private
Operator addr line1:	201 16th Ave E
Operator city,st,zip:	Seattle, WA 98112
Operator country:	UNITED STATES
Operator phone nbr:	206-326-3000
Operator effective date:	05/02/1996
Site contact name:	Tina Davis
Site contact addr line1:	201 16th Ave E
Site Contact City/State/ Zip:	Seattle, WA 98112
Site Contact Country:	UNITED STATES
Site Contact Phone #:	(206) 326-2297
Site Contact EMail:	davis.martine@ghc.org
Form Contact NAME:	Alex Truchot
Form Contact ADDR LINE1:	12501 E. Marginal Way South
Form Contact ADDR LINE2:	ASB-1 Facilities
Form Contact City,ST,Zip:	Tukwila, WA 98168-2560
Form Contact Country:	UNITED STATES
Form Contact Phone #:	206-988-2909
Form Contact EMail:	truchot.a@ghc.org
Gen Status CD:	MQG
Monthly Generation:	False
Batch Generation:	True
One Time Generation:	False
Transport Own Waste:	False
Tranports Other Waste:	False
Recycler Onsite:	False
Transfer Facility:	False
Other Exemption:	Not reported
UW Battery Gen:	False
Used Oil Transporter:	False
Used Oil Transfer Facility:	False
Used Oil Processor:	False
Used Oil Refiner:	False
Used Oil Fuel Marketer Directs Shipments:	False
Used Oil Fuel Marketer Meets Specs:	False

Waste Streams Generated:

Facility ID:	82945542
Data Year:	2008
Description:	10% Neutral Buffered Formalin
Mix:	False
Reported Qty:	2697 LB
Kilo Qty:	1223.3592210417787
Density No:	0
Density Qty:	Not reported

Facility ID:	82945542
Data Year:	2008
Description:	Lab Packs - Class 8 Acid Compounds
Mix:	False

(Continued) **1001819386**

Reported Qty: 17 LB
Kilo Qty: 7.7112001326326425
Density No: 0
Density Qty: Not reported

Facility ID: 82945542
Data Year: 2008
Description: Lab Packs - Class 6.1 Toxic Compounds
Mix: False
Reported Qty: 20 LB
Kilo Qty: 9.0720001560384027
Density No: 0
Density Qty: Not reported

Facility ID: 82945542
Data Year: 2008
Description: Lab-Packs - Class 4.2 Flammable Solid
Mix: False
Reported Qty: 10 LB
Kilo Qty: 4.5360000780192014
Density No: 0
Density Qty: Not reported

Facility ID: 82945542
Data Year: 2008
Description: Lab Packs - Class 4.1 Flammable Solid
Mix: False
Reported Qty: 12 LB
Kilo Qty: 5.4432000936230418
Density No: 0
Density Qty: Not reported

Facility ID: 82945542
Data Year: 2008
Description: Spill Debris Contaminated with 10% Neutral Buffered Formalin
Mix: False
Reported Qty: 20 LB
Kilo Qty: 9.0720001560384027
Density No: 0
Density Qty: Not reported

Facility ID: 82945542
Data Year: 2008
Description: Elemental Mercury Spill Debris
Mix: False
Reported Qty: 5 LB
Kilo Qty: 2.2680000390096007
Density No: 0
Density Qty: Not reported

Facility ID: 82945542
Data Year: 2008
Description: Flammable Laboratory Stain Waste
Mix: False
Reported Qty: 12497 LB
Kilo Qty: 5668.6392975005965
Density No: 0

(Continued) **1001819386**

Density Qty: Not reported

Facility ID: 82945542
Data Year: 2008
Description: Discarded Unused Chemotherapy/Antineoplastics
Mix: False
Reported Qty: 60 LB
Kilo Qty: 27.216000468115208
Density No: 0
Density Qty: Not reported

Facility ID: 82945542
Data Year: 2009
Description: 0.55% Ortho-Phthalaldehyde
Mix: False
Reported Qty: 48 LB
Kilo Qty: 21.772800374492167
Density No: 0
Density Qty: Not reported

Facility ID: 82945542
Data Year: 2009
Description: 10% Neutral Buffered Formalin
Mix: False
Reported Qty: 1645 LB
Kilo Qty: 746.17201283415864
Density No: 0
Density Qty: Not reported

Facility ID: 82945542
Data Year: 2009
Description: Class 9 Miscellaneous Lab Packs
Mix: False
Reported Qty: 800 LB
Kilo Qty: 362.88000624153614
Density No: 0
Density Qty: Not reported

Facility ID: 82945542
Data Year: 2009
Description: Class 8 Basic Lab Packs
Mix: False
Reported Qty: 240 LB
Kilo Qty: 108.86400187246083
Density No: 0
Density Qty: Not reported

Facility ID: 82945542
Data Year: 2009
Description: Class 8 Acid Lab Packs
Mix: False
Reported Qty: 108 LB
Kilo Qty: 48.988800842607375
Density No: 0
Density Qty: Not reported

Facility ID: 82945542

(Continued) **1001819386**

Data Year: 2009
Description: Class 6.1 Toxic Lab Pack
Mix: False
Reported Qty: 450 LB
Kilo Qty: 204.12000351086408
Density No: 0
Density Qty: Not reported

Facility ID: 82945542
Data Year: 2009
Description: Class 5.1 Oxidizing Lab Pack
Mix: False
Reported Qty: 38 LB
Kilo Qty: 17.236800296472968
Density No: 0
Density Qty: Not reported

Facility ID: 82945542
Data Year: 2009
Description: Class 4.3 Reactive Lab Pack
Mix: False
Reported Qty: 15 LB
Kilo Qty: 6.804000117028802
Density No: 0
Density Qty: Not reported

Facility ID: 82945542
Data Year: 2009
Description: Class 3 Flammable Lab Pack
Mix: False
Reported Qty: 104 LB
Kilo Qty: 47.1744008113997
Density No: 0
Density Qty: Not reported

Facility ID: 82945542
Data Year: 2009
Description: Flammable Aerosols, Flammable
Mix: False
Reported Qty: 100 LB
Kilo Qty: 45.360000780192017
Density No: 0
Density Qty: Not reported

Facility ID: 82945542
Data Year: 2009
Description: Flammable Laboratory Stain Waste
Mix: False
Reported Qty: 11450 LB
Kilo Qty: 5193.7200893319859
Density No: 0
Density Qty: Not reported

Waste Stream Comments:
Facility ID: 82945542
Data Year: 2006
Comments: Discarded Outdated/Expired Product - Non RCRA

(Continued) **1001819386**

Facility ID: 82945542
Data Year: 2007
Comments: G09 - 10% Neutral Buffered Formalin - Treated by Neutralization and Discharged to POTW

Facility ID: 82945542
Data Year: 2007
Comments: G19 - Discarded Off-Spec/Surplus Basic Compounds (Non U or P-listed)

Facility ID: 82945542
Data Year: 2007
Comments: G19/W119 - Discarded Spent Caustic/Oxidizing Scale Remover Contaminated with Arsenic, Mercury and Selenium

Facility ID: 82945542
Data Year: 2007
Comments: G09 - 10% Neutral Buffered Formalin - Treated by Neutralization and Discharged to POTW

Facility ID: 82945542
Data Year: 2007
Comments: G19 - Discarded Off-Spec/Surplus Basic Compounds (Non U or P-listed)

Facility ID: 82945542
Data Year: 2007
Comments: G19 - Discarded Off-Spec/Surplus Acid Products (Non-U or P-Listed)

Facility ID: 82945542
Data Year: 2007
Comments: Discarded used and unused paints and solvents/thinner compounds - Paint Related Material

Facility ID: 82945542
Data Year: 2007
Comments: Discarded used and unused paints and solvents/thinner compounds - Paint Related Material

Facility ID: 82945542
Data Year: 2007
Comments: G19 - Discarded Off-Spec/Surplus Acid Products (Non-U or P-Listed)

Facility ID: 82945542
Data Year: 2007
Comments: G19/W119 - Discarded Spent Caustic/Oxidizing Scale Remover Contaminated with Arsenic, Mercury and Selenium

Facility ID: 82945542
Data Year: 2008
Comments: G09- Discarded Products other than Laboratory Derived and Non U or P-Listed

Facility ID: 82945542
Data Year: 2008
Comments: W219 - Off-spec/Expired Chemotherapy Solution

Facility ID: 82945542
Data Year: 2008

(Continued) **1001819386**

Comments: W219 - 10 % Neutral Buffered Formalin Solution

Facility ID: 82945542
Data Year: 2009
Comments: A-7) G19 - Discarded Chemical Product Other than U or P-Listed

Facility ID: 82945542
Data Year: 2009
Comments: A-8) W219 - Aqueous/Organic Liquid Not Covered Under Other Form Codes

Facility ID: 82945542
Data Year: 2009
Comments: A-7_ G19 - Discarded Chemical Products Other than U or P-Listed

Facility ID: 82945542
Data Year: 2009
Comments: A-7) G19 - Discarded CHemical Products Prmarily other than U or P-Listed

Facility ID: 82945542
Data Year: 2009
Comments: A-7) G19 - Discarded Paints and Paint Related Products other than U or P-Listed Products

Facility ID: 82945542
Data Year: 2009
Comments: A-7) Waste Generated from High Level Endiscopy Disinfection - Not Covered by Other Source Codes

Facility Site ID Number: 82945542
EPA ID: WAD980835037
NAICS: 621491
SWC Desc: WT02 WP02 WSC2
FWC Desc: D001 D002 D009 D011 F003 U188
Form Comm: Not reported
Data Year: 2011
Permit by Rule: False
Treatment by Generator: True
Mixed radioactive waste: False
Importer of hazardous waste: False
Immediate recycler: False
Treatment/Storage/Disposal/Recycling Facility: False
Generator of dangerous fuel waste: False
Generator marketing to burner: False
Other marketers (i.e., blender, distributor, etc.): False
Utility boiler burner: False
Industry boiler burner: False
Industrial Furnace: False
Smelter defferal: False
Universal waste - batteries - generate: False
Universal waste - thermostats - generate: False
Universal waste - mercury - generate: False
Universal waste - lamps - generate: False
Universal waste - batteries - accumulate: False
Universal waste - thermostats - accumulate: False
Universal waste - mercury - accumulate: False

(Continued) **1001819386**

Universal waste - lamps - accumulate:	False
Destination Facility for Universal Waste:	False
Off-specification used oil burner - utility boiler:	False
Off-specification used oil burner - industrial boiler:	False
Off-specification used oil burner - industrial furnace:	False
Tax Reg #:	578011461
Business Type:	Not reported
Mail Name:	Group Health Cooperative
Mail addr line1:	12501 E. Marginal Way South
Mail addr line2:	ASB-1 Facilities
Mail city,st,zip:	Tukwila, WA 98168-2560
Mail country:	UNITED STATES
Legal org name:	Group Health Central Hospital
Legal org type:	Private
Legal addr line1:	201 16TH AVE E
Legal city,st,zip:	SEATTLE, WA 98112-5226
Legal country:	UNITED STATES
Legal phone nbr:	206-326-3000
Legal effective date:	05/02/1996
Land org name:	Group Health Cooperative
Land org type:	Private
Land person name:	Not reported
Land addr line1:	201 16th Ave E
Land city,st,zip:	SEATTLE, WA 98112
Land country:	UNITED STATES
Land phone nbr:	206-326-3000
Operator org name:	Group Health Cooperative
Operator org type:	Private
Operator addr line1:	201 16th Ave E
Operator city,st,zip:	Seattle, WA 98112
Operator country:	UNITED STATES
Operator phone nbr:	206-326-3000
Operator effective date:	05/02/1996
Site contact name:	Tina Davis
Site contact addr line1:	201 16th Ave E
Site Contact City/State/ Zip:	Seattle, WA 98112
Site Contact Country:	UNITED STATES
Site Contact Phone #:	(206) 326-2297
Site Contact EMail:	davis.martine@ghc.org
Form Contact NAME:	Alex Truchot
Form Contact ADDR LINE1:	12501 E. Marginal Way South
Form Contact ADDR LINE2:	ASB-1 Facilities
Form Contact City,ST,Zip:	Tukwila, WA 98168-2560
Form Contact Country:	UNITED STATES
Form Contact Phone #:	206-988-2909
Form Contact EMail:	truchot.a@ghc.org
Gen Status CD:	MQG
Monthly Generation:	True
Batch Generation:	False
One Time Generation:	False
Transport Own Waste:	False
Tranports Other Waste:	False
Recycler Onsite:	False
Transfer Facility:	False
Other Exemption:	Not reported
UW Battery Gen:	False
Used Oil Transporter:	False

(Continued) **1001819386**

Used Oil Transfer Facility: False
Used Oil Processor: False
Used Oil Refiner: False
Used Oil Fuel Marketer Directs Shipments: False
Used Oil Fuel Marketer Meets Specs: False

Waste Streams Generated:

Facility ID: 82945542
Data Year: 2008
Description: 10% Neutral Buffered Formalin
Mix: False
Reported Qty: 2697 LB
Kilo Qty: 1223.3592210417787
Density No: 0
Density Qty: Not reported

Facility ID: 82945542
Data Year: 2008
Description: Lab Packs - Class 8 Acid Compounds
Mix: False
Reported Qty: 17 LB
Kilo Qty: 7.7112001326326425
Density No: 0
Density Qty: Not reported

Facility ID: 82945542
Data Year: 2008
Description: Lab Packs - Class 6.1 Toxic Compounds
Mix: False
Reported Qty: 20 LB
Kilo Qty: 9.0720001560384027
Density No: 0
Density Qty: Not reported

Facility ID: 82945542
Data Year: 2008
Description: Lab-Packs - Class 4.2 Flammable Solid
Mix: False
Reported Qty: 10 LB
Kilo Qty: 4.5360000780192014
Density No: 0
Density Qty: Not reported

Facility ID: 82945542
Data Year: 2008
Description: Lab Packs - Class 4.1 Flammable Solid
Mix: False
Reported Qty: 12 LB
Kilo Qty: 5.4432000936230418
Density No: 0
Density Qty: Not reported

Facility ID: 82945542
Data Year: 2008
Description: Spill Debris Contaminated with 10% Neutral Buffered Formalin
Mix: False
Reported Qty: 20 LB

(Continued) **1001819386**

Kilo Qty: 9.0720001560384027
Density No: 0
Density Qty: Not reported

Facility ID: 82945542
Data Year: 2008
Description: Elemental Mercury Spill Debris
Mix: False
Reported Qty: 5 LB
Kilo Qty: 2.2680000390096007
Density No: 0
Density Qty: Not reported

Facility ID: 82945542
Data Year: 2008
Description: Flammable Laboratory Stain Waste
Mix: False
Reported Qty: 12497 LB
Kilo Qty: 5668.6392975005965
Density No: 0
Density Qty: Not reported

Facility ID: 82945542
Data Year: 2008
Description: Discarded Unused Chemotherapy/Antineoplastics
Mix: False
Reported Qty: 60 LB
Kilo Qty: 27.216000468115208
Density No: 0
Density Qty: Not reported

Facility ID: 82945542
Data Year: 2009
Description: 0.55% Ortho-Phthalaldehyde
Mix: False
Reported Qty: 48 LB
Kilo Qty: 21.772800374492167
Density No: 0
Density Qty: Not reported

Facility ID: 82945542
Data Year: 2009
Description: 10% Neutral Buffered Formalin
Mix: False
Reported Qty: 1645 LB
Kilo Qty: 746.17201283415864
Density No: 0
Density Qty: Not reported

Facility ID: 82945542
Data Year: 2009
Description: Class 9 Miscellaneous Lab Packs
Mix: False
Reported Qty: 800 LB
Kilo Qty: 362.88000624153614
Density No: 0
Density Qty: Not reported

(Continued) **1001819386**

Facility ID: 82945542
Data Year: 2009
Description: Class 8 Basic Lab Packs
Mix: False
Reported Qty: 240 LB
Kilo Qty: 108.86400187246083
Density No: 0
Density Qty: Not reported

Facility ID: 82945542
Data Year: 2009
Description: Class 8 Acid Lab Packs
Mix: False
Reported Qty: 108 LB
Kilo Qty: 48.988800842607375
Density No: 0
Density Qty: Not reported

Facility ID: 82945542
Data Year: 2009
Description: Class 6.1 Toxic Lab Pack
Mix: False
Reported Qty: 450 LB
Kilo Qty: 204.12000351086408
Density No: 0
Density Qty: Not reported

Facility ID: 82945542
Data Year: 2009
Description: Class 5.1 Oxidizing Lab Pack
Mix: False
Reported Qty: 38 LB
Kilo Qty: 17.236800296472968
Density No: 0
Density Qty: Not reported

Facility ID: 82945542
Data Year: 2009
Description: Class 4.3 Reactive Lab Pack
Mix: False
Reported Qty: 15 LB
Kilo Qty: 6.804000117028802
Density No: 0
Density Qty: Not reported

Facility ID: 82945542
Data Year: 2009
Description: Class 3 Flammable Lab Pack
Mix: False
Reported Qty: 104 LB
Kilo Qty: 47.1744008113997
Density No: 0
Density Qty: Not reported

Facility ID: 82945542
Data Year: 2009
Description: Flammable Aerosols, Flammable

(Continued) **1001819386**

Mix: False
Reported Qty: 100 LB
Kilo Qty: 45.360000780192017
Density No: 0
Density Qty: Not reported

Facility ID: 82945542
Data Year: 2009
Description: Flammable Laboratory Stain Waste
Mix: False
Reported Qty: 11450 LB
Kilo Qty: 5193.7200893319859
Density No: 0
Density Qty: Not reported

Waste Stream Comments:

Facility ID: 82945542
Data Year: 2006
Comments: Discarded Outdated/Expired Product - Non RCRA

Facility ID: 82945542
Data Year: 2007
Comments: G09 - 10% Neutral Buffered Formalin - Treated by Neutralization and Discharged to POTW

Facility ID: 82945542
Data Year: 2007
Comments: G19 - Discarded Off-Spec/Surplus Basic Compounds (Non U or P-listed)

Facility ID: 82945542
Data Year: 2007
Comments: G19/W119 - Discarded Spent Caustic/Oxidizing Scale Remover Contaminated with Arsenic, Mercury and Selenium

Facility ID: 82945542
Data Year: 2007
Comments: G09 - 10% Neutral Buffered Formalin - Treated by Neutralization and Discharged to POTW

Facility ID: 82945542
Data Year: 2007
Comments: G19 - Discarded Off-Spec/Surplus Basic Compounds (Non U or P-listed)

Facility ID: 82945542
Data Year: 2007
Comments: G19 - Discarded Off-Spec/Surplus Acid Products (Non-U or P-Listed)

Facility ID: 82945542
Data Year: 2007
Comments: Discarded used and unused paints and solvents/thinner compounds - Paint Related Material

Facility ID: 82945542
Data Year: 2007
Comments: Discarded used and unused paints and solvents/thinner compounds - Paint Related Material

(Continued) **1001819386**

Facility ID: 82945542
Data Year: 2007
Comments: G19 - Discarded Off-Spec/Surplus Acid Products (Non-U or P-Listed)

Facility ID: 82945542
Data Year: 2007
Comments: G19/W119 - Discarded Spent Caustic/Oxidizing Scale Remover Contaminated with Arsenic, Mercury and Selenium

Facility ID: 82945542
Data Year: 2008
Comments: G09- Discarded Products other than Laboratory Derived and Non U or P-Listed

Facility ID: 82945542
Data Year: 2008
Comments: W219 - Off-spec/Expired Chemotherapy Solution

Facility ID: 82945542
Data Year: 2008
Comments: W219 - 10 % Neutral Buffered Formalin Solution

Facility ID: 82945542
Data Year: 2009
Comments: A-7) G19 - Discarded Chemical Product Other than U or P-Listed

Facility ID: 82945542
Data Year: 2009
Comments: A-8) W219 - Aqueous/Organic Liquid Not Covered Under Other Form Codes

Facility ID: 82945542
Data Year: 2009
Comments: A-7_ G19 - Discarded Chemical Products Other than U or P-Listed

Facility ID: 82945542
Data Year: 2009
Comments: A-7) G19 - Discarded CHemical Products Prmarily other than U or P-Listed

Facility ID: 82945542
Data Year: 2009
Comments: A-7) G19 - Discarded Paints and Paint Related Products other than U or P-Listed Products

Facility ID: 82945542
Data Year: 2009
Comments: A-7) Waste Generated from High Level Endiscopy Disinfection - Not Covered by Other Source Codes

Facility Site ID Number: 82945542
EPA ID: WAD980835037
NAICS: 621491
SWC Desc: WT02
FWC Desc: D001 D002 D003 D009 F003 U010 U058
Form Comm: Not reported
Data Year: 2008

(Continued) **1001819386**

Permit by Rule:	False
Treatment by Generator:	True
Mixed radioactive waste:	False
Importer of hazardous waste:	False
Immediate recycler:	False
Treatment/Storage/Disposal/Recycling Facility:	False
Generator of dangerous fuel waste:	False
Generator marketing to burner:	False
Other marketers (i.e., blender, distributor, etc.):	False
Utility boiler burner:	False
Industry boiler burner:	False
Industrial Furnace:	False
Smelter defferal:	False
Universal waste - batteries - generate:	False
Universal waste - thermostats - generate:	False
Universal waste - mercury - generate:	False
Universal waste - lamps - generate:	False
Universal waste - batteries - accumulate:	False
Universal waste - thermostats - accumulate:	False
Universal waste - mercury - accumulate:	False
Universal waste - lamps - accumulate:	False
Destination Facility for Universal Waste:	False
Off-specification used oil burner - utility boiler:	False
Off-specification used oil burner - industrial boiler:	False
Off-specification used oil burner - industrial furnace:	False
Tax Reg #:	578011461
Business Type:	Not reported
Mail Name:	Group Health Cooperative
Mail addr line1:	12501 E. Marginal Way South
Mail addr line2:	ASB-1 Facilities
Mail city,st,zip:	Tukwila, WA 98168-2560
Mail country:	UNITED STATES
Legal org name:	Group Health Central Hospital
Legal org type:	Private
Legal addr line1:	201 16TH AVE E
Legal city,st,zip:	SEATTLE, WA 98112-5226
Legal country:	UNITED STATES
Legal phone nbr:	206-326-3000
Legal effective date:	05/02/1996
Land org name:	Group Health Cooperative
Land org type:	Private
Land person name:	Not reported
Land addr line1:	201 16th Ave E
Land city,st,zip:	SEATTLE, WA 98112
Land country:	UNITED STATES
Land phone nbr:	206-326-3000
Operator org name:	Group Health Cooperative
Operator org type:	Private
Operator addr line1:	201 16th Ave E
Operator city,st,zip:	Seattle, WA 98112
Operator country:	UNITED STATES
Operator phone nbr:	206-326-3000
Operator effective date:	05/02/1996
Site contact name:	Alex Truchot
Site contact addr line1:	12501 E. Marginal Way South
Site contact addr line2:	ASB-1 Facilities
Site Contact City/State/ Zip:	Tukwila, WA 98168-2560

(Continued) **1001819386**

Site Contact Country: UNITED STATES
Site Contact Phone #: 206-988-2909
Site Contact EMail: truchot.a@ghc.org
Form Contact NAME: Alex Truchot
Form Contact ADDR LINE1: 12501 E. Marginal Way South
Form Contact ADDR LINE2: ASB-1 Facilities
Form Contact City,ST,Zip: Tukwila, WA 98168-2560
Form Contact Country: UNITED STATES
Form Contact Phone #: 206-988-2909
Form Contact EMail: truchot.a@ghc.org
Gen Status CD: MQG
Monthly Generation: True
Batch Generation: False
One Time Generation: False
Transport Own Waste: False
Tranports Other Waste: False
Recycler Onsite: False
Transfer Facility: False
Other Exemption: Not reported
UW Battery Gen: False
Used Oil Transporter: False
Used Oil Transfer Facility: False
Used Oil Processor: False
Used Oil Refiner: False
Used Oil Fuel Marketer Directs Shipments: False
Used Oil Fuel Marketer Meets Specs: False

Waste Streams Generated:

Facility ID: 82945542
Data Year: 2008
Description: 10% Neutral Buffered Formalin
Mix: False
Reported Qty: 2697 LB
Kilo Qty: 1223.3592210417787
Density No: 0
Density Qty: Not reported

Facility ID: 82945542
Data Year: 2008
Description: Lab Packs - Class 8 Acid Compounds
Mix: False
Reported Qty: 17 LB
Kilo Qty: 7.7112001326326425
Density No: 0
Density Qty: Not reported

Facility ID: 82945542
Data Year: 2008
Description: Lab Packs - Class 6.1 Toxic Compounds
Mix: False
Reported Qty: 20 LB
Kilo Qty: 9.0720001560384027
Density No: 0
Density Qty: Not reported

Facility ID: 82945542
Data Year: 2008

(Continued) **1001819386**

Description: Lab-Packs - Class 4.2 Flammable Solid
Mix: False
Reported Qty: 10 LB
Kilo Qty: 4.5360000780192014
Density No: 0
Density Qty: Not reported

Facility ID: 82945542
Data Year: 2008
Description: Lab Packs - Class 4.1 Flammable Solid
Mix: False
Reported Qty: 12 LB
Kilo Qty: 5.4432000936230418
Density No: 0
Density Qty: Not reported

Facility ID: 82945542
Data Year: 2008
Description: Spill Debris Contaminated with 10% Neutral Buffered Formalin
Mix: False
Reported Qty: 20 LB
Kilo Qty: 9.0720001560384027
Density No: 0
Density Qty: Not reported

Facility ID: 82945542
Data Year: 2008
Description: Elemental Mercury Spill Debris
Mix: False
Reported Qty: 5 LB
Kilo Qty: 2.2680000390096007
Density No: 0
Density Qty: Not reported

Facility ID: 82945542
Data Year: 2008
Description: Flammable Laboratory Stain Waste
Mix: False
Reported Qty: 12497 LB
Kilo Qty: 5668.6392975005965
Density No: 0
Density Qty: Not reported

Facility ID: 82945542
Data Year: 2008
Description: Discarded Unused Chemotherapy/Antineoplastics
Mix: False
Reported Qty: 60 LB
Kilo Qty: 27.216000468115208
Density No: 0
Density Qty: Not reported

Facility ID: 82945542
Data Year: 2009
Description: 0.55% Ortho-Phthalaldehyde
Mix: False
Reported Qty: 48 LB

(Continued) **1001819386**

Kilo Qty: 21.772800374492167
Density No: 0
Density Qty: Not reported

Facility ID: 82945542
Data Year: 2009
Description: 10% Neutral Buffered Formalin
Mix: False
Reported Qty: 1645 LB
Kilo Qty: 746.17201283415864
Density No: 0
Density Qty: Not reported

Facility ID: 82945542
Data Year: 2009
Description: Class 9 Miscellaneous Lab Packs
Mix: False
Reported Qty: 800 LB
Kilo Qty: 362.88000624153614
Density No: 0
Density Qty: Not reported

Facility ID: 82945542
Data Year: 2009
Description: Class 8 Basic Lab Packs
Mix: False
Reported Qty: 240 LB
Kilo Qty: 108.86400187246083
Density No: 0
Density Qty: Not reported

Facility ID: 82945542
Data Year: 2009
Description: Class 8 Acid Lab Packs
Mix: False
Reported Qty: 108 LB
Kilo Qty: 48.988800842607375
Density No: 0
Density Qty: Not reported

Facility ID: 82945542
Data Year: 2009
Description: Class 6.1 Toxic Lab Pack
Mix: False
Reported Qty: 450 LB
Kilo Qty: 204.12000351086408
Density No: 0
Density Qty: Not reported

Facility ID: 82945542
Data Year: 2009
Description: Class 5.1 Oxidizing Lab Pack
Mix: False
Reported Qty: 38 LB
Kilo Qty: 17.236800296472968
Density No: 0
Density Qty: Not reported

(Continued) **1001819386**

Facility ID: 82945542
Data Year: 2009
Description: Class 4.3 Reactive Lab Pack
Mix: False
Reported Qty: 15 LB
Kilo Qty: 6.804000117028802
Density No: 0
Density Qty: Not reported

Facility ID: 82945542
Data Year: 2009
Description: Class 3 Flammable Lab Pack
Mix: False
Reported Qty: 104 LB
Kilo Qty: 47.1744008113997
Density No: 0
Density Qty: Not reported

Facility ID: 82945542
Data Year: 2009
Description: Flammable Aerosols, Flammable
Mix: False
Reported Qty: 100 LB
Kilo Qty: 45.360000780192017
Density No: 0
Density Qty: Not reported

Facility ID: 82945542
Data Year: 2009
Description: Flammable Laboratory Stain Waste
Mix: False
Reported Qty: 11450 LB
Kilo Qty: 5193.7200893319859
Density No: 0
Density Qty: Not reported

Waste Stream Comments:

Facility ID: 82945542
Data Year: 2006
Comments: Discarded Outdated/Expired Product - Non RCRA

Facility ID: 82945542
Data Year: 2007
Comments: G09 - 10% Neutral Buffered Formalin - Treated by Neutralization and Discharged to POTW

Facility ID: 82945542
Data Year: 2007
Comments: G19 - Discarded Off-Spec/Surplus Basic Compounds (Non U or P-listed)

Facility ID: 82945542
Data Year: 2007
Comments: G19/W119 - Discarded Spent Caustic/Oxidizing Scale Remover Contaminated with Arsenic, Mercury and Selenium

Facility ID: 82945542
Data Year: 2007

(Continued) **1001819386**

Comments: G09 - 10% Neutral Buffered Formalin - Treated by Neutralization and Discharged to POTW

Facility ID: 82945542
Data Year: 2007
Comments: G19 - Discarded Off-Spec/Surplus Basic Compounds (Non U or P-listed)

Facility ID: 82945542
Data Year: 2007
Comments: G19 - Discarded Off-Spec/Surplus Acid Products (Non-U or P-Listed)

Facility ID: 82945542
Data Year: 2007
Comments: Discarded used and unused paints and solvents/thinner compounds - Paint Related Material

Facility ID: 82945542
Data Year: 2007
Comments: Discarded used and unused paints and solvents/thinner compounds - Paint Related Material

Facility ID: 82945542
Data Year: 2007
Comments: G19 - Discarded Off-Spec/Surplus Acid Products (Non-U or P-Listed)

Facility ID: 82945542
Data Year: 2007
Comments: G19/W119 - Discarded Spent Caustic/Oxidizing Scale Remover Contaminated with Arsenic, Mercury and Selenium

Facility ID: 82945542
Data Year: 2008
Comments: G09- Discarded Products other than Laboratory Derived and Non U or P-Listed

Facility ID: 82945542
Data Year: 2008
Comments: W219 - Off-spec/Expired Chemotherapy Solution

Facility ID: 82945542
Data Year: 2008
Comments: W219 - 10 % Neutral Buffered Formalin Solution

Facility ID: 82945542
Data Year: 2009
Comments: A-7) G19 - Discarded Chemical Product Other than U or P-Listed

Facility ID: 82945542
Data Year: 2009
Comments: A-8) W219 - Aqueous/Organic Liquid Not Covered Under Other Form Codes

Facility ID: 82945542
Data Year: 2009
Comments: A-7_ G19 - Discarded Chemical Products Other than U or P-Listed

Facility ID: 82945542
Data Year: 2009

(Continued) **1001819386**

Comments: A-7) G19 - Discarded CHemical Products Prmarily other than U or P-Listed

Facility ID: 82945542
Data Year: 2009
Comments: A-7) G19 - Discarded Paints and Paint Related Products other than U or P-Listed Products

Facility ID: 82945542
Data Year: 2009
Comments: A-7) Waste Generated from High Level Endiscopy Disinfection - Not Covered by Other Source Codes

Facility Site ID Number: 82945542
EPA ID: WAD980835037
NAICS: 621491
SWC Desc: WT02
FWC Desc: D001 D002 F003 D009 D010
Form Comm: Not reported
Data Year: Not reported
Permit by Rule: No
Treatment by Generator: No
Mixed radioactive waste: No
Importer of hazardous waste: No
Immediate recycler: No
Treatment/Storage/Disposal/Recycling Facility: No
Generator of dangerous fuel waste: No
Generator marketing to burner: No
Other marketers (i.e., blender, distributor, etc.): No
Utility boiler burner: No
Industry boiler burner: No
Industrial Furnace: No
Smelter defferal: No
Universal waste - batteries - generate: No
Universal waste - thermostats - generate: No
Universal waste - mercury - generate: No
Universal waste - lamps - generate: No
Universal waste - batteries - accumulate: No
Universal waste - thermostats - accumulate: No
Universal waste - mercury - accumulate: No
Universal waste - lamps - accumulate: No
Destination Facility for Universal Waste: No
Off-specification used oil burner - utility boiler: No
Off-specification used oil burner - industrial boiler: No
Off-specification used oil burner - industrial furnace: No
Tax Reg #: 578011461
Business Type: Not reported
Mail Name: Group Health Corp
Mail addr line1: 2700 152nd Ave NE
Mail city,st,zip: Redmond, WA 98052
Mail country: UNITED STATES
Legal org name: Group Health Central Hospital
Legal org type: Private
Legal addr line1: 201 16TH AVE E
Legal city,st,zip: SEATTLE, WA 98112-5226
Legal country: UNITED STATES

(Continued) **1001819386**

Legal phone nbr:	206-326-3000
Legal effective date:	05/02/1996
Land org name:	Group Health Cooperative
Land org type:	Private
Land person name:	Not reported
Land addr line1:	201 16th Ave E
Land city,st,zip:	SEATTLE, WA 98112
Land country:	UNITED STATES
Land phone nbr:	206-326-3000
Operator org name:	Group Health Corp
Operator org type:	Private
Operator addr line1:	201 16th Ave E
Operator city,st,zip:	Seattle, WA 98112
Operator country:	UNITED STATES
Operator phone nbr:	206-326-3000
Operator effective date:	05/02/1996
Site contact name:	Johnny Carrillo
Site contact addr line1:	12501 East Marginal Way South ASB-1
Site Contact City/State/ Zip:	Tukwila, WA 98168
Site Contact Country:	UNITED STATES
Site Contact Phone #:	206-988-2756
Site Contact EMail:	jcarrillo@trammellorow.com
Form Contact NAME:	Johnny Carrillo
Form Contact ADDR LINE1:	12501 East Marginal Way South ASB-1
Form Contact City,ST,Zip:	Tukwila, WA 98168
Form Contact Country:	UNITED STATES
Form Contact Phone #:	206-988-2756
Form Contact EMail:	jcarrillo@trammellorow.com
Gen Status CD:	MQG
Monthly Generation:	No
Batch Generation:	Yes
One Time Generation:	No
Transport Own Waste:	No
Tranports Other Waste:	No
Recycler Onsite:	No
Transfer Facility:	No
Other Exemption:	Not reported
UW Battery Gen:	No
Used Oil Transporter:	No
Used Oil Transfer Facility:	No
Used Oil Processor:	No
Used Oil Refiner:	No
Used Oil Fuel Marketer Directs Shipments:	No
Used Oil Fuel Marketer Meets Specs:	No

Waste Streams Generated:

Facility ID:	82945542
Data Year:	2008
Description:	10% Neutral Buffered Formalin
Mix:	False
Reported Qty:	2697 LB
Kilo Qty:	1223.3592210417787
Density No:	0
Density Qty:	Not reported

Facility ID:	82945542
Data Year:	2008

(Continued) **1001819386**

Description: Lab Packs - Class 8 Acid Compounds
Mix: False
Reported Qty: 17 LB
Kilo Qty: 7.7112001326326425
Density No: 0
Density Qty: Not reported

Facility ID: 82945542
Data Year: 2008
Description: Lab Packs - Class 6.1 Toxic Compounds
Mix: False
Reported Qty: 20 LB
Kilo Qty: 9.0720001560384027
Density No: 0
Density Qty: Not reported

Facility ID: 82945542
Data Year: 2008
Description: Lab-Packs - Class 4.2 Flammable Solid
Mix: False
Reported Qty: 10 LB
Kilo Qty: 4.5360000780192014
Density No: 0
Density Qty: Not reported

Facility ID: 82945542
Data Year: 2008
Description: Lab Packs - Class 4.1 Flammable Solid
Mix: False
Reported Qty: 12 LB
Kilo Qty: 5.4432000936230418
Density No: 0
Density Qty: Not reported

Facility ID: 82945542
Data Year: 2008
Description: Spill Debris Contaminated with 10% Neutral Buffered Formalin
Mix: False
Reported Qty: 20 LB
Kilo Qty: 9.0720001560384027
Density No: 0
Density Qty: Not reported

Facility ID: 82945542
Data Year: 2008
Description: Elemental Mercury Spill Debris
Mix: False
Reported Qty: 5 LB
Kilo Qty: 2.2680000390096007
Density No: 0
Density Qty: Not reported

Facility ID: 82945542
Data Year: 2008
Description: Flammable Laboratory Stain Waste
Mix: False
Reported Qty: 12497 LB

(Continued) **1001819386**

Kilo Qty: 5668.6392975005965
Density No: 0
Density Qty: Not reported

Facility ID: 82945542
Data Year: 2008
Description: Discarded Unused Chemotherapy/Antineoplastics
Mix: False
Reported Qty: 60 LB
Kilo Qty: 27.216000468115208
Density No: 0
Density Qty: Not reported

Facility ID: 82945542
Data Year: 2009
Description: 0.55% Ortho-Phthalaldehyde
Mix: False
Reported Qty: 48 LB
Kilo Qty: 21.772800374492167
Density No: 0
Density Qty: Not reported

Facility ID: 82945542
Data Year: 2009
Description: 10% Neutral Buffered Formalin
Mix: False
Reported Qty: 1645 LB
Kilo Qty: 746.17201283415864
Density No: 0
Density Qty: Not reported

Facility ID: 82945542
Data Year: 2009
Description: Class 9 Miscellaneous Lab Packs
Mix: False
Reported Qty: 800 LB
Kilo Qty: 362.88000624153614
Density No: 0
Density Qty: Not reported

Facility ID: 82945542
Data Year: 2009
Description: Class 8 Basic Lab Packs
Mix: False
Reported Qty: 240 LB
Kilo Qty: 108.86400187246083
Density No: 0
Density Qty: Not reported

Facility ID: 82945542
Data Year: 2009
Description: Class 8 Acid Lab Packs
Mix: False
Reported Qty: 108 LB
Kilo Qty: 48.988800842607375
Density No: 0
Density Qty: Not reported

(Continued) **1001819386**

Facility ID: 82945542
Data Year: 2009
Description: Class 6.1 Toxic Lab Pack
Mix: False
Reported Qty: 450 LB
Kilo Qty: 204.12000351086408
Density No: 0
Density Qty: Not reported

Facility ID: 82945542
Data Year: 2009
Description: Class 5.1 Oxidizing Lab Pack
Mix: False
Reported Qty: 38 LB
Kilo Qty: 17.236800296472968
Density No: 0
Density Qty: Not reported

Facility ID: 82945542
Data Year: 2009
Description: Class 4.3 Reactive Lab Pack
Mix: False
Reported Qty: 15 LB
Kilo Qty: 6.804000117028802
Density No: 0
Density Qty: Not reported

Facility ID: 82945542
Data Year: 2009
Description: Class 3 Flammable Lab Pack
Mix: False
Reported Qty: 104 LB
Kilo Qty: 47.1744008113997
Density No: 0
Density Qty: Not reported

Facility ID: 82945542
Data Year: 2009
Description: Flammable Aerosols, Flammable
Mix: False
Reported Qty: 100 LB
Kilo Qty: 45.360000780192017
Density No: 0
Density Qty: Not reported

Facility ID: 82945542
Data Year: 2009
Description: Flammable Laboratory Stain Waste
Mix: False
Reported Qty: 11450 LB
Kilo Qty: 5193.7200893319859
Density No: 0
Density Qty: Not reported

Waste Stream Comments:
Facility ID: 82945542
Data Year: 2006

(Continued) **1001819386**

Comments: Discarded Outdated/Expired Product - Non RCRA

Facility ID: 82945542
Data Year: 2007
Comments: G09 - 10% Neutral Buffered Formalin - Treated by Neutralization and Discharged to POTW

Facility ID: 82945542
Data Year: 2007
Comments: G19 - Discarded Off-Spec/Surplus Basic Compounds (Non U or P-listed)

Facility ID: 82945542
Data Year: 2007
Comments: G19/W119 - Discarded Spent Caustic/Oxidizing Scale Remover Contaminated with Arsenic, Mercury and Selenium

Facility ID: 82945542
Data Year: 2007
Comments: G09 - 10% Neutral Buffered Formalin - Treated by Neutralization and Discharged to POTW

Facility ID: 82945542
Data Year: 2007
Comments: G19 - Discarded Off-Spec/Surplus Basic Compounds (Non U or P-listed)

Facility ID: 82945542
Data Year: 2007
Comments: G19 - Discarded Off-Spec/Surplus Acid Products (Non-U or P-Listed)

Facility ID: 82945542
Data Year: 2007
Comments: Discarded used and unused paints and solvents/thinner compounds - Paint Related Material

Facility ID: 82945542
Data Year: 2007
Comments: Discarded used and unused paints and solvents/thinner compounds - Paint Related Material

Facility ID: 82945542
Data Year: 2007
Comments: G19 - Discarded Off-Spec/Surplus Acid Products (Non-U or P-Listed)

Facility ID: 82945542
Data Year: 2007
Comments: G19/W119 - Discarded Spent Caustic/Oxidizing Scale Remover Contaminated with Arsenic, Mercury and Selenium

Facility ID: 82945542
Data Year: 2008
Comments: G09- Discarded Products other than Laboratory Derived and Non U or P-Listed

Facility ID: 82945542
Data Year: 2008
Comments: W219 - Off-spec/Expired Chemotherapy Solution

(Continued) **1001819386**

Facility ID: 82945542
Data Year: 2008
Comments: W219 - 10 % Neutral Buffered Formalin Solution

Facility ID: 82945542
Data Year: 2009
Comments: A-7) G19 - Discarded Chemical Product Other than U or P-Listed

Facility ID: 82945542
Data Year: 2009
Comments: A-8) W219 - Aqueous/Organic Liquid Not Covered Under Other Form Codes

Facility ID: 82945542
Data Year: 2009
Comments: A-7_ G19 - Discarded Chemical Products Other than U or P-Listed

Facility ID: 82945542
Data Year: 2009
Comments: A-7) G19 - Discarded CHemical Products Prmarily other than U or P-Listed

Facility ID: 82945542
Data Year: 2009
Comments: A-7) G19 - Discarded Paints and Paint Related Products other than U or P-Listed Products

Facility ID: 82945542
Data Year: 2009
Comments: A-7) Waste Generated from High Level Endiscopy Disinfection - Not Covered by Other Source Codes

Facility Site ID Number: 82945542
EPA ID: WAD980835037
NAICS: 621491
SWC Desc: WT02, WSC2
FWC Desc: D001, D002, D009, D011, F003,
Form Comm: Not reported
Data Year: 2012
Permit by Rule: False
Treatment by Generator: True
Mixed radioactive waste: False
Importer of hazardous waste: False
Immediate recycler: False
Treatment/Storage/Disposal/Recycling Facility: False
Generator of dangerous fuel waste: False
Generator marketing to burner: False
Other marketers (i.e., blender, distributor, etc.): False
Utility boiler burner: False
Industry boiler burner: False
Industrial Furnace: False
Smelter defferal: False
Universal waste - batteries - generate: False
Universal waste - thermostats - generate: False
Universal waste - mercury - generate: False
Universal waste - lamps - generate: False
Universal waste - batteries - accumulate: False

(Continued) **1001819386**

Universal waste - thermostats - accumulate:	False
Universal waste - mercury - accumulate:	False
Universal waste - lamps - accumulate:	False
Destination Facility for Universal Waste:	False
Off-specification used oil burner - utility boiler:	False
Off-specification used oil burner - industrial boiler:	False
Off-specification used oil burner - industrial furnace:	False
Tax Reg #:	578011461
Business Type:	Not reported
Mail Name:	Group Health Cooperative
Mail addr line1:	12501 E. Marginal Way South
Mail addr line2:	ASB-1 Facilities
Mail city,st,zip:	Tukwila, WA 98168-2560
Mail country:	UNITED STATES
Legal org name:	Group Health Central Hospital
Legal org type:	Private
Legal addr line1:	201 16TH AVE E
Legal city,st,zip:	SEATTLE, WA 98112-5226
Legal country:	UNITED STATES
Legal phone nbr:	206-326-3000
Legal effective date:	05/02/1996
Land org name:	Group Health Cooperative
Land org type:	Private
Land person name:	Not reported
Land addr line1:	201 16th Ave E
Land city,st,zip:	SEATTLE, WA 98112
Land country:	UNITED STATES
Land phone nbr:	206-326-3000
Operator org name:	Group Health Cooperative
Operator org type:	Private
Operator addr line1:	201 16th Ave E
Operator city,st,zip:	Seattle, WA 98112
Operator country:	UNITED STATES
Operator phone nbr:	206-326-3000
Operator effective date:	05/02/1996
Site contact name:	Chad Timmons
Site contact addr line1:	201 16th Ave E
Site Contact City/State/ Zip:	Seattle, WA 98112
Site Contact Country:	UNITED STATES
Site Contact Phone #:	(206) 326-2297
Site Contact EMail:	timmons.c@ghc.org
Form Contact NAME:	Alex Truchot
Form Contact ADDR LINE1:	12501 E. Marginal Way South
Form Contact ADDR LINE2:	ASB-1
Form Contact City,ST,Zip:	Tukwila, WA 98168-2560
Form Contact Country:	UNITED STATES
Form Contact Phone #:	206-988-2909
Form Contact EMail:	truchot.a@ghc.org
Gen Status CD:	MQG
Monthly Generation:	True
Batch Generation:	False
One Time Generation:	False
Transport Own Waste:	False
Tranports Other Waste:	False
Recycler Onsite:	False
Transfer Facility:	False
Other Exemption:	Not reported

(Continued) **1001819386**

UW Battery Gen: False
Used Oil Transporter: False
Used Oil Transfer Facility: False
Used Oil Processor: False
Used Oil Refiner: False
Used Oil Fuel Marketer Directs Shipments: False
Used Oil Fuel Marketer Meets Specs: False

Waste Streams Generated:

Facility ID: 82945542
Data Year: 2008
Description: 10% Neutral Buffered Formalin
Mix: False
Reported Qty: 2697 LB
Kilo Qty: 1223.3592210417787
Density No: 0
Density Qty: Not reported

Facility ID: 82945542
Data Year: 2008
Description: Lab Packs - Class 8 Acid Compounds
Mix: False
Reported Qty: 17 LB
Kilo Qty: 7.7112001326326425
Density No: 0
Density Qty: Not reported

Facility ID: 82945542
Data Year: 2008
Description: Lab Packs - Class 6.1 Toxic Compounds
Mix: False
Reported Qty: 20 LB
Kilo Qty: 9.0720001560384027
Density No: 0
Density Qty: Not reported

Facility ID: 82945542
Data Year: 2008
Description: Lab-Packs - Class 4.2 Flammable Solid
Mix: False
Reported Qty: 10 LB
Kilo Qty: 4.5360000780192014
Density No: 0
Density Qty: Not reported

Facility ID: 82945542
Data Year: 2008
Description: Lab Packs - Class 4.1 Flammable Solid
Mix: False
Reported Qty: 12 LB
Kilo Qty: 5.4432000936230418
Density No: 0
Density Qty: Not reported

Facility ID: 82945542
Data Year: 2008
Description: Spill Debris Contaminated with 10% Neutral Buffered Formalin

(Continued) **1001819386**

Mix:	False
Reported Qty:	20 LB
Kilo Qty:	9.0720001560384027
Density No:	0
Density Qty:	Not reported
Facility ID:	82945542
Data Year:	2008
Description:	Elemental Mercury Spill Debris
Mix:	False
Reported Qty:	5 LB
Kilo Qty:	2.2680000390096007
Density No:	0
Density Qty:	Not reported
Facility ID:	82945542
Data Year:	2008
Description:	Flammable Laboratory Stain Waste
Mix:	False
Reported Qty:	12497 LB
Kilo Qty:	5668.6392975005965
Density No:	0
Density Qty:	Not reported
Facility ID:	82945542
Data Year:	2008
Description:	Discarded Unused Chemotherapy/Antineoplastics
Mix:	False
Reported Qty:	60 LB
Kilo Qty:	27.216000468115208
Density No:	0
Density Qty:	Not reported
Facility ID:	82945542
Data Year:	2009
Description:	0.55% Ortho-Phthalaldehyde
Mix:	False
Reported Qty:	48 LB
Kilo Qty:	21.772800374492167
Density No:	0
Density Qty:	Not reported
Facility ID:	82945542
Data Year:	2009
Description:	10% Neutral Buffered Formalin
Mix:	False
Reported Qty:	1645 LB
Kilo Qty:	746.17201283415864
Density No:	0
Density Qty:	Not reported
Facility ID:	82945542
Data Year:	2009
Description:	Class 9 Miscellaneous Lab Packs
Mix:	False
Reported Qty:	800 LB
Kilo Qty:	362.88000624153614

(Continued) **1001819386**

Density No: 0
Density Qty: Not reported

Facility ID: 82945542
Data Year: 2009
Description: Class 8 Basic Lab Packs
Mix: False
Reported Qty: 240 LB
Kilo Qty: 108.86400187246083
Density No: 0
Density Qty: Not reported

Facility ID: 82945542
Data Year: 2009
Description: Class 8 Acid Lab Packs
Mix: False
Reported Qty: 108 LB
Kilo Qty: 48.988800842607375
Density No: 0
Density Qty: Not reported

Facility ID: 82945542
Data Year: 2009
Description: Class 6.1 Toxic Lab Pack
Mix: False
Reported Qty: 450 LB
Kilo Qty: 204.12000351086408
Density No: 0
Density Qty: Not reported

Facility ID: 82945542
Data Year: 2009
Description: Class 5.1 Oxidizing Lab Pack
Mix: False
Reported Qty: 38 LB
Kilo Qty: 17.236800296472968
Density No: 0
Density Qty: Not reported

Facility ID: 82945542
Data Year: 2009
Description: Class 4.3 Reactive Lab Pack
Mix: False
Reported Qty: 15 LB
Kilo Qty: 6.804000117028802
Density No: 0
Density Qty: Not reported

Facility ID: 82945542
Data Year: 2009
Description: Class 3 Flammable Lab Pack
Mix: False
Reported Qty: 104 LB
Kilo Qty: 47.1744008113997
Density No: 0
Density Qty: Not reported

(Continued) **1001819386**

Facility ID: 82945542
Data Year: 2009
Description: Flammable Aerosols, Flammable
Mix: False
Reported Qty: 100 LB
Kilo Qty: 45.360000780192017
Density No: 0
Density Qty: Not reported

Facility ID: 82945542
Data Year: 2009
Description: Flammable Laboratory Stain Waste
Mix: False
Reported Qty: 11450 LB
Kilo Qty: 5193.7200893319859
Density No: 0
Density Qty: Not reported

Waste Stream Comments:
Facility ID: 82945542
Data Year: 2006
Comments: Discarded Outdated/Expired Product - Non RCRA

Facility ID: 82945542
Data Year: 2007
Comments: G09 - 10% Neutral Buffered Formalin - Treated by Neutralization and Discharged to POTW

Facility ID: 82945542
Data Year: 2007
Comments: G19 - Discarded Off-Spec/Surplus Basic Compounds (Non U or P-listed)

Facility ID: 82945542
Data Year: 2007
Comments: G19/W119 - Discarded Spent Caustic/Oxidizing Scale Remover Contaminated with Arsenic, Mercury and Selenium

Facility ID: 82945542
Data Year: 2007
Comments: G09 - 10% Neutral Buffered Formalin - Treated by Neutralization and Discharged to POTW

Facility ID: 82945542
Data Year: 2007
Comments: G19 - Discarded Off-Spec/Surplus Basic Compounds (Non U or P-listed)

Facility ID: 82945542
Data Year: 2007
Comments: G19 - Discarded Off-Spec/Surplus Acid Products (Non-U or P-Listed)

Facility ID: 82945542
Data Year: 2007
Comments: Discarded used and unused paints and solvents/thinner compounds - Paint Related Material

Facility ID: 82945542
Data Year: 2007

(Continued) **1001819386**

Comments: Discarded used and unused paints and solvents/thinner compounds - Paint Related Material

Facility ID: 82945542
Data Year: 2007
Comments: G19 - Discarded Off-Spec/Surplus Acid Products (Non-U or P-Listed)

Facility ID: 82945542
Data Year: 2007
Comments: G19/W119 - Discarded Spent Caustic/Oxidizing Scale Remover Contaminated with Arsenic, Mercury and Selenium

Facility ID: 82945542
Data Year: 2008
Comments: G09- Discarded Products other than Laboratory Derived and Non U or P-Listed

Facility ID: 82945542
Data Year: 2008
Comments: W219 - Off-spec/Expired Chemotherapy Solution

Facility ID: 82945542
Data Year: 2008
Comments: W219 - 10 % Neutral Buffered Formalin Solution

Facility ID: 82945542
Data Year: 2009
Comments: A-7) G19 - Discarded Chemical Product Other than U or P-Listed

Facility ID: 82945542
Data Year: 2009
Comments: A-8) W219 - Aqueous/Organic Liquid Not Covered Under Other Form Codes

Facility ID: 82945542
Data Year: 2009
Comments: A-7_ G19 - Discarded Chemical Products Other than U or P-Listed

Facility ID: 82945542
Data Year: 2009
Comments: A-7) G19 - Discarded CHemical Products Prmarily other than U or P-Listed

Facility ID: 82945542
Data Year: 2009
Comments: A-7) G19 - Discarded Paints and Paint Related Products other than U or P-Listed Products

Facility ID: 82945542
Data Year: 2009
Comments: A-7) Waste Generated from High Level Endiscopy Disinfection - Not Covered by Other Source Codes

ECHO:
Envid: 1001819386
Registry ID: 110005334815
DFR URL: http://echo.epa.gov/detailed_facility_report?fid=110005334815

K43 **GROUP HEALTH - CENTRAL HOSPITAL** **WA UST** **U004155417**
NE **201 16TH AVE E** **N/A**
1/8-1/4 **SEATTLE, WA 98112**
0.227 mi.
1201 ft. **Site 2 of 2 in cluster K**

Relative: **Higher**

Actual: **419 ft.**

UST:

Facility ID:	82945542
Site Id:	619698
UBI:	Not reported
Phone Number:	Not reported
Decimal Latitude:	47.6199
Decimal Longitude:	-122.31127
Tank Name:	2
Tag Number:	A5536
Tank Status:	Operational
Tank Status Date:	10/02/2012
Tank Install Date:	00/06/1991
Tank Closure Date:	Not reported
Capacity Range:	Not reported
Tank Permit Expiration Date:	12/31/2016
Tank Upgrade Date:	Not reported
Tank Spill Prevention:	Spill Bucket/Spill Box
Tank Overfill Prevention:	Ball Float Valve (vent line)
Tank Material:	Fiberglass Reinforced Plastic
Tank Construction:	Double Wall Tank
Tank Tightness Test:	Not reported
Tank Corrosion Protection:	Corrosion Resistant
Tank Manifold:	Not reported
Tank Release Detection:	Interstitial Monitoring
Tank SFC Type:	Not reported
Pipe Material:	Steel
Pipe Construction:	Secondary Containment
Pipe Primary Release Detection:	Other
Pipe Second Release Detection:	Interstitial Monitoring (or Sump Sensor)
Pipe Corrosion Protection:	None
Pipe Pumping System:	Safe Suction
Responsible Unit:	NORTHWEST
Dispencer/Pump SFC Type:	Not reported

L44 **CENTRAL PUGET SOUND REGIONAL TRANSIT AUTHORITY** **WA ALLSITES** **S110625444**
WNW **100 BROADWAY E** **N/A**
1/8-1/4 **SEATTLE, WA 98102**
0.232 mi.
1226 ft. **Site 1 of 3 in cluster L**

Relative: **Lower**

Actual: **333 ft.**

ALLSITES:

Facility Name:	CENTRAL PUGET SOUND REGIONAL TRANSIT AUTHORITY
Facility Id:	11246
Interaction:	A
Interaction 1:	UST
Interaction 2:	Underground Storage Tank
Ecology Program:	TOXICS
Program Data:	UST
Facility Alt.:	CENTRAL PUGET SOUND REGIONAL TRANSIT AUTHORITY
Program ID:	Not reported
Date Interaction:	2010-09-15 00:00:00
Date Interaction 3:	Not reported

CENTRAL PUGET SOUND REGIONAL TRANSIT AUTHORITY (Continued) **S110625444**

Latitude: 47.618909379999998
Longitude: -122.32042110499999

L45 **CENTRAL PUGET SOUND REGIONAL TRANSIT AUTH** **WA UST** **U004158110**
WNW **100 BROADWAY E** **N/A**
1/8-1/4 **SEATTLE, WA 98102**
0.232 mi.
1226 ft. **Site 2 of 3 in cluster L**

Relative:
Lower

Actual:
333 ft.

UST:

Facility ID:	11246
Site Id:	619725
UBI:	Not reported
Phone Number:	Not reported
Decimal Latitude:	47.618915
Decimal Longitude:	-122.320436
Tank Name:	1
Tag Number:	Not reported
Tank Status:	Removed
Tank Status Date:	10/04/2011
Tank Install Date:	Not reported
Tank Closure Date:	12/03/2010
Capacity Range:	111 TO 1,100 Gallons
Tank Permit Expiration Date:	Not reported
Tank Upgrade Date:	Not reported
Tank Spill Prevention:	Not reported
Tank Overfill Prevention:	Not reported
Tank Material:	Not reported
Tank Construction:	Not reported
Tank Tightness Test:	Not reported
Tank Corrosion Protection:	Not reported
Tank Manifold:	Not reported
Tank Release Detection:	Not reported
Tank SFC Type:	Not reported
Pipe Material:	Not reported
Pipe Construction:	Not reported
Pipe Primary Release Detection:	Not reported
Pipe Second Release Detection:	Not reported
Pipe Corrosion Protection:	Not reported
Pipe Pumping System:	Not reported
Responsible Unit:	NORTHWEST
Dispencer/Pump SFC Type:	Not reported
Tank Name:	2
Tag Number:	Not reported
Tank Status:	Removed
Tank Status Date:	10/04/2011
Tank Install Date:	Not reported
Tank Closure Date:	12/03/2010
Capacity Range:	111 TO 1,100 Gallons
Tank Permit Expiration Date:	Not reported
Tank Upgrade Date:	Not reported
Tank Spill Prevention:	Not reported
Tank Overfill Prevention:	Not reported
Tank Material:	Not reported

CENTRAL PUGET SOUND REGIONAL TRANSIT AUTH (Continued) **U004158110**

Tank Construction:	Not reported
Tank Tightness Test:	Not reported
Tank Corrosion Protection:	Not reported
Tank Manifold:	Not reported
Tank Release Detection:	Not reported
Tank SFC Type:	Not reported
Pipe Material:	Not reported
Pipe Construction:	Not reported
Pipe Primary Release Detection:	Not reported
Pipe Second Release Detection:	Not reported
Pipe Corrosion Protection:	Not reported
Pipe Pumping System:	Not reported
Responsible Unit:	NORTHWEST
Dispencer/Pump SFC Type:	Not reported

M46 **KFC** **WA CSCSL** **U004123477**
SW **1001 E PINE ST** **WA LUST** **N/A**
1/8-1/4 **SEATTLE, WA 98122** **WA UST**
0.236 mi. **WA ALLSITES**
1245 ft. **Site 1 of 3 in cluster M**

Relative:
Lower

Actual:
308 ft.

CSCSL:

Facility ID:	2057376
Region:	Northwest
Lat/Long:	47.614965164 / -122.31900435
Brownfield Status:	Not reported
Rank Status:	N
Clean Up Siteid:	7461
Site Status:	Cleanup Started
PSI?:	Not reported
Contaminant Name:	Benzene
Ground Water:	Not reported
Surface Water:	Not reported
Soil:	Confirmed Above Cleanup Level
Sediment:	Not reported
Air:	Not reported
Bedrock:	Not reported
Responsible Unit:	Northwest

Facility ID:	2057376
Region:	Northwest
Lat/Long:	47.614965164 / -122.31900435
Brownfield Status:	Not reported
Rank Status:	N
Clean Up Siteid:	7461
Site Status:	Cleanup Started
PSI?:	Not reported
Contaminant Name:	Non-Halogenated Solvents
Ground Water:	Not reported
Surface Water:	Not reported
Soil:	Confirmed Above Cleanup Level
Sediment:	Not reported
Air:	Not reported
Bedrock:	Not reported
Responsible Unit:	Northwest

Facility ID:	2057376
Region:	Northwest

KFC (Continued) **U004123477**

Lat/Long: 47.614965164 / -122.31900435
Brownfield Status: Not reported
Rank Status: N
Clean Up Siteid: 7461
Site Status: Cleanup Started
PSI?: Not reported
Contaminant Name: Petroleum-Gasoline
Ground Water: Not reported
Surface Water: Not reported
Soil: Confirmed Above Cleanup Level
Sediment: Not reported
Air: Not reported
Bedrock: Not reported
Responsible Unit: Northwest

LUST:
Facility ID: 2057376
Lust Status Type: Cleanup Started
Cleanup Site ID: 7461
Cleanup Unit Type: Upland
Process Type: Independent Action
Cleanup Unit Name: KFC
Lust Status Date: 07/15/2007
Response Section: Northwest
Lat/Long: 47.6149651 / -122.31900

UST:
Facility ID: 2057376
Site Id: 619489
UBI: Not reported
Phone Number: Not reported
Decimal Latitude: 47.61496516
Decimal Longitude: -122.3190043

Tank Name: 1
Tag Number: Not reported
Tank Status: Removed
Tank Status Date: 07/18/2008
Tank Install Date: Not reported
Tank Closure Date: 07/18/2008
Capacity Range: 1,101 to 2,000 Gallons
Tank Permit Expiration Date: Not reported
Tank Upgrade Date: Not reported
Tank Spill Prevention: Not reported
Tank Overfill Prevention: Not reported
Tank Material: Not reported
Tank Construction: Not reported
Tank Tightness Test: Not reported
Tank Corrosion Protection: Not reported
Tank Manifold: Not reported
Tank Release Detection: Not reported
Tank SFC Type: Not reported
Pipe Material: Not reported
Pipe Construction: Not reported
Pipe Primary Release Detection: Not reported
Pipe Second Release Detection: Not reported

KFC (Continued) **U004123477**

Pipe Corrosion Protection:	Not reported
Pipe Pumping System:	Not reported
Responsible Unit:	NORTHWEST
Dispencer/Pump SFC Type:	Not reported

Tank Name:	2
Tag Number:	Not reported
Tank Status:	Removed
Tank Status Date:	07/18/2008
Tank Install Date:	Not reported
Tank Closure Date:	07/18/2008
Capacity Range:	1,101 to 2,000 Gallons
Tank Permit Expiration Date:	Not reported
Tank Upgrade Date:	Not reported
Tank Spill Prevention:	Not reported
Tank Overfill Prevention:	Not reported
Tank Material:	Not reported
Tank Construction:	Not reported
Tank Tightness Test:	Not reported
Tank Corrosion Protection:	Not reported
Tank Manifold:	Not reported
Tank Release Detection:	Not reported
Tank SFC Type:	Not reported
Pipe Material:	Not reported
Pipe Construction:	Not reported
Pipe Primary Release Detection:	Not reported
Pipe Second Release Detection:	Not reported
Pipe Corrosion Protection:	Not reported
Pipe Pumping System:	Not reported
Responsible Unit:	NORTHWEST
Dispencer/Pump SFC Type:	Not reported

Tank Name:	3
Tag Number:	Not reported
Tank Status:	Removed
Tank Status Date:	07/18/2008
Tank Install Date:	Not reported
Tank Closure Date:	07/18/2008
Capacity Range:	1,101 to 2,000 Gallons
Tank Permit Expiration Date:	Not reported
Tank Upgrade Date:	Not reported
Tank Spill Prevention:	Not reported
Tank Overfill Prevention:	Not reported
Tank Material:	Not reported
Tank Construction:	Not reported
Tank Tightness Test:	Not reported
Tank Corrosion Protection:	Not reported
Tank Manifold:	Not reported
Tank Release Detection:	Not reported
Tank SFC Type:	Not reported
Pipe Material:	Not reported
Pipe Construction:	Not reported
Pipe Primary Release Detection:	Not reported
Pipe Second Release Detection:	Not reported
Pipe Corrosion Protection:	Not reported

KFC (Continued) **U004123477**

Pipe Pumping System: Not reported
Responsible Unit: NORTHWEST
Dispencer/Pump SFC Type: Not reported

ALLSITES:
Facility Name: VACANT FORMER KFC
Facility Id: 2057376

Interaction: A
Interaction 1: LUST
Interaction 2: LUST Facility
Ecology Program: TOXICS
Program Data: ISIS
Facility Alt.: Not reported
Program ID: 619489
Date Interaction: 2008-07-21 00:00:00
Date Interaction 3: Not reported
Latitude: 47.614959544999998
Longitude: -122.318989453

Interaction: I
Interaction 1: UST
Interaction 2: Underground Storage Tank
Ecology Program: TOXICS
Program Data: UST
Facility Alt.: Not reported
Program ID: 619489
Date Interaction: 2008-06-06 00:00:00
Date Interaction 3: 2008-07-18 00:00:00
Latitude: 47.614959544999998
Longitude: -122.318989453

L47 **US POSTAL SERVICES** **WA ICR** **S104485266**
WNW **101 BROADWAY AVE. E.** **N/A**
1/8-1/4 **SEATTLE, WA 98102**
0.240 mi.
1265 ft. **Site 3 of 3 in cluster L**

Relative:
Lower

Actual:
333 ft.

ICR:
Date Ecology Received Report: 08/03/98
Contaminants Found at Site: Petroleum products
Media Contaminated: Soil
Waste Management: Tank
Region: North Western
Type of Report Ecology Received: Interim cleanup report
Site Register Issue: 98-11
County Code: 17
Contact: Not reported
Report Title: Not reported

48
WSW
1/8-1/4
0.240 mi.
1269 ft.

SEATTLE CENTRAL COMMUNITY COLLEGE
1701 BROADWAY
SEATTLE, WA 98122

WA ICR **S103509025**
N/A

Relative:
Lower

Actual:
329 ft.

ICR:

Date Ecology Received Report:	03/31/92
Contaminants Found at Site:	Petroleum products
Media Contaminated:	Soil
Waste Management:	Tank
Region:	North Western
Type of Report Ecology Received:	Interim cleanup report
Site Register Issue:	92-22
County Code:	17
Contact:	Not reported
Report Title:	Not reported

N49
SSE
1/8-1/4
0.244 mi.
1290 ft.

TACO TIME NORTHWEST RESTAURANT
1420 E MADISON ST
SEATTLE, WA 98122
Site 1 of 5 in cluster N

WA CSCSL **S107747500**
WA VCP **N/A**
WA ALLSITES

Relative:
Higher

Actual:
381 ft.

CSCSL:

Facility ID:	5460498
Region:	Northwest
Lat/Long:	47.614051999 / -122.313989
Brownfield Status:	Not reported
Rank Status:	N
Clean Up Siteid:	811
Site Status:	Cleanup Started
PSI?:	Not reported
Contaminant Name:	Other Non-Halogenated Organics
Ground Water:	Confirmed Above Cleanup Level
Surface Water:	Not reported
Soil:	Confirmed Above Cleanup Level
Sediment:	Not reported
Air:	Not reported
Bedrock:	Not reported
Responsible Unit:	Northwest

Facility ID:	5460498
Region:	Northwest
Lat/Long:	47.614051999 / -122.313989
Brownfield Status:	Not reported
Rank Status:	N
Clean Up Siteid:	811
Site Status:	Cleanup Started
PSI?:	Not reported
Contaminant Name:	Petroleum-Diesel
Ground Water:	Confirmed Above Cleanup Level
Surface Water:	Not reported
Soil:	Confirmed Above Cleanup Level
Sediment:	Not reported
Air:	Not reported
Bedrock:	Not reported
Responsible Unit:	Northwest

TACO TIME NORTHWEST RESTAURANT (Continued) **S107747500**

VCP:
edr_fstat: WA
edr_fzip: 98122
edr_fcnty: KING
edr_zip: Not reported
Facility ID: 5460498
VCP Status: Not reported
VCP: Yes
Ecology Status: Not reported
NFA Type: Not reported
Date NFA: Not reported
Rank: N
Cleanup Siteid: 811

edr_fstat: WA
edr_fzip: 98122
edr_fcnty: KING
edr_zip: Not reported
Facility ID: 5460498
VCP Status: Not reported
VCP: Yes
Ecology Status: Not reported
NFA Type: Not reported
Date NFA: Not reported
Rank: N
Cleanup Siteid: 811

ALLSITES:
Facility Name: TACO TIME NORTHWEST RESTAURANT
Facility Id: 5460498

Interaction: I
Interaction 1: VOLCLNST
Interaction 2: Voluntary Cleanup Sites
Ecology Program: TOXICS
Program Data: ISIS
Facility Alt.: Taco Time Northwest Restaurant
Program ID: NW1621
Date Interaction: 2006-04-18 00:00:00
Date Interaction 3: 2014-10-21 00:00:00
Latitude: 47.614046915000003
Longitude: -122.313992519

Interaction: A
Interaction 1: VOLCLNST
Interaction 2: Voluntary Cleanup Sites
Ecology Program: TOXICS
Program Data: ISIS
Facility Alt.: Taco Time Northwest Restaurant
Program ID: NW2954
Date Interaction: 2015-02-27 00:00:00
Date Interaction 3: Not reported
Latitude: 47.614046915000003
Longitude: -122.313992519

J50 **AOKI PROPERTY** **WA CSCSL** **S108163239**
South **1314 E PIKE ST** **WA VCP** **N/A**
1/8-1/4 **SEATTLE, WA 98122** **WA ALLSITES**
0.247 mi. **WA DRYCLEANERS**
1306 ft. **Site 2 of 3 in cluster J** **WA MANIFEST**

Relative:
Lower

Actual:
348 ft.

CSCSL:

Facility ID:	6153541
Region:	Northwest
Lat/Long:	47.61436 / -122.31483
Brownfield Status:	Not reported
Rank Status:	N
Clean Up Siteid:	2994
Site Status:	Cleanup Started
PSI?:	Not reported
Contaminant Name:	Halogenated Organics
Ground Water:	Confirmed Above Cleanup Level
Surface Water:	Not reported
Soil:	Confirmed Above Cleanup Level
Sediment:	Not reported
Air:	Not reported
Bedrock:	Not reported
Responsible Unit:	Northwest

Facility ID:	6153541
Region:	Northwest
Lat/Long:	47.61436 / -122.31483
Brownfield Status:	Not reported
Rank Status:	N
Clean Up Siteid:	2994
Site Status:	Cleanup Started
PSI?:	Not reported
Contaminant Name:	Petroleum Products-Unspecified
Ground Water:	Not reported
Surface Water:	Not reported
Soil:	Below MTCA Cleanup Level After Assessment
Sediment:	Not reported
Air:	Not reported
Bedrock:	Not reported
Responsible Unit:	Northwest

VCP:

edr_fstat:	WA
edr_fzip:	98122
edr_fcnty:	KING
edr_zip:	Not reported
Facility ID:	6153541
VCP Status:	Not reported
VCP:	Yes
Ecology Status:	Not reported
NFA Type:	Not reported
Date NFA:	Not reported
Rank:	N
Cleanup Siteid:	2994

edr_fstat:	WA
edr_fzip:	98122
edr_fcnty:	KING
edr_zip:	Not reported

AOKI PROPERTY (Continued) **S108163239**

Facility ID: 6153541
VCP Status: Not reported
VCP: Yes
Ecology Status: Not reported
NFA Type: Not reported
Date NFA: Not reported
Rank: N
Cleanup Siteid: 2994

ALLSITES:
Facility Name: AOKI PROPERTY
Facility Id: 6153541

Interaction: I
Interaction 1: HWG
Interaction 2: Hazardous Waste Generator
Ecology Program: HAZWASTE
Program Data: TURBOWASTE
Facility Alt.: Aoki Property
Program ID: WAH000030871
Date Interaction: 2007-04-17 00:00:00
Date Interaction 3: 2012-12-31 00:00:00
Latitude: 47.614354380000002
Longitude: -122.314815107

Interaction: A
Interaction 1: VOLCLNST
Interaction 2: Voluntary Cleanup Sites
Ecology Program: TOXICS
Program Data: ISIS
Facility Alt.: Aoki Property
Program ID: NW1743
Date Interaction: 2007-03-12 00:00:00
Date Interaction 3: Not reported
Latitude: 47.614354380000002
Longitude: -122.314815107

Interaction: I
Interaction 1: SCS
Interaction 2: State Cleanup Site
Ecology Program: TOXICS
Program Data: ISIS
Facility Alt.: Aoki Property
Program ID: Not reported
Date Interaction: 2006-08-31 00:00:00
Date Interaction 3: 2007-03-12 00:00:00
Latitude: 47.614354380000002
Longitude: -122.314815107

Interaction: A
Interaction 1: HWOTHER
Interaction 2: Haz Waste Management Activity
Ecology Program: HAZWASTE
Program Data: TURBOWASTE

AOKI PROPERTY (Continued) **S108163239**

Facility Alt.:	Aoki Property
Program ID:	WAH000030871
Date Interaction:	2012-12-31 00:00:00
Date Interaction 3:	Not reported
Latitude:	47.614354380000002
Longitude:	-122.314815107

DRYCLEANERS:

EPA Id:	WAH000030871
FS Id:	6153541
Tax Reg Nbr:	950024969
Business Type:	Former East Pike Cleaners
Fed Waste Code Desc:	Not reported
State Waste Code Desc:	Not reported
Mail Name:	Not reported
Mail Line1:	2305 Broadway Ave E
Mail Line2:	Not reported
Mail City,St,Zip:	Seattle, WA 98122
Mail Country:	UNITED STATES
Legal Org Name:	Not reported
Legal Person First Name:	Takao & Ruth
Legal Person Middle Init:	Not reported
Legal Person Last Name:	Aoki
Legal Line1:	2305 Broadway Ave E
Legal Line2:	Not reported
Legal City,St,Zip:	Seattle, WA 98122
Legal Country:	UNITED STATES
Legal Phone Nbr:	(206)324-1977
Legal Effective Date:	02/11/1953
Legal Organization Type:	Private
Land Org Name:	Not reported
Land Person First Name:	Takao & Ruth
Land Person Middle Init:	Not reported
Land Person Last Name:	Aoki
Land Line1:	2305 Broadway Ave E
Land Line2:	Not reported
Land City,St,Zip:	Seattle, WA 98122
Land Country:	UNITED STATES
Land Phone Nbr:	(206)324-1977
Land Organization Type:	Private
Operator Org Name:	Not reported
Operator Person First Name:	Takao & Ruth
Operator Person Middle Init:	Not reported
Operator Person Last Name:	Aoki
Operator Line1:	2305 Broadway Ave E
Operator Line2:	Not reported
Operator City,St,Zip:	Seattle, WA 98122
Operator Country:	UNITED STATES
Operator Phone Nbr:	(206)324-1977
Operator Effective Date:	Not reported
Operator Organization Type:	Private
Site Contact First Name:	Takao & Ruth
Site Contact Middle Init:	Not reported
Site Contact Last Name:	Aoki
Site Contact Line1:	2305 Broadway Ave E
Site Contact Line2:	Not reported

AOKI PROPERTY (Continued) **S108163239**

Site Contact City,St,Zip:	Seattle, WA 98122
Site Contact Country:	UNITED STATES
Site Contact Phone Nbr:	(206)324-1977
Site Contact Email:	Not reported
Form Contact First Name:	Takao & Ruth
Form Contact Middle Init:	Not reported
Form Contact Last Name:	Aoki
Form Contact Line1:	2305 Broadway Ave E
Form Contact Line2:	Not reported
Form Contact City,St,Zip:	Seattle, WA 98122
Form Contact Country:	UNITED STATES
Form Contact Phone Nbr:	(206)324-1977
Form Contact Email:	glish@pcenv.com
Gen Status Cd:	XQG
Monthly Generation:	False
Batch Generation:	False
One Time Generation:	False
Transports Own Waste:	False
Transports Others Waste:	False
Recycler Onsite:	False
Transfer Facility:	False
Pbr:	False
Tbg:	False
Mixed Radioactive:	False
Importer:	False
Tsdr Facility:	False
Immediate Recycler:	False
Gen Dang Fuel:	False
Gen Market To Burner:	False
Gen Other Marketers:	False
Utility Boiler Burner:	False
Industry Boiler Burner:	False
Furnace Burner:	False
Smelter Deferral:	False
Small Qty Exemption:	False
Other Exemption:	Not reported
UW Battery Gen:	False
UW Thermostats Gen:	False
UW Mercury Gen:	False
UW Lamps Gen:	False
UW Battery Accum:	False
UW Thermostats Accum:	False
UW Mercury Accum:	False
UW Lamps Accum:	False
UW Destination Facility:	False
Off Spec Utility Boiler:	False
Off Spec Industry Boiler:	False
Off Spec Furnace:	False
Used Oil Transporter:	False
Used Oil Transfer Facility:	False
Used Oil Processor:	False
Used Oil Rerefiner:	False
Used Oil Fuel Marketer Directs Shipments:	False
Used Oil Fuel Marketer Meets Specs:	False
Comments:	Not reported

AOKI PROPERTY (Continued) **S108163239**

WA MANIFEST:

Facility Site ID Number:	6153541
EPA ID:	WAH000030871
NAICS:	812320
SWC Desc:	Not reported
FWC Desc:	F002
Form Comm:	Investigation derived waste from a former drycleaner undergoing cleanup under the VCP.
Data Year:	2009
Permit by Rule:	False
Treatment by Generator:	False
Mixed radioactive waste:	False
Importer of hazardous waste:	False
Immediate recycler:	False
Treatment/Storage/Disposal/Recycling Facility:	False
Generator of dangerous fuel waste:	False
Generator marketing to burner:	False
Other marketers (i.e., blender, distributor, etc.):	False
Utility boiler burner:	False
Industry boiler burner:	False
Industrial Furnace:	False
Smelter defferal:	False
Universal waste - batteries - generate:	False
Universal waste - thermostats - generate:	False
Universal waste - mercury - generate:	False
Universal waste - lamps - generate:	False
Universal waste - batteries - accumulate:	False
Universal waste - thermostats - accumulate:	False
Universal waste - mercury - accumulate:	False
Universal waste - lamps - accumulate:	False
Destination Facility for Universal Waste:	False
Off-specification used oil burner - utility boiler:	False
Off-specification used oil burner - industrial boiler:	False
Off-specification used oil burner - industrial furnace:	False
Tax Reg #:	602446993
Business Type:	Former East Pike Cleaners
Mail Name:	Not reported
Mail addr line1:	2305 Broadway Ave E
Mail city,st,zip:	Seattle, WA 98122
Mail country:	UNITED STATES
Legal org name:	Not reported
Legal org type:	Private
Legal addr line1:	2305 Broadway Ave E
Legal city,st,zip:	Seattle, WA 98122
Legal country:	UNITED STATES
Legal phone nbr:	(206)324-1977
Legal effective date:	02/11/1953
Land org name:	Not reported
Land org type:	Private
Land person name:	Takao & Ruth Aoki
Land addr line1:	2305 Broadway Ave E
Land city,st,zip:	Seattle, WA 98122
Land country:	UNITED STATES
Land phone nbr:	(206)324-1977
Operator org name:	Not reported
Operator org type:	Private
Operator addr line1:	2305 Broadway Ave E

AOKI PROPERTY (Continued) **S108163239**

Operator city,st,zip:	Seattle, WA 98122
Operator country:	UNITED STATES
Operator phone nbr:	(206)324-1977
Operator effective date:	Not reported
Site contact name:	Takao & Ruth Aoki
Site contact addr line1:	2305 Broadway Ave E
Site Contact City/State/ Zip:	Seattle, WA 98122
Site Contact Country:	UNITED STATES
Site Contact Phone #:	(206)324-1977
Site Contact EMail:	Not reported
Form Contact NAME:	Takao & Ruth Aoki
Form Contact ADDR LINE1:	2305 Broadway Ave E
Form Contact City,ST,Zip:	Seattle, WA 98122
Form Contact Country:	UNITED STATES
Form Contact Phone #:	(206)324-1977
Form Contact EMail:	Not reported
Gen Status CD:	MQG
Monthly Generation:	False
Batch Generation:	False
One Time Generation:	True
Transport Own Waste:	False
Tranports Other Waste:	False
Recycler Onsite:	False
Transfer Facility:	False
Other Exemption:	Not reported
UW Battery Gen:	False
Used Oil Transporter:	False
Used Oil Transfer Facility:	False
Used Oil Processor:	False
Used Oil Refiner:	False
Used Oil Fuel Marketer Directs Shipments:	False
Used Oil Fuel Marketer Meets Specs:	False

Waste Streams Generated:

Facility ID:	6153541
Data Year:	2008
Description:	Soil
Mix:	False
Reported Qty:	384000 LB
Kilo Qty:	174182.40299593733
Density No:	0
Density Qty:	Not reported

Facility ID:	6153541
Data Year:	2008
Description:	Rain Water from Excavation
Mix:	False
Reported Qty:	1188 GAL
Kilo Qty:	4494.232589300801
Density No:	8.3399999999999999
Density Qty:	PPG

Facility ID:	6153541
Data Year:	2009
Description:	Investigation derived waste water
Mix:	False
Reported Qty:	85 GAL

AOKI PROPERTY (Continued) **S108163239**

Kilo Qty: 321.55704553078118
Density No: 8.3399999999999999
Density Qty: PPG

Facility ID: 6153541
Data Year: 2011
Description: Investigation derived waste water
Mix: False
Reported Qty: 605 GAL
Kilo Qty: 2288.72955
Density No: 8.33999999
Density Qty: PPG

Facility ID: 6153541
Data Year: Not reported
Description: TETRACHLOROETHENE (PCE)- SEE COMMENTS
Mix: No
Reported Qty: 495 GAL
Kilo Qty: 1872.59691220867
Density No: 8.34
Density Qty: PPG

Facility ID: 6153541
Data Year: Not reported
Description: TETRACHLOROETHENE (PCE)- SEE COMMENTS
Mix: No
Reported Qty: 750 LB
Kilo Qty: 340.20000585144
Density No: 0
Density Qty: Not reported

Shipments Sent:
Facility ID: 6153541
Data Year: 2008
Shipment sent data: 10/31/2008
Reported Qty: 64000 LB
Kilo Qty: 29030.4004993229

Facility ID: 6153541
Data Year: 2008
Shipment sent data: 10/31/2008
Reported Qty: 64000 LB
Kilo Qty: 29030.4004993229

Facility ID: 6153541
Data Year: 2008
Shipment sent data: 10/30/2008
Reported Qty: 64000 LB
Kilo Qty: 29030.4004993229

Facility ID: 6153541
Data Year: 2008
Shipment sent data: 10/30/2008
Reported Qty: 64000 LB
Kilo Qty: 29030.4004993229

Facility ID: 6153541

AOKI PROPERTY (Continued) **S108163239**

Data Year: 2008
Shipment sent data: 10/30/2008
Reported Qty: 64000 LB
Kilo Qty: 29030.4004993229

Facility ID: 6153541
Data Year: 2008
Shipment sent data: 10/30/2008
Reported Qty: 64000 LB
Kilo Qty: 29030.4004993229

Facility ID: 6153541
Data Year: 2008
Shipment sent data: 12/4/2008
Reported Qty: 1188 GAL
Kilo Qty: 4494.2325893008

Facility ID: 6153541
Data Year: 2011
Shipment sent data: 2011-05-20 00:00:00
Reported Qty: 605 GAL
Kilo Qty: 2288.72955

Facility ID: 6153541
Data Year: Not reported
Shipment sent data: 5/16/2007
Reported Qty: 495 GAL
Kilo Qty: 1872.59691220867

Facility ID: 6153541
Data Year: Not reported
Shipment sent data: 5/16/2007
Reported Qty: 750 LB
Kilo Qty: 340.20000585144

Waste Stream Comments:
Facility ID: 6153541
Data Year: 2007
Comments: INVESTIGATION DERIVED WASTE GENERATED AT THE SITE IS ATTRIBUTABLE TO HISTORICAL RELEASES OF TETRACHLOROETHEN (PCE) TO THE SITE SUBSURFACE.

Facility ID: 6153541
Data Year: 2007
Comments: INVESTIGATION DERIVED WASTE GENERATED AT THE SITE IS ATTRIBUTABLE TO HISTORICAL RELEASES OF TETRACHLOROETHEN (PCE) TO THE SITE SUBSURFACE.

Facility ID: 6153541
Data Year: 2007
Comments: INVESTIGATION DERIVED WASTE GENERATED AT THE SITE IS ATRIBUTABLE TO HISTORICAL RELEASES OF TETRACHLOROETHENE (PCE) TO THE SITE SUBSURFACE.

Facility ID: 6153541
Data Year: 2007
Comments: INVESTIGATION DERIVED WASTE GENERATED AT THE SITE IS ATRIBUTABLE TO HISTORICAL RELEASES OF TETRACHLOROETHENE (PCE) TO THE SITE SUBSURFACE.

AOKI PROPERTY (Continued) **S108163239**

Facility Site ID Number:	6153541
EPA ID:	WAH000030871
NAICS:	812320
SWC Desc:	Not reported
FWC Desc:	Not reported
Form Comm:	Not reported
Data Year:	2010
Permit by Rule:	False
Treatment by Generator:	False
Mixed radioactive waste:	False
Importer of hazardous waste:	False
Immediate recycler:	False
Treatment/Storage/Disposal/Recycling Facility:	False
Generator of dangerous fuel waste:	False
Generator marketing to burner:	False
Other marketers (i.e., blender, distributor, etc.):	False
Utility boiler burner:	False
Industry boiler burner:	False
Industrial Furnace:	False
Smelter defferal:	False
Universal waste - batteries - generate:	False
Universal waste - thermostats - generate:	False
Universal waste - mercury - generate:	False
Universal waste - lamps - generate:	False
Universal waste - batteries - accumulate:	False
Universal waste - thermostats - accumulate:	False
Universal waste - mercury - accumulate:	False
Universal waste - lamps - accumulate:	False
Destination Facility for Universal Waste:	False
Off-specification used oil burner - utility boiler:	False
Off-specification used oil burner - industrial boiler:	False
Off-specification used oil burner - industrial furnace:	False
Tax Reg #:	950024969
Business Type:	Former East Pike Cleaners
Mail Name:	Not reported
Mail addr line1:	2305 Broadway Ave E
Mail city,st,zip:	Seattle, WA 98122
Mail country:	UNITED STATES
Legal org name:	Not reported
Legal org type:	Private
Legal addr line1:	2305 Broadway Ave E
Legal city,st,zip:	Seattle, WA 98122
Legal country:	UNITED STATES
Legal phone nbr:	(206)324-1977
Legal effective date:	02/11/1953
Land org name:	Not reported
Land org type:	Private
Land person name:	Takao & Ruth Aoki
Land addr line1:	2305 Broadway Ave E
Land city,st,zip:	Seattle, WA 98122
Land country:	UNITED STATES
Land phone nbr:	(206)324-1977
Operator org name:	Not reported
Operator org type:	Private
Operator addr line1:	2305 Broadway Ave E
Operator city,st,zip:	Seattle, WA 98122
Operator country:	UNITED STATES

AOKI PROPERTY (Continued) **S108163239**

Operator phone nbr:	(206)324-1977
Operator effective date:	Not reported
Site contact name:	Takao & Ruth Aoki
Site contact addr line1:	2305 Broadway Ave E
Site Contact City/State/ Zip:	Seattle, WA 98122
Site Contact Country:	UNITED STATES
Site Contact Phone #:	(206)324-1977
Site Contact EMail:	Not reported
Form Contact NAME:	Takao & Ruth Aoki
Form Contact ADDR LINE1:	2305 Broadway Ave E
Form Contact City,ST,Zip:	Seattle, WA 98122
Form Contact Country:	UNITED STATES
Form Contact Phone #:	(206)324-1977
Form Contact EMail:	glish@pcenv.com
Gen Status CD:	XQG
Monthly Generation:	False
Batch Generation:	False
One Time Generation:	False
Transport Own Waste:	False
Tranports Other Waste:	False
Recycler Onsite:	False
Transfer Facility:	False
Other Exemption:	Not reported
UW Battery Gen:	False
Used Oil Transporter:	False
Used Oil Transfer Facility:	False
Used Oil Processor:	False
Used Oil Refiner:	False
Used Oil Fuel Marketer Directs Shipments:	False
Used Oil Fuel Marketer Meets Specs:	False

Waste Streams Generated:

Facility ID:	6153541
Data Year:	2008
Description:	Soil
Mix:	False
Reported Qty:	384000 LB
Kilo Qty:	174182.40299593733
Density No:	0
Density Qty:	Not reported

Facility ID:	6153541
Data Year:	2008
Description:	Rain Water from Excavation
Mix:	False
Reported Qty:	1188 GAL
Kilo Qty:	4494.232589300801
Density No:	8.3399999999999999
Density Qty:	PPG

Facility ID:	6153541
Data Year:	2009
Description:	Investigation derived waste water
Mix:	False
Reported Qty:	85 GAL
Kilo Qty:	321.55704553078118
Density No:	8.3399999999999999

AOKI PROPERTY (Continued) **S108163239**

Density Qty: PPG

Facility ID: 6153541
Data Year: 2011
Description: Investigation derived waste water
Mix: False
Reported Qty: 605 GAL
Kilo Qty: 2288.72955
Density No: 8.33999999
Density Qty: PPG

Facility ID: 6153541
Data Year: Not reported
Description: TETRACHLOROETHENE (PCE)- SEE COMMENTS
Mix: No
Reported Qty: 495 GAL
Kilo Qty: 1872.59691220867
Density No: 8.34
Density Qty: PPG

Facility ID: 6153541
Data Year: Not reported
Description: TETRACHLOROETHENE (PCE)- SEE COMMENTS
Mix: No
Reported Qty: 750 LB
Kilo Qty: 340.20000585144
Density No: 0
Density Qty: Not reported

Shipments Sent:
Facility ID: 6153541
Data Year: 2008
Shipment sent data: 10/31/2008
Reported Qty: 64000 LB
Kilo Qty: 29030.4004993229

Facility ID: 6153541
Data Year: 2008
Shipment sent data: 10/31/2008
Reported Qty: 64000 LB
Kilo Qty: 29030.4004993229

Facility ID: 6153541
Data Year: 2008
Shipment sent data: 10/30/2008
Reported Qty: 64000 LB
Kilo Qty: 29030.4004993229

Facility ID: 6153541
Data Year: 2008
Shipment sent data: 10/30/2008
Reported Qty: 64000 LB
Kilo Qty: 29030.4004993229

Facility ID: 6153541
Data Year: 2008
Shipment sent data: 10/30/2008

AOKI PROPERTY (Continued) **S108163239**

Reported Qty: 64000 LB
Kilo Qty: 29030.4004993229

Facility ID: 6153541
Data Year: 2008
Shipment sent data: 10/30/2008
Reported Qty: 64000 LB
Kilo Qty: 29030.4004993229

Facility ID: 6153541
Data Year: 2008
Shipment sent data: 12/4/2008
Reported Qty: 1188 GAL
Kilo Qty: 4494.2325893008

Facility ID: 6153541
Data Year: 2011
Shipment sent data: 2011-05-20 00:00:00
Reported Qty: 605 GAL
Kilo Qty: 2288.72955

Facility ID: 6153541
Data Year: Not reported
Shipment sent data: 5/16/2007
Reported Qty: 495 GAL
Kilo Qty: 1872.59691220867

Facility ID: 6153541
Data Year: Not reported
Shipment sent data: 5/16/2007
Reported Qty: 750 LB
Kilo Qty: 340.20000585144

Waste Stream Comments:
Facility ID: 6153541
Data Year: 2007
Comments: INVESTIGATION DERIVED WASTE GENERATED AT THE SITE IS ATTRIBUTABLE TO HISTORICAL RELEASES OF TETRACHLOROETHEN (PCE) TO THE SITE SUBSURFACE.

Facility ID: 6153541
Data Year: 2007
Comments: INVESTIGATION DERIVED WASTE GENERATED AT THE SITE IS ATTRIBUTABLE TO HISTORICAL RELEASES OF TETRACHLOROETHEN (PCE) TO THE SITE SUBSURFACE.

Facility ID: 6153541
Data Year: 2007
Comments: INVESTIGATION DERIVED WASTE GENERATED AT THE SITE IS ATRIBUTABLE TO HISTORICAL RELEASES OF TETRACHLOROETHENE (PCE) TO THE SITE SUBSURFACE.

Facility ID: 6153541
Data Year: 2007
Comments: INVESTIGATION DERIVED WASTE GENERATED AT THE SITE IS ATRIBUTABLE TO HISTORICAL RELEASES OF TETRACHLOROETHENE (PCE) TO THE SITE SUBSURFACE.

Facility Site ID Number: 6153541
EPA ID: WAH000030871

AOKI PROPERTY (Continued) **S108163239**

NAICS:	812320
SWC Desc:	Not reported
FWC Desc:	F002
Form Comm:	Investigation derived waste from a former dry cleaner undergoing cleanup under the Voluntary Cleanup Program.
Data Year:	2011
Permit by Rule:	False
Treatment by Generator:	False
Mixed radioactive waste:	False
Importer of hazardous waste:	False
Immediate recycler:	False
Treatment/Storage/Disposal/Recycling Facility:	False
Generator of dangerous fuel waste:	False
Generator marketing to burner:	False
Other marketers (i.e., blender, distributor, etc.):	False
Utility boiler burner:	False
Industry boiler burner:	False
Industrial Furnace:	False
Smelter defferal:	False
Universal waste - batteries - generate:	False
Universal waste - thermostats - generate:	False
Universal waste - mercury - generate:	False
Universal waste - lamps - generate:	False
Universal waste - batteries - accumulate:	False
Universal waste - thermostats - accumulate:	False
Universal waste - mercury - accumulate:	False
Universal waste - lamps - accumulate:	False
Destination Facility for Universal Waste:	False
Off-specification used oil burner - utility boiler:	False
Off-specification used oil burner - industrial boiler:	False
Off-specification used oil burner - industrial furnace:	False
Tax Reg #:	950024969
Business Type:	Former East Pike Cleaners
Mail Name:	Not reported
Mail addr line1:	2305 Broadway Ave E
Mail city,st,zip:	Seattle, WA 98122
Mail country:	UNITED STATES
Legal org name:	Not reported
Legal org type:	Private
Legal addr line1:	2305 Broadway Ave E
Legal city,st,zip:	Seattle, WA 98122
Legal country:	UNITED STATES
Legal phone nbr:	(206)324-1977
Legal effective date:	02/11/1953
Land org name:	Not reported
Land org type:	Private
Land person name:	Takao & Ruth Aoki
Land addr line1:	2305 Broadway Ave E
Land city,st,zip:	Seattle, WA 98122
Land country:	UNITED STATES
Land phone nbr:	(206)324-1977
Operator org name:	Not reported
Operator org type:	Private
Operator addr line1:	2305 Broadway Ave E
Operator city,st,zip:	Seattle, WA 98122
Operator country:	UNITED STATES
Operator phone nbr:	(206)324-1977

AOKI PROPERTY (Continued) **S108163239**

Operator effective date:	Not reported
Site contact name:	Takao & Ruth Aoki
Site contact addr line1:	2305 Broadway Ave E
Site Contact City/State/ Zip:	Seattle, WA 98122
Site Contact Country:	UNITED STATES
Site Contact Phone #:	(206)324-1977
Site Contact EMail:	Not reported
Form Contact NAME:	Takao & Ruth Aoki
Form Contact ADDR LINE1:	2305 Broadway Ave E
Form Contact City,ST,Zip:	Seattle, WA 98122
Form Contact Country:	UNITED STATES
Form Contact Phone #:	(206)324-1977
Form Contact EMail:	glish@pcenv.com
Gen Status CD:	LQG
Monthly Generation:	False
Batch Generation:	False
One Time Generation:	True
Transport Own Waste:	False
Tranports Other Waste:	False
Recycler Onsite:	False
Transfer Facility:	False
Other Exemption:	Not reported
UW Battery Gen:	False
Used Oil Transporter:	False
Used Oil Transfer Facility:	False
Used Oil Processor:	False
Used Oil Refiner:	False
Used Oil Fuel Marketer Directs Shipments:	False
Used Oil Fuel Marketer Meets Specs:	False

Waste Streams Generated:

Facility ID:	6153541
Data Year:	2008
Description:	Soil
Mix:	False
Reported Qty:	384000 LB
Kilo Qty:	174182.40299593733
Density No:	0
Density Qty:	Not reported

Facility ID:	6153541
Data Year:	2008
Description:	Rain Water from Excavation
Mix:	False
Reported Qty:	1188 GAL
Kilo Qty:	4494.232589300801
Density No:	8.3399999999999999
Density Qty:	PPG

Facility ID:	6153541
Data Year:	2009
Description:	Investigation derived waste water
Mix:	False
Reported Qty:	85 GAL
Kilo Qty:	321.55704553078118
Density No:	8.3399999999999999
Density Qty:	PPG

AOKI PROPERTY (Continued) **S108163239**

Facility ID: 6153541
Data Year: 2011
Description: Investigation derived waste water
Mix: False
Reported Qty: 605 GAL
Kilo Qty: 2288.72955
Density No: 8.33999999
Density Qty: PPG

Facility ID: 6153541
Data Year: Not reported
Description: TETRACHLOROETHENE (PCE)- SEE COMMENTS
Mix: No
Reported Qty: 495 GAL
Kilo Qty: 1872.59691220867
Density No: 8.34
Density Qty: PPG

Facility ID: 6153541
Data Year: Not reported
Description: TETRACHLOROETHENE (PCE)- SEE COMMENTS
Mix: No
Reported Qty: 750 LB
Kilo Qty: 340.20000585144
Density No: 0
Density Qty: Not reported

Shipments Sent:
Facility ID: 6153541
Data Year: 2008
Shipment sent data: 10/31/2008
Reported Qty: 64000 LB
Kilo Qty: 29030.4004993229

Facility ID: 6153541
Data Year: 2008
Shipment sent data: 10/31/2008
Reported Qty: 64000 LB
Kilo Qty: 29030.4004993229

Facility ID: 6153541
Data Year: 2008
Shipment sent data: 10/30/2008
Reported Qty: 64000 LB
Kilo Qty: 29030.4004993229

Facility ID: 6153541
Data Year: 2008
Shipment sent data: 10/30/2008
Reported Qty: 64000 LB
Kilo Qty: 29030.4004993229

Facility ID: 6153541
Data Year: 2008
Shipment sent data: 10/30/2008
Reported Qty: 64000 LB
Kilo Qty: 29030.4004993229

AOKI PROPERTY (Continued) **S108163239**

Facility ID: 6153541
Data Year: 2008
Shipment sent data: 10/30/2008
Reported Qty: 64000 LB
Kilo Qty: 29030.4004993229

Facility ID: 6153541
Data Year: 2008
Shipment sent data: 12/4/2008
Reported Qty: 1188 GAL
Kilo Qty: 4494.2325893008

Facility ID: 6153541
Data Year: 2011
Shipment sent data: 2011-05-20 00:00:00
Reported Qty: 605 GAL
Kilo Qty: 2288.72955

Facility ID: 6153541
Data Year: Not reported
Shipment sent data: 5/16/2007
Reported Qty: 495 GAL
Kilo Qty: 1872.59691220867

Facility ID: 6153541
Data Year: Not reported
Shipment sent data: 5/16/2007
Reported Qty: 750 LB
Kilo Qty: 340.20000585144

Waste Stream Comments:
Facility ID: 6153541
Data Year: 2007
Comments: INVESTIGATION DERIVED WASTE GENERATED AT THE SITE IS ATTRIBUTABLE TO HISTORICAL RELEASES OF TETRACHLOROETHEN (PCE) TO THE SITE SUBSURFACE.

Facility ID: 6153541
Data Year: 2007
Comments: INVESTIGATION DERIVED WASTE GENERATED AT THE SITE IS ATTRIBUTABLE TO HISTORICAL RELEASES OF TETRACHLOROETHEN (PCE) TO THE SITE SUBSURFACE.

Facility ID: 6153541
Data Year: 2007
Comments: INVESTIGATION DERIVED WASTE GENERATED AT THE SITE IS ATRIBUTABLE TO HISTORICAL RELEASES OF TETRACHLOROETHENE (PCE) TO THE SITE SUBSURFACE.

Facility ID: 6153541
Data Year: 2007
Comments: INVESTIGATION DERIVED WASTE GENERATED AT THE SITE IS ATRIBUTABLE TO HISTORICAL RELEASES OF TETRACHLOROETHENE (PCE) TO THE SITE SUBSURFACE.

Facility Site ID Number: 6153541
EPA ID: WAH000030871
NAICS: 812320
SWC Desc: Not reported
FWC Desc: Not reported

AOKI PROPERTY (Continued) **S108163239**

Form Comm:	A dry cleaner historically operated at the site. Soil impacted from the historical release of tetrachloroethene was removed from the site during remedial activities.
Data Year:	2008
Permit by Rule:	False
Treatment by Generator:	False
Mixed radioactive waste:	False
Importer of hazardous waste:	False
Immediate recycler:	False
Treatment/Storage/Disposal/Recycling Facility:	False
Generator of dangerous fuel waste:	False
Generator marketing to burner:	False
Other marketers (i.e., blender, distributor, etc.):	False
Utility boiler burner:	False
Industry boiler burner:	False
Industrial Furnace:	False
Smelter defferal:	False
Universal waste - batteries - generate:	False
Universal waste - thermostats - generate:	False
Universal waste - mercury - generate:	False
Universal waste - lamps - generate:	False
Universal waste - batteries - accumulate:	False
Universal waste - thermostats - accumulate:	False
Universal waste - mercury - accumulate:	False
Universal waste - lamps - accumulate:	False
Destination Facility for Universal Waste:	False
Off-specification used oil burner - utility boiler:	False
Off-specification used oil burner - industrial boiler:	False
Off-specification used oil burner - industrial furnace:	False
Tax Reg #:	602446993
Business Type:	Former East Pike Cleaners
Mail Name:	Not reported
Mail addr line1:	2305 Broadway Ave E
Mail city,st,zip:	Seattle, WA 98122
Mail country:	UNITED STATES
Legal org name:	Not reported
Legal org type:	Private
Legal addr line1:	2305 Broadway Ave E
Legal city,st,zip:	Seattle, WA 98122
Legal country:	UNITED STATES
Legal phone nbr:	(206)324-1977
Legal effective date:	02/11/1953
Land org name:	Not reported
Land org type:	Private
Land person name:	Takao & Ruth Aoki
Land addr line1:	2305 Broadway Ave E
Land city,st,zip:	Seattle, WA 98122
Land country:	UNITED STATES
Land phone nbr:	(206)324-1977
Operator org name:	Not reported
Operator org type:	Private
Operator addr line1:	2305 Broadway Ave E
Operator city,st,zip:	Seattle, WA 98122
Operator country:	UNITED STATES
Operator phone nbr:	(206)324-1977
Operator effective date:	Not reported
Site contact name:	Takao & Ruth Aoki

AOKI PROPERTY (Continued) **S108163239**

Site contact addr line1:	2305 Broadway Ave E
Site Contact City/State/ Zip:	Seattle, WA 98122
Site Contact Country:	UNITED STATES
Site Contact Phone #:	(206)324-1977
Site Contact EMail:	Not reported
Form Contact NAME:	Takao & Ruth Aoki
Form Contact ADDR LINE1:	2305 Broadway Ave E
Form Contact City,ST,Zip:	Seattle, WA 98122
Form Contact Country:	UNITED STATES
Form Contact Phone #:	(206)324-1977
Form Contact EMail:	Not reported
Gen Status CD:	LQG
Monthly Generation:	False
Batch Generation:	False
One Time Generation:	True
Transport Own Waste:	False
Tranports Other Waste:	False
Recycler Onsite:	False
Transfer Facility:	False
Other Exemption:	Not reported
UW Battery Gen:	False
Used Oil Transporter:	False
Used Oil Transfer Facility:	False
Used Oil Processor:	False
Used Oil Refiner:	False
Used Oil Fuel Marketer Directs Shipments:	False
Used Oil Fuel Marketer Meets Specs:	False

Waste Streams Generated:

Facility ID:	6153541
Data Year:	2008
Description:	Soil
Mix:	False
Reported Qty:	384000 LB
Kilo Qty:	174182.40299593733
Density No:	0
Density Qty:	Not reported

Facility ID:	6153541
Data Year:	2008
Description:	Rain Water from Excavation
Mix:	False
Reported Qty:	1188 GAL
Kilo Qty:	4494.232589300801
Density No:	8.3399999999999999
Density Qty:	PPG

Facility ID:	6153541
Data Year:	2009
Description:	Investigation derived waste water
Mix:	False
Reported Qty:	85 GAL
Kilo Qty:	321.55704553078118
Density No:	8.3399999999999999
Density Qty:	PPG

Facility ID:	6153541

AOKI PROPERTY (Continued) **S108163239**

Data Year: 2011
Description: Investigation derived waste water
Mix: False
Reported Qty: 605 GAL
Kilo Qty: 2288.72955
Density No: 8.33999999
Density Qty: PPG

Facility ID: 6153541
Data Year: Not reported
Description: TETRACHLOROETHENE (PCE)- SEE COMMENTS
Mix: No
Reported Qty: 495 GAL
Kilo Qty: 1872.59691220867
Density No: 8.34
Density Qty: PPG

Facility ID: 6153541
Data Year: Not reported
Description: TETRACHLOROETHENE (PCE)- SEE COMMENTS
Mix: No
Reported Qty: 750 LB
Kilo Qty: 340.20000585144
Density No: 0
Density Qty: Not reported

Shipments Sent:
Facility ID: 6153541
Data Year: 2008
Shipment sent data: 10/31/2008
Reported Qty: 64000 LB
Kilo Qty: 29030.4004993229

Facility ID: 6153541
Data Year: 2008
Shipment sent data: 10/31/2008
Reported Qty: 64000 LB
Kilo Qty: 29030.4004993229

Facility ID: 6153541
Data Year: 2008
Shipment sent data: 10/30/2008
Reported Qty: 64000 LB
Kilo Qty: 29030.4004993229

Facility ID: 6153541
Data Year: 2008
Shipment sent data: 10/30/2008
Reported Qty: 64000 LB
Kilo Qty: 29030.4004993229

Facility ID: 6153541
Data Year: 2008
Shipment sent data: 10/30/2008
Reported Qty: 64000 LB
Kilo Qty: 29030.4004993229

AOKI PROPERTY (Continued) **S108163239**

Facility ID: 6153541
Data Year: 2008
Shipment sent data: 10/30/2008
Reported Qty: 64000 LB
Kilo Qty: 29030.4004993229

Facility ID: 6153541
Data Year: 2008
Shipment sent data: 12/4/2008
Reported Qty: 1188 GAL
Kilo Qty: 4494.2325893008

Facility ID: 6153541
Data Year: 2011
Shipment sent data: 2011-05-20 00:00:00
Reported Qty: 605 GAL
Kilo Qty: 2288.72955

Facility ID: 6153541
Data Year: Not reported
Shipment sent data: 5/16/2007
Reported Qty: 495 GAL
Kilo Qty: 1872.59691220867

Facility ID: 6153541
Data Year: Not reported
Shipment sent data: 5/16/2007
Reported Qty: 750 LB
Kilo Qty: 340.20000585144

Waste Stream Comments:
Facility ID: 6153541
Data Year: 2007
Comments: INVESTIGATION DERIVED WASTE GENERATED AT THE SITE IS ATTRIBUTABLE TO HISTORICAL RELEASES OF TETRACHLOROETHEN (PCE) TO THE SITE SUBSURFACE.

Facility ID: 6153541
Data Year: 2007
Comments: INVESTIGATION DERIVED WASTE GENERATED AT THE SITE IS ATTRIBUTABLE TO HISTORICAL RELEASES OF TETRACHLOROETHEN (PCE) TO THE SITE SUBSURFACE.

Facility ID: 6153541
Data Year: 2007
Comments: INVESTIGATION DERIVED WASTE GENERATED AT THE SITE IS ATRIBUTABLE TO HISTORICAL RELEASES OF TETRACHLOROETHENE (PCE) TO THE SITE SUBSURFACE.

Facility ID: 6153541
Data Year: 2007
Comments: INVESTIGATION DERIVED WASTE GENERATED AT THE SITE IS ATRIBUTABLE TO HISTORICAL RELEASES OF TETRACHLOROETHENE (PCE) TO THE SITE SUBSURFACE.

Facility Site ID Number: 6153541
EPA ID: WAH000030871
NAICS: 812320
SWC Desc: Not reported
FWC Desc: Not reported

AOKI PROPERTY (Continued) **S108163239**

Form Comm:	Not reported
Data Year:	2012
Permit by Rule:	False
Treatment by Generator:	False
Mixed radioactive waste:	False
Importer of hazardous waste:	False
Immediate recycler:	False
Treatment/Storage/Disposal/Recycling Facility:	False
Generator of dangerous fuel waste:	False
Generator marketing to burner:	False
Other marketers (i.e., blender, distributor, etc.):	False
Utility boiler burner:	False
Industry boiler burner:	False
Industrial Furnace:	False
Smelter defferal:	False
Universal waste - batteries - generate:	False
Universal waste - thermostats - generate:	False
Universal waste - mercury - generate:	False
Universal waste - lamps - generate:	False
Universal waste - batteries - accumulate:	False
Universal waste - thermostats - accumulate:	False
Universal waste - mercury - accumulate:	False
Universal waste - lamps - accumulate:	False
Destination Facility for Universal Waste:	False
Off-specification used oil burner - utility boiler:	False
Off-specification used oil burner - industrial boiler:	False
Off-specification used oil burner - industrial furnace:	False
Tax Reg #:	950024969
Business Type:	Former East Pike Cleaners
Mail Name:	Not reported
Mail addr line1:	2305 Broadway Ave E
Mail city,st,zip:	Seattle, WA 98122
Mail country:	UNITED STATES
Legal org name:	Not reported
Legal org type:	Private
Legal addr line1:	2305 Broadway Ave E
Legal city,st,zip:	Seattle, WA 98122
Legal country:	UNITED STATES
Legal phone nbr:	(206)324-1977
Legal effective date:	02/11/1953
Land org name:	Not reported
Land org type:	Private
Land person name:	Takao & Ruth Aoki
Land addr line1:	2305 Broadway Ave E
Land city,st,zip:	Seattle, WA 98122
Land country:	UNITED STATES
Land phone nbr:	(206)324-1977
Operator org name:	Not reported
Operator org type:	Private
Operator addr line1:	2305 Broadway Ave E
Operator city,st,zip:	Seattle, WA 98122
Operator country:	UNITED STATES
Operator phone nbr:	(206)324-1977
Operator effective date:	Not reported
Site contact name:	Takao & Ruth Aoki
Site contact addr line1:	2305 Broadway Ave E
Site Contact City/State/ Zip:	Seattle, WA 98122

AOKI PROPERTY (Continued) **S108163239**

Site Contact Country:	UNITED STATES
Site Contact Phone #:	(206)324-1977
Site Contact EMail:	Not reported
Form Contact NAME:	Takao & Ruth Aoki
Form Contact ADDR LINE1:	2305 Broadway Ave E
Form Contact City,ST,Zip:	Seattle, WA 98122
Form Contact Country:	UNITED STATES
Form Contact Phone #:	(206)324-1977
Form Contact EMail:	glish@pcenv.com
Gen Status CD:	XQG
Monthly Generation:	False
Batch Generation:	False
One Time Generation:	False
Transport Own Waste:	False
Tranports Other Waste:	False
Recycler Onsite:	False
Transfer Facility:	False
Other Exemption:	Not reported
UW Battery Gen:	False
Used Oil Transporter:	False
Used Oil Transfer Facility:	False
Used Oil Processor:	False
Used Oil Refiner:	False
Used Oil Fuel Marketer Directs Shipments:	False
Used Oil Fuel Marketer Meets Specs:	False

Waste Streams Generated:

Facility ID:	6153541
Data Year:	2008
Description:	Soil
Mix:	False
Reported Qty:	384000 LB
Kilo Qty:	174182.40299593733
Density No:	0
Density Qty:	Not reported

Facility ID:	6153541
Data Year:	2008
Description:	Rain Water from Excavation
Mix:	False
Reported Qty:	1188 GAL
Kilo Qty:	4494.232589300801
Density No:	8.3399999999999999
Density Qty:	PPG

Facility ID:	6153541
Data Year:	2009
Description:	Investigation derived waste water
Mix:	False
Reported Qty:	85 GAL
Kilo Qty:	321.55704553078118
Density No:	8.3399999999999999
Density Qty:	PPG

Facility ID:	6153541
Data Year:	2011
Description:	Investigation derived waste water

AOKI PROPERTY (Continued) **S108163239**

Mix: False
Reported Qty: 605 GAL
Kilo Qty: 2288.72955
Density No: 8.33999999
Density Qty: PPG

Facility ID: 6153541
Data Year: Not reported
Description: TETRACHLOROETHENE (PCE)- SEE COMMENTS
Mix: No
Reported Qty: 495 GAL
Kilo Qty: 1872.59691220867
Density No: 8.34
Density Qty: PPG

Facility ID: 6153541
Data Year: Not reported
Description: TETRACHLOROETHENE (PCE)- SEE COMMENTS
Mix: No
Reported Qty: 750 LB
Kilo Qty: 340.20000585144
Density No: 0
Density Qty: Not reported

Shipments Sent:
Facility ID: 6153541
Data Year: 2008
Shipment sent data: 10/31/2008
Reported Qty: 64000 LB
Kilo Qty: 29030.4004993229

Facility ID: 6153541
Data Year: 2008
Shipment sent data: 10/31/2008
Reported Qty: 64000 LB
Kilo Qty: 29030.4004993229

Facility ID: 6153541
Data Year: 2008
Shipment sent data: 10/30/2008
Reported Qty: 64000 LB
Kilo Qty: 29030.4004993229

Facility ID: 6153541
Data Year: 2008
Shipment sent data: 10/30/2008
Reported Qty: 64000 LB
Kilo Qty: 29030.4004993229

Facility ID: 6153541
Data Year: 2008
Shipment sent data: 10/30/2008
Reported Qty: 64000 LB
Kilo Qty: 29030.4004993229

Facility ID: 6153541
Data Year: 2008

AOKI PROPERTY (Continued) **S108163239**

Shipment sent data: 10/30/2008
Reported Qty: 64000 LB
Kilo Qty: 29030.4004993229

Facility ID: 6153541
Data Year: 2008
Shipment sent data: 12/4/2008
Reported Qty: 1188 GAL
Kilo Qty: 4494.2325893008

Facility ID: 6153541
Data Year: 2011
Shipment sent data: 2011-05-20 00:00:00
Reported Qty: 605 GAL
Kilo Qty: 2288.72955

Facility ID: 6153541
Data Year: Not reported
Shipment sent data: 5/16/2007
Reported Qty: 495 GAL
Kilo Qty: 1872.59691220867

Facility ID: 6153541
Data Year: Not reported
Shipment sent data: 5/16/2007
Reported Qty: 750 LB
Kilo Qty: 340.20000585144

Waste Stream Comments:
Facility ID: 6153541
Data Year: 2007
Comments: INVESTIGATION DERIVED WASTE GENERATED AT THE SITE IS ATTRIBUTABLE TO HISTORICAL RELEASES OF TETRACHLOROETHEN (PCE) TO THE SITE SUBSURFACE.

Facility ID: 6153541
Data Year: 2007
Comments: INVESTIGATION DERIVED WASTE GENERATED AT THE SITE IS ATTRIBUTABLE TO HISTORICAL RELEASES OF TETRACHLOROETHEN (PCE) TO THE SITE SUBSURFACE.

Facility ID: 6153541
Data Year: 2007
Comments: INVESTIGATION DERIVED WASTE GENERATED AT THE SITE IS ATRIBUTABLE TO HISTORICAL RELEASES OF TETRACHLOROETHENE (PCE) TO THE SITE SUBSURFACE.

Facility ID: 6153541
Data Year: 2007
Comments: INVESTIGATION DERIVED WASTE GENERATED AT THE SITE IS ATRIBUTABLE TO HISTORICAL RELEASES OF TETRACHLOROETHENE (PCE) TO THE SITE SUBSURFACE.

Facility Site ID Number: 6153541
EPA ID: WAH000030871
NAICS: 812320
SWC Desc: Not reported
FWC Desc: Not reported
Form Comm: Not reported
Data Year: 2013

AOKI PROPERTY (Continued) **S108163239**

Permit by Rule:	False
Treatment by Generator:	False
Mixed radioactive waste:	False
Importer of hazardous waste:	False
Immediate recycler:	False
Treatment/Storage/Disposal/Recycling Facility:	False
Generator of dangerous fuel waste:	False
Generator marketing to burner:	False
Other marketers (i.e., blender, distributor, etc.):	False
Utility boiler burner:	False
Industry boiler burner:	False
Industrial Furnace:	False
Smelter defferal:	False
Universal waste - batteries - generate:	False
Universal waste - thermostats - generate:	False
Universal waste - mercury - generate:	False
Universal waste - lamps - generate:	False
Universal waste - batteries - accumulate:	False
Universal waste - thermostats - accumulate:	False
Universal waste - mercury - accumulate:	False
Universal waste - lamps - accumulate:	False
Destination Facility for Universal Waste:	False
Off-specification used oil burner - utility boiler:	False
Off-specification used oil burner - industrial boiler:	False
Off-specification used oil burner - industrial furnace:	False
Tax Reg #:	950024969
Business Type:	Former East Pike Cleaners
Mail Name:	Not reported
Mail addr line1:	2305 Broadway Ave E
Mail city,st,zip:	Seattle, WA 98122
Mail country:	UNITED STATES
Legal org name:	Not reported
Legal org type:	Private
Legal addr line1:	2305 Broadway Ave E
Legal city,st,zip:	Seattle, WA 98122
Legal country:	UNITED STATES
Legal phone nbr:	(206)324-1977
Legal effective date:	02/11/1953
Land org name:	Not reported
Land org type:	Private
Land person name:	Takao & Ruth Aoki
Land addr line1:	2305 Broadway Ave E
Land city,st,zip:	Seattle, WA 98122
Land country:	UNITED STATES
Land phone nbr:	(206)324-1977
Operator org name:	Not reported
Operator org type:	Private
Operator addr line1:	2305 Broadway Ave E
Operator city,st,zip:	Seattle, WA 98122
Operator country:	UNITED STATES
Operator phone nbr:	(206)324-1977
Operator effective date:	Not reported
Site contact name:	Takao & Ruth Aoki
Site contact addr line1:	2305 Broadway Ave E
Site Contact City/State/ Zip:	Seattle, WA 98122
Site Contact Country:	UNITED STATES
Site Contact Phone #:	(206)324-1977

AOKI PROPERTY (Continued) **S108163239**

Site Contact EMail:	Not reported
Form Contact NAME:	Takao & Ruth Aoki
Form Contact ADDR LINE1:	2305 Broadway Ave E
Form Contact City,ST,Zip:	Seattle, WA 98122
Form Contact Country:	UNITED STATES
Form Contact Phone #:	(206)324-1977
Form Contact EMail:	glish@pcenv.com
Gen Status CD:	XQG
Monthly Generation:	False
Batch Generation:	False
One Time Generation:	False
Transport Own Waste:	False
Tranports Other Waste:	False
Recycler Onsite:	False
Transfer Facility:	False
Other Exemption:	Not reported
UW Battery Gen:	False
Used Oil Transporter:	False
Used Oil Transfer Facility:	False
Used Oil Processor:	False
Used Oil Refiner:	False
Used Oil Fuel Marketer Directs Shipments:	False
Used Oil Fuel Marketer Meets Specs:	False

Waste Streams Generated:

Facility ID:	6153541
Data Year:	2008
Description:	Soil
Mix:	False
Reported Qty:	384000 LB
Kilo Qty:	174182.40299593733
Density No:	0
Density Qty:	Not reported

Facility ID:	6153541
Data Year:	2008
Description:	Rain Water from Excavation
Mix:	False
Reported Qty:	1188 GAL
Kilo Qty:	4494.232589300801
Density No:	8.3399999999999999
Density Qty:	PPG

Facility ID:	6153541
Data Year:	2009
Description:	Investigation derived waste water
Mix:	False
Reported Qty:	85 GAL
Kilo Qty:	321.55704553078118
Density No:	8.3399999999999999
Density Qty:	PPG

Facility ID:	6153541
Data Year:	2011
Description:	Investigation derived waste water
Mix:	False
Reported Qty:	605 GAL

AOKI PROPERTY (Continued) **S108163239**

Kilo Qty: 2288.72955
Density No: 8.33999999
Density Qty: PPG

Facility ID: 6153541
Data Year: Not reported
Description: TETRACHLOROETHENE (PCE)- SEE COMMENTS
Mix: No
Reported Qty: 495 GAL
Kilo Qty: 1872.59691220867
Density No: 8.34
Density Qty: PPG

Facility ID: 6153541
Data Year: Not reported
Description: TETRACHLOROETHENE (PCE)- SEE COMMENTS
Mix: No
Reported Qty: 750 LB
Kilo Qty: 340.20000585144
Density No: 0
Density Qty: Not reported

Shipments Sent:
Facility ID: 6153541
Data Year: 2008
Shipment sent data: 10/31/2008
Reported Qty: 64000 LB
Kilo Qty: 29030.4004993229

Facility ID: 6153541
Data Year: 2008
Shipment sent data: 10/31/2008
Reported Qty: 64000 LB
Kilo Qty: 29030.4004993229

Facility ID: 6153541
Data Year: 2008
Shipment sent data: 10/30/2008
Reported Qty: 64000 LB
Kilo Qty: 29030.4004993229

Facility ID: 6153541
Data Year: 2008
Shipment sent data: 10/30/2008
Reported Qty: 64000 LB
Kilo Qty: 29030.4004993229

Facility ID: 6153541
Data Year: 2008
Shipment sent data: 10/30/2008
Reported Qty: 64000 LB
Kilo Qty: 29030.4004993229

Facility ID: 6153541
Data Year: 2008
Shipment sent data: 10/30/2008
Reported Qty: 64000 LB

AOKI PROPERTY (Continued) **S108163239**

Kilo Qty: 29030.4004993229

Facility ID: 6153541
Data Year: 2008
Shipment sent data: 12/4/2008
Reported Qty: 1188 GAL
Kilo Qty: 4494.2325893008

Facility ID: 6153541
Data Year: 2011
Shipment sent data: 2011-05-20 00:00:00
Reported Qty: 605 GAL
Kilo Qty: 2288.72955

Facility ID: 6153541
Data Year: Not reported
Shipment sent data: 5/16/2007
Reported Qty: 495 GAL
Kilo Qty: 1872.59691220867

Facility ID: 6153541
Data Year: Not reported
Shipment sent data: 5/16/2007
Reported Qty: 750 LB
Kilo Qty: 340.20000585144

Waste Stream Comments:
Facility ID: 6153541
Data Year: 2007
Comments: INVESTIGATION DERIVED WASTE GENERATED AT THE SITE IS ATTRIBUTABLE TO HISTORICAL RELEASES OF TETRACHLOROETHEN (PCE) TO THE SITE SUBSURFACE.

Facility ID: 6153541
Data Year: 2007
Comments: INVESTIGATION DERIVED WASTE GENERATED AT THE SITE IS ATTRIBUTABLE TO HISTORICAL RELEASES OF TETRACHLOROETHEN (PCE) TO THE SITE SUBSURFACE.

Facility ID: 6153541
Data Year: 2007
Comments: INVESTIGATION DERIVED WASTE GENERATED AT THE SITE IS ATRIBUTABLE TO HISTORICAL RELEASES OF TETRACHLOROETHENE (PCE) TO THE SITE SUBSURFACE.

Facility ID: 6153541
Data Year: 2007
Comments: INVESTIGATION DERIVED WASTE GENERATED AT THE SITE IS ATRIBUTABLE TO HISTORICAL RELEASES OF TETRACHLOROETHENE (PCE) TO THE SITE SUBSURFACE.

Facility Site ID Number: 6153541
EPA ID: WAH000030871
NAICS: 812320
SWC Desc: Not reported
FWC Desc: Not reported
Form Comm: Not reported
Data Year: Not reported
Permit by Rule: False
Treatment by Generator: False

AOKI PROPERTY (Continued) **S108163239**

Mixed radioactive waste:	False
Importer of hazardous waste:	False
Immediate recycler:	False
Treatment/Storage/Disposal/Recycling Facility:	False
Generator of dangerous fuel waste:	False
Generator marketing to burner:	False
Other marketers (i.e., blender, distributor, etc.):	False
Utility boiler burner:	False
Industry boiler burner:	False
Industrial Furnace:	False
Smelter defferal:	False
Universal waste - batteries - generate:	False
Universal waste - thermostats - generate:	False
Universal waste - mercury - generate:	False
Universal waste - lamps - generate:	False
Universal waste - batteries - accumulate:	False
Universal waste - thermostats - accumulate:	False
Universal waste - mercury - accumulate:	False
Universal waste - lamps - accumulate:	False
Destination Facility for Universal Waste:	False
Off-specification used oil burner - utility boiler:	False
Off-specification used oil burner - industrial boiler:	False
Off-specification used oil burner - industrial furnace:	False
Tax Reg #:	602446993
Business Type:	Former East Pike Cleaners
Mail Name:	Not reported
Mail addr line1:	2305 Broadway Ave E
Mail city,st,zip:	Seattle, WA 98122
Mail country:	UNITED STATES
Legal org name:	Not reported
Legal org type:	Private
Legal addr line1:	2305 Broadway Ave E
Legal city,st,zip:	Seattle, WA 98122
Legal country:	UNITED STATES
Legal phone nbr:	(206)324-1977
Legal effective date:	02/11/1953
Land org name:	Not reported
Land org type:	Private
Land person name:	Takao & Ruth Aoki
Land addr line1:	2305 Broadway Ave E
Land city,st,zip:	Seattle, WA 98122
Land country:	UNITED STATES
Land phone nbr:	(206)324-1977
Operator org name:	Not reported
Operator org type:	Private
Operator addr line1:	2305 Broadway Ave E
Operator city,st,zip:	Seattle, WA 98122
Operator country:	UNITED STATES
Operator phone nbr:	(206)324-1977
Operator effective date:	Not reported
Site contact name:	Takao & Ruth Aoki
Site contact addr line1:	2305 Broadway Ave E
Site Contact City/State/ Zip:	Seattle, WA 98122
Site Contact Country:	UNITED STATES
Site Contact Phone #:	(206)324-1977
Site Contact EMail:	Not reported
Form Contact NAME:	Takao & Ruth Aoki

AOKI PROPERTY (Continued) **S108163239**

Form Contact ADDR LINE1:	2305 Broadway Ave E
Form Contact City,ST,Zip:	Seattle, WA 98122
Form Contact Country:	UNITED STATES
Form Contact Phone #:	(206)324-1977
Form Contact EMail:	Not reported
Gen Status CD:	LQG
Monthly Generation:	False
Batch Generation:	False
One Time Generation:	True
Transport Own Waste:	False
Tranports Other Waste:	False
Recycler Onsite:	False
Transfer Facility:	False
Other Exemption:	Not reported
UW Battery Gen:	False
Used Oil Transporter:	False
Used Oil Transfer Facility:	False
Used Oil Processor:	False
Used Oil Refiner:	False
Used Oil Fuel Marketer Directs Shipments:	False
Used Oil Fuel Marketer Meets Specs:	False

Waste Streams Generated:

Facility ID:	6153541
Data Year:	2008
Description:	Soil
Mix:	False
Reported Qty:	384000 LB
Kilo Qty:	174182.40299593733
Density No:	0
Density Qty:	Not reported

Facility ID:	6153541
Data Year:	2008
Description:	Rain Water from Excavation
Mix:	False
Reported Qty:	1188 GAL
Kilo Qty:	4494.232589300801
Density No:	8.3399999999999999
Density Qty:	PPG

Facility ID:	6153541
Data Year:	2009
Description:	Investigation derived waste water
Mix:	False
Reported Qty:	85 GAL
Kilo Qty:	321.55704553078118
Density No:	8.3399999999999999
Density Qty:	PPG

Facility ID:	6153541
Data Year:	2011
Description:	Investigation derived waste water
Mix:	False
Reported Qty:	605 GAL
Kilo Qty:	2288.72955
Density No:	8.33999999

AOKI PROPERTY (Continued) **S108163239**

Density Qty: PPG

Facility ID: 6153541
Data Year: Not reported
Description: TETRACHLOROETHENE (PCE)- SEE COMMENTS
Mix: No
Reported Qty: 495 GAL
Kilo Qty: 1872.59691220867
Density No: 8.34
Density Qty: PPG

Facility ID: 6153541
Data Year: Not reported
Description: TETRACHLOROETHENE (PCE)- SEE COMMENTS
Mix: No
Reported Qty: 750 LB
Kilo Qty: 340.20000585144
Density No: 0
Density Qty: Not reported

Shipments Sent:

Facility ID: 6153541
Data Year: 2008
Shipment sent data: 10/31/2008
Reported Qty: 64000 LB
Kilo Qty: 29030.4004993229

Facility ID: 6153541
Data Year: 2008
Shipment sent data: 10/31/2008
Reported Qty: 64000 LB
Kilo Qty: 29030.4004993229

Facility ID: 6153541
Data Year: 2008
Shipment sent data: 10/30/2008
Reported Qty: 64000 LB
Kilo Qty: 29030.4004993229

Facility ID: 6153541
Data Year: 2008
Shipment sent data: 10/30/2008
Reported Qty: 64000 LB
Kilo Qty: 29030.4004993229

Facility ID: 6153541
Data Year: 2008
Shipment sent data: 10/30/2008
Reported Qty: 64000 LB
Kilo Qty: 29030.4004993229

Facility ID: 6153541
Data Year: 2008
Shipment sent data: 10/30/2008
Reported Qty: 64000 LB
Kilo Qty: 29030.4004993229

AOKI PROPERTY (Continued) **S108163239**

Facility ID: 6153541
Data Year: 2008
Shipment sent data: 12/4/2008
Reported Qty: 1188 GAL
Kilo Qty: 4494.2325893008

Facility ID: 6153541
Data Year: 2011
Shipment sent data: 2011-05-20 00:00:00
Reported Qty: 605 GAL
Kilo Qty: 2288.72955

Facility ID: 6153541
Data Year: Not reported
Shipment sent data: 5/16/2007
Reported Qty: 495 GAL
Kilo Qty: 1872.59691220867

Facility ID: 6153541
Data Year: Not reported
Shipment sent data: 5/16/2007
Reported Qty: 750 LB
Kilo Qty: 340.20000585144

Waste Stream Comments:
Facility ID: 6153541
Data Year: 2007
Comments: INVESTIGATION DERIVED WASTE GENERATED AT THE SITE IS ATTRIBUTABLE TO HISTORICAL RELEASES OF TETRACHLOROETHEN (PCE) TO THE SITE SUBSURFACE.

Facility ID: 6153541
Data Year: 2007
Comments: INVESTIGATION DERIVED WASTE GENERATED AT THE SITE IS ATTRIBUTABLE TO HISTORICAL RELEASES OF TETRACHLOROETHEN (PCE) TO THE SITE SUBSURFACE.

Facility ID: 6153541
Data Year: 2007
Comments: INVESTIGATION DERIVED WASTE GENERATED AT THE SITE IS ATRIBUTABLE TO HISTORICAL RELEASES OF TETRACHLOROETHENE (PCE) TO THE SITE SUBSURFACE.

Facility ID: 6153541
Data Year: 2007
Comments: INVESTIGATION DERIVED WASTE GENERATED AT THE SITE IS ATRIBUTABLE TO HISTORICAL RELEASES OF TETRACHLOROETHENE (PCE) TO THE SITE SUBSURFACE.

Facility Site ID Number: 6153541
EPA ID: WAH000030871
NAICS: 812320
SWC Desc: Not reported
FWC Desc: Not reported
Form Comm: Not reported
Data Year: 2014
Permit by Rule: False
Treatment by Generator: False
Mixed radioactive waste: False
Importer of hazardous waste: False

AOKI PROPERTY (Continued) **S108163239**

Immediate recycler:	False
Treatment/Storage/Disposal/Recycling Facility:	False
Generator of dangerous fuel waste:	False
Generator marketing to burner:	False
Other marketers (i.e., blender, distributor, etc.):	False
Utility boiler burner:	False
Industry boiler burner:	False
Industrial Furnace:	False
Smelter defferal:	False
Universal waste - batteries - generate:	False
Universal waste - thermostats - generate:	False
Universal waste - mercury - generate:	False
Universal waste - lamps - generate:	False
Universal waste - batteries - accumulate:	False
Universal waste - thermostats - accumulate:	False
Universal waste - mercury - accumulate:	False
Universal waste - lamps - accumulate:	False
Destination Facility for Universal Waste:	False
Off-specification used oil burner - utility boiler:	False
Off-specification used oil burner - industrial boiler:	False
Off-specification used oil burner - industrial furnace:	False
Tax Reg #:	950024969
Business Type:	Former East Pike Cleaners
Mail Name:	Not reported
Mail addr line1:	2305 Broadway Ave E
Mail city,st,zip:	Seattle, WA 98122
Mail country:	UNITED STATES
Legal org name:	Not reported
Legal org type:	Private
Legal addr line1:	2305 Broadway Ave E
Legal city,st,zip:	Seattle, WA 98122
Legal country:	UNITED STATES
Legal phone nbr:	(206)324-1977
Legal effective date:	02/11/1953
Land org name:	Not reported
Land org type:	Private
Land person name:	Takao & Ruth Aoki
Land addr line1:	2305 Broadway Ave E
Land city,st,zip:	Seattle, WA 98122
Land country:	UNITED STATES
Land phone nbr:	(206)324-1977
Operator org name:	Not reported
Operator org type:	Private
Operator addr line1:	2305 Broadway Ave E
Operator city,st,zip:	Seattle, WA 98122
Operator country:	UNITED STATES
Operator phone nbr:	(206)324-1977
Operator effective date:	Not reported
Site contact name:	Takao & Ruth Aoki
Site contact addr line1:	2305 Broadway Ave E
Site Contact City/State/ Zip:	Seattle, WA 98122
Site Contact Country:	UNITED STATES
Site Contact Phone #:	(206)324-1977
Site Contact EMail:	Not reported
Form Contact NAME:	Takao & Ruth Aoki
Form Contact ADDR LINE1:	2305 Broadway Ave E
Form Contact City,ST,Zip:	Seattle, WA 98122

AOKI PROPERTY (Continued) **S108163239**

Form Contact Country:	UNITED STATES
Form Contact Phone #:	(206)324-1977
Form Contact EMail:	glish@pcenv.com
Gen Status CD:	XQG
Monthly Generation:	False
Batch Generation:	False
One Time Generation:	False
Transport Own Waste:	False
Tranports Other Waste:	False
Recycler Onsite:	False
Transfer Facility:	False
Other Exemption:	Not reported
UW Battery Gen:	False
Used Oil Transporter:	False
Used Oil Transfer Facility:	False
Used Oil Processor:	False
Used Oil Refiner:	False
Used Oil Fuel Marketer Directs Shipments:	False
Used Oil Fuel Marketer Meets Specs:	False

Waste Streams Generated:

Facility ID:	6153541
Data Year:	2008
Description:	Soil
Mix:	False
Reported Qty:	384000 LB
Kilo Qty:	174182.40299593733
Density No:	0
Density Qty:	Not reported

Facility ID:	6153541
Data Year:	2008
Description:	Rain Water from Excavation
Mix:	False
Reported Qty:	1188 GAL
Kilo Qty:	4494.232589300801
Density No:	8.3399999999999999
Density Qty:	PPG

Facility ID:	6153541
Data Year:	2009
Description:	Investigation derived waste water
Mix:	False
Reported Qty:	85 GAL
Kilo Qty:	321.55704553078118
Density No:	8.3399999999999999
Density Qty:	PPG

Facility ID:	6153541
Data Year:	2011
Description:	Investigation derived waste water
Mix:	False
Reported Qty:	605 GAL
Kilo Qty:	2288.72955
Density No:	8.33999999
Density Qty:	PPG

AOKI PROPERTY (Continued) **S108163239**

Facility ID: 6153541
Data Year: Not reported
Description: TETRACHLOROETHENE (PCE)- SEE COMMENTS
Mix: No
Reported Qty: 495 GAL
Kilo Qty: 1872.59691220867
Density No: 8.34
Density Qty: PPG

Facility ID: 6153541
Data Year: Not reported
Description: TETRACHLOROETHENE (PCE)- SEE COMMENTS
Mix: No
Reported Qty: 750 LB
Kilo Qty: 340.20000585144
Density No: 0
Density Qty: Not reported

Shipments Sent:
Facility ID: 6153541
Data Year: 2008
Shipment sent data: 10/31/2008
Reported Qty: 64000 LB
Kilo Qty: 29030.4004993229

Facility ID: 6153541
Data Year: 2008
Shipment sent data: 10/31/2008
Reported Qty: 64000 LB
Kilo Qty: 29030.4004993229

Facility ID: 6153541
Data Year: 2008
Shipment sent data: 10/30/2008
Reported Qty: 64000 LB
Kilo Qty: 29030.4004993229

Facility ID: 6153541
Data Year: 2008
Shipment sent data: 10/30/2008
Reported Qty: 64000 LB
Kilo Qty: 29030.4004993229

Facility ID: 6153541
Data Year: 2008
Shipment sent data: 10/30/2008
Reported Qty: 64000 LB
Kilo Qty: 29030.4004993229

Facility ID: 6153541
Data Year: 2008
Shipment sent data: 10/30/2008
Reported Qty: 64000 LB
Kilo Qty: 29030.4004993229

Facility ID: 6153541
Data Year: 2008

AOKI PROPERTY (Continued) **S108163239**

Shipment sent data: 12/4/2008
Reported Qty: 1188 GAL
Kilo Qty: 4494.2325893008

Facility ID: 6153541
Data Year: 2011
Shipment sent data: 2011-05-20 00:00:00
Reported Qty: 605 GAL
Kilo Qty: 2288.72955

Facility ID: 6153541
Data Year: Not reported
Shipment sent data: 5/16/2007
Reported Qty: 495 GAL
Kilo Qty: 1872.59691220867

Facility ID: 6153541
Data Year: Not reported
Shipment sent data: 5/16/2007
Reported Qty: 750 LB
Kilo Qty: 340.20000585144

Waste Stream Comments:
Facility ID: 6153541
Data Year: 2007
Comments: INVESTIGATION DERIVED WASTE GENERATED AT THE SITE IS ATTRIBUTABLE TO HISTORICAL RELEASES OF TETRACHLOROETHEN (PCE) TO THE SITE SUBSURFACE.

Facility ID: 6153541
Data Year: 2007
Comments: INVESTIGATION DERIVED WASTE GENERATED AT THE SITE IS ATTRIBUTABLE TO HISTORICAL RELEASES OF TETRACHLOROETHEN (PCE) TO THE SITE SUBSURFACE.

Facility ID: 6153541
Data Year: 2007
Comments: INVESTIGATION DERIVED WASTE GENERATED AT THE SITE IS ATRIBUTABLE TO HISTORICAL RELEASES OF TETRACHLOROETHENE (PCE) TO THE SITE SUBSURFACE.

Facility ID: 6153541
Data Year: 2007
Comments: INVESTIGATION DERIVED WASTE GENERATED AT THE SITE IS ATRIBUTABLE TO HISTORICAL RELEASES OF TETRACHLOROETHENE (PCE) TO THE SITE SUBSURFACE.

J51 **RCRA-LQG** **1010788298**
South **1314 E PIKE ST** **WAH000030871**
1/8-1/4 **SEATTLE, WA 98122**
0.247 mi.
1306 ft. **Site 3 of 3 in cluster J**

Relative:
Lower

Actual:
348 ft.

RCRA-LQG:
Date form received by agency: 01/11/2012
Facility name: Not reported
Facility address: 1314 E PIKE ST
SEATTLE, WA 98122
EPA ID: WAH000030871
Mailing address: 2305 BROADWAY AVE E

(Continued) **1010788298**

SEATTLE, WA 98122
Contact: TAKAO & RUTH AOKI
Contact address: 2305 BROADWAY AVE E
SEATTLE, WA 98122
Contact country: US
Contact telephone: (206) 324-1977
Contact email: Not reported
EPA Region: Not reported
Classification: Large Quantity Generator
Description: Handler: generates 1,000 kg or more of hazardous waste during any calendar month; or generates more than 1 kg of acutely hazardous waste during any calendar month; or generates more than 100 kg of any residue or contaminated soil, waste or other debris resulting from the cleanup of a spill, into or on any land or water, of acutely hazardous waste during any calendar month; or generates 1 kg or less of acutely hazardous waste during any calendar month, and accumulates more than 1 kg of acutely hazardous waste at any time; or generates 100 kg or less of any residue or contaminated soil, waste or other debris resulting from the cleanup of a spill, into or on any land or water, of acutely hazardous waste during any calendar month, and accumulates more than 100 kg of that material at any time

Owner/Operator Summary:
Owner/operator name: TAKAO & RUTH AOKI
Owner/operator address: 2305 BROADWAY AVE E
SEATTLE, 98122
Owner/operator country: US
Owner/operator telephone: (206)324-1977
Legal status: Private
Owner/Operator Type: Operator
Owner/Op start date: 01/01/1900
Owner/Op end date: Not reported

Owner/operator name: TAKAO & RUTH AOKI
Owner/operator address: 2305 BROADWAY AVE E
SEATTLE, 98122
Owner/operator country: US
Owner/operator telephone: (206)324-1977
Legal status: Private
Owner/Operator Type: Owner
Owner/Op start date: 02/11/1953
Owner/Op end date: Not reported

Handler Activities Summary:
U.S. importer of hazardous waste: No
Mixed waste (haz. and radioactive): No
Recycler of hazardous waste: No
Transporter of hazardous waste: No
Treater, storer or disposer of HW: No
Underground injection activity: No
On-site burner exemption: No
Furnace exemption: No
Used oil fuel burner: No
Used oil processor: No
User oil refiner: No
Used oil fuel marketer to burner: No

(Continued) **1010788298**

Used oil Specification marketer: No
Used oil transfer facility: No
Used oil transporter: No

Historical Generators:
Date form received by agency: 02/07/2011
Site name: AOKI PROPERTY
Classification: Not a generator, verified

Date form received by agency: 02/05/2010
Site name: AOKI PROPERTY
Classification: Small Quantity Generator

Date form received by agency: 12/31/2007
Site name: AOKI PROPERTY
Classification: Large Quantity Generator

Date form received by agency: 04/17/2007
Site name: AOKI PROPERTY
Classification: Large Quantity Generator

Biennial Reports:

Last Biennial Reporting Year: 2013

Annual Waste Handled:
Waste code: F002
Waste name: THE FOLLOWING SPENT HALOGENATED SOLVENTS: TETRACHLOROETHYLENE, METHYLENE CHLORIDE, TRICHLOROETHYLENE, 1,1,1-TRICHLOROETHANE, CHLOROBENZENE, 1,1,2-TRICHLORO-1,2,2-TRIFLUOROETHANE, ORTHO-DICHLOROBENZENE, TRICHLOROFLUOROMETHANE, AND 1,1,2-TRICHLOROETHANE; ALL SPENT SOLVENT MIXTURES/BLENDS CONTAINING, BEFORE USE, A TOTAL OF TEN PERCENT OR MORE (BY VOLUME) OF ONE OR MORE OF THE ABOVE HALOGENATED SOLVENTS OR THOSE LISTED IN F001, F004, OR F005, AND STILL BOTTOMS FROM THE RECOVERY OF THESE SPENT SOLVENTS AND SPENT SOLVENT MIXTURES.
Amount (Lbs): 5021.7

Violation Status: No violations found

N52 **1500 MADISON LLC** **WA VCP** **1011281114**
SSE **1500 E MADISON ST** **WA ALLSITES** **N/A**
1/4-1/2 **SEATTLE, WA 98122** **WA CSCSL NFA**
0.257 mi. **FINDS**
1355 ft. **Site 2 of 5 in cluster N** **ECHO**

Relative:
Higher

Actual:
387 ft.

VCP:
edr_fstat: WA
edr_fzip: 98122
edr_fcnty: KING
edr_zip: Not reported
Facility ID: 6117496
VCP Status: Not reported
VCP: Yes
Ecology Status: Not reported
NFA Type: Not reported
Date NFA: 5/19/2008
Rank: Not reported

1500 MADISON LLC (Continued) **1011281114**

Cleanup Siteid: 5389

ALLSITES:
Facility Name: 1500 MADISON LLC
Facility Id: 6117496

Interaction: I
Interaction 1: LUST
Interaction 2: LUST Facility
Ecology Program: TOXICS
Program Data: ISIS
Facility Alt.: Not reported
Program ID: 619351
Date Interaction: 2007-11-13 00:00:00
Date Interaction 3: 2008-05-19 00:00:00
Latitude: 47.614683380000002
Longitude: -122.31271810699999

Interaction: I
Interaction 1: UST
Interaction 2: Underground Storage Tank
Ecology Program: TOXICS
Program Data: UST
Facility Alt.: Not reported
Program ID: 619351
Date Interaction: 2007-05-08 00:00:00
Date Interaction 3: 2007-11-13 00:00:00
Latitude: 47.614683380000002
Longitude: -122.31271810699999

Interaction: I
Interaction 1: VOLCLNST
Interaction 2: Voluntary Cleanup Sites
Ecology Program: TOXICS
Program Data: ISIS
Facility Alt.: 1500 MADISON LLC
Program ID: NW1842
Date Interaction: 2007-10-23 00:00:00
Date Interaction 3: 2008-05-19 00:00:00
Latitude: 47.614683380000002
Longitude: -122.31271810699999

CSCSL NFA:
Facility/Site Id: 6117496
CS Id: 5389
NFA Date: 05/19/2008
Rank: Not reported
VCP: Yes
Latitude: 47.614689
Longitude: -122.312733

FINDS:

1500 MADISON LLC (Continued) **1011281114**

Registry ID: 110036141877

Environmental Interest/Information System
Washington Facility / Site Identification System (WA-FSIS) provides a means to query and display data maintained by the Washington Department of Ecology. This system contains key information for each facility/site that is currently, or has been, of interest to the Air Quality, Dam Safety, Hazardous Waste, Toxics Cleanup, and Water Quality Programs.

ECHO:
Envid: 1011281114
Registry ID: 110036141877
DFR URL: http://echo.epa.gov/detailed_facility_report?fid=110036141877

N53 **7-ELEVEN 2307-23020D** **WA CSCSL** **U003028597**
SE **1522 E MADISON ST** **WA LUST** **N/A**
1/4-1/2 **SEATTLE, WA 98122** **WA UST**
0.257 mi. **WA VCP**
1358 ft. **Site 3 of 5 in cluster N** **WA ALLSITES**

Relative:
Higher

Actual:
393 ft.

CSCSL:
Facility ID: 66434231
Region: Northwest
Lat/Long: 47.614916667 / -122.31208333
Brownfield Status: Not reported
Rank Status: N
Clean Up Siteid: 6488
Site Status: Cleanup Started
PSI?: Not reported
Contaminant Name: Benzene
Ground Water: Confirmed Above Cleanup Level
Surface Water: Not reported
Soil: Confirmed Above Cleanup Level
Sediment: Not reported
Air: Not reported
Bedrock: Not reported
Responsible Unit: Northwest

Facility ID: 66434231
Region: Northwest
Lat/Long: 47.614916667 / -122.31208333
Brownfield Status: Not reported
Rank Status: N
Clean Up Siteid: 6488
Site Status: Cleanup Started
PSI?: Not reported
Contaminant Name: Non-Halogenated Solvents
Ground Water: Confirmed Above Cleanup Level
Surface Water: Not reported
Soil: Confirmed Above Cleanup Level
Sediment: Not reported
Air: Not reported
Bedrock: Not reported
Responsible Unit: Northwest

7-ELEVEN 2307-23020D (Continued) **U003028597**

Facility ID:	66434231
Region:	Northwest
Lat/Long:	47.614916667 / -122.31208333
Brownfield Status:	Not reported
Rank Status:	N
Clean Up Siteid:	6488
Site Status:	Cleanup Started
PSI?:	Not reported
Contaminant Name:	Petroleum-Gasoline
Ground Water:	Confirmed Above Cleanup Level
Surface Water:	Not reported
Soil:	Confirmed Above Cleanup Level
Sediment:	Not reported
Air:	Not reported
Bedrock:	Not reported
Responsible Unit:	Northwest

LUST:

Facility ID:	66434231
Lust Status Type:	Awaiting Cleanup
Cleanup Site ID:	6488
Cleanup Unit Type:	Upland
Process Type:	Voluntary Cleanup Program
Cleanup Unit Name:	7-Eleven 23020
Lust Status Date:	06/12/2007
Response Section:	Northwest
Lat/Long:	47.6149166 / -122.31208

UST:

Facility ID:	66434231
Site Id:	8662
UBI:	Not reported
Phone Number:	Not reported
Decimal Latitude:	47.61491667
Decimal Longitude:	-122.3120833
Tank Name:	1
Tag Number:	A0790
Tank Status:	Removed
Tank Status Date:	06/17/2009
Tank Install Date:	Not reported
Tank Closure Date:	10/29/2008
Capacity Range:	1,101 to 2,000 Gallons
Tank Permit Expiration Date:	Not reported
Tank Upgrade Date:	Not reported
Tank Spill Prevention:	Not reported
Tank Overfill Prevention:	Not reported
Tank Material:	Not reported
Tank Construction:	Not reported
Tank Tightness Test:	Not reported
Tank Corrosion Protection:	Not reported
Tank Manifold:	Not reported
Tank Release Detection:	Not reported
Tank SFC Type:	Not reported
Pipe Material:	Not reported
Pipe Construction:	Not reported

7-ELEVEN 2307-23020D (Continued) **U003028597**

Pipe Primary Release Detection: Not reported
Pipe Second Release Detection: Not reported
Pipe Corrosion Protection: Not reported
Pipe Pumping System: Not reported
Responsible Unit: NORTHWEST
Dispencer/Pump SFC Type: Not reported

Tank Name: 4A/B
Tag Number: A0790
Tank Status: Operational
Tank Status Date: Not reported
Tank Install Date: 00/13/2014
Tank Closure Date: Not reported
Capacity Range: Not reported
Tank Permit Expiration Date: 11/30/2016
Tank Upgrade Date: Not reported
Tank Spill Prevention: Spill Bucket/Spill Box
Tank Overfill Prevention: Automatic Shutoff (fill pipe)
Tank Material: Fiberglass Reinforced Plastic
Tank Construction: Double Wall Tank
Tank Tightness Test: Other
Tank Corrosion Protection: Corrosion Resistant
Tank Manifold: Non-Manifolded Tank
Tank Release Detection: Interstitial Monitoring
Tank SFC Type: Sump
Pipe Material: Fiberglass
Pipe Construction: Double Wall Pipe
Pipe Primary Release Detection: Interstitial Monitoring (or Sump Sensor)
Pipe Second Release Detection: Automatic Line Leak Detector (ALLD)
Pipe Corrosion Protection: Corrosion Resistant
Pipe Pumping System: Pressurized System
Responsible Unit: NORTHWEST
Dispencer/Pump SFC Type: Sump

Tank Name: NOL
Tag Number: A0790
Tank Status: Removed
Tank Status Date: 08/06/1996
Tank Install Date: 00/01/1981
Tank Closure Date: 03/07/2014
Capacity Range: 10,000 to 19,999 Gallons
Tank Permit Expiration Date: 11/30/2014
Tank Upgrade Date: 01/01/1996
Tank Spill Prevention: Spill Bucket/Spill Box
Tank Overfill Prevention: Automatic Shutoff (fill pipe)
Tank Material: Steel
Tank Construction: Single Wall Tank
Tank Tightness Test: Not reported
Tank Corrosion Protection: Impressed Current
Tank Manifold: Not reported
Tank Release Detection: Automatic Tank Gauging
Tank SFC Type: Not reported
Pipe Material: Flexible Piping
Pipe Construction: Double Wall Pipe
Pipe Primary Release Detection: Automatic Line Leak Detector (ALLD)

7-ELEVEN 2307-23020D (Continued) **U003028597**

Pipe Second Release Detection:	Interstitial Monitoring (or Sump Sensor)
Pipe Corrosion Protection:	Corrosion Resistant
Pipe Pumping System:	Pressurized System
Responsible Unit:	NORTHWEST
Dispencer/Pump SFC Type:	Not reported

Tank Name:	REG
Tag Number:	A0790
Tank Status:	Removed
Tank Status Date:	08/06/1996
Tank Install Date:	00/01/1981
Tank Closure Date:	03/06/2014
Capacity Range:	10,000 to 19,999 Gallons
Tank Permit Expiration Date:	11/30/2014
Tank Upgrade Date:	01/01/1996
Tank Spill Prevention:	Spill Bucket/Spill Box
Tank Overfill Prevention:	Ball Float Valve (vent line)
Tank Material:	Steel
Tank Construction:	Single Wall Tank
Tank Tightness Test:	Not reported
Tank Corrosion Protection:	Impressed Current
Tank Manifold:	Not reported
Tank Release Detection:	Automatic Tank Gauging
Tank SFC Type:	Not reported
Pipe Material:	Flexible Piping
Pipe Construction:	Double Wall Pipe
Pipe Primary Release Detection:	Automatic Line Leak Detector (ALLD)
Pipe Second Release Detection:	Interstitial Monitoring (or Sump Sensor)
Pipe Corrosion Protection:	Corrosion Resistant
Pipe Pumping System:	Pressurized System
Responsible Unit:	NORTHWEST
Dispencer/Pump SFC Type:	Not reported

Tank Name:	SNL
Tag Number:	A0790
Tank Status:	Removed
Tank Status Date:	08/06/1996
Tank Install Date:	00/01/1981
Tank Closure Date:	03/07/2014
Capacity Range:	10,000 to 19,999 Gallons
Tank Permit Expiration Date:	11/30/2014
Tank Upgrade Date:	01/01/1996
Tank Spill Prevention:	Spill Bucket/Spill Box
Tank Overfill Prevention:	Automatic Shutoff (fill pipe)
Tank Material:	Steel
Tank Construction:	Single Wall Tank
Tank Tightness Test:	Not reported
Tank Corrosion Protection:	Impressed Current
Tank Manifold:	Not reported
Tank Release Detection:	Automatic Tank Gauging
Tank SFC Type:	Not reported
Pipe Material:	Flexible Piping
Pipe Construction:	Double Wall Pipe
Pipe Primary Release Detection:	Automatic Line Leak Detector (ALLD)
Pipe Second Release Detection:	Interstitial Monitoring (or Sump Sensor)

7-ELEVEN 2307-23020D (Continued) **U003028597**

Pipe Corrosion Protection: Corrosion Resistant
Pipe Pumping System: Pressurized System
Responsible Unit: NORTHWEST
Dispencer/Pump SFC Type: Not reported

Tank Name: UNKNOWN
Tag Number: A0790
Tank Status: Closed in Place
Tank Status Date: 08/12/2009
Tank Install Date: Not reported
Tank Closure Date: 11/05/2008
Capacity Range: 1,101 to 2,000 Gallons
Tank Permit Expiration Date: Not reported
Tank Upgrade Date: Not reported
Tank Spill Prevention: Not reported
Tank Overfill Prevention: Not reported
Tank Material: Not reported
Tank Construction: Not reported
Tank Tightness Test: Not reported
Tank Corrosion Protection: Not reported
Tank Manifold: Not reported
Tank Release Detection: Not reported
Tank SFC Type: Not reported
Pipe Material: Not reported
Pipe Construction: Not reported
Pipe Primary Release Detection: Not reported
Pipe Second Release Detection: Not reported
Pipe Corrosion Protection: Not reported
Pipe Pumping System: Not reported
Responsible Unit: NORTHWEST
Dispencer/Pump SFC Type: Not reported

VCP:
edr_fstat: WA
edr_fzip: 98122
edr_fcnty: KING
edr_zip: Not reported
Facility ID: 66434231
VCP Status: Not reported
VCP: Yes
Ecology Status: Not reported
NFA Type: Not reported
Date NFA: Not reported
Rank: N
Cleanup Siteid: 6488

edr_fstat: WA
edr_fzip: 98122
edr_fcnty: KING
edr_zip: Not reported
Facility ID: 66434231
VCP Status: Not reported
VCP: Yes
Ecology Status: Not reported
NFA Type: Not reported
Date NFA: Not reported

7-ELEVEN 2307-23020D (Continued) **U003028597**

Rank: N
Cleanup Siteid: 6488

edr_fstat: WA
edr_fzip: 98122
edr_fcnty: KING
edr_zip: Not reported
Facility ID: 66434231
VCP Status: Not reported
VCP: Yes
Ecology Status: Not reported
NFA Type: Not reported
Date NFA: Not reported
Rank: N
Cleanup Siteid: 6488

ALLSITES:
Facility Name: 7 ELEVEN FOOD STORE 23020
Facility Id: 66434231

Interaction: I
Interaction 1: TIER2
Interaction 2: Emergency/Haz Chem Rpt TIER2
Ecology Program: HAZWASTE
Program Data: EPCRA
Facility Alt.: Not reported
Program ID: CRK000012350
Date Interaction: 1988-01-01 00:00:00
Date Interaction 3: 1776-07-04 00:00:00
Latitude: 47.614911047
Longitude: -122.31206844099999

Interaction: A
Interaction 1: LUST
Interaction 2: LUST Facility
Ecology Program: TOXICS
Program Data: ISIS
Facility Alt.: Not reported
Program ID: 8662
Date Interaction: 2007-06-12 00:00:00
Date Interaction 3: Not reported
Latitude: 47.614911047
Longitude: -122.31206844099999

Interaction: A
Interaction 1: UST
Interaction 2: Underground Storage Tank
Ecology Program: TOXICS
Program Data: UST
Facility Alt.: 7-Eleven Food Store 2307-23020
Program ID: 8662
Date Interaction: 1981-08-01 00:00:00
Date Interaction 3: Not reported
Latitude: 47.614911047
Longitude: -122.31206844099999

7-ELEVEN 2307-23020D (Continued) **U003028597**

Interaction:	I
Interaction 1:	SCS
Interaction 2:	State Cleanup Site
Ecology Program:	TOXICS
Program Data:	ISIS
Facility Alt.:	7 ELEVEN FOOD STORE 23020
Program ID:	Not reported
Date Interaction:	2008-02-26 00:00:00
Date Interaction 3:	2008-04-09 00:00:00
Latitude:	47.614911047
Longitude:	-122.31206844099999

Interaction:	A
Interaction 1:	VOLCLNST
Interaction 2:	Voluntary Cleanup Sites
Ecology Program:	TOXICS
Program Data:	ISIS
Facility Alt.:	7 ELEVEN FOOD STORE 23020
Program ID:	NW1911
Date Interaction:	2008-04-09 00:00:00
Date Interaction 3:	Not reported
Latitude:	47.614911047
Longitude:	-122.31206844099999

Interaction:	I
Interaction 1:	VOLCLNST
Interaction 2:	Voluntary Cleanup Sites
Ecology Program:	TOXICS
Program Data:	ISIS
Facility Alt.:	7 ELEVEN FOOD STORE 23020
Program ID:	NW1859
Date Interaction:	2007-11-29 00:00:00
Date Interaction 3:	2008-02-26 00:00:00
Latitude:	47.614911047
Longitude:	-122.31206844099999

N54 **ROYAL CLEANERS SEATTLE** **WA CSCSL** **S117724249**
SSE **1406 E PIKE ST** **WA ALLSITES** **N/A**
1/4-1/2 **SEATTLE, WA 98122**
0.261 mi.
1378 ft. **Site 4 of 5 in cluster N**

Relative:
Lower

Actual:
367 ft.

CSCSL:

Facility ID:	13074
Region:	Northwest
Lat/Long:	47.61433 / -122.31395
Brownfield Status:	Not reported
Rank Status:	N
Clean Up Siteid:	12550
Site Status:	Awaiting Cleanup
PSI?:	Not reported
Contaminant Name:	Halogenated Solvents
Ground Water:	Confirmed Above Cleanup Level
Surface Water:	Not reported
Soil:	Confirmed Above Cleanup Level

ROYAL CLEANERS SEATTLE (Continued) **S117724249**

Sediment: Not reported
Air: Not reported
Bedrock: Not reported
Responsible Unit: Northwest

ALLSITES:
Facility Name: ROYAL CLEANERS SEATTLE
Facility Id: 13074

Interaction: A
Interaction 1: SCS
Interaction 2: State Cleanup Site
Ecology Program: TOXICS
Program Data: ISIS
Facility Alt.: Royal Cleaners Seattle
Program ID: Not reported
Date Interaction: 2015-02-11 00:00:00
Date Interaction 3: Not reported
Latitude: 47.614324967000002
Longitude: -122.313920877

Interaction: A
Interaction 1: HWG
Interaction 2: Hazardous Waste Generator
Ecology Program: HAZWASTE
Program Data: TURBOWASTE
Facility Alt.: Royal Cleaners Seattle
Program ID: WAH000049478
Date Interaction: 2015-08-07 00:00:00
Date Interaction 3: Not reported
Latitude: 47.614324967000002
Longitude: -122.313920877

N55 **BULLITT FOUNDATION** **WA ALLSITES** **S113707610**
SSE **1501 E MADISON ST** **WA SPILLS** **N/A**
1/4-1/2 **SEATTLE, WA 98122**
0.264 mi.
1396 ft. **Site 5 of 5 in cluster N**

Relative:
Higher

Actual:
387 ft.

ALLSITES:
Facility Name: BULLITT FOUNDATION
Facility Id: 11466

Interaction: A
Interaction 1: RSVP
Interaction 2: Revised Site Visit Program
Ecology Program: HAZWASTE
Program Data: RSVP
Facility Alt.: Bullitt Foundation
Program ID: Not reported
Date Interaction: 2015-01-30 00:00:00
Date Interaction 3: Not reported
Latitude: 47.614434936999999
Longitude: -122.312667551

BULLITT FOUNDATION (Continued) **S113707610**

SPILLS:

Facility ID:	640922
Medium:	SURFACE WATER-FRESH
Material Desc:	PETROLEUM - OIL OTHER
Material Qty:	Not reported
Material Units:	GALLON
Date Received:	04/26/2013
Contact Name:	UNKNOWN
Incident Date:	Not reported
Incident Category Type:	Not reported
Incident Category:	Not reported
Latitude:	Not reported
Longitude:	Not reported
Source Type:	Not reported
Source:	Not reported
Vessel Facility Name2:	Not reported
Recovered Quantity:	Not reported
Resp Party Name:	Not reported

M56 **A1 BRAKE** **WA HSL** **1007080478**
SW **1520 10TH AVE** **WA CSCSL** **N/A**
1/4-1/2 **SEATTLE, WA 98122** **WA ALLSITES**
0.265 mi. **FINDS**
1397 ft. **Site 2 of 3 in cluster M** **ECHO**

Relative:
Lower

Actual:
304 ft.

HSL:

edr_fstat:	WA
edr_fzip:	Not reported
edr_fcnty:	KING
edr_zip:	Not reported
Facility Type:	**Hazardous Sites List**
Facility Status:	Awaiting Cleanup
FSID Number:	2404
Rank:	3
Region:	NW
EDR Link ID:	2404
Region Decode:	NORTHWEST REGIONAL OFFICE

CSCSL:

Facility ID:	2404
Region:	Northwest
Lat/Long:	47.61452 / -122.31931
Brownfield Status:	Not reported
Rank Status:	3
Clean Up Siteid:	3160
Site Status:	Awaiting Cleanup
PSI?:	Not reported
Contaminant Name:	Metals Priority Pollutants
Ground Water:	Suspected
Surface Water:	Suspected
Soil:	Confirmed Above Cleanup Level
Sediment:	Not reported
Air:	Suspected
Bedrock:	Not reported
Responsible Unit:	Northwest

Facility ID: 2404

A1 BRAKE (Continued) **1007080478**

Region: Northwest
Lat/Long: 47.61452 / -122.31931
Brownfield Status: Not reported
Rank Status: 3
Clean Up Siteid: 3160
Site Status: Awaiting Cleanup
PSI?: Not reported
Contaminant Name: Petroleum Products-Unspecified
Ground Water: Suspected
Surface Water: Suspected
Soil: Confirmed Above Cleanup Level
Sediment: Not reported
Air: Suspected
Bedrock: Not reported
Responsible Unit: Northwest

ALLSITES:
Facility Name: A1 BRAKE
Facility Id: 2404

Interaction: A
Interaction 1: SCS
Interaction 2: State Cleanup Site
Ecology Program: TOXICS
Program Data: ISIS
Facility Alt.: A1 BRAKE
Program ID: Not reported
Date Interaction: 1992-03-13 00:00:00
Date Interaction 3: Not reported
Latitude: 47.614514380999999
Longitude: -122.319295106

FINDS:

Registry ID: 110015571987

Environmental Interest/Information System
Washington Facility / Site Identification System (WA-FSIS) provides a means to query and display data maintained by the Washington Department of Ecology. This system contains key information for each facility/site that is currently, or has been, of interest to the Air Quality, Dam Safety, Hazardous Waste, Toxics Cleanup, and Water Quality Programs.

ECHO:
Envid: 1007080478
Registry ID: 110015571987
DFR URL: http://echo.epa.gov/detailed_facility_report?fid=110015571987

M57 **DMX MUSIC INC** **WA ALLSITES** **1001495320**
SW **1521 10TH AVENUE** **RCRA NonGen / NLR** **WAH000003244**
1/4-1/2 **SEATTLE, WA 98122** **FINDS**
0.270 mi. **WA MANIFEST**
1424 ft. **Site 3 of 3 in cluster M** **ECHO**

Relative:
Lower

Actual:
304 ft.

ALLSITES:

Facility Name:	DMX MUSIC INC
Facility Id:	46225511
Interaction:	I
Interaction 1:	HWG
Interaction 2:	Hazardous Waste Generator
Ecology Program:	HAZWASTE
Program Data:	TURBOWASTE
Facility Alt.:	Not reported
Program ID:	WAH000003244
Date Interaction:	1997-10-08 00:00:00
Date Interaction 3:	2004-02-18 00:00:00
Latitude:	47.368904379
Longitude:	-122.192845186

Interaction:	I
Interaction 1:	HWOTHER
Interaction 2:	Haz Waste Management Activity
Ecology Program:	HAZWASTE
Program Data:	TURBOWASTE
Facility Alt.:	Not reported
Program ID:	WAH000003244
Date Interaction:	2003-12-31 00:00:00
Date Interaction 3:	2005-12-31 00:00:00
Latitude:	47.368904379
Longitude:	-122.192845186

RCRA NonGen / NLR:

Date form received by agency:	02/02/2006
Facility name:	Not reported
Facility address:	1521 10TH AVE SEATTLE, WA 98122
EPA ID:	WAH000003244
Mailing address:	900 E PINE ST SEATTLE, WA 98122
Contact:	TERRY SMITKA
Contact address:	900 E PINE ST SEATTLE, WA 98122
Contact country:	US
Contact telephone:	(000)000-0000
Contact email:	Not reported
EPA Region:	Not reported
Classification:	Non-Generator
Description:	Handler: Non-Generators do not presently generate hazardous waste

Owner/Operator Summary:

Owner/operator name:	DMX MUSIC INC
Owner/operator address:	900 E PINE ST SEATTLE, WA 98122

DMX MUSIC INC (Continued) **1001495320**

Owner/operator country: US
Owner/operator telephone: Not reported
Legal status: Private
Owner/Operator Type: Operator
Owner/Op start date: 05/08/2003
Owner/Op end date: Not reported

Owner/operator name: DMX MUSIC INC
Owner/operator address: 900 E PINE
SEATTLE, WA 98108
Owner/operator country: US
Owner/operator telephone: Not reported
Legal status: Private
Owner/Operator Type: Owner
Owner/Op start date: 05/18/2001
Owner/Op end date: Not reported

Owner/operator name: DMX MUSIC INC D
Owner/operator address: 900 E PINE
SEATTLE, WA 98108
Owner/operator country: US
Owner/operator telephone: (206)329-1401
Legal status: Private
Owner/Operator Type: Owner
Owner/Op start date: 05/18/2001
Owner/Op end date: Not reported

Owner/operator name: TERRY S
Owner/operator address: 900 E PINE ST
SEATTLE, WA 98122
Owner/operator country: US
Owner/operator telephone: (206)802-7575
Legal status: Private
Owner/Operator Type: Operator
Owner/Op start date: 05/08/2003
Owner/Op end date: Not reported

Handler Activities Summary:
U.S. importer of hazardous waste: No
Mixed waste (haz. and radioactive): No
Recycler of hazardous waste: No
Transporter of hazardous waste: No
Treater, storer or disposer of HW: No
Underground injection activity: No
On-site burner exemption: No
Furnace exemption: No
Used oil fuel burner: No
Used oil processor: No
User oil refiner: No
Used oil fuel marketer to burner: No
Used oil Specification marketer: No
Used oil transfer facility: No
Used oil transporter: No

Historical Generators:
Date form received by agency: 12/31/2005

DMX MUSIC INC (Continued) **1001495320**

Site name: DMX MUSIC INC
Classification: Not a generator, verified

Date form received by agency: 12/31/2003
Site name: DMX MUSIC INC
Classification: Not a generator, verified

Date form received by agency: 05/30/2002
Site name: DMX MUSIC INC
Classification: Not a generator, verified

Violation Status: No violations found

FINDS:

Registry ID: 110005391502

Environmental Interest/Information System

Washington Facility / Site Identification System (WA-FSIS) provides a means to query and display data maintained by the Washington Department of Ecology. This system contains key information for each facility/site that is currently, or has been, of interest to the Air Quality, Dam Safety, Hazardous Waste, Toxics Cleanup, and Water Quality Programs.

RCRAInfo is a national information system that supports the Resource Conservation and Recovery Act (RCRA) program through the tracking of events and activities related to facilities that generate, transport, and treat, store, or dispose of hazardous waste. RCRAInfo allows RCRA program staff to track the notification, permit, compliance, and corrective action activities required under RCRA.

HAZARDOUS WASTE BIENNIAL REPORTER

WA MANIFEST:

Facility Site ID Number:	46225511
EPA ID:	WAH000003244
NAICS:	53221
SWC Desc:	Not reported
FWC Desc:	Not reported
Form Comm:	Not reported
Data Year:	Not reported
Permit by Rule:	No
Treatment by Generator:	No
Mixed radioactive waste:	No
Importer of hazardous waste:	No
Immediate recycler:	No
Treatment/Storage/Disposal/Recycling Facility:	No
Generator of dangerous fuel waste:	No
Generator marketing to burner:	No
Other marketers (i.e., blender, distributor, etc.):	No
Utility boiler burner:	No
Industry boiler burner:	No
Industrial Furnace:	No
Smelter defferal:	No
Universal waste - batteries - generate:	No

DMX MUSIC INC (Continued) **1001495320**

Universal waste - thermostats - generate:	No
Universal waste - mercury - generate:	No
Universal waste - lamps - generate:	No
Universal waste - batteries - accumulate:	No
Universal waste - thermostats - accumulate:	No
Universal waste - mercury - accumulate:	No
Universal waste - lamps - accumulate:	No
Destination Facility for Universal Waste:	No
Off-specification used oil burner - utility boiler:	No
Off-specification used oil burner - industrial boiler:	No
Off-specification used oil burner - industrial furnace:	No
Tax Reg #:	841519256
Business Type:	Not reported
Mail Name:	DMX Music Inc
Mail addr line1:	900 E PINE ST
Mail city,st,zip:	SEATTLE, WA 98122
Mail country:	UNITED STATES
Legal org name:	DMX Music Inc
Legal org type:	Private
Legal addr line1:	900 E PINE
Legal city,st,zip:	SEATTLE, WA 98108
Legal country:	UNITED STATES
Legal phone nbr:	206-329-1401 x5145
Legal effective date:	05/18/2001
Land org name:	THP Capstar Acquisition Corp
Land org type:	Private
Land person name:	Not reported
Land addr line1:	900 E Pine St
Land city,st,zip:	SEATTLE, WA 98122
Land country:	UNITED STATES
Land phone nbr:	(512)380-8514
Operator org name:	DMX Music Inc
Operator org type:	Private
Operator addr line1:	900 E PINE ST
Operator city,st,zip:	SEATTLE, WA 98122
Operator country:	UNITED STATES
Operator phone nbr:	(206)802-7575
Operator effective date:	05/08/2003
Site contact name:	Terry Smitka
Site contact addr line1:	900 E PINE ST
Site Contact City/State/ Zip:	SEATTLE, WA 98122
Site Contact Country:	UNITED STATES
Site Contact Phone #:	(206)802-7575
Site Contact EMail:	terry.smitka@dmxmusic.com
Form Contact NAME:	Terry Smitka
Form Contact ADDR LINE1:	900 E PINE ST
Form Contact City,ST,Zip:	SEATTLE, WA 98122
Form Contact Country:	UNITED STATES
Form Contact Phone #:	(206)802-7575
Form Contact EMail:	terry.smitka@dmxmusic.com
Gen Status CD:	XQG
Monthly Generation:	No
Batch Generation:	No
One Time Generation:	No
Transport Own Waste:	No
Tranports Other Waste:	No
Recycler Onsite:	No

DMX MUSIC INC (Continued) **1001495320**

Transfer Facility:	No
Other Exemption:	Not reported
UW Battery Gen:	No
Used Oil Transporter:	No
Used Oil Transfer Facility:	No
Used Oil Processor:	No
Used Oil Refiner:	No
Used Oil Fuel Marketer Directs Shipments:	No
Used Oil Fuel Marketer Meets Specs:	No

ECHO:

Envid:	1001495320
Registry ID:	110005391502
DFR URL:	http://echo.epa.gov/detailed_facility_report?fid=110005391502

O58 **LIGHTRECYCLE WASHINGTON ORGANIZATION** **WA SWRCY** **S117807126**
South **1417 12TH** **N/A**
1/4-1/2 **SEATTLE, WA 98122**
0.277 mi.
1462 ft. **Site 1 of 3 in cluster O**

Relative:
Lower

Actual:
317 ft.

SWRCY:

Service:	Pacific Supply
Phone:	(206) 322-1717
Extension:	Not reported
Website:	http://lightrecyclewa.org/
Email:	joanne.neugebauer-rex@ecy.wa.gov
Material Category:	Fluorescent lights, CFLs, HIDs
Material Accepted:	Fluorescent lights, CFLs, HIDs
Contact Name:	Joanne Neugebauer-Rex
Residential:	Yes
Commercial:	Yes
Service Type:	Dropoff and buy-back sites
Light Recycle Participant:	Yes
Hours:	Hours: Mon-Fri 8 am - 6 pm, Sat 9-6, Sun 10-6
Comments:	CFL,HID,and Fluorescent Tubes

Service:	Pacific Supply
Phone:	(206) 322-1717
Extension:	Not reported
Website:	http://lightrecyclewa.org/
Email:	joanne.neugebauer-rex@ecy.wa.gov
Material Category:	Fluorescent lights, CFLs, HIDs
Material Accepted:	Fluorescent lights, CFLs, HIDs
Contact Name:	Joanne Neugebauer-Rex
Residential:	Yes
Commercial:	Yes
Service Type:	Dropoff and buy-back sites
Light Recycle Participant:	Yes
Hours:	Mon-Fri 8 am - 6 pm, Sat 9-6, Sun 10-6
Comments:	Not all locations take all types of lights. "Mercury-containing lights" include lights, bulbs, tubes or other devices that provide functional illumination in homes, businesses, and outdoor stationary fixtures. Limit of 10 bulbs per day.

59
SE
1/4-1/2
0.278 mi.
1469 ft.

Relative:
Higher

Actual:
414 ft.

1605 E MADISON ST
SEATTLE, WA 98122

WA HSL **1000155009**
WA CSCSL **WAD981766918**
WA ALLSITES
RCRA NonGen / NLR
FINDS
ECHO

HSL:

edr_fstat:	WA
edr_fzip:	Not reported
edr_fcnty:	KING
edr_zip:	Not reported
Facility Type:	**Hazardous Sites List**
Facility Status:	Awaiting Cleanup
FSID Number:	2412
Rank:	4
Region:	NW
EDR Link ID:	2412
Region Decode:	NORTHWEST REGIONAL OFFICE

CSCSL:

Facility ID:	2412
Region:	Northwest
Lat/Long:	47.61518 / -122.31108
Brownfield Status:	Not reported
Rank Status:	4
Clean Up Siteid:	3796
Site Status:	Awaiting Cleanup
PSI?:	Not reported
Contaminant Name:	Petroleum Products-Unspecified
Ground Water:	Suspected
Surface Water:	Suspected
Soil:	Confirmed Above Cleanup Level
Sediment:	Not reported
Air:	Not reported
Bedrock:	Not reported
Responsible Unit:	Northwest

ALLSITES:

Facility Name:	OLYMPIAN APARTMENT BLDG
Facility Id:	2412

Interaction:	I
Interaction 1:	HWG
Interaction 2:	Hazardous Waste Generator
Ecology Program:	HAZWASTE
Program Data:	TURBOWASTE
Facility Alt.:	Not reported
Program ID:	WAD981766918
Date Interaction:	1987-06-02 00:00:00
Date Interaction 3:	1994-12-31 00:00:00
Latitude:	47.615174379999999
Longitude:	-122.311065107

Interaction:	A
Interaction 1:	SCS
Interaction 2:	State Cleanup Site

(Continued) **1000155009**

Ecology Program:	TOXICS
Program Data:	ISIS
Facility Alt.:	OLYMPIAN APARTMENT BLDG
Program ID:	Not reported
Date Interaction:	1900-01-01 00:00:00
Date Interaction 3:	Not reported
Latitude:	47.615174379999999
Longitude:	-122.311065107

RCRA NonGen / NLR:

Date form received by agency:	10/16/1998
Facility name:	Not reported
Facility address:	1605 E MADISON ST SEATTLE, WA 98122-2713
EPA ID:	WAD981766918
Mailing address:	16909 MAPLEWILD AVE SW SEATTLE, WA 98166-3165
Contact:	OLYMPIAN APARTM OLYMPIAN APARTM
Contact address:	16909 MAPLEWILD AVE SW SEATTLE, WA 98166-3165
Contact country:	US
Contact telephone:	(000)000-0000
Contact email:	Not reported
EPA Region:	Not reported
Classification:	Non-Generator
Description:	Handler: Non-Generators do not presently generate hazardous waste

Owner/Operator Summary:

Owner/operator name:	OLYMPIAN APARTM O
Owner/operator address:	1605 E MADISON ST SEATTLE, WA 98122
Owner/operator country:	US
Owner/operator telephone:	(000)000-0000
Legal status:	Private
Owner/Operator Type:	Owner
Owner/Op start date:	05/02/1996
Owner/Op end date:	Not reported

Handler Activities Summary:

U.S. importer of hazardous waste:	No
Mixed waste (haz. and radioactive):	No
Recycler of hazardous waste:	No
Transporter of hazardous waste:	No
Treater, storer or disposer of HW:	No
Underground injection activity:	No
On-site burner exemption:	No
Furnace exemption:	No
Used oil fuel burner:	No
Used oil processor:	No
User oil refiner:	No
Used oil fuel marketer to burner:	No
Used oil Specification marketer:	No
Used oil transfer facility:	No
Used oil transporter:	No

(Continued) **1000155009**

Historical Generators:
Date form received by agency: 10/16/1998
Site name: OLYMPIAN APARTMENT BLDG
Classification: Not a generator, verified

Violation Status: No violations found

FINDS:

Registry ID: 110005341923

Environmental Interest/Information System
Washington Facility / Site Identification System (WA-FSIS) provides a means to query and display data maintained by the Washington Department of Ecology. This system contains key information for each facility/site that is currently, or has been, of interest to the Air Quality, Dam Safety, Hazardous Waste, Toxics Cleanup, and Water Quality Programs.

RCRAInfo is a national information system that supports the Resource Conservation and Recovery Act (RCRA) program through the tracking of events and activities related to facilities that generate, transport, and treat, store, or dispose of hazardous waste. RCRAInfo allows RCRA program staff to track the notification, permit, compliance, and corrective action activities required under RCRA.

ECHO:
Envid: 1000155009
Registry ID: 110005341923
DFR URL: http://echo.epa.gov/detailed_facility_report?fid=110005341923

P60 **RITE AID #5207** **WA ALLSITES** **S111413903**
NW **201 BROADWAY E** **WA MANIFEST** **N/A**
1/4-1/2 **SEATTLE, WA 98102**
0.282 mi.
1490 ft. **Site 1 of 2 in cluster P**

Relative:
Lower

Actual:
336 ft.

ALLSITES:
Facility Name: RITE AID #5207
Facility Id: 20771

Interaction: A
Interaction 1: HWG
Interaction 2: Hazardous Waste Generator
Ecology Program: HAZWASTE
Program Data: TURBOWASTE
Facility Alt.: Rite Aid #5207
Program ID: WAH000039700
Date Interaction: 2011-12-07 00:00:00
Date Interaction 3: Not reported
Latitude: 47.620234381000003
Longitude: -122.32126510499999

WA MANIFEST:
Facility Site ID Number: 20771

RITE AID #5207 (Continued) **S111413903**

EPA ID:	WAH000039700
NAICS:	446110
SWC Desc:	WP01
FWC Desc:	D001, D009, P001, P075, D007, D010
Form Comm:	Not reported
Data Year:	2013
Permit by Rule:	False
Treatment by Generator:	False
Mixed radioactive waste:	False
Importer of hazardous waste:	False
Immediate recycler:	False
Treatment/Storage/Disposal/Recycling Facility:	False
Generator of dangerous fuel waste:	False
Generator marketing to burner:	False
Other marketers (i.e., blender, distributor, etc.):	False
Utility boiler burner:	False
Industry boiler burner:	False
Industrial Furnace:	False
Smelter defferal:	False
Universal waste - batteries - generate:	False
Universal waste - thermostats - generate:	False
Universal waste - mercury - generate:	False
Universal waste - lamps - generate:	False
Universal waste - batteries - accumulate:	False
Universal waste - thermostats - accumulate:	False
Universal waste - mercury - accumulate:	False
Universal waste - lamps - accumulate:	False
Destination Facility for Universal Waste:	False
Off-specification used oil burner - utility boiler:	False
Off-specification used oil burner - industrial boiler:	False
Off-specification used oil burner - industrial furnace:	False
Tax Reg #:	601637571
Business Type:	Retail
Mail Name:	Rite Aid Corp
Mail addr line1:	30 Hunter Lane
Mail city,st,zip:	Camp Hill, PA 17011
Mail country:	UNITED STATES
Legal org name:	Thrifty Payless Inc
Legal org type:	Private
Legal addr line1:	30 Hunter Lane
Legal city,st,zip:	Camp Hill, PA 17011
Legal country:	UNITED STATES
Legal phone nbr:	717-761-2633
Legal effective date:	05/20/1997
Land org name:	Limantzakis Properties No2 LLC
Land org type:	Private
Land person name:	John Limantzakis
Land addr line1:	704 NE Northlake Way Ste 10
Land city,st,zip:	Seattle, WA 98105
Land country:	UNITED STATES
Land phone nbr:	206-632-1222
Operator org name:	Rite Aid Corp
Operator org type:	Private
Operator addr line1:	30 Hunter Lane
Operator city,st,zip:	Camp Hill, PA 17011
Operator country:	UNITED STATES
Operator phone nbr:	717-761-2633

RITE AID #5207 (Continued) **S111413903**

Operator effective date:	05/20/1997
Site contact name:	Store Manager
Site contact addr line1:	201 Broadway E
Site Contact City/State/ Zip:	Seattle, WA 98102
Site Contact Country:	UNITED STATES
Site Contact Phone #:	206-324-7111
Site Contact EMail:	Not reported
Form Contact NAME:	Stephanie A Caiati
Form Contact ADDR LINE1:	30 Hunter Lane
Form Contact City,ST,Zip:	Camp Hill, PA 17011
Form Contact Country:	UNITED STATES
Form Contact Phone #:	717-975-8643
Form Contact EMail:	rsksafe@riteaid.com
Gen Status CD:	SQG
Monthly Generation:	True
Batch Generation:	False
One Time Generation:	False
Transport Own Waste:	False
Tranports Other Waste:	False
Recycler Onsite:	False
Transfer Facility:	False
Other Exemption:	Not reported
UW Battery Gen:	False
Used Oil Transporter:	False
Used Oil Transfer Facility:	False
Used Oil Processor:	False
Used Oil Refiner:	False
Used Oil Fuel Marketer Directs Shipments:	False
Used Oil Fuel Marketer Meets Specs:	False

Facility Site ID Number:	20771
EPA ID:	WAH000039700
NAICS:	446110
SWC Desc:	WP01,WT02
FWC Desc:	D001,D002,D007,D009,D010,D011,D024,D026,P001,P075
Form Comm:	Not reported
Data Year:	2014
Permit by Rule:	False
Treatment by Generator:	False
Mixed radioactive waste:	False
Importer of hazardous waste:	False
Immediate recycler:	False
Treatment/Storage/Disposal/Recycling Facility:	False
Generator of dangerous fuel waste:	False
Generator marketing to burner:	False
Other marketers (i.e., blender, distributor, etc.):	False
Utility boiler burner:	False
Industry boiler burner:	False
Industrial Furnace:	False
Smelter defferal:	False
Universal waste - batteries - generate:	False
Universal waste - thermostats - generate:	False
Universal waste - mercury - generate:	False
Universal waste - lamps - generate:	False
Universal waste - batteries - accumulate:	False
Universal waste - thermostats - accumulate:	False

RITE AID #5207 (Continued) **S111413903**

Universal waste - mercury - accumulate:	False
Universal waste - lamps - accumulate:	False
Destination Facility for Universal Waste:	False
Off-specification used oil burner - utility boiler:	False
Off-specification used oil burner - industrial boiler:	False
Off-specification used oil burner - industrial furnace:	False
Tax Reg #:	601637571
Business Type:	Retail
Mail Name:	Rite Aid Corp
Mail addr line1:	30 Hunter Lane
Mail city,st,zip:	Camp Hill, PA 17011
Mail country:	UNITED STATES
Legal org name:	Thrifty Payless Inc
Legal org type:	Private
Legal addr line1:	30 Hunter Lane
Legal city,st,zip:	Camp Hill, PA 17011
Legal country:	UNITED STATES
Legal phone nbr:	717-761-2633
Legal effective date:	05/20/1997
Land org name:	Limantzakis Properties No2 LLC
Land org type:	Private
Land person name:	John Limantzakis
Land addr line1:	704 NE Northlake Way Ste 100
Land city,st,zip:	Seattle, WA 98105
Land country:	UNITED STATES
Land phone nbr:	206-632-1222
Operator org name:	Rite Aid Corp
Operator org type:	Private
Operator addr line1:	30 Hunter Lane
Operator city,st,zip:	Camp Hill, PA 17011
Operator country:	UNITED STATES
Operator phone nbr:	717-761-2633
Operator effective date:	05/20/1997
Site contact name:	Store Manager
Site contact addr line1:	201 Broadway E
Site Contact City/State/ Zip:	Seattle, WA 98102
Site Contact Country:	UNITED STATES
Site Contact Phone #:	206-324-7111
Site Contact EMail:	Not reported
Form Contact NAME:	Stephanie A Caiati
Form Contact ADDR LINE1:	30 Hunter Lane
Form Contact City,ST,Zip:	Camp Hill, PA 17011
Form Contact Country:	UNITED STATES
Form Contact Phone #:	717-975-8643
Form Contact EMail:	rsksafe@riteaid.com
Gen Status CD:	SQG
Monthly Generation:	True
Batch Generation:	False
One Time Generation:	False
Transport Own Waste:	False
Tranports Other Waste:	False
Recycler Onsite:	False
Transfer Facility:	False
Other Exemption:	Not reported
UW Battery Gen:	False
Used Oil Transporter:	False
Used Oil Transfer Facility:	False

RITE AID #5207 (Continued) **S111413903**

Used Oil Processor: False
Used Oil Refiner: False
Used Oil Fuel Marketer Directs Shipments: False
Used Oil Fuel Marketer Meets Specs: False

Q61 **EAST PIKE BLDG 1024** **WA ALLSITES** **1001121510**
SSW **1024 E PIKE** **RCRA NonGen / NLR** **WAR000009274**
1/4-1/2 **SEATTLE, WA 98122** **FINDS**
0.283 mi. **ECHO**
1492 ft. **Site 1 of 3 in cluster Q**

Relative:
Lower

Actual:
302 ft.

ALLSITES:
Facility Name: EAST PIKE BLDG 1024
Facility Id: 3843392

Interaction: I
Interaction 1: HWG
Interaction 2: Hazardous Waste Generator
Ecology Program: HAZWASTE
Program Data: TURBOWASTE
Facility Alt.: Not reported
Program ID: WAR000009274
Date Interaction: 1996-06-24 00:00:00
Date Interaction 3: 1996-12-31 00:00:00
Latitude: 47.614204379999997
Longitude: -122.319835106

RCRA NonGen / NLR:
Date form received by agency: 12/31/1998
Facility name: Not reported
Facility address: 1024 E PIKE
SEATTLE, WA 98122
EPA ID: WAR000009274
Mailing address: 1932 1ST AVE STE 1100
SEATTLE, WA 98101-1040
Contact: EAST PIKE BLDG EAST PIKE BLDG
Contact address: 1932 1ST AVE STE 1100
SEATTLE, WA 98101-1040
Contact country: US
Contact telephone: (000)000-0000
Contact email: Not reported
EPA Region: Not reported
Classification: Non-Generator
Description: Handler: Non-Generators do not presently generate hazardous waste

Owner/Operator Summary:
Owner/operator name: BRUCE P
Owner/operator address: 1120 16TH AVE
SEATTLE, WA 98122
Owner/operator country: US
Owner/operator telephone: (206)726-1065
Legal status: Private
Owner/Operator Type: Owner
Owner/Op start date: 11/14/1996
Owner/Op end date: Not reported

EAST PIKE BLDG 1024 (Continued) **1001121510**

Owner/operator name: JOE W
Owner/operator address: 1932 1ST AVE STE 1100
SEATTLE, WA 98101
Owner/operator country: US
Owner/operator telephone: (206)448-2690
Legal status: Private
Owner/Operator Type: Operator
Owner/Op start date: 11/14/1996
Owner/Op end date: Not reported

Handler Activities Summary:
U.S. importer of hazardous waste: No
Mixed waste (haz. and radioactive): No
Recycler of hazardous waste: No
Transporter of hazardous waste: No
Treater, storer or disposer of HW: No
Underground injection activity: No
On-site burner exemption: No
Furnace exemption: No
Used oil fuel burner: No
Used oil processor: No
User oil refiner: No
Used oil fuel marketer to burner: No
Used oil Specification marketer: No
Used oil transfer facility: No
Used oil transporter: No

Historical Generators:
Date form received by agency: 06/24/1996
Site name: EAST PIKE BLDG 1024
Classification: Not a generator, verified

Violation Status: No violations found

FINDS:

Registry ID: 110005404981

Environmental Interest/Information System
RCRAInfo is a national information system that supports the Resource Conservation and Recovery Act (RCRA) program through the tracking of events and activities related to facilities that generate, transport, and treat, store, or dispose of hazardous waste. RCRAInfo allows RCRA program staff to track the notification, permit, compliance, and corrective action activities required under RCRA.

ECHO:
Envid: 1001121510
Registry ID: 110005404981
DFR URL: http://echo.epa.gov/detailed_facility_report?fid=110005404981

Q62
SSW
1/4-1/2
0.284 mi.
1497 ft.

MODERA CAPITOL HILL
1427 11TH AVE
SEATTLE, WA 98122

Site 2 of 3 in cluster Q

WA CSCSL **S117804870**
WA ALLSITES **N/A**

Relative:
Lower

Actual:
304 ft.

CSCSL:

Facility ID:	21973
Region:	Northwest
Lat/Long:	47.613608302 / -122.31861
Brownfield Status:	Not reported
Rank Status:	N
Clean Up Siteid:	12647
Site Status:	Awaiting Cleanup
PSI?:	Not reported
Contaminant Name:	Arsenic
Ground Water:	Suspected
Surface Water:	Not reported
Soil:	Remediated-Above Cleanup Level
Sediment:	Not reported
Air:	Not reported
Bedrock:	Not reported
Responsible Unit:	Headquarters

Facility ID:	21973
Region:	Northwest
Lat/Long:	47.613608302 / -122.31861
Brownfield Status:	Not reported
Rank Status:	N
Clean Up Siteid:	12647
Site Status:	Awaiting Cleanup
PSI?:	Not reported
Contaminant Name:	Benzene
Ground Water:	Below MTCA Cleanup Level After Assessment
Surface Water:	Not reported
Soil:	Below MTCA Cleanup Level After Assessment
Sediment:	Not reported
Air:	Not reported
Bedrock:	Not reported
Responsible Unit:	Headquarters

Facility ID:	21973
Region:	Northwest
Lat/Long:	47.613608302 / -122.31861
Brownfield Status:	Not reported
Rank Status:	N
Clean Up Siteid:	12647
Site Status:	Awaiting Cleanup
PSI?:	Not reported
Contaminant Name:	Halogenated Solvents
Ground Water:	Below MTCA Cleanup Level After Assessment
Surface Water:	Not reported
Soil:	Below MTCA Cleanup Level After Assessment
Sediment:	Not reported
Air:	Not reported
Bedrock:	Not reported
Responsible Unit:	Headquarters

Facility ID:	21973

MODERA CAPITOL HILL (Continued) **S117804870**

Region: Northwest
Lat/Long: 47.613608302 / -122.31861
Brownfield Status: Not reported
Rank Status: N
Clean Up Siteid: 12647
Site Status: Awaiting Cleanup
PSI?: Not reported
Contaminant Name: Lead
Ground Water: Suspected
Surface Water: Not reported
Soil: Remediated-Above Cleanup Level
Sediment: Not reported
Air: Not reported
Bedrock: Not reported
Responsible Unit: Headquarters

Facility ID: 21973
Region: Northwest
Lat/Long: 47.613608302 / -122.31861
Brownfield Status: Not reported
Rank Status: N
Clean Up Siteid: 12647
Site Status: Awaiting Cleanup
PSI?: Not reported
Contaminant Name: Mercury
Ground Water: Suspected
Surface Water: Not reported
Soil: Below MTCA Cleanup Level After Assessment
Sediment: Not reported
Air: Not reported
Bedrock: Not reported
Responsible Unit: Headquarters

Facility ID: 21973
Region: Northwest
Lat/Long: 47.613608302 / -122.31861
Brownfield Status: Not reported
Rank Status: N
Clean Up Siteid: 12647
Site Status: Awaiting Cleanup
PSI?: Not reported
Contaminant Name: Metals - Other
Ground Water: Suspected
Surface Water: Not reported
Soil: Remediated-Above Cleanup Level
Sediment: Not reported
Air: Not reported
Bedrock: Not reported
Responsible Unit: Headquarters

Facility ID: 21973
Region: Northwest
Lat/Long: 47.613608302 / -122.31861
Brownfield Status: Not reported
Rank Status: N
Clean Up Siteid: 12647
Site Status: Awaiting Cleanup

MODERA CAPITOL HILL (Continued) **S117804870**

PSI?: Not reported
Contaminant Name: Non-Halogenated Solvents
Ground Water: Below MTCA Cleanup Level After Assessment
Surface Water: Not reported
Soil: Below MTCA Cleanup Level After Assessment
Sediment: Not reported
Air: Not reported
Bedrock: Not reported
Responsible Unit: Headquarters

Facility ID: 21973
Region: Northwest
Lat/Long: 47.613608302 / -122.31861
Brownfield Status: Not reported
Rank Status: N
Clean Up Siteid: 12647
Site Status: Awaiting Cleanup
PSI?: Not reported
Contaminant Name: Other Non-Halogenated Organics
Ground Water: Below MTCA Cleanup Level After Assessment
Surface Water: Not reported
Soil: Below MTCA Cleanup Level After Assessment
Sediment: Not reported
Air: Not reported
Bedrock: Not reported
Responsible Unit: Headquarters

Facility ID: 21973
Region: Northwest
Lat/Long: 47.613608302 / -122.31861
Brownfield Status: Not reported
Rank Status: N
Clean Up Siteid: 12647
Site Status: Awaiting Cleanup
PSI?: Not reported
Contaminant Name: Petroleum-Diesel
Ground Water: Below MTCA Cleanup Level After Assessment
Surface Water: Not reported
Soil: Below MTCA Cleanup Level After Assessment
Sediment: Not reported
Air: Not reported
Bedrock: Not reported
Responsible Unit: Headquarters

Facility ID: 21973
Region: Northwest
Lat/Long: 47.613608302 / -122.31861
Brownfield Status: Not reported
Rank Status: N
Clean Up Siteid: 12647
Site Status: Awaiting Cleanup
PSI?: Not reported
Contaminant Name: Petroleum-Gasoline
Ground Water: Below MTCA Cleanup Level After Assessment
Surface Water: Not reported
Soil: Below MTCA Cleanup Level After Assessment
Sediment: Not reported

MODERA CAPITOL HILL (Continued) **S117804870**

Air: Not reported
Bedrock: Not reported
Responsible Unit: Headquarters

Facility ID: 21973
Region: Northwest
Lat/Long: 47.613608302 / -122.31861
Brownfield Status: Not reported
Rank Status: N
Clean Up Siteid: 12647
Site Status: Awaiting Cleanup
PSI?: Not reported
Contaminant Name: Petroleum-Other
Ground Water: Below MTCA Cleanup Level After Assessment
Surface Water: Not reported
Soil: Below MTCA Cleanup Level After Assessment
Sediment: Not reported
Air: Not reported
Bedrock: Not reported
Responsible Unit: Headquarters

ALLSITES:
Facility Name: MODERA CAPITOL HILL
Facility Id: 21973

Interaction: A
Interaction 1: SCS
Interaction 2: State Cleanup Site
Ecology Program: TOXICS
Program Data: ISIS
Facility Alt.: Pit Lot Capitol Hill
Program ID: Not reported
Date Interaction: 2014-12-31 00:00:00
Date Interaction 3: Not reported
Latitude: 47.613602255000004
Longitude: -122.318600088

Interaction: A
Interaction 1: VOLCLNST
Interaction 2: Voluntary Cleanup Sites
Ecology Program: TOXICS
Program Data: ISIS
Facility Alt.: Pit Lot Capitol Hill
Program ID: NW3015
Date Interaction: 2015-12-04 00:00:00
Date Interaction 3: Not reported
Latitude: 47.613602255000004
Longitude: -122.318600088

R63 **PETSCHLS QUALITY MEATS INC** **WA UST** **1007070568**
South **1417 13TH AVE** **WA ALLSITES** **N/A**
1/4-1/2 **SEATTLE, WA 98122** **FINDS**
0.284 mi. **ECHO**
1499 ft. **Site 1 of 3 in cluster R**

Relative:
Lower

Actual:
333 ft.

UST:

Facility ID:	44657936
Site Id:	4242
UBI:	Not reported
Phone Number:	Not reported
Decimal Latitude:	47.61331
Decimal Longitude:	-122.316567
Tank Name:	1
Tag Number:	Not reported
Tank Status:	Unknown
Tank Status Date:	08/06/1996
Tank Install Date:	00/31/1964
Tank Closure Date:	Not reported
Capacity Range:	Not reported
Tank Permit Expiration Date:	Not reported
Tank Upgrade Date:	Not reported
Tank Spill Prevention:	Not reported
Tank Overfill Prevention:	Not reported
Tank Material:	Steel
Tank Construction:	Not reported
Tank Tightness Test:	Not reported
Tank Corrosion Protection:	Not reported
Tank Manifold:	Not reported
Tank Release Detection:	Not reported
Tank SFC Type:	Not reported
Pipe Material:	Steel
Pipe Construction:	Not reported
Pipe Primary Release Detection:	Not reported
Pipe Second Release Detection:	Not reported
Pipe Corrosion Protection:	Not reported
Pipe Pumping System:	Not reported
Responsible Unit:	NORTHWEST
Dispencer/Pump SFC Type:	Not reported

ALLSITES:

Facility Name:	PETSCHLS QUALITY MEATS INC
Facility Id:	44657936
Interaction:	A
Interaction 1:	UST
Interaction 2:	Underground Storage Tank
Ecology Program:	TOXICS
Program Data:	UST
Facility Alt.:	Not reported
Program ID:	4242
Date Interaction:	2000-03-20 00:00:00
Date Interaction 3:	Not reported
Latitude:	47.613304380999999
Longitude:	-122.31655210700001

PETSCHLS QUALITY MEATS INC (Continued) **1007070568**

FINDS:

Registry ID: 110015471791

Environmental Interest/Information System
Washington Facility / Site Identification System (WA-FSIS) provides a means to query and display data maintained by the Washington Department of Ecology. This system contains key information for each facility/site that is currently, or has been, of interest to the Air Quality, Dam Safety, Hazardous Waste, Toxics Cleanup, and Water Quality Programs.

ECHO:
Envid: 1007070568
Registry ID: 110015471791
DFR URL: http://echo.epa.gov/detailed_facility_report?fid=110015471791

64
SSW
1/4-1/2
0.285 mi.
1507 ft.

1422 11TH AVE
SEATTLE, WA 98122

WA ALLSITES **1001490419**
RCRA NonGen / NLR **WAD981768609**
FINDS
ECHO

Relative:
Lower

Actual:
306 ft.

ALLSITES:
Facility Name: PREMIER AUTO BODY 11TH AVE
Facility Id: 79897997

Interaction: I
Interaction 1: HWG
Interaction 2: Hazardous Waste Generator
Ecology Program: HAZWASTE
Program Data: TURBOWASTE
Facility Alt.: Not reported
Program ID: WAD981768609
Date Interaction: 1987-09-23 00:00:00
Date Interaction 3: 1995-02-15 00:00:00
Latitude: 47.613424379999998
Longitude: -122.318005107

Interaction: I
Interaction 1: HWP
Interaction 2: Hazardous Waste Planner
Ecology Program: HAZWASTE
Program Data: HWPPRT
Facility Alt.: Not reported
Program ID: WAD981768609
Date Interaction: 1993-01-01 00:00:00
Date Interaction 3: 1993-12-31 00:00:00
Latitude: 47.613424379999998
Longitude: -122.318005107

RCRA NonGen / NLR:
Date form received by agency: 03/09/1995

(Continued) **1001490419**

Facility name: Not reported
Facility address: 1422 11TH AVE
SEATTLE, WA 98122
EPA ID: WAD981768609
Contact: PREMIER AUTO BO PREMIER AUTO BO
Contact address: 1422 11TH AVE
SEATTLE, WA 98122-3902
Contact country: US
Contact telephone: (000)000-0000
Contact email: Not reported
EPA Region: Not reported
Classification: Non-Generator
Description: Handler: Non-Generators do not presently generate hazardous waste

Owner/Operator Summary:
Owner/operator name: PREMIER AUTO BO P
Owner/operator address: 1422 11TH AVE
SEATTLE, WA 98122
Owner/operator country: US
Owner/operator telephone: (000)000-0000
Legal status: Private
Owner/Operator Type: Owner
Owner/Op start date: 05/02/1996
Owner/Op end date: Not reported

Handler Activities Summary:
U.S. importer of hazardous waste: No
Mixed waste (haz. and radioactive): No
Recycler of hazardous waste: No
Transporter of hazardous waste: No
Treater, storer or disposer of HW: No
Underground injection activity: No
On-site burner exemption: No
Furnace exemption: No
Used oil fuel burner: No
Used oil processor: No
User oil refiner: No
Used oil fuel marketer to burner: No
Used oil Specification marketer: No
Used oil transfer facility: No
Used oil transporter: No

Historical Generators:
Date form received by agency: 03/09/1995
Site name: PREMIER AUTO BODY 11TH AVE
Classification: Not a generator, verified

Violation Status: No violations found

FINDS:

Registry ID: 110005342655

Environmental Interest/Information System
Washington Facility / Site Identification System (WA-FSIS) provides a means to query and display data maintained by the Washington

(Continued) **1001490419**

Department of Ecology. This system contains key information for each facility/site that is currently, or has been, of interest to the Air Quality, Dam Safety, Hazardous Waste, Toxics Cleanup, and Water Quality Programs.

RCRAInfo is a national information system that supports the Resource Conservation and Recovery Act (RCRA) program through the tracking of events and activities related to facilities that generate, transport, and treat, store, or dispose of hazardous waste. RCRAInfo allows RCRA program staff to track the notification, permit, compliance, and corrective action activities required under RCRA.

ECHO:

Envid:	1001490419
Registry ID:	110005342655
DFR URL:	http://echo.epa.gov/detailed_facility_report?fid=110005342655

65
ENE
1/4-1/2
0.290 mi.
1531 ft.

BUCKLEY APARTMENTS
201 17TH AVE E
SEATTLE, WA 98112

WA CSCSL **S110626727**
WA VCP **N/A**
WA ALLSITES

Relative:
Higher

Actual:
418 ft.

CSCSL:

Facility ID:	5428
Region:	Northwest
Lat/Long:	47.619893 / -122.310456
Brownfield Status:	Not reported
Rank Status:	N
Clean Up Siteid:	11433
Site Status:	Cleanup Started
PSI?:	Not reported
Contaminant Name:	Petroleum-Diesel
Ground Water:	Not reported
Surface Water:	Not reported
Soil:	Confirmed Above Cleanup Level
Sediment:	Not reported
Air:	Not reported
Bedrock:	Not reported
Responsible Unit:	Northwest

VCP:

edr_fstat:	WA
edr_fzip:	98112
edr_fcnty:	KING
edr_zip:	Not reported
Facility ID:	5428
VCP Status:	Not reported
VCP:	Yes
Ecology Status:	Not reported
NFA Type:	Not reported
Date NFA:	Not reported
Rank:	N
Cleanup Siteid:	11433

BUCKLEY APARTMENTS (Continued) **S110626727**

ALLSITES:
Facility Name: BUCKLEY APARTMENTS
Facility Id: 5428

Interaction: I
Interaction 1: VOLCLNST
Interaction 2: Voluntary Cleanup Sites
Ecology Program: TOXICS
Program Data: ISIS
Facility Alt.: Buckley Apartments
Program ID: NW2345
Date Interaction: 2010-10-25 00:00:00
Date Interaction 3: 2012-03-07 00:00:00
Latitude: 47.619887378999998
Longitude: -122.310441107

Interaction: A
Interaction 1: VOLCLNST
Interaction 2: Voluntary Cleanup Sites
Ecology Program: TOXICS
Program Data: ISIS
Facility Alt.: Buckley Apartments
Program ID: NW2345
Date Interaction: 2010-10-25 00:00:00
Date Interaction 3: Not reported
Latitude: 47.619887378999998
Longitude: -122.310441107

Q66 **SOLOMONS AUTOMOTIVE INC** **WA ALLSITES** **1000660077**
SSW **1011 E PIKE ST** **WA SPILLS** **WAD988497582**
1/4-1/2 **SEATTLE, WA 98122** **RCRA NonGen / NLR**
0.293 mi. **FINDS**
1546 ft. **Site 3 of 3 in cluster Q** **ECHO**

Relative:
Lower

Actual:
300 ft.

ALLSITES:
Facility Name: SOLOMONS AUTOMOTIVE INC
Facility Id: 63372279

Interaction: I
Interaction 1: HWG
Interaction 2: Hazardous Waste Generator
Ecology Program: HAZWASTE
Program Data: TURBOWASTE
Facility Alt.: Not reported
Program ID: WAD988497582
Date Interaction: 1991-12-30 00:00:00
Date Interaction 3: 1996-12-31 00:00:00
Latitude: 47.614184379999998
Longitude: -122.319075107

Interaction: I
Interaction 1: HWG
Interaction 2: Hazardous Waste Generator
Ecology Program: HAZWASTE

SOLOMONS AUTOMOTIVE INC (Continued) **1000660077**

Program Data:	TURBOWASTE
Facility Alt.:	Not reported
Program ID:	WAD988497582
Date Interaction:	1991-12-03 00:00:00
Date Interaction 3:	1996-12-30 00:00:00
Latitude:	47.614184379999998
Longitude:	-122.319075107

SPILLS:

Facility ID:	630860
Medium:	IMPERMEABLE CONTAINMENT
Material Desc:	PETROLEUM - HYDRAULIC OIL
Material Qty:	1
Material Units:	GALLON
Date Received:	12/09/2011
Contact Name:	Not reported
Incident Date:	Not reported
Incident Category Type:	Not reported
Incident Category:	Not reported
Latitude:	Not reported
Longitude:	Not reported
Source Type:	Not reported
Source:	Not reported
Vessel Facility Name2:	Not reported
Recovered Quantity:	Not reported
Resp Party Name:	Not reported

RCRA NonGen / NLR:

Date form received by agency:	06/26/1997
Facility name:	Not reported
Facility address:	1011 E PIKE ST SEATTLE, WA 98122-3989
EPA ID:	WAD988497582
Mailing address:	932 12TH SEATTLE, WA 98122
Contact:	SOLOMONS AUTOMO SOLOMONS AUTOMO
Contact address:	932 12TH SEATTLE, WA 98122
Contact country:	US
Contact telephone:	(000)000-0000
Contact email:	Not reported
EPA Region:	Not reported
Land type:	Private
Classification:	Non-Generator
Description:	Handler: Non-Generators do not presently generate hazardous waste

Owner/Operator Summary:

Owner/operator name:	SOLOMON Y
Owner/operator address:	20420 RICHMOND BEACH DR NW SHORELINE, WA 98177
Owner/operator country:	US
Owner/operator telephone:	(206)546-9459
Legal status:	Private
Owner/Operator Type:	Operator
Owner/Op start date:	03/13/1997

SOLOMONS AUTOMOTIVE INC (Continued) **1000660077**

Owner/Op end date: Not reported

Owner/operator name: MOSS ALLEY MOTO M
Owner/operator address: 932 12TH
SEATTLE, WA 98122
Owner/operator country: US
Owner/operator telephone: (000)000-0000
Legal status: Private
Owner/Operator Type: Owner
Owner/Op start date: 06/23/1997
Owner/Op end date: Not reported

Handler Activities Summary:
U.S. importer of hazardous waste: No
Mixed waste (haz. and radioactive): No
Recycler of hazardous waste: No
Transporter of hazardous waste: No
Treater, storer or disposer of HW: No
Underground injection activity: No
On-site burner exemption: No
Furnace exemption: No
Used oil fuel burner: No
Used oil processor: No
User oil refiner: No
Used oil fuel marketer to burner: No
Used oil Specification marketer: No
Used oil transfer facility: No
Used oil transporter: No

Historical Generators:
Date form received by agency: 02/24/1997
Site name: SOLOMONS AUTOMOTIVE INC
Classification: Not a generator, verified

Violation Status: No violations found

Evaluation Action Summary:
Evaluation date: 06/19/1997
Evaluation: COMPLIANCE ASSISTANCE VISIT
Area of violation: Not reported
Date achieved compliance: Not reported
Evaluation lead agency: State

FINDS:

Registry ID: 110009511956

Environmental Interest/Information System
Washington Facility / Site Identification System (WA-FSIS) provides a means to query and display data maintained by the Washington Department of Ecology. This system contains key information for each facility/site that is currently, or has been, of interest to the Air Quality, Dam Safety, Hazardous Waste, Toxics Cleanup, and Water Quality Programs.

RCRAInfo is a national information system that supports the Resource

SOLOMONS AUTOMOTIVE INC (Continued) **1000660077**

Conservation and Recovery Act (RCRA) program through the tracking of events and activities related to facilities that generate, transport, and treat, store, or dispose of hazardous waste. RCRAInfo allows RCRA program staff to track the notification, permit, compliance, and corrective action activities required under RCRA.

ECHO:
Envid: 1000660077
Registry ID: 110009511956
DFR URL: http://echo.epa.gov/detailed_facility_report?fid=110009511956

S67 **CHEVRON #9 3068** **WA VCP S103506182**
SW **1531 BROADWAY** **WA ICR N/A**
1/4-1/2 **SEATTLE, WA 98122** **WA ALLSITES**
0.295 mi. **WA CSCSL NFA**
1558 ft. **Site 1 of 4 in cluster S**

Relative:
Lower

Actual:
309 ft.

VCP:
edr_fstat: WA
edr_fzip: 98122
edr_fcnty: KING
edr_zip: Not reported
Facility ID: 83475673
VCP Status: Not reported
VCP: Yes
Ecology Status: Not reported
NFA Type: Not reported
Date NFA: 4/25/2006
Rank: Not reported
Cleanup Siteid: 7133

ICR:
Date Ecology Received Report: 11/07/91
Contaminants Found at Site: Petroleum products
Media Contaminated: Soil
Waste Management: Tank
Region: North Western
Type of Report Ecology Received: Interim cleanup report
Site Register Issue: 92-11
County Code: 17
Contact: Not reported
Report Title: Not reported

ALLSITES:
Facility Name: LOUS CHEVRON
Facility Id: 83475673

Interaction: I
Interaction 1: LUST
Interaction 2: LUST Facility
Ecology Program: TOXICS
Program Data: ISIS
Facility Alt.: Not reported
Program ID: 5132
Date Interaction: 1991-06-25 00:00:00

CHEVRON #9 3068 (Continued) **S103506182**

Date Interaction 3:	1995-06-01 00:00:00
Latitude:	47.615104381000002
Longitude:	-122.32193210600001

Interaction:	I
Interaction 1:	UST
Interaction 2:	Underground Storage Tank
Ecology Program:	TOXICS
Program Data:	UST
Facility Alt.:	Not reported
Program ID:	5132
Date Interaction:	2000-03-20 00:00:00
Date Interaction 3:	2003-07-16 00:00:00
Latitude:	47.615104381000002
Longitude:	-122.32193210600001

Interaction:	I
Interaction 1:	VOLCLNST
Interaction 2:	Voluntary Cleanup Sites
Ecology Program:	TOXICS
Program Data:	ISIS
Facility Alt.:	Lous Chevron
Program ID:	NW1582
Date Interaction:	2006-02-07 00:00:00
Date Interaction 3:	2006-04-25 00:00:00
Latitude:	47.615104381000002
Longitude:	-122.32193210600001

Interaction:	I
Interaction 1:	HWG
Interaction 2:	Hazardous Waste Generator
Ecology Program:	HAZWASTE
Program Data:	TURBOWASTE
Facility Alt.:	Not reported
Program ID:	WAD988487690
Date Interaction:	1991-05-22 00:00:00
Date Interaction 3:	2002-12-31 00:00:00
Latitude:	47.615104381000002
Longitude:	-122.32193210600001

CSCSL NFA:

Facility/Site Id:	83475673
CS Id:	7133
NFA Date:	04/25/2006
Rank:	Not reported
VCP:	Yes
Latitude:	47.61511
Longitude:	-122.321947

68
WSW
1/4-1/2
0.296 mi.
1562 ft.

1702 HARVARD AVE
SEATTLE, WA 98122

RCRA-SQG
WA ALLSITES
FINDS
WA MANIFEST
ECHO

1004613903
WAD980833529

Relative:
Lower

Actual:
317 ft.

RCRA-SQG:

Date form received by agency:	02/23/2012
Facility name:	Not reported
Facility address:	1702 HARVARD AVE SEATTLE, WA 98122
EPA ID:	WAD980833529
Mailing address:	1701 BROADWAY SEATTLE, WA 98122
Contact:	JEFF KEEVER
Contact address:	1701 BROADWAY SEATTLE, WA 98122
Contact country:	US
Contact telephone:	(206) 344-4340
Contact email:	JKEEVER@SCCD.CTC.EDU
EPA Region:	Not reported
Land type:	State
Classification:	Small Small Quantity Generator
Description:	Handler: generates more than 100 and less than 1000 kg of hazardous waste during any calendar month and accumulates less than 6000 kg of hazardous waste at any time; or generates 100 kg or less of hazardous waste during any calendar month, and accumulates more than 1000 kg of hazardous waste at any time

Owner/Operator Summary:

Owner/operator name:	WA SCCD
Owner/operator address:	1500 HARVARD AVE SEATTLE, 98122
Owner/operator country:	US
Owner/operator telephone:	(206)587-4111
Legal status:	State
Owner/Operator Type:	Owner
Owner/Op start date:	12/17/1996
Owner/Op end date:	Not reported
Owner/operator name:	JEFF KEEVER
Owner/operator address:	1701 BROADWAY SEATTLE, 98122
Owner/operator country:	US
Owner/operator telephone:	(206)344-4340
Legal status:	District
Owner/Operator Type:	Operator
Owner/Op start date:	01/01/2011
Owner/Op end date:	Not reported
Owner/operator name:	JEFF K
Owner/operator address:	1701 BROADWAY SEATTLE, WA 98122
Owner/operator country:	US
Owner/operator telephone:	(206)344-4340
Legal status:	Private
Owner/Operator Type:	Operator
Owner/Op start date:	01/01/2011
Owner/Op end date:	Not reported

(Continued) **1004613903**

Owner/operator name: WA SCCD W
Owner/operator address: 1500 HARVARD AVE
SEATTLE, WA 98122
Owner/operator country: US
Owner/operator telephone: (206)587-4111
Legal status: Private
Owner/Operator Type: Owner
Owner/Op start date: 12/17/1996
Owner/Op end date: Not reported

Owner/operator name: WA SCCD
Owner/operator address: 1500 HARVARD AVE
SEATTLE, WA 98122
Owner/operator country: US
Owner/operator telephone: Not reported
Legal status: State
Owner/Operator Type: Owner
Owner/Op start date: 12/17/1996
Owner/Op end date: Not reported

Owner/operator name: JEFF WATTS
Owner/operator address: 1701 BROADWAY
SEATTLE, WA 98122
Owner/operator country: US
Owner/operator telephone: Not reported
Legal status: District
Owner/Operator Type: Operator
Owner/Op start date: 12/17/1996
Owner/Op end date: Not reported

Handler Activities Summary:
U.S. importer of hazardous waste: No
Mixed waste (haz. and radioactive): No
Recycler of hazardous waste: No
Transporter of hazardous waste: No
Treater, storer or disposer of HW: No
Underground injection activity: No
On-site burner exemption: No
Furnace exemption: No
Used oil fuel burner: No
Used oil processor: No
User oil refiner: No
Used oil fuel marketer to burner: No
Used oil Specification marketer: No
Used oil transfer facility: No
Used oil transporter: No

Historical Generators:
Date form received by agency: 10/07/2011
Site name: SEATTLE CENTRAL COMMUNITY COLLEGE
Classification: Small Quantity Generator

Date form received by agency: 03/01/2010
Site name: SEATTLE CENTRAL COMMUNITY COLLEGE
Classification: Small Quantity Generator

(Continued) **1004613903**

Date form received by agency: 12/31/2007
Site name: SEATTLE CENTRAL COMMUNITY COLLEGE
Classification: Not a generator, verified

Date form received by agency: 12/31/2003
Site name: SEATTLE CENTRAL COMMUNITY COLLEGE
Classification: Not a generator, verified

Date form received by agency: 04/15/1998
Site name: SEATTLE CENTRAL COMMUNITY COLLEGE
Classification: Large Quantity Generator

Date form received by agency: 12/27/1995
Site name: SEATTLE CENTRAL COMMUNITY COLLEGE
Classification: Not a generator, verified

Facility Has Received Notices of Violations:
Regulation violated: Not reported
Area of violation: TSD - Preparedness and Prevention
Date violation determined: 08/17/2011
Date achieved compliance: 10/20/2011
Violation lead agency: State
Enforcement action: WRITTEN INFORMAL
Enforcement action date: 09/21/2011
Enf. disposition status: Not reported
Enf. disp. status date: Not reported
Enforcement lead agency: State
Proposed penalty amount: Not reported
Final penalty amount: Not reported
Paid penalty amount: Not reported

Regulation violated: Not reported
Area of violation: TSD IS-Container Use and Management
Date violation determined: 08/17/2011
Date achieved compliance: 10/20/2011
Violation lead agency: State
Enforcement action: WRITTEN INFORMAL
Enforcement action date: 09/21/2011
Enf. disposition status: Not reported
Enf. disp. status date: Not reported
Enforcement lead agency: State
Proposed penalty amount: Not reported
Final penalty amount: Not reported
Paid penalty amount: Not reported

Regulation violated: Not reported
Area of violation: Universal Waste - Small Quantity Handlers
Date violation determined: 08/17/2011
Date achieved compliance: 10/20/2011
Violation lead agency: State
Enforcement action: WRITTEN INFORMAL
Enforcement action date: 09/21/2011
Enf. disposition status: Not reported
Enf. disp. status date: Not reported
Enforcement lead agency: State
Proposed penalty amount: Not reported
Final penalty amount: Not reported

(Continued) **1004613903**

Paid penalty amount: Not reported

Regulation violated: Not reported
Area of violation: Generators - Pre-transport
Date violation determined: 08/17/2011
Date achieved compliance: 10/20/2011
Violation lead agency: State
Enforcement action: WRITTEN INFORMAL
Enforcement action date: 09/21/2011
Enf. disposition status: Not reported
Enf. disp. status date: Not reported
Enforcement lead agency: State
Proposed penalty amount: Not reported
Final penalty amount: Not reported
Paid penalty amount: Not reported

Regulation violated: Not reported
Area of violation: Listing - General
Date violation determined: 08/17/2011
Date achieved compliance: 10/20/2011
Violation lead agency: State
Enforcement action: WRITTEN INFORMAL
Enforcement action date: 09/21/2011
Enf. disposition status: Not reported
Enf. disp. status date: Not reported
Enforcement lead agency: State
Proposed penalty amount: Not reported
Final penalty amount: Not reported
Paid penalty amount: Not reported

Regulation violated: Not reported
Area of violation: Generators - General
Date violation determined: 08/17/2011
Date achieved compliance: 10/20/2011
Violation lead agency: State
Enforcement action: WRITTEN INFORMAL
Enforcement action date: 09/21/2011
Enf. disposition status: Not reported
Enf. disp. status date: Not reported
Enforcement lead agency: State
Proposed penalty amount: Not reported
Final penalty amount: Not reported
Paid penalty amount: Not reported

Regulation violated: Not reported
Area of violation: Generators - Manifest
Date violation determined: 08/17/2011
Date achieved compliance: 10/20/2011
Violation lead agency: State
Enforcement action: WRITTEN INFORMAL
Enforcement action date: 09/21/2011
Enf. disposition status: Not reported
Enf. disp. status date: Not reported
Enforcement lead agency: State
Proposed penalty amount: Not reported
Final penalty amount: Not reported
Paid penalty amount: Not reported

(Continued) **1004613903**

Evaluation Action Summary:

Evaluation date:	05/19/2015
Evaluation:	COMPLIANCE ASSISTANCE VISIT
Area of violation:	Not reported
Date achieved compliance:	Not reported
Evaluation lead agency:	State
Evaluation date:	11/01/2012
Evaluation:	COMPLIANCE EVALUATION INSPECTION ON-SITE
Area of violation:	Not reported
Date achieved compliance:	Not reported
Evaluation lead agency:	State
Evaluation date:	08/17/2011
Evaluation:	COMPLIANCE EVALUATION INSPECTION ON-SITE
Area of violation:	Generators - General
Date achieved compliance:	10/20/2011
Evaluation lead agency:	State
Evaluation date:	08/17/2011
Evaluation:	COMPLIANCE EVALUATION INSPECTION ON-SITE
Area of violation:	TSD - Preparedness and Prevention
Date achieved compliance:	10/20/2011
Evaluation lead agency:	State
Evaluation date:	08/17/2011
Evaluation:	COMPLIANCE EVALUATION INSPECTION ON-SITE
Area of violation:	Generators - Manifest
Date achieved compliance:	10/20/2011
Evaluation lead agency:	State
Evaluation date:	08/17/2011
Evaluation:	COMPLIANCE EVALUATION INSPECTION ON-SITE
Area of violation:	Universal Waste - Small Quantity Handlers
Date achieved compliance:	10/20/2011
Evaluation lead agency:	State
Evaluation date:	08/17/2011
Evaluation:	COMPLIANCE EVALUATION INSPECTION ON-SITE
Area of violation:	TSD IS-Container Use and Management
Date achieved compliance:	10/20/2011
Evaluation lead agency:	State
Evaluation date:	08/17/2011
Evaluation:	COMPLIANCE EVALUATION INSPECTION ON-SITE
Area of violation:	Listing - General
Date achieved compliance:	10/20/2011
Evaluation lead agency:	State
Evaluation date:	08/17/2011
Evaluation:	COMPLIANCE EVALUATION INSPECTION ON-SITE
Area of violation:	Generators - Pre-transport
Date achieved compliance:	10/20/2011
Evaluation lead agency:	State
Evaluation date:	11/21/2006
Evaluation:	COMPLIANCE ASSISTANCE VISIT

(Continued) **1004613903**

Area of violation: Not reported
Date achieved compliance: Not reported
Evaluation lead agency: State

Evaluation date: 04/23/2003
Evaluation: COMPLIANCE ASSISTANCE VISIT
Area of violation: Not reported
Date achieved compliance: Not reported
Evaluation lead agency: State

ALLSITES:
Facility Name: SEATTLE CENTRAL COMMUNITY COLLEGE
Facility Id: 56514528

Interaction: A
Interaction 1: HWP
Interaction 2: Hazardous Waste Planner
Ecology Program: HAZWASTE
Program Data: HWPPRT
Facility Alt.: Seattle Central Community College
Program ID: WAD980833529
Date Interaction: 2013-05-10 00:00:00
Date Interaction 3: Not reported
Latitude: 47.616624381000001
Longitude: -122.322075106

Interaction: A
Interaction 1: HWG
Interaction 2: Hazardous Waste Generator
Ecology Program: HAZWASTE
Program Data: TURBOWASTE
Facility Alt.: Seattle Central Community College
Program ID: WAD980833529
Date Interaction: 1983-12-27 00:00:00
Date Interaction 3: Not reported
Latitude: 47.616624381000001
Longitude: -122.322075106

FINDS:

Registry ID: 110000828463

Environmental Interest/Information System
Washington Facility / Site Identification System (WA-FSIS) provides a means to query and display data maintained by the Washington Department of Ecology. This system contains key information for each facility/site that is currently, or has been, of interest to the Air Quality, Dam Safety, Hazardous Waste, Toxics Cleanup, and Water Quality Programs.

RCRAInfo is a national information system that supports the Resource Conservation and Recovery Act (RCRA) program through the tracking of events and activities related to facilities that generate, transport, and treat, store, or dispose of hazardous waste. RCRAInfo allows RCRA program staff to track the notification, permit, compliance, and

(Continued) **1004613903**

corrective action activities required under RCRA.

HAZARDOUS WASTE BIENNIAL REPORTER

WA MANIFEST:

Facility Site ID Number:	56514528
EPA ID:	WAD980833529
NAICS:	611210
SWC Desc:	WT02
FWC Desc:	D001; D002
Form Comm:	The biology department receives specimens that are packed in a solution containing mostly water and trace amounts of formlin that was used to fix the specimens. We treat the solution with a formalin neutralizer and dispose of the resulting solution to drain according to treatment by generator guidelines and approval by the waste water authority.
Data Year:	2013
Permit by Rule:	False
Treatment by Generator:	True
Mixed radioactive waste:	False
Importer of hazardous waste:	False
Immediate recycler:	False
Treatment/Storage/Disposal/Recycling Facility:	False
Generator of dangerous fuel waste:	False
Generator marketing to burner:	False
Other marketers (i.e., blender, distributor, etc.):	False
Utility boiler burner:	False
Industry boiler burner:	False
Industrial Furnace:	False
Smelter defferal:	False
Universal waste - batteries - generate:	False
Universal waste - thermostats - generate:	False
Universal waste - mercury - generate:	False
Universal waste - lamps - generate:	True
Universal waste - batteries - accumulate:	True
Universal waste - thermostats - accumulate:	False
Universal waste - mercury - accumulate:	False
Universal waste - lamps - accumulate:	True
Destination Facility for Universal Waste:	False
Off-specification used oil burner - utility boiler:	False
Off-specification used oil burner - industrial boiler:	False
Off-specification used oil burner - industrial furnace:	False
Tax Reg #:	578076239
Business Type:	Education
Mail Name:	Seattle Community Colleges
Mail addr line1:	1701 Broadway
Mail addr line2:	Mail Stop BE 1142
Mail city,st,zip:	SEATTLE, WA 98122-2413
Mail country:	UNITED STATES
Legal org name:	WA SCCD
Legal org type:	District
Legal addr line1:	1500 HARVARD AVE
Legal city,st,zip:	SEATTLE, WA 98122-2400
Legal country:	UNITED STATES
Legal phone nbr:	(206)587-4111
Legal effective date:	12/17/1996

(Continued) **1004613903**

Land org name:	WA SCCD
Land org type:	State
Land person name:	Not reported
Land addr line1:	1500 HARVARD AVE
Land city,st,zip:	SEATTLE, WA 98122-2400
Land country:	UNITED STATES
Land phone nbr:	(206)587-4111
Operator org name:	Seattle Central Community College
Operator org type:	District
Operator addr line1:	1701 Broadway
Operator addr line2:	Mail Stop BE 1142
Operator city,st,zip:	SEATTLE, WA 98122-2413
Operator country:	UNITED STATES
Operator phone nbr:	(206)934-4340
Operator effective date:	01/01/2011
Site contact name:	Chuck Davis
Site contact addr line1:	1701 Broadway
Site contact addr line2:	Mail Stop BE 1142
Site Contact City/State/ Zip:	SEATTLE, WA 98122-2413
Site Contact Country:	UNITED STATES
Site Contact Phone #:	(206)934-4340
Site Contact EMail:	chuck.davis@seattlecolleges.edu
Form Contact NAME:	Chuck Davis
Form Contact ADDR LINE1:	1701 Broadway
Form Contact ADDR LINE2:	Mail Stop BE 1142
Form Contact City,ST,Zip:	SEATTLE, WA 98122-2413
Form Contact Country:	UNITED STATES
Form Contact Phone #:	(206)934-4340
Form Contact EMail:	chuck.davis@seattlecolleges.edu
Gen Status CD:	SQG
Monthly Generation:	False
Batch Generation:	True
One Time Generation:	False
Transport Own Waste:	False
Tranports Other Waste:	False
Recycler Onsite:	False
Transfer Facility:	False
Other Exemption:	Not reported
UW Battery Gen:	True
Used Oil Transporter:	False
Used Oil Transfer Facility:	False
Used Oil Processor:	False
Used Oil Refiner:	False
Used Oil Fuel Marketer Directs Shipments:	False
Used Oil Fuel Marketer Meets Specs:	False

Waste Streams Generated:

Facility ID:	56514528
Data Year:	2009
Description:	waste corrosive solid, basic, inorganic, trace radioactive material
Mix:	False
Reported Qty:	9 LB
Kilo Qty:	4.0824000702172816
Density No:	0
Density Qty:	Not reported

Facility ID:	56514528

(Continued) **1004613903**

Data Year: 2009
Description: waste corrosive liquid, hydrochloric acid, trace radioactive material
Mix: False
Reported Qty: 9 LB
Kilo Qty: 4.0824000702172816
Density No: 0
Density Qty: Not reported

Facility ID: 56514528
Data Year: 2009
Description: paper with dried paint
Mix: False
Reported Qty: 150 LB
Kilo Qty: 68.040001170288022
Density No: 0
Density Qty: Not reported

Facility ID: 56514528
Data Year: 2009
Description: waste armakleen solution
Mix: False
Reported Qty: 250 LB
Kilo Qty: 113.40000195048005
Density No: 0
Density Qty: Not reported

Facility ID: 56514528
Data Year: 2009
Description: kerosene (premium gold solvent)
Mix: False
Reported Qty: 113 LB
Kilo Qty: 51.256800881616975
Density No: 0
Density Qty: Not reported

Facility ID: 56514528
Data Year: 2009
Description: waste corrosive liquid acidic, organic, 3,5 dinitrobenzoyl chloride
Mix: False
Reported Qty: 10 LB
Kilo Qty: 4.5360000780192014
Density No: 0
Density Qty: Not reported

Facility ID: 56514528
Data Year: 2009
Description: waste corrosive liquids, toxic, methylene chloride, sodium hydroxide
Mix: False
Reported Qty: 20 LB
Kilo Qty: 9.0720001560384027
Density No: 0
Density Qty: Not reported

Facility ID: 56514528
Data Year: 2009
Description: waste corrosive liquid, toxic, sulfuric acid with barium
Mix: False

(Continued) **1004613903**

Reported Qty: 125 LB
Kilo Qty: 56.700000975240023
Density No: 0
Density Qty: Not reported

Facility ID: 56514528
Data Year: 2009
Description: waste bromine solutions
Mix: False
Reported Qty: 10 LB
Kilo Qty: 4.5360000780192014
Density No: 0
Density Qty: Not reported

Facility ID: 56514528
Data Year: 2009
Description: waste toxic liquid, organic n.o.s. with lead acetate and phenol
Mix: False
Reported Qty: 50 LB
Kilo Qty: 22.680000390096009
Density No: 0
Density Qty: Not reported

Facility ID: 56514528
Data Year: 2009
Description: waste oxidizing liquid, corrosive, with silver
Mix: False
Reported Qty: 20 LB
Kilo Qty: 9.0720001560384027
Density No: 0
Density Qty: Not reported

Facility ID: 56514528
Data Year: 2009
Description: waste flammable liquid, toxic, corrosive, with chloroform
Mix: False
Reported Qty: 200 LB
Kilo Qty: 90.720001560384034
Density No: 0
Density Qty: Not reported

Facility ID: 56514528
Data Year: 2009
Description: washington state dw - toxic - only
Mix: False
Reported Qty: 50 LB
Kilo Qty: 22.680000390096009
Density No: 0
Density Qty: Not reported

Facility ID: 56514528
Data Year: 2009
Description: waste magnesium
Mix: False
Reported Qty: 2 LB
Kilo Qty: 0.90720001560384034
Density No: 0

(Continued) **1004613903**

Density Qty: Not reported

Facility ID: 56514528
Data Year: 2009
Description: waste corrosive solid, acidic, organic
Mix: False
Reported Qty: 2 LB
Kilo Qty: 0.90720001560384034
Density No: 0
Density Qty: Not reported

Facility ID: 56514528
Data Year: 2009
Description: waste corrosive solid, basic, inorganic, n.o.s.
Mix: False
Reported Qty: 2 LB
Kilo Qty: 0.90720001560384034
Density No: 0
Density Qty: Not reported

Facility ID: 56514528
Data Year: 2009
Description: waste toxic liquids, organic, n.o.s.
Mix: False
Reported Qty: 15 LB
Kilo Qty: 6.804000117028802
Density No: 0
Density Qty: Not reported

Facility ID: 56514528
Data Year: 2009
Description: waste mercury
Mix: False
Reported Qty: 2 LB
Kilo Qty: 0.90720001560384034
Density No: 0
Density Qty: Not reported

Facility ID: 56514528
Data Year: 2009
Description: waste corrosive liquid, oxidizing
Mix: False
Reported Qty: 200 LB
Kilo Qty: 90.720001560384034
Density No: 0
Density Qty: Not reported

Facility ID: 56514528
Data Year: 2009
Description: waste corrosive liquid, basic, inorganic n.o.s.
Mix: False
Reported Qty: 3 LB
Kilo Qty: 1.3608000234057605
Density No: 0
Density Qty: Not reported

(Continued) **1004613903**

Shipments Sent:

Facility ID:	56514528
Data Year:	2009
Shipment sent data:	6/16/2009
Reported Qty:	9 LB
Kilo Qty:	4.08240007021728
Facility ID:	56514528
Data Year:	2009
Shipment sent data:	6/16/2009
Reported Qty:	9 LB
Kilo Qty:	4.08240007021728
Facility ID:	56514528
Data Year:	2009
Shipment sent data:	10/28/2009
Reported Qty:	150 LB
Kilo Qty:	68.040001170288
Facility ID:	56514528
Data Year:	2009
Shipment sent data:	10/28/2009
Reported Qty:	250 LB
Kilo Qty:	113.40000195048
Facility ID:	56514528
Data Year:	2009
Shipment sent data:	10/28/2009
Reported Qty:	113 LB
Kilo Qty:	51.256800881617
Facility ID:	56514528
Data Year:	2009
Shipment sent data:	10/1/2009
Reported Qty:	10 LB
Kilo Qty:	4.5360000780192
Facility ID:	56514528
Data Year:	2009
Shipment sent data:	10/1/2009
Reported Qty:	20 LB
Kilo Qty:	9.0720001560384
Facility ID:	56514528
Data Year:	2009
Shipment sent data:	10/1/2009
Reported Qty:	125 LB
Kilo Qty:	56.70000097524
Facility ID:	56514528
Data Year:	2009
Shipment sent data:	10/1/2009
Reported Qty:	10 LB
Kilo Qty:	4.5360000780192
Facility ID:	56514528
Data Year:	2009

(Continued) **1004613903**

Shipment sent data: 10/1/2009
Reported Qty: 50 LB
Kilo Qty: 22.680000390096

Facility ID: 56514528
Data Year: 2009
Shipment sent data: 10/1/2009
Reported Qty: 20 LB
Kilo Qty: 9.0720001560384

Facility ID: 56514528
Data Year: 2009
Shipment sent data: 10/1/2009
Reported Qty: 200 LB
Kilo Qty: 90.720001560384

Facility ID: 56514528
Data Year: 2009
Shipment sent data: 6/17/2009
Reported Qty: 50 LB
Kilo Qty: 22.680000390096

Facility ID: 56514528
Data Year: 2009
Shipment sent data: 6/17/2009
Reported Qty: 2 LB
Kilo Qty: 0.90720001560384

Facility ID: 56514528
Data Year: 2009
Shipment sent data: 6/17/2009
Reported Qty: 2 LB
Kilo Qty: 0.90720001560384

Facility ID: 56514528
Data Year: 2009
Shipment sent data: 6/17/2009
Reported Qty: 2 LB
Kilo Qty: 0.90720001560384

Facility ID: 56514528
Data Year: 2009
Shipment sent data: 6/17/2009
Reported Qty: 15 LB
Kilo Qty: 6.8040001170288

Facility ID: 56514528
Data Year: 2009
Shipment sent data: 6/17/2009
Reported Qty: 2 LB
Kilo Qty: 0.90720001560384

Facility ID: 56514528
Data Year: 2009
Shipment sent data: 6/17/2009
Reported Qty: 200 LB
Kilo Qty: 90.720001560384

(Continued) **1004613903**

Facility ID: 56514528
Data Year: 2009
Shipment sent data: 6/17/2009
Reported Qty: 3 LB
Kilo Qty: 1.36080002340576

Waste Stream Comments:
Facility ID: 56514528
Data Year: 2009
Comments: A-7. Removal of liquids formerly used in parts cleaning.

Facility ID: 56514528
Data Year: 2009
Comments: A-7. We remodeled our hazardous waste accumulation area and this led to disposal of everything in storage and some contaminated (or possibly) demolition debris

Facility ID: 56514528
Data Year: 2009
Comments: A-7. Parts cleaning in a solvent tank.

Facility ID: 56514528
Data Year: 2010
Comments: specimens in propylene glycol and formaldehyde

Facility ID: 56514528
Data Year: 2011
Comments: A-7. teaching lab chemistry results in spent chemicals, it is recurrent

Facility ID: 56514528
Data Year: 2011
Comments: A-7. teaching lab chemistry results in spent chemicals, it is recurrent

Facility ID: 56514528
Data Year: 2011
Comments: A-8. biological specimens in propylene glycol and formaldehyde A-7. spent solutions from teaching biology lab

Facility ID: 56514528
Data Year: 2011
Comments: A-7. teaching art and printing, their paper wipers and rags that have ink on them are disposed of as hazardous waste because some of the inks contain metals like silver (toxic)

Facility ID: 56514528
Data Year: 2011
Comments: A-7. this is a lab pack of 250 pounds of chem lab waste (liquid and solid with silver), 30 pounds of expired malathion, 5 pounds of waste potassium permanganate.

Facility ID: 56514528
Data Year: 2011
Comments: A-8 - inorganic wastes from chemistry with barium chloride, mercuric chloride, lead sulfate and silver chloride A-7. teaching lab chemistry results in spent chemicals, it is recurrent

(Continued) **1004613903**

Facility ID: 56514528
Data Year: 2011
Comments: A-7. teaching lab chemistry results in spent chemicals, it is recurrent

Facility ID: 56514528
Data Year: 2011
Comments: A-7. waste paper wipes from art, did not designate for metals but was disposed of as hazardous waste because it was feared this stream could fail the Washington state test for toxicity (might kill fish)

Facility ID: 56514528
Data Year: 2011
Comments: A-7. teaching lab chemistry results in spent chemicals, it is recurrent

Facility ID: 56514528
Data Year: 2011
Comments: A-7. teaching lab chemistry results in spent chemicals, it is recurrent

Facility ID: 56514528
Data Year: 2011
Comments: A-7. teaching lab chemistry results in spent chemicals, it is recurrent

Facility ID: 56514528
Data Year: 2011
Comments: A-7. teaching lab chemistry results in spent chemicals, it is recurrent

Facility ID: 56514528
Data Year: 2011
Comments: A-7. teaching lab chemistry results in spent chemicals, it is recurrent

Facility ID: 56514528
Data Year: 2012
Comments: A-7. this is a lab pack with magnesium alloys from chemistry

Facility ID: 56514528
Data Year: 2012
Comments: A-7. teaching lab chemistry results in spent chemicals, it is recurrent A-8. Chloroform is organic, this waste liquid contained chloroform

Facility ID: 56514528
Data Year: 2012
Comments: A-7. teaching lab chemistry results in spent chemicals, it is recurrent

Facility Site ID Number: 56514528
EPA ID: WAD980833529
NAICS: 611210
SWC Desc: Not reported
FWC Desc: D001,D002

(Continued) **1004613903**

Form Comm:	we neutralize the dilute formalin liquid that preserved biology specimens come packed in. This liquid is neutralized and then sewered under a permit from King County Metro
Data Year:	2014
Permit by Rule:	False
Treatment by Generator:	True
Mixed radioactive waste:	False
Importer of hazardous waste:	False
Immediate recycler:	False
Treatment/Storage/Disposal/Recycling Facility:	False
Generator of dangerous fuel waste:	False
Generator marketing to burner:	False
Other marketers (i.e., blender, distributor, etc.):	False
Utility boiler burner:	False
Industry boiler burner:	False
Industrial Furnace:	False
Smelter defferal:	False
Universal waste - batteries - generate:	False
Universal waste - thermostats - generate:	False
Universal waste - mercury - generate:	False
Universal waste - lamps - generate:	False
Universal waste - batteries - accumulate:	False
Universal waste - thermostats - accumulate:	False
Universal waste - mercury - accumulate:	False
Universal waste - lamps - accumulate:	False
Destination Facility for Universal Waste:	False
Off-specification used oil burner - utility boiler:	False
Off-specification used oil burner - industrial boiler:	False
Off-specification used oil burner - industrial furnace:	False
Tax Reg #:	578076239
Business Type:	Education
Mail Name:	Seattle Colleges
Mail addr line1:	1701 Broadway
Mail addr line2:	Mail Stop BE 1142
Mail city,st,zip:	SEATTLE, WA 98122-2413
Mail country:	UNITED STATES
Legal org name:	WA SCCD
Legal org type:	District
Legal addr line1:	1500 HARVARD AVE
Legal city,st,zip:	SEATTLE, WA 98122-2400
Legal country:	UNITED STATES
Legal phone nbr:	(206)587-4111
Legal effective date:	12/17/1996
Land org name:	WA SCCD
Land org type:	State
Land person name:	Not reported
Land addr line1:	1500 HARVARD AVE
Land city,st,zip:	SEATTLE, WA 98122-2400
Land country:	UNITED STATES
Land phone nbr:	(206)587-4111
Operator org name:	Seattle Central College
Operator org type:	District
Operator addr line1:	1701 Broadway
Operator addr line2:	Mail Stop BE 1142
Operator city,st,zip:	SEATTLE, WA 98122-2413
Operator country:	UNITED STATES
Operator phone nbr:	(206)934-4340

(Continued) **1004613903**

Operator effective date:	01/01/2011
Site contact name:	Chuck Davis
Site contact addr line1:	1701 Broadway
Site contact addr line2:	Mail Stop BE 1142
Site Contact City/State/ Zip:	SEATTLE, WA 98122-2413
Site Contact Country:	UNITED STATES
Site Contact Phone #:	(206)934-4340
Site Contact EMail:	chuck.davis@seattlecolleges.edu
Form Contact NAME:	Chuck Davis
Form Contact ADDR LINE1:	1701 Broadway
Form Contact ADDR LINE2:	Mail Stop BE 1142
Form Contact City,ST,Zip:	SEATTLE, WA 98122-2413
Form Contact Country:	UNITED STATES
Form Contact Phone #:	(206)934-4340
Form Contact EMail:	chuck.davis@seattlecolleges.edu
Gen Status CD:	MQG
Monthly Generation:	False
Batch Generation:	True
One Time Generation:	False
Transport Own Waste:	False
Tranports Other Waste:	False
Recycler Onsite:	False
Transfer Facility:	False
Other Exemption:	Not reported
UW Battery Gen:	False
Used Oil Transporter:	False
Used Oil Transfer Facility:	False
Used Oil Processor:	False
Used Oil Refiner:	False
Used Oil Fuel Marketer Directs Shipments:	False
Used Oil Fuel Marketer Meets Specs:	False

Waste Streams Generated:

Facility ID:	56514528
Data Year:	2009
Description:	waste corrosive solid, basic, inorganic, trace radioactive material
Mix:	False
Reported Qty:	9 LB
Kilo Qty:	4.0824000702172816
Density No:	0
Density Qty:	Not reported

Facility ID:	56514528
Data Year:	2009
Description:	waste corrosive liquid, hydrochloric acid, trace radioactive material
Mix:	False
Reported Qty:	9 LB
Kilo Qty:	4.0824000702172816
Density No:	0
Density Qty:	Not reported

Facility ID:	56514528
Data Year:	2009
Description:	paper with dried paint
Mix:	False
Reported Qty:	150 LB
Kilo Qty:	68.040001170288022

(Continued) **1004613903**

Density No: 0
Density Qty: Not reported

Facility ID: 56514528
Data Year: 2009
Description: waste armakleen solution
Mix: False
Reported Qty: 250 LB
Kilo Qty: 113.40000195048005
Density No: 0
Density Qty: Not reported

Facility ID: 56514528
Data Year: 2009
Description: kerosene (premium gold solvent)
Mix: False
Reported Qty: 113 LB
Kilo Qty: 51.256800881616975
Density No: 0
Density Qty: Not reported

Facility ID: 56514528
Data Year: 2009
Description: waste corrosive liquid acidic, organic, 3,5 dinitrobenzoyl chloride
Mix: False
Reported Qty: 10 LB
Kilo Qty: 4.5360000780192014
Density No: 0
Density Qty: Not reported

Facility ID: 56514528
Data Year: 2009
Description: waste corrosive liquids, toxic, methylene chloride, sodium hydroxide
Mix: False
Reported Qty: 20 LB
Kilo Qty: 9.0720001560384027
Density No: 0
Density Qty: Not reported

Facility ID: 56514528
Data Year: 2009
Description: waste corrosive liquid, toxic, sulfuric acid with barium
Mix: False
Reported Qty: 125 LB
Kilo Qty: 56.700000975240023
Density No: 0
Density Qty: Not reported

Facility ID: 56514528
Data Year: 2009
Description: waste bromine solutions
Mix: False
Reported Qty: 10 LB
Kilo Qty: 4.5360000780192014
Density No: 0
Density Qty: Not reported

(Continued) **1004613903**

Facility ID: 56514528
Data Year: 2009
Description: waste toxic liquid, organic n.o.s. with lead acetate and phenol
Mix: False
Reported Qty: 50 LB
Kilo Qty: 22.680000390096009
Density No: 0
Density Qty: Not reported

Facility ID: 56514528
Data Year: 2009
Description: waste oxidizing liquid, corrosive, with silver
Mix: False
Reported Qty: 20 LB
Kilo Qty: 9.0720001560384027
Density No: 0
Density Qty: Not reported

Facility ID: 56514528
Data Year: 2009
Description: waste flammable liquid, toxic, corrosive, with chloroform
Mix: False
Reported Qty: 200 LB
Kilo Qty: 90.720001560384034
Density No: 0
Density Qty: Not reported

Facility ID: 56514528
Data Year: 2009
Description: washington state dw - toxic - only
Mix: False
Reported Qty: 50 LB
Kilo Qty: 22.680000390096009
Density No: 0
Density Qty: Not reported

Facility ID: 56514528
Data Year: 2009
Description: waste magnesium
Mix: False
Reported Qty: 2 LB
Kilo Qty: 0.90720001560384034
Density No: 0
Density Qty: Not reported

Facility ID: 56514528
Data Year: 2009
Description: waste corrosive solid, acidic, organic
Mix: False
Reported Qty: 2 LB
Kilo Qty: 0.90720001560384034
Density No: 0
Density Qty: Not reported

Facility ID: 56514528
Data Year: 2009
Description: waste corrosive solid, basic, inorganic, n.o.s.

(Continued) **1004613903**

Mix: False
Reported Qty: 2 LB
Kilo Qty: 0.90720001560384034
Density No: 0
Density Qty: Not reported

Facility ID: 56514528
Data Year: 2009
Description: waste toxic liquids, organic, n.o.s.
Mix: False
Reported Qty: 15 LB
Kilo Qty: 6.804000117028802
Density No: 0
Density Qty: Not reported

Facility ID: 56514528
Data Year: 2009
Description: waste mercury
Mix: False
Reported Qty: 2 LB
Kilo Qty: 0.90720001560384034
Density No: 0
Density Qty: Not reported

Facility ID: 56514528
Data Year: 2009
Description: waste corrosive liquid, oxidizing
Mix: False
Reported Qty: 200 LB
Kilo Qty: 90.720001560384034
Density No: 0
Density Qty: Not reported

Facility ID: 56514528
Data Year: 2009
Description: waste corrosive liquid, basic, inorganic n.o.s.
Mix: False
Reported Qty: 3 LB
Kilo Qty: 1.3608000234057605
Density No: 0
Density Qty: Not reported

Shipments Sent:
Facility ID: 56514528
Data Year: 2009
Shipment sent data: 6/16/2009
Reported Qty: 9 LB
Kilo Qty: 4.08240007021728

Facility ID: 56514528
Data Year: 2009
Shipment sent data: 6/16/2009
Reported Qty: 9 LB
Kilo Qty: 4.08240007021728

Facility ID: 56514528
Data Year: 2009

(Continued) **1004613903**

Shipment sent data: 10/28/2009
Reported Qty: 150 LB
Kilo Qty: 68.040001170288

Facility ID: 56514528
Data Year: 2009
Shipment sent data: 10/28/2009
Reported Qty: 250 LB
Kilo Qty: 113.40000195048

Facility ID: 56514528
Data Year: 2009
Shipment sent data: 10/28/2009
Reported Qty: 113 LB
Kilo Qty: 51.256800881617

Facility ID: 56514528
Data Year: 2009
Shipment sent data: 10/1/2009
Reported Qty: 10 LB
Kilo Qty: 4.5360000780192

Facility ID: 56514528
Data Year: 2009
Shipment sent data: 10/1/2009
Reported Qty: 20 LB
Kilo Qty: 9.0720001560384

Facility ID: 56514528
Data Year: 2009
Shipment sent data: 10/1/2009
Reported Qty: 125 LB
Kilo Qty: 56.70000097524

Facility ID: 56514528
Data Year: 2009
Shipment sent data: 10/1/2009
Reported Qty: 10 LB
Kilo Qty: 4.5360000780192

Facility ID: 56514528
Data Year: 2009
Shipment sent data: 10/1/2009
Reported Qty: 50 LB
Kilo Qty: 22.680000390096

Facility ID: 56514528
Data Year: 2009
Shipment sent data: 10/1/2009
Reported Qty: 20 LB
Kilo Qty: 9.0720001560384

Facility ID: 56514528
Data Year: 2009
Shipment sent data: 10/1/2009
Reported Qty: 200 LB
Kilo Qty: 90.720001560384

(Continued) **1004613903**

Facility ID: 56514528
Data Year: 2009
Shipment sent data: 6/17/2009
Reported Qty: 50 LB
Kilo Qty: 22.680000390096

Facility ID: 56514528
Data Year: 2009
Shipment sent data: 6/17/2009
Reported Qty: 2 LB
Kilo Qty: 0.90720001560384

Facility ID: 56514528
Data Year: 2009
Shipment sent data: 6/17/2009
Reported Qty: 2 LB
Kilo Qty: 0.90720001560384

Facility ID: 56514528
Data Year: 2009
Shipment sent data: 6/17/2009
Reported Qty: 2 LB
Kilo Qty: 0.90720001560384

Facility ID: 56514528
Data Year: 2009
Shipment sent data: 6/17/2009
Reported Qty: 15 LB
Kilo Qty: 6.8040001170288

Facility ID: 56514528
Data Year: 2009
Shipment sent data: 6/17/2009
Reported Qty: 2 LB
Kilo Qty: 0.90720001560384

Facility ID: 56514528
Data Year: 2009
Shipment sent data: 6/17/2009
Reported Qty: 200 LB
Kilo Qty: 90.720001560384

Facility ID: 56514528
Data Year: 2009
Shipment sent data: 6/17/2009
Reported Qty: 3 LB
Kilo Qty: 1.36080002340576

Waste Stream Comments:
Facility ID: 56514528
Data Year: 2009
Comments: A-7. Removal of liquids formerly used in parts cleaning.

Facility ID: 56514528
Data Year: 2009
Comments: A-7. We remodeled our hazardous waste accumulation area and this led to disposal of everything in storage and some contaminated (or

(Continued) **1004613903**

possibly) demolition debris

Facility ID: 56514528
Data Year: 2009
Comments: A-7. Parts cleaning in a solvent tank.

Facility ID: 56514528
Data Year: 2010
Comments: specimens in propylene glycol and formaldehyde

Facility ID: 56514528
Data Year: 2011
Comments: A-7. teaching lab chemistry results in spent chemicals, it is recurrent

Facility ID: 56514528
Data Year: 2011
Comments: A-7. teaching lab chemistry results in spent chemicals, it is recurrent

Facility ID: 56514528
Data Year: 2011
Comments: A-8. biological specimens in propylene glycol and formaldehyde A-7. spent solutions from teaching biology lab

Facility ID: 56514528
Data Year: 2011
Comments: A-7. teaching art and printing, their paper wipers and rags that have ink on them are disposed of as hazardous waste because some of the inks contain metals like silver (toxic)

Facility ID: 56514528
Data Year: 2011
Comments: A-7. this is a lab pack of 250 pounds of chem lab waste (liquid and solid with silver), 30 pounds of expired malathion, 5 pounds of waste potassium permanganate.

Facility ID: 56514528
Data Year: 2011
Comments: A-8 - inorganic wastes from chemistry with barium chloride, mercuric chloride, lead sulfate and silver chloride A-7. teaching lab chemistry results in spent chemicals, it is recurrent

Facility ID: 56514528
Data Year: 2011
Comments: A-7. teaching lab chemistry results in spent chemicals, it is recurrent

Facility ID: 56514528
Data Year: 2011
Comments: A-7. waste paper wipes from art, did not designate for metals but was disposed of as hazardous waste because it was feared this stream could fail the Washington state test for toxicity (might kill fish)

Facility ID: 56514528
Data Year: 2011
Comments: A-7. teaching lab chemistry results in spent chemicals, it is

(Continued) **1004613903**

recurrent

Facility ID: 56514528
Data Year: 2011
Comments: A-7. teaching lab chemistry results in spent chemicals, it is recurrent

Facility ID: 56514528
Data Year: 2011
Comments: A-7. teaching lab chemistry results in spent chemicals, it is recurrent

Facility ID: 56514528
Data Year: 2011
Comments: A-7. teaching lab chemistry results in spent chemicals, it is recurrent

Facility ID: 56514528
Data Year: 2011
Comments: A-7. teaching lab chemistry results in spent chemicals, it is recurrent

Facility ID: 56514528
Data Year: 2012
Comments: A-7. this is a lab pack with magnesium alloys from chemistry

Facility ID: 56514528
Data Year: 2012
Comments: A-7. teaching lab chemistry results in spent chemicals, it is recurrent A-8. Chloroform is organic, this waste liquid contained chloroform

Facility ID: 56514528
Data Year: 2012
Comments: A-7. teaching lab chemistry results in spent chemicals, it is recurrent

Facility Site ID Number: 56514528
EPA ID: WAD980833529
NAICS: 611210
SWC Desc: WTO2,
FWC Desc: D001, D002, D007, D022, F003, F005, D011, D008, F002, D005,
Form Comm: Not reported
Data Year: 2010
Permit by Rule: False
Treatment by Generator: False
Mixed radioactive waste: False
Importer of hazardous waste: False
Immediate recycler: False
Treatment/Storage/Disposal/Recycling Facility: False
Generator of dangerous fuel waste: False
Generator marketing to burner: False
Other marketers (i.e., blender, distributor, etc.): False
Utility boiler burner: False
Industry boiler burner: False
Industrial Furnace: False

(Continued) **1004613903**

Smelter defferal:	False
Universal waste - batteries - generate:	False
Universal waste - thermostats - generate:	False
Universal waste - mercury - generate:	False
Universal waste - lamps - generate:	False
Universal waste - batteries - accumulate:	False
Universal waste - thermostats - accumulate:	False
Universal waste - mercury - accumulate:	False
Universal waste - lamps - accumulate:	False
Destination Facility for Universal Waste:	False
Off-specification used oil burner - utility boiler:	False
Off-specification used oil burner - industrial boiler:	False
Off-specification used oil burner - industrial furnace:	False
Tax Reg #:	578076239
Business Type:	Education
Mail Name:	Seattle Community Colleges
Mail addr line1:	1701 Broadway
Mail city,st,zip:	SEATTLE, WA 98122-2413
Mail country:	UNITED STATES
Legal org name:	WA SCCD
Legal org type:	State
Legal addr line1:	1500 HARVARD AVE
Legal city,st,zip:	SEATTLE, WA 98122-2400
Legal country:	UNITED STATES
Legal phone nbr:	(206)587-4111
Legal effective date:	12/17/1996
Land org name:	WA SCCD
Land org type:	State
Land person name:	Not reported
Land addr line1:	1500 HARVARD AVE
Land city,st,zip:	SEATTLE, WA 98122-2400
Land country:	UNITED STATES
Land phone nbr:	(206)587-4111
Operator org name:	Not reported
Operator org type:	District
Operator addr line1:	1701 Broadway
Operator city,st,zip:	SEATTLE, WA 98122-2413
Operator country:	UNITED STATES
Operator phone nbr:	(206)344-4340
Operator effective date:	01/01/2011
Site contact name:	Jeff Keever
Site contact addr line1:	1701 Broadway
Site Contact City/State/ Zip:	SEATTLE, WA 98122-2413
Site Contact Country:	UNITED STATES
Site Contact Phone #:	(206)344-4340
Site Contact EMail:	jkeever@sccd.ctc.edu
Form Contact NAME:	Jeff Keever
Form Contact ADDR LINE1:	1701 Broadway
Form Contact City,ST,Zip:	SEATTLE, WA 98122-2413
Form Contact Country:	UNITED STATES
Form Contact Phone #:	(206)344-4340
Form Contact EMail:	jkeever@sccd.ctc.edu
Gen Status CD:	MQG
Monthly Generation:	False
Batch Generation:	True
One Time Generation:	False
Transport Own Waste:	False

(Continued) **1004613903**

Tranports Other Waste: False
Recycler Onsite: False
Transfer Facility: False
Other Exemption: Not reported
UW Battery Gen: False
Used Oil Transporter: False
Used Oil Transfer Facility: False
Used Oil Processor: False
Used Oil Refiner: False
Used Oil Fuel Marketer Directs Shipments: False
Used Oil Fuel Marketer Meets Specs: False

Waste Streams Generated:

Facility ID: 56514528
Data Year: 2009
Description: waste corrosive solid, basic, inorganic, trace radioactive material
Mix: False
Reported Qty: 9 LB
Kilo Qty: 4.0824000702172816
Density No: 0
Density Qty: Not reported

Facility ID: 56514528
Data Year: 2009
Description: waste corrosive liquid, hydrochloric acid, trace radioactive material
Mix: False
Reported Qty: 9 LB
Kilo Qty: 4.0824000702172816
Density No: 0
Density Qty: Not reported

Facility ID: 56514528
Data Year: 2009
Description: paper with dried paint
Mix: False
Reported Qty: 150 LB
Kilo Qty: 68.040001170288022
Density No: 0
Density Qty: Not reported

Facility ID: 56514528
Data Year: 2009
Description: waste armakleen solution
Mix: False
Reported Qty: 250 LB
Kilo Qty: 113.40000195048005
Density No: 0
Density Qty: Not reported

Facility ID: 56514528
Data Year: 2009
Description: kerosene (premium gold solvent)
Mix: False
Reported Qty: 113 LB
Kilo Qty: 51.256800881616975
Density No: 0
Density Qty: Not reported

(Continued) **1004613903**

Facility ID: 56514528
Data Year: 2009
Description: waste corrosive liquid acidic, organic, 3,5 dinitrobenzoyl chloride
Mix: False
Reported Qty: 10 LB
Kilo Qty: 4.5360000780192014
Density No: 0
Density Qty: Not reported

Facility ID: 56514528
Data Year: 2009
Description: waste corrosive liquids, toxic, methylene chloride, sodium hydroxide
Mix: False
Reported Qty: 20 LB
Kilo Qty: 9.0720001560384027
Density No: 0
Density Qty: Not reported

Facility ID: 56514528
Data Year: 2009
Description: waste corrosive liquid, toxic, sulfuric acid with barium
Mix: False
Reported Qty: 125 LB
Kilo Qty: 56.700000975240023
Density No: 0
Density Qty: Not reported

Facility ID: 56514528
Data Year: 2009
Description: waste bromine solutions
Mix: False
Reported Qty: 10 LB
Kilo Qty: 4.5360000780192014
Density No: 0
Density Qty: Not reported

Facility ID: 56514528
Data Year: 2009
Description: waste toxic liquid, organic n.o.s. with lead acetate and phenol
Mix: False
Reported Qty: 50 LB
Kilo Qty: 22.680000390096009
Density No: 0
Density Qty: Not reported

Facility ID: 56514528
Data Year: 2009
Description: waste oxidizing liquid, corrosive, with silver
Mix: False
Reported Qty: 20 LB
Kilo Qty: 9.0720001560384027
Density No: 0
Density Qty: Not reported

Facility ID: 56514528
Data Year: 2009
Description: waste flammable liquid, toxic, corrosive, with chloroform

(Continued) **1004613903**

Mix: False
Reported Qty: 200 LB
Kilo Qty: 90.720001560384034
Density No: 0
Density Qty: Not reported

Facility ID: 56514528
Data Year: 2009
Description: washington state dw - toxic - only
Mix: False
Reported Qty: 50 LB
Kilo Qty: 22.680000390096009
Density No: 0
Density Qty: Not reported

Facility ID: 56514528
Data Year: 2009
Description: waste magnesium
Mix: False
Reported Qty: 2 LB
Kilo Qty: 0.90720001560384034
Density No: 0
Density Qty: Not reported

Facility ID: 56514528
Data Year: 2009
Description: waste corrosive solid, acidic, organic
Mix: False
Reported Qty: 2 LB
Kilo Qty: 0.90720001560384034
Density No: 0
Density Qty: Not reported

Facility ID: 56514528
Data Year: 2009
Description: waste corrosive solid, basic, inorganic, n.o.s.
Mix: False
Reported Qty: 2 LB
Kilo Qty: 0.90720001560384034
Density No: 0
Density Qty: Not reported

Facility ID: 56514528
Data Year: 2009
Description: waste toxic liquids, organic, n.o.s.
Mix: False
Reported Qty: 15 LB
Kilo Qty: 6.804000117028802
Density No: 0
Density Qty: Not reported

Facility ID: 56514528
Data Year: 2009
Description: waste mercury
Mix: False
Reported Qty: 2 LB
Kilo Qty: 0.90720001560384034

(Continued) **1004613903**

Density No: 0
Density Qty: Not reported

Facility ID: 56514528
Data Year: 2009
Description: waste corrosive liquid, oxidizing
Mix: False
Reported Qty: 200 LB
Kilo Qty: 90.720001560384034
Density No: 0
Density Qty: Not reported

Facility ID: 56514528
Data Year: 2009
Description: waste corrosive liquid, basic, inorganic n.o.s.
Mix: False
Reported Qty: 3 LB
Kilo Qty: 1.3608000234057605
Density No: 0
Density Qty: Not reported

Shipments Sent:
Facility ID: 56514528
Data Year: 2009
Shipment sent data: 6/16/2009
Reported Qty: 9 LB
Kilo Qty: 4.08240007021728

Facility ID: 56514528
Data Year: 2009
Shipment sent data: 6/16/2009
Reported Qty: 9 LB
Kilo Qty: 4.08240007021728

Facility ID: 56514528
Data Year: 2009
Shipment sent data: 10/28/2009
Reported Qty: 150 LB
Kilo Qty: 68.040001170288

Facility ID: 56514528
Data Year: 2009
Shipment sent data: 10/28/2009
Reported Qty: 250 LB
Kilo Qty: 113.40000195048

Facility ID: 56514528
Data Year: 2009
Shipment sent data: 10/28/2009
Reported Qty: 113 LB
Kilo Qty: 51.256800881617

Facility ID: 56514528
Data Year: 2009
Shipment sent data: 10/1/2009
Reported Qty: 10 LB
Kilo Qty: 4.5360000780192

(Continued) **1004613903**

Facility ID: 56514528
Data Year: 2009
Shipment sent data: 10/1/2009
Reported Qty: 20 LB
Kilo Qty: 9.0720001560384

Facility ID: 56514528
Data Year: 2009
Shipment sent data: 10/1/2009
Reported Qty: 125 LB
Kilo Qty: 56.70000097524

Facility ID: 56514528
Data Year: 2009
Shipment sent data: 10/1/2009
Reported Qty: 10 LB
Kilo Qty: 4.5360000780192

Facility ID: 56514528
Data Year: 2009
Shipment sent data: 10/1/2009
Reported Qty: 50 LB
Kilo Qty: 22.680000390096

Facility ID: 56514528
Data Year: 2009
Shipment sent data: 10/1/2009
Reported Qty: 20 LB
Kilo Qty: 9.0720001560384

Facility ID: 56514528
Data Year: 2009
Shipment sent data: 10/1/2009
Reported Qty: 200 LB
Kilo Qty: 90.720001560384

Facility ID: 56514528
Data Year: 2009
Shipment sent data: 6/17/2009
Reported Qty: 50 LB
Kilo Qty: 22.680000390096

Facility ID: 56514528
Data Year: 2009
Shipment sent data: 6/17/2009
Reported Qty: 2 LB
Kilo Qty: 0.90720001560384

Facility ID: 56514528
Data Year: 2009
Shipment sent data: 6/17/2009
Reported Qty: 2 LB
Kilo Qty: 0.90720001560384

Facility ID: 56514528
Data Year: 2009
Shipment sent data: 6/17/2009

(Continued) **1004613903**

Reported Qty: 2 LB
Kilo Qty: 0.90720001560384

Facility ID: 56514528
Data Year: 2009
Shipment sent data: 6/17/2009
Reported Qty: 15 LB
Kilo Qty: 6.8040001170288

Facility ID: 56514528
Data Year: 2009
Shipment sent data: 6/17/2009
Reported Qty: 2 LB
Kilo Qty: 0.90720001560384

Facility ID: 56514528
Data Year: 2009
Shipment sent data: 6/17/2009
Reported Qty: 200 LB
Kilo Qty: 90.720001560384

Facility ID: 56514528
Data Year: 2009
Shipment sent data: 6/17/2009
Reported Qty: 3 LB
Kilo Qty: 1.36080002340576

Waste Stream Comments:
Facility ID: 56514528
Data Year: 2009
Comments: A-7. Removal of liquids formerly used in parts cleaning.

Facility ID: 56514528
Data Year: 2009
Comments: A-7. We remodeled our hazardous waste accumulation area and this led to disposal of everything in storage and some contaminated (or possibly) demolition debris

Facility ID: 56514528
Data Year: 2009
Comments: A-7. Parts cleaning in a solvent tank.

Facility ID: 56514528
Data Year: 2010
Comments: specimens in propylene glycol and formaldehyde

Facility ID: 56514528
Data Year: 2011
Comments: A-7. teaching lab chemistry results in spent chemicals, it is recurrent

Facility ID: 56514528
Data Year: 2011
Comments: A-7. teaching lab chemistry results in spent chemicals, it is recurrent

Facility ID: 56514528

(Continued) **1004613903**

Data Year: 2011
Comments: A-8. biological specimens in propylene glycol and formaldehyde A-7. spent solutions from teaching biology lab

Facility ID: 56514528
Data Year: 2011
Comments: A-7. teaching art and printing, their paper wipers and rags that have ink on them are disposed of as hazardous waste because some of the inks contain metals like silver (toxic)

Facility ID: 56514528
Data Year: 2011
Comments: A-7. this is a lab pack of 250 pounds of chem lab waste (liquid and solid with silver), 30 pounds of expired malathion, 5 pounds of waste potassium permanganate.

Facility ID: 56514528
Data Year: 2011
Comments: A-8 - inorganic wastes from chemistry with barium chloride, mercuric chloride, lead sulfate and silver chloride A-7. teaching lab chemistry results in spent chemicals, it is recurrent

Facility ID: 56514528
Data Year: 2011
Comments: A-7. teaching lab chemistry results in spent chemicals, it is recurrent

Facility ID: 56514528
Data Year: 2011
Comments: A-7. waste paper wipes from art, did not designate for metals but was disposed of as hazardous waste because it was feared this stream could fail the Washington state test for toxicity (might kill fish)

Facility ID: 56514528
Data Year: 2011
Comments: A-7. teaching lab chemistry results in spent chemicals, it is recurrent

Facility ID: 56514528
Data Year: 2011
Comments: A-7. teaching lab chemistry results in spent chemicals, it is recurrent

Facility ID: 56514528
Data Year: 2011
Comments: A-7. teaching lab chemistry results in spent chemicals, it is recurrent

Facility ID: 56514528
Data Year: 2011
Comments: A-7. teaching lab chemistry results in spent chemicals, it is recurrent

Facility ID: 56514528
Data Year: 2011
Comments: A-7. teaching lab chemistry results in spent chemicals, it is recurrent

(Continued) **1004613903**

Facility ID: 56514528
Data Year: 2012
Comments: A-7. this is a lab pack with magnesium alloys from chemistry

Facility ID: 56514528
Data Year: 2012
Comments: A-7. teaching lab chemistry results in spent chemicals, it is recurrent A-8. Chloroform is organic, this waste liquid contained chloroform

Facility ID: 56514528
Data Year: 2012
Comments: A-7. teaching lab chemistry results in spent chemicals, it is recurrent

Facility Site ID Number: 56514528
EPA ID: WAD980833529
NAICS: 611210
SWC Desc: WT02
FWC Desc: D001, D002,
Form Comm: We remodeled our former hazardous waste accumulation area and so generated a lot of one-time only waste in 2009.
Data Year: 2009
Permit by Rule: False
Treatment by Generator: False
Mixed radioactive waste: False
Importer of hazardous waste: False
Immediate recycler: False
Treatment/Storage/Disposal/Recycling Facility: False
Generator of dangerous fuel waste: False
Generator marketing to burner: False
Other marketers (i.e., blender, distributor, etc.): False
Utility boiler burner: False
Industry boiler burner: False
Industrial Furnace: False
Smelter defferal: False
Universal waste - batteries - generate: False
Universal waste - thermostats - generate: False
Universal waste - mercury - generate: False
Universal waste - lamps - generate: False
Universal waste - batteries - accumulate: False
Universal waste - thermostats - accumulate: False
Universal waste - mercury - accumulate: False
Universal waste - lamps - accumulate: False
Destination Facility for Universal Waste: False
Off-specification used oil burner - utility boiler: False
Off-specification used oil burner - industrial boiler: False
Off-specification used oil burner - industrial furnace: False
Tax Reg #: 578076239
Business Type: Education
Mail Name: Seattle Community Colleges
Mail addr line1: 1701 Broadway
Mail city,st,zip: SEATTLE, WA 98122-2413
Mail country: UNITED STATES
Legal org name: WA SCCD
Legal org type: State

(Continued) **1004613903**

Legal addr line1:	1500 HARVARD AVE
Legal city,st,zip:	SEATTLE, WA 98122-2400
Legal country:	UNITED STATES
Legal phone nbr:	(206)587-4111
Legal effective date:	12/17/1996
Land org name:	WA SCCD
Land org type:	State
Land person name:	Not reported
Land addr line1:	1500 HARVARD AVE
Land city,st,zip:	SEATTLE, WA 98122-2400
Land country:	UNITED STATES
Land phone nbr:	(206)587-4111
Operator org name:	Not reported
Operator org type:	District
Operator addr line1:	1701 Broadway
Operator city,st,zip:	SEATTLE, WA 98122-2413
Operator country:	UNITED STATES
Operator phone nbr:	(206)344-4340
Operator effective date:	01/01/2009
Site contact name:	John McMahon
Site contact addr line1:	1701 Broadway
Site Contact City/State/ Zip:	SEATTLE, WA 98122-2413
Site Contact Country:	UNITED STATES
Site Contact Phone #:	(206)344-4340
Site Contact EMail:	jmcmah@sccd.ctc.edu
Form Contact NAME:	John McMahon
Form Contact ADDR LINE1:	1701 Broadway
Form Contact City,ST,Zip:	SEATTLE, WA 98122-2413
Form Contact Country:	UNITED STATES
Form Contact Phone #:	(206)344-4340
Form Contact EMail:	jmcmah@sccd.ctc.edu
Gen Status CD:	MQG
Monthly Generation:	False
Batch Generation:	True
One Time Generation:	False
Transport Own Waste:	False
Tranports Other Waste:	False
Recycler Onsite:	False
Transfer Facility:	False
Other Exemption:	Not reported
UW Battery Gen:	False
Used Oil Transporter:	False
Used Oil Transfer Facility:	False
Used Oil Processor:	False
Used Oil Refiner:	False
Used Oil Fuel Marketer Directs Shipments:	False
Used Oil Fuel Marketer Meets Specs:	False

Waste Streams Generated:

Facility ID:	56514528
Data Year:	2009
Description:	waste corrosive solid, basic, inorganic, trace radioactive material
Mix:	False
Reported Qty:	9 LB
Kilo Qty:	4.0824000702172816
Density No:	0
Density Qty:	Not reported

(Continued) **1004613903**

Facility ID: 56514528
Data Year: 2009
Description: waste corrosive liquid, hydrochloric acid, trace radioactive material
Mix: False
Reported Qty: 9 LB
Kilo Qty: 4.0824000702172816
Density No: 0
Density Qty: Not reported

Facility ID: 56514528
Data Year: 2009
Description: paper with dried paint
Mix: False
Reported Qty: 150 LB
Kilo Qty: 68.040001170288022
Density No: 0
Density Qty: Not reported

Facility ID: 56514528
Data Year: 2009
Description: waste armakleen solution
Mix: False
Reported Qty: 250 LB
Kilo Qty: 113.40000195048005
Density No: 0
Density Qty: Not reported

Facility ID: 56514528
Data Year: 2009
Description: kerosene (premium gold solvent)
Mix: False
Reported Qty: 113 LB
Kilo Qty: 51.256800881616975
Density No: 0
Density Qty: Not reported

Facility ID: 56514528
Data Year: 2009
Description: waste corrosive liquid acidic, organic, 3,5 dinitrobenzoyl chloride
Mix: False
Reported Qty: 10 LB
Kilo Qty: 4.5360000780192014
Density No: 0
Density Qty: Not reported

Facility ID: 56514528
Data Year: 2009
Description: waste corrosive liquids, toxic, methylene chloride, sodium hydroxide
Mix: False
Reported Qty: 20 LB
Kilo Qty: 9.0720001560384027
Density No: 0
Density Qty: Not reported

Facility ID: 56514528
Data Year: 2009
Description: waste corrosive liquid, toxic, sulfuric acid with barium

(Continued) **1004613903**

Mix: False
Reported Qty: 125 LB
Kilo Qty: 56.700000975240023
Density No: 0
Density Qty: Not reported

Facility ID: 56514528
Data Year: 2009
Description: waste bromine solutions
Mix: False
Reported Qty: 10 LB
Kilo Qty: 4.5360000780192014
Density No: 0
Density Qty: Not reported

Facility ID: 56514528
Data Year: 2009
Description: waste toxic liquid, organic n.o.s. with lead acetate and phenol
Mix: False
Reported Qty: 50 LB
Kilo Qty: 22.680000390096009
Density No: 0
Density Qty: Not reported

Facility ID: 56514528
Data Year: 2009
Description: waste oxidizing liquid, corrosive, with silver
Mix: False
Reported Qty: 20 LB
Kilo Qty: 9.0720001560384027
Density No: 0
Density Qty: Not reported

Facility ID: 56514528
Data Year: 2009
Description: waste flammable liquid, toxic, corrosive, with chloroform
Mix: False
Reported Qty: 200 LB
Kilo Qty: 90.720001560384034
Density No: 0
Density Qty: Not reported

Facility ID: 56514528
Data Year: 2009
Description: washington state dw - toxic - only
Mix: False
Reported Qty: 50 LB
Kilo Qty: 22.680000390096009
Density No: 0
Density Qty: Not reported

Facility ID: 56514528
Data Year: 2009
Description: waste magnesium
Mix: False
Reported Qty: 2 LB
Kilo Qty: 0.90720001560384034

(Continued) **1004613903**

Density No: 0
Density Qty: Not reported

Facility ID: 56514528
Data Year: 2009
Description: waste corrosive solid, acidic, organic
Mix: False
Reported Qty: 2 LB
Kilo Qty: 0.90720001560384034
Density No: 0
Density Qty: Not reported

Facility ID: 56514528
Data Year: 2009
Description: waste corrosive solid, basic, inorganic, n.o.s.
Mix: False
Reported Qty: 2 LB
Kilo Qty: 0.90720001560384034
Density No: 0
Density Qty: Not reported

Facility ID: 56514528
Data Year: 2009
Description: waste toxic liquids, organic, n.o.s.
Mix: False
Reported Qty: 15 LB
Kilo Qty: 6.804000117028802
Density No: 0
Density Qty: Not reported

Facility ID: 56514528
Data Year: 2009
Description: waste mercury
Mix: False
Reported Qty: 2 LB
Kilo Qty: 0.90720001560384034
Density No: 0
Density Qty: Not reported

Facility ID: 56514528
Data Year: 2009
Description: waste corrosive liquid, oxidizing
Mix: False
Reported Qty: 200 LB
Kilo Qty: 90.720001560384034
Density No: 0
Density Qty: Not reported

Facility ID: 56514528
Data Year: 2009
Description: waste corrosive liquid, basic, inorganic n.o.s.
Mix: False
Reported Qty: 3 LB
Kilo Qty: 1.3608000234057605
Density No: 0
Density Qty: Not reported

(Continued) **1004613903**

Shipments Sent:

Facility ID:	56514528
Data Year:	2009
Shipment sent data:	6/16/2009
Reported Qty:	9 LB
Kilo Qty:	4.08240007021728
Facility ID:	56514528
Data Year:	2009
Shipment sent data:	6/16/2009
Reported Qty:	9 LB
Kilo Qty:	4.08240007021728
Facility ID:	56514528
Data Year:	2009
Shipment sent data:	10/28/2009
Reported Qty:	150 LB
Kilo Qty:	68.040001170288
Facility ID:	56514528
Data Year:	2009
Shipment sent data:	10/28/2009
Reported Qty:	250 LB
Kilo Qty:	113.40000195048
Facility ID:	56514528
Data Year:	2009
Shipment sent data:	10/28/2009
Reported Qty:	113 LB
Kilo Qty:	51.256800881617
Facility ID:	56514528
Data Year:	2009
Shipment sent data:	10/1/2009
Reported Qty:	10 LB
Kilo Qty:	4.5360000780192
Facility ID:	56514528
Data Year:	2009
Shipment sent data:	10/1/2009
Reported Qty:	20 LB
Kilo Qty:	9.0720001560384
Facility ID:	56514528
Data Year:	2009
Shipment sent data:	10/1/2009
Reported Qty:	125 LB
Kilo Qty:	56.70000097524
Facility ID:	56514528
Data Year:	2009
Shipment sent data:	10/1/2009
Reported Qty:	10 LB
Kilo Qty:	4.5360000780192
Facility ID:	56514528
Data Year:	2009

(Continued) **1004613903**

Shipment sent data: 10/1/2009
Reported Qty: 50 LB
Kilo Qty: 22.680000390096

Facility ID: 56514528
Data Year: 2009
Shipment sent data: 10/1/2009
Reported Qty: 20 LB
Kilo Qty: 9.0720001560384

Facility ID: 56514528
Data Year: 2009
Shipment sent data: 10/1/2009
Reported Qty: 200 LB
Kilo Qty: 90.720001560384

Facility ID: 56514528
Data Year: 2009
Shipment sent data: 6/17/2009
Reported Qty: 50 LB
Kilo Qty: 22.680000390096

Facility ID: 56514528
Data Year: 2009
Shipment sent data: 6/17/2009
Reported Qty: 2 LB
Kilo Qty: 0.90720001560384

Facility ID: 56514528
Data Year: 2009
Shipment sent data: 6/17/2009
Reported Qty: 2 LB
Kilo Qty: 0.90720001560384

Facility ID: 56514528
Data Year: 2009
Shipment sent data: 6/17/2009
Reported Qty: 2 LB
Kilo Qty: 0.90720001560384

Facility ID: 56514528
Data Year: 2009
Shipment sent data: 6/17/2009
Reported Qty: 15 LB
Kilo Qty: 6.8040001170288

Facility ID: 56514528
Data Year: 2009
Shipment sent data: 6/17/2009
Reported Qty: 2 LB
Kilo Qty: 0.90720001560384

Facility ID: 56514528
Data Year: 2009
Shipment sent data: 6/17/2009
Reported Qty: 200 LB
Kilo Qty: 90.720001560384

(Continued) **1004613903**

Facility ID: 56514528
Data Year: 2009
Shipment sent data: 6/17/2009
Reported Qty: 3 LB
Kilo Qty: 1.36080002340576

Waste Stream Comments:
Facility ID: 56514528
Data Year: 2009
Comments: A-7. Removal of liquids formerly used in parts cleaning.

Facility ID: 56514528
Data Year: 2009
Comments: A-7. We remodeled our hazardous waste accumulation area and this led to disposal of everything in storage and some contaminated (or possibly) demolition debris

Facility ID: 56514528
Data Year: 2009
Comments: A-7. Parts cleaning in a solvent tank.

Facility ID: 56514528
Data Year: 2010
Comments: specimens in propylene glycol and formaldehyde

Facility ID: 56514528
Data Year: 2011
Comments: A-7. teaching lab chemistry results in spent chemicals, it is recurrent

Facility ID: 56514528
Data Year: 2011
Comments: A-7. teaching lab chemistry results in spent chemicals, it is recurrent

Facility ID: 56514528
Data Year: 2011
Comments: A-8. biological specimens in propylene glycol and formaldehyde A-7. spent solutions from teaching biology lab

Facility ID: 56514528
Data Year: 2011
Comments: A-7. teaching art and printing, their paper wipers and rags that have ink on them are disposed of as hazardous waste because some of the inks contain metals like silver (toxic)

Facility ID: 56514528
Data Year: 2011
Comments: A-7. this is a lab pack of 250 pounds of chem lab waste (liquid and solid with silver), 30 pounds of expired malathion, 5 pounds of waste potassium permanganate.

Facility ID: 56514528
Data Year: 2011
Comments: A-8 - inorganic wastes from chemistry with barium chloride, mercuric chloride, lead sulfate and silver chloride A-7. teaching lab chemistry results in spent chemicals, it is recurrent

(Continued) **1004613903**

Facility ID: 56514528
Data Year: 2011
Comments: A-7. teaching lab chemistry results in spent chemicals, it is recurrent

Facility ID: 56514528
Data Year: 2011
Comments: A-7. waste paper wipes from art, did not designate for metals but was disposed of as hazardous waste because it was feared this stream could fail the Washington state test for toxicity (might kill fish)

Facility ID: 56514528
Data Year: 2011
Comments: A-7. teaching lab chemistry results in spent chemicals, it is recurrent

Facility ID: 56514528
Data Year: 2011
Comments: A-7. teaching lab chemistry results in spent chemicals, it is recurrent

Facility ID: 56514528
Data Year: 2011
Comments: A-7. teaching lab chemistry results in spent chemicals, it is recurrent

Facility ID: 56514528
Data Year: 2011
Comments: A-7. teaching lab chemistry results in spent chemicals, it is recurrent

Facility ID: 56514528
Data Year: 2011
Comments: A-7. teaching lab chemistry results in spent chemicals, it is recurrent

Facility ID: 56514528
Data Year: 2012
Comments: A-7. this is a lab pack with magnesium alloys from chemistry

Facility ID: 56514528
Data Year: 2012
Comments: A-7. teaching lab chemistry results in spent chemicals, it is recurrent A-8. Chloroform is organic, this waste liquid contained chloroform

Facility ID: 56514528
Data Year: 2012
Comments: A-7. teaching lab chemistry results in spent chemicals, it is recurrent

Facility Site ID Number: 56514528
EPA ID: WAD980833529
NAICS: 611210
SWC Desc: WT02
FWC Desc: D001

(Continued) **1004613903**

Form Comm:	We are an educational facility, most hazardous waste is from science laboratory programs or facilities' heating and cooling and/ or maintenance
Data Year:	2012
Permit by Rule:	False
Treatment by Generator:	True
Mixed radioactive waste:	False
Importer of hazardous waste:	False
Immediate recycler:	False
Treatment/Storage/Disposal/Recycling Facility:	False
Generator of dangerous fuel waste:	False
Generator marketing to burner:	False
Other marketers (i.e., blender, distributor, etc.):	False
Utility boiler burner:	False
Industry boiler burner:	False
Industrial Furnace:	False
Smelter defferal:	False
Universal waste - batteries - generate:	False
Universal waste - thermostats - generate:	False
Universal waste - mercury - generate:	False
Universal waste - lamps - generate:	False
Universal waste - batteries - accumulate:	False
Universal waste - thermostats - accumulate:	False
Universal waste - mercury - accumulate:	False
Universal waste - lamps - accumulate:	False
Destination Facility for Universal Waste:	False
Off-specification used oil burner - utility boiler:	False
Off-specification used oil burner - industrial boiler:	False
Off-specification used oil burner - industrial furnace:	False
Tax Reg #:	578076239
Business Type:	Education
Mail Name:	Seattle Community Colleges
Mail addr line1:	1701 Broadway
Mail city,st,zip:	SEATTLE, WA 98122-2413
Mail country:	UNITED STATES
Legal org name:	WA SCCD
Legal org type:	State
Legal addr line1:	1500 HARVARD AVE
Legal city,st,zip:	SEATTLE, WA 98122-2400
Legal country:	UNITED STATES
Legal phone nbr:	(206)587-4111
Legal effective date:	12/17/1996
Land org name:	WA SCCD
Land org type:	State
Land person name:	Not reported
Land addr line1:	1500 HARVARD AVE
Land city,st,zip:	SEATTLE, WA 98122-2400
Land country:	UNITED STATES
Land phone nbr:	(206)587-4111
Operator org name:	Not reported
Operator org type:	District
Operator addr line1:	1701 Broadway
Operator city,st,zip:	SEATTLE, WA 98122-2413
Operator country:	UNITED STATES
Operator phone nbr:	(206)344-4340
Operator effective date:	01/01/2011
Site contact name:	Chuck Davis

(Continued) **1004613903**

Site contact addr line1:	1701 Broadway
Site Contact City/State/ Zip:	SEATTLE, WA 98122-2413
Site Contact Country:	UNITED STATES
Site Contact Phone #:	(206)344-4340
Site Contact EMail:	chuck.davis@seattlecolleges.edu
Form Contact NAME:	Chuck Davis
Form Contact ADDR LINE1:	1701 Broadway
Form Contact City,ST,Zip:	SEATTLE, WA 98122-2413
Form Contact Country:	UNITED STATES
Form Contact Phone #:	(206)344-4340
Form Contact EMail:	chuck.davis@seattlecolleges.edu
Gen Status CD:	MQG
Monthly Generation:	False
Batch Generation:	True
One Time Generation:	False
Transport Own Waste:	False
Tranports Other Waste:	False
Recycler Onsite:	False
Transfer Facility:	False
Other Exemption:	Not reported
UW Battery Gen:	False
Used Oil Transporter:	False
Used Oil Transfer Facility:	False
Used Oil Processor:	False
Used Oil Refiner:	False
Used Oil Fuel Marketer Directs Shipments:	False
Used Oil Fuel Marketer Meets Specs:	False

Waste Streams Generated:

Facility ID:	56514528
Data Year:	2009
Description:	waste corrosive solid, basic, inorganic, trace radioactive material
Mix:	False
Reported Qty:	9 LB
Kilo Qty:	4.0824000702172816
Density No:	0
Density Qty:	Not reported

Facility ID:	56514528
Data Year:	2009
Description:	waste corrosive liquid, hydrochloric acid, trace radioactive material
Mix:	False
Reported Qty:	9 LB
Kilo Qty:	4.0824000702172816
Density No:	0
Density Qty:	Not reported

Facility ID:	56514528
Data Year:	2009
Description:	paper with dried paint
Mix:	False
Reported Qty:	150 LB
Kilo Qty:	68.040001170288022
Density No:	0
Density Qty:	Not reported

Facility ID: 56514528

(Continued) **1004613903**

Data Year: 2009
Description: waste armakleen solution
Mix: False
Reported Qty: 250 LB
Kilo Qty: 113.40000195048005
Density No: 0
Density Qty: Not reported

Facility ID: 56514528
Data Year: 2009
Description: kerosene (premium gold solvent)
Mix: False
Reported Qty: 113 LB
Kilo Qty: 51.256800881616975
Density No: 0
Density Qty: Not reported

Facility ID: 56514528
Data Year: 2009
Description: waste corrosive liquid acidic, organic, 3,5 dinitrobenzoyl chloride
Mix: False
Reported Qty: 10 LB
Kilo Qty: 4.5360000780192014
Density No: 0
Density Qty: Not reported

Facility ID: 56514528
Data Year: 2009
Description: waste corrosive liquids, toxic, methylene chloride, sodium hydroxide
Mix: False
Reported Qty: 20 LB
Kilo Qty: 9.0720001560384027
Density No: 0
Density Qty: Not reported

Facility ID: 56514528
Data Year: 2009
Description: waste corrosive liquid, toxic, sulfuric acid with barium
Mix: False
Reported Qty: 125 LB
Kilo Qty: 56.700000975240023
Density No: 0
Density Qty: Not reported

Facility ID: 56514528
Data Year: 2009
Description: waste bromine solutions
Mix: False
Reported Qty: 10 LB
Kilo Qty: 4.5360000780192014
Density No: 0
Density Qty: Not reported

Facility ID: 56514528
Data Year: 2009
Description: waste toxic liquid, organic n.o.s. with lead acetate and phenol
Mix: False

(Continued) **1004613903**

Reported Qty: 50 LB
Kilo Qty: 22.680000390096009
Density No: 0
Density Qty: Not reported

Facility ID: 56514528
Data Year: 2009
Description: waste oxidizing liquid, corrosive, with silver
Mix: False
Reported Qty: 20 LB
Kilo Qty: 9.0720001560384027
Density No: 0
Density Qty: Not reported

Facility ID: 56514528
Data Year: 2009
Description: waste flammable liquid, toxic, corrosive, with chloroform
Mix: False
Reported Qty: 200 LB
Kilo Qty: 90.720001560384034
Density No: 0
Density Qty: Not reported

Facility ID: 56514528
Data Year: 2009
Description: washington state dw - toxic - only
Mix: False
Reported Qty: 50 LB
Kilo Qty: 22.680000390096009
Density No: 0
Density Qty: Not reported

Facility ID: 56514528
Data Year: 2009
Description: waste magnesium
Mix: False
Reported Qty: 2 LB
Kilo Qty: 0.90720001560384034
Density No: 0
Density Qty: Not reported

Facility ID: 56514528
Data Year: 2009
Description: waste corrosive solid, acidic, organic
Mix: False
Reported Qty: 2 LB
Kilo Qty: 0.90720001560384034
Density No: 0
Density Qty: Not reported

Facility ID: 56514528
Data Year: 2009
Description: waste corrosive solid, basic, inorganic, n.o.s.
Mix: False
Reported Qty: 2 LB
Kilo Qty: 0.90720001560384034
Density No: 0

(Continued) **1004613903**

Density Qty: Not reported

Facility ID: 56514528
Data Year: 2009
Description: waste toxic liquids, organic, n.o.s.
Mix: False
Reported Qty: 15 LB
Kilo Qty: 6.804000117028802
Density No: 0
Density Qty: Not reported

Facility ID: 56514528
Data Year: 2009
Description: waste mercury
Mix: False
Reported Qty: 2 LB
Kilo Qty: 0.90720001560384034
Density No: 0
Density Qty: Not reported

Facility ID: 56514528
Data Year: 2009
Description: waste corrosive liquid, oxidizing
Mix: False
Reported Qty: 200 LB
Kilo Qty: 90.720001560384034
Density No: 0
Density Qty: Not reported

Facility ID: 56514528
Data Year: 2009
Description: waste corrosive liquid, basic, inorganic n.o.s.
Mix: False
Reported Qty: 3 LB
Kilo Qty: 1.3608000234057605
Density No: 0
Density Qty: Not reported

Shipments Sent:

Facility ID: 56514528
Data Year: 2009
Shipment sent data: 6/16/2009
Reported Qty: 9 LB
Kilo Qty: 4.08240007021728

Facility ID: 56514528
Data Year: 2009
Shipment sent data: 6/16/2009
Reported Qty: 9 LB
Kilo Qty: 4.08240007021728

Facility ID: 56514528
Data Year: 2009
Shipment sent data: 10/28/2009
Reported Qty: 150 LB
Kilo Qty: 68.040001170288

(Continued) **1004613903**

Facility ID: 56514528
Data Year: 2009
Shipment sent data: 10/28/2009
Reported Qty: 250 LB
Kilo Qty: 113.40000195048

Facility ID: 56514528
Data Year: 2009
Shipment sent data: 10/28/2009
Reported Qty: 113 LB
Kilo Qty: 51.256800881617

Facility ID: 56514528
Data Year: 2009
Shipment sent data: 10/1/2009
Reported Qty: 10 LB
Kilo Qty: 4.5360000780192

Facility ID: 56514528
Data Year: 2009
Shipment sent data: 10/1/2009
Reported Qty: 20 LB
Kilo Qty: 9.0720001560384

Facility ID: 56514528
Data Year: 2009
Shipment sent data: 10/1/2009
Reported Qty: 125 LB
Kilo Qty: 56.70000097524

Facility ID: 56514528
Data Year: 2009
Shipment sent data: 10/1/2009
Reported Qty: 10 LB
Kilo Qty: 4.5360000780192

Facility ID: 56514528
Data Year: 2009
Shipment sent data: 10/1/2009
Reported Qty: 50 LB
Kilo Qty: 22.680000390096

Facility ID: 56514528
Data Year: 2009
Shipment sent data: 10/1/2009
Reported Qty: 20 LB
Kilo Qty: 9.0720001560384

Facility ID: 56514528
Data Year: 2009
Shipment sent data: 10/1/2009
Reported Qty: 200 LB
Kilo Qty: 90.720001560384

Facility ID: 56514528
Data Year: 2009
Shipment sent data: 6/17/2009

(Continued) **1004613903**

Reported Qty: 50 LB
Kilo Qty: 22.680000390096

Facility ID: 56514528
Data Year: 2009
Shipment sent data: 6/17/2009
Reported Qty: 2 LB
Kilo Qty: 0.90720001560384

Facility ID: 56514528
Data Year: 2009
Shipment sent data: 6/17/2009
Reported Qty: 2 LB
Kilo Qty: 0.90720001560384

Facility ID: 56514528
Data Year: 2009
Shipment sent data: 6/17/2009
Reported Qty: 2 LB
Kilo Qty: 0.90720001560384

Facility ID: 56514528
Data Year: 2009
Shipment sent data: 6/17/2009
Reported Qty: 15 LB
Kilo Qty: 6.8040001170288

Facility ID: 56514528
Data Year: 2009
Shipment sent data: 6/17/2009
Reported Qty: 2 LB
Kilo Qty: 0.90720001560384

Facility ID: 56514528
Data Year: 2009
Shipment sent data: 6/17/2009
Reported Qty: 200 LB
Kilo Qty: 90.720001560384

Facility ID: 56514528
Data Year: 2009
Shipment sent data: 6/17/2009
Reported Qty: 3 LB
Kilo Qty: 1.36080002340576

Waste Stream Comments:
Facility ID: 56514528
Data Year: 2009
Comments: A-7. Removal of liquids formerly used in parts cleaning.

Facility ID: 56514528
Data Year: 2009
Comments: A-7. We remodeled our hazardous waste accumulation area and this led to disposal of everything in storage and some contaminated (or possibly) demolition debris

Facility ID: 56514528

(Continued) **1004613903**

Data Year: 2009
Comments: A-7. Parts cleaning in a solvent tank.

Facility ID: 56514528
Data Year: 2010
Comments: specimens in propylene glycol and formaldehyde

Facility ID: 56514528
Data Year: 2011
Comments: A-7. teaching lab chemistry results in spent chemicals, it is recurrent

Facility ID: 56514528
Data Year: 2011
Comments: A-7. teaching lab chemistry results in spent chemicals, it is recurrent

Facility ID: 56514528
Data Year: 2011
Comments: A-8. biological specimens in propylene glycol and formaldehyde A-7. spent solutions from teaching biology lab

Facility ID: 56514528
Data Year: 2011
Comments: A-7. teaching art and printing, their paper wipers and rags that have ink on them are disposed of as hazardous waste because some of the inks contain metals like silver (toxic)

Facility ID: 56514528
Data Year: 2011
Comments: A-7. this is a lab pack of 250 pounds of chem lab waste (liquid and solid with silver), 30 pounds of expired malathion, 5 pounds of waste potassium permanganate.

Facility ID: 56514528
Data Year: 2011
Comments: A-8 - inorganic wastes from chemistry with barium chloride, mercuric chloride, lead sulfate and silver chloride A-7. teaching lab chemistry results in spent chemicals, it is recurrent

Facility ID: 56514528
Data Year: 2011
Comments: A-7. teaching lab chemistry results in spent chemicals, it is recurrent

Facility ID: 56514528
Data Year: 2011
Comments: A-7. waste paper wipes from art, did not designate for metals but was disposed of as hazardous waste because it was feared this stream could fail the Washington state test for toxicity (might kill fish)

Facility ID: 56514528
Data Year: 2011
Comments: A-7. teaching lab chemistry results in spent chemicals, it is recurrent

Facility ID: 56514528

(Continued) **1004613903**

Data Year: 2011
Comments: A-7. teaching lab chemistry results in spent chemicals, it is recurrent

Facility ID: 56514528
Data Year: 2011
Comments: A-7. teaching lab chemistry results in spent chemicals, it is recurrent

Facility ID: 56514528
Data Year: 2011
Comments: A-7. teaching lab chemistry results in spent chemicals, it is recurrent

Facility ID: 56514528
Data Year: 2011
Comments: A-7. teaching lab chemistry results in spent chemicals, it is recurrent

Facility ID: 56514528
Data Year: 2012
Comments: A-7. this is a lab pack with magnesium alloys from chemistry

Facility ID: 56514528
Data Year: 2012
Comments: A-7. teaching lab chemistry results in spent chemicals, it is recurrent A-8. Chloroform is organic, this waste liquid contained chloroform

Facility ID: 56514528
Data Year: 2012
Comments: A-7. teaching lab chemistry results in spent chemicals, it is recurrent

Facility Site ID Number: 56514528
EPA ID: WAD980833529
NAICS: 611210
SWC Desc: WT02
FWC Desc: D001, D002
Form Comm: Most hazardous waste at the college are generated by the science lab programs and facility maintenance
Data Year: 2011
Permit by Rule: False
Treatment by Generator: False
Mixed radioactive waste: False
Importer of hazardous waste: False
Immediate recycler: False
Treatment/Storage/Disposal/Recycling Facility: False
Generator of dangerous fuel waste: False
Generator marketing to burner: False
Other marketers (i.e., blender, distributor, etc.): False
Utility boiler burner: False
Industry boiler burner: False
Industrial Furnace: False
Smelter defferal: False
Universal waste - batteries - generate: False

(Continued) **1004613903**

Universal waste - thermostats - generate:	False
Universal waste - mercury - generate:	False
Universal waste - lamps - generate:	False
Universal waste - batteries - accumulate:	False
Universal waste - thermostats - accumulate:	False
Universal waste - mercury - accumulate:	False
Universal waste - lamps - accumulate:	False
Destination Facility for Universal Waste:	False
Off-specification used oil burner - utility boiler:	False
Off-specification used oil burner - industrial boiler:	False
Off-specification used oil burner - industrial furnace:	False
Tax Reg #:	578076239
Business Type:	Education
Mail Name:	Seattle Community Colleges
Mail addr line1:	1701 Broadway
Mail city,st,zip:	SEATTLE, WA 98122-2413
Mail country:	UNITED STATES
Legal org name:	WA SCCD
Legal org type:	State
Legal addr line1:	1500 HARVARD AVE
Legal city,st,zip:	SEATTLE, WA 98122-2400
Legal country:	UNITED STATES
Legal phone nbr:	(206)587-4111
Legal effective date:	12/17/1996
Land org name:	WA SCCD
Land org type:	State
Land person name:	Not reported
Land addr line1:	1500 HARVARD AVE
Land city,st,zip:	SEATTLE, WA 98122-2400
Land country:	UNITED STATES
Land phone nbr:	(206)587-4111
Operator org name:	Not reported
Operator org type:	District
Operator addr line1:	1701 Broadway
Operator city,st,zip:	SEATTLE, WA 98122-2413
Operator country:	UNITED STATES
Operator phone nbr:	(206)344-4340
Operator effective date:	01/01/2011
Site contact name:	Jeff Keever
Site contact addr line1:	1701 Broadway
Site Contact City/State/ Zip:	SEATTLE, WA 98122-2413
Site Contact Country:	UNITED STATES
Site Contact Phone #:	(206)344-4340
Site Contact EMail:	jkeever@sccd.ctc.edu
Form Contact NAME:	Jeff Keever
Form Contact ADDR LINE1:	1701 Broadway
Form Contact City,ST,Zip:	SEATTLE, WA 98122-2413
Form Contact Country:	UNITED STATES
Form Contact Phone #:	(206)344-4340
Form Contact EMail:	jkeever@sccd.ctc.edu
Gen Status CD:	MQG
Monthly Generation:	False
Batch Generation:	True
One Time Generation:	False
Transport Own Waste:	False
Tranports Other Waste:	False
Recycler Onsite:	False

(Continued) **1004613903**

Transfer Facility: False
Other Exemption: Not reported
UW Battery Gen: False
Used Oil Transporter: False
Used Oil Transfer Facility: False
Used Oil Processor: False
Used Oil Refiner: False
Used Oil Fuel Marketer Directs Shipments: False
Used Oil Fuel Marketer Meets Specs: False

Waste Streams Generated:

Facility ID: 56514528
Data Year: 2009
Description: waste corrosive solid, basic, inorganic, trace radioactive material
Mix: False
Reported Qty: 9 LB
Kilo Qty: 4.0824000702172816
Density No: 0
Density Qty: Not reported

Facility ID: 56514528
Data Year: 2009
Description: waste corrosive liquid, hydrochloric acid, trace radioactive material
Mix: False
Reported Qty: 9 LB
Kilo Qty: 4.0824000702172816
Density No: 0
Density Qty: Not reported

Facility ID: 56514528
Data Year: 2009
Description: paper with dried paint
Mix: False
Reported Qty: 150 LB
Kilo Qty: 68.040001170288022
Density No: 0
Density Qty: Not reported

Facility ID: 56514528
Data Year: 2009
Description: waste armakleen solution
Mix: False
Reported Qty: 250 LB
Kilo Qty: 113.40000195048005
Density No: 0
Density Qty: Not reported

Facility ID: 56514528
Data Year: 2009
Description: kerosene (premium gold solvent)
Mix: False
Reported Qty: 113 LB
Kilo Qty: 51.256800881616975
Density No: 0
Density Qty: Not reported

Facility ID: 56514528

(Continued) **1004613903**

Data Year: 2009
Description: waste corrosive liquid acidic, organic, 3,5 dinitrobenzoyl chloride
Mix: False
Reported Qty: 10 LB
Kilo Qty: 4.5360000780192014
Density No: 0
Density Qty: Not reported

Facility ID: 56514528
Data Year: 2009
Description: waste corrosive liquids, toxic, methylene chloride, sodium hydroxide
Mix: False
Reported Qty: 20 LB
Kilo Qty: 9.0720001560384027
Density No: 0
Density Qty: Not reported

Facility ID: 56514528
Data Year: 2009
Description: waste corrosive liquid, toxic, sulfuric acid with barium
Mix: False
Reported Qty: 125 LB
Kilo Qty: 56.700000975240023
Density No: 0
Density Qty: Not reported

Facility ID: 56514528
Data Year: 2009
Description: waste bromine solutions
Mix: False
Reported Qty: 10 LB
Kilo Qty: 4.5360000780192014
Density No: 0
Density Qty: Not reported

Facility ID: 56514528
Data Year: 2009
Description: waste toxic liquid, organic n.o.s. with lead acetate and phenol
Mix: False
Reported Qty: 50 LB
Kilo Qty: 22.680000390096009
Density No: 0
Density Qty: Not reported

Facility ID: 56514528
Data Year: 2009
Description: waste oxidizing liquid, corrosive, with silver
Mix: False
Reported Qty: 20 LB
Kilo Qty: 9.0720001560384027
Density No: 0
Density Qty: Not reported

Facility ID: 56514528
Data Year: 2009
Description: waste flammable liquid, toxic, corrosive, with chloroform
Mix: False

(Continued) **1004613903**

Reported Qty: 200 LB
Kilo Qty: 90.720001560384034
Density No: 0
Density Qty: Not reported

Facility ID: 56514528
Data Year: 2009
Description: washington state dw - toxic - only
Mix: False
Reported Qty: 50 LB
Kilo Qty: 22.680000390096009
Density No: 0
Density Qty: Not reported

Facility ID: 56514528
Data Year: 2009
Description: waste magnesium
Mix: False
Reported Qty: 2 LB
Kilo Qty: 0.90720001560384034
Density No: 0
Density Qty: Not reported

Facility ID: 56514528
Data Year: 2009
Description: waste corrosive solid, acidic, organic
Mix: False
Reported Qty: 2 LB
Kilo Qty: 0.90720001560384034
Density No: 0
Density Qty: Not reported

Facility ID: 56514528
Data Year: 2009
Description: waste corrosive solid, basic, inorganic, n.o.s.
Mix: False
Reported Qty: 2 LB
Kilo Qty: 0.90720001560384034
Density No: 0
Density Qty: Not reported

Facility ID: 56514528
Data Year: 2009
Description: waste toxic liquids, organic, n.o.s.
Mix: False
Reported Qty: 15 LB
Kilo Qty: 6.804000117028802
Density No: 0
Density Qty: Not reported

Facility ID: 56514528
Data Year: 2009
Description: waste mercury
Mix: False
Reported Qty: 2 LB
Kilo Qty: 0.90720001560384034
Density No: 0

(Continued) **1004613903**

Density Qty: Not reported

Facility ID: 56514528
Data Year: 2009
Description: waste corrosive liquid, oxidizing
Mix: False
Reported Qty: 200 LB
Kilo Qty: 90.720001560384034
Density No: 0
Density Qty: Not reported

Facility ID: 56514528
Data Year: 2009
Description: waste corrosive liquid, basic, inorganic n.o.s.
Mix: False
Reported Qty: 3 LB
Kilo Qty: 1.3608000234057605
Density No: 0
Density Qty: Not reported

Shipments Sent:

Facility ID: 56514528
Data Year: 2009
Shipment sent data: 6/16/2009
Reported Qty: 9 LB
Kilo Qty: 4.08240007021728

Facility ID: 56514528
Data Year: 2009
Shipment sent data: 6/16/2009
Reported Qty: 9 LB
Kilo Qty: 4.08240007021728

Facility ID: 56514528
Data Year: 2009
Shipment sent data: 10/28/2009
Reported Qty: 150 LB
Kilo Qty: 68.040001170288

Facility ID: 56514528
Data Year: 2009
Shipment sent data: 10/28/2009
Reported Qty: 250 LB
Kilo Qty: 113.40000195048

Facility ID: 56514528
Data Year: 2009
Shipment sent data: 10/28/2009
Reported Qty: 113 LB
Kilo Qty: 51.256800881617

Facility ID: 56514528
Data Year: 2009
Shipment sent data: 10/1/2009
Reported Qty: 10 LB
Kilo Qty: 4.5360000780192

(Continued) **1004613903**

Facility ID: 56514528
Data Year: 2009
Shipment sent data: 10/1/2009
Reported Qty: 20 LB
Kilo Qty: 9.0720001560384

Facility ID: 56514528
Data Year: 2009
Shipment sent data: 10/1/2009
Reported Qty: 125 LB
Kilo Qty: 56.70000097524

Facility ID: 56514528
Data Year: 2009
Shipment sent data: 10/1/2009
Reported Qty: 10 LB
Kilo Qty: 4.5360000780192

Facility ID: 56514528
Data Year: 2009
Shipment sent data: 10/1/2009
Reported Qty: 50 LB
Kilo Qty: 22.680000390096

Facility ID: 56514528
Data Year: 2009
Shipment sent data: 10/1/2009
Reported Qty: 20 LB
Kilo Qty: 9.0720001560384

Facility ID: 56514528
Data Year: 2009
Shipment sent data: 10/1/2009
Reported Qty: 200 LB
Kilo Qty: 90.720001560384

Facility ID: 56514528
Data Year: 2009
Shipment sent data: 6/17/2009
Reported Qty: 50 LB
Kilo Qty: 22.680000390096

Facility ID: 56514528
Data Year: 2009
Shipment sent data: 6/17/2009
Reported Qty: 2 LB
Kilo Qty: 0.90720001560384

Facility ID: 56514528
Data Year: 2009
Shipment sent data: 6/17/2009
Reported Qty: 2 LB
Kilo Qty: 0.90720001560384

Facility ID: 56514528
Data Year: 2009
Shipment sent data: 6/17/2009

(Continued) **1004613903**

Reported Qty: 2 LB
Kilo Qty: 0.90720001560384

Facility ID: 56514528
Data Year: 2009
Shipment sent data: 6/17/2009
Reported Qty: 15 LB
Kilo Qty: 6.8040001170288

Facility ID: 56514528
Data Year: 2009
Shipment sent data: 6/17/2009
Reported Qty: 2 LB
Kilo Qty: 0.90720001560384

Facility ID: 56514528
Data Year: 2009
Shipment sent data: 6/17/2009
Reported Qty: 200 LB
Kilo Qty: 90.720001560384

Facility ID: 56514528
Data Year: 2009
Shipment sent data: 6/17/2009
Reported Qty: 3 LB
Kilo Qty: 1.36080002340576

Waste Stream Comments:
Facility ID: 56514528
Data Year: 2009
Comments: A-7. Removal of liquids formerly used in parts cleaning.

Facility ID: 56514528
Data Year: 2009
Comments: A-7. We remodeled our hazardous waste accumulation area and this led to disposal of everything in storage and some contaminated (or possibly) demolition debris

Facility ID: 56514528
Data Year: 2009
Comments: A-7. Parts cleaning in a solvent tank.

Facility ID: 56514528
Data Year: 2010
Comments: specimens in propylene glycol and formaldehyde

Facility ID: 56514528
Data Year: 2011
Comments: A-7. teaching lab chemistry results in spent chemicals, it is recurrent

Facility ID: 56514528
Data Year: 2011
Comments: A-7. teaching lab chemistry results in spent chemicals, it is recurrent

Facility ID: 56514528

(Continued) **1004613903**

Data Year: 2011
Comments: A-8. biological specimens in propylene glycol and formaldehyde A-7. spent solutions from teaching biology lab

Facility ID: 56514528
Data Year: 2011
Comments: A-7. teaching art and printing, their paper wipers and rags that have ink on them are disposed of as hazardous waste because some of the inks contain metals like silver (toxic)

Facility ID: 56514528
Data Year: 2011
Comments: A-7. this is a lab pack of 250 pounds of chem lab waste (liquid and solid with silver), 30 pounds of expired malathion, 5 pounds of waste potassium permanganate.

Facility ID: 56514528
Data Year: 2011
Comments: A-8 - inorganic wastes from chemistry with barium chloride, mercuric chloride, lead sulfate and silver chloride A-7. teaching lab chemistry results in spent chemicals, it is recurrent

Facility ID: 56514528
Data Year: 2011
Comments: A-7. teaching lab chemistry results in spent chemicals, it is recurrent

Facility ID: 56514528
Data Year: 2011
Comments: A-7. waste paper wipes from art, did not designate for metals but was disposed of as hazardous waste because it was feared this stream could fail the Washington state test for toxicity (might kill fish)

Facility ID: 56514528
Data Year: 2011
Comments: A-7. teaching lab chemistry results in spent chemicals, it is recurrent

Facility ID: 56514528
Data Year: 2011
Comments: A-7. teaching lab chemistry results in spent chemicals, it is recurrent

Facility ID: 56514528
Data Year: 2011
Comments: A-7. teaching lab chemistry results in spent chemicals, it is recurrent

Facility ID: 56514528
Data Year: 2011
Comments: A-7. teaching lab chemistry results in spent chemicals, it is recurrent

Facility ID: 56514528
Data Year: 2011
Comments: A-7. teaching lab chemistry results in spent chemicals, it is recurrent

(Continued) **1004613903**

Facility ID: 56514528
Data Year: 2012
Comments: A-7. this is a lab pack with magnesium alloys from chemistry

Facility ID: 56514528
Data Year: 2012
Comments: A-7. teaching lab chemistry results in spent chemicals, it is recurrent A-8. Chloroform is organic, this waste liquid contained chloroform

Facility ID: 56514528
Data Year: 2012
Comments: A-7. teaching lab chemistry results in spent chemicals, it is recurrent

ECHO:
Envid: 1004613903
Registry ID: 110000828463
DFR URL: http://echo.epa.gov/detailed_facility_report?fid=110000828463

R69
South
1/4-1/2
0.297 mi.
1567 ft.
Site 2 of 3 in cluster R

Relative:
Lower

Actual:
334 ft.

1319 E MADISON
SEATTLE, WA 98122

WA ALLSITES **1004793562**
RCRA NonGen / NLR **WAD075259523**
FINDS
CA HAZNET
ECHO

ALLSITES:
Facility Name: CALLAHANS AUTO REBUILD INC
Facility Id: 98572869

Interaction: I
Interaction 1: HWP
Interaction 2: Hazardous Waste Planner
Ecology Program: HAZWASTE
Program Data: HWPPRT
Facility Alt.: Not reported
Program ID: WAD075259523
Date Interaction: 1993-01-01 00:00:00
Date Interaction 3: 1993-12-31 00:00:00
Latitude: 47.613594380000002
Longitude: -122.315025108

Interaction: I
Interaction 1: HWG
Interaction 2: Hazardous Waste Generator
Ecology Program: HAZWASTE
Program Data: TURBOWASTE
Facility Alt.: Not reported
Program ID: WAD075259523
Date Interaction: 1984-08-08 00:00:00
Date Interaction 3: 2003-12-31 00:00:00
Latitude: 47.613594380000002
Longitude: -122.315025108

(Continued) **1004793562**

RCRA NonGen / NLR:
Date form received by agency: 03/01/2004
Facility name: Not reported
Facility address: 1319 E MADISON
SEATTLE, WA 98122
EPA ID: WAD075259523
Mailing address: 1319 E MADISON ST
SEATTLE, WA 98122-4058
Contact: CALLAHANS AUTO CALLAHANS AUTO
Contact address: 1319 E MADISON ST
SEATTLE, WA 98122-4058
Contact country: US
Contact telephone: (000)000-0000
Contact email: Not reported
EPA Region: Not reported
Classification: Non-Generator
Description: Handler: Non-Generators do not presently generate hazardous waste

Owner/Operator Summary:
Owner/operator name: KEVIN C
Owner/operator address: 1319 E MADISON ST
SEATTLE;, WA 98122
Owner/operator country: US
Owner/operator telephone: (206)322-9044
Legal status: Private
Owner/Operator Type: Owner
Owner/Op start date: 06/01/2000
Owner/Op end date: Not reported

Owner/operator name: KEVIN C
Owner/operator address: 1319 E MADISON ST
SEATTLE, WA 98122
Owner/operator country: US
Owner/operator telephone: (206)322-9044
Legal status: Private
Owner/Operator Type: Operator
Owner/Op start date: 09/23/1996
Owner/Op end date: Not reported

Handler Activities Summary:
U.S. importer of hazardous waste: No
Mixed waste (haz. and radioactive): No
Recycler of hazardous waste: No
Transporter of hazardous waste: No
Treater, storer or disposer of HW: No
Underground injection activity: No
On-site burner exemption: No
Furnace exemption: No
Used oil fuel burner: No
Used oil processor: No
User oil refiner: No
Used oil fuel marketer to burner: No
Used oil Specification marketer: No
Used oil transfer facility: No
Used oil transporter: No

(Continued) **1004793562**

Historical Generators:
Date form received by agency: 12/31/2003
Site name: CALLAHANS AUTO REBUILD INC
Classification: Not a generator, verified

Date form received by agency: 02/28/2001
Site name: CALLAHANS AUTO REBUILD INC
Classification: Not a generator, verified

Violation Status: No violations found

FINDS:

Registry ID: 110005326192

Environmental Interest/Information System
Washington Facility / Site Identification System (WA-FSIS) provides a means to query and display data maintained by the Washington Department of Ecology. This system contains key information for each facility/site that is currently, or has been, of interest to the Air Quality, Dam Safety, Hazardous Waste, Toxics Cleanup, and Water Quality Programs.

RCRAInfo is a national information system that supports the Resource Conservation and Recovery Act (RCRA) program through the tracking of events and activities related to facilities that generate, transport, and treat, store, or dispose of hazardous waste. RCRAInfo allows RCRA program staff to track the notification, permit, compliance, and corrective action activities required under RCRA.

HAZARDOUS WASTE BIENNIAL REPORTER

HAZNET:
envid: 1004793562
Year: 2002
GEPAID: WAD075259523
Contact: KEVIN CALLAHAN
Telephone: 2063229044
Mailing Name: Not reported
Mailing Address: 1319 E MADISON
Mailing City,St,Zip: SEATTLE, WA 98122
Gen County: Not reported
TSD EPA ID: CAD980884183
TSD County: Not reported
Waste Category: Other organic solids
Disposal Method: Disposal, Other
Tons: 0.05
Cat Decode: Other organic solids
Method Decode: Disposal, Other
Facility County: 99

ECHO:
Envid: 1004793562
Registry ID: 110005326192
DFR URL: http://echo.epa.gov/detailed_facility_report?fid=110005326192

T70 **US BANK CAPITOL HILL** **WA VCP** **S107747462**
WNW **130 HARVARD AVE E** **WA ALLSITES** **N/A**
1/4-1/2 **SEATTLE, WA 98102** **WA CSCSL NFA**
0.299 mi.
1578 ft. **Site 1 of 3 in cluster T**

Relative:
Lower

Actual:
330 ft.

VCP:

edr_fstat:	WA
edr_fzip:	98102
edr_fcnty:	KING
edr_zip:	Not reported
Facility ID:	3044926
VCP Status:	Not reported
VCP:	Yes
Ecology Status:	Not reported
NFA Type:	Not reported
Date NFA:	6/12/2006
Rank:	Not reported
Cleanup Siteid:	1769

ALLSITES:

Facility Name:	USBANK CAPITOL HILL PROJECT
Facility Id:	3044926
Interaction:	I
Interaction 1:	VOLCLNST
Interaction 2:	Voluntary Cleanup Sites
Ecology Program:	TOXICS
Program Data:	ISIS
Facility Alt.:	USBank Capitol Hill Project
Program ID:	NW1605
Date Interaction:	2006-03-22 00:00:00
Date Interaction 3:	2006-06-12 00:00:00
Latitude:	47.619704482000003
Longitude:	-122.321849817

CSCSL NFA:

Facility/Site Id:	3044926
CS Id:	1769
NFA Date:	06/12/2006
Rank:	Not reported
VCP:	Yes
Latitude:	47.619709688
Longitude:	-122.32186625

U71 **UNOCAL SS NO 5471** **WA ICR** **1001490500**
ESE **1700 E MADISON** **RCRA NonGen / NLR** **WAD982821043**
1/4-1/2 **SEATTLE, WA 98122** **FINDS**
0.300 mi. **WA MANIFEST**
1583 ft. **Site 1 of 5 in cluster U** **ECHO**

Relative:
Higher

Actual:
422 ft.

ICR:

Date Ecology Received Report:	01/20/98
Contaminants Found at Site:	Petroleum products
Media Contaminated:	Groundwater, Soil
Waste Management:	Tank
Region:	North Western
Type of Report Ecology Received:	Interim cleanup report

UNOCAL SS NO 5471 (Continued) **1001490500**

Site Register Issue:	95-18
County Code:	17
Contact:	Not reported
Report Title:	Not reported
Date Ecology Received Report:	01/20/98
Contaminants Found at Site:	Petroleum products
Media Contaminated:	Groundwater, Soil
Waste Management:	Tank
Region:	North Western
Type of Report Ecology Received:	Interim cleanup report
Site Register Issue:	98-13
County Code:	17
Contact:	Not reported
Report Title:	Not reported
Date Ecology Received Report:	04/09/99
Contaminants Found at Site:	Petroleum products
Media Contaminated:	Groundwater, Soil
Waste Management:	Tank
Region:	North Western
Type of Report Ecology Received:	Interim cleanup report
Site Register Issue:	98-15
County Code:	17
Contact:	Not reported
Report Title:	Not reported
Date Ecology Received Report:	02/22/00
Contaminants Found at Site:	Petroleum products
Media Contaminated:	Groundwater, Soil
Waste Management:	Tank
Region:	North Western
Type of Report Ecology Received:	Interim cleanup report
Site Register Issue:	98-23
County Code:	17
Contact:	Not reported
Report Title:	Not reported
Date Ecology Received Report:	10/31/91
Contaminants Found at Site:	Petroleum products
Media Contaminated:	Groundwater, Soil
Waste Management:	Tank
Region:	North Western
Type of Report Ecology Received:	Interim cleanup report
Site Register Issue:	92-11
County Code:	17
Contact:	Not reported
Report Title:	Not reported
Date Ecology Received Report:	04/14/92
Contaminants Found at Site:	Petroleum products
Media Contaminated:	Groundwater, Soil
Waste Management:	Tank
Region:	North Western
Type of Report Ecology Received:	Interim cleanup report
Site Register Issue:	92-36
County Code:	17

UNOCAL SS NO 5471 (Continued) **1001490500**

Contact:	Not reported
Report Title:	Not reported
Date Ecology Received Report:	07/25/95
Contaminants Found at Site:	Petroleum products
Media Contaminated:	Groundwater, Soil
Waste Management:	Tank
Region:	North Western
Type of Report Ecology Received:	Interim cleanup report
Site Register Issue:	94-05
County Code:	17
Contact:	Not reported
Report Title:	Not reported
Date Ecology Received Report:	03/01/91
Contaminants Found at Site:	Petroleum products
Media Contaminated:	Soil
Waste Management:	Tank
Region:	North Western
Type of Report Ecology Received:	Interim cleanup report
Site Register Issue:	91-24
County Code:	17
Contact:	Not reported
Report Title:	Not reported
Date Ecology Received Report:	01/14/97
Contaminants Found at Site:	Petroleum products
Media Contaminated:	Groundwater, Soil
Waste Management:	Tank
Region:	North Western
Type of Report Ecology Received:	Interim cleanup report
Site Register Issue:	94-50
County Code:	17
Contact:	Not reported
Report Title:	Not reported
Date Ecology Received Report:	06/17/96
Contaminants Found at Site:	Petroleum products
Media Contaminated:	Groundwater, Soil
Waste Management:	Tank
Region:	North Western
Type of Report Ecology Received:	Interim cleanup report
Site Register Issue:	94-41
County Code:	17
Contact:	Not reported
Report Title:	Not reported
Date Ecology Received Report:	07/26/01
Contaminants Found at Site:	Petroleum products
Media Contaminated:	Groundwater, Soil
Waste Management:	Tank
Region:	North Western
Type of Report Ecology Received:	Interim cleanup report
Site Register Issue:	98-39
County Code:	17
Contact:	Not reported
Report Title:	Ground Water Monitoring - July 2001

UNOCAL SS NO 5471 (Continued) **1001490500**

Date Ecology Received Report:	11/07/01
Contaminants Found at Site:	Petroleum products
Media Contaminated:	Groundwater, Soil
Waste Management:	Tank
Region:	North Western
Type of Report Ecology Received:	Interim cleanup report
Site Register Issue:	98-43
County Code:	17
Contact:	Not reported
Report Title:	Ground Water Monitoring - October 2001

Date Ecology Received Report:	05/25/00
Contaminants Found at Site:	Petroleum products
Media Contaminated:	Groundwater, Soil
Waste Management:	Tank
Region:	North Western
Type of Report Ecology Received:	Interim cleanup report
Site Register Issue:	98-28
County Code:	17
Contact:	Not reported
Report Title:	April 2000 Quarterly Ground Water Monitoring

Date Ecology Received Report:	02/09/01
Contaminants Found at Site:	Petroleum products
Media Contaminated:	Groundwater, Soil
Waste Management:	Tank
Region:	North Western
Type of Report Ecology Received:	Interim cleanup report
Site Register Issue:	98-33
County Code:	17
Contact:	Not reported
Report Title:	Long-term Monitoring - January 2001

Date Ecology Received Report:	09/19/00
Contaminants Found at Site:	Petroleum products
Media Contaminated:	Groundwater, Soil
Waste Management:	Tank
Region:	North Western
Type of Report Ecology Received:	Interim cleanup report
Site Register Issue:	98-31
County Code:	17
Contact:	Not reported
Report Title:	July 2000 Quarterly Ground Water Monitoring

Date Ecology Received Report:	05/31/01
Contaminants Found at Site:	Petroleum products
Media Contaminated:	Groundwater, Soil
Waste Management:	Tank
Region:	North Western
Type of Report Ecology Received:	Interim cleanup report
Site Register Issue:	98-37
County Code:	17
Contact:	Not reported
Report Title:	April 2001 Quarterly Ground Water Monitoring

Date Ecology Received Report:	09/05/02
Contaminants Found at Site:	Petroleum products

UNOCAL SS NO 5471 (Continued) **1001490500**

Media Contaminated: Groundwater, Soil
Waste Management: Tank
Region: North Western
Type of Report Ecology Received: Interim cleanup report
Site Register Issue: 98-52
County Code: 17
Contact: Not reported
Report Title: Ground Water Sampling - July 2002

Date Ecology Received Report: 12/09/02
Contaminants Found at Site: Petroleum products
Media Contaminated: Groundwater, Soil
Waste Management: Tank
Region: North Western
Type of Report Ecology Received: Interim cleanup report
Site Register Issue: 98-55
County Code: 17
Contact: Not reported
Report Title: July 2002 Ground Water Monitoring

Date Ecology Received Report: / /
Contaminants Found at Site: Petroleum products
Media Contaminated: Groundwater, Soil
Waste Management: Tank
Region: North Western
Type of Report Ecology Received: Interim cleanup report
Site Register Issue: 95-12
County Code: 17
Contact: Not reported
Report Title: Not reported

RCRA NonGen / NLR:
Date form received by agency: 04/07/2010
Facility name: Not reported
Facility address: 1700 E MADISON
SEATTLE, WA 98122
EPA ID: WAD982821043
Mailing address: PO BOX 399
EDMONDS, WA 98020
Contact: MARK BREARLEY
Contact address: PO BOX 399
EDMONDS, WA 98020
Contact country: US
Contact telephone: (000)000-0000
Contact email: Not reported
EPA Region: Not reported
Classification: Non-Generator
Description: Handler: Non-Generators do not presently generate hazardous waste

Owner/Operator Summary:
Owner/operator name: CHESTER D
Owner/operator address: 2227 E MADISON
SEATTLE, WA 98122
Owner/operator country: US
Owner/operator telephone: (206)322-7320
Legal status: Private

UNOCAL SS NO 5471 (Continued) **1001490500**

Owner/Operator Type: Owner
Owner/Op start date: 07/22/2002
Owner/Op end date: Not reported

Owner/operator name: MARK B
Owner/operator address: 152 3RD AVE SOUTH, SUITE 200
EDMONDS, WA 98020
Owner/operator country: US
Owner/operator telephone: (360)640-7610
Legal status: Private
Owner/Operator Type: Operator
Owner/Op start date: 08/30/1996
Owner/Op end date: Not reported

Handler Activities Summary:
U.S. importer of hazardous waste: No
Mixed waste (haz. and radioactive): No
Recycler of hazardous waste: No
Transporter of hazardous waste: No
Treater, storer or disposer of HW: No
Underground injection activity: No
On-site burner exemption: No
Furnace exemption: No
Used oil fuel burner: No
Used oil processor: No
User oil refiner: No
Used oil fuel marketer to burner: No
Used oil Specification marketer: No
Used oil transfer facility: No
Used oil transporter: No

Historical Generators:
Date form received by agency: 12/31/2005
Site name: UNOCAL SS NO 5471
Classification: Small Quantity Generator

Date form received by agency: 07/25/2002
Site name: UNOCAL SS NO 5471
Classification: Not a generator, verified

Violation Status: No violations found

FINDS:

Registry ID: 110005348837

Environmental Interest/Information System
Washington Facility / Site Identification System (WA-FSIS) provides a means to query and display data maintained by the Washington Department of Ecology. This system contains key information for each facility/site that is currently, or has been, of interest to the Air Quality, Dam Safety, Hazardous Waste, Toxics Cleanup, and Water Quality Programs.

RCRAInfo is a national information system that supports the Resource Conservation and Recovery Act (RCRA) program through the tracking of events and activities related to facilities that generate, transport,

UNOCAL SS NO 5471 (Continued) **1001490500**

and treat, store, or dispose of hazardous waste. RCRAInfo allows RCRA program staff to track the notification, permit, compliance, and corrective action activities required under RCRA.

HAZARDOUS WASTE BIENNIAL REPORTER

WA MANIFEST:

Facility Site ID Number:	19946925
EPA ID:	WAD982821043
NAICS:	44711
SWC Desc:	Not reported
FWC Desc:	F002
Form Comm:	Not reported
Data Year:	Not reported
Permit by Rule:	No
Treatment by Generator:	No
Mixed radioactive waste:	No
Importer of hazardous waste:	No
Immediate recycler:	No
Treatment/Storage/Disposal/Recycling Facility:	No
Generator of dangerous fuel waste:	No
Generator marketing to burner:	No
Other marketers (i.e., blender, distributor, etc.):	No
Utility boiler burner:	No
Industry boiler burner:	No
Industrial Furnace:	No
Smelter defferal:	No
Universal waste - batteries - generate:	No
Universal waste - thermostats - generate:	No
Universal waste - mercury - generate:	No
Universal waste - lamps - generate:	No
Universal waste - batteries - accumulate:	No
Universal waste - thermostats - accumulate:	No
Universal waste - mercury - accumulate:	No
Universal waste - lamps - accumulate:	No
Destination Facility for Universal Waste:	No
Off-specification used oil burner - utility boiler:	No
Off-specification used oil burner - industrial boiler:	No
Off-specification used oil burner - industrial furnace:	No
Tax Reg #:	409004486
Business Type:	Not reported
Mail Name:	Unocal RRMC
Mail addr line1:	PO BOX 399
Mail city,st,zip:	EDMONDS, WA 98020
Mail country:	UNITED STATES
Legal org name:	Not reported
Legal org type:	Private
Legal addr line1:	2227 E Madison
Legal city,st,zip:	SEATTLE, WA 98122
Legal country:	UNITED STATES
Legal phone nbr:	(206)322-7320
Legal effective date:	07/22/2002
Land org name:	Not reported
Land org type:	Private
Land person name:	Chester C Dorsey
Land addr line1:	2227 E Madison

UNOCAL SS NO 5471 (Continued) **1001490500**

Land city,st,zip:	SEATTLE, WA 98122
Land country:	UNITED STATES
Land phone nbr:	(206)322-7320
Operator org name:	UNOCAL RRMC
Operator org type:	Private
Operator addr line1:	152 3rd Ave South Suite 200
Operator city,st,zip:	EDMONDS, WA 98020
Operator country:	UNITED STATES
Operator phone nbr:	(360) 640-7610
Operator effective date:	08/30/1996
Site contact name:	Mark Brearley
Site contact addr line1:	PO BOX 399
Site Contact City/State/ Zip:	EDMONDS, WA 98020
Site Contact Country:	UNITED STATES
Site Contact Phone #:	425 640-7610
Site Contact EMail:	mbrearly@unocal.com
Form Contact NAME:	Mark Brearley
Form Contact ADDR LINE1:	PO BOX 399
Form Contact City,ST,Zip:	EDMONDS, WA 98020
Form Contact Country:	UNITED STATES
Form Contact Phone #:	425 640-7610
Form Contact EMail:	mbrearly@unocal.com
Gen Status CD:	MQG
Monthly Generation:	No
Batch Generation:	No
One Time Generation:	No
Transport Own Waste:	No
Tranports Other Waste:	No
Recycler Onsite:	No
Transfer Facility:	No
Other Exemption:	Not reported
UW Battery Gen:	No
Used Oil Transporter:	No
Used Oil Transfer Facility:	No
Used Oil Processor:	No
Used Oil Refiner:	No
Used Oil Fuel Marketer Directs Shipments:	No
Used Oil Fuel Marketer Meets Specs:	No

ECHO:

Envid:	1001490500
Registry ID:	110005348837
DFR URL:	http://echo.epa.gov/detailed_facility_report?fid=110005348837

U72 **UNOCAL 5471** **WA UST** **U001127410**
ESE **1700 E MADISON** **WA INST CONTROL** **N/A**
1/4-1/2 **SEATTLE, WA 98122** **WA VCP**
0.300 mi. **WA ALLSITES**
1583 ft. **Site 2 of 5 in cluster U** **WA CSCSL NFA**

Relative:
Higher

Actual:
422 ft.

UST:

Facility ID:	19946925
Site Id:	97277
UBI:	Not reported
Phone Number:	Not reported
Decimal Latitude:	47.61571

UNOCAL 5471 (Continued) **U001127410**

Decimal Longitude:	-122.30994
Tank Name:	TK 1
Tag Number:	Not reported
Tank Status:	Removed
Tank Status Date:	08/06/1996
Tank Install Date:	00/31/1964
Tank Closure Date:	Not reported
Capacity Range:	Not reported
Tank Permit Expiration Date:	Not reported
Tank Upgrade Date:	Not reported
Tank Spill Prevention:	Not reported
Tank Overfill Prevention:	Not reported
Tank Material:	Fiberglass Reinforced Plastic
Tank Construction:	Single Wall Tank
Tank Tightness Test:	Not reported
Tank Corrosion Protection:	Not reported
Tank Manifold:	Not reported
Tank Release Detection:	Not reported
Tank SFC Type:	Not reported
Pipe Material:	Fiberglass
Pipe Construction:	Not reported
Pipe Primary Release Detection:	Not reported
Pipe Second Release Detection:	Not reported
Pipe Corrosion Protection:	Not reported
Pipe Pumping System:	Not reported
Responsible Unit:	NORTHWEST
Dispencer/Pump SFC Type:	Not reported

Tank Name:	TK 2
Tag Number:	Not reported
Tank Status:	Removed
Tank Status Date:	08/06/1996
Tank Install Date:	00/31/1964
Tank Closure Date:	Not reported
Capacity Range:	Not reported
Tank Permit Expiration Date:	Not reported
Tank Upgrade Date:	Not reported
Tank Spill Prevention:	Not reported
Tank Overfill Prevention:	Not reported
Tank Material:	Fiberglass Reinforced Plastic
Tank Construction:	Single Wall Tank
Tank Tightness Test:	Not reported
Tank Corrosion Protection:	Not reported
Tank Manifold:	Not reported
Tank Release Detection:	Not reported
Tank SFC Type:	Not reported
Pipe Material:	Fiberglass
Pipe Construction:	Not reported
Pipe Primary Release Detection:	Not reported
Pipe Second Release Detection:	Not reported
Pipe Corrosion Protection:	Not reported
Pipe Pumping System:	Not reported
Responsible Unit:	NORTHWEST
Dispencer/Pump SFC Type:	Not reported

UNOCAL 5471 (Continued) **U001127410**

Tank Name:	TK 3
Tag Number:	Not reported
Tank Status:	Removed
Tank Status Date:	08/06/1996
Tank Install Date:	00/31/1964
Tank Closure Date:	Not reported
Capacity Range:	111 TO 1,100 Gallons
Tank Permit Expiration Date:	Not reported
Tank Upgrade Date:	Not reported
Tank Spill Prevention:	Not reported
Tank Overfill Prevention:	Not reported
Tank Material:	Fiberglass Reinforced Plastic
Tank Construction:	Single Wall Tank
Tank Tightness Test:	Not reported
Tank Corrosion Protection:	Not reported
Tank Manifold:	Not reported
Tank Release Detection:	Not reported
Tank SFC Type:	Not reported
Pipe Material:	Fiberglass
Pipe Construction:	Not reported
Pipe Primary Release Detection:	Not reported
Pipe Second Release Detection:	Not reported
Pipe Corrosion Protection:	Not reported
Pipe Pumping System:	Not reported
Responsible Unit:	NORTHWEST
Dispencer/Pump SFC Type:	Not reported

INST CONTROL:

Facility Site ID:	19946925
Latitude:	47.61571
Longitude:	-122.30994
Instrument Type:	Environmental Covenant
Document Type:	Recording #: 981203 1349, Date: Nov 30 1998 12:00AM
County Filing # For Individual IC Doc:	981203 1349
Filing Date Of Individual IC Doc:	11/30/1998
Anchorage Restrictions:	No
Drinking Water Restrictions:	No
Education Programs:	No
Financial Assurance:	No
Finfish Harvesting Restrictions:	No
Groundwater Restriction:	No
Maintenance Requirements:	Yes
No Dredge Zone:	No
No Wake Zone:	No
Property Use Restriction:	Yes
Restrictive Signage:	No
Shell Fish Harvesting Restrictions:	No
Soil Restriction:	No
Surface Water Restriction:	No
Swimming Restriction:	No
Vessel Draft Restriction:	No
CS ID:	5665
Shoreline Stabilization Structure:	N
Wave Attenuation Structure:	N
Fencing or Other Permanent Access Barriers:	N
Simple Soil CAP:	N
Engineered CAP:	N

UNOCAL 5471 (Continued) **U001127410**

Engineered Bottom Barriers:	N
Immobilization by Stabilization, Solidification, or Encapsulation:	N
Ground Water Extraction and Gradient Control:	N
Vertical Ground Water Barrier:	N
Impermeable Surface:	N
Restrict Land Use:	Y
Restrict All Ground Water Use:	Y
Prohibit Domestic Ground Water Well Installation:	N
Prohibit All Soil Disturbance:	N
Access Barrier:	N

Facility Site ID:	19946925
Latitude:	47.61571
Longitude:	-122.30994
Instrument Type:	Environmental Covenant
Document Type:	Recording #: 981203 1349, Date: Nov 30 1998 12:00AM
County Filing # For Individual IC Doc:	981203 1349
Filing Date Of Individual IC Doc:	11/30/1998
Anchorage Restrictions:	No
Drinking Water Restrictions:	No
Education Programs:	No
Financial Assurance:	No
Finfish Harvesting Restrictions:	No
Groundwater Restriction:	No
Maintenance Requirements:	Yes
No Dredge Zone:	No
No Wake Zone:	No
Property Use Restriction:	Yes
Restrictive Signage:	No
Shell Fish Harvesting Restrictions:	No
Soil Restriction:	No
Surface Water Restriction:	No
Swimming Restriction:	No
Vessel Draft Restriction:	No
CS ID:	5665
Shoreline Stabilization Structure:	N
Wave Attenuation Structure:	N
Fencing or Other Permanent Access Barriers:	N
Simple Soil CAP:	N
Engineered CAP:	N
Engineered Bottom Barriers:	N
Immobilization by Stabilization, Solidification, or Encapsulation:	N
Ground Water Extraction and Gradient Control:	N
Vertical Ground Water Barrier:	N
Impermeable Surface:	N
Restrict Land Use:	Y
Restrict All Ground Water Use:	Y
Prohibit Domestic Ground Water Well Installation:	N
Prohibit All Soil Disturbance:	N
Access Barrier:	N

VCP:

edr_fstat:	WA
edr_fzip:	98122
edr_fcnty:	KING
edr_zip:	Not reported
Facility ID:	19946925

UNOCAL 5471 (Continued) **U001127410**

VCP Status: Not reported
VCP: Yes
Ecology Status: Not reported
NFA Type: Not reported
Date NFA: 9/4/2013
Rank: Not reported
Cleanup Siteid: 5665

ALLSITES:
Facility Name: UNOCAL SS NO 5471
Facility Id: 19946925

Interaction: A
Interaction 1: HWG
Interaction 2: Hazardous Waste Generator
Ecology Program: HAZWASTE
Program Data: TURBOWASTE
Facility Alt.: Not reported
Program ID: WAD982821043
Date Interaction: 2005-12-31 00:00:00
Date Interaction 3: Not reported
Latitude: 47.615704379999997
Longitude: -122.309925107

Interaction: I
Interaction 1: HWG
Interaction 2: Hazardous Waste Generator
Ecology Program: HAZWASTE
Program Data: TURBOWASTE
Facility Alt.: UNOCAL SS NO 5471
Program ID: WAD982821043
Date Interaction: 1989-09-15 00:00:00
Date Interaction 3: 2005-12-31 00:00:00
Latitude: 47.615704379999997
Longitude: -122.309925107

Interaction: I
Interaction 1: VOLCLNST
Interaction 2: Voluntary Cleanup Sites
Ecology Program: TOXICS
Program Data: ISIS
Facility Alt.: Unocal SS No 5471
Program ID: 97277
Date Interaction: 1998-02-03 00:00:00
Date Interaction 3: 1999-04-09 00:00:00
Latitude: 47.615704379999997
Longitude: -122.309925107

Interaction: I
Interaction 1: UST
Interaction 2: Underground Storage Tank
Ecology Program: TOXICS
Program Data: UST
Facility Alt.: Not reported

UNOCAL 5471 (Continued) **U001127410**

Program ID:	97277
Date Interaction:	2000-03-20 00:00:00
Date Interaction 3:	2000-03-20 00:00:00
Latitude:	47.615704379999997
Longitude:	-122.309925107

Interaction:	I
Interaction 1:	LUST
Interaction 2:	LUST Facility
Ecology Program:	TOXICS
Program Data:	ISIS
Facility Alt.:	Not reported
Program ID:	97277
Date Interaction:	1989-08-07 00:00:00
Date Interaction 3:	1999-04-09 00:00:00
Latitude:	47.615704379999997
Longitude:	-122.309925107

Interaction:	I
Interaction 1:	HWOTHER
Interaction 2:	Haz Waste Management Activity
Ecology Program:	HAZWASTE
Program Data:	TURBOWASTE
Facility Alt.:	Not reported
Program ID:	WAD982821043
Date Interaction:	2004-12-31 00:00:00
Date Interaction 3:	2005-12-31 00:00:00
Latitude:	47.615704379999997
Longitude:	-122.309925107

Interaction:	I
Interaction 1:	VOLCLNST
Interaction 2:	Voluntary Cleanup Sites
Ecology Program:	TOXICS
Program Data:	ISIS
Facility Alt.:	Unocal SS No 5471
Program ID:	NW1596
Date Interaction:	2006-02-28 00:00:00
Date Interaction 3:	2009-09-10 00:00:00
Latitude:	47.615704379999997
Longitude:	-122.309925107

Interaction:	I
Interaction 1:	VOLCLNST
Interaction 2:	Voluntary Cleanup Sites
Ecology Program:	TOXICS
Program Data:	ISIS
Facility Alt.:	Unocal SS No 5471
Program ID:	NW2774
Date Interaction:	2013-08-19 00:00:00
Date Interaction 3:	2013-09-04 00:00:00
Latitude:	47.615704379999997
Longitude:	-122.309925107

UNOCAL 5471 (Continued) **U001127410**

CSCSL NFA:

Facility/Site Id:	19946925
CS Id:	5665
NFA Date:	09/04/2013
Rank:	Not reported
VCP:	Yes
Latitude:	47.61571
Longitude:	-122.30994

---

73 **QUALMAN APARTMENTS** **WA INST CONTROL** **S104971746**
SSE **1421 15TH AVE** **WA VCP** **N/A**
1/4-1/2 **SEATTLE, WA 98122** **WA ALLSITES**
0.301 mi. **WA CSCSL NFA**
1587 ft.

Relative:
Higher

Actual:
377 ft.

INST CONTROL:

Facility Site ID:	23654588
Latitude:	47.613630953
Longitude:	-122.31314505
Instrument Type:	Environmental Covenant
Document Type:	Recording #: 199812282527, Date: Dec 18 1998 12:00AM
County Filing # For Individual IC Doc:	199812282527
Filing Date Of Individual IC Doc:	12/18/1998
Anchorage Restrictions:	No
Drinking Water Restrictions:	No
Education Programs:	No
Financial Assurance:	No
Finfish Harvesting Restrictions:	No
Groundwater Restriction:	No
Maintenance Requirements:	Yes
No Dredge Zone:	No
No Wake Zone:	No
Property Use Restriction:	Yes
Restrictive Signage:	No
Shell Fish Harvesting Restrictions:	No
Soil Restriction:	No
Surface Water Restriction:	No
Swimming Restriction:	No
Vessel Draft Restriction:	No
CS ID:	390
Shoreline Stabilization Structure:	N
Wave Attenuation Structure:	N
Fencing or Other Permanent Access Barriers:	N
Simple Soil CAP:	N
Engineered CAP:	N
Engineered Bottom Barriers:	N
Immobilization by Stabilization, Solidification, or Encapsulation:	N
Ground Water Extraction and Gradient Control:	N
Vertical Ground Water Barrier:	N
Impermeable Surface:	Y
Restrict Land Use:	Y
Restrict All Ground Water Use:	N
Prohibit Domestic Ground Water Well Installation:	N
Prohibit All Soil Disturbance:	N
Access Barrier:	N

QUALMAN APARTMENTS (Continued) **S104971746**

VCP:
- edr_fstat: WA
- edr_fzip: 98122
- edr_fcnty: KING
- edr_zip: Not reported
- Facility ID: 23654588
- VCP Status: Not reported
- VCP: Yes
- Ecology Status: Not reported
- NFA Type: Not reported
- Date NFA: 2/22/1999
- Rank: Not reported
- Cleanup Siteid: 390

ALLSITES:
- Facility Name: QUALMAN APARTMENTS
- Facility Id: 23654588

- Interaction: I
- Interaction 1: VOLCLNST
- Interaction 2: Voluntary Cleanup Sites
- Ecology Program: TOXICS
- Program Data: ISIS
- Facility Alt.: QUALMAN APARTMENTS
- Program ID: Not reported
- Date Interaction: 1998-04-08 00:00:00
- Date Interaction 3: 1999-09-22 00:00:00
- Latitude: 47.61362441
- Longitude: -122.313126599

CSCSL NFA:
- Facility/Site Id: 23654588
- CS Id: 390
- NFA Date: 02/22/1999
- Rank: Not reported
- VCP: Yes
- Latitude: 47.613630953
- Longitude: -122.31314505

S74 **SEATTLE CENTRAL COMMUNITY COLLEGE - ACTIVITIES CTR** **WA ICR** **S103509026**
SW **1525 BROADWAY** **N/A**
1/4-1/2 **SEATTLE, WA 98122**
0.302 mi.
1593 ft. **Site 2 of 4 in cluster S**

Relative:
Lower

Actual:
306 ft.

ICR:
- Date Ecology Received Report: 09/09/93
- Contaminants Found at Site: Petroleum products
- Media Contaminated: Soil
- Waste Management: Tank
- Region: North Western
- Type of Report Ecology Received: Final cleanup report
- Site Register Issue: 93-08
- County Code: 17
- Contact: Not reported

SEATTLE CENTRAL COMMUNITY COLLEGE - ACTIVITIES CTR (Continued) **S103509026**

Report Title: Not reported

O75 **WA ALLSITES** **1000389842**
South **1408 12TH AVE** **RCRA NonGen / NLR** **WAD009262478**
1/4-1/2 **SEATTLE, WA 98122** **FINDS**
0.304 mi. **ECHO**
1606 ft. **Site 2 of 3 in cluster O**

Relative:
Lower

Actual:
315 ft.

ALLSITES:

Facility Name:	JL HOUSTON INC 16TH AVE
Facility Id:	84845664
Interaction:	I
Interaction 1:	HWG
Interaction 2:	Hazardous Waste Generator
Ecology Program:	HAZWASTE
Program Data:	TURBOWASTE
Facility Alt.:	Not reported
Program ID:	WAD009262478
Date Interaction:	1980-06-30 00:00:00
Date Interaction 3:	1988-03-01 00:00:00
Latitude:	47.613374380000003
Longitude:	-122.317915107

RCRA NonGen / NLR:

Date form received by agency:	03/02/1988
Facility name:	Not reported
Facility address:	1408 12TH AVE SEATTLE, WA 98122
EPA ID:	WAD009262478
Mailing address:	3216 16TH AVE W SEATTLE, WA 98119-1707
Contact:	JL HOUSTON INC JL HOUSTON INC
Contact address:	3216 16TH AVE W SEATTLE, WA 98119-1707
Contact country:	US
Contact telephone:	(000)000-0000
Contact email:	Not reported
EPA Region:	Not reported
Classification:	Non-Generator
Description:	Handler: Non-Generators do not presently generate hazardous waste

Owner/Operator Summary:

Owner/operator name:	JL HOUSTON INC J
Owner/operator address:	1408 12TH AVE SEATTLE, WA 98122
Owner/operator country:	US
Owner/operator telephone:	(000)000-0000
Legal status:	Private
Owner/Operator Type:	Owner
Owner/Op start date:	05/02/1996
Owner/Op end date:	Not reported

Handler Activities Summary:

U.S. importer of hazardous waste:	No

(Continued) **1000389842**

Mixed waste (haz. and radioactive): No
Recycler of hazardous waste: No
Transporter of hazardous waste: No
Treater, storer or disposer of HW: No
Underground injection activity: No
On-site burner exemption: No
Furnace exemption: No
Used oil fuel burner: No
Used oil processor: No
User oil refiner: No
Used oil fuel marketer to burner: No
Used oil Specification marketer: No
Used oil transfer facility: No
Used oil transporter: No

Historical Generators:
Date form received by agency: 03/02/1988
Site name: JL HOUSTON INC 16TH AVE
Classification: Not a generator, verified

Violation Status: No violations found

FINDS:

Registry ID: 110005314007

Environmental Interest/Information System
RCRAInfo is a national information system that supports the Resource Conservation and Recovery Act (RCRA) program through the tracking of events and activities related to facilities that generate, transport, and treat, store, or dispose of hazardous waste. RCRAInfo allows RCRA program staff to track the notification, permit, compliance, and corrective action activities required under RCRA.

ECHO:
Envid: 1000389842
Registry ID: 110005314007
DFR URL: http://echo.epa.gov/detailed_facility_report?fid=110005314007

V76 **230 BROADWAY EAST** **WA ALLSITES** **S110700521**
NW **230 BROADWAY E** **WA CSCSL NFA** **N/A**
1/4-1/2 **SEATTLE, WA 98102**
0.306 mi.
1618 ft. **Site 1 of 2 in cluster V**

Relative:
Lower

Actual:
337 ft.

ALLSITES:
Facility Name: 230 BROADWAY EAST
Facility Id: 1815

Interaction: I
Interaction 1: INDPNDNT
Interaction 2: Independent Cleanup
Ecology Program: TOXICS
Program Data: ISIS
Facility Alt.: 230 Broadway East
Program ID: ERTS 628987

230 BROADWAY EAST (Continued) **S110700521**

Date Interaction:	2011-08-26 00:00:00
Date Interaction 3:	2011-09-30 00:00:00
Latitude:	47.620824935000002
Longitude:	-122.320509214

Interaction:	I
Interaction 1:	CONSTSWGP
Interaction 2:	Construction SW GP
Ecology Program:	WATQUAL
Program Data:	PARIS
Facility Alt.:	230 Broadway East
Program ID:	WAR124748
Date Interaction:	2010-12-02 00:00:00
Date Interaction 3:	2012-10-24 00:00:00
Latitude:	47.620824935000002
Longitude:	-122.320509214

CSCSL NFA:

Facility/Site Id:	1815
CS Id:	11677
NFA Date:	09/30/2011
Rank:	Not reported
VCP:	No
Latitude:	47.62083158
Longitude:	-122.32054334

S77 **WA ALLSITES** **1000419213**
SW **1514 BROADWAY** **RCRA NonGen / NLR** **WAD980723381**
1/4-1/2 **SEATTLE, WA 98122** **FINDS**
0.308 mi. **ECHO**
1626 ft. **Site 3 of 4 in cluster S**

Relative:
Lower

Actual:
302 ft.

ALLSITES:

Facility Name:	CENTRAL AUTO REBUILD
Facility Id:	34495245

Interaction:	I
Interaction 1:	HWG
Interaction 2:	Hazardous Waste Generator
Ecology Program:	HAZWASTE
Program Data:	TURBOWASTE
Facility Alt.:	Not reported
Program ID:	WAD980723381
Date Interaction:	1982-12-02 00:00:00
Date Interaction 3:	1994-12-31 00:00:00
Latitude:	47.614434381000002
Longitude:	-122.32066510600001

RCRA NonGen / NLR:

Date form received by agency:	08/21/1996
Facility name:	Not reported
Facility address:	1514 BROADWAY SEATTLE, WA 98122
EPA ID:	WAD980723381

(Continued) **1000419213**

Contact: CENTRAL AUTO RE CENTRAL AUTO RE
Contact address: 1514 BROADWAY
SEATTLE, WA 98122-3811
Contact country: US
Contact telephone: (000)000-0000
Contact email: Not reported
EPA Region: Not reported
Land type: Private
Classification: Non-Generator
Description: Handler: Non-Generators do not presently generate hazardous waste

Owner/Operator Summary:
Owner/operator name: JOE D
Owner/operator address: 1514 BROADWAY
SEATTLE, WA 98122
Owner/operator country: US
Owner/operator telephone: (206)324-8736
Legal status: Private
Owner/Operator Type: Owner
Owner/Op start date: 11/26/1996
Owner/Op end date: Not reported

Owner/operator name: JOE D
Owner/operator address: 1514 BROADWAY
SEATTLE, WA 98122
Owner/operator country: US
Owner/operator telephone: (206)324-8736
Legal status: Private
Owner/Operator Type: Operator
Owner/Op start date: 11/26/1996
Owner/Op end date: Not reported

Handler Activities Summary:
U.S. importer of hazardous waste: No
Mixed waste (haz. and radioactive): No
Recycler of hazardous waste: No
Transporter of hazardous waste: No
Treater, storer or disposer of HW: No
Underground injection activity: No
On-site burner exemption: No
Furnace exemption: No
Used oil fuel burner: No
Used oil processor: No
User oil refiner: No
Used oil fuel marketer to burner: No
Used oil Specification marketer: No
Used oil transfer facility: No
Used oil transporter: No

Historical Generators:
Date form received by agency: 08/21/1996
Site name: CENTRAL AUTO REBUILD
Classification: Not a generator, verified

Violation Status: No violations found

(Continued) **1000419213**

Evaluation Action Summary:
Evaluation date: 03/28/1996
Evaluation: COMPLIANCE ASSISTANCE VISIT
Area of violation: Not reported
Date achieved compliance: Not reported
Evaluation lead agency: State

FINDS:

Registry ID: 110005333905

Environmental Interest/Information System
Washington Facility / Site Identification System (WA-FSIS) provides a means to query and display data maintained by the Washington Department of Ecology. This system contains key information for each facility/site that is currently, or has been, of interest to the Air Quality, Dam Safety, Hazardous Waste, Toxics Cleanup, and Water Quality Programs.

RCRAInfo is a national information system that supports the Resource Conservation and Recovery Act (RCRA) program through the tracking of events and activities related to facilities that generate, transport, and treat, store, or dispose of hazardous waste. RCRAInfo allows RCRA program staff to track the notification, permit, compliance, and corrective action activities required under RCRA.

ECHO:
Envid: 1000419213
Registry ID: 110005333905
DFR URL: http://echo.epa.gov/detailed_facility_report?fid=110005333905

U78 **SHELL STATION 120761** **WA ALLSITES** **S108022754**
ESE **1701 E MADISON ST** **WA CSCSL NFA** **N/A**
1/4-1/2 **SEATTLE, WA 98122** **WA SPILLS**
0.315 mi. **WA Financial Assurance**
1665 ft. **Site 3 of 5 in cluster U**

Relative:
Higher

Actual:
421 ft.

ALLSITES:
Facility Name: SHELL STATION 120761
Facility Id: 98832471

Interaction: I
Interaction 1: HWG
Interaction 2: Hazardous Waste Generator
Ecology Program: HAZWASTE
Program Data: TURBOWASTE
Facility Alt.: Not reported
Program ID: WAD988502373
Date Interaction: 2005-10-20 00:00:00
Date Interaction 3: 2006-12-31 00:00:00
Latitude: 47.615327379999997
Longitude: -122.309902108

Interaction: I
Interaction 1: HWOTHER

SHELL STATION 120761 (Continued) **S108022754**

Interaction 2:	Haz Waste Management Activity
Ecology Program:	HAZWASTE
Program Data:	TURBOWASTE
Facility Alt.:	Not reported
Program ID:	WAD988502373
Date Interaction:	2006-12-31 00:00:00
Date Interaction 3:	2008-12-31 00:00:00
Latitude:	47.615327379999997
Longitude:	-122.309902108

Interaction:	I
Interaction 1:	HWOTHER
Interaction 2:	Haz Waste Management Activity
Ecology Program:	HAZWASTE
Program Data:	TURBOWASTE
Facility Alt.:	Not reported
Program ID:	WAD988502373
Date Interaction:	2002-12-31 00:00:00
Date Interaction 3:	2005-10-20 00:00:00
Latitude:	47.615327379999997
Longitude:	-122.309902108

Interaction:	I
Interaction 1:	HWG
Interaction 2:	Hazardous Waste Generator
Ecology Program:	HAZWASTE
Program Data:	TURBOWASTE
Facility Alt.:	Not reported
Program ID:	WAD988502373
Date Interaction:	2008-12-31 00:00:00
Date Interaction 3:	2010-12-31 00:00:00
Latitude:	47.615327379999997
Longitude:	-122.309902108

Interaction:	I
Interaction 1:	HWOTHER
Interaction 2:	Haz Waste Management Activity
Ecology Program:	HAZWASTE
Program Data:	TURBOWASTE
Facility Alt.:	Shell Station 120761
Program ID:	WAD988502373
Date Interaction:	2009-12-31 00:00:00
Date Interaction 3:	2010-12-31 00:00:00
Latitude:	47.615327379999997
Longitude:	-122.309902108

Interaction:	A
Interaction 1:	UST
Interaction 2:	Underground Storage Tank
Ecology Program:	TOXICS
Program Data:	UST
Facility Alt.:	Shell Madison Express Lane
Program ID:	7707

SHELL STATION 120761 (Continued) **S108022754**

Date Interaction:	2000-03-20 00:00:00
Date Interaction 3:	Not reported
Latitude:	47.615327379999997
Longitude:	-122.309902108

Interaction:	I
Interaction 1:	HWG
Interaction 2:	Hazardous Waste Generator
Ecology Program:	HAZWASTE
Program Data:	TURBOWASTE
Facility Alt.:	SHELL STATION 120761
Program ID:	WAD988502373
Date Interaction:	1992-03-05 00:00:00
Date Interaction 3:	2009-12-31 00:00:00
Latitude:	47.615327379999997
Longitude:	-122.309902108

Interaction:	I
Interaction 1:	LUST
Interaction 2:	LUST Facility
Ecology Program:	TOXICS
Program Data:	ISIS
Facility Alt.:	Not reported
Program ID:	7707
Date Interaction:	1991-10-08 00:00:00
Date Interaction 3:	1991-10-08 00:00:00
Latitude:	47.615327379999997
Longitude:	-122.309902108

Interaction:	I
Interaction 1:	TIER2
Interaction 2:	Emergency/Haz Chem Rpt TIER2
Ecology Program:	HAZWASTE
Program Data:	EPCRA
Facility Alt.:	Not reported
Program ID:	WAD988502373
Date Interaction:	1991-01-01 00:00:00
Date Interaction 3:	1776-07-04 00:00:00
Latitude:	47.615327379999997
Longitude:	-122.309902108

CSCSL NFA:

Facility/Site Id:	98832471
CS Id:	11336
NFA Date:	02/02/2012
Rank:	Not reported
VCP:	No
Latitude:	47.615333
Longitude:	-122.309917

SPILLS:

Facility ID:	559789

SHELL STATION 120761 (Continued) **S108022754**

Medium:	Not reported
Material Desc:	PETROLEUM - GASOLINE
Material Qty:	2
Material Units:	QUART
Date Received:	01/02/2007
Contact Name:	Not reported
Incident Date:	Not reported
Incident Category Type:	Not reported
Incident Category:	Not reported
Latitude:	Not reported
Longitude:	Not reported
Source Type:	Not reported
Source:	Not reported
Vessel Facility Name2:	Not reported
Recovered Quantity:	Not reported
Resp Party Name:	Not reported

WA Financial Assurance 1:

edr_fstat:	WA
edr_fzip:	98122
edr_fcnty:	Not reported
edr_zip:	Not reported
DOE Site ID:	7707
Site Type:	PLIA
Financial Resp Type:	Colony (GUS)
Inception Date:	11/04/2011
Expiration Date:	11/04/2012

O79 **WA ALLSITES** **1001969793**
South **1401 12TH AVE** **RCRA NonGen / NLR** **WA0000072942**
1/4-1/2 **SEATTLE, WA 98122** **FINDS**
0.316 mi. **WA MANIFEST**
1666 ft. **Site 3 of 3 in cluster O** **ECHO**

Relative:
Lower

Actual:
308 ft.

ALLSITES:

Facility Name:	FERRARI OF SEATTLE
Facility Id:	91623154
Interaction:	I
Interaction 1:	HWG
Interaction 2:	Hazardous Waste Generator
Ecology Program:	HAZWASTE
Program Data:	TURBOWASTE
Facility Alt.:	Not reported
Program ID:	WA0000072942
Date Interaction:	1993-12-07 00:00:00
Date Interaction 3:	2005-12-31 00:00:00
Latitude:	47.613224381000002
Longitude:	-122.31666510700001

RCRA NonGen / NLR:

Date form received by agency:	01/24/2006
Facility name:	Not reported
Facility address:	1401 12TH AVE SEATTLE, WA 98122-3905
EPA ID:	WA0000072942

(Continued) **1001969793**

Contact: FERRARI OF SEAT FERRARI OF SEAT
Contact address: 1401 12TH AVE
SEATTLE, WA 98122
Contact country: US
Contact telephone: (000)000-0000
Contact email: Not reported
EPA Region: Not reported
Classification: Non-Generator
Description: Handler: Non-Generators do not presently generate hazardous waste

Owner/Operator Summary:
Owner/operator name: TINO P
Owner/operator address: 1401 12TH AVENUE
SEATTLE, WA 98122
Owner/operator country: US
Owner/operator telephone: (206)329-7070
Legal status: Private
Owner/Operator Type: Operator
Owner/Op start date: 06/25/1996
Owner/Op end date: Not reported

Owner/operator name: TINO PERRINA
Owner/operator address: 1401 12TH AVENUE
SEATTLE, WA 98122
Owner/operator country: US
Owner/operator telephone: Not reported
Legal status: Private
Owner/Operator Type: Operator
Owner/Op start date: 06/25/1996
Owner/Op end date: Not reported

Owner/operator name: AUTOMOBILI ITALIANE INC
Owner/operator address: 1401 12TH AVE
SEATTLE, WA 98122
Owner/operator country: US
Owner/operator telephone: Not reported
Legal status: Private
Owner/Operator Type: Owner
Owner/Op start date: 02/16/2001
Owner/Op end date: Not reported

Owner/operator name: AUTOMOBILI ITAL A
Owner/operator address: 1401 12TH AVE
SEATTLE, WA 98122
Owner/operator country: US
Owner/operator telephone: (206)329-7070
Legal status: Private
Owner/Operator Type: Owner
Owner/Op start date: 02/16/2001
Owner/Op end date: Not reported

Handler Activities Summary:
U.S. importer of hazardous waste: No
Mixed waste (haz. and radioactive): No
Recycler of hazardous waste: No
Transporter of hazardous waste: No

(Continued) **1001969793**

Treater, storer or disposer of HW: No
Underground injection activity: No
On-site burner exemption: No
Furnace exemption: No
Used oil fuel burner: No
Used oil processor: No
User oil refiner: No
Used oil fuel marketer to burner: No
Used oil Specification marketer: No
Used oil transfer facility: No
Used oil transporter: No

Historical Generators:
Date form received by agency: 12/31/2005
Site name: FERRARI OF SEATTLE
Classification: Not a generator, verified

Date form received by agency: 12/31/2003
Site name: FERRARI OF SEATTLE
Classification: Not a generator, verified

Date form received by agency: 03/01/2000
Site name: FERRARI OF SEATTLE
Classification: Not a generator, verified

Violation Status: No violations found

FINDS:

Registry ID: 110005302449

Environmental Interest/Information System
Washington Facility / Site Identification System (WA-FSIS) provides a means to query and display data maintained by the Washington Department of Ecology. This system contains key information for each facility/site that is currently, or has been, of interest to the Air Quality, Dam Safety, Hazardous Waste, Toxics Cleanup, and Water Quality Programs.

RCRAInfo is a national information system that supports the Resource Conservation and Recovery Act (RCRA) program through the tracking of events and activities related to facilities that generate, transport, and treat, store, or dispose of hazardous waste. RCRAInfo allows RCRA program staff to track the notification, permit, compliance, and corrective action activities required under RCRA.

HAZARDOUS WASTE BIENNIAL REPORTER

WA MANIFEST:
Facility Site ID Number: 91623154
EPA ID: WA0000072942
NAICS: 44111
SWC Desc: Not reported
FWC Desc: Not reported
Form Comm: Not reported
Data Year: Not reported

(Continued) **1001969793**

Permit by Rule:	No
Treatment by Generator:	No
Mixed radioactive waste:	No
Importer of hazardous waste:	No
Immediate recycler:	No
Treatment/Storage/Disposal/Recycling Facility:	No
Generator of dangerous fuel waste:	No
Generator marketing to burner:	No
Other marketers (i.e., blender, distributor, etc.):	No
Utility boiler burner:	No
Industry boiler burner:	No
Industrial Furnace:	No
Smelter defferal:	No
Universal waste - batteries - generate:	No
Universal waste - thermostats - generate:	No
Universal waste - mercury - generate:	No
Universal waste - lamps - generate:	No
Universal waste - batteries - accumulate:	No
Universal waste - thermostats - accumulate:	No
Universal waste - mercury - accumulate:	No
Universal waste - lamps - accumulate:	No
Destination Facility for Universal Waste:	No
Off-specification used oil burner - utility boiler:	No
Off-specification used oil burner - industrial boiler:	No
Off-specification used oil burner - industrial furnace:	No
Tax Reg #:	601423395
Business Type:	Not reported
Mail Name:	Ferrari of Seattle
Mail addr line1:	1401 12th Ave
Mail city,st,zip:	SEATTLE, WA 98122
Mail country:	UNITED STATES
Legal org name:	Automobili Italiane Inc
Legal org type:	Private
Legal addr line1:	1401 12th Ave
Legal city,st,zip:	SEATTLE, WA 98122
Legal country:	UNITED STATES
Legal phone nbr:	(206)329-7070
Legal effective date:	02/16/2001
Land org name:	Automobili Italiane Inc
Land org type:	Private
Land person name:	Not reported
Land addr line1:	1401 12th Ave
Land city,st,zip:	SEATTLE, WA 98122
Land country:	UNITED STATES
Land phone nbr:	(206)329-7070
Operator org name:	Not reported
Operator org type:	Private
Operator addr line1:	1401 12th Avenue
Operator city,st,zip:	Seattle, WA 98122
Operator country:	UNITED STATES
Operator phone nbr:	(206) 329-7070
Operator effective date:	06/25/1996
Site contact name:	Tino Perrina
Site contact addr line1:	1401 12th Ave
Site Contact City/State/ Zip:	SEATTLE, WA 98122
Site Contact Country:	UNITED STATES
Site Contact Phone #:	(206)329-7070

(Continued) **1001969793**

Site Contact EMail:	Not reported
Form Contact NAME:	Alina Shipunoff
Form Contact ADDR LINE1:	1401 12th Ave
Form Contact City,ST,Zip:	SEATTLE, WA 98122
Form Contact Country:	UNITED STATES
Form Contact Phone #:	(206)329-7070
Form Contact EMail:	ashipunoff@ferrariofseattle.com
Gen Status CD:	SQG
Monthly Generation:	No
Batch Generation:	Yes
One Time Generation:	No
Transport Own Waste:	No
Tranports Other Waste:	No
Recycler Onsite:	No
Transfer Facility:	No
Other Exemption:	Not reported
UW Battery Gen:	No
Used Oil Transporter:	No
Used Oil Transfer Facility:	No
Used Oil Processor:	No
Used Oil Refiner:	No
Used Oil Fuel Marketer Directs Shipments:	No
Used Oil Fuel Marketer Meets Specs:	No

ECHO:

Envid:	1001969793
Registry ID:	110005302449
DFR URL:	http://echo.epa.gov/detailed_facility_report?fid=110005302449

R80 **WALTS RADIATOR & MUFFLER E MADISON ST** **WA UST** **1001490902**
South **1222 E MADISON ST** **WA ALLSITES** **WAD988511812**
1/4-1/2 **SEATTLE, WA 98122** **WA CSCSL NFA**
0.316 mi. **RCRA NonGen / NLR**
1667 ft. **Site 3 of 3 in cluster R** **FINDS**
ECHO

Relative:
Lower

Actual:
316 ft.

UST:

Facility ID:	33364863
Site Id:	200871
UBI:	Not reported
Phone Number:	Not reported
Decimal Latitude:	47.61333352
Decimal Longitude:	-122.3159218
Tank Name:	1
Tag Number:	Not reported
Tank Status:	Removed
Tank Status Date:	04/18/2001
Tank Install Date:	00/01/1900
Tank Closure Date:	Not reported
Capacity Range:	Not reported
Tank Permit Expiration Date:	Not reported
Tank Upgrade Date:	Not reported
Tank Spill Prevention:	Not reported
Tank Overfill Prevention:	Not reported
Tank Material:	Not reported

WALTS RADIATOR & MUFFLER E MADISON ST (Continued) **1001490902**

Tank Construction:	Not reported
Tank Tightness Test:	Not reported
Tank Corrosion Protection:	Not reported
Tank Manifold:	Not reported
Tank Release Detection:	Not reported
Tank SFC Type:	Not reported
Pipe Material:	Not reported
Pipe Construction:	Not reported
Pipe Primary Release Detection:	Not reported
Pipe Second Release Detection:	Not reported
Pipe Corrosion Protection:	Not reported
Pipe Pumping System:	Not reported
Responsible Unit:	NORTHWEST
Dispencer/Pump SFC Type:	Not reported

ALLSITES:

Facility Name:	WALTS RADIATOR & MUFFLER E MADISON ST
Facility Id:	33364863

Interaction:	I
Interaction 1:	LUST
Interaction 2:	LUST Facility
Ecology Program:	TOXICS
Program Data:	ISIS
Facility Alt.:	Not reported
Program ID:	200871
Date Interaction:	1989-07-20 00:00:00
Date Interaction 3:	1995-05-21 00:00:00
Latitude:	47.613328776000003
Longitude:	-122.315914478

Interaction:	I
Interaction 1:	HWG
Interaction 2:	Hazardous Waste Generator
Ecology Program:	HAZWASTE
Program Data:	TURBOWASTE
Facility Alt.:	Not reported
Program ID:	WAD988511812
Date Interaction:	1992-09-04 00:00:00
Date Interaction 3:	1994-12-31 00:00:00
Latitude:	47.613328776000003
Longitude:	-122.315914478

Interaction:	A
Interaction 1:	UST
Interaction 2:	Underground Storage Tank
Ecology Program:	TOXICS
Program Data:	UST
Facility Alt.:	Not reported
Program ID:	200871
Date Interaction:	2000-02-28 00:00:00
Date Interaction 3:	Not reported
Latitude:	47.613328776000003
Longitude:	-122.315914478

WALTS RADIATOR & MUFFLER E MADISON ST (Continued) **1001490902**

CSCSL NFA:
- Facility/Site Id: 33364863
- CS Id: 8751
- NFA Date: 10/03/2011
- Rank: Not reported
- VCP: No
- Latitude: 47.613333519
- Longitude: -122.31592184

RCRA NonGen / NLR:
- Date form received by agency: 05/10/1994
- Facility name: Not reported
- Facility address: 1222 E MADISON ST
  SEATTLE, WA 98122
- EPA ID: WAD988511812
- Mailing address: 2588 PACIFIC HWY E
  TACOMA, WA 98424-1016
- Contact: WALTS RADIATOR WALTS RADIATOR
- Contact address: 2588 PACIFIC HWY E
  TACOMA, WA 98424-1016
- Contact country: US
- Contact telephone: (000)000-0000
- Contact email: Not reported
- EPA Region: Not reported
- Classification: Non-Generator
- Description: Handler: Non-Generators do not presently generate hazardous waste

Owner/Operator Summary:
- Owner/operator name: WALTS RADIATOR W
- Owner/operator address: 2588 PACIFIC HWY E
  TACOMA, WA 98424
- Owner/operator country: US
- Owner/operator telephone: (000)000-0000
- Legal status: Private
- Owner/Operator Type: Owner
- Owner/Op start date: 12/02/1996
- Owner/Op end date: Not reported

- Owner/operator name: PAT B
- Owner/operator address: 2588 PACIFIC HWY E
  TACOMA, WA 98424
- Owner/operator country: US
- Owner/operator telephone: (253)922-5111
- Legal status: Private
- Owner/Operator Type: Operator
- Owner/Op start date: 12/02/1996
- Owner/Op end date: Not reported

Handler Activities Summary:
- U.S. importer of hazardous waste: No
- Mixed waste (haz. and radioactive): No
- Recycler of hazardous waste: No
- Transporter of hazardous waste: No
- Treater, storer or disposer of HW: No
- Underground injection activity: No

WALTS RADIATOR & MUFFLER E MADISON ST (Continued) **1001490902**

On-site burner exemption:	No
Furnace exemption:	No
Used oil fuel burner:	No
Used oil processor:	No
User oil refiner:	No
Used oil fuel marketer to burner:	No
Used oil Specification marketer:	No
Used oil transfer facility:	No
Used oil transporter:	No

Historical Generators:

Date form received by agency:	05/10/1994
Site name:	WALTS RADIATOR & MUFFLER E MADISON ST
Classification:	Not a generator, verified
Violation Status:	No violations found

FINDS:

Registry ID: 110005379241

Environmental Interest/Information System

Washington Facility / Site Identification System (WA-FSIS) provides a means to query and display data maintained by the Washington Department of Ecology. This system contains key information for each facility/site that is currently, or has been, of interest to the Air Quality, Dam Safety, Hazardous Waste, Toxics Cleanup, and Water Quality Programs.

RCRAInfo is a national information system that supports the Resource Conservation and Recovery Act (RCRA) program through the tracking of events and activities related to facilities that generate, transport, and treat, store, or dispose of hazardous waste. RCRAInfo allows RCRA program staff to track the notification, permit, compliance, and corrective action activities required under RCRA.

ECHO:

Envid:	1001490902
Registry ID:	110005379241
DFR URL:	http://echo.epa.gov/detailed_facility_report?fid=110005379241

S81 **WA ALLSITES** **1000264799**
SW **1513 BROADWAY W SIDE OF BLDG** **RCRA NonGen / NLR** **WAD027417187**
1/4-1/2 **SEATTLE, WA 98122**
0.316 mi.
1668 ft. **Site 4 of 4 in cluster S**

Relative:
Lower

Actual:
301 ft.

ALLSITES:

Facility Name:	CAPITOL HILL AUTO REBUILD INC
Facility Id:	93868246
Interaction:	I
Interaction 1:	HWG
Interaction 2:	Hazardous Waste Generator
Ecology Program:	HAZWASTE
Program Data:	TURBOWASTE

(Continued) **1000264799**

Facility Alt.:	Not reported
Program ID:	WAD027417187
Date Interaction:	1989-01-31 00:00:00
Date Interaction 3:	1992-10-15 00:00:00
Latitude:	47.614454381000002
Longitude:	-122.322225106

RCRA NonGen / NLR:

Date form received by agency:	01/31/1989
Facility name:	Not reported
Facility address:	1513 BROADWAY W SIDE OF BLDG SEATTLE, WA 98122
EPA ID:	WAD027417187
Mailing address:	1513 BROADWAY SEATTLE, WA 98122-3810
Contact:	CAPITOL HILL AU CAPITOL HILL AU
Contact address:	1513 BROADWAY SEATTLE, WA 98122-3810
Contact country:	US
Contact telephone:	(000)000-0000
Contact email:	Not reported
EPA Region:	Not reported
Classification:	Non-Generator
Description:	Handler: Non-Generators do not presently generate hazardous waste

Owner/Operator Summary:

Owner/operator name:	CAPITOL HILL AU C
Owner/operator address:	1513 BROADWAY SEATTLE, WA 98122
Owner/operator country:	US
Owner/operator telephone:	(000)000-0000
Legal status:	Private
Owner/Operator Type:	Owner
Owner/Op start date:	05/02/1996
Owner/Op end date:	Not reported

Handler Activities Summary:

U.S. importer of hazardous waste:	No
Mixed waste (haz. and radioactive):	No
Recycler of hazardous waste:	No
Transporter of hazardous waste:	No
Treater, storer or disposer of HW:	No
Underground injection activity:	No
On-site burner exemption:	No
Furnace exemption:	No
Used oil fuel burner:	No
Used oil processor:	No
User oil refiner:	No
Used oil fuel marketer to burner:	No
Used oil Specification marketer:	No
Used oil transfer facility:	No
Used oil transporter:	No

Historical Generators:

(Continued) **1000264799**

Date form received by agency: 01/31/1989
Site name: CAPITOL HILL AUTO REBUILD INC
Classification: Not a generator, verified

Violation Status: No violations found

P82 **FOUR SEASONS CLEANERS** **WA ALLSITES** **1000351778**
WNW **1800 E OLIVE WAY** **RCRA NonGen / NLR** **WAD069567048**
1/4-1/2 **SEATTLE, WA 98102** **FINDS**
0.316 mi. **WA Inactive Drycleaners**
1669 ft. **Site 2 of 2 in cluster P** **ECHO**

Relative:
Lower

Actual:
333 ft.

ALLSITES:
Facility Name: FOUR SEASONS CLEANERS
Facility Id: 91253425

Interaction: I
Interaction 1: LSC
Interaction 2: Local Source Cntrl 7/09-3/12
Ecology Program: HAZWASTE
Program Data: LSC
Facility Alt.: ALL SEASONS CLEANERS
Program ID: Not reported
Date Interaction: 2010-10-21 00:00:00
Date Interaction 3: 2010-10-21 00:00:00
Latitude: 47.620054379999999
Longitude: -122.32207510400001

Interaction: I
Interaction 1: HWG
Interaction 2: Hazardous Waste Generator
Ecology Program: HAZWASTE
Program Data: TURBOWASTE
Facility Alt.: Not reported
Program ID: WAD069567048
Date Interaction: 1988-12-13 00:00:00
Date Interaction 3: 1996-12-31 00:00:00
Latitude: 47.620054379999999
Longitude: -122.32207510400001

RCRA NonGen / NLR:
Date form received by agency: 03/12/1997
Facility name: Not reported
Facility address: 1800 E OLIVE WAY
SEATTLE, WA 98102
EPA ID: WAD069567048
Contact: FOUR SEASONS CL FOUR SEASONS CL
Contact address: 1800 E OLIVE WAY
SEATTLE, WA 98102-5620
Contact country: US
Contact telephone: (000)000-0000
Contact email: Not reported
EPA Region: Not reported
Land type: Private
Classification: Non-Generator
Description: Handler: Non-Generators do not presently generate hazardous waste

FOUR SEASONS CLEANERS (Continued) **1000351778**

Owner/Operator Summary:
Owner/operator name: FOUR SEASONS CL F
Owner/operator address: 1800 E OLIVE WAY
SEATTLE, WA 98102
Owner/operator country: US
Owner/operator telephone: (000)000-0000
Legal status: Private
Owner/Operator Type: Owner
Owner/Op start date: 04/02/1997
Owner/Op end date: Not reported

Owner/operator name: DANIEL C
Owner/operator address: 1800 E OLIVE WAY
SEATTLE, WA 98102
Owner/operator country: US
Owner/operator telephone: (206)322-3200
Legal status: Private
Owner/Operator Type: Operator
Owner/Op start date: 03/13/1997
Owner/Op end date: Not reported

Handler Activities Summary:
U.S. importer of hazardous waste: No
Mixed waste (haz. and radioactive): No
Recycler of hazardous waste: No
Transporter of hazardous waste: No
Treater, storer or disposer of HW: No
Underground injection activity: No
On-site burner exemption: No
Furnace exemption: No
Used oil fuel burner: No
Used oil processor: No
User oil refiner: No
Used oil fuel marketer to burner: No
Used oil Specification marketer: No
Used oil transfer facility: No
Used oil transporter: No

Historical Generators:
Date form received by agency: 03/12/1997
Site name: FOUR SEASONS CLEANERS
Classification: Not a generator, verified

Violation Status: No violations found

Evaluation Action Summary:
Evaluation date: 03/06/1997
Evaluation: COMPLIANCE ASSISTANCE VISIT
Area of violation: Not reported
Date achieved compliance: Not reported
Evaluation lead agency: State

Evaluation date: 03/28/1996
Evaluation: COMPLIANCE ASSISTANCE VISIT
Area of violation: Not reported

FOUR SEASONS CLEANERS (Continued) **1000351778**

Date achieved compliance: Not reported
Evaluation lead agency: State

FINDS:

Registry ID: 110005325326

Environmental Interest/Information System
Washington Facility / Site Identification System (WA-FSIS) provides a means to query and display data maintained by the Washington Department of Ecology. This system contains key information for each facility/site that is currently, or has been, of interest to the Air Quality, Dam Safety, Hazardous Waste, Toxics Cleanup, and Water Quality Programs.

RCRAInfo is a national information system that supports the Resource Conservation and Recovery Act (RCRA) program through the tracking of events and activities related to facilities that generate, transport, and treat, store, or dispose of hazardous waste. RCRAInfo allows RCRA program staff to track the notification, permit, compliance, and corrective action activities required under RCRA.

INACTIVE DRYCLEANERS:

EPA I:	WAD069567048
FS Id:	10075
Facility ID:	WAD069567048
NAICS Code:	81232
Fed Waste Code Desc:	Not reported
State Waste Code Desc:	Not reported
TAX REG NBR:	Not reported
BUSINESS TYPE:	Not reported
MAIL NAME:	Not reported
MAIL LINE1:	Not reported
MAIL LINE2:	Not reported
MAIL CITY:	Not reported
MAIL STATE:	Not reported
MAIL ZIP:	Not reported
MAIL COUNTRY:	Not reported
LEGAL ORG NAME:	Not reported
LEGAL PERSON FIRST NAME:	Not reported
LEGAL PERSON MIDDLE INIT:	Not reported
LEGAL PERSON LAST NAME:	Not reported
LEGAL LINE1:	Not reported
LEGAL LINE2:	Not reported
LEGAL CITY:	Not reported
LEGAL STATE:	Not reported
LEGAL ZIP:	Not reported
LEGAL COUNTRY:	Not reported
LEGAL PHONE NBR:	Not reported
LEGAL EFFECTIVE DATE:	Not reported
LEGAL ORGANIZATION TYPE:	Not reported
LAND ORG NAME:	Not reported
LAND PERSON FIRST NAME:	Not reported
LAND PERSON MIDDLE INIT:	Not reported
LAND PERSON LAST NAME:	Not reported
LAND LINE1:	Not reported

FOUR SEASONS CLEANERS (Continued) **1000351778**

LAND LINE2:	Not reported
LAND CITY:	Not reported
LAND STATE:	Not reported
LAND ZIP:	Not reported
LAND COUNTRY:	Not reported
LAND PHONE NBR:	Not reported
LAND ORGANIZATION TYPE:	Not reported
OPERATOR ORG NAME:	Not reported
OPERATOR PERSON FIRST NAME:	Not reported
OPERATOR PERSON MIDDLE INIT:	Not reported
OPERATOR PERSON LAST NAME:	Not reported
OPERATOR LINE1:	Not reported
OPERATOR LINE2:	Not reported
OPERATOR CITY:	Not reported
OPERATOR STATE:	Not reported
OPERATOR ZIP:	Not reported
OPERATOR COUNTRY:	Not reported
OPERATOR PHONE NBR:	Not reported
OPERATOR EFFECTIVE DATE:	Not reported
OPERATOR ORGANIZATION TYPE:	Not reported
SITE CONTACT FIRST NAME:	Not reported
SITE CONTACT MIDDLE INIT:	Not reported
SITE CONTACT LAST NAME:	Not reported
SITE CONTACT LINE1:	Not reported
SITE CONTACT LINE2:	Not reported
SITE CONTACT CITY:	Not reported
SITE CONTACT STATE:	Not reported
SITE CONTACT ZIP:	Not reported
SITE CONTACT COUNTRY:	Not reported
SITE CONTACT PHONE NBR:	Not reported
SITE CONTACT EMAIL:	Not reported
FORM CONTACT FIRST NAME:	Not reported
FORM CONTACT MIDDLE INIT:	Not reported
FORM CONTACT LAST NAME:	Not reported
FORM CONTACT LINE1:	Not reported
FORM CONTACT LINE2:	Not reported
FORM CONTACT CITY:	Not reported
FORM CONTACT STATE:	Not reported
FORM CONTACT ZIP:	Not reported
FORM CONTACT COUNTRY:	Not reported
FORM CONTACT PHONE NBR:	Not reported
FORM CONTACT EMAIL:	Not reported
GEN STATUS CD:	Not reported
MONTHLY GENERATION:	Not reported
BATCH GENERATION:	Not reported
ONE TIME GENERATION:	Not reported
TRANSPORTS OWN WASTE:	Not reported
TRANSPORTS OTHERS WASTE:	Not reported
RECYCLER ONSITE:	Not reported
TRANSFER FACILITY:	Not reported
PBR:	Not reported
TBG:	Not reported
MIXED RADIOACTIVE:	Not reported
IMPORTER:	Not reported
TSDR FACILITY:	Not reported
IMMEDIATE RECYCLER:	Not reported
GEN DANG FUEL:	Not reported

FOUR SEASONS CLEANERS (Continued) **1000351778**

GEN MARKET TO BURNER:	Not reported
GEN OTHER MARKETERS:	Not reported
UTILITY BOILER BURNER:	Not reported
INDUSTRY BOILER BURNER:	Not reported
FURNACE BURNER:	Not reported
SMELTER DEFERRAL:	Not reported
SMALL QTY EXEMPTION:	Not reported
OTHER EXEMPTION:	Not reported
UW BATTERY GEN:	Not reported
UW THERMOSTATS GEN:	Not reported
UW MERCURY GEN:	Not reported
UW LAMPS GEN:	Not reported
UW BATTERY ACCUM:	Not reported
UW THERMOSTATS ACCUM:	Not reported
UW MERCURY ACCUM:	Not reported
UW LAMPS ACCUM:	Not reported
UW DESTINATION FACILITY:	Not reported
OFF SPEC UTILITY BOILER:	Not reported
OFF SPEC INDUSTRY BOILER:	Not reported
OFF SPEC FURNACE:	Not reported
USED OIL TRANSPORTER:	Not reported
USED OIL TRANSFER FACILITY:	Not reported
USED OIL PROCESSOR:	Not reported
USED OIL REREFINER:	Not reported
USED OIL FUEL MARKETER DIR SHIPMENTS:	Not reported
USED OIL FUEL MARKETER MEETS SPECS:	Not reported
Comments:	Not reported

ECHO:

Envid:	1000351778
Registry ID:	110005325326
DFR URL:	http://echo.epa.gov/detailed_facility_report?fid=110005325326

U83 **JOE SPATES THE CLEANER** **WA ICR** **S104586237**
ESE **1722 E. MADISON AVE.** **N/A**
1/4-1/2 **SEATTLE, WA 98122**
0.320 mi.
1692 ft. **Site 4 of 5 in cluster U**

Relative:
Higher

Actual:
421 ft.

ICR:

Date Ecology Received Report:	03/22/00
Contaminants Found at Site:	Solvents
Media Contaminated:	Groundwater

U84 **JOE SPATES THE CLEANER** **WA CSCSL** **1004793847**
ESE **1722 E MADISON** **WA ALLSITES** **WAD982653362**
1/4-1/2 **SEATTLE, WA 98122** **RCRA NonGen / NLR**
0.320 mi. **FINDS**
1692 ft. **Site 5 of 5 in cluster U** **WA Inactive Drycleaners**
ECHO

Relative:
Higher

Actual:
421 ft.

CSCSL:

Facility ID:	86521521
Region:	Northwest
Lat/Long:	47.61582 / -122.30967
Brownfield Status:	Not reported
Rank Status:	N
Clean Up Siteid:	516

JOE SPATES THE CLEANER (Continued) **1004793847**

Site Status: Awaiting Cleanup
PSI?: Not reported
Contaminant Name: Halogenated Organics
Ground Water: Suspected
Surface Water: Not reported
Soil: Suspected
Sediment: Not reported
Air: Not reported
Bedrock: Not reported
Responsible Unit: Northwest

ALLSITES:
Facility Name: JOE SPATES THE CLEANER
Facility Id: 86521521

Interaction: I
Interaction 1: HWG
Interaction 2: Hazardous Waste Generator
Ecology Program: HAZWASTE
Program Data: TURBOWASTE
Facility Alt.: Not reported
Program ID: WAD982653362
Date Interaction: 1988-07-29 00:00:00
Date Interaction 3: 2003-12-31 00:00:00
Latitude: 47.615814380000003
Longitude: -122.309655108

Interaction: A
Interaction 1: SCS
Interaction 2: State Cleanup Site
Ecology Program: TOXICS
Program Data: ISIS
Facility Alt.: Joe Spates The Cleaner
Program ID: Not reported
Date Interaction: 2006-05-08 00:00:00
Date Interaction 3: Not reported
Latitude: 47.615814380000003
Longitude: -122.309655108

Interaction: I
Interaction 1: VOLCLNST
Interaction 2: Voluntary Cleanup Sites
Ecology Program: TOXICS
Program Data: ISIS
Facility Alt.: Joe Spates The Cleaner
Program ID: NW1058
Date Interaction: 2003-02-07 00:00:00
Date Interaction 3: 2006-05-08 00:00:00
Latitude: 47.615814380000003
Longitude: -122.309655108

Interaction: I
Interaction 1: SCS
Interaction 2: State Cleanup Site

JOE SPATES THE CLEANER (Continued) **1004793847**

Ecology Program:	TOXICS
Program Data:	ISIS
Facility Alt.:	Joe Spates The Cleaner
Program ID:	Not reported
Date Interaction:	1999-04-21 00:00:00
Date Interaction 3:	2003-02-07 00:00:00
Latitude:	47.615814380000003
Longitude:	-122.309655108

RCRA NonGen / NLR:

Date form received by agency:	09/30/2004
Facility name:	Not reported
Facility address:	1722 E MADISON SEATTLE, WA 98122
EPA ID:	WAD982653362
Mailing address:	1722 E MADISON ST SEATTLE, WA 98122-2733
Contact:	JOE SPATES
Contact address:	1722 E MADISON ST SEATTLE, WA 98122-2733
Contact country:	US
Contact telephone:	(206)325-0377
Contact email:	Not reported
EPA Region:	Not reported
Classification:	Non-Generator
Description:	Handler: Non-Generators do not presently generate hazardous waste

Owner/Operator Summary:

Owner/operator name:	SPATES, JOE
Owner/operator address:	1722 E MADISON ST SEATTLE, WA 98122
Owner/operator country:	US
Owner/operator telephone:	(206)325-0377
Legal status:	Private
Owner/Operator Type:	Owner
Owner/Op start date:	Not reported
Owner/Op end date:	Not reported

Owner/operator name:	JOE SPATES THE CLEANER
Owner/operator address:	1722 E MADISON ST SEATTLE, WA 98122
Owner/operator country:	US
Owner/operator telephone:	(206)325-0377
Legal status:	Private
Owner/Operator Type:	Operator
Owner/Op start date:	Not reported
Owner/Op end date:	Not reported

Owner/operator name:	JOE SPATES THE CLEANER
Owner/operator address:	1722 E MADISON ST SEATTLE, WA 98122
Owner/operator country:	US
Owner/operator telephone:	Not reported
Legal status:	Private
Owner/Operator Type:	Owner

JOE SPATES THE CLEANER (Continued) **1004793847**

Owner/Op start date: 05/02/1996
Owner/Op end date: Not reported

Owner/operator name: JOE SPATES
Owner/operator address: 1722 E MADISON ST
SEATTLE, WA 98122
Owner/operator country: US
Owner/operator telephone: Not reported
Legal status: Private
Owner/Operator Type: Operator
Owner/Op start date: 03/25/1997
Owner/Op end date: Not reported

Handler Activities Summary:
U.S. importer of hazardous waste: No
Mixed waste (haz. and radioactive): No
Recycler of hazardous waste: No
Transporter of hazardous waste: No
Treater, storer or disposer of HW: No
Underground injection activity: No
On-site burner exemption: No
Furnace exemption: No
Used oil fuel burner: No
Used oil processor: No
User oil refiner: No
Used oil fuel marketer to burner: No
Used oil Specification marketer: No
Used oil transfer facility: No
Used oil transporter: No

Historical Generators:
Date form received by agency: 09/30/2004
Site name: JOE SPATES THE CLEANER
Classification: Not a generator, verified

Date form received by agency: 12/31/2003
Site name: JOE SPATES THE CLEANER
Classification: Not a generator, verified

Violation Status: No violations found

FINDS:

Registry ID: 110005345796

Environmental Interest/Information System
Washington Facility / Site Identification System (WA-FSIS) provides a means to query and display data maintained by the Washington Department of Ecology. This system contains key information for each facility/site that is currently, or has been, of interest to the Air Quality, Dam Safety, Hazardous Waste, Toxics Cleanup, and Water Quality Programs.

RCRAInfo is a national information system that supports the Resource Conservation and Recovery Act (RCRA) program through the tracking of events and activities related to facilities that generate, transport, and treat, store, or dispose of hazardous waste. RCRAInfo allows RCRA

JOE SPATES THE CLEANER (Continued) **1004793847**

program staff to track the notification, permit, compliance, and corrective action activities required under RCRA.

HAZARDOUS WASTE BIENNIAL REPORTER

INACTIVE DRYCLEANERS:

EPA I:	WAD982653362
FS Id:	15148
Facility ID:	WAD982653362
NAICS Code:	81232
Fed Waste Code Desc:	Not reported
State Waste Code Desc:	Not reported
TAX REG NBR:	Not reported
BUSINESS TYPE:	Not reported
MAIL NAME:	Not reported
MAIL LINE1:	Not reported
MAIL LINE2:	Not reported
MAIL CITY:	Not reported
MAIL STATE:	Not reported
MAIL ZIP:	Not reported
MAIL COUNTRY:	Not reported
LEGAL ORG NAME:	Not reported
LEGAL PERSON FIRST NAME:	Not reported
LEGAL PERSON MIDDLE INIT:	Not reported
LEGAL PERSON LAST NAME:	Not reported
LEGAL LINE1:	Not reported
LEGAL LINE2:	Not reported
LEGAL CITY:	Not reported
LEGAL STATE:	Not reported
LEGAL ZIP:	Not reported
LEGAL COUNTRY:	Not reported
LEGAL PHONE NBR:	Not reported
LEGAL EFFECTIVE DATE:	Not reported
LEGAL ORGANIZATION TYPE:	Not reported
LAND ORG NAME:	Not reported
LAND PERSON FIRST NAME:	Not reported
LAND PERSON MIDDLE INIT:	Not reported
LAND PERSON LAST NAME:	Not reported
LAND LINE1:	Not reported
LAND LINE2:	Not reported
LAND CITY:	Not reported
LAND STATE:	Not reported
LAND ZIP:	Not reported
LAND COUNTRY:	Not reported
LAND PHONE NBR:	Not reported
LAND ORGANIZATION TYPE:	Not reported
OPERATOR ORG NAME:	Not reported
OPERATOR PERSON FIRST NAME:	Not reported
OPERATOR PERSON MIDDLE INIT:	Not reported
OPERATOR PERSON LAST NAME:	Not reported
OPERATOR LINE1:	Not reported
OPERATOR LINE2:	Not reported
OPERATOR CITY:	Not reported
OPERATOR STATE:	Not reported
OPERATOR ZIP:	Not reported
OPERATOR COUNTRY:	Not reported

JOE SPATES THE CLEANER (Continued) **1004793847**

OPERATOR PHONE NBR:	Not reported
OPERATOR EFFECTIVE DATE:	Not reported
OPERATOR ORGANIZATION TYPE:	Not reported
SITE CONTACT FIRST NAME:	Not reported
SITE CONTACT MIDDLE INIT:	Not reported
SITE CONTACT LAST NAME:	Not reported
SITE CONTACT LINE1:	Not reported
SITE CONTACT LINE2:	Not reported
SITE CONTACT CITY:	Not reported
SITE CONTACT STATE:	Not reported
SITE CONTACT ZIP:	Not reported
SITE CONTACT COUNTRY:	Not reported
SITE CONTACT PHONE NBR:	Not reported
SITE CONTACT EMAIL:	Not reported
FORM CONTACT FIRST NAME:	Not reported
FORM CONTACT MIDDLE INIT:	Not reported
FORM CONTACT LAST NAME:	Not reported
FORM CONTACT LINE1:	Not reported
FORM CONTACT LINE2:	Not reported
FORM CONTACT CITY:	Not reported
FORM CONTACT STATE:	Not reported
FORM CONTACT ZIP:	Not reported
FORM CONTACT COUNTRY:	Not reported
FORM CONTACT PHONE NBR:	Not reported
FORM CONTACT EMAIL:	Not reported
GEN STATUS CD:	Not reported
MONTHLY GENERATION:	Not reported
BATCH GENERATION:	Not reported
ONE TIME GENERATION:	Not reported
TRANSPORTS OWN WASTE:	Not reported
TRANSPORTS OTHERS WASTE:	Not reported
RECYCLER ONSITE:	Not reported
TRANSFER FACILITY:	Not reported
PBR:	Not reported
TBG:	Not reported
MIXED RADIOACTIVE:	Not reported
IMPORTER:	Not reported
TSDR FACILITY:	Not reported
IMMEDIATE RECYCLER:	Not reported
GEN DANG FUEL:	Not reported
GEN MARKET TO BURNER:	Not reported
GEN OTHER MARKETERS:	Not reported
UTILITY BOILER BURNER:	Not reported
INDUSTRY BOILER BURNER:	Not reported
FURNACE BURNER:	Not reported
SMELTER DEFERRAL:	Not reported
SMALL QTY EXEMPTION:	Not reported
OTHER EXEMPTION:	Not reported
UW BATTERY GEN:	Not reported
UW THERMOSTATS GEN:	Not reported
UW MERCURY GEN:	Not reported
UW LAMPS GEN:	Not reported
UW BATTERY ACCUM:	Not reported
UW THERMOSTATS ACCUM:	Not reported
UW MERCURY ACCUM:	Not reported
UW LAMPS ACCUM:	Not reported
UW DESTINATION FACILITY:	Not reported

JOE SPATES THE CLEANER (Continued) **1004793847**

OFF SPEC UTILITY BOILER: Not reported
OFF SPEC INDUSTRY BOILER: Not reported
OFF SPEC FURNACE: Not reported
USED OIL TRANSPORTER: Not reported
USED OIL TRANSFER FACILITY: Not reported
USED OIL PROCESSOR: Not reported
USED OIL REREFINER: Not reported
USED OIL FUEL MARKETER DIR SHIPMENTS: Not reported
USED OIL FUEL MARKETER MEETS SPECS: Not reported
Comments: Not reported

ECHO:
Envid: 1004793847
Registry ID: 110005345796
DFR URL: http://echo.epa.gov/detailed_facility_report?fid=110005345796

W85 **SUPERIOR CLEANERS** **WA HSL** **U004131376**
South **1221 E MADISON ST** **WA CSCSL** **N/A**
1/4-1/2 **SEATTLE, WA 98122** **WA UST**
0.323 mi. **WA ALLSITES**
1703 ft. **Site 1 of 4 in cluster W** **WA DRYCLEANERS**
WA MANIFEST
Relative: **WA UIC**
Lower

Actual: **316 ft.**

HSL:
edr_fstat: WA
edr_fzip: Not reported
edr_fcnty: KING
edr_zip: Not reported
Facility Type: **Hazardous Sites List**
Facility Status: Awaiting Cleanup
FSID Number: 916588
Rank: 3
Region: NW
EDR Link ID: 916588
Region Decode: NORTHWEST REGIONAL OFFICE

CSCSL:
Facility ID: 916588
Region: Northwest
Lat/Long: 47.612859 / -122.316694
Brownfield Status: Not reported
Rank Status: 3
Clean Up Siteid: 11906
Site Status: Awaiting Cleanup
PSI?: Not reported
Contaminant Name: Non-Halogenated Solvents
Ground Water: Below MTCA Cleanup Level After Assessment
Surface Water: Not reported
Soil: Not reported
Sediment: Not reported
Air: Not reported
Bedrock: Not reported
Responsible Unit: Northwest

Facility ID: 916588
Region: Northwest
Lat/Long: 47.612859 / -122.316694

SUPERIOR CLEANERS (Continued) **U004131376**

Brownfield Status: Not reported
Rank Status: 3
Clean Up Siteid: 11906
Site Status: Awaiting Cleanup
PSI?: Not reported
Contaminant Name: Other Halogenated Organics
Ground Water: Confirmed Above Cleanup Level
Surface Water: Not reported
Soil: Confirmed Above Cleanup Level
Sediment: Not reported
Air: Not reported
Bedrock: Not reported
Responsible Unit: Northwest

Facility ID: 916588
Region: Northwest
Lat/Long: 47.612859 / -122.316694
Brownfield Status: Not reported
Rank Status: 3
Clean Up Siteid: 11906
Site Status: Awaiting Cleanup
PSI?: Not reported
Contaminant Name: Petroleum-Other
Ground Water: Not reported
Surface Water: Not reported
Soil: Below MTCA Cleanup Level After Assessment
Sediment: Not reported
Air: Not reported
Bedrock: Not reported
Responsible Unit: Northwest

UST:
Facility ID: 916588
Site Id: 619566
UBI: Not reported
Phone Number: Not reported
Decimal Latitude: 47.612859
Decimal Longitude: -122.316694

Tank Name: 1
Tag Number: Not reported
Tank Status: Abandoned
Tank Status Date: 01/28/2009
Tank Install Date: Not reported
Tank Closure Date: Not reported
Capacity Range: Not reported
Tank Permit Expiration Date: Not reported
Tank Upgrade Date: Not reported
Tank Spill Prevention: Not reported
Tank Overfill Prevention: Not reported
Tank Material: Not reported
Tank Construction: Not reported
Tank Tightness Test: Not reported
Tank Corrosion Protection: Not reported
Tank Manifold: Not reported
Tank Release Detection: Not reported
Tank SFC Type: Not reported

SUPERIOR CLEANERS (Continued) **U004131376**

Pipe Material: Not reported
Pipe Construction: Not reported
Pipe Primary Release Detection: Not reported
Pipe Second Release Detection: Not reported
Pipe Corrosion Protection: Not reported
Pipe Pumping System: Not reported
Responsible Unit: NORTHWEST
Dispencer/Pump SFC Type: Not reported

Tank Name: 2
Tag Number: Not reported
Tank Status: Abandoned
Tank Status Date: Not reported
Tank Install Date: Not reported
Tank Closure Date: Not reported
Capacity Range: Not reported
Tank Permit Expiration Date: Not reported
Tank Upgrade Date: Not reported
Tank Spill Prevention: Not reported
Tank Overfill Prevention: Not reported
Tank Material: Not reported
Tank Construction: Not reported
Tank Tightness Test: Not reported
Tank Corrosion Protection: Not reported
Tank Manifold: Not reported
Tank Release Detection: Not reported
Tank SFC Type: Not reported
Pipe Material: Not reported
Pipe Construction: Not reported
Pipe Primary Release Detection: Not reported
Pipe Second Release Detection: Not reported
Pipe Corrosion Protection: Not reported
Pipe Pumping System: Not reported
Responsible Unit: NORTHWEST
Dispencer/Pump SFC Type: Not reported

ALLSITES:
Facility Name: SUPERIOR CLEANERS
Facility Id: 916588

Interaction: A
Interaction 1: INDPNDNT
Interaction 2: Independent Cleanup
Ecology Program: TOXICS
Program Data: ISIS
Facility Alt.: Superior Cleaners
Program ID: Not reported
Date Interaction: 2010-12-20 00:00:00
Date Interaction 3: Not reported
Latitude: 47.612853379999997
Longitude: -122.316679107

Interaction: A
Interaction 1: UST
Interaction 2: Underground Storage Tank

SUPERIOR CLEANERS (Continued) **U004131376**

Ecology Program:	TOXICS
Program Data:	UST
Facility Alt.:	Not reported
Program ID:	619566
Date Interaction:	2009-01-28 00:00:00
Date Interaction 3:	Not reported
Latitude:	47.612853379999997
Longitude:	-122.316679107

Interaction:	I
Interaction 1:	HWG
Interaction 2:	Hazardous Waste Generator
Ecology Program:	HAZWASTE
Program Data:	TURBOWASTE
Facility Alt.:	Superior Cleaners
Program ID:	WAH000034262
Date Interaction:	2009-01-27 00:00:00
Date Interaction 3:	2011-12-31 00:00:00
Latitude:	47.612853379999997
Longitude:	-122.316679107

Interaction:	A
Interaction 1:	HWOTHER
Interaction 2:	Haz Waste Management Activity
Ecology Program:	HAZWASTE
Program Data:	TURBOWASTE
Facility Alt.:	Superior Cleaners
Program ID:	WAH000034262
Date Interaction:	2011-12-31 00:00:00
Date Interaction 3:	Not reported
Latitude:	47.612853379999997
Longitude:	-122.316679107

DRYCLEANERS:

EPA Id:	WAH000034262
FS Id:	916588
Tax Reg Nbr:	**
Business Type:	Former Dry Cleaner
Fed Waste Code Desc:	Not reported
State Waste Code Desc:	Not reported
Mail Name:	Casita Grande LLC
Mail Line1:	1121 Dexter Ave N
Mail Line2:	Not reported
Mail City,St,Zip:	Seattle, WA 98109-3517
Mail Country:	UNITED STATES
Legal Org Name:	Casita Grande LLC
Legal Person First Name:	Mark
Legal Person Middle Init:	Not reported
Legal Person Last Name:	Stoner
Legal Line1:	1121 Dexter Ave N
Legal Line2:	Not reported
Legal City,St,Zip:	Seattle, WA 98109-3517
Legal Country:	UNITED STATES
Legal Phone Nbr:	(206)979-0079

SUPERIOR CLEANERS (Continued) **U004131376**

Legal Effective Date:	06/02/2009
Legal Organization Type:	Private
Land Org Name:	Casita Grande LLC
Land Person First Name:	Mark
Land Person Middle Init:	Not reported
Land Person Last Name:	Stoner
Land Line1:	1121 Dexter Ave N
Land Line2:	Not reported
Land City,St,Zip:	Seattle, WA 98109-3517
Land Country:	UNITED STATES
Land Phone Nbr:	(206)979-0079
Land Organization Type:	Private
Operator Org Name:	The Pony Pub LLC
Operator Person First Name:	Mark
Operator Person Middle Init:	Not reported
Operator Person Last Name:	Stoner
Operator Line1:	1121 Dexter Ave N
Operator Line2:	Not reported
Operator City,St,Zip:	Seattle, WA 98109-3517
Operator Country:	UNITED STATES
Operator Phone Nbr:	(206)979-0079
Operator Effective Date:	06/02/2009
Operator Organization Type:	Private
Site Contact First Name:	Mark
Site Contact Middle Init:	Not reported
Site Contact Last Name:	Stoner
Site Contact Line1:	1121 Dexter Ave N
Site Contact Line2:	Not reported
Site Contact City,St,Zip:	Seattle, WA 98109-3517
Site Contact Country:	UNITED STATES
Site Contact Phone Nbr:	(206)979-0079
Site Contact Email:	mark.stoner@gmail.com
Form Contact First Name:	Mark
Form Contact Middle Init:	Not reported
Form Contact Last Name:	Stoner
Form Contact Line1:	1121 Dexter Ave N
Form Contact Line2:	Not reported
Form Contact City,St,Zip:	Seattle, WA 98109-3517
Form Contact Country:	UNITED STATES
Form Contact Phone Nbr:	(206)979-0079
Form Contact Email:	mark.stoner@gmail.com
Gen Status Cd:	XQG
Monthly Generation:	False
Batch Generation:	False
One Time Generation:	False
Transports Own Waste:	False
Transports Others Waste:	False
Recycler Onsite:	False
Transfer Facility:	False
Pbr:	False
Tbg:	False
Mixed Radioactive:	False
Importer:	False
Tsdr Facility:	False
Immediate Recycler:	False
Gen Dang Fuel:	False
Gen Market To Burner:	False

SUPERIOR CLEANERS (Continued) **U004131376**

Gen Other Marketers: False
Utility Boiler Burner: False
Industry Boiler Burner: False
Furnace Burner: False
Smelter Deferral: False
Small Qty Exemption: False
Other Exemption: Not reported
UW Battery Gen: False
UW Thermostats Gen: False
UW Mercury Gen: False
UW Lamps Gen: False
UW Battery Accum: False
UW Thermostats Accum: False
UW Mercury Accum: False
UW Lamps Accum: False
UW Destination Facility: False
Off Spec Utility Boiler: False
Off Spec Industry Boiler: False
Off Spec Furnace: False
Used Oil Transporter: False
Used Oil Transfer Facility: False
Used Oil Processor: False
Used Oil Rerefiner: False
Used Oil Fuel Marketer Directs Shipments: False
Used Oil Fuel Marketer Meets Specs: False
Comments: Not reported

WA MANIFEST:
Facility Site ID Number: 916588
EPA ID: WAH000034262
NAICS: 812320
SWC Desc: WT02
FWC Desc: D008, D018, D019, D039, D040, F002
Form Comm: This is a site where removal of debris and fluid containing chlorinated solvents ocurred as part of remediation activities. The site does not transport, store or treat hazardous waste.
Data Year: 2009
Permit by Rule: False
Treatment by Generator: False
Mixed radioactive waste: False
Importer of hazardous waste: False
Immediate recycler: False
Treatment/Storage/Disposal/Recycling Facility: False
Generator of dangerous fuel waste: False
Generator marketing to burner: False
Other marketers (i.e., blender, distributor, etc.): False
Utility boiler burner: False
Industry boiler burner: False
Industrial Furnace: False
Smelter defferal: False
Universal waste - batteries - generate: False
Universal waste - thermostats - generate: False
Universal waste - mercury - generate: False
Universal waste - lamps - generate: False
Universal waste - batteries - accumulate: False
Universal waste - thermostats - accumulate: False
Universal waste - mercury - accumulate: False

SUPERIOR CLEANERS (Continued) **U004131376**

Universal waste - lamps - accumulate:	False
Destination Facility for Universal Waste:	False
Off-specification used oil burner - utility boiler:	False
Off-specification used oil burner - industrial boiler:	False
Off-specification used oil burner - industrial furnace:	False
Tax Reg #:	**
Business Type:	Former Dry Cleaner
Mail Name:	Casita Grande LLC
Mail addr line1:	4701 36th Ave NE
Mail city,st,zip:	Seattle, WA 98105
Mail country:	UNITED STATES
Legal org name:	Casita Grande LLC
Legal org type:	Private
Legal addr line1:	4701 36th Ave NE
Legal city,st,zip:	Seattle, WA 98105
Legal country:	UNITED STATES
Legal phone nbr:	(206)979-0079
Legal effective date:	06/02/2009
Land org name:	Madison Avenue Investments LLC
Land org type:	Private
Land person name:	Not reported
Land addr line1:	8947 Coal Creek Pkwy SE Ste 257
Land city,st,zip:	Newcastle, WA 98059
Land country:	UNITED STATES
Land phone nbr:	(425)746-5471
Operator org name:	Acacia Florist Inc
Operator org type:	Private
Operator addr line1:	1221 E Madison St
Operator city,st,zip:	Seattle, WA 98122
Operator country:	UNITED STATES
Operator phone nbr:	(206)322-8000
Operator effective date:	01/01/1972
Site contact name:	Mark Stoner
Site contact addr line1:	4701 36th Ave NE
Site Contact City/State/ Zip:	Seattle, WA 98105
Site Contact Country:	UNITED STATES
Site Contact Phone #:	(206)979-0079
Site Contact EMail:	mark.stoner@gmail.com
Form Contact NAME:	Mark Stoner
Form Contact ADDR LINE1:	4701 36th Ave NE
Form Contact City,ST,Zip:	Seattle, WA 98105
Form Contact Country:	UNITED STATES
Form Contact Phone #:	(206)979-0079
Form Contact EMail:	mark.stoner@gmail.com
Gen Status CD:	LQG
Monthly Generation:	False
Batch Generation:	False
One Time Generation:	True
Transport Own Waste:	False
Tranports Other Waste:	False
Recycler Onsite:	False
Transfer Facility:	False
Other Exemption:	Not reported
UW Battery Gen:	False
Used Oil Transporter:	False
Used Oil Transfer Facility:	False
Used Oil Processor:	False

SUPERIOR CLEANERS (Continued) **U004131376**

Used Oil Refiner: False
Used Oil Fuel Marketer Directs Shipments: False
Used Oil Fuel Marketer Meets Specs: False

Waste Streams Generated:
Facility ID: 916588
Data Year: 2009
Description: perc contaminated concrete chunks, sediment, and associated fluid
Mix: False
Reported Qty: 3000 LB
Kilo Qty: 1360.8000234057604
Density No: 0
Density Qty: Not reported

Shipments Sent:
Facility ID: 916588
Data Year: 2009
Shipment sent data: 5/15/2009
Reported Qty: 200 LB
Kilo Qty: 90.720001560384

Facility ID: 916588
Data Year: 2009
Shipment sent data: 6/12/2009
Reported Qty: 2000 LB
Kilo Qty: 907.20001560384

Facility ID: 916588
Data Year: 2009
Shipment sent data: 6/22/2009
Reported Qty: 800 LB
Kilo Qty: 362.880006241536

Waste Stream Comments:
Facility ID: 916588
Data Year: 2009
Comments: Gallons convrted to pounds using 8 pounds per gallon estimate weight. G39: This waste was generated as part of a cleanup involving removal of a concrete vault with solids, sludge, debris and liquids. W609: This was a mixed waste comprised of a mixture of fluid, debris, concrete chnucks, sludge, etc. The waste contained chlorinated solvents and heavy metals

Facility Site ID Number: 916588
EPA ID: WAH000034262
NAICS: 812320
SWC Desc: Not reported
FWC Desc: Not reported
Form Comm: Not reported
Data Year: 2014
Permit by Rule: False
Treatment by Generator: False
Mixed radioactive waste: False
Importer of hazardous waste: False
Immediate recycler: False

SUPERIOR CLEANERS (Continued) **U004131376**

Treatment/Storage/Disposal/Recycling Facility:	False
Generator of dangerous fuel waste:	False
Generator marketing to burner:	False
Other marketers (i.e., blender, distributor, etc.):	False
Utility boiler burner:	False
Industry boiler burner:	False
Industrial Furnace:	False
Smelter defferal:	False
Universal waste - batteries - generate:	False
Universal waste - thermostats - generate:	False
Universal waste - mercury - generate:	False
Universal waste - lamps - generate:	False
Universal waste - batteries - accumulate:	False
Universal waste - thermostats - accumulate:	False
Universal waste - mercury - accumulate:	False
Universal waste - lamps - accumulate:	False
Destination Facility for Universal Waste:	False
Off-specification used oil burner - utility boiler:	False
Off-specification used oil burner - industrial boiler:	False
Off-specification used oil burner - industrial furnace:	False
Tax Reg #:	**
Business Type:	Former Dry Cleaner
Mail Name:	Casita Grande LLC
Mail addr line1:	1121 Dexter Ave N
Mail city,st,zip:	Seattle, WA 98109-3517
Mail country:	UNITED STATES
Legal org name:	Casita Grande LLC
Legal org type:	Private
Legal addr line1:	1121 Dexter Ave N
Legal city,st,zip:	Seattle, WA 98109-3517
Legal country:	UNITED STATES
Legal phone nbr:	(206)979-0079
Legal effective date:	06/02/2009
Land org name:	Casita Grande LLC
Land org type:	Private
Land person name:	Mark Stoner
Land addr line1:	1121 Dexter Ave N
Land city,st,zip:	Seattle, WA 98109-3517
Land country:	UNITED STATES
Land phone nbr:	(206)979-0079
Operator org name:	The Pony Pub LLC
Operator org type:	Private
Operator addr line1:	1121 Dexter Ave N
Operator city,st,zip:	Seattle, WA 98109-3517
Operator country:	UNITED STATES
Operator phone nbr:	(206)979-0079
Operator effective date:	06/02/2009
Site contact name:	Mark Stoner
Site contact addr line1:	1121 Dexter Ave N
Site Contact City/State/ Zip:	Seattle, WA 98109-3517
Site Contact Country:	UNITED STATES
Site Contact Phone #:	(206)979-0079
Site Contact EMail:	mark.stoner@gmail.com
Form Contact NAME:	Mark Stoner
Form Contact ADDR LINE1:	1121 Dexter Ave N
Form Contact City,ST,Zip:	Seattle, WA 98109-3517
Form Contact Country:	UNITED STATES

SUPERIOR CLEANERS (Continued) **U004131376**

Form Contact Phone #: (206)979-0079
Form Contact EMail: mark.stoner@gmail.com
Gen Status CD: XQG
Monthly Generation: False
Batch Generation: False
One Time Generation: False
Transport Own Waste: False
Tranports Other Waste: False
Recycler Onsite: False
Transfer Facility: False
Other Exemption: Not reported
UW Battery Gen: False
Used Oil Transporter: False
Used Oil Transfer Facility: False
Used Oil Processor: False
Used Oil Refiner: False
Used Oil Fuel Marketer Directs Shipments: False
Used Oil Fuel Marketer Meets Specs: False

Waste Streams Generated:
Facility ID: 916588
Data Year: 2009
Description: perc contaminated concrete chunks, sediment, and associated fluid
Mix: False
Reported Qty: 3000 LB
Kilo Qty: 1360.8000234057604
Density No: 0
Density Qty: Not reported

Shipments Sent:
Facility ID: 916588
Data Year: 2009
Shipment sent data: 5/15/2009
Reported Qty: 200 LB
Kilo Qty: 90.720001560384

Facility ID: 916588
Data Year: 2009
Shipment sent data: 6/12/2009
Reported Qty: 2000 LB
Kilo Qty: 907.20001560384

Facility ID: 916588
Data Year: 2009
Shipment sent data: 6/22/2009
Reported Qty: 800 LB
Kilo Qty: 362.880006241536

Waste Stream Comments:
Facility ID: 916588
Data Year: 2009
Comments: Gallons convrted to pounds using 8 pounds per gallon estimate weight. G39: This waste was generated as part of a cleanup involving removal of a concrete vault with solids, sludge, debris and liquids. W609: This was a mixed waste comprised of a mixture of fluid, debris, concrete chnucks, sludge, etc. The waste contained chlorinated

SUPERIOR CLEANERS (Continued) **U004131376**

solvents and heavy metals

Facility Site ID Number:	916588
EPA ID:	WAH000034262
NAICS:	812320
SWC Desc:	Not reported
FWC Desc:	Not reported
Form Comm:	Not reported
Data Year:	2012
Permit by Rule:	False
Treatment by Generator:	False
Mixed radioactive waste:	False
Importer of hazardous waste:	False
Immediate recycler:	False
Treatment/Storage/Disposal/Recycling Facility:	False
Generator of dangerous fuel waste:	False
Generator marketing to burner:	False
Other marketers (i.e., blender, distributor, etc.):	False
Utility boiler burner:	False
Industry boiler burner:	False
Industrial Furnace:	False
Smelter defferal:	False
Universal waste - batteries - generate:	False
Universal waste - thermostats - generate:	False
Universal waste - mercury - generate:	False
Universal waste - lamps - generate:	False
Universal waste - batteries - accumulate:	False
Universal waste - thermostats - accumulate:	False
Universal waste - mercury - accumulate:	False
Universal waste - lamps - accumulate:	False
Destination Facility for Universal Waste:	False
Off-specification used oil burner - utility boiler:	False
Off-specification used oil burner - industrial boiler:	False
Off-specification used oil burner - industrial furnace:	False
Tax Reg #:	**
Business Type:	Former Dry Cleaner
Mail Name:	Casita Grande LLC
Mail addr line1:	1121 Dexter Ave N
Mail city,st,zip:	Seattle, WA 98109-3517
Mail country:	UNITED STATES
Legal org name:	Casita Grande LLC
Legal org type:	Private
Legal addr line1:	1121 Dexter Ave N
Legal city,st,zip:	Seattle, WA 98109-3517
Legal country:	UNITED STATES
Legal phone nbr:	(206)979-0079
Legal effective date:	06/02/2009
Land org name:	Casita Grande LLC
Land org type:	Private
Land person name:	Mark Stoner
Land addr line1:	1121 Dexter Ave N
Land city,st,zip:	Seattle, WA 98109-3517
Land country:	UNITED STATES
Land phone nbr:	(206)979-0079
Operator org name:	The Pony Pub LLC
Operator org type:	Private

SUPERIOR CLEANERS (Continued) **U004131376**

Operator addr line1:	1121 Dexter Ave N
Operator city,st,zip:	Seattle, WA 98109-3517
Operator country:	UNITED STATES
Operator phone nbr:	(206)979-0079
Operator effective date:	06/02/2009
Site contact name:	Mark Stoner
Site contact addr line1:	1121 Dexter Ave N
Site Contact City/State/ Zip:	Seattle, WA 98109-3517
Site Contact Country:	UNITED STATES
Site Contact Phone #:	(206)979-0079
Site Contact EMail:	mark.stoner@gmail.com
Form Contact NAME:	Mark Stoner
Form Contact ADDR LINE1:	1121 Dexter Ave N
Form Contact City,ST,Zip:	Seattle, WA 98109-3517
Form Contact Country:	UNITED STATES
Form Contact Phone #:	(206)979-0079
Form Contact EMail:	mark.stoner@gmail.com
Gen Status CD:	XQG
Monthly Generation:	False
Batch Generation:	False
One Time Generation:	False
Transport Own Waste:	False
Tranports Other Waste:	False
Recycler Onsite:	False
Transfer Facility:	False
Other Exemption:	Not reported
UW Battery Gen:	False
Used Oil Transporter:	False
Used Oil Transfer Facility:	False
Used Oil Processor:	False
Used Oil Refiner:	False
Used Oil Fuel Marketer Directs Shipments:	False
Used Oil Fuel Marketer Meets Specs:	False

Waste Streams Generated:

Facility ID:	916588
Data Year:	2009
Description:	perc contaminated concrete chunks, sediment, and associated fluid
Mix:	False
Reported Qty:	3000 LB
Kilo Qty:	1360.8000234057604
Density No:	0
Density Qty:	Not reported

Shipments Sent:

Facility ID:	916588
Data Year:	2009
Shipment sent data:	5/15/2009
Reported Qty:	200 LB
Kilo Qty:	90.720001560384

Facility ID:	916588
Data Year:	2009
Shipment sent data:	6/12/2009
Reported Qty:	2000 LB
Kilo Qty:	907.20001560384

SUPERIOR CLEANERS (Continued) **U004131376**

Facility ID: 916588
Data Year: 2009
Shipment sent data: 6/22/2009
Reported Qty: 800 LB
Kilo Qty: 362.880006241536

Waste Stream Comments:
Facility ID: 916588
Data Year: 2009
Comments: Gallons convrted to pounds using 8 pounds per gallon estimate weight. G39: This waste was generated as part of a cleanup involving removal of a concrete vault with solids, sludge, debris and liquids. W609: This was a mixed waste comprised of a mixture of fluid, debris, concrete chnucks, sludge, etc. The waste contained chlorinated solvents and heavy metals

Facility Site ID Number: 916588
EPA ID: WAH000034262
NAICS: 812320
SWC Desc: Not reported
FWC Desc: Not reported
Form Comm: Not reported
Data Year: 2011
Permit by Rule: False
Treatment by Generator: False
Mixed radioactive waste: False
Importer of hazardous waste: False
Immediate recycler: False
Treatment/Storage/Disposal/Recycling Facility: False
Generator of dangerous fuel waste: False
Generator marketing to burner: False
Other marketers (i.e., blender, distributor, etc.): False
Utility boiler burner: False
Industry boiler burner: False
Industrial Furnace: False
Smelter defferal: False
Universal waste - batteries - generate: False
Universal waste - thermostats - generate: False
Universal waste - mercury - generate: False
Universal waste - lamps - generate: False
Universal waste - batteries - accumulate: False
Universal waste - thermostats - accumulate: False
Universal waste - mercury - accumulate: False
Universal waste - lamps - accumulate: False
Destination Facility for Universal Waste: False
Off-specification used oil burner - utility boiler: False
Off-specification used oil burner - industrial boiler: False
Off-specification used oil burner - industrial furnace: False
Tax Reg #: **
Business Type: Former Dry Cleaner
Mail Name: Casita Grande LLC
Mail addr line1: 1121 Dexter Ave N
Mail city,st,zip: Seattle, WA 98109-3517
Mail country: UNITED STATES
Legal org name: Casita Grande LLC
Legal org type: Private

SUPERIOR CLEANERS (Continued) **U004131376**

Legal addr line1:	1121 Dexter Ave N
Legal city,st,zip:	Seattle, WA 98109-3517
Legal country:	UNITED STATES
Legal phone nbr:	(206)979-0079
Legal effective date:	06/02/2009
Land org name:	Casita Grande LLC
Land org type:	Private
Land person name:	Mark Stoner
Land addr line1:	1121 Dexter Ave N
Land city,st,zip:	Seattle, WA 98109-3517
Land country:	UNITED STATES
Land phone nbr:	(206)979-0079
Operator org name:	The Pony Pub LLC
Operator org type:	Private
Operator addr line1:	1121 Dexter Ave N
Operator city,st,zip:	Seattle, WA 98109-3517
Operator country:	UNITED STATES
Operator phone nbr:	(206)979-0079
Operator effective date:	06/02/2009
Site contact name:	Mark Stoner
Site contact addr line1:	1121 Dexter Ave N
Site Contact City/State/ Zip:	Seattle, WA 98109-3517
Site Contact Country:	UNITED STATES
Site Contact Phone #:	(206)979-0079
Site Contact EMail:	mark.stoner@gmail.com
Form Contact NAME:	Mark Stoner
Form Contact ADDR LINE1:	1121 Dexter Ave N
Form Contact City,ST,Zip:	Seattle, WA 98109-3517
Form Contact Country:	UNITED STATES
Form Contact Phone #:	(206)979-0079
Form Contact EMail:	mark.stoner@gmail.com
Gen Status CD:	XQG
Monthly Generation:	False
Batch Generation:	False
One Time Generation:	False
Transport Own Waste:	False
Tranports Other Waste:	False
Recycler Onsite:	False
Transfer Facility:	False
Other Exemption:	Not reported
UW Battery Gen:	False
Used Oil Transporter:	False
Used Oil Transfer Facility:	False
Used Oil Processor:	False
Used Oil Refiner:	False
Used Oil Fuel Marketer Directs Shipments:	False
Used Oil Fuel Marketer Meets Specs:	False

Waste Streams Generated:

Facility ID:	916588
Data Year:	2009
Description:	perc contaminated concrete chunks, sediment, and associated fluid
Mix:	False
Reported Qty:	3000 LB
Kilo Qty:	1360.8000234057604
Density No:	0
Density Qty:	Not reported

SUPERIOR CLEANERS (Continued) **U004131376**

Shipments Sent:

Facility ID:	916588
Data Year:	2009
Shipment sent data:	5/15/2009
Reported Qty:	200 LB
Kilo Qty:	90.720001560384

Facility ID:	916588
Data Year:	2009
Shipment sent data:	6/12/2009
Reported Qty:	2000 LB
Kilo Qty:	907.20001560384

Facility ID:	916588
Data Year:	2009
Shipment sent data:	6/22/2009
Reported Qty:	800 LB
Kilo Qty:	362.880006241536

Waste Stream Comments:

Facility ID:	916588
Data Year:	2009
Comments:	Gallons convrted to pounds using 8 pounds per gallon estimate weight. G39: This waste was generated as part of a cleanup involving removal of a concrete vault with solids, sludge, debris and liquids. W609: This was a mixed waste comprised of a mixture of fluid, debris, concrete chnucks, sludge, etc. The waste contained chlorinated solvents and heavy metals

Facility Site ID Number:	916588
EPA ID:	WAH000034262
NAICS:	812320
SWC Desc:	Not reported
FWC Desc:	Not reported
Form Comm:	Not reported
Data Year:	2013
Permit by Rule:	False
Treatment by Generator:	False
Mixed radioactive waste:	False
Importer of hazardous waste:	False
Immediate recycler:	False

Treatment/Storage/Disposal/Recycling Facility:	False
Generator of dangerous fuel waste:	False
Generator marketing to burner:	False
Other marketers (i.e., blender, distributor, etc.):	False
Utility boiler burner:	False
Industry boiler burner:	False
Industrial Furnace:	False
Smelter defferal:	False
Universal waste - batteries - generate:	False
Universal waste - thermostats - generate:	False
Universal waste - mercury - generate:	False
Universal waste - lamps - generate:	False
Universal waste - batteries - accumulate:	False
Universal waste - thermostats - accumulate:	False

SUPERIOR CLEANERS (Continued) **U004131376**

Universal waste - mercury - accumulate:	False
Universal waste - lamps - accumulate:	False
Destination Facility for Universal Waste:	False
Off-specification used oil burner - utility boiler:	False
Off-specification used oil burner - industrial boiler:	False
Off-specification used oil burner - industrial furnace:	False
Tax Reg #:	**
Business Type:	Former Dry Cleaner
Mail Name:	Casita Grande LLC
Mail addr line1:	1121 Dexter Ave N
Mail city,st,zip:	Seattle, WA 98109-3517
Mail country:	UNITED STATES
Legal org name:	Casita Grande LLC
Legal org type:	Private
Legal addr line1:	1121 Dexter Ave N
Legal city,st,zip:	Seattle, WA 98109-3517
Legal country:	UNITED STATES
Legal phone nbr:	(206)979-0079
Legal effective date:	06/02/2009
Land org name:	Casita Grande LLC
Land org type:	Private
Land person name:	Mark Stoner
Land addr line1:	1121 Dexter Ave N
Land city,st,zip:	Seattle, WA 98109-3517
Land country:	UNITED STATES
Land phone nbr:	(206)979-0079
Operator org name:	The Pony Pub LLC
Operator org type:	Private
Operator addr line1:	1121 Dexter Ave N
Operator city,st,zip:	Seattle, WA 98109-3517
Operator country:	UNITED STATES
Operator phone nbr:	(206)979-0079
Operator effective date:	06/02/2009
Site contact name:	Mark Stoner
Site contact addr line1:	1121 Dexter Ave N
Site Contact City/State/ Zip:	Seattle, WA 98109-3517
Site Contact Country:	UNITED STATES
Site Contact Phone #:	(206)979-0079
Site Contact EMail:	mark.stoner@gmail.com
Form Contact NAME:	Mark Stoner
Form Contact ADDR LINE1:	1121 Dexter Ave N
Form Contact City,ST,Zip:	Seattle, WA 98109-3517
Form Contact Country:	UNITED STATES
Form Contact Phone #:	(206)979-0079
Form Contact EMail:	mark.stoner@gmail.com
Gen Status CD:	XQG
Monthly Generation:	False
Batch Generation:	False
One Time Generation:	False
Transport Own Waste:	False
Tranports Other Waste:	False
Recycler Onsite:	False
Transfer Facility:	False
Other Exemption:	Not reported
UW Battery Gen:	False
Used Oil Transporter:	False
Used Oil Transfer Facility:	False

SUPERIOR CLEANERS (Continued) **U004131376**

Used Oil Processor: False
Used Oil Refiner: False
Used Oil Fuel Marketer Directs Shipments: False
Used Oil Fuel Marketer Meets Specs: False

Waste Streams Generated:
Facility ID: 916588
Data Year: 2009
Description: perc contaminated concrete chunks, sediment, and associated fluid
Mix: False
Reported Qty: 3000 LB
Kilo Qty: 1360.8000234057604
Density No: 0
Density Qty: Not reported

Shipments Sent:
Facility ID: 916588
Data Year: 2009
Shipment sent data: 5/15/2009
Reported Qty: 200 LB
Kilo Qty: 90.720001560384

Facility ID: 916588
Data Year: 2009
Shipment sent data: 6/12/2009
Reported Qty: 2000 LB
Kilo Qty: 907.20001560384

Facility ID: 916588
Data Year: 2009
Shipment sent data: 6/22/2009
Reported Qty: 800 LB
Kilo Qty: 362.880006241536

Waste Stream Comments:
Facility ID: 916588
Data Year: 2009
Comments: Gallons convrted to pounds using 8 pounds per gallon estimate weight. G39: This waste was generated as part of a cleanup involving removal of a concrete vault with solids, sludge, debris and liquids. W609: This was a mixed waste comprised of a mixture of fluid, debris, concrete chnucks, sludge, etc. The waste contained chlorinated solvents and heavy metals

Facility Site ID Number: 916588
EPA ID: WAH000034262
NAICS: 812320
SWC Desc: Not reported
FWC Desc: D028, D039, D040
Form Comm: This is a site where monitoring wells have been installed and are being tested on an annual basis. In the course of taking a sample, purge water containing low levels of chlorinated solvents (less than 100 ppb) were pumped out of the monitoring wells as a part of overall remediation activities.
Data Year: 2010

SUPERIOR CLEANERS (Continued) **U004131376**

Permit by Rule:	False
Treatment by Generator:	False
Mixed radioactive waste:	False
Importer of hazardous waste:	False
Immediate recycler:	False
Treatment/Storage/Disposal/Recycling Facility:	False
Generator of dangerous fuel waste:	False
Generator marketing to burner:	False
Other marketers (i.e., blender, distributor, etc.):	False
Utility boiler burner:	False
Industry boiler burner:	False
Industrial Furnace:	False
Smelter defferal:	False
Universal waste - batteries - generate:	False
Universal waste - thermostats - generate:	False
Universal waste - mercury - generate:	False
Universal waste - lamps - generate:	False
Universal waste - batteries - accumulate:	False
Universal waste - thermostats - accumulate:	False
Universal waste - mercury - accumulate:	False
Universal waste - lamps - accumulate:	False
Destination Facility for Universal Waste:	False
Off-specification used oil burner - utility boiler:	False
Off-specification used oil burner - industrial boiler:	False
Off-specification used oil burner - industrial furnace:	False
Tax Reg #:	**
Business Type:	Former Dry Cleaner
Mail Name:	Casita Grande LLC
Mail addr line1:	1121 Dexter Ave N
Mail city,st,zip:	Seattle, WA 98109-3517
Mail country:	UNITED STATES
Legal org name:	Casita Grande LLC
Legal org type:	Private
Legal addr line1:	1121 Dexter Ave N
Legal city,st,zip:	Seattle, WA 98109-3517
Legal country:	UNITED STATES
Legal phone nbr:	(206)979-0079
Legal effective date:	06/02/2009
Land org name:	Casita Grande LLC
Land org type:	Private
Land person name:	Mark Stoner
Land addr line1:	1121 Dexter Ave N
Land city,st,zip:	Seattle, WA 98109-3517
Land country:	UNITED STATES
Land phone nbr:	(206)979-0079
Operator org name:	The Pony Pub LLC
Operator org type:	Private
Operator addr line1:	1121 Dexter Ave N
Operator city,st,zip:	Seattle, WA 98109-3517
Operator country:	UNITED STATES
Operator phone nbr:	(206)979-0079
Operator effective date:	06/02/2009
Site contact name:	Mark Stoner
Site contact addr line1:	1121 Dexter Ave N
Site Contact City/State/ Zip:	Seattle, WA 98109-3517
Site Contact Country:	UNITED STATES
Site Contact Phone #:	(206)979-0079

SUPERIOR CLEANERS (Continued) **U004131376**

Site Contact EMail:	mark.stoner@gmail.com
Form Contact NAME:	Mark Stoner
Form Contact ADDR LINE1:	1121 Dexter Ave N
Form Contact City,ST,Zip:	Seattle, WA 98109-3517
Form Contact Country:	UNITED STATES
Form Contact Phone #:	(206)979-0079
Form Contact EMail:	mark.stoner@gmail.com
Gen Status CD:	SQG
Monthly Generation:	False
Batch Generation:	False
One Time Generation:	True
Transport Own Waste:	False
Tranports Other Waste:	False
Recycler Onsite:	False
Transfer Facility:	False
Other Exemption:	Not reported
UW Battery Gen:	False
Used Oil Transporter:	False
Used Oil Transfer Facility:	False
Used Oil Processor:	False
Used Oil Refiner:	False
Used Oil Fuel Marketer Directs Shipments:	False
Used Oil Fuel Marketer Meets Specs:	False

Waste Streams Generated:

Facility ID:	916588
Data Year:	2009
Description:	perc contaminated concrete chunks, sediment, and associated fluid
Mix:	False
Reported Qty:	3000 LB
Kilo Qty:	1360.8000234057604
Density No:	0
Density Qty:	Not reported

Shipments Sent:

Facility ID:	916588
Data Year:	2009
Shipment sent data:	5/15/2009
Reported Qty:	200 LB
Kilo Qty:	90.720001560384

Facility ID:	916588
Data Year:	2009
Shipment sent data:	6/12/2009
Reported Qty:	2000 LB
Kilo Qty:	907.20001560384

Facility ID:	916588
Data Year:	2009
Shipment sent data:	6/22/2009
Reported Qty:	800 LB
Kilo Qty:	362.880006241536

Waste Stream Comments:

Facility ID:	916588
Data Year:	2009

SUPERIOR CLEANERS (Continued) **U004131376**

Comments: Gallons convrted to pounds using 8 pounds per gallon estimate weight. G39: This waste was generated as part of a cleanup involving removal of a concrete vault with solids, sludge, debris and liquids. W609: This was a mixed waste comprised of a mixture of fluid, debris, concrete chnucks, sludge, etc. The waste contained chlorinated solvents and heavy metals

UIC:

Site Number:	32637
Owner Name:	na
Well Status:	Active
EPA Well Type:	5B5 - Aquifer remediation
Latitude:	47.364719
Longitude:	122.185728
Well Name:	mw7
Registration Type:	Voluntary or Independent Cleanup Sites
Construction Date:	02/01/2009
Construction Type:	Not reported
Depth:	10

Site Number:	32637
Owner Name:	na
Well Status:	Active
EPA Well Type:	5B5 - Aquifer remediation
Latitude:	47.364738
Longitude:	122.185665
Well Name:	mw6
Registration Type:	Voluntary or Independent Cleanup Sites
Construction Date:	02/01/2009
Construction Type:	Not reported
Depth:	12

Site Number:	32637
Owner Name:	na
Well Status:	Active
EPA Well Type:	5B5 - Aquifer remediation
Latitude:	47.364688
Longitude:	122.185787
Well Name:	mw4
Registration Type:	Voluntary or Independent Cleanup Sites
Construction Date:	02/01/2009
Construction Type:	Not reported
Depth:	10

Site Number:	32637
Owner Name:	na
Well Status:	Active
EPA Well Type:	5B5 - Aquifer remediation
Latitude:	47.364648
Longitude:	122.185678
Well Name:	mw2
Registration Type:	Voluntary or Independent Cleanup Sites
Construction Date:	02/01/2009
Construction Type:	Not reported
Depth:	10

X86 **SEATTLE CENTRAL COM COLLEGE THEATER PROJ** **WA UST** **1007677035**
WSW **1524 HARVARD AVE** **WA ALLSITES** **N/A**
1/4-1/2 **SEATTLE, WA 98122** **FINDS**
0.323 mi. **ECHO**
1708 ft. **Site 1 of 3 in cluster X**

Relative:
Lower

Actual:
314 ft.

UST:

Facility ID:	7757230
Site Id:	619031
UBI:	Not reported
Phone Number:	Not reported
Decimal Latitude:	47.614464
Decimal Longitude:	-122.321895
Tank Name:	1
Tag Number:	Not reported
Tank Status:	Removed
Tank Status Date:	10/13/2004
Tank Install Date:	Not reported
Tank Closure Date:	05/01/2004
Capacity Range:	111 TO 1,100 Gallons
Tank Permit Expiration Date:	Not reported
Tank Upgrade Date:	Not reported
Tank Spill Prevention:	Not reported
Tank Overfill Prevention:	Not reported
Tank Material:	Steel
Tank Construction:	Not reported
Tank Tightness Test:	Not reported
Tank Corrosion Protection:	Not reported
Tank Manifold:	Not reported
Tank Release Detection:	Not reported
Tank SFC Type:	Not reported
Pipe Material:	Not reported
Pipe Construction:	Not reported
Pipe Primary Release Detection:	Not reported
Pipe Second Release Detection:	Not reported
Pipe Corrosion Protection:	Not reported
Pipe Pumping System:	Not reported
Responsible Unit:	NORTHWEST
Dispencer/Pump SFC Type:	Not reported

ALLSITES:

Facility Name:	SEATTLE CENTRAL COM COLLEGE THEATER PROJ
Facility Id:	7757230
Interaction:	A
Interaction 1:	ENFORFNL
Interaction 2:	Enforcement Final
Ecology Program:	TOXICS
Program Data:	DMS
Facility Alt.:	Not reported
Program ID:	Not reported
Date Interaction:	2004-06-22 00:00:00
Date Interaction 3:	Not reported
Latitude:	47.614458380999999
Longitude:	-122.32188010500001
Interaction:	I

SEATTLE CENTRAL COM COLLEGE THEATER PROJ (Continued) **1007677035**

Interaction 1:	UST
Interaction 2:	Underground Storage Tank
Ecology Program:	TOXICS
Program Data:	UST
Facility Alt.:	Not reported
Program ID:	619031
Date Interaction:	2004-06-03 00:00:00
Date Interaction 3:	2004-06-03 00:00:00
Latitude:	47.614458380999999
Longitude:	-122.32188010500001

FINDS:

Registry ID: 110017941021

Environmental Interest/Information System

Washington Facility / Site Identification System (WA-FSIS) provides a means to query and display data maintained by the Washington Department of Ecology. This system contains key information for each facility/site that is currently, or has been, of interest to the Air Quality, Dam Safety, Hazardous Waste, Toxics Cleanup, and Water Quality Programs.

ECHO:

Envid:	1007677035
Registry ID:	110017941021
DFR URL:	http://echo.epa.gov/detailed_facility_report?fid=110017941021

X87 **SEATTLE CENTRAL COMMUNITY COLLEGE MASONIC** **WA ICR** **S104487380**
WSW **801 E. PINE** **N/A**
1/4-1/2 **SEATTLE, WA 98122**
0.326 mi.
1720 ft. **Site 2 of 3 in cluster X**

Relative:
Lower

Actual:
310 ft.

ICR:

Date Ecology Received Report:	02/01/95
Contaminants Found at Site:	Petroleum products
Media Contaminated:	Soil
Waste Management:	Tank
Region:	North Western
Type of Report Ecology Received:	Interim cleanup report
Site Register Issue:	94-03
County Code:	17
Contact:	Not reported
Report Title:	Not reported

W88 **GULL #0270** **WA ICR** **S104486886**
South **1201 E. MADISON** **N/A**
1/4-1/2 **SEATTLE, WA 98122**
0.326 mi.
1723 ft. **Site 2 of 4 in cluster W**

Relative: **Lower**

Actual: **314 ft.**

ICR:

Date Ecology Received Report:	10/07/91
Contaminants Found at Site:	Petroleum products
Media Contaminated:	Soil
Waste Management:	Tank
Region:	North Western
Type of Report Ecology Received:	Final cleanup report
Site Register Issue:	92-08
County Code:	17
Contact:	Not reported
Report Title:	Not reported

Y89 **COMMUNICATIONS EAST TOWER** **WA UST** **U001128133**
ESE **1729 E MADISON ST** **WA ALLSITES** **N/A**
1/4-1/2 **SEATTLE, WA 98122**
0.327 mi.
1729 ft. **Site 1 of 3 in cluster Y**

Relative: **Higher**

Actual: **420 ft.**

UST:

Facility ID:	72895233
Site Id:	100959
UBI:	Not reported
Phone Number:	Not reported
Decimal Latitude:	47.61565
Decimal Longitude:	-122.310856
Tank Name:	CE-1
Tag Number:	Not reported
Tank Status:	Removed
Tank Status Date:	08/06/1996
Tank Install Date:	00/31/1964
Tank Closure Date:	Not reported
Capacity Range:	111 TO 1,100 Gallons
Tank Permit Expiration Date:	Not reported
Tank Upgrade Date:	Not reported
Tank Spill Prevention:	Not reported
Tank Overfill Prevention:	Not reported
Tank Material:	Not reported
Tank Construction:	Not reported
Tank Tightness Test:	Not reported
Tank Corrosion Protection:	Not reported
Tank Manifold:	Not reported
Tank Release Detection:	Not reported
Tank SFC Type:	Not reported
Pipe Material:	Not reported
Pipe Construction:	Not reported
Pipe Primary Release Detection:	Not reported
Pipe Second Release Detection:	Not reported
Pipe Corrosion Protection:	Not reported
Pipe Pumping System:	Not reported
Responsible Unit:	NORTHWEST
Dispencer/Pump SFC Type:	Not reported

COMMUNICATIONS EAST TOWER (Continued) **U001128133**

ALLSITES:
Facility Name: COMMUNICATIONS EAST TOWER
Facility Id: 72895233

Interaction: I
Interaction 1: UST
Interaction 2: Underground Storage Tank
Ecology Program: TOXICS
Program Data: UST
Facility Alt.: Not reported
Program ID: 100959
Date Interaction: 1991-08-08 00:00:00
Date Interaction 3: 2000-05-03 00:00:00
Latitude: 47.615644379999999
Longitude: -122.31084110800001

X90 **WA ALLSITES** **1000421944**
WSW **1500 HARVARD AVE** **RCRA NonGen / NLR** **WAD982651879**
1/4-1/2 **SEATTLE, WA 98122** **FINDS**
0.328 mi. **ECHO**
1731 ft. **Site 3 of 3 in cluster X**

Relative:
Lower

Actual:
311 ft.

ALLSITES:
Facility Name: SEATTLE COMMUNITY COLLEGE
Facility Id: 87333824

Interaction: I
Interaction 1: HWG
Interaction 2: Hazardous Waste Generator
Ecology Program: HAZWASTE
Program Data: TURBOWASTE
Facility Alt.: Not reported
Program ID: WAD982651879
Date Interaction: 1988-04-25 00:00:00
Date Interaction 3: 1999-12-31 00:00:00
Latitude: 47.614284380999997
Longitude: -122.321995106

RCRA NonGen / NLR:
Date form received by agency: 05/22/2003
Facility name: Not reported
Facility address: 1500 HARVARD AVE
SEATTLE, WA 98122
EPA ID: WAD982651879
Contact: WA SCCD WA SCCD
Contact address: 1500 HARVARD AVE
SEATTLE, WA 98122-2400
Contact country: US
Contact telephone: (000)000-0000
Contact email: Not reported
EPA Region: Not reported
Land type: Private
Classification: Non-Generator
Description: Handler: Non-Generators do not presently generate hazardous waste

(Continued) **1000421944**

Owner/Operator Summary:
Owner/operator name: WA SCCD W
Owner/operator address: 1500 HARVARD AVE
SEATTLE, WA 98122
Owner/operator country: US
Owner/operator telephone: (206)587-4111
Legal status: Private
Owner/Operator Type: Owner
Owner/Op start date: 05/02/1996
Owner/Op end date: Not reported

Owner/operator name: JOHN W
Owner/operator address: 1500 HARVARD AVE
SEATTLE, WA 98122
Owner/operator country: US
Owner/operator telephone: (206)587-4132
Legal status: Private
Owner/Operator Type: Operator
Owner/Op start date: 03/18/1997
Owner/Op end date: Not reported

Handler Activities Summary:
U.S. importer of hazardous waste: No
Mixed waste (haz. and radioactive): No
Recycler of hazardous waste: No
Transporter of hazardous waste: No
Treater, storer or disposer of HW: No
Underground injection activity: No
On-site burner exemption: No
Furnace exemption: No
Used oil fuel burner: No
Used oil processor: No
User oil refiner: No
Used oil fuel marketer to burner: No
Used oil Specification marketer: No
Used oil transfer facility: No
Used oil transporter: No

Historical Generators:
Date form received by agency: 05/22/2003
Site name: SEATTLE COMMUNITY COLLEGE
Classification: Not a generator, verified

Violation Status: No violations found

Evaluation Action Summary:
Evaluation date: 04/23/2003
Evaluation: COMPLIANCE ASSISTANCE VISIT
Area of violation: Not reported
Date achieved compliance: Not reported
Evaluation lead agency: State

FINDS:

Registry ID: 110005345073

(Continued) **1000421944**

Environmental Interest/Information System
RCRAInfo is a national information system that supports the Resource Conservation and Recovery Act (RCRA) program through the tracking of events and activities related to facilities that generate, transport, and treat, store, or dispose of hazardous waste. RCRAInfo allows RCRA program staff to track the notification, permit, compliance, and corrective action activities required under RCRA.

ECHO:
Envid: 1000421944
Registry ID: 110005345073
DFR URL: http://echo.epa.gov/detailed_facility_report?fid=110005345073

V91 **WINTERS FORMAL WEAR** **WA ICR** **S106249874**
NW **300 BROADWAY E.** **N/A**
1/4-1/2 **SEATTLE, WA 98102**
0.329 mi.
1737 ft. **Site 2 of 2 in cluster V**

Relative:
Lower

Actual:
338 ft.

ICR:
Date Ecology Received Report: 07/11/96
Contaminants Found at Site: Petroleum products
Media Contaminated: Soil
Waste Management: Tank
Region: North Western
Type of Report Ecology Received: Final cleanup report
Site Register Issue: 94-33
County Code: 17
Contact: Not reported
Report Title: Not reported

---

92 **PASCIUTO PROPERTY** **WA ALLSITES** **S109394668**
South **1314 E UNION ST** **WA CSCSL NFA** **N/A**
1/4-1/2 **SEATTLE, WA 98122**
0.330 mi.
1744 ft.

Relative:
Lower

Actual:
336 ft.

ALLSITES:
Facility Name: PASCIUTO PROPERTY
Facility Id: 5067972

Interaction: A
Interaction 1: SCS
Interaction 2: State Cleanup Site
Ecology Program: TOXICS
Program Data: ISIS
Facility Alt.: PASCIUTO PROPERTY
Program ID: Not reported
Date Interaction: 2009-01-31 00:00:00
Date Interaction 3: Not reported
Latitude: 47.599084382000001
Longitude: -122.33134510799999

PASCIUTO PROPERTY (Continued) **S109394668**

CSCSL NFA:
- Facility/Site Id: 5067972
- CS Id: 1355
- NFA Date: 08/19/2010
- Rank: Not reported
- VCP: No
- Latitude: 47.59909
- Longitude: -122.33136

Z93 **SHELL STATION 120682** **WA CSCSL** **1000660684**
SW **1500 BROADWAY** **WA LUST** **WAD988503710**
1/4-1/2 **SEATTLE, WA 98122** **WA VCP**
0.332 mi. **WA ALLSITES**
1754 ft. **Site 1 of 6 in cluster Z** **WA SPILLS**
RCRA NonGen / NLR
Relative: **FINDS**
Lower **WA Financial Assurance**
WA MANIFEST
Actual: **ECHO**
297 ft.

CSCSL:
- Facility ID: 10444294
- Region: Northwest
- Lat/Long: 47.614361 / -122.320333
- Brownfield Status: Not reported
- Rank Status: N
- Clean Up Siteid: 7868
- Site Status: Cleanup Started
- PSI?: Not reported
- Contaminant Name: Benzene
- Ground Water: Below MTCA Cleanup Level After Assessment
- Surface Water: Not reported
- Soil: Suspected
- Sediment: Not reported
- Air: Not reported
- Bedrock: Not reported
- Responsible Unit: Northwest

- Facility ID: 10444294
- Region: Northwest
- Lat/Long: 47.614361 / -122.320333
- Brownfield Status: Not reported
- Rank Status: N
- Clean Up Siteid: 7868
- Site Status: Cleanup Started
- PSI?: Not reported
- Contaminant Name: Petroleum-Gasoline
- Ground Water: Below MTCA Cleanup Level After Assessment
- Surface Water: Not reported
- Soil: Confirmed Above Cleanup Level
- Sediment: Not reported
- Air: Not reported
- Bedrock: Not reported
- Responsible Unit: Northwest

- Facility ID: 10444294
- Region: Northwest

SHELL STATION 120682 (Continued) **1000660684**

Lat/Long:	47.614361 / -122.320333
Brownfield Status:	Not reported
Rank Status:	N
Clean Up Siteid:	7868
Site Status:	Cleanup Started
PSI?:	Not reported
Contaminant Name:	Petroleum-Other
Ground Water:	Below MTCA Cleanup Level After Assessment
Surface Water:	Not reported
Soil:	Suspected
Sediment:	Not reported
Air:	Not reported
Bedrock:	Not reported
Responsible Unit:	Northwest

LUST:

Facility ID:	10444294
Lust Status Type:	Cleanup Started
Cleanup Site ID:	7868
Cleanup Unit Type:	Upland
Process Type:	Voluntary Cleanup Program
Cleanup Unit Name:	Shell 120682
Lust Status Date:	07/01/2011
Response Section:	Northwest
Lat/Long:	47.614361 / -122.32033

VCP:

edr_fstat:	WA
edr_fzip:	98122
edr_fcnty:	KING
edr_zip:	Not reported
Facility ID:	10444294
VCP Status:	Not reported
VCP:	Yes
Ecology Status:	Not reported
NFA Type:	Not reported
Date NFA:	Not reported
Rank:	N
Cleanup Siteid:	7868

edr_fstat:	WA
edr_fzip:	98122
edr_fcnty:	KING
edr_zip:	Not reported
Facility ID:	10444294
VCP Status:	Not reported
VCP:	Yes
Ecology Status:	Not reported
NFA Type:	Not reported
Date NFA:	Not reported
Rank:	N
Cleanup Siteid:	7868

edr_fstat:	WA
edr_fzip:	98122
edr_fcnty:	KING

SHELL STATION 120682 (Continued) **1000660684**

edr_zip: Not reported
Facility ID: 10444294
VCP Status: Not reported
VCP: Yes
Ecology Status: Not reported
NFA Type: Not reported
Date NFA: Not reported
Rank: N
Cleanup Siteid: 7868

ALLSITES:
Facility Name: SHELL STATION 120682
Facility Id: 10444294

Interaction: I
Interaction 1: HWOTHER
Interaction 2: Haz Waste Management Activity
Ecology Program: HAZWASTE
Program Data: TURBOWASTE
Facility Alt.: Not reported
Program ID: WAD988503710
Date Interaction: 2006-12-31 00:00:00
Date Interaction 3: 2008-12-31 00:00:00
Latitude: 47.614355379999999
Longitude: -122.320318106

Interaction: I
Interaction 1: HWG
Interaction 2: Hazardous Waste Generator
Ecology Program: HAZWASTE
Program Data: TURBOWASTE
Facility Alt.: Not reported
Program ID: WAD988503710
Date Interaction: 2008-12-31 00:00:00
Date Interaction 3: 2010-12-31 00:00:00
Latitude: 47.614355379999999
Longitude: -122.320318106

Interaction: I
Interaction 1: HWOTHER
Interaction 2: Haz Waste Management Activity
Ecology Program: HAZWASTE
Program Data: TURBOWASTE
Facility Alt.: Shell Station 120682
Program ID: WAD988503710
Date Interaction: 2009-12-31 00:00:00
Date Interaction 3: 2010-12-31 00:00:00
Latitude: 47.614355379999999
Longitude: -122.320318106

Interaction: I
Interaction 1: TIER2
Interaction 2: Emergency/Haz Chem Rpt TIER2
Ecology Program: HAZWASTE

SHELL STATION 120682 (Continued) **1000660684**

Program Data: EPCRA
Facility Alt.: Not reported
Program ID: WAD988503710
Date Interaction: 1988-01-01 00:00:00
Date Interaction 3: 1776-07-04 00:00:00
Latitude: 47.614355379999999
Longitude: -122.320318106

Interaction: I
Interaction 1: HWOTHER
Interaction 2: Haz Waste Management Activity
Ecology Program: HAZWASTE
Program Data: TURBOWASTE
Facility Alt.: Not reported
Program ID: WAD988503710
Date Interaction: 2002-12-31 00:00:00
Date Interaction 3: 2005-10-20 00:00:00
Latitude: 47.614355379999999
Longitude: -122.320318106

Interaction: A
Interaction 1: UST
Interaction 2: Underground Storage Tank
Ecology Program: TOXICS
Program Data: UST
Facility Alt.: Broadway Shell
Program ID: 7690
Date Interaction: 2000-03-20 00:00:00
Date Interaction 3: Not reported
Latitude: 47.614355379999999
Longitude: -122.320318106

Interaction: I
Interaction 1: HWG
Interaction 2: Hazardous Waste Generator
Ecology Program: HAZWASTE
Program Data: TURBOWASTE
Facility Alt.: Not reported
Program ID: WAD988503710
Date Interaction: 2005-10-20 00:00:00
Date Interaction 3: 2006-12-31 00:00:00
Latitude: 47.614355379999999
Longitude: -122.320318106

Interaction: I
Interaction 1: LUST
Interaction 2: LUST Facility
Ecology Program: TOXICS
Program Data: ISIS
Facility Alt.: Not reported
Program ID: 7690
Date Interaction: 1991-10-08 00:00:00
Date Interaction 3: 1995-06-01 00:00:00

SHELL STATION 120682 (Continued) **1000660684**

Latitude:	47.614355379999999
Longitude:	-122.320318106
Interaction:	I
Interaction 1:	HWG
Interaction 2:	Hazardous Waste Generator
Ecology Program:	HAZWASTE
Program Data:	TURBOWASTE
Facility Alt.:	SHELL STATION 120682
Program ID:	WAD988503710
Date Interaction:	1992-03-16 00:00:00
Date Interaction 3:	2009-12-31 00:00:00
Latitude:	47.614355379999999
Longitude:	-122.320318106

SPILLS:

Facility ID:	625566
Medium:	IMPERMEABLE CONTAINMENT
Material Desc:	PETROLEUM - GASOLINE
Material Qty:	Not reported
Material Units:	GALLON
Date Received:	03/16/2011
Contact Name:	UNKNOWN
Incident Date:	Not reported
Incident Category Type:	Not reported
Incident Category:	Not reported
Latitude:	Not reported
Longitude:	Not reported
Source Type:	Not reported
Source:	Not reported
Vessel Facility Name2:	Not reported
Recovered Quantity:	Not reported
Resp Party Name:	Not reported

RCRA NonGen / NLR:

Date form received by agency:	07/27/2011
Facility name:	Not reported
Facility address:	1500 BROADWAY SEATTLE, WA 98122
EPA ID:	WAD988503710
Mailing address:	P O BOX 3127 HOUSTON, TX 77253
Contact:	SHELL OIL PRODU SHELL OIL PRODU
Contact address:	P O BOX 3127 HOUSTON, TX 77253
Contact country:	US
Contact telephone:	(000)000-0000
Contact email:	Not reported
EPA Region:	Not reported
Classification:	Non-Generator
Description:	Handler: Non-Generators do not presently generate hazardous waste

Owner/Operator Summary:

Owner/operator name:	EQUILION ENTERP E

SHELL STATION 120682 (Continued) **1000660684**

Owner/operator address: P O BOX 3127
HOUSTON, TX 77253
Owner/operator country: US
Owner/operator telephone: (713)241-7008
Legal status: Private
Owner/Operator Type: Operator
Owner/Op start date: 08/09/1996
Owner/Op end date: Not reported

Owner/operator name: EQUILION ENTERPRISES LLC DBA SHELL OIL P
Owner/operator address: 12700 NORTHBOROUGH DR NOB 300G03
HOUSTON, TX 77067
Owner/operator country: US
Owner/operator telephone: Not reported
Legal status: Private
Owner/Operator Type: Operator
Owner/Op start date: 08/09/1996
Owner/Op end date: Not reported

Owner/operator name: EQUILON ENTERPRISES LLC DBA SHELL OIL PR
Owner/operator address: PO BOX 2099 NOB 300G03
HOUSTON, TX 77252
Owner/operator country: US
Owner/operator telephone: Not reported
Legal status: Private
Owner/Operator Type: Owner
Owner/Op start date: 08/01/1998
Owner/Op end date: Not reported

Owner/operator name: EQUILON ENTERPR E
Owner/operator address: PO BOX 2099
HOUSTON, TX 77252
Owner/operator country: US
Owner/operator telephone: (713)241-7008
Legal status: Private
Owner/Operator Type: Owner
Owner/Op start date: 08/01/1998
Owner/Op end date: Not reported

Handler Activities Summary:
U.S. importer of hazardous waste: No
Mixed waste (haz. and radioactive): No
Recycler of hazardous waste: No
Transporter of hazardous waste: No
Treater, storer or disposer of HW: No
Underground injection activity: No
On-site burner exemption: No
Furnace exemption: No
Used oil fuel burner: No
Used oil processor: No
User oil refiner: No
Used oil fuel marketer to burner: No
Used oil Specification marketer: No
Used oil transfer facility: No
Used oil transporter: No

SHELL STATION 120682 (Continued) **1000660684**

Historical Generators:
Date form received by agency: 01/25/2010
Site name: SHELL STATION 120682
Classification: Not a generator, verified

Date form received by agency: 12/31/2007
Site name: SHELL STATION 120682
Classification: Not a generator, verified

Date form received by agency: 12/31/2005
Site name: SHELL STATION 120682
Classification: Not a generator, verified

Date form received by agency: 12/31/2003
Site name: SHELL STATION 120682
Classification: Not a generator, verified

Date form received by agency: 03/01/1999
Site name: SHELL 120682
Classification: Not a generator, verified

Violation Status: No violations found

FINDS:

Registry ID: 110005373611

Environmental Interest/Information System

Washington Facility / Site Identification System (WA-FSIS) provides a means to query and display data maintained by the Washington Department of Ecology. This system contains key information for each facility/site that is currently, or has been, of interest to the Air Quality, Dam Safety, Hazardous Waste, Toxics Cleanup, and Water Quality Programs.

RCRAInfo is a national information system that supports the Resource Conservation and Recovery Act (RCRA) program through the tracking of events and activities related to facilities that generate, transport, and treat, store, or dispose of hazardous waste. RCRAInfo allows RCRA program staff to track the notification, permit, compliance, and corrective action activities required under RCRA.

HAZARDOUS WASTE BIENNIAL REPORTER

WA Financial Assurance 1:
edr_fstat: WA
edr_fzip: 98122
edr_fcnty: Not reported
edr_zip: Not reported
DOE Site ID: 7690
Site Type: PLIA
Financial Resp Type: American Safety Indemnity
Inception Date: 08/12/2011
Expiration Date: 08/12/2012

SHELL STATION 120682 (Continued) **1000660684**

WA MANIFEST:

Facility Site ID Number:	10444294
EPA ID:	WAD988503710
NAICS:	447110
SWC Desc:	Not reported
FWC Desc:	Not reported
Form Comm:	NO RCRA WASTE GENERATED IN 2007.NO RCRA HAZARDOUS WASTE GENERATED IN 2005.
Data Year:	Not reported
Permit by Rule:	FALSE
Treatment by Generator:	FALSE
Mixed radioactive waste:	FALSE
Importer of hazardous waste:	FALSE
Immediate recycler:	FALSE
Treatment/Storage/Disposal/Recycling Facility:	FALSE
Generator of dangerous fuel waste:	FALSE
Generator marketing to burner:	FALSE
Other marketers (i.e., blender, distributor, etc.):	FALSE
Utility boiler burner:	FALSE
Industry boiler burner:	FALSE
Industrial Furnace:	FALSE
Smelter defferal:	FALSE
Universal waste - batteries - generate:	FALSE
Universal waste - thermostats - generate:	FALSE
Universal waste - mercury - generate:	FALSE
Universal waste - lamps - generate:	FALSE
Universal waste - batteries - accumulate:	FALSE
Universal waste - thermostats - accumulate:	FALSE
Universal waste - mercury - accumulate:	FALSE
Universal waste - lamps - accumulate:	FALSE
Destination Facility for Universal Waste:	FALSE
Off-specification used oil burner - utility boiler:	FALSE
Off-specification used oil burner - industrial boiler:	FALSE
Off-specification used oil burner - industrial furnace:	FALSE
Tax Reg #:	409019185
Business Type:	GASOLINE SERVICE STATION
Mail Name:	Shell Oil Products US
Mail addr line1:	12700 NORTHBOROUGH DR
Mail addr line2:	NOB 300G04 - RACHEL HULL
Mail city,st,zip:	HOUSTON, TX 77067-2508
Mail country:	UNITED STATES
Legal org name:	Equilon Enterprises LLC dba Shell Oil Pr
Legal org type:	Private
Legal addr line1:	PO BOX 2099
Legal addr line2:	NOB 300G04
Legal city,st,zip:	HOUSTON, TX 77252-2099
Legal country:	UNITED STATES
Legal phone nbr:	281-874-2224
Legal effective date:	08/01/1998
Land org name:	Equilon Enterprises LLC dba Shell Oil Pr
Land org type:	Private
Land person name:	Not reported
Land addr line1:	PO Box 2099
Land addr line2:	NOB 300G04
Land city,st,zip:	HOUSTON, TX 77252-2099
Land country:	UNITED STATES
Land phone nbr:	281-874-2224

SHELL STATION 120682 (Continued) **1000660684**

Operator org name:	Equilion Enterprises LLC dba Shell Oil P
Operator org type:	Private
Operator addr line1:	12700 NORTHBOROUGH DR
Operator addr line2:	NOB 300G04
Operator city,st,zip:	HOUSTON, TX 77067-2058
Operator country:	UNITED STATES
Operator phone nbr:	281-874-2238
Operator effective date:	08/09/1996
Site contact name:	DON F WISDOM
Site contact addr line1:	12700 NORTHBOROUGH DR
Site contact addr line2:	NOB 300G03
Site Contact City/State/ Zip:	HOUSTON, TX 77067-2058
Site Contact Country:	UNITED STATES
Site Contact Phone #:	281-874-2238
Site Contact EMail:	DON.F.WISDOM@SHELL.COM
Form Contact NAME:	RACHEL HULL
Form Contact ADDR LINE1:	12700 NORTHBOROUGH DR
Form Contact ADDR LINE2:	NOB 300G04
Form Contact City,ST,Zip:	HOUSTON, TX 77067-2508
Form Contact Country:	UNITED STATES
Form Contact Phone #:	281-874-2224
Form Contact EMail:	RACHEL.HULL@SHELL.COM
Gen Status CD:	XQG
Monthly Generation:	FALSE
Batch Generation:	FALSE
One Time Generation:	FALSE
Transport Own Waste:	FALSE
Tranports Other Waste:	FALSE
Recycler Onsite:	FALSE
Transfer Facility:	FALSE
Other Exemption:	Not reported
UW Battery Gen:	FALSE
Used Oil Transporter:	FALSE
Used Oil Transfer Facility:	FALSE
Used Oil Processor:	FALSE
Used Oil Refiner:	FALSE
Used Oil Fuel Marketer Directs Shipments:	FALSE
Used Oil Fuel Marketer Meets Specs:	FALSE

Waste Streams Generated:

Facility ID:	10444294
Data Year:	2008
Description:	RINSATE - GASOLINE
Mix:	False
Reported Qty:	2001.5999999999999 LB
Kilo Qty:	907.92577561632334
Density No:	0
Density Qty:	Not reported

Shipments Sent:

Facility ID:	10444294
Data Year:	2008
Shipment sent data:	9/27/2008
Reported Qty:	2001.6 LB
Kilo Qty:	907.925775616323

SHELL STATION 120682 (Continued) **1000660684**

Facility Site ID Number:	10444294
EPA ID:	WAD988503710
NAICS:	447110
SWC Desc:	Not reported
FWC Desc:	Not reported
Form Comm:	NO RCRA WASTE GENERATED IN 2007.NO RCRA HAZARDOUS WASTE GENERATED IN 2005.
Data Year:	Not reported
Permit by Rule:	False
Treatment by Generator:	False
Mixed radioactive waste:	False
Importer of hazardous waste:	False
Immediate recycler:	False

Treatment/Storage/Disposal/Recycling Facility:	False
Generator of dangerous fuel waste:	False
Generator marketing to burner:	False
Other marketers (i.e., blender, distributor, etc.):	False
Utility boiler burner:	False
Industry boiler burner:	False
Industrial Furnace:	False
Smelter defferal:	False
Universal waste - batteries - generate:	False
Universal waste - thermostats - generate:	False
Universal waste - mercury - generate:	False
Universal waste - lamps - generate:	False
Universal waste - batteries - accumulate:	False
Universal waste - thermostats - accumulate:	False
Universal waste - mercury - accumulate:	False
Universal waste - lamps - accumulate:	False
Destination Facility for Universal Waste:	False
Off-specification used oil burner - utility boiler:	False
Off-specification used oil burner - industrial boiler:	False
Off-specification used oil burner - industrial furnace:	False

Tax Reg #:	409019185
Business Type:	GASOLINE SERVICE STATION
Mail Name:	Shell Oil Products US
Mail addr line1:	12700 NORTHBOROUGH DR
Mail addr line2:	NOB 300G04 - RACHEL HULL
Mail city,st,zip:	HOUSTON, TX 77067-2508
Mail country:	UNITED STATES
Legal org name:	Equilon Enterprises LLC dba Shell Oil Pr
Legal org type:	Private
Legal addr line1:	PO BOX 2099
Legal addr line2:	NOB 300G04
Legal city,st,zip:	HOUSTON, TX 77252-2099
Legal country:	UNITED STATES
Legal phone nbr:	281-874-2224
Legal effective date:	08/01/1998
Land org name:	Equilon Enterprises LLC dba Shell Oil Pr
Land org type:	Private
Land person name:	Not reported
Land addr line1:	PO Box 2099
Land addr line2:	NOB 300G04
Land city,st,zip:	HOUSTON, TX 77252-2099
Land country:	UNITED STATES
Land phone nbr:	281-874-2224
Operator org name:	Equilion Enterprises LLC dba Shell Oil P

SHELL STATION 120682 (Continued) **1000660684**

Operator org type:	Private
Operator addr line1:	12700 NORTHBOROUGH DR
Operator addr line2:	NOB 300G04
Operator city,st,zip:	HOUSTON, TX 77067-2058
Operator country:	UNITED STATES
Operator phone nbr:	281-874-2247
Operator effective date:	08/09/1996
Site contact name:	RAY E WALDING
Site contact addr line1:	12700 NORTHBOROUGH DR
Site contact addr line2:	NOB 300F08
Site Contact City/State/ Zip:	HOUSTON, TX 77067-2058
Site Contact Country:	UNITED STATES
Site Contact Phone #:	281-874-2247
Site Contact EMail:	RAY.WALDING@SHELL.COM
Form Contact NAME:	RACHEL HULL
Form Contact ADDR LINE1:	12700 NORTHBOROUGH DR
Form Contact ADDR LINE2:	NOB 300G04
Form Contact City,ST,Zip:	HOUSTON, TX 77067-2508
Form Contact Country:	UNITED STATES
Form Contact Phone #:	281-874-2224
Form Contact EMail:	RACHEL.HULL@SHELL.COM
Gen Status CD:	XQG
Monthly Generation:	False
Batch Generation:	False
One Time Generation:	False
Transport Own Waste:	False
Tranports Other Waste:	False
Recycler Onsite:	False
Transfer Facility:	False
Other Exemption:	Not reported
UW Battery Gen:	False
Used Oil Transporter:	False
Used Oil Transfer Facility:	False
Used Oil Processor:	False
Used Oil Refiner:	False
Used Oil Fuel Marketer Directs Shipments:	False
Used Oil Fuel Marketer Meets Specs:	False

Waste Streams Generated:

Facility ID:	10444294
Data Year:	2008
Description:	RINSATE - GASOLINE
Mix:	False
Reported Qty:	2001.5999999999999 LB
Kilo Qty:	907.92577561632334
Density No:	0
Density Qty:	Not reported

Shipments Sent:

Facility ID:	10444294
Data Year:	2008
Shipment sent data:	9/27/2008
Reported Qty:	2001.6 LB
Kilo Qty:	907.925775616323

SHELL STATION 120682 (Continued) **1000660684**

Facility Site ID Number:	10444294
EPA ID:	WAD988503710
NAICS:	447110
SWC Desc:	Not reported
FWC Desc:	D001, D018
Form Comm:	Not reported
Data Year:	2008
Permit by Rule:	False
Treatment by Generator:	False
Mixed radioactive waste:	False
Importer of hazardous waste:	False
Immediate recycler:	False
Treatment/Storage/Disposal/Recycling Facility:	False
Generator of dangerous fuel waste:	False
Generator marketing to burner:	False
Other marketers (i.e., blender, distributor, etc.):	False
Utility boiler burner:	False
Industry boiler burner:	False
Industrial Furnace:	False
Smelter defferal:	False
Universal waste - batteries - generate:	False
Universal waste - thermostats - generate:	False
Universal waste - mercury - generate:	False
Universal waste - lamps - generate:	False
Universal waste - batteries - accumulate:	False
Universal waste - thermostats - accumulate:	False
Universal waste - mercury - accumulate:	False
Universal waste - lamps - accumulate:	False
Destination Facility for Universal Waste:	False
Off-specification used oil burner - utility boiler:	False
Off-specification used oil burner - industrial boiler:	False
Off-specification used oil burner - industrial furnace:	False
Tax Reg #:	409019185
Business Type:	GASOLINE SERVICE STATION
Mail Name:	Shell Oil Products US
Mail addr line1:	12700 NORTHBOROUGH DR
Mail addr line2:	NOB 300G04 - RACHEL HULL
Mail city,st,zip:	HOUSTON, TX 77067-2508
Mail country:	UNITED STATES
Legal org name:	Equilon Enterprises LLC dba Shell Oil Pr
Legal org type:	Private
Legal addr line1:	PO BOX 2099
Legal addr line2:	NOB 300G04
Legal city,st,zip:	HOUSTON, TX 77252-2099
Legal country:	UNITED STATES
Legal phone nbr:	281-874-2224
Legal effective date:	08/01/1998
Land org name:	Equilon Enterprises LLC dba Shell Oil Pr
Land org type:	Private
Land person name:	Not reported
Land addr line1:	PO Box 2099
Land addr line2:	NOB 300G04
Land city,st,zip:	HOUSTON, TX 77252-2099
Land country:	UNITED STATES
Land phone nbr:	281-874-2224
Operator org name:	Equilion Enterprises LLC dba Shell Oil P
Operator org type:	Private

SHELL STATION 120682 (Continued) **1000660684**

Operator addr line1:	12700 NORTHBOROUGH DR
Operator addr line2:	NOB 300G04
Operator city,st,zip:	HOUSTON, TX 77067-2058
Operator country:	UNITED STATES
Operator phone nbr:	281-874-2247
Operator effective date:	08/09/1996
Site contact name:	RAY E WALDING
Site contact addr line1:	12700 NORTHBOROUGH DR
Site contact addr line2:	NOB 300F08
Site Contact City/State/ Zip:	HOUSTON, TX 77067-2058
Site Contact Country:	UNITED STATES
Site Contact Phone #:	281-874-2247
Site Contact EMail:	RAY.WALDING@SHELL.COM
Form Contact NAME:	Jeanne Traylor
Form Contact ADDR LINE1:	12700 NORTHBOROUGH DR
Form Contact ADDR LINE2:	NOB 300G04
Form Contact City,ST,Zip:	HOUSTON, TX 77067-2508
Form Contact Country:	UNITED STATES
Form Contact Phone #:	281-874-2224
Form Contact EMail:	jeanne.traylor@shell.com
Gen Status CD:	MQG
Monthly Generation:	False
Batch Generation:	False
One Time Generation:	False
Transport Own Waste:	False
Tranports Other Waste:	False
Recycler Onsite:	False
Transfer Facility:	False
Other Exemption:	Not reported
UW Battery Gen:	False
Used Oil Transporter:	False
Used Oil Transfer Facility:	False
Used Oil Processor:	False
Used Oil Refiner:	False
Used Oil Fuel Marketer Directs Shipments:	False
Used Oil Fuel Marketer Meets Specs:	False

Waste Streams Generated:

Facility ID:	10444294
Data Year:	2008
Description:	RINSATE - GASOLINE
Mix:	False
Reported Qty:	2001.5999999999999 LB
Kilo Qty:	907.92577561632334
Density No:	0
Density Qty:	Not reported

Shipments Sent:

Facility ID:	10444294
Data Year:	2008
Shipment sent data:	9/27/2008
Reported Qty:	2001.6 LB
Kilo Qty:	907.925775616323

Facility Site ID Number: 10444294

SHELL STATION 120682 (Continued) **1000660684**

EPA ID:	WAD988503710
NAICS:	447110
SWC Desc:	Not reported
FWC Desc:	Not reported
Form Comm:	Not reported
Data Year:	2009
Permit by Rule:	False
Treatment by Generator:	False
Mixed radioactive waste:	False
Importer of hazardous waste:	False
Immediate recycler:	False
Treatment/Storage/Disposal/Recycling Facility:	False
Generator of dangerous fuel waste:	False
Generator marketing to burner:	False
Other marketers (i.e., blender, distributor, etc.):	False
Utility boiler burner:	False
Industry boiler burner:	False
Industrial Furnace:	False
Smelter defferal:	False
Universal waste - batteries - generate:	False
Universal waste - thermostats - generate:	False
Universal waste - mercury - generate:	False
Universal waste - lamps - generate:	False
Universal waste - batteries - accumulate:	False
Universal waste - thermostats - accumulate:	False
Universal waste - mercury - accumulate:	False
Universal waste - lamps - accumulate:	False
Destination Facility for Universal Waste:	False
Off-specification used oil burner - utility boiler:	False
Off-specification used oil burner - industrial boiler:	False
Off-specification used oil burner - industrial furnace:	False
Tax Reg #:	409019185
Business Type:	GASOLINE SERVICE STATION
Mail Name:	Shell Oil Products US
Mail addr line1:	P O Box 3127
Mail city,st,zip:	HOUSTON, TX 77253
Mail country:	UNITED STATES
Legal org name:	Equilon Enterprises LLC dba Shell Oil Pr
Legal org type:	Private
Legal addr line1:	PO BOX 2099
Legal city,st,zip:	HOUSTON, TX 77252-2099
Legal country:	UNITED STATES
Legal phone nbr:	713-241-7008
Legal effective date:	08/01/1998
Land org name:	Equilon Enterprises LLC dba Shell Oil Pr
Land org type:	Private
Land person name:	Not reported
Land addr line1:	PO Box 2099
Land city,st,zip:	HOUSTON, TX 77252-2099
Land country:	UNITED STATES
Land phone nbr:	713-241-7008
Operator org name:	Equilion Enterprises LLC dba Shell Oil P
Operator org type:	Private
Operator addr line1:	P O Box 3127
Operator city,st,zip:	HOUSTON, TX 77253
Operator country:	UNITED STATES
Operator phone nbr:	713-241-7008

SHELL STATION 120682 (Continued) **1000660684**

Operator effective date:	08/09/1996
Site contact name:	RAY E WALDING
Site contact addr line1:	P O Box 3127, Rm 685
Site Contact City/State/ Zip:	HOUSTON, TX 77253
Site Contact Country:	UNITED STATES
Site Contact Phone #:	713-241-7008
Site Contact EMail:	RAY.WALDING@SHELL.COM
Form Contact NAME:	Jeanne Traylor
Form Contact ADDR LINE1:	P O Box 3127, Rm 685
Form Contact City,ST,Zip:	HOUSTON, TX 77253
Form Contact Country:	UNITED STATES
Form Contact Phone #:	713-241-6992
Form Contact EMail:	jeanne.traylor@shell.com
Gen Status CD:	XQG
Monthly Generation:	False
Batch Generation:	False
One Time Generation:	False
Transport Own Waste:	False
Tranports Other Waste:	False
Recycler Onsite:	False
Transfer Facility:	False
Other Exemption:	Not reported
UW Battery Gen:	False
Used Oil Transporter:	False
Used Oil Transfer Facility:	False
Used Oil Processor:	False
Used Oil Refiner:	False
Used Oil Fuel Marketer Directs Shipments:	False
Used Oil Fuel Marketer Meets Specs:	False

Waste Streams Generated:

Facility ID:	10444294
Data Year:	2008
Description:	RINSATE - GASOLINE
Mix:	False
Reported Qty:	2001.5999999999999 LB
Kilo Qty:	907.92577561632334
Density No:	0
Density Qty:	Not reported

Shipments Sent:

Facility ID:	10444294
Data Year:	2008
Shipment sent data:	9/27/2008
Reported Qty:	2001.6 LB
Kilo Qty:	907.925775616323

Facility Site ID Number:	10444294
EPA ID:	WAD988503710
NAICS:	447110
SWC Desc:	Not reported
FWC Desc:	Not reported
Form Comm:	NO RCRA WASTE GENERATED IN 2007.NO RCRA HAZARDOUS WASTE GENERATED IN 2005.
Data Year:	Not reported

SHELL STATION 120682 (Continued) **1000660684**

Permit by Rule:	No
Treatment by Generator:	No
Mixed radioactive waste:	No
Importer of hazardous waste:	No
Immediate recycler:	No
Treatment/Storage/Disposal/Recycling Facility:	No
Generator of dangerous fuel waste:	No
Generator marketing to burner:	No
Other marketers (i.e., blender, distributor, etc.):	No
Utility boiler burner:	No
Industry boiler burner:	No
Industrial Furnace:	No
Smelter defferal:	No
Universal waste - batteries - generate:	No
Universal waste - thermostats - generate:	No
Universal waste - mercury - generate:	No
Universal waste - lamps - generate:	No
Universal waste - batteries - accumulate:	No
Universal waste - thermostats - accumulate:	No
Universal waste - mercury - accumulate:	No
Universal waste - lamps - accumulate:	No
Destination Facility for Universal Waste:	No
Off-specification used oil burner - utility boiler:	No
Off-specification used oil burner - industrial boiler:	No
Off-specification used oil burner - industrial furnace:	No
Tax Reg #:	409019185
Business Type:	GASOLINE SERVICE STATION
Mail Name:	Shell Oil Products US
Mail addr line1:	12700 NORTHBOROUGH DR
Mail addr line2:	NOB 300G03 - RACHEL WILLIAMSON
Mail city,st,zip:	HOUSTON, TX 77067-2508
Mail country:	UNITED STATES
Legal org name:	Equilon Enterprises LLC dba Shell Oil Pr
Legal org type:	Private
Legal addr line1:	PO BOX 2099
Legal addr line2:	NOB 300G03
Legal city,st,zip:	HOUSTON, TX 77252-2099
Legal country:	UNITED STATES
Legal phone nbr:	281-874-2224
Legal effective date:	08/01/1998
Land org name:	Equilon Enterprises LLC dba Shell Oil Pr
Land org type:	Private
Land person name:	Not reported
Land addr line1:	PO Box 2099
Land addr line2:	NOB 300G03
Land city,st,zip:	HOUSTON, TX 77252-2099
Land country:	UNITED STATES
Land phone nbr:	281-874-2224
Operator org name:	Equilion Enterprises LLC dba Shell Oil P
Operator org type:	Private
Operator addr line1:	12700 NORTHBOROUGH DR
Operator addr line2:	NOB 300G03
Operator city,st,zip:	HOUSTON, TX 77067-2058
Operator country:	UNITED STATES
Operator phone nbr:	281-874-2238
Operator effective date:	08/09/1996
Site contact name:	DON F WISDOM

SHELL STATION 120682 (Continued) **1000660684**

Site contact addr line1:	12700 NORTHBOROUGH DR
Site contact addr line2:	NOB 300G03
Site Contact City/State/ Zip:	HOUSTON, TX 77067-2058
Site Contact Country:	UNITED STATES
Site Contact Phone #:	281-874-2238
Site Contact EMail:	DON.F.WISDOM@SHELL.COM
Form Contact NAME:	RACHEL WILLIAMSON
Form Contact ADDR LINE1:	12700 NORTHBOROUGH DR
Form Contact ADDR LINE2:	NOB 300G03
Form Contact City,ST,Zip:	HOUSTON, TX 77067-2508
Form Contact Country:	UNITED STATES
Form Contact Phone #:	281-874-2224
Form Contact EMail:	RACHEL.WILLIAMSON@SHELL.COM
Gen Status CD:	XQG
Monthly Generation:	No
Batch Generation:	No
One Time Generation:	No
Transport Own Waste:	No
Tranports Other Waste:	No
Recycler Onsite:	No
Transfer Facility:	No
Other Exemption:	Not reported
UW Battery Gen:	No
Used Oil Transporter:	No
Used Oil Transfer Facility:	No
Used Oil Processor:	No
Used Oil Refiner:	No
Used Oil Fuel Marketer Directs Shipments:	No
Used Oil Fuel Marketer Meets Specs:	No

Waste Streams Generated:

Facility ID:	10444294
Data Year:	2008
Description:	RINSATE - GASOLINE
Mix:	False
Reported Qty:	2001.5999999999999 LB
Kilo Qty:	907.92577561632334
Density No:	0
Density Qty:	Not reported

Shipments Sent:

Facility ID:	10444294
Data Year:	2008
Shipment sent data:	9/27/2008
Reported Qty:	2001.6 LB
Kilo Qty:	907.925775616323

Facility Site ID Number:	10444294
EPA ID:	WAD988503710
NAICS:	447110
SWC Desc:	Not reported
FWC Desc:	Not reported
Form Comm:	Not reported
Data Year:	2010
Permit by Rule:	False

SHELL STATION 120682 (Continued) **1000660684**

Treatment by Generator:	False
Mixed radioactive waste:	False
Importer of hazardous waste:	False
Immediate recycler:	False
Treatment/Storage/Disposal/Recycling Facility:	False
Generator of dangerous fuel waste:	False
Generator marketing to burner:	False
Other marketers (i.e., blender, distributor, etc.):	False
Utility boiler burner:	False
Industry boiler burner:	False
Industrial Furnace:	False
Smelter defferal:	False
Universal waste - batteries - generate:	False
Universal waste - thermostats - generate:	False
Universal waste - mercury - generate:	False
Universal waste - lamps - generate:	False
Universal waste - batteries - accumulate:	False
Universal waste - thermostats - accumulate:	False
Universal waste - mercury - accumulate:	False
Universal waste - lamps - accumulate:	False
Destination Facility for Universal Waste:	False
Off-specification used oil burner - utility boiler:	False
Off-specification used oil burner - industrial boiler:	False
Off-specification used oil burner - industrial furnace:	False
Tax Reg #:	409019185
Business Type:	GASOLINE SERVICE STATION
Mail Name:	Shell Oil Products US
Mail addr line1:	P O Box 3127
Mail city,st,zip:	HOUSTON, TX 77253
Mail country:	UNITED STATES
Legal org name:	Equilon Enterprises LLC dba Shell Oil Pr
Legal org type:	Private
Legal addr line1:	PO BOX 2099
Legal city,st,zip:	HOUSTON, TX 77252-2099
Legal country:	UNITED STATES
Legal phone nbr:	713-241-7008
Legal effective date:	08/01/1998
Land org name:	Equilon Enterprises LLC dba Shell Oil Pr
Land org type:	Private
Land person name:	Not reported
Land addr line1:	PO Box 2099
Land city,st,zip:	HOUSTON, TX 77252-2099
Land country:	UNITED STATES
Land phone nbr:	713-241-7008
Operator org name:	Equilion Enterprises LLC dba Shell Oil P
Operator org type:	Private
Operator addr line1:	P O Box 3127
Operator city,st,zip:	HOUSTON, TX 77253
Operator country:	UNITED STATES
Operator phone nbr:	713-241-7008
Operator effective date:	08/09/1996
Site contact name:	RAY E WALDING
Site contact addr line1:	P O Box 3127, Rm 685
Site Contact City/State/ Zip:	HOUSTON, TX 77253
Site Contact Country:	UNITED STATES
Site Contact Phone #:	713-241-7008
Site Contact EMail:	RAY.WALDING@SHELL.COM

SHELL STATION 120682 (Continued) **1000660684**

Form Contact NAME:	Jeanne Traylor
Form Contact ADDR LINE1:	P O Box 3127, Rm 669B
Form Contact City,ST,Zip:	HOUSTON, TX 77253
Form Contact Country:	UNITED STATES
Form Contact Phone #:	713-241-6992
Form Contact EMail:	jeanne.traylor@shell.com
Gen Status CD:	XQG
Monthly Generation:	False
Batch Generation:	False
One Time Generation:	False
Transport Own Waste:	False
Tranports Other Waste:	False
Recycler Onsite:	False
Transfer Facility:	False
Other Exemption:	Not reported
UW Battery Gen:	False
Used Oil Transporter:	False
Used Oil Transfer Facility:	False
Used Oil Processor:	False
Used Oil Refiner:	False
Used Oil Fuel Marketer Directs Shipments:	False
Used Oil Fuel Marketer Meets Specs:	False

Waste Streams Generated:

Facility ID:	10444294
Data Year:	2008
Description:	RINSATE - GASOLINE
Mix:	False
Reported Qty:	2001.5999999999999 LB
Kilo Qty:	907.92577561632334
Density No:	0
Density Qty:	Not reported

Shipments Sent:

Facility ID:	10444294
Data Year:	2008
Shipment sent data:	9/27/2008
Reported Qty:	2001.6 LB
Kilo Qty:	907.925775616323

ECHO:

Envid:	1000660684
Registry ID:	110005373611
DFR URL:	http://echo.epa.gov/detailed_facility_report?fid=110005373611

Z94 **GULL #0242** **WA ICR** **S103507663**
SW **1500 BROADWAY** **N/A**
1/4-1/2 **SEATTLE, WA 98122**
0.332 mi.
1754 ft. **Site 2 of 6 in cluster Z**

Relative:
Lower

Actual:
297 ft.

ICR:

Date Ecology Received Report:	10/07/91
Contaminants Found at Site:	Petroleum products
Media Contaminated:	Soil

GULL #0242 (Continued) **S103507663**

Waste Management:	Tank
Region:	North Western
Type of Report Ecology Received:	Final cleanup report
Site Register Issue:	92-08
County Code:	17
Contact:	Not reported
Report Title:	Not reported

AA95 **SUPERB CLEANERS** **WA ALLSITES** **1000105410**
NNE **415 15TH AVE E** **RCRA NonGen / NLR** **WAD980987358**
1/4-1/2 **SEATTLE, WA 98112** **FINDS**
0.334 mi. **WA Inactive Drycleaners**
1765 ft. **Site 1 of 2 in cluster AA** **ECHO**

Relative:
Higher

Actual:
426 ft.

ALLSITES:

Facility Name:	SUPERB CLEANERS
Facility Id:	84339896
Interaction:	I
Interaction 1:	HWG
Interaction 2:	Hazardous Waste Generator
Ecology Program:	HAZWASTE
Program Data:	TURBOWASTE
Facility Alt.:	Not reported
Program ID:	WAD980987358
Date Interaction:	1986-09-22 00:00:00
Date Interaction 3:	1990-12-17 00:00:00
Latitude:	47.622424379999998
Longitude:	-122.31251510600001

RCRA NonGen / NLR:

Date form received by agency:	09/22/1986
Facility name:	Not reported
Facility address:	415 15TH AVE E SEATTLE, WA 98112
EPA ID:	WAD980987358
Contact:	SUPERB CLEANERS SUPERB CLEANERS
Contact address:	415 15TH AVE E SEATTLE, WA 98112-4504
Contact country:	US
Contact telephone:	(000)000-0000
Contact email:	Not reported
EPA Region:	Not reported
Classification:	Non-Generator
Description:	Handler: Non-Generators do not presently generate hazardous waste

Owner/Operator Summary:

Owner/operator name:	SUPERB CLEANERS S
Owner/operator address:	415 15TH AVE E SEATTLE, WA 98112
Owner/operator country:	US
Owner/operator telephone:	(000)000-0000
Legal status:	Private
Owner/Operator Type:	Owner
Owner/Op start date:	05/02/1996
Owner/Op end date:	Not reported

SUPERB CLEANERS (Continued) **1000105410**

Handler Activities Summary:
U.S. importer of hazardous waste: No
Mixed waste (haz. and radioactive): No
Recycler of hazardous waste: No
Transporter of hazardous waste: No
Treater, storer or disposer of HW: No
Underground injection activity: No
On-site burner exemption: No
Furnace exemption: No
Used oil fuel burner: No
Used oil processor: No
User oil refiner: No
Used oil fuel marketer to burner: No
Used oil Specification marketer: No
Used oil transfer facility: No
Used oil transporter: No

Historical Generators:
Date form received by agency: 09/22/1986
Site name: SUPERB CLEANERS
Classification: Not a generator, verified

Violation Status: No violations found

FINDS:

Registry ID: 110005339632

Environmental Interest/Information System
RCRAInfo is a national information system that supports the Resource Conservation and Recovery Act (RCRA) program through the tracking of events and activities related to facilities that generate, transport, and treat, store, or dispose of hazardous waste. RCRAInfo allows RCRA program staff to track the notification, permit, compliance, and corrective action activities required under RCRA.

INACTIVE DRYCLEANERS:
EPA I: WAD980987358
FS Id: 9385
Facility ID: WAD980987358
NAICS Code: 81232
Fed Waste Code Desc: Not reported
State Waste Code Desc: Not reported
TAX REG NBR: Not reported
BUSINESS TYPE: Not reported
MAIL NAME: Not reported
MAIL LINE1: Not reported
MAIL LINE2: Not reported
MAIL CITY: Not reported
MAIL STATE: Not reported
MAIL ZIP: Not reported
MAIL COUNTRY: Not reported
LEGAL ORG NAME: Not reported
LEGAL PERSON FIRST NAME: Not reported
LEGAL PERSON MIDDLE INIT: Not reported

SUPERB CLEANERS (Continued) **1000105410**

LEGAL PERSON LAST NAME:	Not reported
LEGAL LINE1:	Not reported
LEGAL LINE2:	Not reported
LEGAL CITY:	Not reported
LEGAL STATE:	Not reported
LEGAL ZIP:	Not reported
LEGAL COUNTRY:	Not reported
LEGAL PHONE NBR:	Not reported
LEGAL EFFECTIVE DATE:	Not reported
LEGAL ORGANIZATION TYPE:	Not reported
LAND ORG NAME:	Not reported
LAND PERSON FIRST NAME:	Not reported
LAND PERSON MIDDLE INIT:	Not reported
LAND PERSON LAST NAME:	Not reported
LAND LINE1:	Not reported
LAND LINE2:	Not reported
LAND CITY:	Not reported
LAND STATE:	Not reported
LAND ZIP:	Not reported
LAND COUNTRY:	Not reported
LAND PHONE NBR:	Not reported
LAND ORGANIZATION TYPE:	Not reported
OPERATOR ORG NAME:	Not reported
OPERATOR PERSON FIRST NAME:	Not reported
OPERATOR PERSON MIDDLE INIT:	Not reported
OPERATOR PERSON LAST NAME:	Not reported
OPERATOR LINE1:	Not reported
OPERATOR LINE2:	Not reported
OPERATOR CITY:	Not reported
OPERATOR STATE:	Not reported
OPERATOR ZIP:	Not reported
OPERATOR COUNTRY:	Not reported
OPERATOR PHONE NBR:	Not reported
OPERATOR EFFECTIVE DATE:	Not reported
OPERATOR ORGANIZATION TYPE:	Not reported
SITE CONTACT FIRST NAME:	Not reported
SITE CONTACT MIDDLE INIT:	Not reported
SITE CONTACT LAST NAME:	Not reported
SITE CONTACT LINE1:	Not reported
SITE CONTACT LINE2:	Not reported
SITE CONTACT CITY:	Not reported
SITE CONTACT STATE:	Not reported
SITE CONTACT ZIP:	Not reported
SITE CONTACT COUNTRY:	Not reported
SITE CONTACT PHONE NBR:	Not reported
SITE CONTACT EMAIL:	Not reported
FORM CONTACT FIRST NAME:	Not reported
FORM CONTACT MIDDLE INIT:	Not reported
FORM CONTACT LAST NAME:	Not reported
FORM CONTACT LINE1:	Not reported
FORM CONTACT LINE2:	Not reported
FORM CONTACT CITY:	Not reported
FORM CONTACT STATE:	Not reported
FORM CONTACT ZIP:	Not reported
FORM CONTACT COUNTRY:	Not reported
FORM CONTACT PHONE NBR:	Not reported
FORM CONTACT EMAIL:	Not reported

SUPERB CLEANERS (Continued) **1000105410**

GEN STATUS CD:	Not reported
MONTHLY GENERATION:	Not reported
BATCH GENERATION:	Not reported
ONE TIME GENERATION:	Not reported
TRANSPORTS OWN WASTE:	Not reported
TRANSPORTS OTHERS WASTE:	Not reported
RECYCLER ONSITE:	Not reported
TRANSFER FACILITY:	Not reported
PBR:	Not reported
TBG:	Not reported
MIXED RADIOACTIVE:	Not reported
IMPORTER:	Not reported
TSDR FACILITY:	Not reported
IMMEDIATE RECYCLER:	Not reported
GEN DANG FUEL:	Not reported
GEN MARKET TO BURNER:	Not reported
GEN OTHER MARKETERS:	Not reported
UTILITY BOILER BURNER:	Not reported
INDUSTRY BOILER BURNER:	Not reported
FURNACE BURNER:	Not reported
SMELTER DEFERRAL:	Not reported
SMALL QTY EXEMPTION:	Not reported
OTHER EXEMPTION:	Not reported
UW BATTERY GEN:	Not reported
UW THERMOSTATS GEN:	Not reported
UW MERCURY GEN:	Not reported
UW LAMPS GEN:	Not reported
UW BATTERY ACCUM:	Not reported
UW THERMOSTATS ACCUM:	Not reported
UW MERCURY ACCUM:	Not reported
UW LAMPS ACCUM:	Not reported
UW DESTINATION FACILITY:	Not reported
OFF SPEC UTILITY BOILER:	Not reported
OFF SPEC INDUSTRY BOILER:	Not reported
OFF SPEC FURNACE:	Not reported
USED OIL TRANSPORTER:	Not reported
USED OIL TRANSFER FACILITY:	Not reported
USED OIL PROCESSOR:	Not reported
USED OIL REREFINER:	Not reported
USED OIL FUEL MARKETER DIR SHIPMENTS:	Not reported
USED OIL FUEL MARKETER MEETS SPECS:	Not reported
Comments:	Not reported

ECHO:

Envid:	1000105410
Registry ID:	110005339632
DFR URL:	http://echo.epa.gov/detailed_facility_report?fid=110005339632

T96 **OFFICEMPORIUM INC** **WA VCP** **1001491246**
WNW **1715 E OLIVE WY** **WA ALLSITES** **WAR000003426**
1/4-1/2 **SEATTLE, WA 98102** **WA CSCSL NFA**
0.337 mi. **RCRA NonGen / NLR**
1780 ft. **Site 2 of 3 in cluster T** **FINDS**
ECHO

Relative:
Lower

VCP:

edr_fstat:	WA
edr_fzip:	98102

Actual:
318 ft.

OFFICEMPORIUM INC (Continued) **1001491246**

edr_fcnty: KING
edr_zip: Not reported
Facility ID: 95766564
VCP Status: Not reported
VCP: Yes
Ecology Status: Not reported
NFA Type: Not reported
Date NFA: 11/7/2005
Rank: Not reported
Cleanup Siteid: 520

ALLSITES:
Facility Name: OFFICEMPORIUM INC
Facility Id: 95766564

Interaction: I
Interaction 1: HWG
Interaction 2: Hazardous Waste Generator
Ecology Program: HAZWASTE
Program Data: TURBOWASTE
Facility Alt.: Officemporium Inc
Program ID: WAR000003426
Date Interaction: 1995-12-31 00:00:00
Date Interaction 3: 1995-12-31 00:00:00
Latitude: 47.619549519000003
Longitude: -122.32281783099999

Interaction: I
Interaction 1: HWG
Interaction 2: Hazardous Waste Generator
Ecology Program: HAZWASTE
Program Data: TURBOWASTE
Facility Alt.: Not reported
Program ID: WAR000003426
Date Interaction: 1995-06-29 00:00:00
Date Interaction 3: 1995-08-09 00:00:00
Latitude: 47.619549519000003
Longitude: -122.32281783099999

Interaction: I
Interaction 1: VOLCLNST
Interaction 2: Voluntary Cleanup Sites
Ecology Program: TOXICS
Program Data: ISIS
Facility Alt.: Officemporium Inc
Program ID: NW1512
Date Interaction: 2005-10-24 00:00:00
Date Interaction 3: 2005-11-07 00:00:00
Latitude: 47.619549519000003
Longitude: -122.32281783099999

CSCSL NFA:
Facility/Site Id: 95766564

OFFICEMPORIUM INC (Continued) **1001491246**

CS Id: 520
NFA Date: 11/07/2005
Rank: Not reported
VCP: Yes
Latitude: 47.619555
Longitude: -122.322827

RCRA NonGen / NLR:
Date form received by agency: 10/01/1996
Facility name: Not reported
Facility address: 1715 E OLIVE WY
SEATTLE, WA 98102
EPA ID: WAR000003426
Mailing address: 5701 6TH AVE S STE 208
SEATTLE, WA 98108-2521
Contact: LAWRENCE IMAMURA
Contact address: 5701 6TH AVE S STE 208
SEATTLE, WA 98108-2521
Contact country: US
Contact telephone: (206)720-4000
Contact email: Not reported
EPA Region: Not reported
Classification: Non-Generator
Description: Handler: Non-Generators do not presently generate hazardous waste

Owner/Operator Summary:
Owner/operator name: IMAMURA, LAWRENCE
Owner/operator address: 7430 80TH PL SE
MERCER ISLAND, WA 98040
Owner/operator country: US
Owner/operator telephone: (206)232-2166
Legal status: Private
Owner/Operator Type: Owner
Owner/Op start date: Not reported
Owner/Op end date: Not reported

Owner/operator name: IMAMURA, LAWRENCE
Owner/operator address: 7430 80TH PL SE
MERCER ISLAND, WA 98040
Owner/operator country: US
Owner/operator telephone: (206)232-2166
Legal status: Private
Owner/Operator Type: Operator
Owner/Op start date: Not reported
Owner/Op end date: Not reported

Handler Activities Summary:
U.S. importer of hazardous waste: No
Mixed waste (haz. and radioactive): No
Recycler of hazardous waste: No
Transporter of hazardous waste: No
Treater, storer or disposer of HW: No
Underground injection activity: No
On-site burner exemption: No
Furnace exemption: No
Used oil fuel burner: No

OFFICEMPORIUM INC (Continued) **1001491246**

Used oil processor: No
User oil refiner: No
Used oil fuel marketer to burner: No
Used oil Specification marketer: No
Used oil transfer facility: No
Used oil transporter: No

Historical Generators:
Date form received by agency: 09/26/1996
Site name: OFFICEMPORIUM INC
Classification: Large Quantity Generator

Date form received by agency: 03/01/1996
Site name: OFFICEMPORIUM INC
Classification: Large Quantity Generator

Violation Status: No violations found

FINDS:

Registry ID: 110000829952

Environmental Interest/Information System
Washington Facility / Site Identification System (WA-FSIS) provides a means to query and display data maintained by the Washington Department of Ecology. This system contains key information for each facility/site that is currently, or has been, of interest to the Air Quality, Dam Safety, Hazardous Waste, Toxics Cleanup, and Water Quality Programs.

RCRAInfo is a national information system that supports the Resource Conservation and Recovery Act (RCRA) program through the tracking of events and activities related to facilities that generate, transport, and treat, store, or dispose of hazardous waste. RCRAInfo allows RCRA program staff to track the notification, permit, compliance, and corrective action activities required under RCRA.

ECHO:
Envid: 1001491246
Registry ID: 110000829952
DFR URL: http://echo.epa.gov/detailed_facility_report?fid=110000829952

T97 **OFFICE EMPORIUM, INC.** **WA ICR** **S104485865**
WNW **1715 E. OLIVE WAY** **N/A**
1/4-1/2 **SEATTLE, WA 98102**
0.337 mi.
1780 ft. **Site 3 of 3 in cluster T**

Relative:
Lower

Actual:
318 ft.

ICR:
Date Ecology Received Report: 08/05/99
Contaminants Found at Site: Petroleum products
Media Contaminated: Soil

98
NNW
1/4-1/2
0.338 mi.
1784 ft.

FEDERAL APARTMENTS
419-425 FEDERAL AVE S
SEATTLE, WA 98102

WA ALLSITES **S105613363**
WA CSCSL NFA **N/A**

Relative:
Lower

Actual:
346 ft.

ALLSITES:

Facility Name:	FEDERAL APARTMENTS
Facility Id:	7635371
Interaction:	I
Interaction 1:	INDPNDNT
Interaction 2:	Independent Cleanup
Ecology Program:	TOXICS
Program Data:	ISIS
Facility Alt.:	FEDERAL APARTMENTS
Program ID:	Not reported
Date Interaction:	2002-09-30 00:00:00
Date Interaction 3:	2006-08-01 00:00:00
Latitude:	47.622825380000002
Longitude:	-122.31884910399999

CSCSL NFA:

Facility/Site Id:	7635371
CS Id:	1034
NFA Date:	08/01/2006
Rank:	Not reported
VCP:	No
Latitude:	47.622831
Longitude:	-122.318864

AB99
South
1/4-1/2
0.338 mi.
1785 ft.

SEATTLE MADISON LLC
1111 E UNION ST
SEATTLE, WA 98122

Site 1 of 3 in cluster AB

WA CSCSL **S116348884**
WA LUST **N/A**
WA VCP
WA ALLSITES

Relative:
Lower

Actual:
306 ft.

CSCSL:

Facility ID:	21890
Region:	Northwest
Lat/Long:	47.612782824 / -122.31765396
Brownfield Status:	Not reported
Rank Status:	N
Clean Up Siteid:	12304
Site Status:	Cleanup Started
PSI?:	Not reported
Contaminant Name:	Benzene
Ground Water:	Not reported
Surface Water:	Not reported
Soil:	Below MTCA Cleanup Level After Assessment
Sediment:	Not reported
Air:	Not reported
Bedrock:	Not reported
Responsible Unit:	Northwest
Facility ID:	21890
Region:	Northwest
Lat/Long:	47.612782824 / -122.31765396

SEATTLE MADISON LLC (Continued) **S116348884**

Brownfield Status: Not reported
Rank Status: N
Clean Up Siteid: 12304
Site Status: Cleanup Started
PSI?: Not reported
Contaminant Name: Other Non-Halogenated Organics
Ground Water: Not reported
Surface Water: Not reported
Soil: Below MTCA Cleanup Level After Assessment
Sediment: Not reported
Air: Not reported
Bedrock: Not reported
Responsible Unit: Northwest

Facility ID: 21890
Region: Northwest
Lat/Long: 47.612782824 / -122.31765396
Brownfield Status: Not reported
Rank Status: N
Clean Up Siteid: 12304
Site Status: Cleanup Started
PSI?: Not reported
Contaminant Name: Petroleum-Gasoline
Ground Water: Not reported
Surface Water: Not reported
Soil: Confirmed Above Cleanup Level
Sediment: Not reported
Air: Not reported
Bedrock: Not reported
Responsible Unit: Northwest

LUST:
Facility ID: 21890
Lust Status Type: Cleanup Started
Cleanup Site ID: 12304
Cleanup Unit Type: Upland
Process Type: Voluntary Cleanup Program
Cleanup Unit Name: Seattle Madison LLC
Lust Status Date: 09/24/2012
Response Section: Northwest
Lat/Long: 47.6127828 / -122.31765

VCP:
edr_fstat: WA
edr_fzip: 98122
edr_fcnty: KING
edr_zip: Not reported
Facility ID: 21890
VCP Status: Not reported
VCP: Yes
Ecology Status: Not reported
NFA Type: Not reported
Date NFA: Not reported
Rank: N
Cleanup Siteid: 12304

SEATTLE MADISON LLC (Continued) **S116348884**

edr_fstat: WA
edr_fzip: 98122
edr_fcnty: KING
edr_zip: Not reported
Facility ID: 21890
VCP Status: Not reported
VCP: Yes
Ecology Status: Not reported
NFA Type: Not reported
Date NFA: Not reported
Rank: N
Cleanup Siteid: 12304

edr_fstat: WA
edr_fzip: 98122
edr_fcnty: KING
edr_zip: Not reported
Facility ID: 21890
VCP Status: Not reported
VCP: Yes
Ecology Status: Not reported
NFA Type: Not reported
Date NFA: Not reported
Rank: N
Cleanup Siteid: 12304

ALLSITES:
Facility Name: SEATTLE MADISON LLC
Facility Id: 21890

Interaction: A
Interaction 1: LUST
Interaction 2: LUST Facility
Ecology Program: TOXICS
Program Data: ISIS
Facility Alt.: Seattle Madison LLC
Program ID: 620103
Date Interaction: 2014-02-21 00:00:00
Date Interaction 3: Not reported
Latitude: 47.612778192999997
Longitude: -122.317639351

Interaction: I
Interaction 1: UST
Interaction 2: Underground Storage Tank
Ecology Program: TOXICS
Program Data: UST
Facility Alt.: Seattle Madison LLC
Program ID: 620103
Date Interaction: 2013-10-21 00:00:00
Date Interaction 3: 2013-10-21 00:00:00
Latitude: 47.612778192999997
Longitude: -122.317639351

Interaction: A

SEATTLE MADISON LLC (Continued) **S116348884**

Interaction 1:	VOLCLNST
Interaction 2:	Voluntary Cleanup Sites
Ecology Program:	TOXICS
Program Data:	ISIS
Facility Alt.:	Seattle Madison LLC
Program ID:	NW2835
Date Interaction:	2014-02-21 00:00:00
Date Interaction 3:	Not reported
Latitude:	47.612778192999997
Longitude:	-122.317639351

AA100 **WA UW CAPITOL HILL** **WA ALLSITES** **S118493977**
NNE **416 15TH AVE E** **N/A**
1/4-1/2 **SEATTLE, WA 98112**
0.339 mi.
1788 ft. **Site 2 of 2 in cluster AA**

Relative:
Higher

Actual:
425 ft.

ALLSITES:

Facility Name:	WA UW CAPITOL HILL
Facility Id:	3454
Interaction:	A
Interaction 1:	HWG
Interaction 2:	Hazardous Waste Generator
Ecology Program:	HAZWASTE
Program Data:	TURBOWASTE
Facility Alt.:	WA UW Capitol Hill
Program ID:	WAH000050144
Date Interaction:	2016-01-25 00:00:00
Date Interaction 3:	Not reported
Latitude:	47.622604326000001
Longitude:	-122.31241805499999

Y101 **WA UW KCTS TV TRANSMITTER SITE** **WA UST** **1007077654**
ESE **E MADISON & 18TH AVE** **WA ALLSITES** **N/A**
1/4-1/2 **SEATTLE, WA 98195** **FINDS**
0.339 mi. **ECHO**
1790 ft. **Site 2 of 3 in cluster Y**

Relative:
Higher

Actual:
416 ft.

UST:

Facility ID:	6499766
Site Id:	6819
UBI:	Not reported
Phone Number:	Not reported
Decimal Latitude:	47.61607
Decimal Longitude:	-122.309856
Tank Name:	38
Tag Number:	Not reported
Tank Status:	Removed
Tank Status Date:	08/06/1996
Tank Install Date:	00/31/1964
Tank Closure Date:	Not reported
Capacity Range:	Not reported

WA UW KCTS TV TRANSMITTER SITE (Continued) **1007077654**

Tank Permit Expiration Date:	Not reported
Tank Upgrade Date:	Not reported
Tank Spill Prevention:	Not reported
Tank Overfill Prevention:	Not reported
Tank Material:	Not reported
Tank Construction:	Not reported
Tank Tightness Test:	Not reported
Tank Corrosion Protection:	Not reported
Tank Manifold:	Not reported
Tank Release Detection:	Not reported
Tank SFC Type:	Not reported
Pipe Material:	Fiberglass
Pipe Construction:	Not reported
Pipe Primary Release Detection:	Not reported
Pipe Second Release Detection:	Not reported
Pipe Corrosion Protection:	Not reported
Pipe Pumping System:	Not reported
Responsible Unit:	NORTHWEST
Dispencer/Pump SFC Type:	Not reported

ALLSITES:

Facility Name:	WA UW KCTS TV TRANSMITTER SITE
Facility Id:	6499766

Interaction:	I
Interaction 1:	UST
Interaction 2:	Underground Storage Tank
Ecology Program:	TOXICS
Program Data:	UST
Facility Alt.:	Not reported
Program ID:	6819
Date Interaction:	2000-02-29 00:00:00
Date Interaction 3:	2000-05-03 00:00:00
Latitude:	47.616064379999997
Longitude:	-122.309841108

FINDS:

Registry ID: 110015543321

Environmental Interest/Information System

Washington Facility / Site Identification System (WA-FSIS) provides a means to query and display data maintained by the Washington Department of Ecology. This system contains key information for each facility/site that is currently, or has been, of interest to the Air Quality, Dam Safety, Hazardous Waste, Toxics Cleanup, and Water Quality Programs.

ECHO:

Envid:	1007077654
Registry ID:	110015543321
DFR URL:	http://echo.epa.gov/detailed_facility_report?fid=110015543321

AC102 **RUTH ASHBROOK BAKERY** **WA ICR** **S106249830**
SSW **1416 10TH AVE** **WA ALLSITES** **N/A**
1/4-1/2 **SEATTLE, WA 98122** **WA CSCSL NFA**
0.340 mi.
1794 ft. **Site 1 of 4 in cluster AC**

Relative:
Lower

Actual:
296 ft.

ICR:

Date Ecology Received Report:	12/04/90
Contaminants Found at Site:	Petroleum products
Media Contaminated:	Soil
Waste Management:	Tank
Region:	North Western
Type of Report Ecology Received:	Interim cleanup report
Site Register Issue:	91-20
County Code:	17
Contact:	Not reported
Report Title:	Not reported

ALLSITES:

Facility Name:	RUTH ASHBROOK BAKERY
Facility Id:	2466
Interaction:	I
Interaction 1:	IRAP
Interaction 2:	Independent Remedial Actn Prg
Ecology Program:	TOXICS
Program Data:	ISIS
Facility Alt.:	RUTH ASHBROOK BAKERY
Program ID:	Not reported
Date Interaction:	1993-03-21 00:00:00
Date Interaction 3:	1993-10-22 00:00:00
Latitude:	47.613464389999997
Longitude:	-122.319000886

CSCSL NFA:

Facility/Site Id:	2466
CS Id:	2985
NFA Date:	10/22/1993
Rank:	Not reported
VCP:	No
Latitude:	47.613470147
Longitude:	-122.31902388

AB103 **WA UST** **1000217063**
SSW **1100 E UNION ST** **WA ALLSITES** **WAD981764566**
1/4-1/2 **SEATTLE, WA 98122** **WA CSCSL NFA**
0.341 mi. **RCRA NonGen / NLR**
1798 ft. **Site 2 of 3 in cluster AB**

Relative:
Lower

Actual:
302 ft.

UST:

Facility ID:	89321698
Site Id:	101462
UBI:	Not reported
Phone Number:	Not reported
Decimal Latitude:	47.61317
Decimal Longitude:	-122.31793
Tank Name:	1-500

(Continued) **1000217063**

Tag Number:	Not reported
Tank Status:	Removed
Tank Status Date:	08/06/1996
Tank Install Date:	00/31/1964
Tank Closure Date:	Not reported
Capacity Range:	111 TO 1,100 Gallons
Tank Permit Expiration Date:	Not reported
Tank Upgrade Date:	Not reported
Tank Spill Prevention:	Not reported
Tank Overfill Prevention:	Not reported
Tank Material:	Not reported
Tank Construction:	Not reported
Tank Tightness Test:	Not reported
Tank Corrosion Protection:	Not reported
Tank Manifold:	Not reported
Tank Release Detection:	Not reported
Tank SFC Type:	Not reported
Pipe Material:	Not reported
Pipe Construction:	Not reported
Pipe Primary Release Detection:	Not reported
Pipe Second Release Detection:	Not reported
Pipe Corrosion Protection:	Not reported
Pipe Pumping System:	Not reported
Responsible Unit:	NORTHWEST
Dispencer/Pump SFC Type:	Not reported

ALLSITES:

Facility Name:	INTERNATIONAL CLINICAL LABORATORY
Facility Id:	89321698

Interaction:	I
Interaction 1:	HWG
Interaction 2:	Hazardous Waste Generator
Ecology Program:	HAZWASTE
Program Data:	TURBOWASTE
Facility Alt.:	Not reported
Program ID:	WAD981764566
Date Interaction:	1987-03-31 00:00:00
Date Interaction 3:	1987-12-31 00:00:00
Latitude:	47.613164380000001
Longitude:	-122.317915107

Interaction:	I
Interaction 1:	UST
Interaction 2:	Underground Storage Tank
Ecology Program:	TOXICS
Program Data:	UST
Facility Alt.:	Not reported
Program ID:	101462
Date Interaction:	1991-12-05 00:00:00
Date Interaction 3:	1996-08-06 00:00:00
Latitude:	47.613164380000001
Longitude:	-122.317915107

Interaction: I

(Continued) **1000217063**

Interaction 1:	LUST
Interaction 2:	LUST Facility
Ecology Program:	TOXICS
Program Data:	ISIS
Facility Alt.:	Not reported
Program ID:	101462
Date Interaction:	1991-04-29 00:00:00
Date Interaction 3:	1995-06-01 00:00:00
Latitude:	47.613164380000001
Longitude:	-122.317915107

CSCSL NFA:

Facility/Site Id:	89321698
CS Id:	10968
NFA Date:	10/03/2011
Rank:	Not reported
VCP:	No
Latitude:	47.61317
Longitude:	-122.31793

RCRA NonGen / NLR:

Date form received by agency:	09/03/1998
Facility name:	Not reported
Facility address:	1100 E UNION ST SEATTLE, WA 98122
EPA ID:	WAD981764566
Contact:	INTERNATIONAL C INTERNATIONAL C
Contact address:	1100 E UNION ST SEATTLE, WA 98122-3924
Contact country:	US
Contact telephone:	(000)000-0000
Contact email:	Not reported
EPA Region:	Not reported
Classification:	Non-Generator
Description:	Handler: Non-Generators do not presently generate hazardous waste

Owner/Operator Summary:

Owner/operator name:	INTERNATIONAL C I
Owner/operator address:	1100 E UNION ST SEATTLE, WA 98122
Owner/operator country:	US
Owner/operator telephone:	(000)000-0000
Legal status:	Private
Owner/Operator Type:	Owner
Owner/Op start date:	05/02/1996
Owner/Op end date:	Not reported

Handler Activities Summary:

U.S. importer of hazardous waste:	No
Mixed waste (haz. and radioactive):	No
Recycler of hazardous waste:	No
Transporter of hazardous waste:	No
Treater, storer or disposer of HW:	No
Underground injection activity:	No

(Continued) **1000217063**

On-site burner exemption: No
Furnace exemption: No
Used oil fuel burner: No
Used oil processor: No
User oil refiner: No
Used oil fuel marketer to burner: No
Used oil Specification marketer: No
Used oil transfer facility: No
Used oil transporter: No

Historical Generators:
Date form received by agency: 09/03/1998
Site name: INTERNATIONAL CLINICAL LABORATORY
Classification: Not a generator, verified

Violation Status: No violations found

AB104 **TOMLINSON INC.** **WA ICR** **U000804230**
SSW **1100 E. UNION ST.** **N/A**
1/4-1/2 **SEATTLE, WA 98122**
0.341 mi.
1798 ft. **Site 3 of 3 in cluster AB**

Relative:
Lower

Actual:
302 ft.

ICR:
Date Ecology Received Report: 11/08/91
Contaminants Found at Site: Petroleum products
Media Contaminated: Soil
Waste Management: Tank
Region: North Western
Type of Report Ecology Received: Final cleanup report
Site Register Issue: 92-12
County Code: 17
Contact: Not reported
Report Title: Not reported

Date Ecology Received Report: 05/16/91
Contaminants Found at Site: Petroleum products
Media Contaminated: Soil
Waste Management: Tank
Region: North Western
Type of Report Ecology Received: Not reported
Site Register Issue: 91-30
County Code: 17
Contact: Not reported
Report Title: Not reported

AC105 **BROADSTONE CAPITOL HILL VENTURE LLC** **WA CSCSL** **S113230079**
SSW **1414 10TH AVE** **WA VCP** **N/A**
1/4-1/2 **SEATTLE, WA 98122** **WA ALLSITES**
0.342 mi.
1807 ft. **Site 2 of 4 in cluster AC**

Relative:
Lower

Actual:
297 ft.

CSCSL:
Facility ID: 17539
Region: Northwest
Lat/Long: 47.613306 / -122.319132
Brownfield Status: Not reported

BROADSTONE CAPITOL HILL VENTURE LLC (Continued) **S113230079**

Rank Status: N
Clean Up Siteid: 12090
Site Status: Cleanup Started
PSI?: Not reported
Contaminant Name: Benzene
Ground Water: Confirmed Above Cleanup Level
Surface Water: Not reported
Soil: Confirmed Above Cleanup Level
Sediment: Not reported
Air: Not reported
Bedrock: Not reported
Responsible Unit: Northwest

Facility ID: 17539
Region: Northwest
Lat/Long: 47.613306 / -122.319132
Brownfield Status: Not reported
Rank Status: N
Clean Up Siteid: 12090
Site Status: Cleanup Started
PSI?: Not reported
Contaminant Name: Non-Halogenated Solvents
Ground Water: Confirmed Above Cleanup Level
Surface Water: Not reported
Soil: Not reported
Sediment: Not reported
Air: Not reported
Bedrock: Not reported
Responsible Unit: Northwest

Facility ID: 17539
Region: Northwest
Lat/Long: 47.613306 / -122.319132
Brownfield Status: Not reported
Rank Status: N
Clean Up Siteid: 12090
Site Status: Cleanup Started
PSI?: Not reported
Contaminant Name: Other Non-Halogenated Organics
Ground Water: Confirmed Above Cleanup Level
Surface Water: Not reported
Soil: Not reported
Sediment: Not reported
Air: Not reported
Bedrock: Not reported
Responsible Unit: Northwest

Facility ID: 17539
Region: Northwest
Lat/Long: 47.613306 / -122.319132
Brownfield Status: Not reported
Rank Status: N
Clean Up Siteid: 12090
Site Status: Cleanup Started
PSI?: Not reported
Contaminant Name: Petroleum-Diesel
Ground Water: Confirmed Above Cleanup Level

BROADSTONE CAPITOL HILL VENTURE LLC (Continued) **S113230079**

Surface Water: Not reported
Soil: Confirmed Above Cleanup Level
Sediment: Not reported
Air: Not reported
Bedrock: Not reported
Responsible Unit: Northwest

Facility ID: 17539
Region: Northwest
Lat/Long: 47.613306 / -122.319132
Brownfield Status: Not reported
Rank Status: N
Clean Up Siteid: 12090
Site Status: Cleanup Started
PSI?: Not reported
Contaminant Name: Petroleum-Other
Ground Water: Confirmed Above Cleanup Level
Surface Water: Not reported
Soil: Confirmed Above Cleanup Level
Sediment: Not reported
Air: Not reported
Bedrock: Not reported
Responsible Unit: Northwest

VCP:
edr_fstat: WA
edr_fzip: 98122
edr_fcnty: KING
edr_zip: Not reported
Facility ID: 17539
VCP Status: Not reported
VCP: Yes
Ecology Status: Not reported
NFA Type: Not reported
Date NFA: Not reported
Rank: N
Cleanup Siteid: 12090

edr_fstat: WA
edr_fzip: 98122
edr_fcnty: KING
edr_zip: Not reported
Facility ID: 17539
VCP Status: Not reported
VCP: Yes
Ecology Status: Not reported
NFA Type: Not reported
Date NFA: Not reported
Rank: N
Cleanup Siteid: 12090

edr_fstat: WA
edr_fzip: 98122
edr_fcnty: KING
edr_zip: Not reported
Facility ID: 17539
VCP Status: Not reported

BROADSTONE CAPITOL HILL VENTURE LLC (Continued) **S113230079**

VCP: Yes
Ecology Status: Not reported
NFA Type: Not reported
Date NFA: Not reported
Rank: N
Cleanup Siteid: 12090

edr_fstat: WA
edr_fzip: 98122
edr_fcnty: KING
edr_zip: Not reported
Facility ID: 17539
VCP Status: Not reported
VCP: Yes
Ecology Status: Not reported
NFA Type: Not reported
Date NFA: Not reported
Rank: N
Cleanup Siteid: 12090

edr_fstat: WA
edr_fzip: 98122
edr_fcnty: KING
edr_zip: Not reported
Facility ID: 17539
VCP Status: Not reported
VCP: Yes
Ecology Status: Not reported
NFA Type: Not reported
Date NFA: Not reported
Rank: N
Cleanup Siteid: 12090

ALLSITES:
Facility Name: BROADSTONE CAPITOL HILL VENTURE LLC
Facility Id: 17539

Interaction: A
Interaction 1: VOLCLNST
Interaction 2: Voluntary Cleanup Sites
Ecology Program: TOXICS
Program Data: ISIS
Facility Alt.: Broadstone Capitol Hill Venture LLC
Program ID: NW2703
Date Interaction: 2013-03-27 00:00:00
Date Interaction 3: Not reported
Latitude: 47.613300803999998
Longitude: -122.319116955

Interaction: A
Interaction 1: HWG
Interaction 2: Hazardous Waste Generator
Ecology Program: HAZWASTE
Program Data: TURBOWASTE
Facility Alt.: Broadstone Capitol Hill Venture LLC
Program ID: WAH000048486

BROADSTONE CAPITOL HILL VENTURE LLC (Continued) **S113230079**

Date Interaction:	2015-02-03 00:00:00
Date Interaction 3:	Not reported
Latitude:	47.613300803999998
Longitude:	-122.319116955

Y106 **KSTW TELEVISION** **WA UST** **U003604737**
ESE **1715 EAST MADISON ST** **WA ICR** **N/A**
1/4-1/2 **SEATTLE, WA 98122** **WA ALLSITES**
0.347 mi. **WA CSCSL NFA**
1830 ft. **Site 3 of 3 in cluster Y**

Relative:
Higher

Actual:
414 ft.

UST:

Facility ID:	55192784
Site Id:	493343
UBI:	Not reported
Phone Number:	Not reported
Decimal Latitude:	47.615501
Decimal Longitude:	-122.310934
Tank Name:	1
Tag Number:	Not reported
Tank Status:	Removed
Tank Status Date:	12/10/1999
Tank Install Date:	00/01/1900
Tank Closure Date:	Not reported
Capacity Range:	1,101 to 2,000 Gallons
Tank Permit Expiration Date:	Not reported
Tank Upgrade Date:	Not reported
Tank Spill Prevention:	Not reported
Tank Overfill Prevention:	Not reported
Tank Material:	Dielectric Coated Steel
Tank Construction:	Not reported
Tank Tightness Test:	Not reported
Tank Corrosion Protection:	Not reported
Tank Manifold:	Not reported
Tank Release Detection:	Not reported
Tank SFC Type:	Not reported
Pipe Material:	Not reported
Pipe Construction:	Not reported
Pipe Primary Release Detection:	Not reported
Pipe Second Release Detection:	Not reported
Pipe Corrosion Protection:	Not reported
Pipe Pumping System:	Not reported
Responsible Unit:	NORTHWEST
Dispencer/Pump SFC Type:	Not reported

ICR:

Date Ecology Received Report:	09/12/97
Contaminants Found at Site:	Petroleum products
Media Contaminated:	Soil

ALLSITES:

Facility Name:	KSTW TELEVISION
Facility Id:	55192784
Interaction:	I
Interaction 1:	LUST

KSTW TELEVISION (Continued) **U003604737**

Interaction 2:	LUST Facility
Ecology Program:	TOXICS
Program Data:	ISIS
Facility Alt.:	Not reported
Program ID:	493343
Date Interaction:	1997-09-12 00:00:00
Date Interaction 3:	1997-09-11 00:00:00
Latitude:	47.615495379999999
Longitude:	-122.31091910799999

Interaction:	I
Interaction 1:	UST
Interaction 2:	Underground Storage Tank
Ecology Program:	TOXICS
Program Data:	UST
Facility Alt.:	Not reported
Program ID:	493343
Date Interaction:	1999-04-19 00:00:00
Date Interaction 3:	2006-09-13 00:00:00
Latitude:	47.615495379999999
Longitude:	-122.31091910799999

CSCSL NFA:

Facility/Site Id:	55192784
CS Id:	9676
NFA Date:	10/03/2011
Rank:	Not reported
VCP:	No
Latitude:	47.615501
Longitude:	-122.310934

---

107 **CASTRO ASHER** **WA ALLSITES** **1000419893**
NE **336 17TH AVE E** **RCRA NonGen / NLR** **WAD981763501**
1/4-1/2 **SEATTLE, WA 98119** **FINDS**
0.349 mi. **ECHO**
1845 ft.

Relative:
Higher

Actual:
411 ft.

ALLSITES:

Facility Name:	CASTRO ASHER
Facility Id:	32414313

Interaction:	I
Interaction 1:	HWG
Interaction 2:	Hazardous Waste Generator
Ecology Program:	HAZWASTE
Program Data:	TURBOWASTE
Facility Alt.:	Not reported
Program ID:	WAD981763501
Date Interaction:	1987-03-02 00:00:00
Date Interaction 3:	1987-03-20 00:00:00
Latitude:	47.621264379000003
Longitude:	-122.30992510599999

CASTRO ASHER (Continued) **1000419893**

RCRA NonGen / NLR:
Date form received by agency: 03/02/1987
Facility name: Not reported
Facility address: 336 17TH AVE E
SEATTLE, WA 98119
EPA ID: WAD981763501
Mailing address: 1550 W ARMORY WAY STE 205
SEATTLE, WA 98119-2766
Contact: CASTRO ASHER CASTRO ASHER
Contact address: 1550 W ARMORY WAY STE 205
SEATTLE, WA 98119-2766
Contact country: US
Contact telephone: (000)000-0000
Contact email: Not reported
EPA Region: Not reported
Classification: Non-Generator
Description: Handler: Non-Generators do not presently generate hazardous waste

Owner/Operator Summary:
Owner/operator name: CASTRO ASHER C
Owner/operator address: 336 17TH AVE E
SEATTLE, WA 98112
Owner/operator country: US
Owner/operator telephone: (000)000-0000
Legal status: Private
Owner/Operator Type: Owner
Owner/Op start date: 05/02/1996
Owner/Op end date: Not reported

Handler Activities Summary:
U.S. importer of hazardous waste: No
Mixed waste (haz. and radioactive): No
Recycler of hazardous waste: No
Transporter of hazardous waste: No
Treater, storer or disposer of HW: No
Underground injection activity: No
On-site burner exemption: No
Furnace exemption: No
Used oil fuel burner: No
Used oil processor: No
User oil refiner: No
Used oil fuel marketer to burner: No
Used oil Specification marketer: No
Used oil transfer facility: No
Used oil transporter: No

Historical Generators:
Date form received by agency: 03/02/1987
Site name: CASTRO ASHER
Classification: Not a generator, verified

Violation Status: No violations found

FINDS:

Registry ID: 110005340835

CASTRO ASHER (Continued) **1000419893**

Environmental Interest/Information System
RCRAInfo is a national information system that supports the Resource Conservation and Recovery Act (RCRA) program through the tracking of events and activities related to facilities that generate, transport, and treat, store, or dispose of hazardous waste. RCRAInfo allows RCRA program staff to track the notification, permit, compliance, and corrective action activities required under RCRA.

ECHO:
Envid: 1000419893
Registry ID: 110005340835
DFR URL: http://echo.epa.gov/detailed_facility_report?fid=110005340835

Z108 **RUTHFORD'S AUTO REBUILD** **WA ALLSITES** **1004793428**
SW **1426 BROADWAY** **RCRA NonGen / NLR** **WAD027468347**
1/4-1/2 **SEATTLE, WA 98122** **FINDS**
0.351 mi. **ECHO**
1851 ft. **Site 3 of 6 in cluster Z**

Relative:
Lower

Actual:
295 ft.

ALLSITES:
Facility Name: RUTHFORD AUTO REBUILD
Facility Id: 54299776

Interaction: I
Interaction 1: HWG
Interaction 2: Hazardous Waste Generator
Ecology Program: HAZWASTE
Program Data: TURBOWASTE
Facility Alt.: Not reported
Program ID: WAD027468347
Date Interaction: 1985-03-07 00:00:00
Date Interaction 3: 2004-12-31 00:00:00
Latitude: 47.613484380999999
Longitude: -122.320665107

RCRA NonGen / NLR:
Date form received by agency: 03/02/2005
Facility name: Not reported
Facility address: 1426 BROADWAY
SEATTLE, WA 98122
EPA ID: WAD027468347
Contact: RUTHFORD AUTO R RUTHFORD AUTO R
Contact address: 1426 BROADWAY
SEATTLE, WA 98122-3809
Contact country: US
Contact telephone: (000)000-0000
Contact email: Not reported
EPA Region: Not reported
Classification: Non-Generator
Description: Handler: Non-Generators do not presently generate hazardous waste

Owner/Operator Summary:
Owner/operator name: DUANE M
Owner/operator address: 1426 BROADWAY

RUTHFORD'S AUTO REBUILD (Continued) **1004793428**

SEATTLE, WA 98122
Owner/operator country: US
Owner/operator telephone: (360)329-6100
Legal status: Private
Owner/Operator Type: Owner
Owner/Op start date: 03/05/2001
Owner/Op end date: Not reported

Owner/operator name: DUANE M
Owner/operator address: 1426 BROADWAY
SEATTLE, WA 98122
Owner/operator country: US
Owner/operator telephone: (206)329-6100
Legal status: Private
Owner/Operator Type: Operator
Owner/Op start date: 03/05/2001
Owner/Op end date: Not reported

Handler Activities Summary:
U.S. importer of hazardous waste: No
Mixed waste (haz. and radioactive): No
Recycler of hazardous waste: No
Transporter of hazardous waste: No
Treater, storer or disposer of HW: No
Underground injection activity: No
On-site burner exemption: No
Furnace exemption: No
Used oil fuel burner: No
Used oil processor: No
User oil refiner: No
Used oil fuel marketer to burner: No
Used oil Specification marketer: No
Used oil transfer facility: No
Used oil transporter: No

Historical Generators:
Date form received by agency: 03/03/2004
Site name: RUTHFORD AUTO REBUILD
Classification: Not a generator, verified

Date form received by agency: 12/31/2003
Site name: RUTHFORD AUTO REBUILD
Classification: Not a generator, verified

Violation Status: No violations found

FINDS:

Registry ID: 110002372806

Environmental Interest/Information System
Washington Facility / Site Identification System (WA-FSIS) provides a means to query and display data maintained by the Washington Department of Ecology. This system contains key information for each facility/site that is currently, or has been, of interest to the Air Quality, Dam Safety, Hazardous Waste, Toxics Cleanup, and Water Quality Programs.

RUTHFORD'S AUTO REBUILD (Continued) **1004793428**

RCRAInfo is a national information system that supports the Resource Conservation and Recovery Act (RCRA) program through the tracking of events and activities related to facilities that generate, transport, and treat, store, or dispose of hazardous waste. RCRAInfo allows RCRA program staff to track the notification, permit, compliance, and corrective action activities required under RCRA.

HAZARDOUS WASTE BIENNIAL REPORTER

ECHO:

Envid:	1004793428
Registry ID:	110002372806
DFR URL:	http://echo.epa.gov/detailed_facility_report?fid=110002372806

Z109 **CAIRN CAPITAL PROPERTY** **WA ICR** **S104484823**
SW **815 E. PIKE ST.** **N/A**
1/4-1/2 **SEATTLE, WA 98122**
0.352 mi.
1856 ft. **Site 4 of 6 in cluster Z**

Relative:
Lower

Actual:
298 ft.

ICR:

Date Ecology Received Report:	04/21/97
Contaminants Found at Site:	Petroleum products
Media Contaminated:	Soil
Waste Management:	Tank
Region:	North Western
Type of Report Ecology Received:	Final cleanup report
Site Register Issue:	95-15
County Code:	17
Contact:	Not reported
Report Title:	Not reported

Date Ecology Received Report:	11/12/93
Contaminants Found at Site:	Petroleum products
Media Contaminated:	Soil
Waste Management:	Tank
Region:	North Western
Type of Report Ecology Received:	Interim cleanup report
Site Register Issue:	93-15
County Code:	17
Contact:	Not reported
Report Title:	Not reported

Date Ecology Received Report:	11/23/93
Contaminants Found at Site:	Petroleum products
Media Contaminated:	Soil
Waste Management:	Tank
Region:	North Western
Type of Report Ecology Received:	Interim cleanup report
Site Register Issue:	93-18
County Code:	17
Contact:	Not reported
Report Title:	Not reported

Date Ecology Received Report:	01/07/94
Contaminants Found at Site:	Petroleum products

CAIRN CAPITAL PROPERTY (Continued) **S104484823**

Media Contaminated:	Soil
Waste Management:	Tank
Region:	North Western
Type of Report Ecology Received:	Interim cleanup report
Site Register Issue:	93-21
County Code:	17
Contact:	Not reported
Report Title:	Not reported

AC110 **DAVIS HOFFMAN AUTO REBUILD** **WA ALLSITES** **1001490249**
SSW **1406 10TH AVE** **RCRA NonGen / NLR** **WAD027423649**
1/4-1/2 **SEATTLE, WA 98122** **FINDS**
0.352 mi. **ECHO**
1858 ft. **Site 3 of 4 in cluster AC**

Relative:
Lower

Actual:
298 ft.

ALLSITES:

Facility Name:	DAVIS HOFFMAN AUTO REBUILD
Facility Id:	33575351

Interaction:	I
Interaction 1:	HWP
Interaction 2:	Hazardous Waste Planner
Ecology Program:	HAZWASTE
Program Data:	HWPPRT
Facility Alt.:	Not reported
Program ID:	WAD027423649
Date Interaction:	1993-01-01 00:00:00
Date Interaction 3:	1993-12-31 00:00:00
Latitude:	47.613294381000003
Longitude:	-122.319235107

Interaction:	I
Interaction 1:	HWG
Interaction 2:	Hazardous Waste Generator
Ecology Program:	HAZWASTE
Program Data:	TURBOWASTE
Facility Alt.:	Not reported
Program ID:	WAD027423649
Date Interaction:	1985-10-23 00:00:00
Date Interaction 3:	1997-10-30 00:00:00
Latitude:	47.613294381000003
Longitude:	-122.319235107

RCRA NonGen / NLR:

Date form received by agency:	03/05/1998
Facility name:	Not reported
Facility address:	1406 10TH AVE SEATTLE, WA 98122
EPA ID:	WAD027423649
Contact:	DAVID HOFFMAN A DAVID HOFFMAN A
Contact address:	1406 10TH AVE SEATTLE, WA 98122-3805
Contact country:	US
Contact telephone:	(000)000-0000
Contact email:	Not reported

DAVIS HOFFMAN AUTO REBUILD (Continued) **1001490249**

EPA Region: Not reported
Classification: Non-Generator
Description: Handler: Non-Generators do not presently generate hazardous waste

Owner/Operator Summary:
Owner/operator name: LARRY M
Owner/operator address: 1406 10TH AVE
SEATTLE, WA 98122
Owner/operator country: US
Owner/operator telephone: (206)322-8700
Legal status: Private
Owner/Operator Type: Owner
Owner/Op start date: 08/27/1996
Owner/Op end date: Not reported

Owner/operator name: DAN D
Owner/operator address: 1406 10TH AVE
SEATTLE, WA 98122
Owner/operator country: US
Owner/operator telephone: (206)322-8700
Legal status: Private
Owner/Operator Type: Operator
Owner/Op start date: 08/27/1996
Owner/Op end date: Not reported

Handler Activities Summary:
U.S. importer of hazardous waste: No
Mixed waste (haz. and radioactive): No
Recycler of hazardous waste: No
Transporter of hazardous waste: No
Treater, storer or disposer of HW: No
Underground injection activity: No
On-site burner exemption: No
Furnace exemption: No
Used oil fuel burner: No
Used oil processor: No
User oil refiner: No
Used oil fuel marketer to burner: No
Used oil Specification marketer: No
Used oil transfer facility: No
Used oil transporter: No

Historical Generators:
Date form received by agency: 03/05/1998
Site name: DAVIS HOFFMAN AUTO REBUILD
Classification: Not a generator, verified

Violation Status: No violations found

FINDS:

Registry ID: 110005317576

Environmental Interest/Information System
Washington Facility / Site Identification System (WA-FSIS) provides a means to query and display data maintained by the Washington

DAVIS HOFFMAN AUTO REBUILD (Continued) **1001490249**

Department of Ecology. This system contains key information for each facility/site that is currently, or has been, of interest to the Air Quality, Dam Safety, Hazardous Waste, Toxics Cleanup, and Water Quality Programs.

RCRAInfo is a national information system that supports the Resource Conservation and Recovery Act (RCRA) program through the tracking of events and activities related to facilities that generate, transport, and treat, store, or dispose of hazardous waste. RCRAInfo allows RCRA program staff to track the notification, permit, compliance, and corrective action activities required under RCRA.

ECHO:

Envid:	1001490249
Registry ID:	110005317576
DFR URL:	http://echo.epa.gov/detailed_facility_report?fid=110005317576

111
NW
1/4-1/2
0.353 mi.
1863 ft.

RON & JERRYS ICE CREAM FORMER
324 BROADWAY AVE E
SEATTLE, WA 98102

WA HSL **1007453350**
WA CSCSL **N/A**
WA ALLSITES
FINDS
ECHO

Relative:
Lower

Actual:
338 ft.

HSL:

edr_fstat:	WA
edr_fzip:	Not reported
edr_fcnty:	KING
edr_zip:	Not reported
Facility Type:	**Hazardous Sites List**
Facility Status:	Awaiting Cleanup
FSID Number:	7706588
Rank:	5
Region:	NW
EDR Link ID:	7706588
Region Decode:	NORTHWEST REGIONAL OFFICE

CSCSL:

Facility ID:	7706588
Region:	Northwest
Lat/Long:	47.621794008 / -122.32060303
Brownfield Status:	Not reported
Rank Status:	5
Clean Up Siteid:	500
Site Status:	Awaiting Cleanup
PSI?:	Not reported
Contaminant Name:	Non-Halogenated Solvents
Ground Water:	Confirmed Above Cleanup Level
Surface Water:	Not reported
Soil:	Confirmed Above Cleanup Level
Sediment:	Not reported
Air:	Not reported
Bedrock:	Not reported
Responsible Unit:	Northwest

Facility ID:	7706588
Region:	Northwest

RON & JERRYS ICE CREAM FORMER (Continued) **1007453350**

Lat/Long:	47.621794008 / -122.32060303
Brownfield Status:	Not reported
Rank Status:	5
Clean Up Siteid:	500
Site Status:	Awaiting Cleanup
PSI?:	Not reported
Contaminant Name:	Petroleum Products-Unspecified
Ground Water:	Confirmed Above Cleanup Level
Surface Water:	Not reported
Soil:	Confirmed Above Cleanup Level
Sediment:	Not reported
Air:	Not reported
Bedrock:	Not reported
Responsible Unit:	Northwest

ALLSITES:

Facility Name:	RON & JERRYS ICE CREAM FORMER
Facility Id:	7706588

Interaction:	A
Interaction 1:	SCS
Interaction 2:	State Cleanup Site
Ecology Program:	TOXICS
Program Data:	ISIS
Facility Alt.:	RON & JERRYS ICE CREAM FORMER
Program ID:	Not reported
Date Interaction:	2004-03-22 00:00:00
Date Interaction 3:	Not reported
Latitude:	47.621788954000003
Longitude:	-122.32058268599999

FINDS:

Registry ID: 110017742291

Environmental Interest/Information System

Washington Facility / Site Identification System (WA-FSIS) provides a means to query and display data maintained by the Washington Department of Ecology. This system contains key information for each facility/site that is currently, or has been, of interest to the Air Quality, Dam Safety, Hazardous Waste, Toxics Cleanup, and Water Quality Programs.

ECHO:

Envid:	1007453350
Registry ID:	110017742291
DFR URL:	http://echo.epa.gov/detailed_facility_report?fid=110017742291

W112 **SHEPARD AMBULANCE** **WA ICR** **U001127555**
South **1140 12TH AVE.** **N/A**
1/4-1/2 **SEATTLE, WA 98122**
0.353 mi.
1865 ft. **Site 3 of 4 in cluster W**

Relative:
Lower

Actual:
308 ft.

ICR:

Date Ecology Received Report:	08/07/95
Contaminants Found at Site:	Petroleum products
Media Contaminated:	Groundwater, Soil
Waste Management:	Tank
Region:	North Western
Type of Report Ecology Received:	Final cleanup report
Site Register Issue:	95-04
County Code:	17
Contact:	Not reported
Report Title:	Not reported

W113 **HOSPITAL CORP OF AMERICA 1140** **WA ALLSITES** **1000842711**
South **1140 12TH AVE** **WA CSCSL NFA** **WAD988466330**
1/4-1/2 **SEATTLE, WA 98122** **RCRA NonGen / NLR**
0.353 mi. **FINDS**
1865 ft. **Site 4 of 4 in cluster W** **ECHO**

Relative:
Lower

Actual:
308 ft.

ALLSITES:

Facility Name:	HOSPITAL CORP OF AMERICA 1140
Facility Id:	2572

Interaction:	I
Interaction 1:	HWG
Interaction 2:	Hazardous Waste Generator
Ecology Program:	HAZWASTE
Program Data:	TURBOWASTE
Facility Alt.:	Not reported
Program ID:	WAD988466330
Date Interaction:	1988-07-12 00:00:00
Date Interaction 3:	1988-12-31 00:00:00
Latitude:	47.612284379999998
Longitude:	-122.31710510800001

Interaction:	I
Interaction 1:	LUST
Interaction 2:	LUST Facility
Ecology Program:	TOXICS
Program Data:	ISIS
Facility Alt.:	Not reported
Program ID:	97587
Date Interaction:	1989-05-02 00:00:00
Date Interaction 3:	1995-12-01 00:00:00
Latitude:	47.612284379999998
Longitude:	-122.31710510800001

Interaction:	I
Interaction 1:	UST
Interaction 2:	Underground Storage Tank
Ecology Program:	TOXICS
Program Data:	UST
Facility Alt.:	Not reported

HOSPITAL CORP OF AMERICA 1140 (Continued) **1000842711**

Program ID:	Not reported
Date Interaction:	2000-03-20 00:00:00
Date Interaction 3:	2000-03-20 00:00:00
Latitude:	47.612284379999998
Longitude:	-122.31710510800001

Interaction:	I
Interaction 1:	INDPNDNT
Interaction 2:	Independent Cleanup
Ecology Program:	TOXICS
Program Data:	ISIS
Facility Alt.:	HOSPITAL CORP OF AMERICA 1140
Program ID:	Not reported
Date Interaction:	1996-04-04 00:00:00
Date Interaction 3:	1996-04-04 00:00:00
Latitude:	47.612284379999998
Longitude:	-122.31710510800001

CSCSL NFA:

Facility/Site Id:	2572
CS Id:	5160
NFA Date:	04/04/1996
Rank:	Not reported
VCP:	No
Latitude:	47.61229
Longitude:	-122.31712

RCRA NonGen / NLR:

Date form received by agency:	07/12/1988
Facility name:	Not reported
Facility address:	1140 12TH AVE SEATTLE, WA 98122
EPA ID:	WAD988466330
Contact:	SHEPARD AMBULAN SHEPARD AMBULAN
Contact address:	1140 12TH AVE SEATTLE, WA 98122-4416
Contact country:	US
Contact telephone:	(000)000-0000
Contact email:	Not reported
EPA Region:	Not reported
Classification:	Non-Generator
Description:	Handler: Non-Generators do not presently generate hazardous waste

Owner/Operator Summary:

Owner/operator name:	SHEPARD AMBULAN S
Owner/operator address:	1140 12TH AVE SEATTLE, WA 98122
Owner/operator country:	US
Owner/operator telephone:	(000)000-0000
Legal status:	Private
Owner/Operator Type:	Owner
Owner/Op start date:	05/02/1996
Owner/Op end date:	Not reported

HOSPITAL CORP OF AMERICA 1140 (Continued) **1000842711**

Owner/operator name: SHEPARD AMBULAN S
Owner/operator address: 1140 12TH AVE
SEATTLE, WA 98122
Owner/operator country: US
Owner/operator telephone: (206)322-0330
Legal status: Private
Owner/Operator Type: Operator
Owner/Op start date: 01/01/1900
Owner/Op end date: Not reported

Handler Activities Summary:
U.S. importer of hazardous waste: No
Mixed waste (haz. and radioactive): No
Recycler of hazardous waste: No
Transporter of hazardous waste: No
Treater, storer or disposer of HW: No
Underground injection activity: No
On-site burner exemption: No
Furnace exemption: No
Used oil fuel burner: No
Used oil processor: No
User oil refiner: No
Used oil fuel marketer to burner: No
Used oil Specification marketer: No
Used oil transfer facility: No
Used oil transporter: No

Historical Generators:
Date form received by agency: 07/12/1988
Site name: HOSPITAL CORP OF AMERICA 1140
Classification: Not a generator, verified

Violation Status: No violations found

FINDS:

Registry ID: 110005349131

Environmental Interest/Information System
Washington Facility / Site Identification System (WA-FSIS) provides a means to query and display data maintained by the Washington Department of Ecology. This system contains key information for each facility/site that is currently, or has been, of interest to the Air Quality, Dam Safety, Hazardous Waste, Toxics Cleanup, and Water Quality Programs.

RCRAInfo is a national information system that supports the Resource Conservation and Recovery Act (RCRA) program through the tracking of events and activities related to facilities that generate, transport, and treat, store, or dispose of hazardous waste. RCRAInfo allows RCRA program staff to track the notification, permit, compliance, and corrective action activities required under RCRA.

ECHO:
Envid: 1000842711

HOSPITAL CORP OF AMERICA 1140 (Continued) **1000842711**

Registry ID: 110005349131
DFR URL: http://echo.epa.gov/detailed_facility_report?fid=110005349131

Z114 **BARTELLS 23** **WA SWRCY** **1001491060**
SW **1407 BROADWAY AVE** **WA ALLSITES** **WAH000006460**
1/4-1/2 **SEATTLE, WA 98122** **RCRA NonGen / NLR**
0.361 mi. **FINDS**
1905 ft. **Site 5 of 6 in cluster Z** **ECHO**

Relative:
Lower

Actual:
295 ft.

SWRCY:

Service:	Bartell Drugs
Phone:	(206) 726-3491
Extension:	Not reported
Website:	http://lightrecyclewa.org/
Email:	joanne.neugebauer-rex@ecy.wa.gov
Material Category:	Fluorescent lights, CFLs, HIDs
Material Accepted:	CFLs only
Contact Name:	Joanne Neugebauer-Rex
Residential:	Yes
Commercial:	Yes
Service Type:	Dropoff and buy-back sites
Light Recycle Participant:	Yes
Hours:	Hours: Mon-Fri 7 am - 11 pm, Sat 8-11, Sun 9-10
Comments:	CFLs Only

Service:	Bartell Drugs
Phone:	(206) 726-3491
Extension:	Not reported
Website:	http://lightrecyclewa.org/
Email:	joanne.neugebauer-rex@ecy.wa.gov
Material Category:	Fluorescent lights, CFLs, HIDs
Material Accepted:	CFLs only
Contact Name:	Joanne Neugebauer-Rex
Residential:	Yes
Commercial:	Yes
Service Type:	Dropoff and buy-back sites
Light Recycle Participant:	Yes
Hours:	M-F 7-10, Sat/Sun 8-10
Comments:	Not all locations take all types of lights. "Mercury-containing lights" include lights, bulbs, tubes or other devices that provide functional illumination in homes, businesses, and outdoor stationary fixtures. Limit of 10 bulbs per day.

ALLSITES:

Facility Name:	BARTELLS 23
Facility Id:	98423696

Interaction:	I
Interaction 1:	HWG
Interaction 2:	Hazardous Waste Generator
Ecology Program:	HAZWASTE
Program Data:	TURBOWASTE
Facility Alt.:	Not reported
Program ID:	WAH000006460
Date Interaction:	1998-09-28 00:00:00
Date Interaction 3:	2001-12-31 00:00:00
Latitude:	47.613565004999998

BARTELLS 23 (Continued) **1001491060**

Longitude: -122.322082409

RCRA NonGen / NLR:
Date form received by agency: 09/03/2002
Facility name: Not reported
Facility address: 1407 BROADWAY AVE
SEATTLE, WA 98122
EPA ID: WAH000006460
Contact: BARTELLS 23 BARTELLS 23
Contact address: 1407 BROADWAY AVE
SEATTLE, WA 98122
Contact country: US
Contact telephone: (000)000-0000
Contact email: Not reported
EPA Region: Not reported
Classification: Non-Generator
Description: Handler: Non-Generators do not presently generate hazardous waste

Owner/Operator Summary:
Owner/operator name: GEORGE B
Owner/operator address: 4727 DENVER AVE S
SEATTLE, WA 98134
Owner/operator country: US
Owner/operator telephone: (206)763-2626
Legal status: Private
Owner/Operator Type: Owner
Owner/Op start date: 09/28/1998
Owner/Op end date: Not reported

Owner/operator name: DAVE B
Owner/operator address: 1407 BROADWAY AVE
SEATTLE, WA 98122
Owner/operator country: US
Owner/operator telephone: (206)726-3491
Legal status: Private
Owner/Operator Type: Operator
Owner/Op start date: 09/28/1998
Owner/Op end date: Not reported

Handler Activities Summary:
U.S. importer of hazardous waste: No
Mixed waste (haz. and radioactive): No
Recycler of hazardous waste: No
Transporter of hazardous waste: No
Treater, storer or disposer of HW: No
Underground injection activity: No
On-site burner exemption: No
Furnace exemption: No
Used oil fuel burner: No
Used oil processor: No
User oil refiner: No
Used oil fuel marketer to burner: No
Used oil Specification marketer: No
Used oil transfer facility: No
Used oil transporter: No

BARTELLS 23 (Continued) **1001491060**

Historical Generators:
Date form received by agency: 09/03/2002
Site name: BARTELLS 23
Classification: Not a generator, verified

Violation Status: No violations found

FINDS:

Registry ID: 110005393662

Environmental Interest/Information System
RCRAInfo is a national information system that supports the Resource Conservation and Recovery Act (RCRA) program through the tracking of events and activities related to facilities that generate, transport, and treat, store, or dispose of hazardous waste. RCRAInfo allows RCRA program staff to track the notification, permit, compliance, and corrective action activities required under RCRA.

ECHO:
Envid: 1001491060
Registry ID: 110005393662
DFR URL: http://echo.epa.gov/detailed_facility_report?fid=110005393662

115
SE
1/4-1/2
0.361 mi.
1906 ft.

1708 E PIKE ST
SEATTLE, WA 98122

WA ICR **1000179492**
WA ALLSITES **WAT540012739**
WA CSCSL NFA
RCRA NonGen / NLR
WA Financial Assurance

Relative:
Higher

Actual:
417 ft.

ICR:
Date Ecology Received Report: 03/22/93
Contaminants Found at Site: Petroleum products
Media Contaminated: Soil
Waste Management: Tank
Region: North Western
Type of Report Ecology Received: Interim cleanup report
Site Register Issue: 92-51
County Code: 17
Contact: Not reported
Report Title: Not reported

Date Ecology Received Report: 12/23/96
Contaminants Found at Site: Petroleum products
Media Contaminated: Soil
Waste Management: Tank
Region: North Western
Type of Report Ecology Received: Final cleanup report
Site Register Issue: 95-03
County Code: 17
Contact: Not reported
Report Title: Not reported

ALLSITES:
Facility Name: AT&T SEATTLE WAK025 STTLWA03
Facility Id: 95961341

(Continued) **1000179492**

Interaction: I
Interaction 1: TIER2
Interaction 2: Emergency/Haz Chem Rpt TIER2
Ecology Program: HAZWASTE
Program Data: EPCRA
Facility Alt.: AT&T SEATTLE WAK025 STTLWA03
Program ID: CRK000029170
Date Interaction: 1991-01-01 00:00:00
Date Interaction 3: 2011-01-19 00:00:00
Latitude: 47.613801058999996
Longitude: -122.312455101

Facility Name: QWEST E CENTRAL PIKE ST OFFICE
Facility Id: 45324679

Interaction: I
Interaction 1: HWG
Interaction 2: Hazardous Waste Generator
Ecology Program: HAZWASTE
Program Data: TURBOWASTE
Facility Alt.: Not reported
Program ID: WAT540012739
Date Interaction: 1981-03-23 00:00:00
Date Interaction 3: 1996-12-31 00:00:00
Latitude: 47.614883380000002
Longitude: -122.309707108

Interaction: A
Interaction 1: UST
Interaction 2: Underground Storage Tank
Ecology Program: TOXICS
Program Data: UST
Facility Alt.: CENTURYLINK QC
Program ID: 10001
Date Interaction: 1958-01-01 00:00:00
Date Interaction 3: Not reported
Latitude: 47.614883380000002
Longitude: -122.309707108

Interaction: I
Interaction 1: LUST
Interaction 2: LUST Facility
Ecology Program: TOXICS
Program Data: ISIS
Facility Alt.: Not reported
Program ID: 10001
Date Interaction: 1993-01-05 00:00:00
Date Interaction 3: 1997-12-19 00:00:00
Latitude: 47.614883380000002
Longitude: -122.309707108

Interaction: I
Interaction 1: IRAP

(Continued) **1000179492**

Interaction 2:	Independent Remedial Actn Prg
Ecology Program:	TOXICS
Program Data:	ISIS
Facility Alt.:	QWEST E CENTRAL PIKE ST OFFICE
Program ID:	10001
Date Interaction:	1996-11-04 00:00:00
Date Interaction 3:	1996-12-19 00:00:00
Latitude:	47.614883380000002
Longitude:	-122.309707108

Interaction:	A
Interaction 1:	TIER2
Interaction 2:	Emergency/Haz Chem Rpt TIER2
Ecology Program:	HAZWASTE
Program Data:	EPCRA
Facility Alt.:	Not reported
Program ID:	WAT540012739
Date Interaction:	1993-01-01 00:00:00
Date Interaction 3:	Not reported
Latitude:	47.614883380000002
Longitude:	-122.309707108

CSCSL NFA:

Facility/Site Id:	45324679
CS Id:	6108
NFA Date:	12/19/1996
Rank:	Not reported
VCP:	No
Latitude:	47.614889
Longitude:	-122.309722

RCRA NonGen / NLR:

Date form received by agency:	11/21/1997
Facility name:	Not reported
Facility address:	1708 E PIKE ST SEATTLE, WA 98122
EPA ID:	WAT540012739
Mailing address:	7235 S 228TH ST KENT, WA 98032-2929
Contact:	QWEST CORP QWEST CORP
Contact address:	7235 S 228TH ST KENT, WA 98032-2929
Contact country:	US
Contact telephone:	(000)000-0000
Contact email:	Not reported
EPA Region:	Not reported
Classification:	Non-Generator
Description:	Handler: Non-Generators do not presently generate hazardous waste

Owner/Operator Summary:

Owner/operator name:	QWEST CORP Q
Owner/operator address:	1708 E PIKE ST SEATTLE, WA 98122
Owner/operator country:	US

(Continued) **1000179492**

Owner/operator telephone: (000)000-0000
Legal status: Private
Owner/Operator Type: Owner
Owner/Op start date: 05/03/1996
Owner/Op end date: Not reported

Handler Activities Summary:
U.S. importer of hazardous waste: No
Mixed waste (haz. and radioactive): No
Recycler of hazardous waste: No
Transporter of hazardous waste: No
Treater, storer or disposer of HW: No
Underground injection activity: No
On-site burner exemption: No
Furnace exemption: No
Used oil fuel burner: No
Used oil processor: No
User oil refiner: No
Used oil fuel marketer to burner: No
Used oil Specification marketer: No
Used oil transfer facility: No
Used oil transporter: No

Historical Generators:
Date form received by agency: 11/21/1997
Site name: QWEST E CENTRAL PIKE ST OFFICE
Classification: Not a generator, verified

Violation Status: No violations found

WA Financial Assurance 1:
edr_fstat: WA
edr_fzip: 98122
edr_fcnty: Not reported
edr_zip: Not reported
DOE Site ID: 10001
Site Type: Other Ins
Financial Resp Type: National Union Fire Insurance Co of Pittsburgh PA
Inception Date: 10/01/2010
Expiration Date: 10/01/2011

Z116 **WA CSCSL** **1001490295**
SW **1401 BROADWAY** **WA ALLSITES** **WAD055500524**
1/4-1/2 **SEATTLE, WA 98122** **RCRA NonGen / NLR**
0.362 mi. **FINDS**
1913 ft. **Site 6 of 6 in cluster Z** **ECHO**

Relative:
Lower

Actual:
295 ft.

CSCSL:
Facility ID: 6716621
Region: Northwest
Lat/Long: 47.61387 / -122.321937
Brownfield Status: Not reported
Rank Status: N
Clean Up Siteid: 4499
Site Status: Cleanup Started
PSI?: Not reported
Contaminant Name: Petroleum Products-Unspecified

(Continued) **1001490295**

Ground Water: Not reported
Surface Water: Not reported
Soil: Confirmed Above Cleanup Level
Sediment: Not reported
Air: Not reported
Bedrock: Not reported
Responsible Unit: Northwest

ALLSITES:
Facility Name: UNITED GRAPHICS SEATTLE
Facility Id: 6716621

Interaction: I
Interaction 1: UST
Interaction 2: Underground Storage Tank
Ecology Program: TOXICS
Program Data: UST
Facility Alt.: Not reported
Program ID: 6976
Date Interaction: 2000-02-29 00:00:00
Date Interaction 3: 2000-05-03 00:00:00
Latitude: 47.613864380999999
Longitude: -122.32192210700001

Interaction: I
Interaction 1: HWP
Interaction 2: Hazardous Waste Planner
Ecology Program: HAZWASTE
Program Data: HWPPRT
Facility Alt.: Not reported
Program ID: WAD055500524
Date Interaction: 1992-01-01 00:00:00
Date Interaction 3: 1992-07-01 00:00:00
Latitude: 47.613864380999999
Longitude: -122.32192210700001

Interaction: I
Interaction 1: HWG
Interaction 2: Hazardous Waste Generator
Ecology Program: HAZWASTE
Program Data: TURBOWASTE
Facility Alt.: Not reported
Program ID: WAD055500524
Date Interaction: 1992-01-01 00:00:00
Date Interaction 3: 1992-07-01 00:00:00
Latitude: 47.613864380999999
Longitude: -122.32192210700001

Interaction: I
Interaction 1: VOLCLNST
Interaction 2: Voluntary Cleanup Sites
Ecology Program: TOXICS
Program Data: ISIS
Facility Alt.: United Graphics Seattle

(Continued) **1001490295**

Program ID:	NW1872
Date Interaction:	2008-01-14 00:00:00
Date Interaction 3:	2010-02-23 00:00:00
Latitude:	47.613864380999999
Longitude:	-122.32192210700001

RCRA NonGen / NLR:

Date form received by agency:	07/20/1992
Facility name:	Not reported
Facility address:	1401 BROADWAY SEATTLE, WA 98122
EPA ID:	WAD055500524
Contact:	UNITED GRAPHICS UNITED GRAPHICS
Contact address:	1401 BROADWAY SEATTLE, WA 98122-3808
Contact country:	US
Contact telephone:	(000)000-0000
Contact email:	Not reported
EPA Region:	Not reported
Classification:	Non-Generator
Description:	Handler: Non-Generators do not presently generate hazardous waste

Owner/Operator Summary:

Owner/operator name:	UNITED GRAPHICS U
Owner/operator address:	21409 72ND AVE S KENT, WA 98032
Owner/operator country:	US
Owner/operator telephone:	(000)000-0000
Legal status:	Private
Owner/Operator Type:	Owner
Owner/Op start date:	02/18/1997
Owner/Op end date:	Not reported

Owner/operator name:	STEVE L
Owner/operator address:	PO BOX 97050 KENT, WA 98064
Owner/operator country:	US
Owner/operator telephone:	(360)395-8080
Legal status:	Private
Owner/Operator Type:	Operator
Owner/Op start date:	02/18/1997
Owner/Op end date:	Not reported

Handler Activities Summary:

U.S. importer of hazardous waste:	No
Mixed waste (haz. and radioactive):	No
Recycler of hazardous waste:	No
Transporter of hazardous waste:	No
Treater, storer or disposer of HW:	No
Underground injection activity:	No
On-site burner exemption:	No
Furnace exemption:	No
Used oil fuel burner:	No
Used oil processor:	No
User oil refiner:	No

(Continued) **1001490295**

Used oil fuel marketer to burner: No
Used oil Specification marketer: No
Used oil transfer facility: No
Used oil transporter: No

Historical Generators:
Date form received by agency: 07/20/1992
Site name: UNITED GRAPHICS SEATTLE
Classification: Not a generator, verified

Violation Status: No violations found

FINDS:

Registry ID: 110005322668

Environmental Interest/Information System
Washington Facility / Site Identification System (WA-FSIS) provides a means to query and display data maintained by the Washington Department of Ecology. This system contains key information for each facility/site that is currently, or has been, of interest to the Air Quality, Dam Safety, Hazardous Waste, Toxics Cleanup, and Water Quality Programs.

RCRAInfo is a national information system that supports the Resource Conservation and Recovery Act (RCRA) program through the tracking of events and activities related to facilities that generate, transport, and treat, store, or dispose of hazardous waste. RCRAInfo allows RCRA program staff to track the notification, permit, compliance, and corrective action activities required under RCRA.

ECHO:
Envid: 1001490295
Registry ID: 110005322668
DFR URL: http://echo.epa.gov/detailed_facility_report?fid=110005322668

AC117 **AUTO BATTERY** **WA ALLSITES** **1000324163**
SSW **1009 E UNION ST** **RCRA NonGen / NLR** **WAD027409267**
1/4-1/2 **SEATTLE, WA 98122** **FINDS**
0.364 mi. **ECHO**
1923 ft. **Site 4 of 4 in cluster AC**

Relative:
Lower

Actual:
299 ft.

ALLSITES:
Facility Name: AUTO BATTERY
Facility Id: 78275986

Interaction: I
Interaction 1: HWG
Interaction 2: Hazardous Waste Generator
Ecology Program: HAZWASTE
Program Data: TURBOWASTE
Facility Alt.: Not reported
Program ID: WAD027409267
Date Interaction: 1984-08-08 00:00:00
Date Interaction 3: 1995-12-31 00:00:00
Latitude: 47.613144380999998

AUTO BATTERY (Continued) **1000324163**

Longitude: -122.319065107

RCRA NonGen / NLR:
Date form received by agency: 04/29/1996
Facility name: Not reported
Facility address: 1009 E UNION ST
SEATTLE, WA 98122
EPA ID: WAD027409267
Contact: AUTO BATTERY AUTO BATTERY
Contact address: 1009 E UNION ST
SEATTLE, WA 98122-3824
Contact country: US
Contact telephone: (000)000-0000
Contact email: Not reported
EPA Region: Not reported
Land type: Private
Classification: Non-Generator
Description: Handler: Non-Generators do not presently generate hazardous waste

Owner/Operator Summary:
Owner/operator name: DAVE B
Owner/operator address: 1009 E UNION ST
SEATTLE, WA 98122
Owner/operator country: US
Owner/operator telephone: (206)322-3905
Legal status: Private
Owner/Operator Type: Operator
Owner/Op start date: 11/26/1996
Owner/Op end date: Not reported

Owner/operator name: WILLIAM S
Owner/operator address: 14608 41ST AVE CT NW
GIG HARBOR, WA 98332
Owner/operator country: US
Owner/operator telephone: (253)857-6476
Legal status: Private
Owner/Operator Type: Owner
Owner/Op start date: 11/26/1996
Owner/Op end date: Not reported

Handler Activities Summary:
U.S. importer of hazardous waste: No
Mixed waste (haz. and radioactive): No
Recycler of hazardous waste: No
Transporter of hazardous waste: No
Treater, storer or disposer of HW: No
Underground injection activity: No
On-site burner exemption: No
Furnace exemption: No
Used oil fuel burner: No
Used oil processor: No
User oil refiner: No
Used oil fuel marketer to burner: No
Used oil Specification marketer: No
Used oil transfer facility: No

AUTO BATTERY (Continued) **1000324163**

Used oil transporter: No

Historical Generators:
Date form received by agency: 04/29/1996
Site name: AUTO BATTERY
Classification: Not a generator, verified

Violation Status: No violations found

Evaluation Action Summary:
Evaluation date: 03/28/1996
Evaluation: COMPLIANCE ASSISTANCE VISIT
Area of violation: Not reported
Date achieved compliance: Not reported
Evaluation lead agency: State

FINDS:

Registry ID: 110005317415

Environmental Interest/Information System
Washington Facility / Site Identification System (WA-FSIS) provides a means to query and display data maintained by the Washington Department of Ecology. This system contains key information for each facility/site that is currently, or has been, of interest to the Air Quality, Dam Safety, Hazardous Waste, Toxics Cleanup, and Water Quality Programs.

RCRAInfo is a national information system that supports the Resource Conservation and Recovery Act (RCRA) program through the tracking of events and activities related to facilities that generate, transport, and treat, store, or dispose of hazardous waste. RCRAInfo allows RCRA program staff to track the notification, permit, compliance, and corrective action activities required under RCRA.

ECHO:
Envid: 1000324163
Registry ID: 110005317415
DFR URL: http://echo.epa.gov/detailed_facility_report?fid=110005317415

AD118 **CUE APARTMENT PROPERTY** **WA VCP** **S117450161**
WSW **721 725 E PINE ST** **WA ALLSITES** **N/A**
1/4-1/2 **SEATTLE, WA 98122** **WA CSCSL NFA**
0.373 mi.
1967 ft. **Site 1 of 4 in cluster AD**

Relative:
Lower

Actual:
287 ft.

VCP:
edr_fstat: WA
edr_fzip: 98122
edr_fcnty: KING
edr_zip: Not reported
Facility ID: 19790
VCP Status: Not reported
VCP: Yes
Ecology Status: Not reported
NFA Type: Not reported

CUE APARTMENT PROPERTY (Continued) **S117450161**

Date NFA: 6/4/2015
Rank: Not reported
Cleanup Siteid: 12529

ALLSITES:
Facility Name: CUE APARTMENT PROPERTY
Facility Id: 19790

Interaction: I
Interaction 1: VOLCLNST
Interaction 2: Voluntary Cleanup Sites
Ecology Program: TOXICS
Program Data: ISIS
Facility Alt.: Cue Apartment Property
Program ID: NW2937
Date Interaction: 2015-01-13 00:00:00
Date Interaction 3: 2015-06-04 00:00:00
Latitude: 47.614974592000003
Longitude: -122.32237758799999

CSCSL NFA:
Facility/Site Id: 19790
CS Id: 12529
NFA Date: 06/04/2015
Rank: Not reported
VCP: Yes
Latitude: 47.61498021
Longitude: -122.32240321

AD119 **HEATH PRINTERS** **WA ALLSITES** **1000406443**
WSW **1617 BOYLESTON** **RCRA NonGen / NLR** **WAD009245697**
1/4-1/2 **SEATTLE, WA 98122** **FINDS**
0.377 mi. **ECHO**
1988 ft. **Site 2 of 4 in cluster AD**

Relative:
Lower

Actual:
290 ft.

ALLSITES:
Facility Name: HEATH PRINTERS
Facility Id: 82364999

Interaction: I
Interaction 1: HWG
Interaction 2: Hazardous Waste Generator
Ecology Program: HAZWASTE
Program Data: TURBOWASTE
Facility Alt.: Not reported
Program ID: WAD009245697
Date Interaction: 1986-06-23 00:00:00
Date Interaction 3: 1997-02-03 00:00:00
Latitude: 47.615644381000003
Longitude: -122.323345106

Interaction: I
Interaction 1: HWP
Interaction 2: Hazardous Waste Planner
Ecology Program: HAZWASTE

HEATH PRINTERS (Continued) **1000406443**

Program Data:	HWPPRT
Facility Alt.:	Not reported
Program ID:	WAD009245697
Date Interaction:	1993-01-01 00:00:00
Date Interaction 3:	2000-05-01 00:00:00
Latitude:	47.615644381000003
Longitude:	-122.323345106

Interaction:	I
Interaction 1:	HWG
Interaction 2:	Hazardous Waste Generator
Ecology Program:	HAZWASTE
Program Data:	TURBOWASTE
Facility Alt.:	Not reported
Program ID:	WAD009245697
Date Interaction:	1997-02-04 00:00:00
Date Interaction 3:	1999-12-31 00:00:00
Latitude:	47.615644381000003
Longitude:	-122.323345106

RCRA NonGen / NLR:

Date form received by agency:	05/17/2000
Facility name:	Not reported
Facility address:	1617 BOYLESTON SEATTLE, WA 98122
EPA ID:	WAD009245697
Mailing address:	1617 BOYLSTON AVE SEATTLE, WA 98122-2217
Contact:	HEATH PRINTERS HEATH PRINTERS
Contact address:	1617 BOYLSTON AVE SEATTLE, WA 98122-2217
Contact country:	US
Contact telephone:	(000)000-0000
Contact email:	Not reported
EPA Region:	Not reported
Land type:	Private
Classification:	Non-Generator
Description:	Handler: Non-Generators do not presently generate hazardous waste

Owner/Operator Summary:

Owner/operator name:	BRYAN M
Owner/operator address:	1617 BOYLSTON AVE SEATTLE, WA 98122
Owner/operator country:	US
Owner/operator telephone:	(206)323-3577
Legal status:	Private
Owner/Operator Type:	Operator
Owner/Op start date:	04/02/1997
Owner/Op end date:	Not reported

Owner/operator name:	CONSIDATED GRAP C
Owner/operator address:	5858 WESTHEIMER STE 200 ENNIS, TX 75119
Owner/operator country:	US

HEATH PRINTERS (Continued) **1000406443**

Owner/operator telephone: (713)787-0977
Legal status: Private
Owner/Operator Type: Owner
Owner/Op start date: 01/27/1998
Owner/Op end date: Not reported

Handler Activities Summary:
U.S. importer of hazardous waste: No
Mixed waste (haz. and radioactive): No
Recycler of hazardous waste: No
Transporter of hazardous waste: No
Treater, storer or disposer of HW: No
Underground injection activity: No
On-site burner exemption: No
Furnace exemption: No
Used oil fuel burner: No
Used oil processor: No
User oil refiner: No
Used oil fuel marketer to burner: No
Used oil Specification marketer: No
Used oil transfer facility: No
Used oil transporter: No

Historical Generators:
Date form received by agency: 02/04/1997
Site name: HEATH PRINTERS
Classification: Not a generator, verified

Date form received by agency: 12/31/1990
Site name: HEATH PRINTERS
Classification: Large Quantity Generator

Facility Has Received Notices of Violations:
Regulation violated: SR - 220(1)
Area of violation: Generators - Records/Reporting
Date violation determined: 03/06/1996
Date achieved compliance: 03/27/1996
Violation lead agency: State
Enforcement action: WRITTEN INFORMAL
Enforcement action date: 03/07/1996
Enf. disposition status: Not reported
Enf. disp. status date: Not reported
Enforcement lead agency: State
Proposed penalty amount: Not reported
Final penalty amount: Not reported
Paid penalty amount: Not reported

Regulation violated: SR - 200(1)(d)
Area of violation: Generators - General
Date violation determined: 03/06/1996
Date achieved compliance: 03/27/1996
Violation lead agency: State
Enforcement action: WRITTEN INFORMAL
Enforcement action date: 03/07/1996
Enf. disposition status: Not reported
Enf. disp. status date: Not reported

HEATH PRINTERS (Continued) **1000406443**

Enforcement lead agency: State
Proposed penalty amount: Not reported
Final penalty amount: Not reported
Paid penalty amount: Not reported

Regulation violated: SR - 070(3)
Area of violation: Generators - General
Date violation determined: 03/06/1996
Date achieved compliance: 03/27/1996
Violation lead agency: State
Enforcement action: WRITTEN INFORMAL
Enforcement action date: 03/07/1996
Enf. disposition status: Not reported
Enf. disp. status date: Not reported
Enforcement lead agency: State
Proposed penalty amount: Not reported
Final penalty amount: Not reported
Paid penalty amount: Not reported

Evaluation Action Summary:
Evaluation date: 03/06/1996
Evaluation: COMPLIANCE EVALUATION INSPECTION ON-SITE
Area of violation: Generators - Records/Reporting
Date achieved compliance: 03/27/1996
Evaluation lead agency: State

Evaluation date: 03/06/1996
Evaluation: FOCUSED COMPLIANCE INSPECTION
Area of violation: Not reported
Date achieved compliance: Not reported
Evaluation lead agency: State

Evaluation date: 03/06/1996
Evaluation: COMPLIANCE EVALUATION INSPECTION ON-SITE
Area of violation: Generators - General
Date achieved compliance: 03/27/1996
Evaluation lead agency: State

FINDS:

Registry ID: 110005313268

Environmental Interest/Information System

Washington Facility / Site Identification System (WA-FSIS) provides a means to query and display data maintained by the Washington Department of Ecology. This system contains key information for each facility/site that is currently, or has been, of interest to the Air Quality, Dam Safety, Hazardous Waste, Toxics Cleanup, and Water Quality Programs.

RCRAInfo is a national information system that supports the Resource Conservation and Recovery Act (RCRA) program through the tracking of events and activities related to facilities that generate, transport, and treat, store, or dispose of hazardous waste. RCRAInfo allows RCRA program staff to track the notification, permit, compliance, and corrective action activities required under RCRA.

HEATH PRINTERS (Continued) **1000406443**

ECHO:
Envid: 1000406443
Registry ID: 110005313268
DFR URL: http://echo.epa.gov/detailed_facility_report?fid=110005313268

AD120 **BMW SEATTLE** **WA ALLSITES** **1000131224**
WSW **715 E PINE** **RCRA NonGen / NLR** **WAD988473633**
1/4-1/2 **SEATTLE, WA 98122** **FINDS**
0.378 mi. **ECHO**
1994 ft. **Site 3 of 4 in cluster AD**

Relative:
Lower

Actual:
284 ft.

ALLSITES:
Facility Name: BMW SEATTLE
Facility Id: 19539393

Interaction: I
Interaction 1: HWP
Interaction 2: Hazardous Waste Planner
Ecology Program: HAZWASTE
Program Data: HWPPRT
Facility Alt.: Not reported
Program ID: WAD988473633
Date Interaction: 1993-01-01 00:00:00
Date Interaction 3: 1993-12-31 00:00:00
Latitude: 47.615374381000002
Longitude: -122.323055106

Interaction: I
Interaction 1: HWG
Interaction 2: Hazardous Waste Generator
Ecology Program: HAZWASTE
Program Data: TURBOWASTE
Facility Alt.: Not reported
Program ID: WAD988473633
Date Interaction: 1990-04-18 00:00:00
Date Interaction 3: 1999-12-31 00:00:00
Latitude: 47.615374381000002
Longitude: -122.323055106

RCRA NonGen / NLR:
Date form received by agency: 04/06/2000
Facility name: Not reported
Facility address: 715 E PINE
SEATTLE, WA 98122
EPA ID: WAD988473633
Mailing address: 714 E PIKE ST
SEATTLE, WA 98122-3720
Contact: BMW BMW
Contact address: 714 E PIKE ST
SEATTLE, WA 98122-3720
Contact country: US
Contact telephone: (000)000-0000
Contact email: Not reported
EPA Region: Not reported
Classification: Non-Generator

BMW SEATTLE (Continued) **1000131224**

Description: Handler: Non-Generators do not presently generate hazardous waste

Owner/Operator Summary:
Owner/operator name: NORMAN ENT N
Owner/operator address: 714 E PIKE ST
SEATTLE, WA 98122
Owner/operator country: US
Owner/operator telephone: (206)328-8787
Legal status: Private
Owner/Operator Type: Operator
Owner/Op start date: 09/10/1996
Owner/Op end date: Not reported

Owner/operator name: NORMAN ENT N
Owner/operator address: 714 E PIKE ST
SEATTLE, WA 98122
Owner/operator country: US
Owner/operator telephone: (206)328-8787
Legal status: Private
Owner/Operator Type: Owner
Owner/Op start date: 09/10/1996
Owner/Op end date: Not reported

Handler Activities Summary:
U.S. importer of hazardous waste: No
Mixed waste (haz. and radioactive): No
Recycler of hazardous waste: No
Transporter of hazardous waste: No
Treater, storer or disposer of HW: No
Underground injection activity: No
On-site burner exemption: No
Furnace exemption: No
Used oil fuel burner: No
Used oil processor: No
User oil refiner: No
Used oil fuel marketer to burner: No
Used oil Specification marketer: No
Used oil transfer facility: No
Used oil transporter: No

Historical Generators:
Date form received by agency: 02/23/1994
Site name: BMW SEATTLE
Classification: Not a generator, verified

Violation Status: No violations found

FINDS:

Registry ID: 110005353214

Environmental Interest/Information System
Washington Facility / Site Identification System (WA-FSIS) provides a means to query and display data maintained by the Washington Department of Ecology. This system contains key information for each facility/site that is currently, or has been, of interest to the Air

BMW SEATTLE (Continued) **1000131224**

Quality, Dam Safety, Hazardous Waste, Toxics Cleanup, and Water Quality Programs.

RCRAInfo is a national information system that supports the Resource Conservation and Recovery Act (RCRA) program through the tracking of events and activities related to facilities that generate, transport, and treat, store, or dispose of hazardous waste. RCRAInfo allows RCRA program staff to track the notification, permit, compliance, and corrective action activities required under RCRA.

ECHO:

Envid:	1000131224
Registry ID:	110005353214
DFR URL:	http://echo.epa.gov/detailed_facility_report?fid=110005353214

AD121 **WA ALLSITES** **1000431710**
WSW **1611 BOYLSTON AVE** **RCRA NonGen / NLR** **WAD027480532**
1/4-1/2 **SEATTLE, WA 98122** **FINDS**
0.378 mi. **ECHO**
1995 ft. **Site 4 of 4 in cluster AD**

Relative:
Lower

Actual:
289 ft.

ALLSITES:

Facility Name:	UNIVERSAL REPAIR SHOP INC
Facility Id:	1395363
Interaction:	I
Interaction 1:	HWG
Interaction 2:	Hazardous Waste Generator
Ecology Program:	HAZWASTE
Program Data:	TURBOWASTE
Facility Alt.:	Not reported
Program ID:	WAD027480532
Date Interaction:	1986-09-22 00:00:00
Date Interaction 3:	2004-12-31 00:00:00
Latitude:	47.615584380999998
Longitude:	-122.323345106

RCRA NonGen / NLR:

Date form received by agency:	04/20/2005
Facility name:	Not reported
Facility address:	1611 BOYLSTON AVE SEATTLE, WA 98122
EPA ID:	WAD027480532
Mailing address:	PO BOX 22049 SEATTLE, WA 98122-0049
Contact:	JAMES CHAN
Contact address:	PO BOX 22049 SEATTLE, WA 98122-0049
Contact country:	US
Contact telephone:	(206)322-2726
Contact email:	URS0001@HOTMAIL.COM
EPA Region:	Not reported
Land type:	Private
Classification:	Non-Generator
Description:	Handler: Non-Generators do not presently generate hazardous waste

(Continued) **1000431710**

Owner/Operator Summary:
Owner/operator name: ROBERT SCHWENNSEN JR
Owner/operator address: PO BOX 22049
SEATTLE, WA 98122
Owner/operator country: US
Owner/operator telephone: Not reported
Legal status: Private
Owner/Operator Type: Operator
Owner/Op start date: 12/31/2002
Owner/Op end date: Not reported

Owner/operator name: SCHWENNSEN SR, ROBERT
Owner/operator address: PO BOX 22049
SEATTLE, WA 98122
Owner/operator country: US
Owner/operator telephone: (206)322-2726
Legal status: Private
Owner/Operator Type: Owner
Owner/Op start date: Not reported
Owner/Op end date: Not reported

Owner/operator name: UNIVERSAL REPAIR SHOP INC
Owner/operator address: PO BOX 22049
SEATTLE, WA 98122
Owner/operator country: US
Owner/operator telephone: Not reported
Legal status: Private
Owner/Operator Type: Owner
Owner/Op start date: 12/31/2002
Owner/Op end date: Not reported

Owner/operator name: UNIVERSAL REPAIR SHOP INC
Owner/operator address: PO BOX 22049
SEATTLE, WA 98122
Owner/operator country: US
Owner/operator telephone: (206)322-2726
Legal status: Private
Owner/Operator Type: Operator
Owner/Op start date: Not reported
Owner/Op end date: Not reported

Handler Activities Summary:
U.S. importer of hazardous waste: No
Mixed waste (haz. and radioactive): No
Recycler of hazardous waste: No
Transporter of hazardous waste: No
Treater, storer or disposer of HW: No
Underground injection activity: No
On-site burner exemption: No
Furnace exemption: No
Used oil fuel burner: No
Used oil processor: No
User oil refiner: No
Used oil fuel marketer to burner: No
Used oil Specification marketer: No
Used oil transfer facility: No

(Continued) **1000431710**

Used oil transporter: No

Historical Generators:
Date form received by agency: 04/20/2005
Site name: UNIVERSAL REPAIR SHOP INC
Classification: Not a generator, verified

Date form received by agency: 12/31/2003
Site name: UNIVERSAL REPAIR SHOP INC
Classification: Not a generator, verified

Violation Status: No violations found

Evaluation Action Summary:
Evaluation date: 01/25/2000
Evaluation: FOCUSED COMPLIANCE INSPECTION
Area of violation: Not reported
Date achieved compliance: Not reported
Evaluation lead agency: State

FINDS:

Registry ID: 110005318236

Environmental Interest/Information System
Washington Facility / Site Identification System (WA-FSIS) provides a means to query and display data maintained by the Washington Department of Ecology. This system contains key information for each facility/site that is currently, or has been, of interest to the Air Quality, Dam Safety, Hazardous Waste, Toxics Cleanup, and Water Quality Programs.

RCRAInfo is a national information system that supports the Resource Conservation and Recovery Act (RCRA) program through the tracking of events and activities related to facilities that generate, transport, and treat, store, or dispose of hazardous waste. RCRAInfo allows RCRA program staff to track the notification, permit, compliance, and corrective action activities required under RCRA.

HAZARDOUS WASTE BIENNIAL REPORTER

ECHO:
Envid: 1000431710
Registry ID: 110005318236
DFR URL: http://echo.epa.gov/detailed_facility_report?fid=110005318236

122
NNE
1/4-1/2
0.380 mi.
2005 ft.

ATT MOBILITY VOLUNTEER PARK
1450 E REPUBLICAN ST
SEATTLE, WA 98112

WA ALLSITES **S113831345**
N/A

Relative:
Higher

Actual:
433 ft.

ALLSITES:

Facility Name:	ATT MOBILITY VOLUNTEER PARK
Facility Id:	4283
Interaction:	A
Interaction 1:	TIER2
Interaction 2:	Emergency/Haz Chem Rpt TIER2
Ecology Program:	HAZWASTE
Program Data:	EPCRA
Facility Alt.:	ATT MOBILITY VOLUNTEER PARK
Program ID:	CRK000082090
Date Interaction:	2013-08-06 00:00:00
Date Interaction 3:	Not reported
Latitude:	47.623317327000002
Longitude:	-122.313293995

123
West
1/4-1/2
0.382 mi.
2018 ft.

SEATTLE GOODWILL
115 BELMONT AVENUE EAST
SEATTLE, WA 98102

WA SWRCY **S117346403**
N/A

Relative:
Lower

Actual:
294 ft.

SWRCY:

Service:	Goodwill Capitol Hill Store
Phone:	(206) 812-7583
Extension:	Not reported
Website:	http://www.seattlegoodwill.org
Email:	tiffany.hatch@seattlegoodwill.org
Material Category:	Miscellaneous
Material Accepted:	Clothes and Textiles
Contact Name:	Tiffany Hatch
Residential:	Yes
Commercial:	No
Service Type:	Dropoff and buy-back sites
Light Recycle Participant:	No
Hours:	Mon Sat, 8:00am 7:00pm; Sun, 9:00am 5:00pm
Comments:	This location accepts up to 10 televisions, monitors, computers and laptops per donor, per day under the E-Cycle Washington program. Accept non-reusable textiles as well as reusable items.
Service:	Goodwill Capitol Hill Store
Phone:	(206) 812-7583
Extension:	Not reported
Website:	http://www.seattlegoodwill.org
Email:	tiffany.hatch@seattlegoodwill.org
Material Category:	Electronics
Material Accepted:	Computers
Contact Name:	Tiffany Hatch
Residential:	Yes
Commercial:	Yes
Service Type:	Dropoff and buy-back sites
Light Recycle Participant:	No
Hours:	Mon Sat, 8:00am 7:00pm; Sun, 9:00am 5:00pm

SEATTLE GOODWILL (Continued) **S117346403**

Comments:	This location accepts up to 10 televisions, monitors, computers and laptops per donor, per day under the E-Cycle Washington program. Accept non-reusable textiles as well as reusable items.
Service:	Goodwill Capitol Hill Store
Phone:	(206) 812-7583
Extension:	Not reported
Website:	http://www.seattlegoodwill.org
Email:	tiffany.hatch@seattlegoodwill.org
Material Category:	Electronics
Material Accepted:	E-readers
Contact Name:	Tiffany Hatch
Residential:	Yes
Commercial:	Yes
Service Type:	Dropoff and buy-back sites
Light Recycle Participant:	No
Hours:	Mon Sat, 8:00am 7:00pm; Sun, 9:00am 5:00pm
Comments:	This location accepts up to 10 televisions, monitors, computers and laptops per donor, per day under the E-Cycle Washington program. Accept non-reusable textiles as well as reusable items.
Service:	Goodwill Capitol Hill Store
Phone:	(206) 812-7583
Extension:	Not reported
Website:	http://www.seattlegoodwill.org
Email:	tiffany.hatch@seattlegoodwill.org
Material Category:	Electronics
Material Accepted:	Monitors
Contact Name:	Tiffany Hatch
Residential:	Yes
Commercial:	Yes
Service Type:	Dropoff and buy-back sites
Light Recycle Participant:	No
Hours:	Mon Sat, 8:00am 7:00pm; Sun, 9:00am 5:00pm
Comments:	This location accepts up to 10 televisions, monitors, computers and laptops per donor, per day under the E-Cycle Washington program. Accept non-reusable textiles as well as reusable items.
Service:	Goodwill Capitol Hill Store
Phone:	(206) 812-7583
Extension:	Not reported
Website:	http://www.seattlegoodwill.org
Email:	tiffany.hatch@seattlegoodwill.org
Material Category:	Electronics
Material Accepted:	Portable DVD players
Contact Name:	Tiffany Hatch
Residential:	Yes
Commercial:	Yes
Service Type:	Dropoff and buy-back sites
Light Recycle Participant:	No
Hours:	Mon Sat, 8:00am 7:00pm; Sun, 9:00am 5:00pm
Comments:	This location accepts up to 10 televisions, monitors, computers and laptops per donor, per day under the E-Cycle Washington program. Accept non-reusable textiles as well as reusable items.
Service:	Goodwill Capitol Hill Store
Phone:	(206) 812-7583

SEATTLE GOODWILL (Continued) **S117346403**

Extension:	Not reported
Website:	http://www.seattlegoodwill.org
Email:	tiffany.hatch@seattlegoodwill.org
Material Category:	Electronics
Material Accepted:	Televisions
Contact Name:	Tiffany Hatch
Residential:	Yes
Commercial:	Yes
Service Type:	Dropoff and buy-back sites
Light Recycle Participant:	No
Hours:	Mon Sat, 8:00am 7:00pm; Sun, 9:00am 5:00pm
Comments:	This location accepts up to 10 televisions, monitors, computers and laptops per donor, per day under the E-Cycle Washington program. Accept non-reusable textiles as well as reusable items.

124
North
1/4-1/2
0.392 mi.
2071 ft.

Relative:
Higher

Actual:
387 ft.

RESIDENTIAL UST **WA ICR** **S104487334**
533 12TH AVE. E. **N/A**
SEATTLE, WA 98102

ICR:

Date Ecology Received Report:	03/30/94
Contaminants Found at Site:	Petroleum products
Media Contaminated:	Soil
Waste Management:	Heating fuel tank
Region:	North Western
Type of Report Ecology Received:	Final cleanup report
Site Register Issue:	93-30
County Code:	17
Contact:	Not reported
Report Title:	Not reported

125
SSW
1/4-1/2
0.397 mi.
2094 ft.

Relative:
Lower

Actual:
295 ft.

COMPLETE AUTOMOTIVE INC **WA ALLSITES** **1000659705**
909 E UNION ST **RCRA NonGen / NLR** **WAD988493813**
SEATTLE, WA 98122 **FINDS**
ECHO

ALLSITES:

Facility Name:	COMPLETE AUTOMOTIVE INC
Facility Id:	93958735
Interaction:	I
Interaction 1:	HWG
Interaction 2:	Hazardous Waste Generator
Ecology Program:	HAZWASTE
Program Data:	TURBOWASTE
Facility Alt.:	Not reported
Program ID:	WAD988493813
Date Interaction:	1991-09-23 00:00:00
Date Interaction 3:	2003-12-31 00:00:00
Latitude:	47.611924381000001
Longitude:	-122.320645107

COMPLETE AUTOMOTIVE INC (Continued) **1000659705**

RCRA NonGen / NLR:
Date form received by agency: 02/05/2004
Facility name: Not reported
Facility address: 909 E UNION ST
SEATTLE, WA 98122-4202
EPA ID: WAD988493813
Contact: COMPLETE AUTOMO COMPLETE AUTOMO
Contact address: 909 E UNION ST
SEATTLE, WA 98122-4202
Contact country: US
Contact telephone: (000)000-0000
Contact email: Not reported
EPA Region: Not reported
Land type: Private
Classification: Non-Generator
Description: Handler: Non-Generators do not presently generate hazardous waste

Owner/Operator Summary:
Owner/operator name: BRIAN B
Owner/operator address: 909 E UNION ST
SEATTLE, WA 98122
Owner/operator country: US
Owner/operator telephone: (206)329-5500
Legal status: Private
Owner/Operator Type: Owner
Owner/Op start date: 09/16/1991
Owner/Op end date: Not reported

Owner/operator name: LESLIE W
Owner/operator address: 909 E UNION ST
SEATTLE, WA 98122
Owner/operator country: US
Owner/operator telephone: (360)322-8857
Legal status: Private
Owner/Operator Type: Operator
Owner/Op start date: 10/01/1997
Owner/Op end date: Not reported

Handler Activities Summary:
U.S. importer of hazardous waste: No
Mixed waste (haz. and radioactive): No
Recycler of hazardous waste: No
Transporter of hazardous waste: No
Treater, storer or disposer of HW: No
Underground injection activity: No
On-site burner exemption: No
Furnace exemption: No
Used oil fuel burner: No
Used oil processor: No
User oil refiner: No
Used oil fuel marketer to burner: No
Used oil Specification marketer: No
Used oil transfer facility: No
Used oil transporter: No

COMPLETE AUTOMOTIVE INC (Continued) **1000659705**

Historical Generators:
Date form received by agency: 12/31/2003
Site name: COMPLETE AUTOMOTIVE INC
Classification: Not a generator, verified

Date form received by agency: 03/03/2003
Site name: COMPLETE AUTOMOTIVE INC
Classification: Not a generator, verified

Violation Status: No violations found

Evaluation Action Summary:
Evaluation date: 08/20/1992
Evaluation: COMPLIANCE ASSISTANCE VISIT
Area of violation: Not reported
Date achieved compliance: Not reported
Evaluation lead agency: State

FINDS:

Registry ID: 110005366415

Environmental Interest/Information System
Washington Facility / Site Identification System (WA-FSIS) provides a means to query and display data maintained by the Washington Department of Ecology. This system contains key information for each facility/site that is currently, or has been, of interest to the Air Quality, Dam Safety, Hazardous Waste, Toxics Cleanup, and Water Quality Programs.

RCRAInfo is a national information system that supports the Resource Conservation and Recovery Act (RCRA) program through the tracking of events and activities related to facilities that generate, transport, and treat, store, or dispose of hazardous waste. RCRAInfo allows RCRA program staff to track the notification, permit, compliance, and corrective action activities required under RCRA.

HAZARDOUS WASTE BIENNIAL REPORTER

ECHO:
Envid: 1000659705
Registry ID: 110005366415
DFR URL: http://echo.epa.gov/detailed_facility_report?fid=110005366415

---

126 **B & O BUILDING** **WA ALLSITES** **S114529162**
WNW **1650 E OLIVE WAY** **WA CSCSL NFA** **N/A**
1/4-1/2 **SEATTLE, WA 98102**
0.397 mi.
2098 ft.

Relative:
Lower

Actual:
297 ft.

ALLSITES:
Facility Name: B & O BUILDING
Facility Id: 5186

Interaction: A
Interaction 1: INDPNDNT

B & O BUILDING (Continued) **S114529162**

Interaction 2:	Independent Cleanup
Ecology Program:	TOXICS
Program Data:	ISIS
Facility Alt.:	B & O Building
Program ID:	Not reported
Date Interaction:	2013-11-01 00:00:00
Date Interaction 3:	Not reported
Latitude:	47.619969210000001
Longitude:	-122.323683832

CSCSL NFA:

Facility/Site Id:	5186
CS Id:	12245
NFA Date:	11/01/2013
Rank:	Not reported
VCP:	No
Latitude:	47.619974
Longitude:	-122.323707

---

127 SSW 1/4-1/2 0.397 mi. 2098 ft. **COPY MART INC UST 9011** **WA UST** **1007071875**
1018 E SENECA ST **WA ALLSITES** **N/A**
SEATTLE, WA 98122 **FINDS**
ECHO

Relative: Lower

Actual: 296 ft.

UST:

Facility ID:	36898745
Site Id:	9011
UBI:	Not reported
Phone Number:	Not reported
Decimal Latitude:	47.6122
Decimal Longitude:	-122.320237

Tank Name:	1
Tag Number:	Not reported
Tank Status:	Closed in Place
Tank Status Date:	08/06/1996
Tank Install Date:	00/31/1964
Tank Closure Date:	Not reported
Capacity Range:	Not reported
Tank Permit Expiration Date:	Not reported
Tank Upgrade Date:	Not reported
Tank Spill Prevention:	Not reported
Tank Overfill Prevention:	Not reported
Tank Material:	Not reported
Tank Construction:	Not reported
Tank Tightness Test:	Not reported
Tank Corrosion Protection:	Not reported
Tank Manifold:	Not reported
Tank Release Detection:	Not reported
Tank SFC Type:	Not reported
Pipe Material:	Not reported
Pipe Construction:	Not reported
Pipe Primary Release Detection:	Not reported
Pipe Second Release Detection:	Not reported
Pipe Corrosion Protection:	Not reported

COPY MART INC UST 9011 (Continued) **1007071875**

Pipe Pumping System:	Not reported
Responsible Unit:	NORTHWEST
Dispencer/Pump SFC Type:	Not reported

Tank Name:	2
Tag Number:	Not reported
Tank Status:	Closed in Place
Tank Status Date:	08/06/1996
Tank Install Date:	00/31/1964
Tank Closure Date:	Not reported
Capacity Range:	Not reported
Tank Permit Expiration Date:	Not reported
Tank Upgrade Date:	Not reported
Tank Spill Prevention:	Not reported
Tank Overfill Prevention:	Not reported
Tank Material:	Not reported
Tank Construction:	Not reported
Tank Tightness Test:	Not reported
Tank Corrosion Protection:	Not reported
Tank Manifold:	Not reported
Tank Release Detection:	Not reported
Tank SFC Type:	Not reported
Pipe Material:	Not reported
Pipe Construction:	Not reported
Pipe Primary Release Detection:	Not reported
Pipe Second Release Detection:	Not reported
Pipe Corrosion Protection:	Not reported
Pipe Pumping System:	Not reported
Responsible Unit:	NORTHWEST
Dispencer/Pump SFC Type:	Not reported

Tank Name:	3
Tag Number:	Not reported
Tank Status:	Closed in Place
Tank Status Date:	08/06/1996
Tank Install Date:	00/31/1964
Tank Closure Date:	Not reported
Capacity Range:	Not reported
Tank Permit Expiration Date:	Not reported
Tank Upgrade Date:	Not reported
Tank Spill Prevention:	Not reported
Tank Overfill Prevention:	Not reported
Tank Material:	Not reported
Tank Construction:	Not reported
Tank Tightness Test:	Not reported
Tank Corrosion Protection:	Not reported
Tank Manifold:	Not reported
Tank Release Detection:	Not reported
Tank SFC Type:	Not reported
Pipe Material:	Not reported
Pipe Construction:	Not reported
Pipe Primary Release Detection:	Not reported
Pipe Second Release Detection:	Not reported
Pipe Corrosion Protection:	Not reported
Pipe Pumping System:	Not reported

COPY MART INC UST 9011 (Continued) **1007071875**

Responsible Unit: NORTHWEST
Dispencer/Pump SFC Type: Not reported

ALLSITES:
Facility Name: COPY MART INC UST 9011
Facility Id: 36898745

Interaction: I
Interaction 1: UST
Interaction 2: Underground Storage Tank
Ecology Program: TOXICS
Program Data: UST
Facility Alt.: Not reported
Program ID: 9011
Date Interaction: 2000-02-29 00:00:00
Date Interaction 3: 2000-05-03 00:00:00
Latitude: 47.612194379999998
Longitude: -122.32022210700001

FINDS:

Registry ID: 110015484947

Environmental Interest/Information System
Washington Facility / Site Identification System (WA-FSIS) provides a means to query and display data maintained by the Washington Department of Ecology. This system contains key information for each facility/site that is currently, or has been, of interest to the Air Quality, Dam Safety, Hazardous Waste, Toxics Cleanup, and Water Quality Programs.

ECHO:
Envid: 1007071875
Registry ID: 110015484947
DFR URL: http://echo.epa.gov/detailed_facility_report?fid=110015484947

128
NE
1/4-1/2
0.398 mi.
2101 ft.

Relative:
Higher

Actual:
401 ft.

WALKER RESIDENCE **WA ICR** **S104488050**
336 18TH AVE. E. **N/A**
SEATTLE, WA 98112

ICR:
Date Ecology Received Report: 02/03/93
Contaminants Found at Site: Petroleum products
Media Contaminated: Soil
Waste Management: Heating fuel tank
Region: North Western
Type of Report Ecology Received: Final cleanup report
Site Register Issue: 92-43
County Code: 17
Contact: Not reported
Report Title: Not reported

AE129 **TOMMY KUBOTA** **WA UST** **U003027982**
NNE **1509 E REPUBLICA ST** **WA ALLSITES** **N/A**
1/4-1/2 **SEATTLE, WA 98112**
0.401 mi.
2115 ft. **Site 1 of 2 in cluster AE**

Relative:
Higher

Actual:
426 ft.

UST:

Facility ID:	38518265
Site Id:	6992
UBI:	Not reported
Phone Number:	Not reported
Decimal Latitude:	47.62313661
Decimal Longitude:	-122.3124268
Tank Name:	UNKNOWN
Tag Number:	Not reported
Tank Status:	Closed in Place
Tank Status Date:	08/06/1996
Tank Install Date:	00/31/1964
Tank Closure Date:	Not reported
Capacity Range:	111 TO 1,100 Gallons
Tank Permit Expiration Date:	Not reported
Tank Upgrade Date:	Not reported
Tank Spill Prevention:	Not reported
Tank Overfill Prevention:	Not reported
Tank Material:	Steel
Tank Construction:	Not reported
Tank Tightness Test:	Not reported
Tank Corrosion Protection:	Not reported
Tank Manifold:	Not reported
Tank Release Detection:	Not reported
Tank SFC Type:	Not reported
Pipe Material:	Not reported
Pipe Construction:	Not reported
Pipe Primary Release Detection:	Not reported
Pipe Second Release Detection:	Not reported
Pipe Corrosion Protection:	Not reported
Pipe Pumping System:	Not reported
Responsible Unit:	NORTHWEST
Dispencer/Pump SFC Type:	Not reported

ALLSITES:

Facility Name:	TOMMY KUBOTA
Facility Id:	38518265
Interaction:	I
Interaction 1:	UST
Interaction 2:	Underground Storage Tank
Ecology Program:	TOXICS
Program Data:	UST
Facility Alt.:	Not reported
Program ID:	6992
Date Interaction:	2000-02-29 00:00:00
Date Interaction 3:	2000-05-03 00:00:00
Latitude:	47.623131129999997
Longitude:	-122.31239540599999

130
NW
1/4-1/2
0.402 mi.
2124 ft.

401 BROADWAY E STE 123
SEATTLE, WA 98102

WA ALLSITES **1001031581**
RCRA NonGen / NLR **WAR000002873**
FINDS
ECHO

Relative:
Lower

Actual:
340 ft.

ALLSITES:

Facility Name:	UPTOWN PHOTO INC
Facility Id:	21386756
Interaction:	I
Interaction 1:	HWG
Interaction 2:	Hazardous Waste Generator
Ecology Program:	HAZWASTE
Program Data:	TURBOWASTE
Facility Alt.:	Not reported
Program ID:	WAR000002873
Date Interaction:	1995-06-08 00:00:00
Date Interaction 3:	2000-12-31 00:00:00
Latitude:	47.622284380000004
Longitude:	-122.320775105

RCRA NonGen / NLR:

Date form received by agency:	04/22/2002
Facility name:	Not reported
Facility address:	401 BROADWAY E STE 123 SEATTLE, WA 98102
EPA ID:	WAR000002873
Mailing address:	PO BOX 15 SEATTLE, WA 98102
Contact:	UPTOWN PHOTO IN UPTOWN PHOTO IN
Contact address:	PO BOX 15 SEATTLE, WA 98102
Contact country:	US
Contact telephone:	(206)860-8523
Contact email:	Not reported
EPA Region:	Not reported
Classification:	Non-Generator
Description:	Handler: Non-Generators do not presently generate hazardous waste

Owner/Operator Summary:

Owner/operator name:	UPTOWN PHOTO IN U
Owner/operator address:	PO BOX 15 SEATTLE, WA 98102
Owner/operator country:	US
Owner/operator telephone:	(206)860-8523
Legal status:	Private
Owner/Operator Type:	Operator
Owner/Op start date:	09/23/1996
Owner/Op end date:	Not reported
Owner/operator name:	UPTOWN PHOTO IN U
Owner/operator address:	PO BOX 15 SEATTLE, WA 98102
Owner/operator country:	US
Owner/operator telephone:	(206)860-8523
Legal status:	Private

(Continued) **1001031581**

Owner/Operator Type: Owner
Owner/Op start date: 09/23/1996
Owner/Op end date: Not reported

Handler Activities Summary:
U.S. importer of hazardous waste: No
Mixed waste (haz. and radioactive): No
Recycler of hazardous waste: No
Transporter of hazardous waste: No
Treater, storer or disposer of HW: No
Underground injection activity: No
On-site burner exemption: No
Furnace exemption: No
Used oil fuel burner: No
Used oil processor: No
User oil refiner: No
Used oil fuel marketer to burner: No
Used oil Specification marketer: No
Used oil transfer facility: No
Used oil transporter: No

Historical Generators:
Date form received by agency: 04/22/2002
Site name: UPTOWN PHOTO INC
Classification: Not a generator, verified

Violation Status: No violations found

FINDS:

Registry ID: 110005400262

Environmental Interest/Information System
RCRAInfo is a national information system that supports the Resource Conservation and Recovery Act (RCRA) program through the tracking of events and activities related to facilities that generate, transport, and treat, store, or dispose of hazardous waste. RCRAInfo allows RCRA program staff to track the notification, permit, compliance, and corrective action activities required under RCRA.

ECHO:
Envid: 1001031581
Registry ID: 110005400262
DFR URL: http://echo.epa.gov/detailed_facility_report?fid=110005400262

AF131 **BMW SEATTLE** **WA INST CONTROL** **S106249902**
SW **714 E. PIKE ST.** **WA ICR** **N/A**
1/4-1/2 **SEATTLE, WA 98122** **WA VCP**
0.418 mi. **WA ALLSITES**
2206 ft. **Site 1 of 2 in cluster AF** **WA CSCSL NFA**

Relative:
Lower

Actual:
289 ft.

INST CONTROL:
Facility Site ID: 33641566
Latitude: 47.614398453
Longitude: -122.32271742
Instrument Type: Environmental Covenant

BMW SEATTLE (Continued) **S106249902**

Document Type:	Recording #: 9902028637, Date: Dec 30 1998 12:00AM
County Filing # For Individual IC Doc:	9902028637
Filing Date Of Individual IC Doc:	12/30/1998
Anchorage Restrictions:	No
Drinking Water Restrictions:	No
Education Programs:	No
Financial Assurance:	No
Finfish Harvesting Restrictions:	No
Groundwater Restriction:	No
Maintenance Requirements:	Yes
No Dredge Zone:	No
No Wake Zone:	No
Property Use Restriction:	Yes
Restrictive Signage:	No
Shell Fish Harvesting Restrictions:	No
Soil Restriction:	No
Surface Water Restriction:	No
Swimming Restriction:	No
Vessel Draft Restriction:	No
CS ID:	1055
Shoreline Stabilization Structure:	N
Wave Attenuation Structure:	N
Fencing or Other Permanent Access Barriers:	N
Simple Soil CAP:	N
Engineered CAP:	N
Engineered Bottom Barriers:	N
Immobilization by Stabilization, Solidification, or Encapsulation:	N
Ground Water Extraction and Gradient Control:	N
Vertical Ground Water Barrier:	N
Impermeable Surface:	N
Restrict Land Use:	Y
Restrict All Ground Water Use:	N
Prohibit Domestic Ground Water Well Installation:	N
Prohibit All Soil Disturbance:	N
Access Barrier:	N

Facility Site ID:	33641566
Latitude:	47.614398453
Longitude:	-122.32271742
Instrument Type:	Environmental Covenant
Document Type:	Recording #: 9902028637, Date: Dec 30 1998 12:00AM
County Filing # For Individual IC Doc:	9902028637
Filing Date Of Individual IC Doc:	12/30/1998
Anchorage Restrictions:	No
Drinking Water Restrictions:	No
Education Programs:	No
Financial Assurance:	No
Finfish Harvesting Restrictions:	No
Groundwater Restriction:	No
Maintenance Requirements:	Yes
No Dredge Zone:	No
No Wake Zone:	No
Property Use Restriction:	Yes
Restrictive Signage:	No
Shell Fish Harvesting Restrictions:	No
Soil Restriction:	No
Surface Water Restriction:	No

BMW SEATTLE (Continued) **S106249902**

Swimming Restriction: No
Vessel Draft Restriction: No
CS ID: 1055
Shoreline Stabilization Structure: N
Wave Attenuation Structure: N
Fencing or Other Permanent Access Barriers: N
Simple Soil CAP: N
Engineered CAP: N
Engineered Bottom Barriers: N
Immobilization by Stabilization, Solidification, or Encapsulation: N
Ground Water Extraction and Gradient Control: N
Vertical Ground Water Barrier: N
Impermeable Surface: N
Restrict Land Use: Y
Restrict All Ground Water Use: N
Prohibit Domestic Ground Water Well Installation: N
Prohibit All Soil Disturbance: N
Access Barrier: N

ICR:
Date Ecology Received Report: 08/21/98
Contaminants Found at Site: Petroleum products
Media Contaminated: Soil
Waste Management: Tank
Region: North Western
Type of Report Ecology Received: Final cleanup report
Site Register Issue: 98-11
County Code: 17
Contact: Not reported
Report Title: Not reported

Date Ecology Received Report: 08/10/95
Contaminants Found at Site: Petroleum products
Media Contaminated: Soil
Waste Management: Tank
Region: North Western
Type of Report Ecology Received: Interim cleanup report
Site Register Issue: 98-11
County Code: 17
Contact: Not reported
Report Title: Not reported

VCP:
edr_fstat: WA
edr_fzip: 98122
edr_fcnty: KING
edr_zip: Not reported
Facility ID: 33641566
VCP Status: Not reported
VCP: Yes
Ecology Status: Not reported
NFA Type: Not reported
Date NFA: 1/2/2015
Rank: Not reported
Cleanup Siteid: 1055

BMW SEATTLE (Continued) **S106249902**

ALLSITES:

Facility Name:	BMW SEATTLE PIKE ST
Facility Id:	33641566
Interaction:	A
Interaction 1:	CONSTSWGP
Interaction 2:	Construction SW GP
Ecology Program:	WATQUAL
Program Data:	PARIS
Facility Alt.:	Pike Motorsports
Program ID:	WAR301496
Date Interaction:	2013-12-18 00:00:00
Date Interaction 3:	Not reported
Latitude:	47.614393389
Longitude:	-122.322722681
Interaction:	I
Interaction 1:	SCS
Interaction 2:	State Cleanup Site
Ecology Program:	TOXICS
Program Data:	ISIS
Facility Alt.:	BMW SEATTLE PIKE ST
Program ID:	Not reported
Date Interaction:	1997-06-17 00:00:00
Date Interaction 3:	1998-08-21 00:00:00
Latitude:	47.614393389
Longitude:	-122.322722681
Interaction:	I
Interaction 1:	VOLCLNST
Interaction 2:	Voluntary Cleanup Sites
Ecology Program:	TOXICS
Program Data:	ISIS
Facility Alt.:	BMW SEATTLE PIKE ST
Program ID:	NW2618
Date Interaction:	2012-08-08 00:00:00
Date Interaction 3:	2015-01-02 00:00:00
Latitude:	47.614393389
Longitude:	-122.322722681
Interaction:	I
Interaction 1:	VOLCLNST
Interaction 2:	Voluntary Cleanup Sites
Ecology Program:	TOXICS
Program Data:	ISIS
Facility Alt.:	BMW SEATTLE PIKE ST
Program ID:	NW0118
Date Interaction:	1998-08-21 00:00:00
Date Interaction 3:	1999-03-31 00:00:00
Latitude:	47.614393389
Longitude:	-122.322722681

BMW SEATTLE (Continued) **S106249902**

CSCSL NFA:
- Facility/Site Id: 33641566
- CS Id: 1055
- NFA Date: 01/02/2015
- Rank: Not reported
- VCP: Yes
- Latitude: 47.614398453
- Longitude: -122.32271742

AG132 **GARDNER BUILDING** **WA ICR** **S106250014**
South **12TH AVE. & E SPRING ST.** **N/A**
1/4-1/2 **SEATTLE, WA 98122**
0.424 mi.
2241 ft. **Site 1 of 4 in cluster AG**

Relative:
Lower

Actual:
296 ft.

ICR:
- Date Ecology Received Report: 09/29/00
- Contaminants Found at Site: Petroleum products
- Media Contaminated: Groundwater, Soil
- Waste Management: Tank
- Region: North Western
- Type of Report Ecology Received: Final cleanup report
- Site Register Issue: 98-33
- County Code: 17
- Contact: Not reported
- Report Title: UST Site Assessment and Soil Excavation

AH133 **AMBASSADOR APARTMENTS** **WA ICR** **S104484578**
West **505 E. DENNY WAY** **N/A**
1/4-1/2 **SEATTLE, WA 98122**
0.432 mi.
2281 ft. **Site 1 of 2 in cluster AH**

Relative:
Lower

Actual:
266 ft.

ICR:
- Date Ecology Received Report: 08/23/91
- Contaminants Found at Site: Petroleum products
- Media Contaminated: Soil
- Waste Management: Tank
- Region: North Western
- Type of Report Ecology Received: Final cleanup report
- Site Register Issue: 92-06
- County Code: 17
- Contact: Not reported
- Report Title: Not reported

- Date Ecology Received Report: 11/12/91
- Contaminants Found at Site: Petroleum products
- Media Contaminated: Soil
- Waste Management: Tank
- Region: North Western
- Type of Report Ecology Received: Interim cleanup report
- Site Register Issue: 92-12
- County Code: 17
- Contact: Not reported
- Report Title: Not reported

AE134 **HILLTOP TEXACO INC SEATTLE** **WA ALLSITES** **S108893264**
NNE **523 15TH AVE E** **WA Financial Assurance** **N/A**
1/4-1/2 **SEATTLE, WA 98112**
0.434 mi.
2294 ft. **Site 2 of 2 in cluster AE**

Relative:
Higher

Actual:
431 ft.

ALLSITES:
Facility Name: HILLTOP TEXACO INC SEATTLE
Facility Id: 44337462

Interaction: I
Interaction 1: HWG
Interaction 2: Hazardous Waste Generator
Ecology Program: HAZWASTE
Program Data: TURBOWASTE
Facility Alt.: Not reported
Program ID: WAD988516761
Date Interaction: 1993-01-11 00:00:00
Date Interaction 3: 2004-12-31 00:00:00
Latitude: 47.623694379
Longitude: -122.312505105

Interaction: A
Interaction 1: UST
Interaction 2: Underground Storage Tank
Ecology Program: TOXICS
Program Data: UST
Facility Alt.: Not reported
Program ID: 100641
Date Interaction: 1966-06-01 00:00:00
Date Interaction 3: Not reported
Latitude: 47.623694379
Longitude: -122.312505105

WA Financial Assurance 1:
edr_fstat: WA
edr_fzip: 981024512
edr_fcnty: Not reported
edr_zip: Not reported
DOE Site ID: 100641
Site Type: PLIA
Financial Resp Type: Colony (GUS)
Inception Date: 11/01/2011
Expiration Date: 11/01/2012

AG135 **MOSS ALLEY MOTORS** **WA ALLSITES** **S104971657**
South **932 12TH AVE** **WA CSCSL NFA** **N/A**
1/4-1/2 **SEATTLE, WA 98122**
0.441 mi.
2326 ft. **Site 2 of 4 in cluster AG**

Relative:
Lower

Actual:
295 ft.

ALLSITES:
Facility Name: MOSS ALLEY MOTORS
Facility Id: 2571

Interaction: I
Interaction 1: LUST

MOSS ALLEY MOTORS (Continued) **S104971657**

Interaction 2:	LUST Facility
Ecology Program:	TOXICS
Program Data:	ISIS
Facility Alt.:	Not reported
Program ID:	97586
Date Interaction:	1989-05-02 00:00:00
Date Interaction 3:	1995-12-01 00:00:00
Latitude:	47.610704380999998
Longitude:	-122.317785108

Interaction:	I
Interaction 1:	HWG
Interaction 2:	Hazardous Waste Generator
Ecology Program:	HAZWASTE
Program Data:	TURBOWASTE
Facility Alt.:	Not reported
Program ID:	WAD982654055
Date Interaction:	1988-07-12 00:00:00
Date Interaction 3:	1994-12-31 00:00:00
Latitude:	47.610704380999998
Longitude:	-122.317785108

Interaction:	I
Interaction 1:	UST
Interaction 2:	Underground Storage Tank
Ecology Program:	TOXICS
Program Data:	UST
Facility Alt.:	Not reported
Program ID:	97586
Date Interaction:	2000-03-20 00:00:00
Date Interaction 3:	2000-03-20 00:00:00
Latitude:	47.610704380999998
Longitude:	-122.317785108

Interaction:	I
Interaction 1:	IRAP
Interaction 2:	Independent Remedial Actn Prg
Ecology Program:	TOXICS
Program Data:	ISIS
Facility Alt.:	Moss Alley Motors
Program ID:	Not reported
Date Interaction:	1995-04-03 00:00:00
Date Interaction 3:	1995-12-01 00:00:00
Latitude:	47.610704380999998
Longitude:	-122.317785108

CSCSL NFA:

Facility/Site Id:	2571
CS Id:	5159
NFA Date:	12/01/1995
Rank:	Not reported
VCP:	No
Latitude:	47.61071

MOSS ALLEY MOTORS (Continued) **S104971657**

Longitude: -122.3178

AG136 **MOSS ALLEY MOTORS** **WA ICR** **1000347806**
South **932 12TH AVE** **RCRA NonGen / NLR** **WAD982654055**
1/4-1/2 **SEATTLE, WA 98122** **FINDS**
0.441 mi. **ECHO**
2326 ft. **Site 3 of 4 in cluster AG**

Relative:
Lower

Actual:
295 ft.

ICR:

Date Ecology Received Report:	08/07/95
Contaminants Found at Site:	Petroleum products
Media Contaminated:	Groundwater, Soil
Waste Management:	Tank
Region:	North Western
Type of Report Ecology Received:	Final cleanup report
Site Register Issue:	95-04
County Code:	17
Contact:	Not reported
Report Title:	Not reported

RCRA NonGen / NLR:

Date form received by agency:	12/10/1997
Facility name:	Not reported
Facility address:	932 12TH AVE SEATTLE, WA 98122
EPA ID:	WAD982654055
Contact:	MOSS ALLEY MOTO MOSS ALLEY MOTO
Contact address:	932 12TH AVE SEATTLE, WA 98122
Contact country:	US
Contact telephone:	(000)000-0000
Contact email:	Not reported
EPA Region:	Not reported
Classification:	Non-Generator
Description:	Handler: Non-Generators do not presently generate hazardous waste

Owner/Operator Summary:

Owner/operator name:	WHIT S
Owner/operator address:	932 12TH AVE SEATTLE, WA 98122
Owner/operator country:	US
Owner/operator telephone:	(000)000-0000
Legal status:	Private
Owner/Operator Type:	Operator
Owner/Op start date:	10/13/1997
Owner/Op end date:	Not reported

Owner/operator name:	WHIT S
Owner/operator address:	932 12TH AVE SEATTLE, WA 98122
Owner/operator country:	US
Owner/operator telephone:	(000)000-0000
Legal status:	Private
Owner/Operator Type:	Owner
Owner/Op start date:	10/13/1997
Owner/Op end date:	Not reported

MOSS ALLEY MOTORS (Continued) **1000347806**

Handler Activities Summary:
- U.S. importer of hazardous waste: No
- Mixed waste (haz. and radioactive): No
- Recycler of hazardous waste: No
- Transporter of hazardous waste: No
- Treater, storer or disposer of HW: No
- Underground injection activity: No
- On-site burner exemption: No
- Furnace exemption: No
- Used oil fuel burner: No
- Used oil processor: No
- User oil refiner: No
- Used oil fuel marketer to burner: No
- Used oil Specification marketer: No
- Used oil transfer facility: No
- Used oil transporter: No

Historical Generators:
- Date form received by agency: 10/13/1997
- Site name: MOSS ALLEY MOTORS
- Classification: Not a generator, verified

Violation Status: No violations found

FINDS:

Registry ID: 110005346063

Environmental Interest/Information System

Washington Facility / Site Identification System (WA-FSIS) provides a means to query and display data maintained by the Washington Department of Ecology. This system contains key information for each facility/site that is currently, or has been, of interest to the Air Quality, Dam Safety, Hazardous Waste, Toxics Cleanup, and Water Quality Programs.

RCRAInfo is a national information system that supports the Resource Conservation and Recovery Act (RCRA) program through the tracking of events and activities related to facilities that generate, transport, and treat, store, or dispose of hazardous waste. RCRAInfo allows RCRA program staff to track the notification, permit, compliance, and corrective action activities required under RCRA.

ECHO:
- Envid: 1000347806
- Registry ID: 110005346063
- DFR URL: http://echo.epa.gov/detailed_facility_report?fid=110005346063

AH137 **RED ROBIN** **WA UST** **U002038095**
West **1600 OLIVE WAY** **WA ALLSITES** **N/A**
1/4-1/2 **SEATTLE, WA 98101**
0.442 mi.
2335 ft. **Site 2 of 2 in cluster AH**

Relative:
Lower

Actual:
272 ft.

UST:

Facility ID:	85645431
Site Id:	102456
UBI:	Not reported
Phone Number:	Not reported
Decimal Latitude:	47.618792
Decimal Longitude:	-122.326359
Tank Name:	1
Tag Number:	Not reported
Tank Status:	Removed
Tank Status Date:	08/06/1996
Tank Install Date:	00/01/1940
Tank Closure Date:	Not reported
Capacity Range:	111 TO 1,100 Gallons
Tank Permit Expiration Date:	Not reported
Tank Upgrade Date:	Not reported
Tank Spill Prevention:	Not reported
Tank Overfill Prevention:	Not reported
Tank Material:	Not reported
Tank Construction:	Not reported
Tank Tightness Test:	Not reported
Tank Corrosion Protection:	Not reported
Tank Manifold:	Not reported
Tank Release Detection:	Not reported
Tank SFC Type:	Not reported
Pipe Material:	Not reported
Pipe Construction:	Not reported
Pipe Primary Release Detection:	Not reported
Pipe Second Release Detection:	Not reported
Pipe Corrosion Protection:	Not reported
Pipe Pumping System:	Not reported
Responsible Unit:	NORTHWEST
Dispencer/Pump SFC Type:	Not reported

ALLSITES:

Facility Name:	RED ROBIN
Facility Id:	85645431
Interaction:	I
Interaction 1:	UST
Interaction 2:	Underground Storage Tank
Ecology Program:	TOXICS
Program Data:	UST
Facility Alt.:	Not reported
Program ID:	102456
Date Interaction:	1940-01-01 00:00:00
Date Interaction 3:	2000-05-03 00:00:00
Latitude:	47.618786381
Longitude:	-122.326344104

138
West
1/4-1/2
0.445 mi.
2347 ft.

YEDOR PROPERTY
SW CORNER OLIVE WY & BELLEVUE
SEATTLE, WA 98101

WA UST **U003749952**
WA ALLSITES **N/A**
WA CSCSL NFA

Relative:
Lower

Actual:
260 ft.

UST:

Facility ID:	55267187
Site Id:	200118
UBI:	Not reported
Phone Number:	Not reported
Decimal Latitude:	47.6168066
Decimal Longitude:	-122.3270185
Tank Name:	1
Tag Number:	Not reported
Tank Status:	Removed
Tank Status Date:	05/16/2001
Tank Install Date:	00/01/1964
Tank Closure Date:	Not reported
Capacity Range:	Not reported
Tank Permit Expiration Date:	Not reported
Tank Upgrade Date:	Not reported
Tank Spill Prevention:	Not reported
Tank Overfill Prevention:	Not reported
Tank Material:	Not reported
Tank Construction:	Not reported
Tank Tightness Test:	Not reported
Tank Corrosion Protection:	Not reported
Tank Manifold:	Not reported
Tank Release Detection:	Not reported
Tank SFC Type:	Not reported
Pipe Material:	Not reported
Pipe Construction:	Not reported
Pipe Primary Release Detection:	Not reported
Pipe Second Release Detection:	Not reported
Pipe Corrosion Protection:	Not reported
Pipe Pumping System:	Not reported
Responsible Unit:	NORTHWEST
Dispencer/Pump SFC Type:	Not reported
Tank Name:	2
Tag Number:	Not reported
Tank Status:	Removed
Tank Status Date:	05/16/2001
Tank Install Date:	00/01/1900
Tank Closure Date:	Not reported
Capacity Range:	Not reported
Tank Permit Expiration Date:	Not reported
Tank Upgrade Date:	Not reported
Tank Spill Prevention:	Not reported
Tank Overfill Prevention:	Not reported
Tank Material:	Not reported
Tank Construction:	Not reported
Tank Tightness Test:	Not reported
Tank Corrosion Protection:	Not reported
Tank Manifold:	Not reported
Tank Release Detection:	Not reported

YEDOR PROPERTY (Continued) **U003749952**

Tank SFC Type:	Not reported
Pipe Material:	Not reported
Pipe Construction:	Not reported
Pipe Primary Release Detection:	Not reported
Pipe Second Release Detection:	Not reported
Pipe Corrosion Protection:	Not reported
Pipe Pumping System:	Not reported
Responsible Unit:	NORTHWEST
Dispencer/Pump SFC Type:	Not reported

Tank Name:	3
Tag Number:	Not reported
Tank Status:	Removed
Tank Status Date:	05/16/2001
Tank Install Date:	00/01/1900
Tank Closure Date:	Not reported
Capacity Range:	Not reported
Tank Permit Expiration Date:	Not reported
Tank Upgrade Date:	Not reported
Tank Spill Prevention:	Not reported
Tank Overfill Prevention:	Not reported
Tank Material:	Not reported
Tank Construction:	Not reported
Tank Tightness Test:	Not reported
Tank Corrosion Protection:	Not reported
Tank Manifold:	Not reported
Tank Release Detection:	Not reported
Tank SFC Type:	Not reported
Pipe Material:	Not reported
Pipe Construction:	Not reported
Pipe Primary Release Detection:	Not reported
Pipe Second Release Detection:	Not reported
Pipe Corrosion Protection:	Not reported
Pipe Pumping System:	Not reported
Responsible Unit:	NORTHWEST
Dispencer/Pump SFC Type:	Not reported

Tank Name:	4
Tag Number:	Not reported
Tank Status:	Removed
Tank Status Date:	05/16/2001
Tank Install Date:	00/01/1900
Tank Closure Date:	Not reported
Capacity Range:	Not reported
Tank Permit Expiration Date:	Not reported
Tank Upgrade Date:	Not reported
Tank Spill Prevention:	Not reported
Tank Overfill Prevention:	Not reported
Tank Material:	Not reported
Tank Construction:	Not reported
Tank Tightness Test:	Not reported
Tank Corrosion Protection:	Not reported
Tank Manifold:	Not reported
Tank Release Detection:	Not reported
Tank SFC Type:	Not reported

YEDOR PROPERTY (Continued) **U003749952**

Pipe Material:	Not reported
Pipe Construction:	Not reported
Pipe Primary Release Detection:	Not reported
Pipe Second Release Detection:	Not reported
Pipe Corrosion Protection:	Not reported
Pipe Pumping System:	Not reported
Responsible Unit:	NORTHWEST
Dispencer/Pump SFC Type:	Not reported

Tank Name:	5
Tag Number:	Not reported
Tank Status:	Removed
Tank Status Date:	05/16/2001
Tank Install Date:	00/01/1964
Tank Closure Date:	Not reported
Capacity Range:	Not reported
Tank Permit Expiration Date:	Not reported
Tank Upgrade Date:	Not reported
Tank Spill Prevention:	Not reported
Tank Overfill Prevention:	Not reported
Tank Material:	Not reported
Tank Construction:	Not reported
Tank Tightness Test:	Not reported
Tank Corrosion Protection:	Not reported
Tank Manifold:	Not reported
Tank Release Detection:	Not reported
Tank SFC Type:	Not reported
Pipe Material:	Not reported
Pipe Construction:	Not reported
Pipe Primary Release Detection:	Not reported
Pipe Second Release Detection:	Not reported
Pipe Corrosion Protection:	Not reported
Pipe Pumping System:	Not reported
Responsible Unit:	NORTHWEST
Dispencer/Pump SFC Type:	Not reported

Tank Name:	6
Tag Number:	Not reported
Tank Status:	Removed
Tank Status Date:	05/16/2001
Tank Install Date:	00/01/1964
Tank Closure Date:	Not reported
Capacity Range:	Not reported
Tank Permit Expiration Date:	Not reported
Tank Upgrade Date:	Not reported
Tank Spill Prevention:	Not reported
Tank Overfill Prevention:	Not reported
Tank Material:	Not reported
Tank Construction:	Not reported
Tank Tightness Test:	Not reported
Tank Corrosion Protection:	Not reported
Tank Manifold:	Not reported
Tank Release Detection:	Not reported
Tank SFC Type:	Not reported
Pipe Material:	Not reported

YEDOR PROPERTY (Continued) **U003749952**

Pipe Construction: Not reported
Pipe Primary Release Detection: Not reported
Pipe Second Release Detection: Not reported
Pipe Corrosion Protection: Not reported
Pipe Pumping System: Not reported
Responsible Unit: NORTHWEST
Dispencer/Pump SFC Type: Not reported

ALLSITES:
Facility Name: YEDOR PROPERTY
Facility Id: 55267187

Interaction: A
Interaction 1: UST
Interaction 2: Underground Storage Tank
Ecology Program: TOXICS
Program Data: UST
Facility Alt.: Not reported
Program ID: 200118
Date Interaction: 1999-04-21 00:00:00
Date Interaction 3: Not reported
Latitude: 47.616799360000002
Longitude: -122.327022382

Interaction: I
Interaction 1: LUST
Interaction 2: LUST Facility
Ecology Program: TOXICS
Program Data: ISIS
Facility Alt.: Not reported
Program ID: 200118
Date Interaction: 1992-05-26 00:00:00
Date Interaction 3: 1995-05-21 00:00:00
Latitude: 47.616799360000002
Longitude: -122.327022382

CSCSL NFA:
Facility/Site Id: 55267187
CS Id: 9682
NFA Date: 05/04/2012
Rank: Not reported
VCP: No
Latitude: 47.616806602
Longitude: -122.32701849

AF139
WSW
1/4-1/2
0.445 mi.
2349 ft.

Relative:
Lower

Actual:
284 ft.

AVA CAPITOL HILL (600 E PIKE)
600 E PIKE ST
SEATTLE, WA 98122

Site 2 of 2 in cluster AF

WA CSCSL **1000275030**
WA LUST **WAD027472794**
WA UST
WA ICR
WA ALLSITES
RCRA NonGen / NLR
FINDS
WA MANIFEST
ECHO

CSCSL:

Facility ID:	43455148
Region:	Northwest
Lat/Long:	47.614598601 / -122.32408423
Brownfield Status:	Not reported
Rank Status:	N
Clean Up Siteid:	9178
Site Status:	Cleanup Started
PSI?:	Not reported
Contaminant Name:	Petroleum-Diesel
Ground Water:	Not reported
Surface Water:	Not reported
Soil:	Confirmed Above Cleanup Level
Sediment:	Not reported
Air:	Not reported
Bedrock:	Not reported
Responsible Unit:	Northwest

Facility ID:	43455148
Region:	Northwest
Lat/Long:	47.614598601 / -122.32408423
Brownfield Status:	Not reported
Rank Status:	N
Clean Up Siteid:	9178
Site Status:	Cleanup Started
PSI?:	Not reported
Contaminant Name:	Petroleum-Other
Ground Water:	Not reported
Surface Water:	Not reported
Soil:	Confirmed Above Cleanup Level
Sediment:	Not reported
Air:	Not reported
Bedrock:	Not reported
Responsible Unit:	Northwest

Facility ID:	43455148
Region:	Northwest
Lat/Long:	47.614598601 / -122.32408423
Brownfield Status:	Not reported
Rank Status:	N
Clean Up Siteid:	9177
Site Status:	Cleanup Started
PSI?:	Not reported
Contaminant Name:	Lead
Ground Water:	Not reported
Surface Water:	Not reported
Soil:	Confirmed Above Cleanup Level
Sediment:	Not reported
Air:	Not reported

AVA CAPITOL HILL (600 E PIKE) (Continued) **1000275030**

Bedrock: Not reported
Responsible Unit: Northwest

Facility ID: 43455148
Region: Northwest
Lat/Long: 47.614598601 / -122.32408423
Brownfield Status: Not reported
Rank Status: N
Clean Up Siteid: 9177
Site Status: Cleanup Started
PSI?: Not reported
Contaminant Name: Metals - Other
Ground Water: Not reported
Surface Water: Not reported
Soil: Confirmed Above Cleanup Level
Sediment: Not reported
Air: Not reported
Bedrock: Not reported
Responsible Unit: Northwest

Facility ID: 43455148
Region: Northwest
Lat/Long: 47.614598601 / -122.32408423
Brownfield Status: Not reported
Rank Status: N
Clean Up Siteid: 9177
Site Status: Cleanup Started
PSI?: Not reported
Contaminant Name: Petroleum-Diesel
Ground Water: Not reported
Surface Water: Not reported
Soil: Confirmed Above Cleanup Level
Sediment: Not reported
Air: Not reported
Bedrock: Not reported
Responsible Unit: Northwest

Facility ID: 43455148
Region: Northwest
Lat/Long: 47.614598601 / -122.32408423
Brownfield Status: Not reported
Rank Status: N
Clean Up Siteid: 9177
Site Status: Cleanup Started
PSI?: Not reported
Contaminant Name: Petroleum-Other
Ground Water: Not reported
Surface Water: Not reported
Soil: Confirmed Above Cleanup Level
Sediment: Not reported
Air: Not reported
Bedrock: Not reported
Responsible Unit: Northwest

LUST:
Facility ID: 43455148
Lust Status Type: Cleanup Started

AVA CAPITOL HILL (600 E PIKE) (Continued) **1000275030**

Cleanup Site ID: 9177
Cleanup Unit Type: Upland
Process Type: Independent Action
Cleanup Unit Name: PHIL SMART MERCEDES/BMW
Lust Status Date: 07/01/2011
Response Section: Northwest
Lat/Long: 47.6145986 / -122.32408

Facility ID: 43455148
Lust Status Type: Cleanup Started
Cleanup Site ID: 9178
Cleanup Unit Type: Upland
Process Type: Independent Action
Cleanup Unit Name: PHIL SMART MERCEDES (1994)
Lust Status Date: 07/01/2011
Response Section: Northwest
Lat/Long: 47.6145986 / -122.32408

UST:
Facility ID: 43455148
Site Id: 6676
UBI: Not reported
Phone Number: Not reported
Decimal Latitude: 47.6145986
Decimal Longitude: -122.3240842

Tank Name: 1
Tag Number: Not reported
Tank Status: Removed
Tank Status Date: 08/06/1996
Tank Install Date: 00/31/1964
Tank Closure Date: Not reported
Capacity Range: 111 TO 1,100 Gallons
Tank Permit Expiration Date: Not reported
Tank Upgrade Date: Not reported
Tank Spill Prevention: Not reported
Tank Overfill Prevention: Not reported
Tank Material: Not reported
Tank Construction: Not reported
Tank Tightness Test: Not reported
Tank Corrosion Protection: Not reported
Tank Manifold: Not reported
Tank Release Detection: Not reported
Tank SFC Type: Not reported
Pipe Material: Not reported
Pipe Construction: Not reported
Pipe Primary Release Detection: Not reported
Pipe Second Release Detection: Not reported
Pipe Corrosion Protection: Not reported
Pipe Pumping System: Not reported
Responsible Unit: NORTHWEST
Dispencer/Pump SFC Type: Not reported

Tank Name: 2
Tag Number: Not reported
Tank Status: Removed

AVA CAPITOL HILL (600 E PIKE) (Continued) **1000275030**

Tank Status Date:	08/06/1996
Tank Install Date:	00/01/1984
Tank Closure Date:	Not reported
Capacity Range:	111 TO 1,100 Gallons
Tank Permit Expiration Date:	07/01/1995
Tank Upgrade Date:	Not reported
Tank Spill Prevention:	Not reported
Tank Overfill Prevention:	Not reported
Tank Material:	Dielectric Coated Steel
Tank Construction:	Single Wall Tank
Tank Tightness Test:	Not reported
Tank Corrosion Protection:	Not reported
Tank Manifold:	Not reported
Tank Release Detection:	Weekly Manual Gauging
Tank SFC Type:	Not reported
Pipe Material:	Not reported
Pipe Construction:	Not reported
Pipe Primary Release Detection:	Other
Pipe Second Release Detection:	Not reported
Pipe Corrosion Protection:	Not reported
Pipe Pumping System:	Product Removed by Reclaimer
Responsible Unit:	NORTHWEST
Dispencer/Pump SFC Type:	Not reported

ICR:

Date Ecology Received Report:	10/17/94
Contaminants Found at Site:	Petroleum products
Media Contaminated:	Soil
Waste Management:	Tank
Region:	North Western
Type of Report Ecology Received:	Final cleanup report
Site Register Issue:	93-38
County Code:	17
Contact:	Not reported
Report Title:	Not reported

ALLSITES:

Facility Name:	PHIL SMART INC
Facility Id:	43455148

Interaction:	A
Interaction 1:	LUST
Interaction 2:	LUST Facility
Ecology Program:	TOXICS
Program Data:	ISIS
Facility Alt.:	PHIL SMART MERCEDES/BMW
Program ID:	6676
Date Interaction:	1990-01-20 00:00:00
Date Interaction 3:	Not reported
Latitude:	47.614591718
Longitude:	-122.324067637

Interaction:	A
Interaction 1:	CONSTSWGP
Interaction 2:	Construction SW GP

AVA CAPITOL HILL (600 E PIKE) (Continued) **1000275030**

Ecology Program:	WATQUAL
Program Data:	PARIS
Facility Alt.:	AVA Capitol Hill (600 E Pike)
Program ID:	WAR301493
Date Interaction:	2013-11-25 00:00:00
Date Interaction 3:	Not reported
Latitude:	47.614591718
Longitude:	-122.324067637

Interaction:	I
Interaction 1:	HWOTHER
Interaction 2:	Haz Waste Management Activity
Ecology Program:	HAZWASTE
Program Data:	TURBOWASTE
Facility Alt.:	Not reported
Program ID:	WAD027472794
Date Interaction:	2004-12-31 00:00:00
Date Interaction 3:	2005-12-31 00:00:00
Latitude:	47.614591718
Longitude:	-122.324067637

Interaction:	A
Interaction 1:	UST
Interaction 2:	Underground Storage Tank
Ecology Program:	TOXICS
Program Data:	UST
Facility Alt.:	Not reported
Program ID:	6676
Date Interaction:	2000-03-20 00:00:00
Date Interaction 3:	Not reported
Latitude:	47.614591718
Longitude:	-122.324067637

Interaction:	I
Interaction 1:	HWG
Interaction 2:	Hazardous Waste Generator
Ecology Program:	HAZWASTE
Program Data:	TURBOWASTE
Facility Alt.:	Not reported
Program ID:	WAD027472794
Date Interaction:	1986-09-22 00:00:00
Date Interaction 3:	2004-12-31 00:00:00
Latitude:	47.614591718
Longitude:	-122.324067637

RCRA NonGen / NLR:

Date form received by agency:	03/15/2006
Facility name:	Not reported
Facility address:	600 E PIKE ST SEATTLE, WA 98122-3718
EPA ID:	WAD027472794
Contact:	DAVID SCHUELKE
Contact address:	600 E PIKE ST

AVA CAPITOL HILL (600 E PIKE) (Continued) **1000275030**

SEATTLE, WA 98122-3718
Contact country: US
Contact telephone: (206)324-5959
Contact email: Not reported
EPA Region: Not reported
Land type: Private
Classification: Non-Generator
Description: Handler: Non-Generators do not presently generate hazardous waste

Owner/Operator Summary:
Owner/operator name: 600 E PIKE LLC
Owner/operator address: 600 E PIKE ST
SEATTLE, WA 98122
Owner/operator country: US
Owner/operator telephone: (206)324-5959
Legal status: Private
Owner/Operator Type: Owner
Owner/Op start date: Not reported
Owner/Op end date: Not reported

Owner/operator name: 600 E PIKE LLC
Owner/operator address: 600 E PIKE ST
SEATTLE, WA 98122
Owner/operator country: US
Owner/operator telephone: (206)324-5959
Legal status: Private
Owner/Operator Type: Operator
Owner/Op start date: Not reported
Owner/Op end date: Not reported

Owner/operator name: DAVID SCHUELKE
Owner/operator address: 600 E PIKE ST
SEATTLE, WA 98122
Owner/operator country: US
Owner/operator telephone: Not reported
Legal status: Private
Owner/Operator Type: Operator
Owner/Op start date: 06/25/1996
Owner/Op end date: Not reported

Owner/operator name: 600E PIKE LLC
Owner/operator address: 600 E PIKE ST
SEATTLE, WA 98122
Owner/operator country: US
Owner/operator telephone: Not reported
Legal status: Private
Owner/Operator Type: Owner
Owner/Op start date: 10/01/1986
Owner/Op end date: Not reported

Handler Activities Summary:
U.S. importer of hazardous waste: No
Mixed waste (haz. and radioactive): No
Recycler of hazardous waste: No
Transporter of hazardous waste: No
Treater, storer or disposer of HW: No

AVA CAPITOL HILL (600 E PIKE) (Continued) **1000275030**

Underground injection activity: No
On-site burner exemption: No
Furnace exemption: No
Used oil fuel burner: No
Used oil processor: No
User oil refiner: No
Used oil fuel marketer to burner: No
Used oil Specification marketer: No
Used oil transfer facility: No
Used oil transporter: No

Historical Generators:
Date form received by agency: 03/15/2006
Site name: PHIL SMART INC
Classification: Not a generator, verified

Date form received by agency: 12/31/2005
Site name: PHIL SMART INC
Classification: Not a generator, verified

Date form received by agency: 12/31/2003
Site name: PHIL SMART INC
Classification: Not a generator, verified

Violation Status: No violations found

Evaluation Action Summary:
Evaluation date: 09/17/1996
Evaluation: COMPLIANCE ASSISTANCE VISIT
Area of violation: Not reported
Date achieved compliance: Not reported
Evaluation lead agency: State

FINDS:

Registry ID: 110005318049

Environmental Interest/Information System

Washington Facility / Site Identification System (WA-FSIS) provides a means to query and display data maintained by the Washington Department of Ecology. This system contains key information for each facility/site that is currently, or has been, of interest to the Air Quality, Dam Safety, Hazardous Waste, Toxics Cleanup, and Water Quality Programs.

RCRAInfo is a national information system that supports the Resource Conservation and Recovery Act (RCRA) program through the tracking of events and activities related to facilities that generate, transport, and treat, store, or dispose of hazardous waste. RCRAInfo allows RCRA program staff to track the notification, permit, compliance, and corrective action activities required under RCRA.

HAZARDOUS WASTE BIENNIAL REPORTER

Registry ID: 110056980860

Environmental Interest/Information System

AVA CAPITOL HILL (600 E PIKE) (Continued) **1000275030**

US National Pollutant Discharge Elimination System (NPDES) module of the Compliance Information System (ICIS) tracks surface water permits issued under the Clean Water Act. Under NPDES, all facilities that discharge pollutants from any point source into waters of the United States are required to obtain a permit. The permit will likely contain limits on what can be discharged, impose monitoring and reporting requirements, and include other provisions to ensure that the discharge does not adversely affect water quality.

WA MANIFEST:

Facility Site ID Number:	43455148
EPA ID:	WAD027472794
NAICS:	44111
SWC Desc:	Not reported
FWC Desc:	Not reported
Form Comm:	I left several messages for David Schuelke to explain about withdrawing this ID #. TW
Data Year:	Not reported
Permit by Rule:	No
Treatment by Generator:	No
Mixed radioactive waste:	No
Importer of hazardous waste:	No
Immediate recycler:	No
Treatment/Storage/Disposal/Recycling Facility:	No
Generator of dangerous fuel waste:	No
Generator marketing to burner:	No
Other marketers (i.e., blender, distributor, etc.):	No
Utility boiler burner:	No
Industry boiler burner:	No
Industrial Furnace:	No
Smelter defferal:	No
Universal waste - batteries - generate:	No
Universal waste - thermostats - generate:	No
Universal waste - mercury - generate:	No
Universal waste - lamps - generate:	No
Universal waste - batteries - accumulate:	No
Universal waste - thermostats - accumulate:	No
Universal waste - mercury - accumulate:	No
Universal waste - lamps - accumulate:	No
Destination Facility for Universal Waste:	No
Off-specification used oil burner - utility boiler:	No
Off-specification used oil burner - industrial boiler:	No
Off-specification used oil burner - industrial furnace:	No
Tax Reg #:	578042422
Business Type:	Auto Dealership
Mail Name:	Phil Smart Inc
Mail addr line1:	600 E PIKE ST
Mail city,st,zip:	SEATTLE, WA 98122-3718
Mail country:	UNITED STATES
Legal org name:	600 E Pike LLC
Legal org type:	Private
Legal addr line1:	600 E PIKE ST
Legal city,st,zip:	SEATTLE, WA 98122-3718
Legal country:	UNITED STATES
Legal phone nbr:	(206)324-5959
Legal effective date:	10/01/1986

AVA CAPITOL HILL (600 E PIKE) (Continued) **1000275030**

Land org name:	600 E Pike LLC
Land org type:	Private
Land person name:	Not reported
Land addr line1:	600 E PIKE ST
Land city,st,zip:	SEATTLE, WA 98122-3718
Land country:	UNITED STATES
Land phone nbr:	(206)324-5959
Operator org name:	Not reported
Operator org type:	Private
Operator addr line1:	600 E PIKE ST
Operator city,st,zip:	SEATTLE, WA 98122-3718
Operator country:	UNITED STATES
Operator phone nbr:	(206)324-5959
Operator effective date:	06/25/1996
Site contact name:	David Schuelke
Site contact addr line1:	600 E Pike St
Site Contact City/State/ Zip:	SEATTLE, WA 98122-3718
Site Contact Country:	UNITED STATES
Site Contact Phone #:	(206)324-5959
Site Contact EMail:	Not reported
Form Contact NAME:	David Schuelke
Form Contact ADDR LINE1:	600 E Pike St
Form Contact City,ST,Zip:	SEATTLE, WA 98122-3718
Form Contact Country:	UNITED STATES
Form Contact Phone #:	(206)324-5959
Form Contact EMail:	Not reported
Gen Status CD:	XQG
Monthly Generation:	No
Batch Generation:	No
One Time Generation:	No
Transport Own Waste:	No
Tranports Other Waste:	No
Recycler Onsite:	No
Transfer Facility:	No
Other Exemption:	Not reported
UW Battery Gen:	No
Used Oil Transporter:	No
Used Oil Transfer Facility:	No
Used Oil Processor:	No
Used Oil Refiner:	No
Used Oil Fuel Marketer Directs Shipments:	No
Used Oil Fuel Marketer Meets Specs:	No

ECHO:

Envid:	1000275030
Registry ID:	110005318049
DFR URL:	http://echo.epa.gov/detailed_facility_report?fid=110005318049

Envid:	1000275030
Registry ID:	110056980860
DFR URL:	http://echo.epa.gov/detailed_facility_report?fid=110056980860

AG140 **A & W BEARING SERVICE INC SEATTLE** **WA ALLSITES** **1000135726**
South **925 12TH AVE** **RCRA NonGen / NLR** **WAD009266248**
1/4-1/2 **SEATTLE, WA 98122** **FINDS**
0.448 mi. **ECHO**
2368 ft. **Site 4 of 4 in cluster AG**

Relative:
Lower

Actual:
294 ft.

ALLSITES:

Facility Name:	A & W BEARING SERVICE INC SEATTLE
Facility Id:	62934266
Interaction:	I
Interaction 1:	HWG
Interaction 2:	Hazardous Waste Generator
Ecology Program:	HAZWASTE
Program Data:	TURBOWASTE
Facility Alt.:	Not reported
Program ID:	WAD009266248
Date Interaction:	1984-08-08 00:00:00
Date Interaction 3:	1999-03-01 00:00:00
Latitude:	47.610184381000003
Longitude:	-122.316685107

RCRA NonGen / NLR:

Date form received by agency:	07/13/1999
Facility name:	Not reported
Facility address:	925 12TH AVE SEATTLE, WA 98122
EPA ID:	WAD009266248
Contact:	A & W BEARING S A & W BEARING S
Contact address:	925 12TH AVE SEATTLE, WA 98122-4411
Contact country:	US
Contact telephone:	(000)000-0000
Contact email:	Not reported
EPA Region:	Not reported
Classification:	Non-Generator
Description:	Handler: Non-Generators do not presently generate hazardous waste

Owner/Operator Summary:

Owner/operator name:	DELBERT R
Owner/operator address:	714 HAZEL AVE N KENT, WA 98031
Owner/operator country:	US
Owner/operator telephone:	(360)854-2925
Legal status:	Private
Owner/Operator Type:	Operator
Owner/Op start date:	07/29/1996
Owner/Op end date:	Not reported

Owner/operator name:	DELBERT R
Owner/operator address:	714 HAZEL AVE N KENT, WA 98031
Owner/operator country:	US
Owner/operator telephone:	(360)854-2925
Legal status:	Private
Owner/Operator Type:	Owner
Owner/Op start date:	07/29/1996

A & W BEARING SERVICE INC SEATTLE (Continued) **1000135726**

Owner/Op end date: Not reported

Handler Activities Summary:
U.S. importer of hazardous waste: No
Mixed waste (haz. and radioactive): No
Recycler of hazardous waste: No
Transporter of hazardous waste: No
Treater, storer or disposer of HW: No
Underground injection activity: No
On-site burner exemption: No
Furnace exemption: No
Used oil fuel burner: No
Used oil processor: No
User oil refiner: No
Used oil fuel marketer to burner: No
Used oil Specification marketer: No
Used oil transfer facility: No
Used oil transporter: No

Historical Generators:
Date form received by agency: 07/13/1999
Site name: A & W BEARING SERVICE INC SEATTLE
Classification: Not a generator, verified

Violation Status: No violations found

FINDS:

Registry ID: 110005314114

Environmental Interest/Information System
RCRAInfo is a national information system that supports the Resource Conservation and Recovery Act (RCRA) program through the tracking of events and activities related to facilities that generate, transport, and treat, store, or dispose of hazardous waste. RCRAInfo allows RCRA program staff to track the notification, permit, compliance, and corrective action activities required under RCRA.

ECHO:
Envid: 1000135726
Registry ID: 110005314114
DFR URL: http://echo.epa.gov/detailed_facility_report?fid=110005314114

AI141 **PARKER BLDG** **WA VCP** **S106045071**
SSW **1134 BROADWAY** **WA ALLSITES** **N/A**
1/4-1/2 **SEATTLE, WA 98122** **WA CSCSL NFA**
0.451 mi.
2380 ft. **Site 1 of 5 in cluster AI**

Relative:
Lower

Actual:
312 ft.

VCP:
edr_fstat: WA
edr_fzip: 98122
edr_fcnty: KING
edr_zip: Not reported
Facility ID: 3288056
VCP Status: Not reported

PARKER BLDG (Continued) **S106045071**

VCP: Yes
Ecology Status: Not reported
NFA Type: Not reported
Date NFA: 5/7/2003
Rank: Not reported
Cleanup Siteid: 453

ALLSITES:
Facility Name: PARKER BLDG
Facility Id: 3288056

Interaction: I
Interaction 1: VOLCLNST
Interaction 2: Voluntary Cleanup Sites
Ecology Program: TOXICS
Program Data: ISIS
Facility Alt.: PARKER BLDG
Program ID: NW1094
Date Interaction: 2003-05-06 00:00:00
Date Interaction 3: 2003-05-07 00:00:00
Latitude: 47.612320551000003
Longitude: -122.32025943799999

CSCSL NFA:
Facility/Site Id: 3288056
CS Id: 453
NFA Date: 05/07/2003
Rank: Not reported
VCP: Yes
Latitude: 47.612325444
Longitude: -122.32026822

AI142 **POLYCLINIC THE** **RCRA-SQG** **1004793288**
SSW **1145 BROADWAY** **WA ALLSITES** **WA0000899070**
1/4-1/2 **SEATTLE, WA 98122** **WA SPILLS**
0.452 mi. **FINDS**
2384 ft. **Site 2 of 5 in cluster AI** **WA MANIFEST**
ECHO

Relative:
Lower

Actual:
312 ft.

RCRA-SQG:
Date form received by agency: 03/18/2014
Facility name: Not reported
Facility address: 1145 BROADWAY
SEATTLE, WA 98122-4299
EPA ID: WA0000899070
Mailing address: 904 7TH AVE, STE 300
SEATTLE, WA 98122-4299
Contact: JUDY MITACEK
Contact address: 904 7TH AVE STE 300
SEATTLE, WA 98104
Contact country: US
Contact telephone: (206)860-4406
Contact email: JUDY.MITACEK@POLYCLINIC.COM
EPA Region: Not reported
Land type: Private
Classification: Small Small Quantity Generator

POLYCLINIC THE (Continued) **1004793288**

Description: Handler: generates more than 100 and less than 1000 kg of hazardous waste during any calendar month and accumulates less than 6000 kg of hazardous waste at any time; or generates 100 kg or less of hazardous waste during any calendar month, and accumulates more than 1000 kg of hazardous waste at any time

Owner/Operator Summary:

Owner/operator name: NA THE POLYCLINIC
Owner/operator address: 904 7TH AVE STE 300
SEATTLE, WA 98104
Owner/operator country: US
Owner/operator telephone: (206)860-4406
Legal status: Private
Owner/Operator Type: Operator
Owner/Op start date: 01/01/1900
Owner/Op end date: Not reported

Owner/operator name: THE POLYCLINIC
Owner/operator address: 1145 BROADWAY
SEATTLE, WA 98122
Owner/operator country: US
Owner/operator telephone: (206)329-1760
Legal status: Private
Owner/Operator Type: Operator
Owner/Op start date: Not reported
Owner/Op end date: Not reported

Owner/operator name: 7TH AND MADISON LLC
Owner/operator address: 2025 FIRST AVE STE 700
SEATTLE, WA 98121
Owner/operator country: US
Owner/operator telephone: (206)448-5080
Legal status: Private
Owner/Operator Type: Owner
Owner/Op start date: Not reported
Owner/Op end date: Not reported

Owner/operator name: NA THE POLYCLINIC
Owner/operator address: 1145 BROADWAY
SEATTLE, WA 98122
Owner/operator country: US
Owner/operator telephone: (206)329-1760
Legal status: Private
Owner/Operator Type: Owner
Owner/Op start date: 01/01/1971
Owner/Op end date: Not reported

Owner/operator name: POLYCLINIC THE APC
Owner/operator address: 1145 BROADWAY
SEATTLE, WA 98122
Owner/operator country: US
Owner/operator telephone: Not reported
Legal status: Private
Owner/Operator Type: Owner
Owner/Op start date: 08/05/1996
Owner/Op end date: Not reported

POLYCLINIC THE (Continued) **1004793288**

Owner/operator name: JUDY MITACEK
Owner/operator address: 1145 BROADWAY
SEATTLE, WA 98122
Owner/operator country: US
Owner/operator telephone: Not reported
Legal status: Private
Owner/Operator Type: Operator
Owner/Op start date: 08/05/1996
Owner/Op end date: Not reported

Handler Activities Summary:
U.S. importer of hazardous waste: No
Mixed waste (haz. and radioactive): No
Recycler of hazardous waste: No
Transporter of hazardous waste: No
Treater, storer or disposer of HW: No
Underground injection activity: No
On-site burner exemption: No
Furnace exemption: No
Used oil fuel burner: No
Used oil processor: No
User oil refiner: No
Used oil fuel marketer to burner: No
Used oil Specification marketer: No
Used oil transfer facility: No
Used oil transporter: No

Historical Generators:
Date form received by agency: 03/18/2014
Site name: THE POLYCLINIC BROADWAY CENTER
Classification: Small Quantity Generator

Date form received by agency: 12/31/2003
Site name: POLYCLINIC THE
Classification: Not a generator, verified

Facility Has Received Notices of Violations:
Regulation violated: Not reported
Area of violation: Generators - Pre-transport
Date violation determined: 02/13/2015
Date achieved compliance: Not reported
Violation lead agency: State
Enforcement action: WRITTEN INFORMAL
Enforcement action date: 03/18/2015
Enf. disposition status: Not reported
Enf. disp. status date: Not reported
Enforcement lead agency: State
Proposed penalty amount: Not reported
Final penalty amount: Not reported
Paid penalty amount: Not reported

Evaluation Action Summary:
Evaluation date: 02/13/2015
Evaluation: COMPLIANCE EVALUATION INSPECTION ON-SITE
Area of violation: Generators - Pre-transport

POLYCLINIC THE (Continued) **1004793288**

Date achieved compliance: Not reported
Evaluation lead agency: State

ALLSITES:
Facility Name: POLYCLINIC THE
Facility Id: 95769156

Interaction: I
Interaction 1: HWG
Interaction 2: Hazardous Waste Generator
Ecology Program: HAZWASTE
Program Data: TURBOWASTE
Facility Alt.: Not reported
Program ID: WA0000899070
Date Interaction: 1994-10-21 00:00:00
Date Interaction 3: 2003-12-31 00:00:00
Latitude: 47.611864150000002
Longitude: -122.320689896

Interaction: A
Interaction 1: HWG
Interaction 2: Hazardous Waste Generator
Ecology Program: HAZWASTE
Program Data: TURBOWASTE
Facility Alt.: The Polyclinic Broadway Center
Program ID: WA0000899070
Date Interaction: 2014-03-10 00:00:00
Date Interaction 3: Not reported
Latitude: 47.611864150000002
Longitude: -122.320689896

Interaction: A
Interaction 1: HWP
Interaction 2: Hazardous Waste Planner
Ecology Program: HAZWASTE
Program Data: HWPPRT
Facility Alt.: Polyclinic TheThe Polyclinic Broadway Center
Program ID: WA0000899070
Date Interaction: 2015-05-08 00:00:00
Date Interaction 3: Not reported
Latitude: 47.611864150000002
Longitude: -122.320689896

SPILLS:
Facility ID: 625559
Medium: IMPERMEABLE CONTAINMENT
Material Desc: PETROLEUM - HYDRAULIC OIL
Material Qty: 1
Material Units: GALLON
Date Received: 03/16/2011
Contact Name: Not reported
Incident Date: Not reported
Incident Category Type: Not reported
Incident Category: Not reported

POLYCLINIC THE (Continued) **1004793288**

Latitude:	Not reported
Longitude:	Not reported
Source Type:	Not reported
Source:	Not reported
Vessel Facility Name2:	Not reported
Recovered Quantity:	Not reported
Resp Party Name:	Not reported

Facility ID:	643135
Medium:	IMPERMEABLE CONTAINMENT
Material Desc:	PETROLEUM - HYDRAULIC OIL
Material Qty:	15
Material Units:	GALLON
Date Received:	08/13/2013
Contact Name:	UNKNOWN
Incident Date:	Not reported
Incident Category Type:	Not reported
Incident Category:	Not reported
Latitude:	Not reported
Longitude:	Not reported
Source Type:	Not reported
Source:	Not reported
Vessel Facility Name2:	Not reported
Recovered Quantity:	Not reported
Resp Party Name:	Not reported

FINDS:

Registry ID: 110005307168

Environmental Interest/Information System

Washington Facility / Site Identification System (WA-FSIS) provides a means to query and display data maintained by the Washington Department of Ecology. This system contains key information for each facility/site that is currently, or has been, of interest to the Air Quality, Dam Safety, Hazardous Waste, Toxics Cleanup, and Water Quality Programs.

RCRAInfo is a national information system that supports the Resource Conservation and Recovery Act (RCRA) program through the tracking of events and activities related to facilities that generate, transport, and treat, store, or dispose of hazardous waste. RCRAInfo allows RCRA program staff to track the notification, permit, compliance, and corrective action activities required under RCRA.

HAZARDOUS WASTE BIENNIAL REPORTER

WA MANIFEST:

Facility Site ID Number:	95769156
EPA ID:	WA0000899070
NAICS:	621493
SWC Desc:	Not reported
FWC Desc:	D001,F003
Form Comm:	Not reported
Data Year:	2014

POLYCLINIC THE (Continued) **1004793288**

Permit by Rule:	False
Treatment by Generator:	False
Mixed radioactive waste:	False
Importer of hazardous waste:	False
Immediate recycler:	False
Treatment/Storage/Disposal/Recycling Facility:	False
Generator of dangerous fuel waste:	False
Generator marketing to burner:	False
Other marketers (i.e., blender, distributor, etc.):	False
Utility boiler burner:	False
Industry boiler burner:	False
Industrial Furnace:	False
Smelter defferal:	False
Universal waste - batteries - generate:	False
Universal waste - thermostats - generate:	False
Universal waste - mercury - generate:	False
Universal waste - lamps - generate:	False
Universal waste - batteries - accumulate:	False
Universal waste - thermostats - accumulate:	False
Universal waste - mercury - accumulate:	False
Universal waste - lamps - accumulate:	False
Destination Facility for Universal Waste:	False
Off-specification used oil burner - utility boiler:	False
Off-specification used oil burner - industrial boiler:	False
Off-specification used oil burner - industrial furnace:	False
Tax Reg #:	178010389
Business Type:	Healthcare and Ambulatory
Mail Name:	The Polyclinic - Madison Center
Mail addr line1:	904 7th Ave, Ste 300
Mail city,st,zip:	SEATTLE, WA 98122-4299
Mail country:	UNITED STATES
Legal org name:	The Polyclinic
Legal org type:	Private
Legal addr line1:	1145 BROADWAY
Legal city,st,zip:	SEATTLE, WA 98122-4299
Legal country:	UNITED STATES
Legal phone nbr:	(206)329-1760 4426
Legal effective date:	01/01/1971
Land org name:	7th and Madison LLC
Land org type:	Private
Land person name:	Not reported
Land addr line1:	2025 First Ave Ste 700
Land city,st,zip:	SEATTLE, WA 98121
Land country:	UNITED STATES
Land phone nbr:	(206)448-5080
Operator org name:	The Polyclinic
Operator org type:	Private
Operator addr line1:	904 7th Ave Ste 300
Operator city,st,zip:	SEATTLE, WA 98104
Operator country:	UNITED STATES
Operator phone nbr:	(206)860-4406
Operator effective date:	Not reported
Site contact name:	Judy Mitacek
Site contact addr line1:	904 7th Ave Ste 300
Site Contact City/State/ Zip:	SEATTLE, WA 98104
Site Contact Country:	UNITED STATES
Site Contact Phone #:	(206)860-4406

POLYCLINIC THE (Continued) **1004793288**

Site Contact EMail:	Judy.mitacek@polyclinic.com
Form Contact NAME:	Judy Mitacek
Form Contact ADDR LINE1:	904 7th Ave Ste 300
Form Contact City,ST,Zip:	SEATTLE, WA 98104
Form Contact Country:	UNITED STATES
Form Contact Phone #:	(206)860-4406
Form Contact EMail:	Judy.mitacek@polyclinic.com
Gen Status CD:	MQG
Monthly Generation:	True
Batch Generation:	False
One Time Generation:	False
Transport Own Waste:	False
Tranports Other Waste:	False
Recycler Onsite:	False
Transfer Facility:	False
Other Exemption:	Not reported
UW Battery Gen:	False
Used Oil Transporter:	False
Used Oil Transfer Facility:	False
Used Oil Processor:	False
Used Oil Refiner:	False
Used Oil Fuel Marketer Directs Shipments:	False
Used Oil Fuel Marketer Meets Specs:	False

Waste Streams Generated:

Facility ID:	95769156
Data Year:	2014
Description:	Flammable Lab Solvents - Alcohols and Xylene
Mix:	False
Reported Qty:	5755 LB
Kilo Qty:	2610.46804
Density No:	0
Density Qty:	Not reported

Waste Stream Comments:

Facility ID:	95769156
Data Year:	2014
Comments:	G09 Source Code: laboratory wastes not covered under other source codes

ECHO:

Envid:	1004793288
Registry ID:	110005307168
DFR URL:	http://echo.epa.gov/detailed_facility_report?fid=110005307168

AI143 **SHERIFF AND THOMPSON INC** **WA UST** **U000587374**
SSW **1130 BROADWAY** **WA ALLSITES** **N/A**
1/4-1/2 **SEATTLE, WA 98122**
0.453 mi.
2391 ft. **Site 3 of 5 in cluster AI**

Relative:
Lower

Actual:
313 ft.

UST:

Facility ID:	36932479
Site Id:	2186
UBI:	Not reported

SHERIFF AND THOMPSON INC (Continued) **U000587374**

Phone Number:	Not reported
Decimal Latitude:	47.6118
Decimal Longitude:	-122.32066

Tank Name:	1
Tag Number:	Not reported
Tank Status:	Closed in Place
Tank Status Date:	08/06/1996
Tank Install Date:	00/31/1964
Tank Closure Date:	Not reported
Capacity Range:	111 TO 1,100 Gallons
Tank Permit Expiration Date:	Not reported
Tank Upgrade Date:	Not reported
Tank Spill Prevention:	Not reported
Tank Overfill Prevention:	Not reported
Tank Material:	Steel
Tank Construction:	Not reported
Tank Tightness Test:	Not reported
Tank Corrosion Protection:	Not reported
Tank Manifold:	Not reported
Tank Release Detection:	Not reported
Tank SFC Type:	Not reported
Pipe Material:	Not reported
Pipe Construction:	Not reported
Pipe Primary Release Detection:	Not reported
Pipe Second Release Detection:	Not reported
Pipe Corrosion Protection:	Not reported
Pipe Pumping System:	Not reported
Responsible Unit:	NORTHWEST
Dispencer/Pump SFC Type:	Not reported

ALLSITES:

Facility Name:	SHERIFF & THOMPSON INC
Facility Id:	36932479

Interaction:	I
Interaction 1:	UST
Interaction 2:	Underground Storage Tank
Ecology Program:	TOXICS
Program Data:	UST
Facility Alt.:	Not reported
Program ID:	Not reported
Date Interaction:	2000-02-29 00:00:00
Date Interaction 3:	2000-05-03 00:00:00
Latitude:	47.611794381000003
Longitude:	-122.320645107

Interaction:	I
Interaction 1:	HWG
Interaction 2:	Hazardous Waste Generator
Ecology Program:	HAZWASTE
Program Data:	TURBOWASTE
Facility Alt.:	Not reported
Program ID:	WAR000004069
Date Interaction:	1995-07-31 00:00:00
Date Interaction 3:	1995-12-31 00:00:00

SHERIFF AND THOMPSON INC (Continued) **U000587374**

Latitude: 47.611794381000003
Longitude: -122.320645107

AJ144 **SEATTLE CENTRAL TOWING INC** **WA ALLSITES** **1000421888**
East **1658 20TH AVE** **RCRA NonGen / NLR** **WAD071836456**
1/4-1/2 **SEATTLE, WA 98122** **FINDS**
0.454 mi. **ECHO**
2395 ft. **Site 1 of 3 in cluster AJ**

Relative:
Lower

Actual:
354 ft.

ALLSITES:
Facility Name: SEATTLE CENTRAL TOWING INC
Facility Id: 22723837

Interaction: I
Interaction 1: HWG
Interaction 2: Hazardous Waste Generator
Ecology Program: HAZWASTE
Program Data: TURBOWASTE
Facility Alt.: Not reported
Program ID: WAD071836456
Date Interaction: 1990-04-23 00:00:00
Date Interaction 3: 1995-05-30 00:00:00
Latitude: 47.616444379000001
Longitude: -122.30594510900001

RCRA NonGen / NLR:
Date form received by agency: 01/30/1998
Facility name: Not reported
Facility address: 1658 20TH AVE
SEATTLE, WA 98122
EPA ID: WAD071836456
Contact: SEATTLE CENTRAL SEATTLE CENTRAL
Contact address: 1658 20TH AVE
SEATTLE, WA 98122-2806
Contact country: US
Contact telephone: (000)000-0000
Contact email: Not reported
EPA Region: Not reported
Land type: Private
Classification: Non-Generator
Description: Handler: Non-Generators do not presently generate hazardous waste

Owner/Operator Summary:
Owner/operator name: SEATTLE CENTRAL S
Owner/operator address: 1658 20TH AVE
SEATTLE, WA 98122
Owner/operator country: US
Owner/operator telephone: (206)323-3392
Legal status: Private
Owner/Operator Type: Owner
Owner/Op start date: 05/02/1996
Owner/Op end date: Not reported

Handler Activities Summary:

SEATTLE CENTRAL TOWING INC (Continued) **1000421888**

U.S. importer of hazardous waste: No
Mixed waste (haz. and radioactive): No
Recycler of hazardous waste: No
Transporter of hazardous waste: No
Treater, storer or disposer of HW: No
Underground injection activity: No
On-site burner exemption: No
Furnace exemption: No
Used oil fuel burner: No
Used oil processor: No
User oil refiner: No
Used oil fuel marketer to burner: No
Used oil Specification marketer: No
Used oil transfer facility: No
Used oil transporter: No

Historical Generators:
Date form received by agency: 01/30/1998
Site name: SEATTLE CENTRAL TOWING INC
Classification: Not a generator, verified

Violation Status: No violations found

Evaluation Action Summary:
Evaluation date: 10/22/1997
Evaluation: COMPLIANCE ASSISTANCE VISIT
Area of violation: Not reported
Date achieved compliance: Not reported
Evaluation lead agency: State

FINDS:

Registry ID: 110005325941

Environmental Interest/Information System
RCRAInfo is a national information system that supports the Resource Conservation and Recovery Act (RCRA) program through the tracking of events and activities related to facilities that generate, transport, and treat, store, or dispose of hazardous waste. RCRAInfo allows RCRA program staff to track the notification, permit, compliance, and corrective action activities required under RCRA.

ECHO:
Envid: 1000421888
Registry ID: 110005325941
DFR URL: http://echo.epa.gov/detailed_facility_report?fid=110005325941

145
SSW
1/4-1/2
0.455 mi.
2400 ft.

IHOP RESTAURANT 612
950 E MADISON ST
SEATTLE, WA 98122

WA ALLSITES **S110700613**
N/A

Relative:
Lower

Actual:
309 ft.

ALLSITES:

Facility Name:	IHOP RESTAURANT 612
Facility Id:	22243
Interaction:	I
Interaction 1:	LSC
Interaction 2:	Local Source Cntrl 7/09-3/12
Ecology Program:	HAZWASTE
Program Data:	LSC
Facility Alt.:	IHOP Restaurant 612
Program ID:	Not reported
Date Interaction:	2010-08-12 00:00:00
Date Interaction 3:	2010-08-12 00:00:00
Latitude:	47.611909380999997
Longitude:	-122.31963110700001

AI146
SSW
1/4-1/2
0.460 mi.
2429 ft.

UNOCAL 5919
1100 BROADWAY
SEATTLE, WA 98122

Site 4 of 5 in cluster AI

WA CSCSL **U000592872**
WA LUST **N/A**
WA UST
WA VCP
WA ALLSITES

Relative:
Lower

Actual:
316 ft.

CSCSL:

Facility ID:	22484161
Region:	Northwest
Lat/Long:	47.611635428 / -122.32027549
Brownfield Status:	Not reported
Rank Status:	N
Clean Up Siteid:	7072
Site Status:	Cleanup Started
PSI?:	Not reported
Contaminant Name:	Benzene
Ground Water:	Confirmed Above Cleanup Level
Surface Water:	Not reported
Soil:	Confirmed Above Cleanup Level
Sediment:	Not reported
Air:	Not reported
Bedrock:	Not reported
Responsible Unit:	Northwest

Facility ID:	22484161
Region:	Northwest
Lat/Long:	47.611635428 / -122.32027549
Brownfield Status:	Not reported
Rank Status:	N
Clean Up Siteid:	7072
Site Status:	Cleanup Started
PSI?:	Not reported
Contaminant Name:	Lead
Ground Water:	Not reported
Surface Water:	Not reported
Soil:	Below MTCA Cleanup Level After Assessment
Sediment:	Not reported

UNOCAL 5919 (Continued) **U000592872**

Air:	Not reported
Bedrock:	Not reported
Responsible Unit:	Northwest
Facility ID:	22484161
Region:	Northwest
Lat/Long:	47.611635428 / -122.32027549
Brownfield Status:	Not reported
Rank Status:	N
Clean Up Siteid:	7072
Site Status:	Cleanup Started
PSI?:	Not reported
Contaminant Name:	LUST - Other Hazardous Substance
Ground Water:	Confirmed Above Cleanup Level
Surface Water:	Not reported
Soil:	Confirmed Above Cleanup Level
Sediment:	Not reported
Air:	Not reported
Bedrock:	Not reported
Responsible Unit:	Northwest
Facility ID:	22484161
Region:	Northwest
Lat/Long:	47.611635428 / -122.32027549
Brownfield Status:	Not reported
Rank Status:	N
Clean Up Siteid:	7072
Site Status:	Cleanup Started
PSI?:	Not reported
Contaminant Name:	Non-Halogenated Solvents
Ground Water:	Confirmed Above Cleanup Level
Surface Water:	Not reported
Soil:	Confirmed Above Cleanup Level
Sediment:	Not reported
Air:	Not reported
Bedrock:	Not reported
Responsible Unit:	Northwest
Facility ID:	22484161
Region:	Northwest
Lat/Long:	47.611635428 / -122.32027549
Brownfield Status:	Not reported
Rank Status:	N
Clean Up Siteid:	7072
Site Status:	Cleanup Started
PSI?:	Not reported
Contaminant Name:	Other Non-Halogenated Organics
Ground Water:	Confirmed Above Cleanup Level
Surface Water:	Not reported
Soil:	Confirmed Above Cleanup Level
Sediment:	Not reported
Air:	Not reported
Bedrock:	Not reported
Responsible Unit:	Northwest
Facility ID:	22484161
Region:	Northwest

UNOCAL 5919 (Continued) **U000592872**

Lat/Long: 47.611635428 / -122.32027549
Brownfield Status: Not reported
Rank Status: N
Clean Up Siteid: 7072
Site Status: Cleanup Started
PSI?: Not reported
Contaminant Name: Petroleum-Diesel
Ground Water: Confirmed Above Cleanup Level
Surface Water: Not reported
Soil: Confirmed Above Cleanup Level
Sediment: Not reported
Air: Not reported
Bedrock: Not reported
Responsible Unit: Northwest

Facility ID: 22484161
Region: Northwest
Lat/Long: 47.611635428 / -122.32027549
Brownfield Status: Not reported
Rank Status: N
Clean Up Siteid: 7072
Site Status: Cleanup Started
PSI?: Not reported
Contaminant Name: Petroleum-Gasoline
Ground Water: Below MTCA Cleanup Level After Assessment
Surface Water: Not reported
Soil: Confirmed Above Cleanup Level
Sediment: Not reported
Air: Not reported
Bedrock: Not reported
Responsible Unit: Northwest

Facility ID: 22484161
Region: Northwest
Lat/Long: 47.611635428 / -122.32027549
Brownfield Status: Not reported
Rank Status: N
Clean Up Siteid: 7072
Site Status: Cleanup Started
PSI?: Not reported
Contaminant Name: Petroleum-Other
Ground Water: Not reported
Surface Water: Not reported
Soil: Confirmed Above Cleanup Level
Sediment: Not reported
Air: Not reported
Bedrock: Not reported
Responsible Unit: Northwest

LUST:
Facility ID: 22484161
Lust Status Type: Cleanup Started
Cleanup Site ID: 7072
Cleanup Unit Type: Upland
Process Type: Voluntary Cleanup Program
Cleanup Unit Name: UNOCAL STATION # 5919 (1989)
Lust Status Date: 02/11/2016

UNOCAL 5919 (Continued) **U000592872**

Response Section: Northwest
Lat/Long: 47.6116354 / -122.32027

Facility ID: 22484161
Lust Status Type: Cleanup Started
Cleanup Site ID: 7072
Cleanup Unit Type: Upland
Process Type: Voluntary Cleanup Program
Cleanup Unit Name: UNOCAL STATION # 5919 (1989)
Lust Status Date: 03/08/1993
Response Section: Northwest
Lat/Long: 47.6116354 / -122.32027

UST:
Facility ID: 22484161
Site Id: 8483
UBI: Not reported
Phone Number: Not reported
Decimal Latitude: 47.61163543
Decimal Longitude: -122.3202755

Tank Name: 1
Tag Number: Not reported
Tank Status: Removed
Tank Status Date: 08/06/1996
Tank Install Date: 00/31/1964
Tank Closure Date: Not reported
Capacity Range: Not reported
Tank Permit Expiration Date: 06/16/1992
Tank Upgrade Date: Not reported
Tank Spill Prevention: Not reported
Tank Overfill Prevention: Not reported
Tank Material: Fiberglass Reinforced Plastic
Tank Construction: Single Wall Tank
Tank Tightness Test: Not reported
Tank Corrosion Protection: Not reported
Tank Manifold: Not reported
Tank Release Detection: Not reported
Tank SFC Type: Not reported
Pipe Material: Fiberglass
Pipe Construction: Not reported
Pipe Primary Release Detection: Not reported
Pipe Second Release Detection: Not reported
Pipe Corrosion Protection: Not reported
Pipe Pumping System: Not reported
Responsible Unit: NORTHWEST
Dispencer/Pump SFC Type: Not reported

Tank Name: 2
Tag Number: Not reported
Tank Status: Removed
Tank Status Date: 08/06/1996
Tank Install Date: 00/31/1964
Tank Closure Date: Not reported
Capacity Range: Not reported
Tank Permit Expiration Date: 06/16/1992

UNOCAL 5919 (Continued) **U000592872**

Tank Upgrade Date:	Not reported
Tank Spill Prevention:	Not reported
Tank Overfill Prevention:	Not reported
Tank Material:	Fiberglass Reinforced Plastic
Tank Construction:	Single Wall Tank
Tank Tightness Test:	Not reported
Tank Corrosion Protection:	Not reported
Tank Manifold:	Not reported
Tank Release Detection:	Not reported
Tank SFC Type:	Not reported
Pipe Material:	Fiberglass
Pipe Construction:	Not reported
Pipe Primary Release Detection:	Not reported
Pipe Second Release Detection:	Not reported
Pipe Corrosion Protection:	Not reported
Pipe Pumping System:	Not reported
Responsible Unit:	NORTHWEST
Dispencer/Pump SFC Type:	Not reported

Tank Name:	3
Tag Number:	Not reported
Tank Status:	Removed
Tank Status Date:	08/06/1996
Tank Install Date:	00/31/1964
Tank Closure Date:	Not reported
Capacity Range:	111 TO 1,100 Gallons
Tank Permit Expiration Date:	Not reported
Tank Upgrade Date:	Not reported
Tank Spill Prevention:	Not reported
Tank Overfill Prevention:	Not reported
Tank Material:	Not reported
Tank Construction:	Not reported
Tank Tightness Test:	Not reported
Tank Corrosion Protection:	Not reported
Tank Manifold:	Not reported
Tank Release Detection:	Not reported
Tank SFC Type:	Not reported
Pipe Material:	Not reported
Pipe Construction:	Not reported
Pipe Primary Release Detection:	Not reported
Pipe Second Release Detection:	Not reported
Pipe Corrosion Protection:	Not reported
Pipe Pumping System:	Not reported
Responsible Unit:	NORTHWEST
Dispencer/Pump SFC Type:	Not reported

Tank Name:	4
Tag Number:	Not reported
Tank Status:	Removed
Tank Status Date:	08/06/1996
Tank Install Date:	00/31/1964
Tank Closure Date:	Not reported
Capacity Range:	111 TO 1,100 Gallons
Tank Permit Expiration Date:	06/16/1992
Tank Upgrade Date:	Not reported

UNOCAL 5919 (Continued) **U000592872**

Tank Spill Prevention:	Not reported
Tank Overfill Prevention:	Not reported
Tank Material:	Fiberglass Reinforced Plastic
Tank Construction:	Single Wall Tank
Tank Tightness Test:	Not reported
Tank Corrosion Protection:	Not reported
Tank Manifold:	Not reported
Tank Release Detection:	Not reported
Tank SFC Type:	Not reported
Pipe Material:	Steel
Pipe Construction:	Not reported
Pipe Primary Release Detection:	Not reported
Pipe Second Release Detection:	Not reported
Pipe Corrosion Protection:	Not reported
Pipe Pumping System:	Not reported
Responsible Unit:	NORTHWEST
Dispencer/Pump SFC Type:	Not reported

VCP:

edr_fstat:	WA
edr_fzip:	98122
edr_fcnty:	KING
edr_zip:	Not reported
Facility ID:	22484161
VCP Status:	Not reported
VCP:	Yes
Ecology Status:	Not reported
NFA Type:	Not reported
Date NFA:	Not reported
Rank:	N
Cleanup Siteid:	7072

edr_fstat:	WA
edr_fzip:	98122
edr_fcnty:	KING
edr_zip:	Not reported
Facility ID:	22484161
VCP Status:	Not reported
VCP:	Yes
Ecology Status:	Not reported
NFA Type:	Not reported
Date NFA:	Not reported
Rank:	N
Cleanup Siteid:	7072

edr_fstat:	WA
edr_fzip:	98122
edr_fcnty:	KING
edr_zip:	Not reported
Facility ID:	22484161
VCP Status:	Not reported
VCP:	Yes
Ecology Status:	Not reported
NFA Type:	Not reported
Date NFA:	Not reported
Rank:	N
Cleanup Siteid:	7072

UNOCAL 5919 (Continued) **U000592872**

edr_fstat: WA
edr_fzip: 98122
edr_fcnty: KING
edr_zip: Not reported
Facility ID: 22484161
VCP Status: Not reported
VCP: Yes
Ecology Status: Not reported
NFA Type: Not reported
Date NFA: Not reported
Rank: N
Cleanup Siteid: 7072

edr_fstat: WA
edr_fzip: 98122
edr_fcnty: KING
edr_zip: Not reported
Facility ID: 22484161
VCP Status: Not reported
VCP: Yes
Ecology Status: Not reported
NFA Type: Not reported
Date NFA: Not reported
Rank: N
Cleanup Siteid: 7072

edr_fstat: WA
edr_fzip: 98122
edr_fcnty: KING
edr_zip: Not reported
Facility ID: 22484161
VCP Status: Not reported
VCP: Yes
Ecology Status: Not reported
NFA Type: Not reported
Date NFA: Not reported
Rank: N
Cleanup Siteid: 7072

edr_fstat: WA
edr_fzip: 98122
edr_fcnty: KING
edr_zip: Not reported
Facility ID: 22484161
VCP Status: Not reported
VCP: Yes
Ecology Status: Not reported
NFA Type: Not reported
Date NFA: Not reported
Rank: N
Cleanup Siteid: 7072

edr_fstat: WA
edr_fzip: 98122
edr_fcnty: KING
edr_zip: Not reported
Facility ID: 22484161

UNOCAL 5919 (Continued) **U000592872**

VCP Status: Not reported
VCP: Yes
Ecology Status: Not reported
NFA Type: Not reported
Date NFA: Not reported
Rank: N
Cleanup Siteid: 7072

ALLSITES:
Facility Name: UNOCAL SS 5919
Facility Id: 22484161

Interaction: I
Interaction 1: TIER2
Interaction 2: Emergency/Haz Chem Rpt TIER2
Ecology Program: HAZWASTE
Program Data: EPCRA
Facility Alt.: Not reported
Program ID: CRK000016760
Date Interaction: 1988-01-01 00:00:00
Date Interaction 3: 1776-07-04 00:00:00
Latitude: 47.611629311999998
Longitude: -122.320276393

Interaction: A
Interaction 1: VOLCLNST
Interaction 2: Voluntary Cleanup Sites
Ecology Program: TOXICS
Program Data: ISIS
Facility Alt.: UNOCAL SS 5919
Program ID: NW2557
Date Interaction: 2011-11-30 00:00:00
Date Interaction 3: Not reported
Latitude: 47.611629311999998
Longitude: -122.320276393

Interaction: A
Interaction 1: LUST
Interaction 2: LUST Facility
Ecology Program: TOXICS
Program Data: ISIS
Facility Alt.: Not reported
Program ID: 8483
Date Interaction: 1989-03-31 00:00:00
Date Interaction 3: Not reported
Latitude: 47.611629311999998
Longitude: -122.320276393

Interaction: I
Interaction 1: UST
Interaction 2: Underground Storage Tank
Ecology Program: TOXICS
Program Data: UST
Facility Alt.: Not reported

UNOCAL 5919 (Continued) **U000592872**

Program ID:	8483
Date Interaction:	2000-03-20 00:00:00
Date Interaction 3:	2000-04-29 00:00:00
Latitude:	47.611629311999998
Longitude:	-122.320276393
Interaction:	I
Interaction 1:	VOLCLNST
Interaction 2:	Voluntary Cleanup Sites
Ecology Program:	TOXICS
Program Data:	ISIS
Facility Alt.:	UNOCAL SS 5919
Program ID:	NW0210
Date Interaction:	1999-02-09 00:00:00
Date Interaction 3:	2009-09-23 00:00:00
Latitude:	47.611629311999998
Longitude:	-122.320276393

AI147 **UNOCAL #5919** **WA ICR** **S103502757**
SSW **1100 BROADWAY** **N/A**
1/4-1/2 **SEATTLE, WA 98122**
0.460 mi.
2429 ft. **Site 5 of 5 in cluster AI**

Relative:
Lower

Actual:
316 ft.

ICR:

Date Ecology Received Report:	04/16/98
Contaminants Found at Site:	Petroleum products
Media Contaminated:	Groundwater, Soil
Waste Management:	Tank
Region:	North Western
Type of Report Ecology Received:	Interim cleanup report
Site Register Issue:	98-05
County Code:	17
Contact:	Not reported
Report Title:	Not reported
Date Ecology Received Report:	02/10/98
Contaminants Found at Site:	Petroleum products
Media Contaminated:	Groundwater, Soil
Waste Management:	Tank
Region:	North Western
Type of Report Ecology Received:	Interim cleanup report
Site Register Issue:	98-04
County Code:	17
Contact:	Not reported
Report Title:	Not reported
Date Ecology Received Report:	08/14/98
Contaminants Found at Site:	Petroleum products
Media Contaminated:	Groundwater, Soil
Waste Management:	Tank
Region:	North Western
Type of Report Ecology Received:	Interim cleanup report
Site Register Issue:	98-13
County Code:	17
Contact:	Not reported

UNOCAL #5919 (Continued) **S103502757**

Report Title:	Not reported
Date Ecology Received Report:	02/09/99
Contaminants Found at Site:	Petroleum products
Media Contaminated:	Groundwater, Soil
Waste Management:	Tank
Region:	North Western
Type of Report Ecology Received:	Final cleanup report
Site Register Issue:	98-12
County Code:	17
Contact:	Not reported
Report Title:	Not reported
Date Ecology Received Report:	10/14/98
Contaminants Found at Site:	Petroleum products
Media Contaminated:	Groundwater, Soil
Waste Management:	Tank
Region:	North Western
Type of Report Ecology Received:	Interim cleanup report
Site Register Issue:	98-13
County Code:	17
Contact:	Not reported
Report Title:	Not reported
Date Ecology Received Report:	11/06/98
Contaminants Found at Site:	Petroleum products
Media Contaminated:	Groundwater, Soil
Waste Management:	Tank
Region:	North Western
Type of Report Ecology Received:	Interim cleanup report
Site Register Issue:	98-11
County Code:	17
Contact:	Not reported
Report Title:	Not reported
Date Ecology Received Report:	01/16/96
Contaminants Found at Site:	Petroleum products
Media Contaminated:	Groundwater, Soil
Waste Management:	Tank
Region:	North Western
Type of Report Ecology Received:	Interim cleanup report
Site Register Issue:	94-31
County Code:	17
Contact:	Not reported
Report Title:	Not reported
Date Ecology Received Report:	07/16/91
Contaminants Found at Site:	Petroleum products
Media Contaminated:	Groundwater, Soil
Waste Management:	Tank
Region:	North Western
Type of Report Ecology Received:	Interim cleanup report
Site Register Issue:	92-02
County Code:	17
Contact:	Not reported
Report Title:	Not reported

UNOCAL #5919 (Continued) **S103502757**

Date Ecology Received Report:	10/31/90
Contaminants Found at Site:	Petroleum products
Media Contaminated:	Groundwater, Soil
Waste Management:	Tank
Region:	North Western
Type of Report Ecology Received:	Interim cleanup report
Site Register Issue:	90-15
County Code:	17
Contact:	Not reported
Report Title:	Not reported

Date Ecology Received Report:	03/23/92
Contaminants Found at Site:	Petroleum products
Media Contaminated:	Groundwater, Soil
Waste Management:	Tank
Region:	North Western
Type of Report Ecology Received:	Interim cleanup report
Site Register Issue:	92-28
County Code:	17
Contact:	Not reported
Report Title:	Not reported

Date Ecology Received Report:	09/29/92
Contaminants Found at Site:	Petroleum products
Media Contaminated:	Groundwater
Waste Management:	Tank
Region:	North Western
Type of Report Ecology Received:	Interim cleanup report
Site Register Issue:	92-35
County Code:	17
Contact:	Not reported
Report Title:	Not reported

Date Ecology Received Report:	03/10/93
Contaminants Found at Site:	Petroleum products
Media Contaminated:	Groundwater, Soil
Waste Management:	Tank
Region:	North Western
Type of Report Ecology Received:	Interim cleanup report
Site Register Issue:	92-47
County Code:	17
Contact:	Not reported
Report Title:	Not reported

Date Ecology Received Report:	04/08/93
Contaminants Found at Site:	Petroleum products
Media Contaminated:	Groundwater, Soil
Waste Management:	Tank
Region:	North Western
Type of Report Ecology Received:	Interim cleanup report
Site Register Issue:	92-49
County Code:	17
Contact:	Not reported
Report Title:	Not reported

Date Ecology Received Report:	12/20/93
Contaminants Found at Site:	Petroleum products

UNOCAL #5919 (Continued) **S103502757**

Media Contaminated:	Groundwater, Soil
Waste Management:	Tank
Region:	North Western
Type of Report Ecology Received:	Interim cleanup report
Site Register Issue:	93-17
County Code:	17
Contact:	Not reported
Report Title:	Not reported

Date Ecology Received Report:	02/18/97
Contaminants Found at Site:	Petroleum products
Media Contaminated:	Groundwater, Soil
Waste Management:	Tank
Region:	North Western
Type of Report Ecology Received:	Interim cleanup report
Site Register Issue:	94-50
County Code:	17
Contact:	Not reported
Report Title:	Not reported

Date Ecology Received Report:	07/10/96
Contaminants Found at Site:	Petroleum products
Media Contaminated:	Groundwater, Soil
Waste Management:	Tank
Region:	North Western
Type of Report Ecology Received:	Interim cleanup report
Site Register Issue:	94-41
County Code:	17
Contact:	Not reported
Report Title:	Not reported

Date Ecology Received Report:	04/21/97
Contaminants Found at Site:	Petroleum products
Media Contaminated:	Groundwater, Soil
Waste Management:	Tank
Region:	North Western
Type of Report Ecology Received:	Interim cleanup report
Site Register Issue:	95-02
County Code:	17
Contact:	Not reported
Report Title:	Not reported

Date Ecology Received Report:	/ /
Contaminants Found at Site:	Petroleum products
Media Contaminated:	Groundwater
Waste Management:	Tank
Region:	North Western
Type of Report Ecology Received:	Interim cleanup report
Site Register Issue:	95-12
County Code:	17
Contact:	Not reported
Report Title:	Not reported

AJ148 **SPRAGUE PEST CONTROL (TWO REPORTS)** **WA ICR** **S104485629**
East **2005 E. MADISON** **N/A**
1/4-1/2 **SEATTLE, WA 98122**
0.461 mi.
2434 ft. **Site 2 of 3 in cluster AJ**

Relative:
Lower

Actual:
351 ft.

ICR:

Date Ecology Received Report:	08/02/99
Contaminants Found at Site:	Petroleum products
Media Contaminated:	Soil
Waste Management:	Tank
Region:	North Western
Type of Report Ecology Received:	Final cleanup report
Site Register Issue:	98-17
County Code:	17
Contact:	Not reported
Report Title:	Not reported

AJ149 **WB SPRAGUE CO INC** **WA CSCSL** **1000390067**
East **2005 E MADISON ST** **WA LUST** **WAD988468146**
1/4-1/2 **SEATTLE, WA 98122** **WA UST**
0.461 mi. **WA ALLSITES**
2434 ft. **Site 3 of 3 in cluster AJ** **RCRA NonGen / NLR**
FINDS
Relative: **ECHO**
Lower

Actual:
351 ft.

CSCSL:

Facility ID:	64451343
Region:	Northwest
Lat/Long:	47.61736 / -122.30576
Brownfield Status:	Not reported
Rank Status:	N
Clean Up Siteid:	6442
Site Status:	Cleanup Started
PSI?:	Not reported
Contaminant Name:	Petroleum-Other
Ground Water:	Not reported
Surface Water:	Not reported
Soil:	Confirmed Above Cleanup Level
Sediment:	Not reported
Air:	Not reported
Bedrock:	Not reported
Responsible Unit:	Northwest

LUST:

Facility ID:	64451343
Lust Status Type:	Cleanup Started
Cleanup Site ID:	6442
Cleanup Unit Type:	Upland
Process Type:	Independent Action
Cleanup Unit Name:	SPRAGUE PEST CONTROL
Lust Status Date:	06/07/1989
Response Section:	Northwest
Lat/Long:	47.61736 / -122.30576

UST:

Facility ID:	64451343
Site Id:	482
UBI:	Not reported

WB SPRAGUE CO INC (Continued) **1000390067**

Phone Number:	Not reported
Decimal Latitude:	47.61736
Decimal Longitude:	-122.30576

Tank Name:	1
Tag Number:	Not reported
Tank Status:	Removed
Tank Status Date:	08/06/1996
Tank Install Date:	00/31/1964
Tank Closure Date:	Not reported
Capacity Range:	Not reported
Tank Permit Expiration Date:	Not reported
Tank Upgrade Date:	Not reported
Tank Spill Prevention:	Not reported
Tank Overfill Prevention:	Not reported
Tank Material:	Steel
Tank Construction:	Not reported
Tank Tightness Test:	Not reported
Tank Corrosion Protection:	Not reported
Tank Manifold:	Not reported
Tank Release Detection:	Not reported
Tank SFC Type:	Not reported
Pipe Material:	Steel
Pipe Construction:	Not reported
Pipe Primary Release Detection:	Not reported
Pipe Second Release Detection:	Not reported
Pipe Corrosion Protection:	Not reported
Pipe Pumping System:	Not reported
Responsible Unit:	NORTHWEST
Dispencer/Pump SFC Type:	Not reported

Tank Name:	2
Tag Number:	Not reported
Tank Status:	Removed
Tank Status Date:	08/06/1996
Tank Install Date:	00/31/1964
Tank Closure Date:	Not reported
Capacity Range:	Not reported
Tank Permit Expiration Date:	Not reported
Tank Upgrade Date:	Not reported
Tank Spill Prevention:	Not reported
Tank Overfill Prevention:	Not reported
Tank Material:	Steel
Tank Construction:	Not reported
Tank Tightness Test:	Not reported
Tank Corrosion Protection:	Not reported
Tank Manifold:	Not reported
Tank Release Detection:	Not reported
Tank SFC Type:	Not reported
Pipe Material:	Steel
Pipe Construction:	Not reported
Pipe Primary Release Detection:	Not reported
Pipe Second Release Detection:	Not reported
Pipe Corrosion Protection:	Not reported
Pipe Pumping System:	Not reported
Responsible Unit:	NORTHWEST

WB SPRAGUE CO INC (Continued) **1000390067**

Dispencer/Pump SFC Type:	Not reported

Tank Name:	3
Tag Number:	Not reported
Tank Status:	Removed
Tank Status Date:	08/06/1996
Tank Install Date:	00/31/1964
Tank Closure Date:	Not reported
Capacity Range:	Not reported
Tank Permit Expiration Date:	Not reported
Tank Upgrade Date:	Not reported
Tank Spill Prevention:	Not reported
Tank Overfill Prevention:	Not reported
Tank Material:	Steel
Tank Construction:	Not reported
Tank Tightness Test:	Not reported
Tank Corrosion Protection:	Not reported
Tank Manifold:	Not reported
Tank Release Detection:	Not reported
Tank SFC Type:	Not reported
Pipe Material:	Steel
Pipe Construction:	Not reported
Pipe Primary Release Detection:	Not reported
Pipe Second Release Detection:	Not reported
Pipe Corrosion Protection:	Not reported
Pipe Pumping System:	Not reported
Responsible Unit:	NORTHWEST
Dispencer/Pump SFC Type:	Not reported

Tank Name:	4
Tag Number:	Not reported
Tank Status:	Removed
Tank Status Date:	12/07/2000
Tank Install Date:	00/01/1900
Tank Closure Date:	Not reported
Capacity Range:	Not reported
Tank Permit Expiration Date:	Not reported
Tank Upgrade Date:	Not reported
Tank Spill Prevention:	Not reported
Tank Overfill Prevention:	Not reported
Tank Material:	Not reported
Tank Construction:	Not reported
Tank Tightness Test:	Not reported
Tank Corrosion Protection:	Not reported
Tank Manifold:	Not reported
Tank Release Detection:	Not reported
Tank SFC Type:	Not reported
Pipe Material:	Not reported
Pipe Construction:	Not reported
Pipe Primary Release Detection:	Not reported
Pipe Second Release Detection:	Not reported
Pipe Corrosion Protection:	Not reported
Pipe Pumping System:	Not reported
Responsible Unit:	NORTHWEST
Dispencer/Pump SFC Type:	Not reported

WB SPRAGUE CO INC (Continued) **1000390067**

Tank Name:	5
Tag Number:	Not reported
Tank Status:	Removed
Tank Status Date:	12/07/2000
Tank Install Date:	00/01/1964
Tank Closure Date:	Not reported
Capacity Range:	Not reported
Tank Permit Expiration Date:	Not reported
Tank Upgrade Date:	Not reported
Tank Spill Prevention:	Not reported
Tank Overfill Prevention:	Not reported
Tank Material:	Not reported
Tank Construction:	Not reported
Tank Tightness Test:	Not reported
Tank Corrosion Protection:	Not reported
Tank Manifold:	Not reported
Tank Release Detection:	Not reported
Tank SFC Type:	Not reported
Pipe Material:	Not reported
Pipe Construction:	Not reported
Pipe Primary Release Detection:	Not reported
Pipe Second Release Detection:	Not reported
Pipe Corrosion Protection:	Not reported
Pipe Pumping System:	Not reported
Responsible Unit:	NORTHWEST
Dispencer/Pump SFC Type:	Not reported

ALLSITES:

Facility Name:	WB SPRAGUE CO INC
Facility Id:	64451343

Interaction:	I
Interaction 1:	VOLCLNST
Interaction 2:	Voluntary Cleanup Sites
Ecology Program:	TOXICS
Program Data:	ISIS
Facility Alt.:	WB SPRAGUE CO INC
Program ID:	NW0291
Date Interaction:	1999-08-22 00:00:00
Date Interaction 3:	2006-06-06 00:00:00
Latitude:	47.617354378999998
Longitude:	-122.305745108

Interaction:	I
Interaction 1:	UST
Interaction 2:	Underground Storage Tank
Ecology Program:	TOXICS
Program Data:	UST
Facility Alt.:	Not reported
Program ID:	Not reported
Date Interaction:	2000-03-20 00:00:00
Date Interaction 3:	2000-03-21 00:00:00
Latitude:	47.617354378999998
Longitude:	-122.305745108

WB SPRAGUE CO INC (Continued) **1000390067**

Interaction:	A
Interaction 1:	LUST
Interaction 2:	LUST Facility
Ecology Program:	TOXICS
Program Data:	ISIS
Facility Alt.:	Not reported
Program ID:	482
Date Interaction:	1989-12-21 00:00:00
Date Interaction 3:	Not reported
Latitude:	47.617354378999998
Longitude:	-122.305745108

Interaction:	I
Interaction 1:	HWG
Interaction 2:	Hazardous Waste Generator
Ecology Program:	HAZWASTE
Program Data:	TURBOWASTE
Facility Alt.:	Not reported
Program ID:	WAD988468146
Date Interaction:	1989-08-07 00:00:00
Date Interaction 3:	1994-03-09 00:00:00
Latitude:	47.617354378999998
Longitude:	-122.305745108

Interaction:	A
Interaction 1:	SCS
Interaction 2:	State Cleanup Site
Ecology Program:	TOXICS
Program Data:	ISIS
Facility Alt.:	WB SPRAGUE CO INC
Program ID:	Not reported
Date Interaction:	2006-06-06 00:00:00
Date Interaction 3:	Not reported
Latitude:	47.617354378999998
Longitude:	-122.305745108

RCRA NonGen / NLR:

Date form received by agency:	08/07/1989
Facility name:	Not reported
Facility address:	2005 E MADISON ST SEATTLE, WA 98122
EPA ID:	WAD988468146
Mailing address:	PO BOX 2222 TACOMA, WA 98401-2222
Contact:	WESTROAD INVEST WESTROAD INVEST
Contact address:	PO BOX 2222 TACOMA, WA 98401-2222
Contact country:	US
Contact telephone:	(000)000-0000
Contact email:	Not reported
EPA Region:	Not reported
Classification:	Non-Generator
Description:	Handler: Non-Generators do not presently generate hazardous waste

WB SPRAGUE CO INC (Continued) **1000390067**

Owner/Operator Summary:
- Owner/operator name: WESTROAD INVEST W
- Owner/operator address: 2005 E MADISON ST
  SEATTLE, WA 98122
- Owner/operator country: US
- Owner/operator telephone: (000)000-0000
- Legal status: Private
- Owner/Operator Type: Owner
- Owner/Op start date: 05/02/1996
- Owner/Op end date: Not reported

Handler Activities Summary:
- U.S. importer of hazardous waste: No
- Mixed waste (haz. and radioactive): No
- Recycler of hazardous waste: No
- Transporter of hazardous waste: No
- Treater, storer or disposer of HW: No
- Underground injection activity: No
- On-site burner exemption: No
- Furnace exemption: No
- Used oil fuel burner: No
- Used oil processor: No
- User oil refiner: No
- Used oil fuel marketer to burner: No
- Used oil Specification marketer: No
- Used oil transfer facility: No
- Used oil transporter: No

Historical Generators:
- Date form received by agency: 08/07/1989
- Site name: WB SPRAGUE CO INC
- Classification: Not a generator, verified

- Violation Status: No violations found

FINDS:

- Registry ID: 110005349952

Environmental Interest/Information System

Washington Facility / Site Identification System (WA-FSIS) provides a means to query and display data maintained by the Washington Department of Ecology. This system contains key information for each facility/site that is currently, or has been, of interest to the Air Quality, Dam Safety, Hazardous Waste, Toxics Cleanup, and Water Quality Programs.

RCRAInfo is a national information system that supports the Resource Conservation and Recovery Act (RCRA) program through the tracking of events and activities related to facilities that generate, transport, and treat, store, or dispose of hazardous waste. RCRAInfo allows RCRA program staff to track the notification, permit, compliance, and corrective action activities required under RCRA.

WB SPRAGUE CO INC (Continued) **1000390067**

ECHO:
Envid: 1000390067
Registry ID: 110005349952
DFR URL: http://echo.epa.gov/detailed_facility_report?fid=110005349952

AK150 **BRODWAY MIXED USE** **WA ALLSITES** **S110036343**
NNW **523 BROADWAY E** **N/A**
1/4-1/2 **SEATTLE, WA 98102**
0.479 mi.
2531 ft. **Site 1 of 2 in cluster AK**

Relative:
Lower

Actual:
340 ft.

ALLSITES:
Facility Name: BRODWAY MIXED USE
Facility Id: 4139

Interaction: I
Interaction 1: CONSTSWGP
Interaction 2: Construction SW GP
Ecology Program: WATQUAL
Program Data: PARIS
Facility Alt.: BRODWAY MIXED USE
Program ID: WAR010566
Date Interaction: 2008-04-21 00:00:00
Date Interaction 3: 2010-04-22 00:00:00
Latitude: 47.623894380000003
Longitude: -122.320985104

---

151 **CHUTNEYS RESTAURANT PROPERTY** **WA ALLSITES** **S116683101**
NNE **605 15TH AVE E** **WA SPILLS** **N/A**
1/4-1/2 **SEATTLE, WA 98112**
0.481 mi.
2538 ft.

Relative:
Higher

Actual:
435 ft.

ALLSITES:
Facility Name: CHUTNEYS RESTAURANT PROPERTY
Facility Id: 8771

Interaction: I
Interaction 1: UST
Interaction 2: Underground Storage Tank
Ecology Program: TOXICS
Program Data: UST
Facility Alt.: CHUTNEYS RESTAURANT PROPERTY
Program ID: 620147
Date Interaction: 2014-07-08 00:00:00
Date Interaction 3: 2014-07-08 00:00:00
Latitude: 47.624474632999998
Longitude: -122.312927774

SPILLS:
Facility ID: 649161
Medium: SOIL
Material Desc: PETROLEUM - OIL OTHER

CHUTNEYS RESTAURANT PROPERTY (Continued) **S116683101**

Material Qty:	Not reported
Material Units:	Not reported
Date Received:	06/03/2014
Contact Name:	UNKNOWN
Incident Date:	Not reported
Incident Category Type:	Not reported
Incident Category:	Not reported
Latitude:	Not reported
Longitude:	Not reported
Source Type:	Not reported
Source:	Not reported
Vessel Facility Name2:	Not reported
Recovered Quantity:	Not reported
Resp Party Name:	Not reported

AL152 **THOMAS PARK RIDGE APTS** **WA VCP** **S104971788**
WNW **301 SUMMIT AVE E** **WA ALLSITES** **N/A**
1/4-1/2 **SEATTLE, WA 98102** **WA CSCSL NFA**
0.486 mi.
2568 ft. **Site 1 of 2 in cluster AL**

Relative:
Lower

Actual:
275 ft.

VCP:

edr_fstat:	WA
edr_fzip:	98102
edr_fcnty:	KING
edr_zip:	Not reported
Facility ID:	95359121
VCP Status:	Not reported
VCP:	Yes
Ecology Status:	Not reported
NFA Type:	Not reported
Date NFA:	11/5/1997
Rank:	Not reported
Cleanup Siteid:	4883

ALLSITES:

Facility Name:	THOMAS PARK RIDGE APTS
Facility Id:	95359121
Interaction:	I
Interaction 1:	VOLCLNST
Interaction 2:	Voluntary Cleanup Sites
Ecology Program:	TOXICS
Program Data:	ISIS
Facility Alt.:	THOMAS PARK RIDGE APTS
Program ID:	Not reported
Date Interaction:	1997-11-05 00:00:00
Date Interaction 3:	1998-02-19 00:00:00
Latitude:	47.620965619000003
Longitude:	-122.325542916

CSCSL NFA:

Facility/Site Id:	95359121
CS Id:	4883
NFA Date:	11/05/1997
Rank:	Not reported

THOMAS PARK RIDGE APTS (Continued) **S104971788**

VCP: Yes
Latitude: 47.62097
Longitude: -122.32556

AL153 **THOMAS PARK RIDGE APARTMENTS** **WA ICR** **S104484720**
WNW **301 SUMMIT AVE.** **N/A**
1/4-1/2 **SEATTLE, WA 98102**
0.486 mi.
2568 ft. **Site 2 of 2 in cluster AL**

Relative:
Lower

Actual:
275 ft.

ICR:
Date Ecology Received Report: 10/23/97
Contaminants Found at Site: Petroleum products
Media Contaminated: Soil
Waste Management: Tank
Region: North Western
Type of Report Ecology Received: Final cleanup report
Site Register Issue: 95-11
County Code: 17
Contact: Not reported
Report Title: Not reported

---

154 **AUTO PRO** **WA ALLSITES** **1004794239**
WSW **422 E PINE** **RCRA NonGen / NLR** **WAD988498309**
1/4-1/2 **SEATTLE, WA 98122** **FINDS**
0.486 mi. **ECHO**
2568 ft.

Relative:
Lower

Actual:
255 ft.

ALLSITES:
Facility Name: AUTO PRO
Facility Id: 31798511

Interaction: I
Interaction 1: HWG
Interaction 2: Hazardous Waste Generator
Ecology Program: HAZWASTE
Program Data: TURBOWASTE
Facility Alt.: Not reported
Program ID: WAD988498309
Date Interaction: 1991-12-09 00:00:00
Date Interaction 3: 2002-12-31 00:00:00
Latitude: 47.615414381000001
Longitude: -122.325915106

RCRA NonGen / NLR:
Date form received by agency: 01/20/2004
Facility name: Not reported
Facility address: 422 E PINE
SEATTLE, WA 98122-2312
EPA ID: WAD988498309
Mailing address: 3560 NE 4TH ST
RENTON, WA 98056
Contact: AUTO PRO SEATTL AUTO PRO SEATTL
Contact address: 3560 NE 4TH ST
RENTON, WA 98056

AUTO PRO (Continued) **1004794239**

Contact country: US
Contact telephone: (000)000-0000
Contact email: Not reported
EPA Region: Not reported
Classification: Non-Generator
Description: Handler: Non-Generators do not presently generate hazardous waste

Owner/Operator Summary:
Owner/operator name: BOB C
Owner/operator address: 23656 30TH AVE S TRLR 29
KENT, WA 98032
Owner/operator country: US
Owner/operator telephone: (206)878-3549
Legal status: Private
Owner/Operator Type: Operator
Owner/Op start date: 08/27/1996
Owner/Op end date: Not reported

Owner/operator name: FOREIGN SPECIAL F
Owner/operator address: 3560 NE 4TH
RENTON, WA 98056
Owner/operator country: US
Owner/operator telephone: (425)226-1680
Legal status: Private
Owner/Operator Type: Owner
Owner/Op start date: 05/01/2000
Owner/Op end date: Not reported

Handler Activities Summary:
U.S. importer of hazardous waste: No
Mixed waste (haz. and radioactive): No
Recycler of hazardous waste: No
Transporter of hazardous waste: No
Treater, storer or disposer of HW: No
Underground injection activity: No
On-site burner exemption: No
Furnace exemption: No
Used oil fuel burner: No
Used oil processor: No
User oil refiner: No
Used oil fuel marketer to burner: No
Used oil Specification marketer: No
Used oil transfer facility: No
Used oil transporter: No

Historical Generators:
Date form received by agency: 05/10/2001
Site name: AUTO PRO
Classification: Not a generator, verified

Violation Status: No violations found

FINDS:

Registry ID: 110005369840

AUTO PRO (Continued) **1004794239**

Environmental Interest/Information System
RCRAInfo is a national information system that supports the Resource Conservation and Recovery Act (RCRA) program through the tracking of events and activities related to facilities that generate, transport, and treat, store, or dispose of hazardous waste. RCRAInfo allows RCRA program staff to track the notification, permit, compliance, and corrective action activities required under RCRA.

ECHO:

Envid:	1004794239
Registry ID:	110005369840
DFR URL:	http://echo.epa.gov/detailed_facility_report?fid=110005369840

AK155 **BROADWAY QFC PROJECT** **WA CSCSL** **S108969355**
NNW **BROADWAY HARVARD AVE E & E MERCER ST** **WA ALLSITES** **N/A**
1/4-1/2 **SEATTLE, WA 98102**
0.487 mi.
2573 ft. **Site 2 of 2 in cluster AK**

Relative:
Lower

Actual:
339 ft.

CSCSL:

Facility ID:	3953436
Region:	Northwest
Lat/Long:	47.623903462 / -122.32137827
Brownfield Status:	Not reported
Rank Status:	N
Clean Up Siteid:	3821
Site Status:	Cleanup Started
PSI?:	Not reported
Contaminant Name:	Halogenated Organics
Ground Water:	Not reported
Surface Water:	Not reported
Soil:	Below MTCA Cleanup Level After Assessment
Sediment:	Not reported
Air:	Not reported
Bedrock:	Not reported
Responsible Unit:	Northwest

Facility ID:	3953436
Region:	Northwest
Lat/Long:	47.623903462 / -122.32137827
Brownfield Status:	Not reported
Rank Status:	N
Clean Up Siteid:	3821
Site Status:	Cleanup Started
PSI?:	Not reported
Contaminant Name:	Petroleum Products-Unspecified
Ground Water:	Not reported
Surface Water:	Not reported
Soil:	Confirmed Above Cleanup Level
Sediment:	Not reported
Air:	Not reported
Bedrock:	Not reported
Responsible Unit:	Northwest

Facility ID:	3953436
Region:	Northwest

BROADWAY QFC PROJECT (Continued) **S108969355**

Lat/Long:	47.623903462 / -122.32137827
Brownfield Status:	Not reported
Rank Status:	N
Clean Up Siteid:	3821
Site Status:	Cleanup Started
PSI?:	Not reported
Contaminant Name:	Polynuclear Aromatic Hydrocarbons
Ground Water:	Not reported
Surface Water:	Not reported
Soil:	Confirmed Above Cleanup Level
Sediment:	Not reported
Air:	Not reported
Bedrock:	Not reported
Responsible Unit:	Northwest

ALLSITES:

Facility Name:	BROADWAY QFC PROJECT
Facility Id:	3953436

Interaction:	A
Interaction 1:	VOLCLNST
Interaction 2:	Voluntary Cleanup Sites
Ecology Program:	TOXICS
Program Data:	ISIS
Facility Alt.:	Broadway QFC Project
Program ID:	NW1871
Date Interaction:	2008-01-14 00:00:00
Date Interaction 3:	Not reported
Latitude:	47.623899332000001
Longitude:	-122.321344233

AM156 **SHEPARD AMBULANCE** **WA ICR** **U000921621**
South **904 12TH AVE.** **N/A**
1/4-1/2 **SEATTLE, WA 98122**
0.494 mi.
2610 ft. **Site 1 of 2 in cluster AM**

Relative:
Lower

Actual:
291 ft.

ICR:

Date Ecology Received Report:	06/02/94
Contaminants Found at Site:	Petroleum products
Media Contaminated:	Groundwater, Soil
Waste Management:	Tank
Region:	North Western
Type of Report Ecology Received:	Interim cleanup report
Site Register Issue:	93-27
County Code:	17
Contact:	Not reported
Report Title:	Not reported

Date Ecology Received Report:	08/07/95
Contaminants Found at Site:	Petroleum products
Media Contaminated:	Soil
Waste Management:	Tank
Region:	North Western
Type of Report Ecology Received:	Final cleanup report
Site Register Issue:	95-04

SHEPARD AMBULANCE (Continued) **U000921621**

County Code: 17
Contact: Not reported
Report Title: Not reported

AM157 **HOSPITAL CORP OF AMERICA 904** **WA ALLSITES** **S104971656**
South **904 12TH AVE** **WA CSCSL NFA** **N/A**
1/4-1/2 **SEATTLE, WA 98122**
0.494 mi.
2610 ft. **Site 2 of 2 in cluster AM**

Relative:
Lower

Actual:
291 ft.

ALLSITES:
Facility Name: HOSPITAL CORP OF AMERICA 904
Facility Id: 2564

Interaction: A
Interaction 1: UST
Interaction 2: Underground Storage Tank
Ecology Program: TOXICS
Program Data: UST
Facility Alt.: Not reported
Program ID: Not reported
Date Interaction: 2000-03-20 00:00:00
Date Interaction 3: Not reported
Latitude: 47.611374380999997
Longitude: -122.317085108

Interaction: I
Interaction 1: IRAP
Interaction 2: Independent Remedial Actn Prg
Ecology Program: TOXICS
Program Data: ISIS
Facility Alt.: HOSPITAL CORP OF AMERICA 904
Program ID: Not reported
Date Interaction: 1995-12-01 00:00:00
Date Interaction 3: 1995-12-01 00:00:00
Latitude: 47.611374380999997
Longitude: -122.317085108

Interaction: I
Interaction 1: LUST
Interaction 2: LUST Facility
Ecology Program: TOXICS
Program Data: ISIS
Facility Alt.: Not reported
Program ID: 6199
Date Interaction: 1994-06-02 00:00:00
Date Interaction 3: 1995-12-01 00:00:00
Latitude: 47.611374380999997
Longitude: -122.317085108

CSCSL NFA:
Facility/Site Id: 2564
CS Id: 5154
NFA Date: 12/01/1995

HOSPITAL CORP OF AMERICA 904 (Continued) **S104971656**

Rank: Not reported
VCP: No
Latitude: 47.61138
Longitude: -122.3171

AN158 **VERIZON WIRELESS EAST MADISON** **WA ALLSITES** **S112209304**
East **2014 E MADISON ST** **N/A**
1/4-1/2 **SEATTLE, WA 98122**
0.496 mi.
2619 ft. **Site 1 of 2 in cluster AN**

Relative:
Lower

Actual:
344 ft.

ALLSITES:
Facility Name: VERIZON WIRELESS EAST MADISON
Facility Id: 15499

Interaction: A
Interaction 1: TIER2
Interaction 2: Emergency/Haz Chem Rpt TIER2
Ecology Program: HAZWASTE
Program Data: EPCRA
Facility Alt.: VERIZON WIRELESS EAST MADISON
Program ID: CRK000079850
Date Interaction: 2012-06-06 00:00:00
Date Interaction 3: Not reported
Latitude: 47.617662164999999
Longitude: -122.305599386

AO159 **WA UW MADISON CLINIC** **WA ALLSITES** **1004794401**
SSW **1001 BROADWAY STE 206 & 218** **RCRA NonGen / NLR** **WAD988512372**
1/4-1/2 **SEATTLE, WA 98122** **FINDS**
0.497 mi. **ECHO**
2626 ft. **Site 1 of 3 in cluster AO**

Relative:
Lower

Actual:
328 ft.

ALLSITES:
Facility Name: WA UW MADISON CLINIC
Facility Id: 11152241

Interaction: I
Interaction 1: HWG
Interaction 2: Hazardous Waste Generator
Ecology Program: HAZWASTE
Program Data: TURBOWASTE
Facility Alt.: Not reported
Program ID: WAD988512372
Date Interaction: 1992-10-05 00:00:00
Date Interaction 3: 2003-12-31 00:00:00
Latitude: 47.611284380999997
Longitude: -122.322145107

RCRA NonGen / NLR:
Date form received by agency: 06/16/2004
Facility name: Not reported
Facility address: 1001 BROADWAY STE 206 & 218
SEATTLE, WA 98122-4304

WA UW MADISON CLINIC (Continued) **1004794401**

EPA ID: WAD988512372
Mailing address: PO BOX 354400
SEATTLE, WA 98195-4400
Contact: DAVE LUNDSTROM
Contact address: PO BOX 354400
SEATTLE, WA 98195-4400
Contact country: US
Contact telephone: (206)685-2848
Contact email: DOUGLASG@U.WASHINGTON.EDU
EPA Region: Not reported
Classification: Non-Generator
Description: Handler: Non-Generators do not presently generate hazardous waste

Owner/Operator Summary:
Owner/operator name: WA UW
Owner/operator address: PO BOX 354400
SEATTLE, WA 98195
Owner/operator country: US
Owner/operator telephone: Not reported
Legal status: State
Owner/Operator Type: Owner
Owner/Op start date: 08/28/1996
Owner/Op end date: Not reported

Owner/operator name: WA UW
Owner/operator address: PO BOX 354400
SEATTLE, WA 98195
Owner/operator country: US
Owner/operator telephone: Not reported
Legal status: State
Owner/Operator Type: Operator
Owner/Op start date: 08/28/1996
Owner/Op end date: Not reported

Owner/operator name: WONG, JAMES
Owner/operator address: 1021 WEST LAKE N
SEATTLE, WA 98109
Owner/operator country: US
Owner/operator telephone: (206)616-0595
Legal status: Private
Owner/Operator Type: Owner
Owner/Op start date: Not reported
Owner/Op end date: Not reported

Owner/operator name: WA UW
Owner/operator address: PO BOX 354400
SEATTLE, WA 98195
Owner/operator country: US
Owner/operator telephone: (206)685-2848
Legal status: State
Owner/Operator Type: Operator
Owner/Op start date: Not reported
Owner/Op end date: Not reported

Handler Activities Summary:
U.S. importer of hazardous waste: No

WA UW MADISON CLINIC (Continued) **1004794401**

Mixed waste (haz. and radioactive): No
Recycler of hazardous waste: No
Transporter of hazardous waste: No
Treater, storer or disposer of HW: No
Underground injection activity: No
On-site burner exemption: No
Furnace exemption: No
Used oil fuel burner: No
Used oil processor: No
User oil refiner: No
Used oil fuel marketer to burner: No
Used oil Specification marketer: No
Used oil transfer facility: No
Used oil transporter: No

Historical Generators:
Date form received by agency: 06/16/2004
Site name: WA UW MADISON CLINIC
Classification: Not a generator, verified

Date form received by agency: 12/31/2003
Site name: WA UW MADISON CLINIC
Classification: Not a generator, verified

Violation Status: No violations found

FINDS:

Registry ID: 110008225198

Environmental Interest/Information System

Washington Facility / Site Identification System (WA-FSIS) provides a means to query and display data maintained by the Washington Department of Ecology. This system contains key information for each facility/site that is currently, or has been, of interest to the Air Quality, Dam Safety, Hazardous Waste, Toxics Cleanup, and Water Quality Programs.

RCRAInfo is a national information system that supports the Resource Conservation and Recovery Act (RCRA) program through the tracking of events and activities related to facilities that generate, transport, and treat, store, or dispose of hazardous waste. RCRAInfo allows RCRA program staff to track the notification, permit, compliance, and corrective action activities required under RCRA.

HAZARDOUS WASTE BIENNIAL REPORTER

ECHO:
Envid: 1004794401
Registry ID: 110008225198
DFR URL: http://echo.epa.gov/detailed_facility_report?fid=110008225198

AO160
SSW
1/4-1/2
0.497 mi.
2626 ft.

ATT MOBILITY BROADWAY
1001 BROADWAY
SEATTLE, WA 98122

Site 2 of 3 in cluster AO

Relative:
Lower

Actual:
328 ft.

WA ALLSITES **S113230229**
N/A

ALLSITES:

Facility Name:	ATT MOBILITY BROADWAY
Facility Id:	24080
Interaction:	A
Interaction 1:	TIER2
Interaction 2:	Emergency/Haz Chem Rpt TIER2
Ecology Program:	HAZWASTE
Program Data:	EPCRA
Facility Alt.:	ATT MOBILITY BROADWAY
Program ID:	CRK000080280
Date Interaction:	2012-12-11 00:00:00
Date Interaction 3:	Not reported
Latitude:	47.611412805000001
Longitude:	-122.32132326

161
SW
1/4-1/2
0.498 mi.
2630 ft.

SIMARS MEDITERRANEAN GRILL
1316 UNIVERSITY ST
SEATTLE, WA 98101

Relative:
Lower

Actual:
321 ft.

WA ALLSITES **S111769602**
N/A

ALLSITES:

Facility Name:	SIMARS MEDITERRANEAN GRILL
Facility Id:	1463
Interaction:	I
Interaction 1:	LSC
Interaction 2:	Local Source Cntrl 7/09-3/12
Ecology Program:	HAZWASTE
Program Data:	LSC
Facility Alt.:	SIMARS MEDITERRANEAN GRILL
Program ID:	Not reported
Date Interaction:	2011-03-18 00:00:00
Date Interaction 3:	2011-03-18 00:00:00
Latitude:	47.613197456999998
Longitude:	-122.323452249

AO162
SSW
1/2-1
0.503 mi.
2655 ft.

BROADWAY & E MADISON
SEATTLE, WA 98122

Site 3 of 3 in cluster AO

Relative:
Lower

Actual:
326 ft.

RCRA-CESQG **1000421930**
WA CSCSL **WAD981760820**
WA LUST
WA ICR
WA ALLSITES
FTTS
HIST FTTS
WA MANIFEST

RCRA-CESQG:

Date form received by agency:	03/09/2012
Facility name:	Not reported

(Continued) **1000421930**

Facility address:	BROADWAY & E MADISON SEATTLE, WA 98122
EPA ID:	WAD981760820
Mailing address:	901 12TH AVE SEATTLE, WA 98122
Contact:	JOSEPH ROMAIN
Contact address:	901 12TH AVE E SEATTLE, WA 98122
Contact country:	US
Contact telephone:	(206) 296-6187
Contact email:	Not reported
EPA Region:	Not reported
Land type:	Private
Classification:	Conditionally Exempt Small Quantity Generator
Description:	Handler: generates 100 kg or less of hazardous waste per calendar month, and accumulates 1000 kg or less of hazardous waste at any time; or generates 1 kg or less of acutely hazardous waste per calendar month, and accumulates at any time: 1 kg or less of acutely hazardous waste; or 100 kg or less of any residue or contaminated soil, waste or other debris resulting from the cleanup of a spill, into or on any land or water, of acutely hazardous waste; or generates 100 kg or less of any residue or contaminated soil, waste or other debris resulting from the cleanup of a spill, into or on any land or water, of acutely hazardous waste during any calendar month, and accumulates at any time: 1 kg or less of acutely hazardous waste; or 100 kg or less of any residue or contaminated soil, waste or other debris resulting from the cleanup of a spill, into or on any land or water, of acutely hazardous waste

Owner/Operator Summary:

Owner/operator name:	SEATTLE UNIVERSITY INC
Owner/operator address:	BROADWAY & MADISON SEATTLE, 98122
Owner/operator country:	US
Owner/operator telephone:	(206)296-6190
Legal status:	Private
Owner/Operator Type:	Owner
Owner/Op start date:	08/06/1996
Owner/Op end date:	Not reported
Owner/operator name:	JOSEPH R
Owner/operator address:	901 12TH AVE E SEATTLE, WA 98122
Owner/operator country:	US
Owner/operator telephone:	(206)296-6187
Legal status:	Private
Owner/Operator Type:	Operator
Owner/Op start date:	08/06/1996
Owner/Op end date:	Not reported
Owner/operator name:	JOSEPH ROMAIN
Owner/operator address:	901 12TH AVE E SEATTLE, 98122
Owner/operator country:	US
Owner/operator telephone:	(206) 296-6187
Legal status:	Private
Owner/Operator Type:	Operator

(Continued) **1000421930**

Owner/Op start date: 08/06/1996
Owner/Op end date: Not reported

Owner/operator name: SEATTLE UNIVERS S
Owner/operator address: BROADWAY & MADISON
SEATTLE, WA 98122
Owner/operator country: US
Owner/operator telephone: (206)296-6190
Legal status: Private
Owner/Operator Type: Owner
Owner/Op start date: 08/06/1996
Owner/Op end date: Not reported

Handler Activities Summary:
U.S. importer of hazardous waste: No
Mixed waste (haz. and radioactive): No
Recycler of hazardous waste: No
Transporter of hazardous waste: No
Treater, storer or disposer of HW: No
Underground injection activity: No
On-site burner exemption: No
Furnace exemption: No
Used oil fuel burner: No
Used oil processor: No
User oil refiner: No
Used oil fuel marketer to burner: No
Used oil Specification marketer: No
Used oil transfer facility: No
Used oil transporter: No

Universal Waste Summary:
Waste type: Lamps
Accumulated waste on-site: Yes
Generated waste on-site: Not reported

Historical Generators:
Date form received by agency: 02/28/2011
Site name: SEATTLE UNIVERSITY
Classification: Conditionally Exempt Small Quantity Generator

Date form received by agency: 03/17/2010
Site name: SEATTLE UNIVERSITY
Classification: Conditionally Exempt Small Quantity Generator

Date form received by agency: 12/31/2007
Site name: SEATTLE UNIVERSITY
Classification: Small Quantity Generator

Date form received by agency: 12/31/2005
Site name: SEATTLE UNIVERSITY
Classification: Small Quantity Generator

Date form received by agency: 12/31/2003
Site name: SEATTLE UNIVERSITY
Classification: Not a generator, verified

(Continued) **1000421930**

Date form received by agency: 03/31/1994
Site name: SEATTLE UNIVERSITY
Classification: Large Quantity Generator

Date form received by agency: 09/01/1993
Site name: SEATTLE UNIVERSITY
Classification: Large Quantity Generator

Facility Has Received Notices of Violations:
Regulation violated: Not reported
Area of violation: Universal Waste - Small Quantity Handlers
Date violation determined: 03/18/2009
Date achieved compliance: 06/04/2009
Violation lead agency: State
Enforcement action: WRITTEN INFORMAL
Enforcement action date: 04/02/2009
Enf. disposition status: Not reported
Enf. disp. status date: Not reported
Enforcement lead agency: State
Proposed penalty amount: Not reported
Final penalty amount: Not reported
Paid penalty amount: Not reported

Regulation violated: SR - 145
Area of violation: Generators - General
Date violation determined: 09/02/1993
Date achieved compliance: 12/06/1993
Violation lead agency: State
Enforcement action: WRITTEN INFORMAL
Enforcement action date: 10/19/1993
Enf. disposition status: Not reported
Enf. disp. status date: Not reported
Enforcement lead agency: State
Proposed penalty amount: Not reported
Final penalty amount: Not reported
Paid penalty amount: Not reported

Regulation violated: SR - 170(1)(a)
Area of violation: Generators - General
Date violation determined: 09/02/1993
Date achieved compliance: 12/06/1993
Violation lead agency: State
Enforcement action: WRITTEN INFORMAL
Enforcement action date: 10/19/1993
Enf. disposition status: Not reported
Enf. disp. status date: Not reported
Enforcement lead agency: State
Proposed penalty amount: Not reported
Final penalty amount: Not reported
Paid penalty amount: Not reported

Regulation violated: SR - 210(2)
Area of violation: Generators - General
Date violation determined: 09/02/1993
Date achieved compliance: 12/06/1993
Violation lead agency: State
Enforcement action: WRITTEN INFORMAL

(Continued) **1000421930**

Enforcement action date: 10/19/1993
Enf. disposition status: Not reported
Enf. disp. status date: Not reported
Enforcement lead agency: State
Proposed penalty amount: Not reported
Final penalty amount: Not reported
Paid penalty amount: Not reported

Regulation violated: SR - 630(7)
Area of violation: Generators - General
Date violation determined: 09/02/1993
Date achieved compliance: 12/06/1993
Violation lead agency: State
Enforcement action: WRITTEN INFORMAL
Enforcement action date: 10/19/1993
Enf. disposition status: Not reported
Enf. disp. status date: Not reported
Enforcement lead agency: State
Proposed penalty amount: Not reported
Final penalty amount: Not reported
Paid penalty amount: Not reported

Regulation violated: SR - 330
Area of violation: Generators - General
Date violation determined: 09/02/1993
Date achieved compliance: 12/06/1993
Violation lead agency: State
Enforcement action: WRITTEN INFORMAL
Enforcement action date: 10/19/1993
Enf. disposition status: Not reported
Enf. disp. status date: Not reported
Enforcement lead agency: State
Proposed penalty amount: Not reported
Final penalty amount: Not reported
Paid penalty amount: Not reported

Regulation violated: SR - 350
Area of violation: Generators - General
Date violation determined: 09/02/1993
Date achieved compliance: 12/06/1993
Violation lead agency: State
Enforcement action: WRITTEN INFORMAL
Enforcement action date: 10/19/1993
Enf. disposition status: Not reported
Enf. disp. status date: Not reported
Enforcement lead agency: State
Proposed penalty amount: Not reported
Final penalty amount: Not reported
Paid penalty amount: Not reported

Regulation violated: SR - 170(2)
Area of violation: Generators - General
Date violation determined: 09/02/1993
Date achieved compliance: 12/06/1993
Violation lead agency: State
Enforcement action: WRITTEN INFORMAL
Enforcement action date: 10/19/1993

(Continued) **1000421930**

Enf. disposition status: Not reported
Enf. disp. status date: Not reported
Enforcement lead agency: State
Proposed penalty amount: Not reported
Final penalty amount: Not reported
Paid penalty amount: Not reported

Regulation violated: SR - 220(1)
Area of violation: Generators - General
Date violation determined: 09/02/1993
Date achieved compliance: 12/06/1993
Violation lead agency: State
Enforcement action: WRITTEN INFORMAL
Enforcement action date: 10/19/1993
Enf. disposition status: Not reported
Enf. disp. status date: Not reported
Enforcement lead agency: State
Proposed penalty amount: Not reported
Final penalty amount: Not reported
Paid penalty amount: Not reported

Regulation violated: SR - 630(6)
Area of violation: Generators - General
Date violation determined: 09/02/1993
Date achieved compliance: 12/06/1993
Violation lead agency: State
Enforcement action: WRITTEN INFORMAL
Enforcement action date: 10/19/1993
Enf. disposition status: Not reported
Enf. disp. status date: Not reported
Enforcement lead agency: State
Proposed penalty amount: Not reported
Final penalty amount: Not reported
Paid penalty amount: Not reported

Regulation violated: SR - 630(5)(a)
Area of violation: Generators - General
Date violation determined: 09/02/1993
Date achieved compliance: 12/06/1993
Violation lead agency: State
Enforcement action: WRITTEN INFORMAL
Enforcement action date: 10/19/1993
Enf. disposition status: Not reported
Enf. disp. status date: Not reported
Enforcement lead agency: State
Proposed penalty amount: Not reported
Final penalty amount: Not reported
Paid penalty amount: Not reported

Evaluation Action Summary:
Evaluation date: 08/26/2014
Evaluation: COMPLIANCE EVALUATION INSPECTION ON-SITE
Area of violation: Not reported
Date achieved compliance: Not reported
Evaluation lead agency: State

Evaluation date: 03/18/2009

(Continued) **1000421930**

Evaluation: FOCUSED COMPLIANCE INSPECTION
Area of violation: Universal Waste - Small Quantity Handlers
Date achieved compliance: 06/04/2009
Evaluation lead agency: State

Evaluation date: 09/02/1993
Evaluation: COMPLIANCE EVALUATION INSPECTION ON-SITE
Area of violation: Generators - General
Date achieved compliance: 12/06/1993
Evaluation lead agency: State

CSCSL:
Facility ID: 3212974
Region: Northwest
Lat/Long: 47.61106 / -122.321426
Brownfield Status: Not reported
Rank Status: N
Clean Up Siteid: 12333
Site Status: Awaiting Cleanup
PSI?: Not reported
Contaminant Name: Petroleum-Other
Ground Water: Not reported
Surface Water: Not reported
Soil: Confirmed Above Cleanup Level
Sediment: Not reported
Air: Not reported
Bedrock: Not reported
Responsible Unit: Northwest

LUST:
Facility ID: 3212974
Lust Status Type: Cleanup Started
Cleanup Site ID: 12333
Cleanup Unit Type: Upland
Process Type: No Process
Cleanup Unit Name: Seattle University
Lust Status Date: 03/24/1993
Response Section: Northwest
Lat/Long: 47.61106 / -122.32142

Facility ID: 3212974
Lust Status Type: Cleanup Started
Cleanup Site ID: 12333
Cleanup Unit Type: Upland
Process Type: No Process
Cleanup Unit Name: Seattle University
Lust Status Date: 06/01/1995
Response Section: Northwest
Lat/Long: 47.61106 / -122.32142

Facility ID: 3212974
Lust Status Type: Awaiting Cleanup
Cleanup Site ID: 12333
Cleanup Unit Type: Upland
Process Type: No Process
Cleanup Unit Name: Seattle University
Lust Status Date: 06/01/1995

(Continued) **1000421930**

Response Section: Northwest
Lat/Long: 47.61106 / -122.32142

Facility ID: 3212974
Lust Status Type: Awaiting Cleanup
Cleanup Site ID: 12333
Cleanup Unit Type: Upland
Process Type: No Process
Cleanup Unit Name: Seattle University
Lust Status Date: 10/05/1998
Response Section: Northwest
Lat/Long: 47.61106 / -122.32142

ICR:
Date Ecology Received Report: 10/05/98
Contaminants Found at Site: Petroleum products
Media Contaminated: Groundwater, Soil
Waste Management: Tank
Region: North Western
Type of Report Ecology Received: Final cleanup report
Site Register Issue: 98-18
County Code: 17
Contact: Not reported
Report Title: Not reported

Date Ecology Received Report: 05/21/93
Contaminants Found at Site: Petroleum products
Media Contaminated: Soil
Waste Management: Tank
Region: North Western
Type of Report Ecology Received: Final cleanup report
Site Register Issue: 93-04
County Code: 17
Contact: Not reported
Report Title: Not reported

ALLSITES:
Facility Name: SEATTLE UNIVERSITY
Facility Id: 3212974

Interaction: I
Interaction 1: HWG
Interaction 2: Hazardous Waste Generator
Ecology Program: HAZWASTE
Program Data: TURBOWASTE
Facility Alt.: Not reported
Program ID: WAD981760820
Date Interaction: 2005-12-31 00:00:00
Date Interaction 3: 2006-12-31 00:00:00
Latitude: 47.611054381000002
Longitude: -122.321411107

Interaction: A
Interaction 1: HWG
Interaction 2: Hazardous Waste Generator

(Continued) **1000421930**

Ecology Program:	HAZWASTE
Program Data:	TURBOWASTE
Facility Alt.:	Seattle University
Program ID:	WAD981760820
Date Interaction:	2007-12-31 00:00:00
Date Interaction 3:	Not reported
Latitude:	47.611054381000002
Longitude:	-122.321411107

Interaction:	I
Interaction 1:	HWG
Interaction 2:	Hazardous Waste Generator
Ecology Program:	HAZWASTE
Program Data:	TURBOWASTE
Facility Alt.:	Not reported
Program ID:	WAD981760820
Date Interaction:	1986-10-03 00:00:00
Date Interaction 3:	2003-12-31 00:00:00
Latitude:	47.611054381000002
Longitude:	-122.321411107

Interaction:	I
Interaction 1:	HWOTHER
Interaction 2:	Haz Waste Management Activity
Ecology Program:	HAZWASTE
Program Data:	TURBOWASTE
Facility Alt.:	Not reported
Program ID:	WAD981760820
Date Interaction:	2006-12-31 00:00:00
Date Interaction 3:	2007-12-31 00:00:00
Latitude:	47.611054381000002
Longitude:	-122.321411107

Interaction:	I
Interaction 1:	LUST
Interaction 2:	LUST Facility
Ecology Program:	TOXICS
Program Data:	ISIS
Facility Alt.:	Seattle University Old Foundry Bldg
Program ID:	3185
Date Interaction:	1993-03-24 00:00:00
Date Interaction 3:	1995-06-01 00:00:00
Latitude:	47.611054381000002
Longitude:	-122.321411107

Interaction:	A
Interaction 1:	LUST
Interaction 2:	LUST Facility
Ecology Program:	TOXICS
Program Data:	ISIS
Facility Alt.:	Seattle University Garrand Building
Program ID:	3185
Date Interaction:	1993-10-26 00:00:00

(Continued) **1000421930**

Date Interaction 3: Not reported
Latitude: 47.611054381000002
Longitude: -122.321411107

Interaction: I
Interaction 1: HWP
Interaction 2: Hazardous Waste Planner
Ecology Program: HAZWASTE
Program Data: HWPPRT
Facility Alt.: Not reported
Program ID: WAD981760820
Date Interaction: 1995-01-01 00:00:00
Date Interaction 3: 1995-12-31 00:00:00
Latitude: 47.611054381000002
Longitude: -122.321411107

Interaction: I
Interaction 1: HWOTHER
Interaction 2: Haz Waste Management Activity
Ecology Program: HAZWASTE
Program Data: TURBOWASTE
Facility Alt.: Not reported
Program ID: WAD981760820
Date Interaction: 2003-12-31 00:00:00
Date Interaction 3: 2005-12-31 00:00:00
Latitude: 47.611054381000002
Longitude: -122.321411107

FTTS:
Case Number: Not reported
Docket Number: 1089-06-03-2615
Complaint Issue Date: 09/07/89
Abatement Amount: 0.0000
Proposed Penalty: 12500.0000
Final Assessment: 8525.0000
Final Order Date: 10/20/89
Close Date: / /
Violations(s): PCB, Use
PCB, Label or Marking
PCB, Failure to Maintain Records

HIST FTTS:
Case Number: Not reported
Docket Number: 1089-06-03-2615
Complaint Issue Date: 09/07/1989
Abatement Amount: 0.0000
Proposed Penalty: 12500.0000
Final Assessment: 8525.0000
Final Order Date: 10/20/1989
Close Date: / /
Violations(s): PCB, Use
PCB, Label or Marking

(Continued) **1000421930**

PCB, Failure to Maintain Records

WA MANIFEST:

Facility Site ID Number:	3212974
EPA ID:	WAD981760820
NAICS:	61131
SWC Desc:	WT02, WSC2WSC2WLO2 WTO2
FWC Desc:	D001D002D001,U012,P010,P011,D004,D003,D005,D007,D002
Form Comm:	Not reported
Data Year:	Not reported
Permit by Rule:	No
Treatment by Generator:	No
Mixed radioactive waste:	No
Importer of hazardous waste:	No
Immediate recycler:	No
Treatment/Storage/Disposal/Recycling Facility:	No
Generator of dangerous fuel waste:	No
Generator marketing to burner:	No
Other marketers (i.e., blender, distributor, etc.):	No
Utility boiler burner:	No
Industry boiler burner:	No
Industrial Furnace:	No
Smelter defferal:	No
Universal waste - batteries - generate:	No
Universal waste - thermostats - generate:	No
Universal waste - mercury - generate:	No
Universal waste - lamps - generate:	Yes
Universal waste - batteries - accumulate:	No
Universal waste - thermostats - accumulate:	No
Universal waste - mercury - accumulate:	Yes
Universal waste - lamps - accumulate:	No
Destination Facility for Universal Waste:	No
Off-specification used oil burner - utility boiler:	No
Off-specification used oil burner - industrial boiler:	No
Off-specification used oil burner - industrial furnace:	No
Tax Reg #:	178021006
Business Type:	Not reported
Mail Name:	Seattle University
Mail addr line1:	901 12th Ave
Mail city,st,zip:	SEATTLE, WA 98122
Mail country:	UNITED STATES
Legal org name:	Seattle University Inc
Legal org type:	Private
Legal addr line1:	BROADWAY & MADISON
Legal city,st,zip:	SEATTLE, WA 98122
Legal country:	UNITED STATES
Legal phone nbr:	(206)296-6190
Legal effective date:	08/06/1996
Land org name:	Seattle University
Land org type:	Private
Land person name:	Not reported
Land addr line1:	901 12TH AVE E
Land city,st,zip:	SEATTLE, WA 98122
Land country:	UNITED STATES
Land phone nbr:	(206)296-6187
Operator org name:	Not reported

(Continued) **1000421930**

Operator org type:	Private
Operator addr line1:	901 12TH AVE E
Operator city,st,zip:	SEATTLE, WA 98122
Operator country:	UNITED STATES
Operator phone nbr:	(206) 296-6187
Operator effective date:	08/06/1996
Site contact name:	Joseph Romain
Site contact addr line1:	901 12TH AVE E
Site Contact City/State/ Zip:	SEATTLE, WA 98122
Site Contact Country:	UNITED STATES
Site Contact Phone #:	(206)296-6187
Site Contact EMail:	Not reported
Form Contact NAME:	Joseph Romain
Form Contact ADDR LINE1:	901 12th Ave
Form Contact City,ST,Zip:	SEATTLE, WA 98122
Form Contact Country:	UNITED STATES
Form Contact Phone #:	(206)296-6187
Form Contact EMail:	jchip@seattleu.edu
Gen Status CD:	MQG
Monthly Generation:	No
Batch Generation:	Yes
One Time Generation:	No
Transport Own Waste:	No
Tranports Other Waste:	No
Recycler Onsite:	No
Transfer Facility:	No
Other Exemption:	Not reported
UW Battery Gen:	Yes
Used Oil Transporter:	No
Used Oil Transfer Facility:	No
Used Oil Processor:	No
Used Oil Refiner:	No
Used Oil Fuel Marketer Directs Shipments:	No
Used Oil Fuel Marketer Meets Specs:	No

Facility Site ID Number:	3212974
EPA ID:	WAD981760820
NAICS:	611310
SWC Desc:	WP01,WP03,WT02
FWC Desc:	D001,D002,D003,D004,D005,D006,D007,D008,D009,P105,P087,D018D037,D041,U96,D022,D011,U170,P077
Form Comm:	Not reported
Data Year:	2009
Permit by Rule:	False
Treatment by Generator:	False
Mixed radioactive waste:	False
Importer of hazardous waste:	False
Immediate recycler:	False
Treatment/Storage/Disposal/Recycling Facility:	False
Generator of dangerous fuel waste:	False
Generator marketing to burner:	False
Other marketers (i.e., blender, distributor, etc.):	False
Utility boiler burner:	False
Industry boiler burner:	False
Industrial Furnace:	False
Smelter defferal:	False

(Continued) **1000421930**

Universal waste - batteries - generate:	False
Universal waste - thermostats - generate:	True
Universal waste - mercury - generate:	True
Universal waste - lamps - generate:	True
Universal waste - batteries - accumulate:	False
Universal waste - thermostats - accumulate:	False
Universal waste - mercury - accumulate:	False
Universal waste - lamps - accumulate:	False
Destination Facility for Universal Waste:	False
Off-specification used oil burner - utility boiler:	False
Off-specification used oil burner - industrial boiler:	False
Off-specification used oil burner - industrial furnace:	False
Tax Reg #:	178021006
Business Type:	Not reported
Mail Name:	Seattle University
Mail addr line1:	901 12th Ave
Mail city,st,zip:	SEATTLE, WA 98122
Mail country:	UNITED STATES
Legal org name:	Seattle University Inc
Legal org type:	Private
Legal addr line1:	BROADWAY & MADISON
Legal city,st,zip:	SEATTLE, WA 98122
Legal country:	UNITED STATES
Legal phone nbr:	(206)296-6190
Legal effective date:	08/06/1996
Land org name:	Seattle University
Land org type:	Private
Land person name:	Not reported
Land addr line1:	901 12TH AVE E
Land city,st,zip:	SEATTLE, WA 98122
Land country:	UNITED STATES
Land phone nbr:	(206)296-6187
Operator org name:	Not reported
Operator org type:	Private
Operator addr line1:	901 12TH AVE E
Operator city,st,zip:	SEATTLE, WA 98122
Operator country:	UNITED STATES
Operator phone nbr:	(206) 296-6187
Operator effective date:	08/06/1996
Site contact name:	Joseph Romain
Site contact addr line1:	901 12TH AVE E
Site Contact City/State/ Zip:	SEATTLE, WA 98122
Site Contact Country:	UNITED STATES
Site Contact Phone #:	(206)296-6187
Site Contact EMail:	Not reported
Form Contact NAME:	Joseph Romain
Form Contact ADDR LINE1:	901 12th Ave
Form Contact City,ST,Zip:	SEATTLE, WA 98122
Form Contact Country:	UNITED STATES
Form Contact Phone #:	(206)296-6187
Form Contact EMail:	jchip@seattleu.edu
Gen Status CD:	SQG
Monthly Generation:	True
Batch Generation:	False
One Time Generation:	False
Transport Own Waste:	False
Tranports Other Waste:	False

(Continued) **1000421930**

Recycler Onsite:	False
Transfer Facility:	False
Other Exemption:	Not reported
UW Battery Gen:	True
Used Oil Transporter:	False
Used Oil Transfer Facility:	False
Used Oil Processor:	False
Used Oil Refiner:	False
Used Oil Fuel Marketer Directs Shipments:	False
Used Oil Fuel Marketer Meets Specs:	False

Facility Site ID Number:	3212974
EPA ID:	WAD981760820
NAICS:	611310
SWC Desc:	WP01, WT02
FWC Desc:	D001,D002, D011, D009, D003, D008,
Form Comm:	Not reported
Data Year:	2011
Permit by Rule:	False
Treatment by Generator:	False
Mixed radioactive waste:	False
Importer of hazardous waste:	False
Immediate recycler:	False
Treatment/Storage/Disposal/Recycling Facility:	False
Generator of dangerous fuel waste:	False
Generator marketing to burner:	False
Other marketers (i.e., blender, distributor, etc.):	False
Utility boiler burner:	False
Industry boiler burner:	False
Industrial Furnace:	False
Smelter defferal:	False
Universal waste - batteries - generate:	False
Universal waste - thermostats - generate:	True
Universal waste - mercury - generate:	True
Universal waste - lamps - generate:	True
Universal waste - batteries - accumulate:	False
Universal waste - thermostats - accumulate:	False
Universal waste - mercury - accumulate:	False
Universal waste - lamps - accumulate:	False
Destination Facility for Universal Waste:	False
Off-specification used oil burner - utility boiler:	False
Off-specification used oil burner - industrial boiler:	False
Off-specification used oil burner - industrial furnace:	False
Tax Reg #:	178021006
Business Type:	Not reported
Mail Name:	Seattle University
Mail addr line1:	901 12th Ave
Mail city,st,zip:	SEATTLE, WA 98122
Mail country:	UNITED STATES
Legal org name:	Seattle University Inc
Legal org type:	Private
Legal addr line1:	BROADWAY & MADISON
Legal city,st,zip:	SEATTLE, WA 98122
Legal country:	UNITED STATES
Legal phone nbr:	(206)296-6190
Legal effective date:	08/06/1996

(Continued) **1000421930**

Land org name:	Seattle University
Land org type:	Private
Land person name:	Not reported
Land addr line1:	901 12TH AVE E
Land city,st,zip:	SEATTLE, WA 98122
Land country:	UNITED STATES
Land phone nbr:	(206)296-6187
Operator org name:	Not reported
Operator org type:	Private
Operator addr line1:	901 12TH AVE E
Operator city,st,zip:	SEATTLE, WA 98122
Operator country:	UNITED STATES
Operator phone nbr:	(206) 296-6187
Operator effective date:	08/06/1996
Site contact name:	Joseph Romain
Site contact addr line1:	901 12TH AVE E
Site Contact City/State/ Zip:	SEATTLE, WA 98122
Site Contact Country:	UNITED STATES
Site Contact Phone #:	(206)296-6187
Site Contact EMail:	Not reported
Form Contact NAME:	Joseph Romain
Form Contact ADDR LINE1:	901 12th Ave
Form Contact City,ST,Zip:	SEATTLE, WA 98122
Form Contact Country:	UNITED STATES
Form Contact Phone #:	(206)296-6187
Form Contact EMail:	jchip@seattleu.edu
Gen Status CD:	MQG
Monthly Generation:	False
Batch Generation:	True
One Time Generation:	False
Transport Own Waste:	False
Tranports Other Waste:	False
Recycler Onsite:	False
Transfer Facility:	False
Other Exemption:	Not reported
UW Battery Gen:	True
Used Oil Transporter:	False
Used Oil Transfer Facility:	False
Used Oil Processor:	False
Used Oil Refiner:	False
Used Oil Fuel Marketer Directs Shipments:	False
Used Oil Fuel Marketer Meets Specs:	False

Facility Site ID Number:	3212974
EPA ID:	WAD981760820
NAICS:	611310
SWC Desc:	WP01, WSC2, WT02
FWC Desc:	D001, D002, D022, D035, D004, D006, D008, U080, D011,
Form Comm:	Not reported
Data Year:	2012
Permit by Rule:	False
Treatment by Generator:	False
Mixed radioactive waste:	False
Importer of hazardous waste:	False
Immediate recycler:	False
Treatment/Storage/Disposal/Recycling Facility:	False

(Continued) **1000421930**

Generator of dangerous fuel waste:	False
Generator marketing to burner:	False
Other marketers (i.e., blender, distributor, etc.):	False
Utility boiler burner:	False
Industry boiler burner:	False
Industrial Furnace:	False
Smelter defferal:	False
Universal waste - batteries - generate:	False
Universal waste - thermostats - generate:	False
Universal waste - mercury - generate:	True
Universal waste - lamps - generate:	True
Universal waste - batteries - accumulate:	False
Universal waste - thermostats - accumulate:	False
Universal waste - mercury - accumulate:	False
Universal waste - lamps - accumulate:	False
Destination Facility for Universal Waste:	False
Off-specification used oil burner - utility boiler:	False
Off-specification used oil burner - industrial boiler:	False
Off-specification used oil burner - industrial furnace:	False
Tax Reg #:	178021006
Business Type:	Not reported
Mail Name:	Seattle University
Mail addr line1:	901 12th Ave
Mail city,st,zip:	SEATTLE, WA 98122
Mail country:	UNITED STATES
Legal org name:	Seattle University Inc
Legal org type:	Private
Legal addr line1:	BROADWAY & MADISON
Legal city,st,zip:	SEATTLE, WA 98122
Legal country:	UNITED STATES
Legal phone nbr:	(206)296-6190
Legal effective date:	08/06/1996
Land org name:	Seattle University
Land org type:	Private
Land person name:	Not reported
Land addr line1:	901 12TH AVE E
Land city,st,zip:	SEATTLE, WA 98122
Land country:	UNITED STATES
Land phone nbr:	(206)296-6187
Operator org name:	Not reported
Operator org type:	Private
Operator addr line1:	901 12TH AVE E
Operator city,st,zip:	SEATTLE, WA 98122
Operator country:	UNITED STATES
Operator phone nbr:	(206) 296-6187
Operator effective date:	08/06/1996
Site contact name:	Joseph Romain
Site contact addr line1:	901 12TH AVE E
Site Contact City/State/ Zip:	SEATTLE, WA 98122
Site Contact Country:	UNITED STATES
Site Contact Phone #:	(206)296-6187
Site Contact EMail:	Not reported
Form Contact NAME:	Joseph Romain
Form Contact ADDR LINE1:	901 12th Ave
Form Contact City,ST,Zip:	SEATTLE, WA 98122
Form Contact Country:	UNITED STATES
Form Contact Phone #:	(206)296-6187

(Continued) **1000421930**

Form Contact EMail:	jchip@seattleu.edu
Gen Status CD:	SQG
Monthly Generation:	True
Batch Generation:	False
One Time Generation:	False
Transport Own Waste:	False
Tranports Other Waste:	False
Recycler Onsite:	False
Transfer Facility:	False
Other Exemption:	Not reported
UW Battery Gen:	True
Used Oil Transporter:	False
Used Oil Transfer Facility:	False
Used Oil Processor:	False
Used Oil Refiner:	False
Used Oil Fuel Marketer Directs Shipments:	False
Used Oil Fuel Marketer Meets Specs:	False

Facility Site ID Number:	3212974
EPA ID:	WAD981760820
NAICS:	61131
SWC Desc:	WT02, WSC2WSC2WLO2 WTO2
FWC Desc:	D001D002D001,U012,P010,P011,D004,D003,D005,D007,D002
Form Comm:	Not reported
Data Year:	Not reported
Permit by Rule:	False
Treatment by Generator:	False
Mixed radioactive waste:	False
Importer of hazardous waste:	False
Immediate recycler:	False
Treatment/Storage/Disposal/Recycling Facility:	False
Generator of dangerous fuel waste:	False
Generator marketing to burner:	False
Other marketers (i.e., blender, distributor, etc.):	False
Utility boiler burner:	False
Industry boiler burner:	False
Industrial Furnace:	False
Smelter defferal:	False
Universal waste - batteries - generate:	False
Universal waste - thermostats - generate:	False
Universal waste - mercury - generate:	False
Universal waste - lamps - generate:	False
Universal waste - batteries - accumulate:	False
Universal waste - thermostats - accumulate:	False
Universal waste - mercury - accumulate:	False
Universal waste - lamps - accumulate:	False
Destination Facility for Universal Waste:	False
Off-specification used oil burner - utility boiler:	False
Off-specification used oil burner - industrial boiler:	False
Off-specification used oil burner - industrial furnace:	False
Tax Reg #:	178021006
Business Type:	Not reported
Mail Name:	Seattle University
Mail addr line1:	901 12th Ave
Mail city,st,zip:	SEATTLE, WA 98122
Mail country:	UNITED STATES

(Continued) **1000421930**

Legal org name:	Seattle University Inc
Legal org type:	Private
Legal addr line1:	BROADWAY & MADISON
Legal city,st,zip:	SEATTLE, WA 98122
Legal country:	UNITED STATES
Legal phone nbr:	(206)296-6190
Legal effective date:	08/06/1996
Land org name:	Seattle University
Land org type:	Private
Land person name:	Not reported
Land addr line1:	901 12TH AVE E
Land city,st,zip:	SEATTLE, WA 98122
Land country:	UNITED STATES
Land phone nbr:	(206)296-6187
Operator org name:	Not reported
Operator org type:	Private
Operator addr line1:	901 12TH AVE E
Operator city,st,zip:	SEATTLE, WA 98122
Operator country:	UNITED STATES
Operator phone nbr:	(206) 296-6187
Operator effective date:	08/06/1996
Site contact name:	Joseph Romain
Site contact addr line1:	901 12TH AVE E
Site Contact City/State/ Zip:	SEATTLE, WA 98122
Site Contact Country:	UNITED STATES
Site Contact Phone #:	(206)296-6187
Site Contact EMail:	Not reported
Form Contact NAME:	Joseph Romain
Form Contact ADDR LINE1:	901 12th Ave
Form Contact City,ST,Zip:	SEATTLE, WA 98122
Form Contact Country:	UNITED STATES
Form Contact Phone #:	(206)296-6187
Form Contact EMail:	jchip@seattleu.edu
Gen Status CD:	MQG
Monthly Generation:	False
Batch Generation:	False
One Time Generation:	True
Transport Own Waste:	False
Tranports Other Waste:	False
Recycler Onsite:	False
Transfer Facility:	False
Other Exemption:	Not reported
UW Battery Gen:	False
Used Oil Transporter:	False
Used Oil Transfer Facility:	False
Used Oil Processor:	False
Used Oil Refiner:	False
Used Oil Fuel Marketer Directs Shipments:	False
Used Oil Fuel Marketer Meets Specs:	False

Facility Site ID Number:	3212974
EPA ID:	WAD981760820
NAICS:	61131
SWC Desc:	WT02, WSC2WSC2WLO2 WTO2
FWC Desc:	D001D002D001,U012,P010,P011,D004,D003,D005,D007,D002
Form Comm:	Not reported

(Continued) **1000421930**

Data Year:	Not reported
Permit by Rule:	FALSE
Treatment by Generator:	FALSE
Mixed radioactive waste:	FALSE
Importer of hazardous waste:	FALSE
Immediate recycler:	FALSE
Treatment/Storage/Disposal/Recycling Facility:	FALSE
Generator of dangerous fuel waste:	FALSE
Generator marketing to burner:	FALSE
Other marketers (i.e., blender, distributor, etc.):	FALSE
Utility boiler burner:	FALSE
Industry boiler burner:	FALSE
Industrial Furnace:	FALSE
Smelter defferal:	FALSE
Universal waste - batteries - generate:	FALSE
Universal waste - thermostats - generate:	FALSE
Universal waste - mercury - generate:	FALSE
Universal waste - lamps - generate:	TRUE
Universal waste - batteries - accumulate:	FALSE
Universal waste - thermostats - accumulate:	FALSE
Universal waste - mercury - accumulate:	FALSE
Universal waste - lamps - accumulate:	FALSE
Destination Facility for Universal Waste:	FALSE
Off-specification used oil burner - utility boiler:	FALSE
Off-specification used oil burner - industrial boiler:	FALSE
Off-specification used oil burner - industrial furnace:	FALSE
Tax Reg #:	178021006
Business Type:	Not reported
Mail Name:	Seattle University
Mail addr line1:	901 12th Ave
Mail city,st,zip:	SEATTLE, WA 98122
Mail country:	UNITED STATES
Legal org name:	Seattle University Inc
Legal org type:	Private
Legal addr line1:	BROADWAY & MADISON
Legal city,st,zip:	SEATTLE, WA 98122
Legal country:	UNITED STATES
Legal phone nbr:	(206)296-6190
Legal effective date:	08/06/1996
Land org name:	Seattle University
Land org type:	Private
Land person name:	Not reported
Land addr line1:	901 12TH AVE E
Land city,st,zip:	SEATTLE, WA 98122
Land country:	UNITED STATES
Land phone nbr:	(206)296-6187
Operator org name:	Not reported
Operator org type:	Private
Operator addr line1:	901 12TH AVE E
Operator city,st,zip:	SEATTLE, WA 98122
Operator country:	UNITED STATES
Operator phone nbr:	(206) 296-6187
Operator effective date:	08/06/1996
Site contact name:	Joseph Romain
Site contact addr line1:	901 12TH AVE E
Site Contact City/State/ Zip:	SEATTLE, WA 98122
Site Contact Country:	UNITED STATES

(Continued) **1000421930**

Site Contact Phone #:	(206)296-6187
Site Contact EMail:	Not reported
Form Contact NAME:	Joseph Romain
Form Contact ADDR LINE1:	901 12th Ave
Form Contact City,ST,Zip:	SEATTLE, WA 98122
Form Contact Country:	UNITED STATES
Form Contact Phone #:	(206)296-6187
Form Contact EMail:	jchip@seattleu.edu
Gen Status CD:	XQG
Monthly Generation:	FALSE
Batch Generation:	FALSE
One Time Generation:	TRUE
Transport Own Waste:	FALSE
Tranports Other Waste:	FALSE
Recycler Onsite:	FALSE
Transfer Facility:	FALSE
Other Exemption:	Not reported
UW Battery Gen:	TRUE
Used Oil Transporter:	FALSE
Used Oil Transfer Facility:	FALSE
Used Oil Processor:	FALSE
Used Oil Refiner:	FALSE
Used Oil Fuel Marketer Directs Shipments:	FALSE
Used Oil Fuel Marketer Meets Specs:	FALSE

Facility Site ID Number:	3212974
EPA ID:	WAD981760820
NAICS:	611310
SWC Desc:	WT01, WT02,
FWC Desc:	D001, D003, D006, D009, D004, Doo5, D008, D016, D039, D019
Form Comm:	Not reported
Data Year:	2010
Permit by Rule:	False
Treatment by Generator:	False
Mixed radioactive waste:	False
Importer of hazardous waste:	False
Immediate recycler:	False
Treatment/Storage/Disposal/Recycling Facility:	False
Generator of dangerous fuel waste:	False
Generator marketing to burner:	False
Other marketers (i.e., blender, distributor, etc.):	False
Utility boiler burner:	False
Industry boiler burner:	False
Industrial Furnace:	False
Smelter defferal:	False
Universal waste - batteries - generate:	False
Universal waste - thermostats - generate:	True
Universal waste - mercury - generate:	True
Universal waste - lamps - generate:	True
Universal waste - batteries - accumulate:	False
Universal waste - thermostats - accumulate:	False
Universal waste - mercury - accumulate:	False
Universal waste - lamps - accumulate:	False
Destination Facility for Universal Waste:	False
Off-specification used oil burner - utility boiler:	False
Off-specification used oil burner - industrial boiler:	False

(Continued) **1000421930**

Off-specification used oil burner - industrial furnace: False
Tax Reg #: 178021006
Business Type: Not reported
Mail Name: Seattle University
Mail addr line1: 901 12th Ave
Mail city,st,zip: SEATTLE, WA 98122
Mail country: UNITED STATES
Legal org name: Seattle University Inc
Legal org type: Private
Legal addr line1: BROADWAY & MADISON
Legal city,st,zip: SEATTLE, WA 98122
Legal country: UNITED STATES
Legal phone nbr: (206)296-6190
Legal effective date: 08/06/1996
Land org name: Seattle University
Land org type: Private
Land person name: Not reported
Land addr line1: 901 12TH AVE E
Land city,st,zip: SEATTLE, WA 98122
Land country: UNITED STATES
Land phone nbr: (206)296-6187
Operator org name: Not reported
Operator org type: Private
Operator addr line1: 901 12TH AVE E
Operator city,st,zip: SEATTLE, WA 98122
Operator country: UNITED STATES
Operator phone nbr: (206) 296-6187
Operator effective date: 08/06/1996
Site contact name: Joseph Romain
Site contact addr line1: 901 12TH AVE E
Site Contact City/State/ Zip: SEATTLE, WA 98122
Site Contact Country: UNITED STATES
Site Contact Phone #: (206)296-6187
Site Contact EMail: Not reported
Form Contact NAME: Joseph Romain
Form Contact ADDR LINE1: 901 12th Ave
Form Contact City,ST,Zip: SEATTLE, WA 98122
Form Contact Country: UNITED STATES
Form Contact Phone #: (206)296-6187
Form Contact EMail: jchip@seattleu.edu
Gen Status CD: SQG
Monthly Generation: False
Batch Generation: True
One Time Generation: False
Transport Own Waste: False
Tranports Other Waste: False
Recycler Onsite: False
Transfer Facility: False
Other Exemption: Not reported
UW Battery Gen: True
Used Oil Transporter: False
Used Oil Transfer Facility: False
Used Oil Processor: False
Used Oil Refiner: False
Used Oil Fuel Marketer Directs Shipments: False
Used Oil Fuel Marketer Meets Specs: False

(Continued) **1000421930**

Facility Site ID Number:	3212974
EPA ID:	WAD981760820
NAICS:	61131
SWC Desc:	wp01, wt01
FWC Desc:	d001, d002, d009, d003, d006
Form Comm:	Not reported
Data Year:	2008
Permit by Rule:	False
Treatment by Generator:	False
Mixed radioactive waste:	False
Importer of hazardous waste:	False
Immediate recycler:	False
Treatment/Storage/Disposal/Recycling Facility:	False
Generator of dangerous fuel waste:	False
Generator marketing to burner:	False
Other marketers (i.e., blender, distributor, etc.):	False
Utility boiler burner:	False
Industry boiler burner:	False
Industrial Furnace:	False
Smelter defferal:	False
Universal waste - batteries - generate:	False
Universal waste - thermostats - generate:	False
Universal waste - mercury - generate:	False
Universal waste - lamps - generate:	True
Universal waste - batteries - accumulate:	False
Universal waste - thermostats - accumulate:	True
Universal waste - mercury - accumulate:	False
Universal waste - lamps - accumulate:	False
Destination Facility for Universal Waste:	False
Off-specification used oil burner - utility boiler:	False
Off-specification used oil burner - industrial boiler:	False
Off-specification used oil burner - industrial furnace:	False
Tax Reg #:	178021006
Business Type:	Not reported
Mail Name:	Seattle University
Mail addr line1:	901 12th Ave
Mail city,st,zip:	SEATTLE, WA 98122
Mail country:	UNITED STATES
Legal org name:	Seattle University Inc
Legal org type:	Private
Legal addr line1:	BROADWAY & MADISON
Legal city,st,zip:	SEATTLE, WA 98122
Legal country:	UNITED STATES
Legal phone nbr:	(206)296-6190
Legal effective date:	08/06/1996
Land org name:	Seattle University
Land org type:	Private
Land person name:	Not reported
Land addr line1:	901 12TH AVE E
Land city,st,zip:	SEATTLE, WA 98122
Land country:	UNITED STATES
Land phone nbr:	(206)296-6187
Operator org name:	Not reported
Operator org type:	Private
Operator addr line1:	901 12TH AVE E
Operator city,st,zip:	SEATTLE, WA 98122
Operator country:	UNITED STATES

(Continued) **1000421930**

Operator phone nbr:	(206) 296-6187
Operator effective date:	08/06/1996
Site contact name:	Joseph Romain
Site contact addr line1:	901 12TH AVE E
Site Contact City/State/ Zip:	SEATTLE, WA 98122
Site Contact Country:	UNITED STATES
Site Contact Phone #:	(206)296-6187
Site Contact EMail:	Not reported
Form Contact NAME:	Joseph Romain
Form Contact ADDR LINE1:	901 12th Ave
Form Contact City,ST,Zip:	SEATTLE, WA 98122
Form Contact Country:	UNITED STATES
Form Contact Phone #:	(206)296-6187
Form Contact EMail:	jchip@seattleu.edu
Gen Status CD:	SQG
Monthly Generation:	False
Batch Generation:	True
One Time Generation:	False
Transport Own Waste:	False
Tranports Other Waste:	False
Recycler Onsite:	False
Transfer Facility:	False
Other Exemption:	Not reported
UW Battery Gen:	True
Used Oil Transporter:	False
Used Oil Transfer Facility:	False
Used Oil Processor:	False
Used Oil Refiner:	False
Used Oil Fuel Marketer Directs Shipments:	False
Used Oil Fuel Marketer Meets Specs:	False

Facility Site ID Number:	3212974
EPA ID:	WAD981760820
NAICS:	611310
SWC Desc:	Not reported
FWC Desc:	D001, D022, D009, D002, U122, D003, D021, D007, D011, D019, D010, U169
Form Comm:	Not reported
Data Year:	2013
Permit by Rule:	False
Treatment by Generator:	False
Mixed radioactive waste:	False
Importer of hazardous waste:	False
Immediate recycler:	False
Treatment/Storage/Disposal/Recycling Facility:	False
Generator of dangerous fuel waste:	False
Generator marketing to burner:	False
Other marketers (i.e., blender, distributor, etc.):	False
Utility boiler burner:	False
Industry boiler burner:	False
Industrial Furnace:	False
Smelter defferal:	False
Universal waste - batteries - generate:	False
Universal waste - thermostats - generate:	True
Universal waste - mercury - generate:	True
Universal waste - lamps - generate:	True
Universal waste - batteries - accumulate:	False

(Continued) **1000421930**

Universal waste - thermostats - accumulate:	False
Universal waste - mercury - accumulate:	False
Universal waste - lamps - accumulate:	False
Destination Facility for Universal Waste:	False
Off-specification used oil burner - utility boiler:	False
Off-specification used oil burner - industrial boiler:	False
Off-specification used oil burner - industrial furnace:	False
Tax Reg #:	178021006
Business Type:	Not reported
Mail Name:	Seattle University
Mail addr line1:	901 12th Ave
Mail city,st,zip:	SEATTLE, WA 98122
Mail country:	UNITED STATES
Legal org name:	Seattle University Inc
Legal org type:	Private
Legal addr line1:	BROADWAY & MADISON
Legal city,st,zip:	SEATTLE, WA 98122
Legal country:	UNITED STATES
Legal phone nbr:	(206)296-6190
Legal effective date:	08/06/1996
Land org name:	Seattle University
Land org type:	Private
Land person name:	Not reported
Land addr line1:	901 12TH AVE E
Land city,st,zip:	SEATTLE, WA 98122
Land country:	UNITED STATES
Land phone nbr:	(206)296-6187
Operator org name:	Not reported
Operator org type:	Private
Operator addr line1:	901 12TH AVE E
Operator city,st,zip:	SEATTLE, WA 98122
Operator country:	UNITED STATES
Operator phone nbr:	(206) 296-6187
Operator effective date:	08/06/1996
Site contact name:	Joseph Romain
Site contact addr line1:	901 12TH AVE E
Site Contact City/State/ Zip:	SEATTLE, WA 98122
Site Contact Country:	UNITED STATES
Site Contact Phone #:	(206)296-6187
Site Contact EMail:	Not reported
Form Contact NAME:	Joseph Romain
Form Contact ADDR LINE1:	901 12th Ave
Form Contact City,ST,Zip:	SEATTLE, WA 98122
Form Contact Country:	UNITED STATES
Form Contact Phone #:	(206)296-6187
Form Contact EMail:	jchip@seattleu.edu
Gen Status CD:	SQG
Monthly Generation:	True
Batch Generation:	False
One Time Generation:	False
Transport Own Waste:	False
Tranports Other Waste:	False
Recycler Onsite:	False
Transfer Facility:	False
Other Exemption:	Not reported
UW Battery Gen:	True
Used Oil Transporter:	False

(Continued) **1000421930**

Used Oil Transfer Facility: False
Used Oil Processor: False
Used Oil Refiner: False
Used Oil Fuel Marketer Directs Shipments: False
Used Oil Fuel Marketer Meets Specs: False

163
WSW
1/2-1
0.511 mi.
2696 ft.

CK GRAPHICS INC
501 E PIKE ST
SEATTLE, WA 98122

WA CSCSL **S111770035**
WA ALLSITES **N/A**

Relative:
Lower

Actual:
272 ft.

CSCSL:
Facility ID: 4852
Region: Northwest
Lat/Long: 47.613741 / -122.325185
Brownfield Status: Not reported
Rank Status: N
Clean Up Siteid: 12650
Site Status: Cleanup Started
PSI?: Not reported
Contaminant Name: Petroleum-Diesel
Ground Water: Not reported
Surface Water: Not reported
Soil: Confirmed Above Cleanup Level
Sediment: Not reported
Air: Not reported
Bedrock: Not reported
Responsible Unit: Northwest

Facility ID: 4852
Region: Northwest
Lat/Long: 47.613741 / -122.325185
Brownfield Status: Not reported
Rank Status: N
Clean Up Siteid: 12650
Site Status: Cleanup Started
PSI?: Not reported
Contaminant Name: Petroleum-Other
Ground Water: Not reported
Surface Water: Not reported
Soil: Below MTCA Cleanup Level After Assessment
Sediment: Not reported
Air: Not reported
Bedrock: Not reported
Responsible Unit: Northwest

ALLSITES:
Facility Name: CK GRAPHICS INC
Facility Id: 4852

Interaction: A
Interaction 1: INDPNDNT
Interaction 2: Independent Cleanup
Ecology Program: TOXICS
Program Data: ISIS

CK GRAPHICS INC (Continued) **S111770035**

Facility Alt.:	CK Graphics
Program ID:	Not reported
Date Interaction:	2014-12-08 00:00:00
Date Interaction 3:	Not reported
Latitude:	47.613735372999997
Longitude:	-122.325173748

Interaction:	A
Interaction 1:	INDSWGP
Interaction 2:	Industrial SW GP
Ecology Program:	WATQUAL
Program Data:	PARIS
Facility Alt.:	CK Graphics Inc
Program ID:	CNE126285
Date Interaction:	2008-10-20 00:00:00
Date Interaction 3:	Not reported
Latitude:	47.613735372999997
Longitude:	-122.325173748

AN164 **EAST MADISON VALET CLEANERS FORMER** **WA CSCSL** **S109344523**
East **2034 E MADISON ST** **WA VCP** **N/A**
1/2-1 **SEATTLE, WA 98122** **WA ALLSITES**
0.517 mi.
2728 ft. **Site 2 of 2 in cluster AN**

Relative:
Lower

Actual:
342 ft.

CSCSL:

Facility ID:	9935581
Region:	Northwest
Lat/Long:	47.617523 / -122.305646
Brownfield Status:	Not reported
Rank Status:	N
Clean Up Siteid:	889
Site Status:	Cleanup Started
PSI?:	Not reported
Contaminant Name:	Halogenated Organics
Ground Water:	Confirmed Above Cleanup Level
Surface Water:	Not reported
Soil:	Confirmed Above Cleanup Level
Sediment:	Not reported
Air:	Not reported
Bedrock:	Not reported
Responsible Unit:	Northwest

Facility ID:	9935581
Region:	Northwest
Lat/Long:	47.617523 / -122.305646
Brownfield Status:	Not reported
Rank Status:	N
Clean Up Siteid:	889
Site Status:	Cleanup Started
PSI?:	Not reported
Contaminant Name:	Petroleum Products-Unspecified
Ground Water:	Not reported
Surface Water:	Not reported
Soil:	Confirmed Above Cleanup Level
Sediment:	Not reported

EAST MADISON VALET CLEANERS FORMER (Continued) **S109344523**

Air: Not reported
Bedrock: Not reported
Responsible Unit: Northwest

VCP:
edr_fstat: WA
edr_fzip: 98122
edr_fcnty: KING
edr_zip: Not reported
Facility ID: 9935581
VCP Status: Not reported
VCP: Yes
Ecology Status: Not reported
NFA Type: Not reported
Date NFA: Not reported
Rank: N
Cleanup Siteid: 889

edr_fstat: WA
edr_fzip: 98122
edr_fcnty: KING
edr_zip: Not reported
Facility ID: 9935581
VCP Status: Not reported
VCP: Yes
Ecology Status: Not reported
NFA Type: Not reported
Date NFA: Not reported
Rank: N
Cleanup Siteid: 889

ALLSITES:
Facility Name: EAST MADISON VALET CLEANERS FORMER
Facility Id: 9935581

Interaction: A
Interaction 1: VOLCLNST
Interaction 2: Voluntary Cleanup Sites
Ecology Program: TOXICS
Program Data: ISIS
Facility Alt.: East Madison Valet Cleaners Former
Program ID: NW1973
Date Interaction: 2008-08-01 00:00:00
Date Interaction 3: Not reported
Latitude: 47.617517378999999
Longitude: -122.305631108

AP165 **BROADWAY ROY 76** **WA CSCSL** **U001123875**
NNW **915 E ROY ST** **WA LUST** **N/A**
1/2-1 **SEATTLE, WA 98102** **WA UST**
0.545 mi. **WA VCP**
2880 ft. **Site 1 of 2 in cluster AP** **WA ALLSITES**
WA Financial Assurance
Relative: **WA MANIFEST**
Lower

Actual: **347 ft.**

CSCSL:

Facility ID:	56827327
Region:	Northwest
Lat/Long:	47.625082151 / -122.32020867
Brownfield Status:	Not reported
Rank Status:	N
Clean Up Siteid:	977
Site Status:	Cleanup Started
PSI?:	Not reported
Contaminant Name:	Benzene
Ground Water:	Confirmed Above Cleanup Level
Surface Water:	Not reported
Soil:	Confirmed Above Cleanup Level
Sediment:	Not reported
Air:	Not reported
Bedrock:	Not reported
Responsible Unit:	Northwest

Facility ID:	56827327
Region:	Northwest
Lat/Long:	47.625082151 / -122.32020867
Brownfield Status:	Not reported
Rank Status:	N
Clean Up Siteid:	977
Site Status:	Cleanup Started
PSI?:	Not reported
Contaminant Name:	Lead
Ground Water:	Suspected
Surface Water:	Not reported
Soil:	Suspected
Sediment:	Not reported
Air:	Not reported
Bedrock:	Not reported
Responsible Unit:	Northwest

Facility ID:	56827327
Region:	Northwest
Lat/Long:	47.625082151 / -122.32020867
Brownfield Status:	Not reported
Rank Status:	N
Clean Up Siteid:	977
Site Status:	Cleanup Started
PSI?:	Not reported
Contaminant Name:	Methyl tertiary-butyl ether
Ground Water:	Suspected
Surface Water:	Not reported
Soil:	Suspected
Sediment:	Not reported
Air:	Not reported
Bedrock:	Not reported
Responsible Unit:	Northwest

BROADWAY ROY 76 (Continued) **U001123875**

Facility ID:	56827327
Region:	Northwest
Lat/Long:	47.625082151 / -122.32020867
Brownfield Status:	Not reported
Rank Status:	N
Clean Up Siteid:	977
Site Status:	Cleanup Started
PSI?:	Not reported
Contaminant Name:	Non-Halogenated Solvents
Ground Water:	Suspected
Surface Water:	Not reported
Soil:	Confirmed Above Cleanup Level
Sediment:	Not reported
Air:	Not reported
Bedrock:	Not reported
Responsible Unit:	Northwest

Facility ID:	56827327
Region:	Northwest
Lat/Long:	47.625082151 / -122.32020867
Brownfield Status:	Not reported
Rank Status:	N
Clean Up Siteid:	977
Site Status:	Cleanup Started
PSI?:	Not reported
Contaminant Name:	Petroleum-Diesel
Ground Water:	Confirmed Above Cleanup Level
Surface Water:	Not reported
Soil:	Confirmed Above Cleanup Level
Sediment:	Not reported
Air:	Not reported
Bedrock:	Not reported
Responsible Unit:	Northwest

Facility ID:	56827327
Region:	Northwest
Lat/Long:	47.625082151 / -122.32020867
Brownfield Status:	Not reported
Rank Status:	N
Clean Up Siteid:	977
Site Status:	Cleanup Started
PSI?:	Not reported
Contaminant Name:	Petroleum-Gasoline
Ground Water:	Confirmed Above Cleanup Level
Surface Water:	Not reported
Soil:	Confirmed Above Cleanup Level
Sediment:	Not reported
Air:	Not reported
Bedrock:	Not reported
Responsible Unit:	Northwest

Facility ID:	56827327
Region:	Northwest
Lat/Long:	47.625082151 / -122.32020867
Brownfield Status:	Not reported
Rank Status:	N
Clean Up Siteid:	977

BROADWAY ROY 76 (Continued) **U001123875**

Site Status: Cleanup Started
PSI?: Not reported
Contaminant Name: Petroleum-Other
Ground Water: Not reported
Surface Water: Not reported
Soil: Confirmed Above Cleanup Level
Sediment: Not reported
Air: Not reported
Bedrock: Not reported
Responsible Unit: Northwest

LUST:
Facility ID: 56827327
Lust Status Type: Cleanup Started
Cleanup Site ID: 977
Cleanup Unit Type: Upland
Process Type: Voluntary Cleanup Program
Cleanup Unit Name: Broadway Roy 76
Lust Status Date: 06/01/1995
Response Section: Northwest
Lat/Long: 47.6250821 / -122.32020

UST:
Facility ID: 56827327
Site Id: 5043
UBI: Not reported
Phone Number: Not reported
Decimal Latitude: 47.62508215
Decimal Longitude: -122.3202087

Tank Name: 1
Tag Number: A0698
Tank Status: Removed
Tank Status Date: 08/06/1996
Tank Install Date: 00/01/1973
Tank Closure Date: Not reported
Capacity Range: Not reported
Tank Permit Expiration Date: 07/01/1995
Tank Upgrade Date: Not reported
Tank Spill Prevention: Not reported
Tank Overfill Prevention: Not reported
Tank Material: Not reported
Tank Construction: Not reported
Tank Tightness Test: Not reported
Tank Corrosion Protection: Not reported
Tank Manifold: Not reported
Tank Release Detection: Not reported
Tank SFC Type: Not reported
Pipe Material: Not reported
Pipe Construction: Not reported
Pipe Primary Release Detection: Not reported
Pipe Second Release Detection: Not reported
Pipe Corrosion Protection: Not reported
Pipe Pumping System: Not reported
Responsible Unit: NORTHWEST
Dispencer/Pump SFC Type: Not reported

BROADWAY ROY 76 (Continued) **U001123875**

Tank Name:	2
Tag Number:	A0698
Tank Status:	Removed
Tank Status Date:	08/06/1996
Tank Install Date:	00/01/1973
Tank Closure Date:	Not reported
Capacity Range:	Not reported
Tank Permit Expiration Date:	07/01/1995
Tank Upgrade Date:	Not reported
Tank Spill Prevention:	Not reported
Tank Overfill Prevention:	Not reported
Tank Material:	Not reported
Tank Construction:	Not reported
Tank Tightness Test:	Not reported
Tank Corrosion Protection:	Not reported
Tank Manifold:	Not reported
Tank Release Detection:	Not reported
Tank SFC Type:	Not reported
Pipe Material:	Not reported
Pipe Construction:	Not reported
Pipe Primary Release Detection:	Not reported
Pipe Second Release Detection:	Not reported
Pipe Corrosion Protection:	Not reported
Pipe Pumping System:	Not reported
Responsible Unit:	NORTHWEST
Dispencer/Pump SFC Type:	Not reported

Tank Name:	3
Tag Number:	A0698
Tank Status:	Removed
Tank Status Date:	08/06/1996
Tank Install Date:	00/01/1973
Tank Closure Date:	Not reported
Capacity Range:	Not reported
Tank Permit Expiration Date:	07/01/1995
Tank Upgrade Date:	Not reported
Tank Spill Prevention:	Not reported
Tank Overfill Prevention:	Not reported
Tank Material:	Not reported
Tank Construction:	Not reported
Tank Tightness Test:	Not reported
Tank Corrosion Protection:	Not reported
Tank Manifold:	Not reported
Tank Release Detection:	Not reported
Tank SFC Type:	Not reported
Pipe Material:	Not reported
Pipe Construction:	Not reported
Pipe Primary Release Detection:	Not reported
Pipe Second Release Detection:	Not reported
Pipe Corrosion Protection:	Not reported
Pipe Pumping System:	Not reported
Responsible Unit:	NORTHWEST
Dispencer/Pump SFC Type:	Not reported

Tank Name:	4

BROADWAY ROY 76 (Continued) **U001123875**

Tag Number:	A0698
Tank Status:	Removed
Tank Status Date:	08/06/1996
Tank Install Date:	00/31/1964
Tank Closure Date:	Not reported
Capacity Range:	Not reported
Tank Permit Expiration Date:	Not reported
Tank Upgrade Date:	Not reported
Tank Spill Prevention:	Not reported
Tank Overfill Prevention:	Not reported
Tank Material:	Not reported
Tank Construction:	Not reported
Tank Tightness Test:	Not reported
Tank Corrosion Protection:	Not reported
Tank Manifold:	Not reported
Tank Release Detection:	Not reported
Tank SFC Type:	Not reported
Pipe Material:	Not reported
Pipe Construction:	Not reported
Pipe Primary Release Detection:	Not reported
Pipe Second Release Detection:	Not reported
Pipe Corrosion Protection:	Not reported
Pipe Pumping System:	Not reported
Responsible Unit:	NORTHWEST
Dispencer/Pump SFC Type:	Not reported

Tank Name:	5
Tag Number:	A0698
Tank Status:	Removed
Tank Status Date:	08/06/1996
Tank Install Date:	00/01/1973
Tank Closure Date:	Not reported
Capacity Range:	Not reported
Tank Permit Expiration Date:	07/01/1995
Tank Upgrade Date:	Not reported
Tank Spill Prevention:	Not reported
Tank Overfill Prevention:	25 Gallons or less
Tank Material:	Not reported
Tank Construction:	Not reported
Tank Tightness Test:	Not reported
Tank Corrosion Protection:	Not reported
Tank Manifold:	Not reported
Tank Release Detection:	Not reported
Tank SFC Type:	Not reported
Pipe Material:	Not reported
Pipe Construction:	Not reported
Pipe Primary Release Detection:	Not reported
Pipe Second Release Detection:	Not reported
Pipe Corrosion Protection:	Not reported
Pipe Pumping System:	Not reported
Responsible Unit:	NORTHWEST
Dispencer/Pump SFC Type:	Not reported

Tank Name:	897473
Tag Number:	A0698

BROADWAY ROY 76 (Continued) **U001123875**

Tank Status:	Operational
Tank Status Date:	12/10/1999
Tank Install Date:	00/03/1997
Tank Closure Date:	Not reported
Capacity Range:	10,000 to 19,999 Gallons
Tank Permit Expiration Date:	11/30/2016
Tank Upgrade Date:	07/03/1997
Tank Spill Prevention:	Spill Bucket/Spill Box
Tank Overfill Prevention:	Ball Float Valve (vent line)
Tank Material:	Fiberglass Reinforced Plastic
Tank Construction:	Double Wall Tank
Tank Tightness Test:	Not reported
Tank Corrosion Protection:	Corrosion Resistant
Tank Manifold:	Not reported
Tank Release Detection:	Interstitial Monitoring
Tank SFC Type:	Sump
Pipe Material:	Fiberglass
Pipe Construction:	Double Wall Pipe
Pipe Primary Release Detection:	Automatic Line Leak Detector (ALLD)
Pipe Second Release Detection:	Interstitial Monitoring (or Sump Sensor)
Pipe Corrosion Protection:	Corrosion Resistant
Pipe Pumping System:	Pressurized System
Responsible Unit:	NORTHWEST
Dispencer/Pump SFC Type:	Sump

Tank Name:	898325
Tag Number:	A0698
Tank Status:	Operational
Tank Status Date:	12/10/1999
Tank Install Date:	00/03/1997
Tank Closure Date:	Not reported
Capacity Range:	10,000 to 19,999 Gallons
Tank Permit Expiration Date:	11/30/2016
Tank Upgrade Date:	07/03/1997
Tank Spill Prevention:	Spill Bucket/Spill Box
Tank Overfill Prevention:	Ball Float Valve (vent line)
Tank Material:	Fiberglass Reinforced Plastic
Tank Construction:	Double Wall Tank
Tank Tightness Test:	Not reported
Tank Corrosion Protection:	Corrosion Resistant
Tank Manifold:	Not reported
Tank Release Detection:	Interstitial Monitoring
Tank SFC Type:	Sump
Pipe Material:	Fiberglass
Pipe Construction:	Double Wall Pipe
Pipe Primary Release Detection:	Automatic Line Leak Detector (ALLD)
Pipe Second Release Detection:	Interstitial Monitoring (or Sump Sensor)
Pipe Corrosion Protection:	Corrosion Resistant
Pipe Pumping System:	Pressurized System
Responsible Unit:	NORTHWEST
Dispencer/Pump SFC Type:	Sump

VCP:

edr_fstat:	WA
edr_fzip:	98102
edr_fcnty:	KING

BROADWAY ROY 76 (Continued) **U001123875**

edr_zip: Not reported
Facility ID: 56827327
VCP Status: Not reported
VCP: Yes
Ecology Status: Not reported
NFA Type: Not reported
Date NFA: Not reported
Rank: N
Cleanup Siteid: 977

edr_fstat: WA
edr_fzip: 98102
edr_fcnty: KING
edr_zip: Not reported
Facility ID: 56827327
VCP Status: Not reported
VCP: Yes
Ecology Status: Not reported
NFA Type: Not reported
Date NFA: Not reported
Rank: N
Cleanup Siteid: 977

edr_fstat: WA
edr_fzip: 98102
edr_fcnty: KING
edr_zip: Not reported
Facility ID: 56827327
VCP Status: Not reported
VCP: Yes
Ecology Status: Not reported
NFA Type: Not reported
Date NFA: Not reported
Rank: N
Cleanup Siteid: 977

edr_fstat: WA
edr_fzip: 98102
edr_fcnty: KING
edr_zip: Not reported
Facility ID: 56827327
VCP Status: Not reported
VCP: Yes
Ecology Status: Not reported
NFA Type: Not reported
Date NFA: Not reported
Rank: N
Cleanup Siteid: 977

edr_fstat: WA
edr_fzip: 98102
edr_fcnty: KING
edr_zip: Not reported
Facility ID: 56827327
VCP Status: Not reported
VCP: Yes
Ecology Status: Not reported

BROADWAY ROY 76 (Continued) **U001123875**

NFA Type: Not reported
Date NFA: Not reported
Rank: N
Cleanup Siteid: 977

edr_fstat: WA
edr_fzip: 98102
edr_fcnty: KING
edr_zip: Not reported
Facility ID: 56827327
VCP Status: Not reported
VCP: Yes
Ecology Status: Not reported
NFA Type: Not reported
Date NFA: Not reported
Rank: N
Cleanup Siteid: 977

edr_fstat: WA
edr_fzip: 98102
edr_fcnty: KING
edr_zip: Not reported
Facility ID: 56827327
VCP Status: Not reported
VCP: Yes
Ecology Status: Not reported
NFA Type: Not reported
Date NFA: Not reported
Rank: N
Cleanup Siteid: 977

ALLSITES:
Facility Name: CHEVRON USA INC 90123
Facility Id: 56827327

Interaction: I
Interaction 1: HWG
Interaction 2: Hazardous Waste Generator
Ecology Program: HAZWASTE
Program Data: TURBOWASTE
Facility Alt.: Chevron USA Inc 90123
Program ID: WAD988520862
Date Interaction: 2011-12-31 00:00:00
Date Interaction 3: 2013-12-31 00:00:00
Latitude: 47.625076903999997
Longitude: -122.32020825799999

Interaction: A
Interaction 1: LUST
Interaction 2: LUST Facility
Ecology Program: TOXICS
Program Data: ISIS
Facility Alt.: Not reported
Program ID: 5043
Date Interaction: 1992-12-04 00:00:00
Date Interaction 3: Not reported

BROADWAY ROY 76 (Continued) **U001123875**

Latitude:	47.625076903999997
Longitude:	-122.32020825799999
Interaction:	A
Interaction 1:	VOLCLNST
Interaction 2:	Voluntary Cleanup Sites
Ecology Program:	TOXICS
Program Data:	ISIS
Facility Alt.:	Chevron USA Inc 90123
Program ID:	nw2225
Date Interaction:	2009-11-20 00:00:00
Date Interaction 3:	Not reported
Latitude:	47.625076903999997
Longitude:	-122.32020825799999
Interaction:	I
Interaction 1:	HWG
Interaction 2:	Hazardous Waste Generator
Ecology Program:	HAZWASTE
Program Data:	TURBOWASTE
Facility Alt.:	Not reported
Program ID:	WAD988520862
Date Interaction:	1993-05-10 00:00:00
Date Interaction 3:	1994-06-03 00:00:00
Latitude:	47.625076903999997
Longitude:	-122.32020825799999
Interaction:	A
Interaction 1:	UST
Interaction 2:	Underground Storage Tank
Ecology Program:	TOXICS
Program Data:	UST
Facility Alt.:	BROADWAY ROY 76
Program ID:	5043
Date Interaction:	2000-03-20 00:00:00
Date Interaction 3:	Not reported
Latitude:	47.625076903999997
Longitude:	-122.32020825799999
Interaction:	A
Interaction 1:	HWOTHER
Interaction 2:	Haz Waste Management Activity
Ecology Program:	HAZWASTE
Program Data:	TURBOWASTE
Facility Alt.:	Chevron USA Inc 90123
Program ID:	WAD988520862
Date Interaction:	2013-12-31 00:00:00
Date Interaction 3:	Not reported
Latitude:	47.625076903999997
Longitude:	-122.32020825799999

BROADWAY ROY 76 (Continued) **U001123875**

WA Financial Assurance 1:
- edr_fstat: WA
- edr_fzip: 98102
- edr_fcnty: Not reported
- edr_zip: Not reported
- DOE Site ID: 5043
- Site Type: PLIA
- Financial Resp Type: Colony (GUS)
- Inception Date: 02/23/2011
- Expiration Date: 02/23/2012

WA MANIFEST:
- Facility Site ID Number: 56827327
- EPA ID: WAD988520862
- NAICS: 562910
- SWC Desc: Not reported
- FWC Desc: Not reported
- Form Comm: Not reported
- Data Year: 2013
- Permit by Rule: False
- Treatment by Generator: False
- Mixed radioactive waste: False
- Importer of hazardous waste: False
- Immediate recycler: False
- Treatment/Storage/Disposal/Recycling Facility: False
- Generator of dangerous fuel waste: False
- Generator marketing to burner: False
- Other marketers (i.e., blender, distributor, etc.): False
- Utility boiler burner: False
- Industry boiler burner: False
- Industrial Furnace: False
- Smelter defferal: False
- Universal waste - batteries - generate: False
- Universal waste - thermostats - generate: False
- Universal waste - mercury - generate: False
- Universal waste - lamps - generate: False
- Universal waste - batteries - accumulate: False
- Universal waste - thermostats - accumulate: False
- Universal waste - mercury - accumulate: False
- Universal waste - lamps - accumulate: False
- Destination Facility for Universal Waste: False
- Off-specification used oil burner - utility boiler: False
- Off-specification used oil burner - industrial boiler: False
- Off-specification used oil burner - industrial furnace: False
- Tax Reg #: 601357682
- Business Type: Remedation
- Mail Name: Chevron Products Co
- Mail addr line1: PO Box 6004
- Mail city,st,zip: San Ramon, CA 94583
- Mail country: UNITED STATES
- Legal org name: Chevron Products Co
- Legal org type: Private
- Legal addr line1: PO Box 6004
- Legal city,st,zip: San Ramon, CA 94583
- Legal country: UNITED STATES
- Legal phone nbr: (000)000-0000

BROADWAY ROY 76 (Continued) **U001123875**

Legal effective date:	05/03/1996
Land org name:	Mee & C LLC
Land org type:	Private
Land person name:	Not reported
Land addr line1:	915 East Roy St
Land city,st,zip:	Seattle, WA 98102
Land country:	UNITED STATES
Land phone nbr:	(000)000-0000
Operator org name:	Waste Tracking Desk
Operator org type:	Private
Operator addr line1:	PO Box 6004
Operator city,st,zip:	San Ramon, CA 94583
Operator country:	UNITED STATES
Operator phone nbr:	(877) 386-6044
Operator effective date:	Not reported
Site contact name:	Waste Tracking Desk
Site contact addr line1:	PO Box 6004
Site Contact City/State/ Zip:	San Ramon, CA 94583
Site Contact Country:	UNITED STATES
Site Contact Phone #:	(877) 386-6044
Site Contact EMail:	NAWTDesk@chevron.com
Form Contact NAME:	Waste Tracking Desk
Form Contact ADDR LINE1:	PO Box 6004
Form Contact City,ST,Zip:	San Ramon, CA 94583
Form Contact Country:	UNITED STATES
Form Contact Phone #:	(877) 386-6044
Form Contact EMail:	NAWTDesk@chevron.com
Gen Status CD:	XQG
Monthly Generation:	False
Batch Generation:	False
One Time Generation:	False
Transport Own Waste:	False
Tranports Other Waste:	False
Recycler Onsite:	False
Transfer Facility:	False
Other Exemption:	Not reported
UW Battery Gen:	False
Used Oil Transporter:	False
Used Oil Transfer Facility:	False
Used Oil Processor:	False
Used Oil Refiner:	False
Used Oil Fuel Marketer Directs Shipments:	False
Used Oil Fuel Marketer Meets Specs:	False

Waste Streams Generated:

Facility ID:	56827327
Data Year:	2011
Description:	Petroleum Products from Site investigations
Mix:	False
Reported Qty:	459 LB
Kilo Qty:	208.202403
Density No:	0
Density Qty:	Not reported

Facility ID:	56827327
Data Year:	2012
Description:	Petroleum Products from Site investigations

BROADWAY ROY 76 (Continued) **U001123875**

Mix: False
Reported Qty: 618 LB
Kilo Qty: 280.324804
Density No: 0
Density Qty: Not reported

Shipments Sent:
Facility ID: 56827327
Data Year: 2012
Shipment sent data: 2012-12-17 00:00:00
Reported Qty: 159 LB
Kilo Qty: 72.1224012

Facility ID: 56827327
Data Year: 2012
Shipment sent data: 2012-12-04 00:00:00
Reported Qty: 459 LB
Kilo Qty: 208.202403

Waste Stream Comments:
Facility ID: 56827327
Data Year: 2011
Comments: inceration

Facility Site ID Number: 56827327
EPA ID: WAD988520862
NAICS: 562910
SWC Desc: Not reported
FWC Desc: D001, D008, D018
Form Comm: Not reported
Data Year: 2012
Permit by Rule: False
Treatment by Generator: False
Mixed radioactive waste: False
Importer of hazardous waste: False
Immediate recycler: False
Treatment/Storage/Disposal/Recycling Facility: False
Generator of dangerous fuel waste: False
Generator marketing to burner: False
Other marketers (i.e., blender, distributor, etc.): False
Utility boiler burner: False
Industry boiler burner: False
Industrial Furnace: False
Smelter defferal: False
Universal waste - batteries - generate: False
Universal waste - thermostats - generate: False
Universal waste - mercury - generate: False
Universal waste - lamps - generate: False
Universal waste - batteries - accumulate: False
Universal waste - thermostats - accumulate: False
Universal waste - mercury - accumulate: False
Universal waste - lamps - accumulate: False
Destination Facility for Universal Waste: False
Off-specification used oil burner - utility boiler: False
Off-specification used oil burner - industrial boiler: False

BROADWAY ROY 76 (Continued) **U001123875**

Off-specification used oil burner - industrial furnace: False
Tax Reg #: 601357682
Business Type: Remedation
Mail Name: Chevron Products Co
Mail addr line1: PO Box 6004
Mail city,st,zip: San Ramon, CA 94583
Mail country: UNITED STATES
Legal org name: Chevron Products Co
Legal org type: Private
Legal addr line1: PO Box 6004
Legal city,st,zip: San Ramon, CA 94583
Legal country: UNITED STATES
Legal phone nbr: (000)000-0000
Legal effective date: 05/03/1996
Land org name: Mee & C LLC
Land org type: Private
Land person name: Not reported
Land addr line1: 915 East Roy St
Land city,st,zip: Seattle, WA 98102
Land country: UNITED STATES
Land phone nbr: (000)000-0000
Operator org name: Waste Tracking Desk
Operator org type: Private
Operator addr line1: PO Box 6004
Operator city,st,zip: San Ramon, CA 94583
Operator country: UNITED STATES
Operator phone nbr: (877) 386-6044
Operator effective date: Not reported
Site contact name: Waste Tracking Desk
Site contact addr line1: PO Box 6004
Site Contact City/State/ Zip: San Ramon, CA 94583
Site Contact Country: UNITED STATES
Site Contact Phone #: (877) 386-6044
Site Contact EMail: NAWTDesk@chevron.com
Form Contact NAME: Waste Tracking Desk
Form Contact ADDR LINE1: PO Box 6004
Form Contact City,ST,Zip: San Ramon, CA 94583
Form Contact Country: UNITED STATES
Form Contact Phone #: (877) 386-6044
Form Contact EMail: NAWTDesk@chevron.com
Gen Status CD: MQG
Monthly Generation: False
Batch Generation: True
One Time Generation: False
Transport Own Waste: False
Tranports Other Waste: False
Recycler Onsite: False
Transfer Facility: False
Other Exemption: Not reported
UW Battery Gen: False
Used Oil Transporter: False
Used Oil Transfer Facility: False
Used Oil Processor: False
Used Oil Refiner: False
Used Oil Fuel Marketer Directs Shipments: False
Used Oil Fuel Marketer Meets Specs: False

BROADWAY ROY 76 (Continued) **U001123875**

Waste Streams Generated:

Facility ID:	56827327
Data Year:	2011
Description:	Petroleum Products from Site investigations
Mix:	False
Reported Qty:	459 LB
Kilo Qty:	208.202403
Density No:	0
Density Qty:	Not reported

Facility ID:	56827327
Data Year:	2012
Description:	Petroleum Products from Site investigations
Mix:	False
Reported Qty:	618 LB
Kilo Qty:	280.324804
Density No:	0
Density Qty:	Not reported

Shipments Sent:

Facility ID:	56827327
Data Year:	2012
Shipment sent data:	2012-12-17 00:00:00
Reported Qty:	159 LB
Kilo Qty:	72.1224012

Facility ID:	56827327
Data Year:	2012
Shipment sent data:	2012-12-04 00:00:00
Reported Qty:	459 LB
Kilo Qty:	208.202403

Waste Stream Comments:

Facility ID:	56827327
Data Year:	2011
Comments:	inceration

Facility Site ID Number:	56827327
EPA ID:	WAD988520862
NAICS:	562910
SWC Desc:	Not reported
FWC Desc:	Not reported
Form Comm:	Not reported
Data Year:	2014
Permit by Rule:	False
Treatment by Generator:	False
Mixed radioactive waste:	False
Importer of hazardous waste:	False
Immediate recycler:	False
Treatment/Storage/Disposal/Recycling Facility:	False
Generator of dangerous fuel waste:	False
Generator marketing to burner:	False
Other marketers (i.e., blender, distributor, etc.):	False
Utility boiler burner:	False
Industry boiler burner:	False

BROADWAY ROY 76 (Continued) **U001123875**

Industrial Furnace:	False
Smelter defferal:	False
Universal waste - batteries - generate:	False
Universal waste - thermostats - generate:	False
Universal waste - mercury - generate:	False
Universal waste - lamps - generate:	False
Universal waste - batteries - accumulate:	False
Universal waste - thermostats - accumulate:	False
Universal waste - mercury - accumulate:	False
Universal waste - lamps - accumulate:	False
Destination Facility for Universal Waste:	False
Off-specification used oil burner - utility boiler:	False
Off-specification used oil burner - industrial boiler:	False
Off-specification used oil burner - industrial furnace:	False
Tax Reg #:	601357682
Business Type:	Remedation
Mail Name:	Chevron Products Co
Mail addr line1:	PO Box 6004
Mail city,st,zip:	San Ramon, CA 94583
Mail country:	UNITED STATES
Legal org name:	Chevron Products Co
Legal org type:	Private
Legal addr line1:	PO Box 6004
Legal city,st,zip:	San Ramon, CA 94583
Legal country:	UNITED STATES
Legal phone nbr:	(000)000-0000
Legal effective date:	05/03/1996
Land org name:	Mee & C LLC
Land org type:	Private
Land person name:	Not reported
Land addr line1:	915 East Roy St
Land city,st,zip:	Seattle, WA 98102
Land country:	UNITED STATES
Land phone nbr:	(000)000-0000
Operator org name:	Waste Tracking Desk
Operator org type:	Private
Operator addr line1:	PO Box 6004
Operator city,st,zip:	San Ramon, CA 94583
Operator country:	UNITED STATES
Operator phone nbr:	(877) 386-6044
Operator effective date:	Not reported
Site contact name:	Waste Tracking Desk
Site contact addr line1:	PO Box 6004
Site Contact City/State/ Zip:	San Ramon, CA 94583
Site Contact Country:	UNITED STATES
Site Contact Phone #:	(877) 386-6044
Site Contact EMail:	NAWTDesk@chevron.com
Form Contact NAME:	Waste Tracking Desk
Form Contact ADDR LINE1:	PO Box 6004
Form Contact City,ST,Zip:	San Ramon, CA 94583
Form Contact Country:	UNITED STATES
Form Contact Phone #:	(877) 386-6044
Form Contact EMail:	NAWTDesk@chevron.com
Gen Status CD:	XQG
Monthly Generation:	False
Batch Generation:	False
One Time Generation:	False

BROADWAY ROY 76 (Continued) **U001123875**

Transport Own Waste: False
Tranports Other Waste: False
Recycler Onsite: False
Transfer Facility: False
Other Exemption: Not reported
UW Battery Gen: False
Used Oil Transporter: False
Used Oil Transfer Facility: False
Used Oil Processor: False
Used Oil Refiner: False
Used Oil Fuel Marketer Directs Shipments: False
Used Oil Fuel Marketer Meets Specs: False

Waste Streams Generated:

Facility ID: 56827327
Data Year: 2011
Description: Petroleum Products from Site investigations
Mix: False
Reported Qty: 459 LB
Kilo Qty: 208.202403
Density No: 0
Density Qty: Not reported

Facility ID: 56827327
Data Year: 2012
Description: Petroleum Products from Site investigations
Mix: False
Reported Qty: 618 LB
Kilo Qty: 280.324804
Density No: 0
Density Qty: Not reported

Shipments Sent:

Facility ID: 56827327
Data Year: 2012
Shipment sent data: 2012-12-17 00:00:00
Reported Qty: 159 LB
Kilo Qty: 72.1224012

Facility ID: 56827327
Data Year: 2012
Shipment sent data: 2012-12-04 00:00:00
Reported Qty: 459 LB
Kilo Qty: 208.202403

Waste Stream Comments:

Facility ID: 56827327
Data Year: 2011
Comments: inceration

Facility Site ID Number: 56827327
EPA ID: WAD988520862
NAICS: 562910
SWC Desc: Not reported
FWC Desc: Not reported

BROADWAY ROY 76 (Continued) **U001123875**

Form Comm:	Not reported
Data Year:	2011
Permit by Rule:	False
Treatment by Generator:	False
Mixed radioactive waste:	False
Importer of hazardous waste:	False
Immediate recycler:	False
Treatment/Storage/Disposal/Recycling Facility:	False
Generator of dangerous fuel waste:	False
Generator marketing to burner:	False
Other marketers (i.e., blender, distributor, etc.):	False
Utility boiler burner:	False
Industry boiler burner:	False
Industrial Furnace:	False
Smelter defferal:	False
Universal waste - batteries - generate:	False
Universal waste - thermostats - generate:	False
Universal waste - mercury - generate:	False
Universal waste - lamps - generate:	False
Universal waste - batteries - accumulate:	False
Universal waste - thermostats - accumulate:	False
Universal waste - mercury - accumulate:	False
Universal waste - lamps - accumulate:	False
Destination Facility for Universal Waste:	False
Off-specification used oil burner - utility boiler:	False
Off-specification used oil burner - industrial boiler:	False
Off-specification used oil burner - industrial furnace:	False
Tax Reg #:	601357682
Business Type:	Remedation
Mail Name:	Chevron Products Co
Mail addr line1:	PO Box 6004
Mail city,st,zip:	San Ramon, CA 94583
Mail country:	UNITED STATES
Legal org name:	Chevron Products Co
Legal org type:	Private
Legal addr line1:	PO Box 6004
Legal city,st,zip:	San Ramon, CA 94583
Legal country:	UNITED STATES
Legal phone nbr:	(000)000-0000
Legal effective date:	05/03/1996
Land org name:	Mee & C LLC
Land org type:	Private
Land person name:	Not reported
Land addr line1:	915 East Roy St
Land city,st,zip:	Seattle, WA 98102
Land country:	UNITED STATES
Land phone nbr:	(000)000-0000
Operator org name:	Waste Tracking Desk
Operator org type:	Private
Operator addr line1:	PO Box 6004
Operator city,st,zip:	San Ramon, CA 94583
Operator country:	UNITED STATES
Operator phone nbr:	(877) 386-6044
Operator effective date:	Not reported
Site contact name:	Waste Tracking Desk
Site contact addr line1:	PO Box 6004
Site Contact City/State/ Zip:	San Ramon, CA 94583

BROADWAY ROY 76 (Continued) **U001123875**

Site Contact Country:	UNITED STATES
Site Contact Phone #:	(877) 386-6044
Site Contact EMail:	NAWTDesk@chevron.com
Form Contact NAME:	Waste Tracking Desk
Form Contact ADDR LINE1:	PO Box 6004
Form Contact City,ST,Zip:	San Ramon, CA 94583
Form Contact Country:	UNITED STATES
Form Contact Phone #:	(877) 386-6044
Form Contact EMail:	NAWTDesk@chevron.com
Gen Status CD:	MQG
Monthly Generation:	False
Batch Generation:	True
One Time Generation:	False
Transport Own Waste:	False
Tranports Other Waste:	False
Recycler Onsite:	False
Transfer Facility:	False
Other Exemption:	Not reported
UW Battery Gen:	False
Used Oil Transporter:	False
Used Oil Transfer Facility:	False
Used Oil Processor:	False
Used Oil Refiner:	False
Used Oil Fuel Marketer Directs Shipments:	False
Used Oil Fuel Marketer Meets Specs:	False

Waste Streams Generated:

Facility ID:	56827327
Data Year:	2011
Description:	Petroleum Products from Site investigations
Mix:	False
Reported Qty:	459 LB
Kilo Qty:	208.202403
Density No:	0
Density Qty:	Not reported

Facility ID:	56827327
Data Year:	2012
Description:	Petroleum Products from Site investigations
Mix:	False
Reported Qty:	618 LB
Kilo Qty:	280.324804
Density No:	0
Density Qty:	Not reported

Shipments Sent:

Facility ID:	56827327
Data Year:	2012
Shipment sent data:	2012-12-17 00:00:00
Reported Qty:	159 LB
Kilo Qty:	72.1224012

Facility ID:	56827327
Data Year:	2012
Shipment sent data:	2012-12-04 00:00:00
Reported Qty:	459 LB

BROADWAY ROY 76 (Continued) **U001123875**

Kilo Qty: 208.202403

Waste Stream Comments:
Facility ID: 56827327
Data Year: 2011
Comments: inceration

166
East
1/2-1
0.549 mi.
2898 ft.

Relative:
Lower

Actual:
338 ft.

2102 E MADISON ST
SEATTLE, WA 98112

WA CSCSL **1000696846**
WA UST **WAD988504692**
WA ALLSITES
RCRA NonGen / NLR
FINDS
ECHO

CSCSL:
Facility ID: 60385944
Region: Northwest
Lat/Long: 47.61788 / -122.3047
Brownfield Status: Not reported
Rank Status: N
Clean Up Siteid: 3699
Site Status: Awaiting Cleanup
PSI?: Not reported
Contaminant Name: Metals - Other
Ground Water: Not reported
Surface Water: Not reported
Soil: Suspected
Sediment: Not reported
Air: Not reported
Bedrock: Not reported
Responsible Unit: Northwest

Facility ID: 60385944
Region: Northwest
Lat/Long: 47.61788 / -122.3047
Brownfield Status: Not reported
Rank Status: N
Clean Up Siteid: 3699
Site Status: Awaiting Cleanup
PSI?: Not reported
Contaminant Name: Metals Priority Pollutants
Ground Water: Not reported
Surface Water: Not reported
Soil: Suspected
Sediment: Not reported
Air: Not reported
Bedrock: Not reported
Responsible Unit: Northwest

Facility ID: 60385944
Region: Northwest
Lat/Long: 47.61788 / -122.3047
Brownfield Status: Not reported
Rank Status: N
Clean Up Siteid: 3699
Site Status: Awaiting Cleanup

(Continued) **1000696846**

PSI?: Not reported
Contaminant Name: Petroleum Products-Unspecified
Ground Water: Not reported
Surface Water: Suspected
Soil: Suspected
Sediment: Not reported
Air: Not reported
Bedrock: Not reported
Responsible Unit: Northwest

UST:
Facility ID: 60385944
Site Id: 101124
UBI: Not reported
Phone Number: Not reported
Decimal Latitude: 47.61788
Decimal Longitude: -122.3047

Tank Name: 1
Tag Number: Not reported
Tank Status: Closure in Process
Tank Status Date: 08/06/1996
Tank Install Date: 00/01/1980
Tank Closure Date: Not reported
Capacity Range: Not reported
Tank Permit Expiration Date: 07/01/1994
Tank Upgrade Date: Not reported
Tank Spill Prevention: Not reported
Tank Overfill Prevention: Not reported
Tank Material: Not reported
Tank Construction: Not reported
Tank Tightness Test: Not reported
Tank Corrosion Protection: Not reported
Tank Manifold: Not reported
Tank Release Detection: Not reported
Tank SFC Type: Not reported
Pipe Material: Not reported
Pipe Construction: Not reported
Pipe Primary Release Detection: Other
Pipe Second Release Detection: Not reported
Pipe Corrosion Protection: Not reported
Pipe Pumping System: Not reported
Responsible Unit: NORTHWEST
Dispencer/Pump SFC Type: Not reported

ALLSITES:
Facility Name: COURTESY TIRE MADISON
Facility Id: 60385944

Interaction: I
Interaction 1: HWG
Interaction 2: Hazardous Waste Generator
Ecology Program: HAZWASTE
Program Data: TURBOWASTE
Facility Alt.: Not reported
Program ID: WAD988504692

(Continued) **1000696846**

Date Interaction: 1992-03-27 00:00:00
Date Interaction 3: 1994-12-31 00:00:00
Latitude: 47.617874378000003
Longitude: -122.304685108

Interaction: I
Interaction 1: UST
Interaction 2: Underground Storage Tank
Ecology Program: TOXICS
Program Data: UST
Facility Alt.: Not reported
Program ID: Not reported
Date Interaction: 1980-04-01 00:00:00
Date Interaction 3: 2000-05-03 00:00:00
Latitude: 47.617874378000003
Longitude: -122.304685108

Interaction: A
Interaction 1: SCS
Interaction 2: State Cleanup Site
Ecology Program: TOXICS
Program Data: ISIS
Facility Alt.: Courtesy Tire Madison
Program ID: Not reported
Date Interaction: 2005-08-23 00:00:00
Date Interaction 3: Not reported
Latitude: 47.617874378000003
Longitude: -122.304685108

RCRA NonGen / NLR:
Date form received by agency: 11/07/1997
Facility name: Not reported
Facility address: 2102 E MADISON ST
SEATTLE, WA 98112
EPA ID: WAD988504692
Contact: COURTESY TIRE COURTESY TIRE
Contact address: 2102 E MADISON ST
SEATTLE, WA 98112-5335
Contact country: US
Contact telephone: (000)000-0000
Contact email: Not reported
EPA Region: Not reported
Land type: Private
Classification: Non-Generator
Description: Handler: Non-Generators do not presently generate hazardous waste

Owner/Operator Summary:
Owner/operator name: COURTESY TIRE C
Owner/operator address: 2102 E MADISON ST
SEATTLE, WA 98112
Owner/operator country: US
Owner/operator telephone: (000)000-0000
Legal status: Private

(Continued) **1000696846**

Owner/Operator Type: Owner
Owner/Op start date: 05/03/1996
Owner/Op end date: Not reported

Handler Activities Summary:
U.S. importer of hazardous waste: No
Mixed waste (haz. and radioactive): No
Recycler of hazardous waste: No
Transporter of hazardous waste: No
Treater, storer or disposer of HW: No
Underground injection activity: No
On-site burner exemption: No
Furnace exemption: No
Used oil fuel burner: No
Used oil processor: No
User oil refiner: No
Used oil fuel marketer to burner: No
Used oil Specification marketer: No
Used oil transfer facility: No
Used oil transporter: No

Historical Generators:
Date form received by agency: 11/07/1997
Site name: COURTESY TIRE MADISON
Classification: Not a generator, verified

Violation Status: No violations found

Evaluation Action Summary:
Evaluation date: 10/22/1997
Evaluation: COMPLIANCE ASSISTANCE VISIT
Area of violation: Not reported
Date achieved compliance: Not reported
Evaluation lead agency: State

Evaluation date: 06/05/1992
Evaluation: COMPLIANCE ASSISTANCE VISIT
Area of violation: Not reported
Date achieved compliance: Not reported
Evaluation lead agency: State

FINDS:

Registry ID: 110005374362

Environmental Interest/Information System
Washington Facility / Site Identification System (WA-FSIS) provides a means to query and display data maintained by the Washington Department of Ecology. This system contains key information for each facility/site that is currently, or has been, of interest to the Air Quality, Dam Safety, Hazardous Waste, Toxics Cleanup, and Water Quality Programs.

RCRAInfo is a national information system that supports the Resource Conservation and Recovery Act (RCRA) program through the tracking of events and activities related to facilities that generate, transport,

(Continued) **1000696846**

and treat, store, or dispose of hazardous waste. RCRAInfo allows RCRA program staff to track the notification, permit, compliance, and corrective action activities required under RCRA.

ECHO:
Envid: 1000696846
Registry ID: 110005374362
DFR URL: http://echo.epa.gov/detailed_facility_report?fid=110005374362

167
NW
1/2-1
0.555 mi.
2933 ft.

SEATTLE CITY SEATTLE CTR PROP
601-615 MERCER ST
SEATTLE, WA 98109

WA CSCSL **S102258066**
WA ALLSITES **N/A**

Relative:
Lower

Actual:
326 ft.

CSCSL:
Facility ID: 2594
Region: Northwest
Lat/Long: 47.624268 / -122.346099
Brownfield Status: Not reported
Rank Status: N
Clean Up Siteid: 320
Site Status: Awaiting Cleanup
PSI?: Not reported
Contaminant Name: Metals Priority Pollutants
Ground Water: Suspected
Surface Water: Not reported
Soil: Suspected
Sediment: Not reported
Air: Not reported
Bedrock: Not reported
Responsible Unit: Northwest

Facility ID: 2594
Region: Northwest
Lat/Long: 47.624268 / -122.346099
Brownfield Status: Not reported
Rank Status: N
Clean Up Siteid: 320
Site Status: Awaiting Cleanup
PSI?: Not reported
Contaminant Name: Non-Halogenated Solvents
Ground Water: Suspected
Surface Water: Not reported
Soil: Suspected
Sediment: Not reported
Air: Not reported
Bedrock: Not reported
Responsible Unit: Northwest

Facility ID: 2594
Region: Northwest
Lat/Long: 47.624268 / -122.346099
Brownfield Status: Not reported
Rank Status: N
Clean Up Siteid: 320

SEATTLE CITY SEATTLE CTR PROP (Continued) **S102258066**

Site Status:	Awaiting Cleanup
PSI?:	Not reported
Contaminant Name:	Petroleum Products-Unspecified
Ground Water:	Suspected
Surface Water:	Not reported
Soil:	Confirmed Above Cleanup Level
Sediment:	Not reported
Air:	Not reported
Bedrock:	Not reported
Responsible Unit:	Northwest

ALLSITES:

Facility Name:	SEATTLE CITY SEATTLE CTR PROP
Facility Id:	2594
Interaction:	A
Interaction 1:	INDPNDNT
Interaction 2:	Independent Cleanup
Ecology Program:	TOXICS
Program Data:	ISIS
Facility Alt.:	SEATTLE CITY SEATTLE CTR PROP
Program ID:	Not reported
Date Interaction:	1900-01-01 00:00:00
Date Interaction 3:	Not reported
Latitude:	47.624262383000001
Longitude:	-122.3460841

AP168 **UNOCAL 5474** **WA CSCSL** **U001125464**
NNW **700 BROADWAY E** **WA LUST** **N/A**
1/2-1 **SEATTLE, WA 98102** **WA UST**
0.575 mi. **WA ALLSITES**
3034 ft. **Site 2 of 2 in cluster AP**

Relative:
Lower

Actual:
348 ft.

CSCSL:

Facility ID:	88917423
Region:	Northwest
Lat/Long:	47.625430315 / -122.32086047
Brownfield Status:	Not reported
Rank Status:	N
Clean Up Siteid:	6820
Site Status:	Cleanup Started
PSI?:	Not reported
Contaminant Name:	Benzene
Ground Water:	Confirmed Above Cleanup Level
Surface Water:	Not reported
Soil:	Confirmed Above Cleanup Level
Sediment:	Not reported
Air:	Not reported
Bedrock:	Not reported
Responsible Unit:	Northwest
Facility ID:	88917423
Region:	Northwest
Lat/Long:	47.625430315 / -122.32086047
Brownfield Status:	Not reported
Rank Status:	N

UNOCAL 5474 (Continued) **U001125464**

Clean Up Siteid: 6820
Site Status: Cleanup Started
PSI?: Not reported
Contaminant Name: Petroleum-Gasoline
Ground Water: Confirmed Above Cleanup Level
Surface Water: Not reported
Soil: Confirmed Above Cleanup Level
Sediment: Not reported
Air: Not reported
Bedrock: Not reported
Responsible Unit: Northwest

LUST:
Facility ID: 88917423
Lust Status Type: Cleanup Started
Cleanup Site ID: 6820
Cleanup Unit Type: Upland
Process Type: Independent Action
Cleanup Unit Name: UNOCAL 5474
Lust Status Date: 06/01/1995
Response Section: Northwest
Lat/Long: 47.6254303 / -122.32086

UST:
Facility ID: 88917423
Site Id: 8457
UBI: Not reported
Phone Number: Not reported
Decimal Latitude: 47.62543031
Decimal Longitude: -122.3208605

Tank Name: 1
Tag Number: Not reported
Tank Status: Removed
Tank Status Date: 03/31/1991
Tank Install Date: 00/31/1964
Tank Closure Date: Not reported
Capacity Range: 10,000 to 19,999 Gallons
Tank Permit Expiration Date: Not reported
Tank Upgrade Date: Not reported
Tank Spill Prevention: Not reported
Tank Overfill Prevention: Not reported
Tank Material: Steel
Tank Construction: Single Wall Tank
Tank Tightness Test: Not reported
Tank Corrosion Protection: Not reported
Tank Manifold: Not reported
Tank Release Detection: Not reported
Tank SFC Type: Not reported
Pipe Material: Fiberglass
Pipe Construction: Not reported
Pipe Primary Release Detection: Not reported
Pipe Second Release Detection: Not reported
Pipe Corrosion Protection: Not reported
Pipe Pumping System: Not reported
Responsible Unit: NORTHWEST

UNOCAL 5474 (Continued) **U001125464**

Dispencer/Pump SFC Type: Not reported

Tank Name: 2
Tag Number: Not reported
Tank Status: Removed
Tank Status Date: 03/31/1991
Tank Install Date: 00/31/1964
Tank Closure Date: Not reported
Capacity Range: 10,000 to 19,999 Gallons
Tank Permit Expiration Date: Not reported
Tank Upgrade Date: Not reported
Tank Spill Prevention: Not reported
Tank Overfill Prevention: Not reported
Tank Material: Steel
Tank Construction: Single Wall Tank
Tank Tightness Test: Not reported
Tank Corrosion Protection: Not reported
Tank Manifold: Not reported
Tank Release Detection: Not reported
Tank SFC Type: Not reported
Pipe Material: Fiberglass
Pipe Construction: Not reported
Pipe Primary Release Detection: Not reported
Pipe Second Release Detection: Not reported
Pipe Corrosion Protection: Not reported
Pipe Pumping System: Not reported
Responsible Unit: NORTHWEST
Dispencer/Pump SFC Type: Not reported

Tank Name: 3
Tag Number: Not reported
Tank Status: Removed
Tank Status Date: 03/31/1991
Tank Install Date: Not reported
Tank Closure Date: Not reported
Capacity Range: 111 TO 1,100 Gallons
Tank Permit Expiration Date: Not reported
Tank Upgrade Date: Not reported
Tank Spill Prevention: Not reported
Tank Overfill Prevention: Not reported
Tank Material: Not reported
Tank Construction: Not reported
Tank Tightness Test: Not reported
Tank Corrosion Protection: Not reported
Tank Manifold: Not reported
Tank Release Detection: Not reported
Tank SFC Type: Not reported
Pipe Material: Not reported
Pipe Construction: Not reported
Pipe Primary Release Detection: Not reported
Pipe Second Release Detection: Not reported
Pipe Corrosion Protection: Not reported
Pipe Pumping System: Not reported
Responsible Unit: NORTHWEST
Dispencer/Pump SFC Type: Not reported

UNOCAL 5474 (Continued) **U001125464**

Tank Name:	4
Tag Number:	Not reported
Tank Status:	Removed
Tank Status Date:	03/31/1991
Tank Install Date:	00/31/1964
Tank Closure Date:	Not reported
Capacity Range:	111 TO 1,100 Gallons
Tank Permit Expiration Date:	Not reported
Tank Upgrade Date:	Not reported
Tank Spill Prevention:	Not reported
Tank Overfill Prevention:	Not reported
Tank Material:	Steel
Tank Construction:	Single Wall Tank
Tank Tightness Test:	Not reported
Tank Corrosion Protection:	Not reported
Tank Manifold:	Not reported
Tank Release Detection:	Not reported
Tank SFC Type:	Not reported
Pipe Material:	Fiberglass
Pipe Construction:	Not reported
Pipe Primary Release Detection:	Not reported
Pipe Second Release Detection:	Not reported
Pipe Corrosion Protection:	Not reported
Pipe Pumping System:	Not reported
Responsible Unit:	NORTHWEST
Dispencer/Pump SFC Type:	Not reported

ALLSITES:

Facility Name:	UNOCAL 5474
Facility Id:	88917423

Interaction:	A
Interaction 1:	VOLCLNST
Interaction 2:	Voluntary Cleanup Sites
Ecology Program:	TOXICS
Program Data:	ISIS
Facility Alt.:	UNOCAL 5474
Program ID:	NW1355
Date Interaction:	2004-12-08 00:00:00
Date Interaction 3:	Not reported
Latitude:	47.625423677000001
Longitude:	-122.320828482

Interaction:	A
Interaction 1:	LUST
Interaction 2:	LUST Facility
Ecology Program:	TOXICS
Program Data:	ISIS
Facility Alt.:	Not reported
Program ID:	8457
Date Interaction:	1990-04-11 00:00:00
Date Interaction 3:	Not reported
Latitude:	47.625423677000001
Longitude:	-122.320828482

UNOCAL 5474 (Continued) **U001125464**

Interaction:	I
Interaction 1:	TIER2
Interaction 2:	Emergency/Haz Chem Rpt TIER2
Ecology Program:	HAZWASTE
Program Data:	EPCRA
Facility Alt.:	Not reported
Program ID:	CRK000016550
Date Interaction:	1988-01-01 00:00:00
Date Interaction 3:	1776-07-04 00:00:00
Latitude:	47.625423677000001
Longitude:	-122.320828482

Interaction:	I
Interaction 1:	UST
Interaction 2:	Underground Storage Tank
Ecology Program:	TOXICS
Program Data:	UST
Facility Alt.:	Not reported
Program ID:	8457
Date Interaction:	2000-03-20 00:00:00
Date Interaction 3:	2002-08-31 00:00:00
Latitude:	47.625423677000001
Longitude:	-122.320828482

169
South
1/2-1
0.591 mi.
3122 ft.

Relative:
Lower

Actual:
288 ft.

SEATTLE UNIVERSITY
1313 E COLUMBIA ST
SEATTLE, WA 98122

WA CSCSL **U001126152**
WA LUST **N/A**
WA UST
WA VCP
WA ALLSITES
WA MANIFEST

CSCSL:

Facility ID:	21356218
Region:	Northwest
Lat/Long:	47.60916 / -122.316387
Brownfield Status:	Not reported
Rank Status:	N
Clean Up Siteid:	5681
Site Status:	Cleanup Started
PSI?:	Not reported
Contaminant Name:	Arsenic
Ground Water:	Confirmed Above Cleanup Level
Surface Water:	Not reported
Soil:	Below MTCA Cleanup Level After Assessment
Sediment:	Not reported
Air:	Not reported
Bedrock:	Not reported
Responsible Unit:	Northwest

Facility ID:	21356218
Region:	Northwest
Lat/Long:	47.60916 / -122.316387
Brownfield Status:	Not reported
Rank Status:	N
Clean Up Siteid:	5681
Site Status:	Cleanup Started

SEATTLE UNIVERSITY (Continued) **U001126152**

PSI?:	Not reported
Contaminant Name:	Metals - Other
Ground Water:	Below MTCA Cleanup Level After Assessment
Surface Water:	Not reported
Soil:	Below MTCA Cleanup Level After Assessment
Sediment:	Not reported
Air:	Not reported
Bedrock:	Not reported
Responsible Unit:	Northwest

Facility ID:	21356218
Region:	Northwest
Lat/Long:	47.60916 / -122.316387
Brownfield Status:	Not reported
Rank Status:	N
Clean Up Siteid:	5681
Site Status:	Cleanup Started
PSI?:	Not reported
Contaminant Name:	Metals Priority Pollutants
Ground Water:	Not reported
Surface Water:	Not reported
Soil:	Below MTCA Cleanup Level After Assessment
Sediment:	Not reported
Air:	Not reported
Bedrock:	Not reported
Responsible Unit:	Northwest

Facility ID:	21356218
Region:	Northwest
Lat/Long:	47.60916 / -122.316387
Brownfield Status:	Not reported
Rank Status:	N
Clean Up Siteid:	5681
Site Status:	Cleanup Started
PSI?:	Not reported
Contaminant Name:	Petroleum Products-Unspecified
Ground Water:	Not reported
Surface Water:	Not reported
Soil:	Below MTCA Cleanup Level After Assessment
Sediment:	Not reported
Air:	Not reported
Bedrock:	Not reported
Responsible Unit:	Northwest

Facility ID:	21356218
Region:	Northwest
Lat/Long:	47.60916 / -122.316387
Brownfield Status:	Not reported
Rank Status:	N
Clean Up Siteid:	5681
Site Status:	Cleanup Started
PSI?:	Not reported
Contaminant Name:	Petroleum-Diesel
Ground Water:	Confirmed Above Cleanup Level
Surface Water:	Not reported
Soil:	Not reported
Sediment:	Not reported

SEATTLE UNIVERSITY (Continued) **U001126152**

Air: Not reported
Bedrock: Not reported
Responsible Unit: Northwest

Facility ID: 21356218
Region: Northwest
Lat/Long: 47.60916 / -122.316387
Brownfield Status: Not reported
Rank Status: N
Clean Up Siteid: 5681
Site Status: Cleanup Started
PSI?: Not reported
Contaminant Name: Petroleum-Other
Ground Water: Confirmed Above Cleanup Level
Surface Water: Not reported
Soil: Not reported
Sediment: Not reported
Air: Not reported
Bedrock: Not reported
Responsible Unit: Northwest

LUST:
Facility ID: 21356218
Lust Status Type: Awaiting Cleanup
Cleanup Site ID: 5681
Cleanup Unit Type: Upland
Process Type: Voluntary Cleanup Program
Cleanup Unit Name: QWEST CORP W00291
Lust Status Date: 10/12/2007
Response Section: Northwest
Lat/Long: 47.60916 / -122.31638

UST:
Facility ID: 21356218
Site Id: 9994
UBI: Not reported
Phone Number: Not reported
Decimal Latitude: 47.60916
Decimal Longitude: -122.316387

Tank Name: 1-AUTOMOTIVE
Tag Number: A4395
Tank Status: Removed
Tank Status Date: 08/06/1996
Tank Install Date: 00/01/1974
Tank Closure Date: Not reported
Capacity Range: 10,000 to 19,999 Gallons
Tank Permit Expiration Date: 01/31/1999
Tank Upgrade Date: Not reported
Tank Spill Prevention: Spill Bucket/Spill Box
Tank Overfill Prevention: None
Tank Material: Dielectric Coated Steel
Tank Construction: Single Wall Tank
Tank Tightness Test: Not reported
Tank Corrosion Protection: Sacrificial Anode
Tank Manifold: Not reported

SEATTLE UNIVERSITY (Continued) **U001126152**

Tank Release Detection:	Automatic Tank Gauging
Tank SFC Type:	Not reported
Pipe Material:	Coated Steel
Pipe Construction:	Single Wall Pipe
Pipe Primary Release Detection:	Automatic Line Leak Detector (ALLD)
Pipe Second Release Detection:	Not reported
Pipe Corrosion Protection:	None
Pipe Pumping System:	Pressurized System
Responsible Unit:	NORTHWEST
Dispencer/Pump SFC Type:	Not reported

Tank Name:	2-AUTOMOTIVE
Tag Number:	A4395
Tank Status:	Removed
Tank Status Date:	08/06/1996
Tank Install Date:	00/01/1986
Tank Closure Date:	Not reported
Capacity Range:	5,000 to 9,999 Gallons
Tank Permit Expiration Date:	01/31/1999
Tank Upgrade Date:	Not reported
Tank Spill Prevention:	Spill Bucket/Spill Box
Tank Overfill Prevention:	None
Tank Material:	Dielectric Coated Steel
Tank Construction:	Single Wall Tank
Tank Tightness Test:	Not reported
Tank Corrosion Protection:	Sacrificial Anode
Tank Manifold:	Not reported
Tank Release Detection:	Automatic Tank Gauging
Tank SFC Type:	Not reported
Pipe Material:	Coated Steel
Pipe Construction:	Single Wall Pipe
Pipe Primary Release Detection:	Automatic Line Leak Detector (ALLD)
Pipe Second Release Detection:	Not reported
Pipe Corrosion Protection:	None
Pipe Pumping System:	Pressurized System
Responsible Unit:	NORTHWEST
Dispencer/Pump SFC Type:	Not reported

Tank Name:	3-AUTOMOTIVE
Tag Number:	A4395
Tank Status:	Exempt
Tank Status Date:	08/06/1996
Tank Install Date:	00/31/1964
Tank Closure Date:	Not reported
Capacity Range:	111 TO 1,100 Gallons
Tank Permit Expiration Date:	Not reported
Tank Upgrade Date:	Not reported
Tank Spill Prevention:	Not reported
Tank Overfill Prevention:	Not reported
Tank Material:	Not reported
Tank Construction:	Not reported
Tank Tightness Test:	Not reported
Tank Corrosion Protection:	Not reported
Tank Manifold:	Not reported
Tank Release Detection:	Not reported

SEATTLE UNIVERSITY (Continued) **U001126152**

Tank SFC Type:	Not reported
Pipe Material:	Not reported
Pipe Construction:	Not reported
Pipe Primary Release Detection:	Not reported
Pipe Second Release Detection:	Not reported
Pipe Corrosion Protection:	Not reported
Pipe Pumping System:	Not reported
Responsible Unit:	NORTHWEST
Dispencer/Pump SFC Type:	Not reported

Tank Name:	4-HEATING
Tag Number:	A4395
Tank Status:	Exempt - Removed
Tank Status Date:	08/06/1996
Tank Install Date:	00/31/1964
Tank Closure Date:	Not reported
Capacity Range:	Not reported
Tank Permit Expiration Date:	Not reported
Tank Upgrade Date:	Not reported
Tank Spill Prevention:	Not reported
Tank Overfill Prevention:	Not reported
Tank Material:	Not reported
Tank Construction:	Not reported
Tank Tightness Test:	Not reported
Tank Corrosion Protection:	Not reported
Tank Manifold:	Not reported
Tank Release Detection:	Not reported
Tank SFC Type:	Not reported
Pipe Material:	Not reported
Pipe Construction:	Not reported
Pipe Primary Release Detection:	Not reported
Pipe Second Release Detection:	Not reported
Pipe Corrosion Protection:	Not reported
Pipe Pumping System:	Not reported
Responsible Unit:	NORTHWEST
Dispencer/Pump SFC Type:	Not reported

Tank Name:	5-AUTOMOTIVE
Tag Number:	A4395
Tank Status:	Removed
Tank Status Date:	08/06/1996
Tank Install Date:	00/31/1964
Tank Closure Date:	Not reported
Capacity Range:	Not reported
Tank Permit Expiration Date:	Not reported
Tank Upgrade Date:	Not reported
Tank Spill Prevention:	Not reported
Tank Overfill Prevention:	Not reported
Tank Material:	Not reported
Tank Construction:	Not reported
Tank Tightness Test:	Not reported
Tank Corrosion Protection:	Not reported
Tank Manifold:	Not reported
Tank Release Detection:	Not reported
Tank SFC Type:	Not reported

SEATTLE UNIVERSITY (Continued) **U001126152**

Pipe Material:	Not reported
Pipe Construction:	Not reported
Pipe Primary Release Detection:	Not reported
Pipe Second Release Detection:	Not reported
Pipe Corrosion Protection:	Not reported
Pipe Pumping System:	Not reported
Responsible Unit:	NORTHWEST
Dispencer/Pump SFC Type:	Not reported

Tank Name:	6-AUTOMOTIVE
Tag Number:	A4395
Tank Status:	Exempt
Tank Status Date:	08/06/1996
Tank Install Date:	00/31/1964
Tank Closure Date:	Not reported
Capacity Range:	111 TO 1,100 Gallons
Tank Permit Expiration Date:	Not reported
Tank Upgrade Date:	Not reported
Tank Spill Prevention:	Not reported
Tank Overfill Prevention:	Not reported
Tank Material:	Steel
Tank Construction:	Secondary Containment
Tank Tightness Test:	Not reported
Tank Corrosion Protection:	Not reported
Tank Manifold:	Not reported
Tank Release Detection:	Not reported
Tank SFC Type:	Not reported
Pipe Material:	Not reported
Pipe Construction:	Not reported
Pipe Primary Release Detection:	Not reported
Pipe Second Release Detection:	Not reported
Pipe Corrosion Protection:	Not reported
Pipe Pumping System:	Not reported
Responsible Unit:	NORTHWEST
Dispencer/Pump SFC Type:	Not reported

Tank Name:	98-AUTO
Tag Number:	A4395
Tank Status:	Removed
Tank Status Date:	09/10/2012
Tank Install Date:	00/13/1998
Tank Closure Date:	11/02/2010
Capacity Range:	5,000 to 9,999 Gallons
Tank Permit Expiration Date:	10/31/2011
Tank Upgrade Date:	11/29/1998
Tank Spill Prevention:	Spill Bucket/Spill Box
Tank Overfill Prevention:	Automatic Shutoff (fill pipe)
Tank Material:	Fiberglass Reinforced Plastic
Tank Construction:	Double Wall Tank
Tank Tightness Test:	Not Performed
Tank Corrosion Protection:	Corrosion Resistant
Tank Manifold:	Not reported
Tank Release Detection:	Interstitial Monitoring
Tank SFC Type:	Not reported
Pipe Material:	Flexible Piping

SEATTLE UNIVERSITY (Continued) **U001126152**

Pipe Construction:	Secondary Containment
Pipe Primary Release Detection:	Automatic Line Leak Detector (ALLD)
Pipe Second Release Detection:	Not reported
Pipe Corrosion Protection:	Corrosion Resistant
Pipe Pumping System:	Pressurized System
Responsible Unit:	NORTHWEST
Dispencer/Pump SFC Type:	Not reported

VCP:

edr_fstat:	WA
edr_fzip:	98122
edr_fcnty:	KING
edr_zip:	Not reported
Facility ID:	21356218
VCP Status:	Not reported
VCP:	Yes
Ecology Status:	Not reported
NFA Type:	Not reported
Date NFA:	Not reported
Rank:	N
Cleanup Siteid:	5681

edr_fstat:	WA
edr_fzip:	98122
edr_fcnty:	KING
edr_zip:	Not reported
Facility ID:	21356218
VCP Status:	Not reported
VCP:	Yes
Ecology Status:	Not reported
NFA Type:	Not reported
Date NFA:	Not reported
Rank:	N
Cleanup Siteid:	5681

edr_fstat:	WA
edr_fzip:	98122
edr_fcnty:	KING
edr_zip:	Not reported
Facility ID:	21356218
VCP Status:	Not reported
VCP:	Yes
Ecology Status:	Not reported
NFA Type:	Not reported
Date NFA:	Not reported
Rank:	N
Cleanup Siteid:	5681

edr_fstat:	WA
edr_fzip:	98122
edr_fcnty:	KING
edr_zip:	Not reported
Facility ID:	21356218
VCP Status:	Not reported
VCP:	Yes
Ecology Status:	Not reported
NFA Type:	Not reported

SEATTLE UNIVERSITY (Continued) **U001126152**

Date NFA: Not reported
Rank: N
Cleanup Siteid: 5681

edr_fstat: WA
edr_fzip: 98122
edr_fcnty: KING
edr_zip: Not reported
Facility ID: 21356218
VCP Status: Not reported
VCP: Yes
Ecology Status: Not reported
NFA Type: Not reported
Date NFA: Not reported
Rank: N
Cleanup Siteid: 5681

edr_fstat: WA
edr_fzip: 98122
edr_fcnty: KING
edr_zip: Not reported
Facility ID: 21356218
VCP Status: Not reported
VCP: Yes
Ecology Status: Not reported
NFA Type: Not reported
Date NFA: Not reported
Rank: N
Cleanup Siteid: 5681

ALLSITES:
Facility Name: QWEST CORPORATION W00291
Facility Id: 21356218

Interaction: I
Interaction 1: TIER2
Interaction 2: Emergency/Haz Chem Rpt TIER2
Ecology Program: HAZWASTE
Program Data: EPCRA
Facility Alt.: Not reported
Program ID: WAD980984710
Date Interaction: 1989-01-01 00:00:00
Date Interaction 3: 2008-06-26 00:00:00
Latitude: 47.609154381000003
Longitude: -122.316372109

Interaction: A
Interaction 1: LUST
Interaction 2: LUST Facility
Ecology Program: TOXICS
Program Data: ISIS
Facility Alt.: Not reported
Program ID: 9994
Date Interaction: 2007-10-12 00:00:00
Date Interaction 3: Not reported
Latitude: 47.609154381000003

SEATTLE UNIVERSITY (Continued) **U001126152**

Longitude:	-122.316372109
Interaction:	A
Interaction 1:	HWOTHER
Interaction 2:	Haz Waste Management Activity
Ecology Program:	HAZWASTE
Program Data:	TURBOWASTE
Facility Alt.:	Qwest Corporation W00291
Program ID:	WAD980984710
Date Interaction:	2009-12-31 00:00:00
Date Interaction 3:	Not reported
Latitude:	47.609154381000003
Longitude:	-122.316372109
Interaction:	A
Interaction 1:	UST
Interaction 2:	Underground Storage Tank
Ecology Program:	TOXICS
Program Data:	UST
Facility Alt.:	Not reported
Program ID:	9994
Date Interaction:	2000-03-20 00:00:00
Date Interaction 3:	Not reported
Latitude:	47.609154381000003
Longitude:	-122.316372109
Interaction:	I
Interaction 1:	HWG
Interaction 2:	Hazardous Waste Generator
Ecology Program:	HAZWASTE
Program Data:	TURBOWASTE
Facility Alt.:	QWEST CORPORATION W00291
Program ID:	WAD980984710
Date Interaction:	1986-06-23 00:00:00
Date Interaction 3:	2009-12-31 00:00:00
Latitude:	47.609154381000003
Longitude:	-122.316372109
Interaction:	A
Interaction 1:	VOLCLNST
Interaction 2:	Voluntary Cleanup Sites
Ecology Program:	TOXICS
Program Data:	ISIS
Facility Alt.:	Qwest Corporation W00291
Program ID:	NW1835
Date Interaction:	2007-10-12 00:00:00
Date Interaction 3:	Not reported
Latitude:	47.609154381000003
Longitude:	-122.316372109
Facility Name:	SEATTLE UNIVERSITY COLUMBIA SREET
Facility Id:	691519

SEATTLE UNIVERSITY (Continued) **U001126152**

Interaction:	A
Interaction 1:	ENFORFNL
Interaction 2:	Enforcement Final
Ecology Program:	TOXICS
Program Data:	DMS
Facility Alt.:	Not reported
Program ID:	Not reported
Date Interaction:	2008-09-22 00:00:00
Date Interaction 3:	Not reported
Latitude:	47.609228379999998
Longitude:	-122.31530310799999

WA MANIFEST:

Facility Site ID Number:	21356218
EPA ID:	WAD980984710
NAICS:	517110
SWC Desc:	Not reported
FWC Desc:	Not reported
Form Comm:	Not reported
Data Year:	2011
Permit by Rule:	False
Treatment by Generator:	False
Mixed radioactive waste:	False
Importer of hazardous waste:	False
Immediate recycler:	False
Treatment/Storage/Disposal/Recycling Facility:	False
Generator of dangerous fuel waste:	False
Generator marketing to burner:	False
Other marketers (i.e., blender, distributor, etc.):	False
Utility boiler burner:	False
Industry boiler burner:	False
Industrial Furnace:	False
Smelter defferal:	False
Universal waste - batteries - generate:	False
Universal waste - thermostats - generate:	False
Universal waste - mercury - generate:	False
Universal waste - lamps - generate:	False
Universal waste - batteries - accumulate:	False
Universal waste - thermostats - accumulate:	False
Universal waste - mercury - accumulate:	False
Universal waste - lamps - accumulate:	False
Destination Facility for Universal Waste:	False
Off-specification used oil burner - utility boiler:	False
Off-specification used oil burner - industrial boiler:	False
Off-specification used oil burner - industrial furnace:	False
Tax Reg #:	601295793
Business Type:	Telecommunications
Mail Name:	Qwest Corporation W00291
Mail addr line1:	1600 SEVENTH AVE RM 712
Mail city,st,zip:	SEATTLE, WA 98191
Mail country:	UNITED STATES
Legal org name:	Qwest Corporation
Legal org type:	Private
Legal addr line1:	1801 California Street
Legal addr line2:	Room 1160
Legal city,st,zip:	Denver, CO 80202

SEATTLE UNIVERSITY (Continued) **U001126152**

Legal country:	UNITED STATES
Legal phone nbr:	(303) 992-7090
Legal effective date:	07/01/2000
Land org name:	Qwest Corporation
Land org type:	Private
Land person name:	Not reported
Land addr line1:	1801 California Street
Land addr line2:	Room 1160
Land city,st,zip:	Denver, CO 80202
Land country:	UNITED STATES
Land phone nbr:	(303) 992-7090
Operator org name:	Qwest Corporation
Operator org type:	Private
Operator addr line1:	1801 California Street
Operator addr line2:	Room 1160
Operator city,st,zip:	Denver, CO 80202
Operator country:	UNITED STATES
Operator phone nbr:	(303) 992-7090
Operator effective date:	03/17/1997
Site contact name:	Thomas Pitts
Site contact addr line1:	1600 SEVENTH AVE RM 712
Site Contact City/State/ Zip:	SEATTLE, WA 98191
Site Contact Country:	UNITED STATES
Site Contact Phone #:	(206) 346-7532
Site Contact EMail:	thomas.pitts@qwest.com
Form Contact NAME:	Thomas Pitts
Form Contact ADDR LINE1:	1600 SEVENTH AVE RM 712
Form Contact City,ST,Zip:	SEATTLE, WA 98191
Form Contact Country:	UNITED STATES
Form Contact Phone #:	(206) 346-7532
Form Contact EMail:	thomas.pitts@qwest.com
Gen Status CD:	XQG
Monthly Generation:	False
Batch Generation:	False
One Time Generation:	False
Transport Own Waste:	False
Tranports Other Waste:	False
Recycler Onsite:	False
Transfer Facility:	False
Other Exemption:	Not reported
UW Battery Gen:	False
Used Oil Transporter:	False
Used Oil Transfer Facility:	False
Used Oil Processor:	False
Used Oil Refiner:	False
Used Oil Fuel Marketer Directs Shipments:	False
Used Oil Fuel Marketer Meets Specs:	False

Waste Streams Generated:

Facility ID:	21356218
Data Year:	Not reported
Description:	Gas Cylinders for Recycling
Mix:	No
Reported Qty:	700 LB
Kilo Qty:	317.520005461344
Density No:	0
Density Qty:	Not reported

SEATTLE UNIVERSITY (Continued) **U001126152**

Facility ID: 21356218
Data Year: Not reported
Description: Oil with Water
Mix: No
Reported Qty: 450 LB
Kilo Qty: 204.120003510864
Density No: 0
Density Qty: Not reported

Shipments Sent:
Facility ID: 21356218
Data Year: Not reported
Shipment sent data: 10/19/2007
Reported Qty: 700 LB
Kilo Qty: 317.520005461344

Facility ID: 21356218
Data Year: Not reported
Shipment sent data: 2/12/2007
Reported Qty: 450 LB
Kilo Qty: 204.120003510864

Waste Stream Comments:
Facility ID: 21356218
Data Year: 2007
Comments: Removal and disposal of used propane cylinders.

Facility ID: 21356218
Data Year: 2007
Comments: B-4ii.-Incineration

Facility ID: 21356218
Data Year: 2007
Comments: B-4ii.-Incineration

Facility ID: 21356218
Data Year: 2007
Comments: Removal and disposal of used propane cylinders.

---

170 **MELROSE APARTMENTS PROPERTY** **WA CSCSL** **1007080481**
WSW **1520 MELROSE AVE** **WA ALLSITES** **N/A**
1/2-1 **SEATTLE, WA 98122** **FINDS**
0.591 mi. **ECHO**
3122 ft.

Relative:
Lower

Actual:
232 ft.

CSCSL:
Facility ID: 2407
Region: Northwest
Lat/Long: 47.614663506 / -122.32758469
Brownfield Status: Not reported
Rank Status: N
Clean Up Siteid: 3691
Site Status: Awaiting Cleanup
PSI?: Not reported
Contaminant Name: Petroleum Products-Unspecified
Ground Water: Suspected

MELROSE APARTMENTS PROPERTY (Continued) **1007080481**

Surface Water: Not reported
Soil: Confirmed Above Cleanup Level
Sediment: Not reported
Air: Not reported
Bedrock: Not reported
Responsible Unit: Northwest

ALLSITES:
Facility Name: MELROSE APARTMENTS PROPERTY
Facility Id: 2407

Interaction: A
Interaction 1: INDPNDNT
Interaction 2: Independent Cleanup
Ecology Program: TOXICS
Program Data: ISIS
Facility Alt.: MELROSE APARTMENTS
Program ID: Not reported
Date Interaction: 1900-01-01 00:00:00
Date Interaction 3: Not reported
Latitude: 47.614657735000002
Longitude: -122.327557269

FINDS:

Registry ID: 110015572012

Environmental Interest/Information System
Washington Facility / Site Identification System (WA-FSIS) provides a means to query and display data maintained by the Washington Department of Ecology. This system contains key information for each facility/site that is currently, or has been, of interest to the Air Quality, Dam Safety, Hazardous Waste, Toxics Cleanup, and Water Quality Programs.

ECHO:
Envid: 1007080481
Registry ID: 110015572012
DFR URL: http://echo.epa.gov/detailed_facility_report?fid=110015572012

---

171 WNW 1/2-1 0.642 mi. 3388 ft. **SEATTLE CANCER CARE ALLIANCE HOUSE** **WA CSCSL** **S109553870**
1216 JOHN ST **WA LUST** **N/A**
SEATTLE, WA 98109 **WA VCP**
WA ALLSITES

Relative: Lower

Actual: 148 ft.

CSCSL:
Facility ID: 6661095
Region: Northwest
Lat/Long: 47.619669 / -122.332133
Brownfield Status: Not reported
Rank Status: N
Clean Up Siteid: 4847
Site Status: Cleanup Started

SEATTLE CANCER CARE ALLIANCE HOUSE (Continued) **S109553870**

PSI?: Not reported
Contaminant Name: Benzene
Ground Water: Not reported
Surface Water: Not reported
Soil: Confirmed Above Cleanup Level
Sediment: Not reported
Air: Not reported
Bedrock: Not reported
Responsible Unit: Northwest

Facility ID: 6661095
Region: Northwest
Lat/Long: 47.619669 / -122.332133
Brownfield Status: Not reported
Rank Status: N
Clean Up Siteid: 4847
Site Status: Cleanup Started
PSI?: Not reported
Contaminant Name: Non-Halogenated Solvents
Ground Water: Not reported
Surface Water: Not reported
Soil: Confirmed Above Cleanup Level
Sediment: Not reported
Air: Not reported
Bedrock: Not reported
Responsible Unit: Northwest

Facility ID: 6661095
Region: Northwest
Lat/Long: 47.619669 / -122.332133
Brownfield Status: Not reported
Rank Status: N
Clean Up Siteid: 4847
Site Status: Cleanup Started
PSI?: Not reported
Contaminant Name: Petroleum Products-Unspecified
Ground Water: Below MTCA Cleanup Level After Assessment
Surface Water: Not reported
Soil: Confirmed Above Cleanup Level
Sediment: Not reported
Air: Not reported
Bedrock: Not reported
Responsible Unit: Northwest

Facility ID: 6661095
Region: Northwest
Lat/Long: 47.619669 / -122.332133
Brownfield Status: Not reported
Rank Status: N
Clean Up Siteid: 4847
Site Status: Cleanup Started
PSI?: Not reported
Contaminant Name: Petroleum-Gasoline
Ground Water: Suspected
Surface Water: Not reported
Soil: Confirmed Above Cleanup Level
Sediment: Not reported

SEATTLE CANCER CARE ALLIANCE HOUSE (Continued) **S109553870**

Air: Not reported
Bedrock: Not reported
Responsible Unit: Northwest

LUST:
Facility ID: 6661095
Lust Status Type: NFA
Cleanup Site ID: 4847
Cleanup Unit Type: Upland
Process Type: Voluntary Cleanup Program
Cleanup Unit Name: Seattle Cancer Care Alliance House (Property)
Lust Status Date: 04/19/2010
Response Section: Northwest
Lat/Long: 47.619669 / -122.33213

VCP:
edr_fstat: WA
edr_fzip: 98109
edr_fcnty: KING
edr_zip: Not reported
Facility ID: 6661095
VCP Status: Not reported
VCP: Yes
Ecology Status: Not reported
NFA Type: Not reported
Date NFA: Not reported
Rank: N
Cleanup Siteid: 4847

edr_fstat: WA
edr_fzip: 98109
edr_fcnty: KING
edr_zip: Not reported
Facility ID: 6661095
VCP Status: Not reported
VCP: Yes
Ecology Status: Not reported
NFA Type: Not reported
Date NFA: Not reported
Rank: N
Cleanup Siteid: 4847

edr_fstat: WA
edr_fzip: 98109
edr_fcnty: KING
edr_zip: Not reported
Facility ID: 6661095
VCP Status: Not reported
VCP: Yes
Ecology Status: Not reported
NFA Type: Not reported
Date NFA: Not reported
Rank: N
Cleanup Siteid: 4847

edr_fstat: WA

SEATTLE CANCER CARE ALLIANCE HOUSE (Continued) **S109553870**

edr_fzip: 98109
edr_fcnty: KING
edr_zip: Not reported
Facility ID: 6661095
VCP Status: Not reported
VCP: Yes
Ecology Status: Not reported
NFA Type: Not reported
Date NFA: Not reported
Rank: N
Cleanup Siteid: 4847

ALLSITES:
Facility Name: SEATTLE CANCER CARE ALLIANCE HOUSE
Facility Id: 6661095

Interaction: I
Interaction 1: VOLCLNST
Interaction 2: Voluntary Cleanup Sites
Ecology Program: TOXICS
Program Data: ISIS
Facility Alt.: Seattle Cancer Care Alliance House
Program ID: NW2126
Date Interaction: 2009-03-04 00:00:00
Date Interaction 3: 2010-04-19 00:00:00
Latitude: 47.619663381999999
Longitude: -122.332118103

Interaction: I
Interaction 1: LUST
Interaction 2: LUST Facility
Ecology Program: TOXICS
Program Data: ISIS
Facility Alt.: Seattle Cancer Care Alliance House
Program ID: 619615
Date Interaction: 2009-03-04 00:00:00
Date Interaction 3: 2010-04-19 00:00:00
Latitude: 47.619663381999999
Longitude: -122.332118103

Interaction: I
Interaction 1: UST
Interaction 2: Underground Storage Tank
Ecology Program: TOXICS
Program Data: UST
Facility Alt.: Seattle Cancer Care Alliance House
Program ID: 619615
Date Interaction: 2008-02-25 00:00:00
Date Interaction 3: 2008-02-25 00:00:00
Latitude: 47.619663381999999
Longitude: -122.332118103

AQ172
South
1/2-1
0.648 mi.
3423 ft.

Relative:
Lower

Actual:
278 ft.

SHELL STATION 121499
700 12TH AVENUE
SEATTLE, WA 98122

Site 1 of 2 in cluster AQ

Database(s): WA CSCSL, WA LUST, WA VCP, WA ALLSITES, WA SPILLS, RCRA NonGen / NLR, FINDS, WA Financial Assurance, WA MANIFEST, ECHO

EDR ID Number: 1001806952
EPA ID Number: WAD988510905

CSCSL:

Facility ID:	98648877
Region:	Northwest
Lat/Long:	47.608194 / -122.316417
Brownfield Status:	Not reported
Rank Status:	N
Clean Up Siteid:	6988
Site Status:	Cleanup Started
PSI?:	Not reported
Contaminant Name:	Benzene
Ground Water:	Confirmed Above Cleanup Level
Surface Water:	Not reported
Soil:	Confirmed Above Cleanup Level
Sediment:	Not reported
Air:	Not reported
Bedrock:	Not reported
Responsible Unit:	Northwest

Facility ID:	98648877
Region:	Northwest
Lat/Long:	47.608194 / -122.316417
Brownfield Status:	Not reported
Rank Status:	N
Clean Up Siteid:	6988
Site Status:	Cleanup Started
PSI?:	Not reported
Contaminant Name:	Petroleum-Gasoline
Ground Water:	Confirmed Above Cleanup Level
Surface Water:	Not reported
Soil:	Confirmed Above Cleanup Level
Sediment:	Not reported
Air:	Not reported
Bedrock:	Not reported
Responsible Unit:	Northwest

LUST:

Facility ID:	98648877
Lust Status Type:	Cleanup Started
Cleanup Site ID:	6988
Cleanup Unit Type:	Upland
Process Type:	Voluntary Cleanup Program
Cleanup Unit Name:	SHELL 47481
Lust Status Date:	02/06/2013
Response Section:	Northwest
Lat/Long:	47.608194 / -122.31641

VCP:

SHELL STATION 121499 (Continued) **1001806952**

edr_fstat: WA
edr_fzip: 98122
edr_fcnty: KING
edr_zip: Not reported
Facility ID: 98648877
VCP Status: Not reported
VCP: Yes
Ecology Status: Not reported
NFA Type: Not reported
Date NFA: Not reported
Rank: N
Cleanup Siteid: 6988

edr_fstat: WA
edr_fzip: 98122
edr_fcnty: KING
edr_zip: Not reported
Facility ID: 98648877
VCP Status: Not reported
VCP: Yes
Ecology Status: Not reported
NFA Type: Not reported
Date NFA: Not reported
Rank: N
Cleanup Siteid: 6988

ALLSITES:
Facility Name: SHELL STATION 121499
Facility Id: 98648877

Interaction: I
Interaction 1: TIER2
Interaction 2: Emergency/Haz Chem Rpt TIER2
Ecology Program: HAZWASTE
Program Data: EPCRA
Facility Alt.: Not reported
Program ID: WAD988510905
Date Interaction: 1988-01-01 00:00:00
Date Interaction 3: 1776-07-04 00:00:00
Latitude: 47.608188380999998
Longitude: -122.31640210899999

Interaction: A
Interaction 1: LUST
Interaction 2: LUST Facility
Ecology Program: TOXICS
Program Data: ISIS
Facility Alt.: Not reported
Program ID: 3321
Date Interaction: 1990-12-27 00:00:00
Date Interaction 3: Not reported
Latitude: 47.608188380999998
Longitude: -122.31640210899999

Interaction: I

SHELL STATION 121499 (Continued) **1001806952**

Interaction 1:	HWG
Interaction 2:	Hazardous Waste Generator
Ecology Program:	HAZWASTE
Program Data:	TURBOWASTE
Facility Alt.:	SHELL STATION 121499
Program ID:	WAD988510905
Date Interaction:	2009-12-31 00:00:00
Date Interaction 3:	2010-12-31 00:00:00
Latitude:	47.608188380999998
Longitude:	-122.31640210899999

Interaction:	I
Interaction 1:	HWOTHER
Interaction 2:	Haz Waste Management Activity
Ecology Program:	HAZWASTE
Program Data:	TURBOWASTE
Facility Alt.:	SHELL STATION 121499
Program ID:	WAD988510905
Date Interaction:	2002-12-31 00:00:00
Date Interaction 3:	2009-12-31 00:00:00
Latitude:	47.608188380999998
Longitude:	-122.31640210899999

Interaction:	A
Interaction 1:	VOLCLNST
Interaction 2:	Voluntary Cleanup Sites
Ecology Program:	TOXICS
Program Data:	ISIS
Facility Alt.:	Shell 700 12th, Seattle
Program ID:	NW2028
Date Interaction:	2008-12-22 00:00:00
Date Interaction 3:	Not reported
Latitude:	47.608188380999998
Longitude:	-122.31640210899999

Interaction:	I
Interaction 1:	HWG
Interaction 2:	Hazardous Waste Generator
Ecology Program:	HAZWASTE
Program Data:	TURBOWASTE
Facility Alt.:	Not reported
Program ID:	WAD988510905
Date Interaction:	1992-08-19 00:00:00
Date Interaction 3:	2004-02-27 00:00:00
Latitude:	47.608188380999998
Longitude:	-122.31640210899999

Interaction:	I
Interaction 1:	HWG
Interaction 2:	Hazardous Waste Generator
Ecology Program:	HAZWASTE
Program Data:	TURBOWASTE
Facility Alt.:	Not reported

SHELL STATION 121499 (Continued) **1001806952**

Program ID:	WAD988510905
Date Interaction:	2005-10-20 00:00:00
Date Interaction 3:	2006-12-31 00:00:00
Latitude:	47.608188380999998
Longitude:	-122.31640210899999

Interaction:	I
Interaction 1:	HWOTHER
Interaction 2:	Haz Waste Management Activity
Ecology Program:	HAZWASTE
Program Data:	TURBOWASTE
Facility Alt.:	Not reported
Program ID:	WAD988510905
Date Interaction:	2006-12-31 00:00:00
Date Interaction 3:	2007-12-31 00:00:00
Latitude:	47.608188380999998
Longitude:	-122.31640210899999

Interaction:	I
Interaction 1:	HWOTHER
Interaction 2:	Haz Waste Management Activity
Ecology Program:	HAZWASTE
Program Data:	TURBOWASTE
Facility Alt.:	Shell Station 121499
Program ID:	WAD988510905
Date Interaction:	2008-12-31 00:00:00
Date Interaction 3:	2010-12-31 00:00:00
Latitude:	47.608188380999998
Longitude:	-122.31640210899999

Interaction:	A
Interaction 1:	UST
Interaction 2:	Underground Storage Tank
Ecology Program:	TOXICS
Program Data:	UST
Facility Alt.:	SPE Properties 11, LLC
Program ID:	3321
Date Interaction:	2000-03-20 00:00:00
Date Interaction 3:	Not reported
Latitude:	47.608188380999998
Longitude:	-122.31640210899999

Interaction:	I
Interaction 1:	HWG
Interaction 2:	Hazardous Waste Generator
Ecology Program:	HAZWASTE
Program Data:	TURBOWASTE
Facility Alt.:	Not reported
Program ID:	WAD988510905
Date Interaction:	2007-12-31 00:00:00
Date Interaction 3:	2008-12-31 00:00:00
Latitude:	47.608188380999998
Longitude:	-122.31640210899999

SHELL STATION 121499 (Continued) **1001806952**

SPILLS:

Facility ID:	656145
Medium:	OTHER
Material Desc:	WATER
Material Qty:	Not reported
Material Units:	Not reported
Date Received:	04/14/2015
Contact Name:	Not reported
Incident Date:	Not reported
Incident Category Type:	Not reported
Incident Category:	Not reported
Latitude:	Not reported
Longitude:	Not reported
Source Type:	Not reported
Source:	Not reported
Vessel Facility Name2:	Not reported
Recovered Quantity:	Not reported
Resp Party Name:	Not reported

Facility ID:	600210
Medium:	Not reported
Material Desc:	PETROLEUM - GASOLINE
Material Qty:	12
Material Units:	GALLON
Date Received:	08/19/2007
Contact Name:	Not reported
Incident Date:	Not reported
Incident Category Type:	Not reported
Incident Category:	Not reported
Latitude:	Not reported
Longitude:	Not reported
Source Type:	Not reported
Source:	Not reported
Vessel Facility Name2:	Not reported
Recovered Quantity:	Not reported
Resp Party Name:	Not reported

RCRA NonGen / NLR:

Date form received by agency:	08/04/2011
Facility name:	Not reported
Facility address:	700 12TH AVE SEATTLE, WA 98122
EPA ID:	WAD988510905
Mailing address:	12700 NORTHBOROUGH DR HOUSTON, TX 77067-2508
Contact:	SHELL OIL PRODU SHELL OIL PRODU
Contact address:	12700 NORTHBOROUGH DR HOUSTON, TX 77067-2508
Contact country:	US
Contact telephone:	(000)000-0000
Contact email:	Not reported
EPA Region:	Not reported
Classification:	Non-Generator
Description:	Handler: Non-Generators do not presently generate hazardous waste

SHELL STATION 121499 (Continued) **1001806952**

Owner/Operator Summary:

Owner/operator name:	EQUILION ENTERPRISES LLC DBA SHELL OIL P
Owner/operator address:	12700 NORTHBOROUGH DR 300F07
	HOUSTON, TX 77067
Owner/operator country:	US
Owner/operator telephone:	Not reported
Legal status:	Private
Owner/Operator Type:	Operator
Owner/Op start date:	07/26/1996
Owner/Op end date:	Not reported

Owner/operator name:	EQUILON ENTERPR E
Owner/operator address:	12700 NORTHBOROUGH DR
	HOUSTON, TX 77067
Owner/operator country:	US
Owner/operator telephone:	(281)874-2247
Legal status:	Private
Owner/Operator Type:	Owner
Owner/Op start date:	08/01/1998
Owner/Op end date:	Not reported

Owner/operator name:	EQUILION ENTERP E
Owner/operator address:	12700 NORTHBOROUGH DR 300F08
	HOUSTON, TX 77067
Owner/operator country:	US
Owner/operator telephone:	(281)874-2247
Legal status:	Private
Owner/Operator Type:	Operator
Owner/Op start date:	07/26/1996
Owner/Op end date:	Not reported

Owner/operator name:	EQUILON ENTERPRISES LLC DBA SHELL OIL PR
Owner/operator address:	PO BOX 2099 NOB #300G03
	HOUSTON, TX 77252
Owner/operator country:	US
Owner/operator telephone:	Not reported
Legal status:	Private
Owner/Operator Type:	Owner
Owner/Op start date:	08/01/1998
Owner/Op end date:	Not reported

Handler Activities Summary:

U.S. importer of hazardous waste:	No
Mixed waste (haz. and radioactive):	No
Recycler of hazardous waste:	No
Transporter of hazardous waste:	No
Treater, storer or disposer of HW:	No
Underground injection activity:	No
On-site burner exemption:	No
Furnace exemption:	No
Used oil fuel burner:	No
Used oil processor:	No
User oil refiner:	No
Used oil fuel marketer to burner:	No
Used oil Specification marketer:	No
Used oil transfer facility:	No

SHELL STATION 121499 (Continued) **1001806952**

Used oil transporter: No

Historical Generators:
Date form received by agency: 01/27/2010
Site name: SHELL STATION 121499
Classification: Conditionally Exempt Small Quantity Generator

Date form received by agency: 12/31/2007
Site name: SHELL STATION 121499
Classification: Small Quantity Generator

Date form received by agency: 12/31/2005
Site name: SHELL STATION 121499
Classification: Not a generator, verified

Date form received by agency: 12/31/2003
Site name: SHELL STATION 121499
Classification: Not a generator, verified

Date form received by agency: 03/01/1999
Site name: SHELL 121499
Classification: Not a generator, verified

Violation Status: No violations found

FINDS:

Registry ID: 110005378545

Environmental Interest/Information System
Washington Facility / Site Identification System (WA-FSIS) provides a means to query and display data maintained by the Washington Department of Ecology. This system contains key information for each facility/site that is currently, or has been, of interest to the Air Quality, Dam Safety, Hazardous Waste, Toxics Cleanup, and Water Quality Programs.

RCRAInfo is a national information system that supports the Resource Conservation and Recovery Act (RCRA) program through the tracking of events and activities related to facilities that generate, transport, and treat, store, or dispose of hazardous waste. RCRAInfo allows RCRA program staff to track the notification, permit, compliance, and corrective action activities required under RCRA.

HAZARDOUS WASTE BIENNIAL REPORTER

WA Financial Assurance 1:
edr_fstat: WA
edr_fzip: 98122
edr_fcnty: Not reported
edr_zip: Not reported
DOE Site ID: 3321
Site Type: PLIA
Financial Resp Type: Great American (Top Tanx)
Inception Date: 11/17/2011
Expiration Date: 11/17/2012

SHELL STATION 121499 (Continued) **1001806952**

WA MANIFEST:

Facility Site ID Number:	98648877
EPA ID:	WAD988510905
NAICS:	447110
SWC Desc:	Not reported
FWC Desc:	D001
Form Comm:	NO RCRA HAZARDOUS WASTE GENERATED IN 2005.
Data Year:	Not reported
Permit by Rule:	No
Treatment by Generator:	No
Mixed radioactive waste:	No
Importer of hazardous waste:	No
Immediate recycler:	No
Treatment/Storage/Disposal/Recycling Facility:	No
Generator of dangerous fuel waste:	No
Generator marketing to burner:	No
Other marketers (i.e., blender, distributor, etc.):	No
Utility boiler burner:	No
Industry boiler burner:	No
Industrial Furnace:	No
Smelter defferal:	No
Universal waste - batteries - generate:	No
Universal waste - thermostats - generate:	No
Universal waste - mercury - generate:	No
Universal waste - lamps - generate:	No
Universal waste - batteries - accumulate:	No
Universal waste - thermostats - accumulate:	No
Universal waste - mercury - accumulate:	No
Universal waste - lamps - accumulate:	No
Destination Facility for Universal Waste:	No
Off-specification used oil burner - utility boiler:	No
Off-specification used oil burner - industrial boiler:	No
Off-specification used oil burner - industrial furnace:	No
Tax Reg #:	409019185
Business Type:	GASOLINE SERVICE STATION
Mail Name:	Shell Oil Products US
Mail addr line1:	12700 NORTHBOROUGH DR
Mail addr line2:	NOB 300G03 - RACHEL WILLIAMSON
Mail city,st,zip:	HOUSTON, TX 77067-2508
Mail country:	UNITED STATES
Legal org name:	Equilon Enterprises LLC dba Shell Oil Pr
Legal org type:	Private
Legal addr line1:	PO BOX 2099
Legal addr line2:	NOB #300G03
Legal city,st,zip:	HOUSTON, TX 77252-2099
Legal country:	UNITED STATES
Legal phone nbr:	281-874-2224
Legal effective date:	08/01/1998
Land org name:	Equilon Enterprises LLC dba Shell Oil Pr
Land org type:	Private
Land person name:	Not reported
Land addr line1:	PO Box 2099
Land addr line2:	NOB #300G03
Land city,st,zip:	HOUSTON, TX 77252-2099
Land country:	UNITED STATES
Land phone nbr:	2818742224
Operator org name:	Equilion Enterprises LLC dba Shell Oil P

SHELL STATION 121499 (Continued) **1001806952**

Operator org type:	Private
Operator addr line1:	12700 NORTHBOROUGH DR
Operator addr line2:	300F07
Operator city,st,zip:	HOUSTON, TX 77067-2058
Operator country:	UNITED STATES
Operator phone nbr:	281-874-2238
Operator effective date:	07/26/1996
Site contact name:	DON F WISDOM
Site contact addr line1:	12700 NORTHBOROUGH DR
Site contact addr line2:	300F07
Site Contact City/State/ Zip:	HOUSTON, TX 77067-2058
Site Contact Country:	UNITED STATES
Site Contact Phone #:	281-874-2238
Site Contact EMail:	DON.F.WISDOM@SHELL.COM
Form Contact NAME:	RACHEL WILLIAMSON
Form Contact ADDR LINE1:	12700 NORTHBOROUGH DR
Form Contact ADDR LINE2:	NOB #300G03
Form Contact City,ST,Zip:	HOUSTON, TX 77067-2508
Form Contact Country:	UNITED STATES
Form Contact Phone #:	2818742224
Form Contact EMail:	RACHEL.WILLIAMSON@SHELL.COM
Gen Status CD:	XQG
Monthly Generation:	No
Batch Generation:	No
One Time Generation:	No
Transport Own Waste:	No
Tranports Other Waste:	No
Recycler Onsite:	No
Transfer Facility:	No
Other Exemption:	Not reported
UW Battery Gen:	No
Used Oil Transporter:	No
Used Oil Transfer Facility:	No
Used Oil Processor:	No
Used Oil Refiner:	No
Used Oil Fuel Marketer Directs Shipments:	No
Used Oil Fuel Marketer Meets Specs:	No

Waste Streams Generated:

Facility ID:	98648877
Data Year:	Not reported
Description:	GASOLINE, WATER, SOLIDS
Mix:	No
Reported Qty:	333.6 LB
Kilo Qty:	151.320962602721
Density No:	0
Density Qty:	Not reported

Shipments Sent:

Facility ID:	98648877
Data Year:	Not reported
Shipment sent data:	7/5/2007
Reported Qty:	333.6 LB
Kilo Qty:	151.320962602721

SHELL STATION 121499 (Continued) **1001806952**

Facility Site ID Number:	98648877
EPA ID:	WAD988510905
NAICS:	447110
SWC Desc:	Not reported
FWC Desc:	Not reported
Form Comm:	Not reported
Data Year:	2008
Permit by Rule:	False
Treatment by Generator:	False
Mixed radioactive waste:	False
Importer of hazardous waste:	False
Immediate recycler:	False
Treatment/Storage/Disposal/Recycling Facility:	False
Generator of dangerous fuel waste:	False
Generator marketing to burner:	False
Other marketers (i.e., blender, distributor, etc.):	False
Utility boiler burner:	False
Industry boiler burner:	False
Industrial Furnace:	False
Smelter defferal:	False
Universal waste - batteries - generate:	False
Universal waste - thermostats - generate:	False
Universal waste - mercury - generate:	False
Universal waste - lamps - generate:	False
Universal waste - batteries - accumulate:	False
Universal waste - thermostats - accumulate:	False
Universal waste - mercury - accumulate:	False
Universal waste - lamps - accumulate:	False
Destination Facility for Universal Waste:	False
Off-specification used oil burner - utility boiler:	False
Off-specification used oil burner - industrial boiler:	False
Off-specification used oil burner - industrial furnace:	False
Tax Reg #:	409019185
Business Type:	GASOLINE SERVICE STATION
Mail Name:	Shell Oil Products US
Mail addr line1:	12700 NORTHBOROUGH DR
Mail city,st,zip:	HOUSTON, TX 77067-2508
Mail country:	UNITED STATES
Legal org name:	Equilon Enterprises LLC dba Shell Oil Pr
Legal org type:	Private
Legal addr line1:	12700 NORTHBOROUGH DR
Legal city,st,zip:	HOUSTON, TX 77067-2508
Legal country:	UNITED STATES
Legal phone nbr:	281-874-2247
Legal effective date:	08/01/1998
Land org name:	Equilon Enterprises LLC dba Shell Oil Pr
Land org type:	Private
Land person name:	Not reported
Land addr line1:	PO Box 2099
Land city,st,zip:	HOUSTON, TX 77252-2099
Land country:	UNITED STATES
Land phone nbr:	281-874-2247
Operator org name:	Equilion Enterprises LLC dba Shell Oil P
Operator org type:	Private
Operator addr line1:	12700 NORTHBOROUGH DR
Operator addr line2:	300F08
Operator city,st,zip:	HOUSTON, TX 77067-2058

SHELL STATION 121499 (Continued) **1001806952**

Operator country:	UNITED STATES
Operator phone nbr:	281-874-2247
Operator effective date:	07/26/1996
Site contact name:	R E WALDING
Site contact addr line1:	12700 NORTHBOROUGH DR
Site contact addr line2:	300F08
Site Contact City/State/ Zip:	HOUSTON, TX 77067-2058
Site Contact Country:	UNITED STATES
Site Contact Phone #:	281-874-2247
Site Contact EMail:	RAY.WALDING@SHELL.COM
Form Contact NAME:	Jeanne Traylor
Form Contact ADDR LINE1:	12700 NORTHBOROUGH DR
Form Contact City,ST,Zip:	HOUSTON, TX 77067-2508
Form Contact Country:	UNITED STATES
Form Contact Phone #:	2818742224
Form Contact EMail:	Jeanne.Traylor@shell.com
Gen Status CD:	XQG
Monthly Generation:	False
Batch Generation:	False
One Time Generation:	False
Transport Own Waste:	False
Tranports Other Waste:	False
Recycler Onsite:	False
Transfer Facility:	False
Other Exemption:	Not reported
UW Battery Gen:	False
Used Oil Transporter:	False
Used Oil Transfer Facility:	False
Used Oil Processor:	False
Used Oil Refiner:	False
Used Oil Fuel Marketer Directs Shipments:	False
Used Oil Fuel Marketer Meets Specs:	False

Waste Streams Generated:

Facility ID:	98648877
Data Year:	Not reported
Description:	GASOLINE, WATER, SOLIDS
Mix:	No
Reported Qty:	333.6 LB
Kilo Qty:	151.320962602721
Density No:	0
Density Qty:	Not reported

Shipments Sent:

Facility ID:	98648877
Data Year:	Not reported
Shipment sent data:	7/5/2007
Reported Qty:	333.6 LB
Kilo Qty:	151.320962602721

Facility Site ID Number:	98648877
EPA ID:	WAD988510905
NAICS:	447110
SWC Desc:	Not reported
FWC Desc:	D001

SHELL STATION 121499 (Continued) **1001806952**

Form Comm:	Not reported
Data Year:	2009
Permit by Rule:	False
Treatment by Generator:	False
Mixed radioactive waste:	False
Importer of hazardous waste:	False
Immediate recycler:	False
Treatment/Storage/Disposal/Recycling Facility:	False
Generator of dangerous fuel waste:	False
Generator marketing to burner:	False
Other marketers (i.e., blender, distributor, etc.):	False
Utility boiler burner:	False
Industry boiler burner:	False
Industrial Furnace:	False
Smelter defferal:	False
Universal waste - batteries - generate:	False
Universal waste - thermostats - generate:	False
Universal waste - mercury - generate:	False
Universal waste - lamps - generate:	False
Universal waste - batteries - accumulate:	False
Universal waste - thermostats - accumulate:	False
Universal waste - mercury - accumulate:	False
Universal waste - lamps - accumulate:	False
Destination Facility for Universal Waste:	False
Off-specification used oil burner - utility boiler:	False
Off-specification used oil burner - industrial boiler:	False
Off-specification used oil burner - industrial furnace:	False
Tax Reg #:	409019185
Business Type:	GASOLINE SERVICE STATION
Mail Name:	Shell Oil Products US
Mail addr line1:	12700 NORTHBOROUGH DR
Mail city,st,zip:	HOUSTON, TX 77067-2508
Mail country:	UNITED STATES
Legal org name:	Equilon Enterprises LLC dba Shell Oil Pr
Legal org type:	Private
Legal addr line1:	12700 NORTHBOROUGH DR
Legal city,st,zip:	HOUSTON, TX 77067-2508
Legal country:	UNITED STATES
Legal phone nbr:	281-874-2247
Legal effective date:	08/01/1998
Land org name:	Equilon Enterprises LLC dba Shell Oil Pr
Land org type:	Private
Land person name:	Not reported
Land addr line1:	PO Box 2099
Land city,st,zip:	HOUSTON, TX 77252-2099
Land country:	UNITED STATES
Land phone nbr:	281-874-2247
Operator org name:	Equilion Enterprises LLC dba Shell Oil P
Operator org type:	Private
Operator addr line1:	12700 NORTHBOROUGH DR
Operator addr line2:	300F08
Operator city,st,zip:	HOUSTON, TX 77067-2058
Operator country:	UNITED STATES
Operator phone nbr:	281-874-2247
Operator effective date:	07/26/1996
Site contact name:	R E WALDING
Site contact addr line1:	12700 NORTHBOROUGH DR

SHELL STATION 121499 (Continued) **1001806952**

Site contact addr line2:	300F08
Site Contact City/State/ Zip:	HOUSTON, TX 77067-2058
Site Contact Country:	UNITED STATES
Site Contact Phone #:	281-874-2247
Site Contact EMail:	RAY.WALDING@SHELL.COM
Form Contact NAME:	Jeanne Traylor
Form Contact ADDR LINE1:	P O Box 3127, Rm 685
Form Contact City,ST,Zip:	HOUSTON, TX 77253
Form Contact Country:	UNITED STATES
Form Contact Phone #:	713-241-6992
Form Contact EMail:	Jeanne.Traylor@shell.com
Gen Status CD:	SQG
Monthly Generation:	False
Batch Generation:	True
One Time Generation:	False
Transport Own Waste:	False
Tranports Other Waste:	False
Recycler Onsite:	False
Transfer Facility:	False
Other Exemption:	Not reported
UW Battery Gen:	False
Used Oil Transporter:	False
Used Oil Transfer Facility:	False
Used Oil Processor:	False
Used Oil Refiner:	False
Used Oil Fuel Marketer Directs Shipments:	False
Used Oil Fuel Marketer Meets Specs:	False

Waste Streams Generated:

Facility ID:	98648877
Data Year:	Not reported
Description:	GASOLINE, WATER, SOLIDS
Mix:	No
Reported Qty:	333.6 LB
Kilo Qty:	151.320962602721
Density No:	0
Density Qty:	Not reported

Shipments Sent:

Facility ID:	98648877
Data Year:	Not reported
Shipment sent data:	7/5/2007
Reported Qty:	333.6 LB
Kilo Qty:	151.320962602721

Facility Site ID Number:	98648877
EPA ID:	WAD988510905
NAICS:	447110
SWC Desc:	Not reported
FWC Desc:	Not reported
Form Comm:	Not reported
Data Year:	2010
Permit by Rule:	False
Treatment by Generator:	False
Mixed radioactive waste:	False

SHELL STATION 121499 (Continued) **1001806952**

Importer of hazardous waste:	False
Immediate recycler:	False
Treatment/Storage/Disposal/Recycling Facility:	False
Generator of dangerous fuel waste:	False
Generator marketing to burner:	False
Other marketers (i.e., blender, distributor, etc.):	False
Utility boiler burner:	False
Industry boiler burner:	False
Industrial Furnace:	False
Smelter defferal:	False
Universal waste - batteries - generate:	False
Universal waste - thermostats - generate:	False
Universal waste - mercury - generate:	False
Universal waste - lamps - generate:	False
Universal waste - batteries - accumulate:	False
Universal waste - thermostats - accumulate:	False
Universal waste - mercury - accumulate:	False
Universal waste - lamps - accumulate:	False
Destination Facility for Universal Waste:	False
Off-specification used oil burner - utility boiler:	False
Off-specification used oil burner - industrial boiler:	False
Off-specification used oil burner - industrial furnace:	False
Tax Reg #:	409019185
Business Type:	GASOLINE SERVICE STATION
Mail Name:	Shell Oil Products US
Mail addr line1:	12700 NORTHBOROUGH DR
Mail city,st,zip:	HOUSTON, TX 77067-2508
Mail country:	UNITED STATES
Legal org name:	Equilon Enterprises LLC dba Shell Oil Pr
Legal org type:	Private
Legal addr line1:	12700 NORTHBOROUGH DR
Legal city,st,zip:	HOUSTON, TX 77067-2508
Legal country:	UNITED STATES
Legal phone nbr:	281-874-2247
Legal effective date:	08/01/1998
Land org name:	Equilon Enterprises LLC dba Shell Oil Pr
Land org type:	Private
Land person name:	Not reported
Land addr line1:	PO Box 2099
Land city,st,zip:	HOUSTON, TX 77252-2099
Land country:	UNITED STATES
Land phone nbr:	281-874-2247
Operator org name:	Equilion Enterprises LLC dba Shell Oil P
Operator org type:	Private
Operator addr line1:	12700 NORTHBOROUGH DR
Operator addr line2:	300F08
Operator city,st,zip:	HOUSTON, TX 77067-2058
Operator country:	UNITED STATES
Operator phone nbr:	281-874-2247
Operator effective date:	07/26/1996
Site contact name:	R E WALDING
Site contact addr line1:	12700 NORTHBOROUGH DR
Site contact addr line2:	300F08
Site Contact City/State/ Zip:	HOUSTON, TX 77067-2058
Site Contact Country:	UNITED STATES
Site Contact Phone #:	281-874-2247
Site Contact EMail:	Jeanne.Traylor@shell.com

SHELL STATION 121499 (Continued) **1001806952**

Form Contact NAME:	Jeanne Traylor
Form Contact ADDR LINE1:	P O Box 3127, Rm 685
Form Contact City,ST,Zip:	HOUSTON, TX 77253
Form Contact Country:	UNITED STATES
Form Contact Phone #:	713-241-6992
Form Contact EMail:	Jeanne.Traylor@shell.com
Gen Status CD:	XQG
Monthly Generation:	False
Batch Generation:	False
One Time Generation:	False
Transport Own Waste:	False
Tranports Other Waste:	False
Recycler Onsite:	False
Transfer Facility:	False
Other Exemption:	Not reported
UW Battery Gen:	False
Used Oil Transporter:	False
Used Oil Transfer Facility:	False
Used Oil Processor:	False
Used Oil Refiner:	False
Used Oil Fuel Marketer Directs Shipments:	False
Used Oil Fuel Marketer Meets Specs:	False

Waste Streams Generated:

Facility ID:	98648877
Data Year:	Not reported
Description:	GASOLINE, WATER, SOLIDS
Mix:	No
Reported Qty:	333.6 LB
Kilo Qty:	151.320962602721
Density No:	0
Density Qty:	Not reported

Shipments Sent:

Facility ID:	98648877
Data Year:	Not reported
Shipment sent data:	7/5/2007
Reported Qty:	333.6 LB
Kilo Qty:	151.320962602721

Facility Site ID Number:	98648877
EPA ID:	WAD988510905
NAICS:	447110
SWC Desc:	Not reported
FWC Desc:	D001
Form Comm:	NO RCRA HAZARDOUS WASTE GENERATED IN 2005.
Data Year:	Not reported
Permit by Rule:	False
Treatment by Generator:	False
Mixed radioactive waste:	False
Importer of hazardous waste:	False
Immediate recycler:	False
Treatment/Storage/Disposal/Recycling Facility:	False
Generator of dangerous fuel waste:	False
Generator marketing to burner:	False

SHELL STATION 121499 (Continued) **1001806952**

Other marketers (i.e., blender, distributor, etc.):	False
Utility boiler burner:	False
Industry boiler burner:	False
Industrial Furnace:	False
Smelter defferal:	False
Universal waste - batteries - generate:	False
Universal waste - thermostats - generate:	False
Universal waste - mercury - generate:	False
Universal waste - lamps - generate:	False
Universal waste - batteries - accumulate:	False
Universal waste - thermostats - accumulate:	False
Universal waste - mercury - accumulate:	False
Universal waste - lamps - accumulate:	False
Destination Facility for Universal Waste:	False
Off-specification used oil burner - utility boiler:	False
Off-specification used oil burner - industrial boiler:	False
Off-specification used oil burner - industrial furnace:	False
Tax Reg #:	409019185
Business Type:	GASOLINE SERVICE STATION
Mail Name:	Shell Oil Products US
Mail addr line1:	12700 NORTHBOROUGH DR
Mail addr line2:	NOB 300G04 - RACHEL HULL
Mail city,st,zip:	HOUSTON, TX 77067-2508
Mail country:	UNITED STATES
Legal org name:	Equilon Enterprises LLC dba Shell Oil Pr
Legal org type:	Private
Legal addr line1:	PO BOX 2099
Legal addr line2:	NOB #300G04
Legal city,st,zip:	HOUSTON, TX 77252-2099
Legal country:	UNITED STATES
Legal phone nbr:	281-874-2224
Legal effective date:	08/01/1998
Land org name:	Equilon Enterprises LLC dba Shell Oil Pr
Land org type:	Private
Land person name:	Not reported
Land addr line1:	PO Box 2099
Land addr line2:	NOB #300G04
Land city,st,zip:	HOUSTON, TX 77252-2099
Land country:	UNITED STATES
Land phone nbr:	2818742224
Operator org name:	Equilion Enterprises LLC dba Shell Oil P
Operator org type:	Private
Operator addr line1:	12700 NORTHBOROUGH DR
Operator addr line2:	300F08
Operator city,st,zip:	HOUSTON, TX 77067-2058
Operator country:	UNITED STATES
Operator phone nbr:	281-874-2247
Operator effective date:	07/26/1996
Site contact name:	R E WALDING
Site contact addr line1:	12700 NORTHBOROUGH DR
Site contact addr line2:	300F08
Site Contact City/State/ Zip:	HOUSTON, TX 77067-2058
Site Contact Country:	UNITED STATES
Site Contact Phone #:	281-874-2247
Site Contact EMail:	RAY.WALDING@SHELL.COM
Form Contact NAME:	RACHEL HULL
Form Contact ADDR LINE1:	12700 NORTHBOROUGH DR

SHELL STATION 121499 (Continued) **1001806952**

Form Contact ADDR LINE2:	NOB #300G04
Form Contact City,ST,Zip:	HOUSTON, TX 77067-2508
Form Contact Country:	UNITED STATES
Form Contact Phone #:	2818742224
Form Contact EMail:	RACHEL.HULL@SHELL.COM
Gen Status CD:	MQG
Monthly Generation:	False
Batch Generation:	False
One Time Generation:	False
Transport Own Waste:	False
Tranports Other Waste:	False
Recycler Onsite:	False
Transfer Facility:	False
Other Exemption:	Not reported
UW Battery Gen:	False
Used Oil Transporter:	False
Used Oil Transfer Facility:	False
Used Oil Processor:	False
Used Oil Refiner:	False
Used Oil Fuel Marketer Directs Shipments:	False
Used Oil Fuel Marketer Meets Specs:	False

Waste Streams Generated:

Facility ID:	98648877
Data Year:	Not reported
Description:	GASOLINE, WATER, SOLIDS
Mix:	No
Reported Qty:	333.6 LB
Kilo Qty:	151.320962602721
Density No:	0
Density Qty:	Not reported

Shipments Sent:

Facility ID:	98648877
Data Year:	Not reported
Shipment sent data:	7/5/2007
Reported Qty:	333.6 LB
Kilo Qty:	151.320962602721

Facility Site ID Number:	98648877
EPA ID:	WAD988510905
NAICS:	447110
SWC Desc:	Not reported
FWC Desc:	D001
Form Comm:	NO RCRA HAZARDOUS WASTE GENERATED IN 2005.
Data Year:	Not reported
Permit by Rule:	FALSE
Treatment by Generator:	FALSE
Mixed radioactive waste:	FALSE
Importer of hazardous waste:	FALSE
Immediate recycler:	FALSE
Treatment/Storage/Disposal/Recycling Facility:	FALSE
Generator of dangerous fuel waste:	FALSE
Generator marketing to burner:	FALSE
Other marketers (i.e., blender, distributor, etc.):	FALSE

SHELL STATION 121499 (Continued) **1001806952**

Utility boiler burner:	FALSE
Industry boiler burner:	FALSE
Industrial Furnace:	FALSE
Smelter defferal:	FALSE
Universal waste - batteries - generate:	FALSE
Universal waste - thermostats - generate:	FALSE
Universal waste - mercury - generate:	FALSE
Universal waste - lamps - generate:	FALSE
Universal waste - batteries - accumulate:	FALSE
Universal waste - thermostats - accumulate:	FALSE
Universal waste - mercury - accumulate:	FALSE
Universal waste - lamps - accumulate:	FALSE
Destination Facility for Universal Waste:	FALSE
Off-specification used oil burner - utility boiler:	FALSE
Off-specification used oil burner - industrial boiler:	FALSE
Off-specification used oil burner - industrial furnace:	FALSE
Tax Reg #:	409019185
Business Type:	GASOLINE SERVICE STATION
Mail Name:	Shell Oil Products US
Mail addr line1:	12700 NORTHBOROUGH DR
Mail addr line2:	NOB 300G04 - RACHEL HULL
Mail city,st,zip:	HOUSTON, TX 77067-2508
Mail country:	UNITED STATES
Legal org name:	Equilon Enterprises LLC dba Shell Oil Pr
Legal org type:	Private
Legal addr line1:	PO BOX 2099
Legal addr line2:	NOB #300G04
Legal city,st,zip:	HOUSTON, TX 77252-2099
Legal country:	UNITED STATES
Legal phone nbr:	281-874-2224
Legal effective date:	08/01/1998
Land org name:	Equilon Enterprises LLC dba Shell Oil Pr
Land org type:	Private
Land person name:	Not reported
Land addr line1:	PO Box 2099
Land addr line2:	NOB #300G04
Land city,st,zip:	HOUSTON, TX 77252-2099
Land country:	UNITED STATES
Land phone nbr:	2818742224
Operator org name:	Equilion Enterprises LLC dba Shell Oil P
Operator org type:	Private
Operator addr line1:	12700 NORTHBOROUGH DR
Operator addr line2:	300F07
Operator city,st,zip:	HOUSTON, TX 77067-2058
Operator country:	UNITED STATES
Operator phone nbr:	281-874-2238
Operator effective date:	07/26/1996
Site contact name:	DON F WISDOM
Site contact addr line1:	12700 NORTHBOROUGH DR
Site contact addr line2:	300F07
Site Contact City/State/ Zip:	HOUSTON, TX 77067-2058
Site Contact Country:	UNITED STATES
Site Contact Phone #:	281-874-2238
Site Contact EMail:	DON.F.WISDOM@SHELL.COM
Form Contact NAME:	RACHEL HULL
Form Contact ADDR LINE1:	12700 NORTHBOROUGH DR
Form Contact ADDR LINE2:	NOB #300G04

SHELL STATION 121499 (Continued) **1001806952**

Form Contact City,ST,Zip:	HOUSTON, TX 77067-2508
Form Contact Country:	UNITED STATES
Form Contact Phone #:	2818742224
Form Contact EMail:	RACHEL.HULL@SHELL.COM
Gen Status CD:	XQG
Monthly Generation:	FALSE
Batch Generation:	FALSE
One Time Generation:	FALSE
Transport Own Waste:	FALSE
Tranports Other Waste:	FALSE
Recycler Onsite:	FALSE
Transfer Facility:	FALSE
Other Exemption:	Not reported
UW Battery Gen:	FALSE
Used Oil Transporter:	FALSE
Used Oil Transfer Facility:	FALSE
Used Oil Processor:	FALSE
Used Oil Refiner:	FALSE
Used Oil Fuel Marketer Directs Shipments:	FALSE
Used Oil Fuel Marketer Meets Specs:	FALSE

Waste Streams Generated:

Facility ID:	98648877
Data Year:	Not reported
Description:	GASOLINE, WATER, SOLIDS
Mix:	No
Reported Qty:	333.6 LB
Kilo Qty:	151.320962602721
Density No:	0
Density Qty:	Not reported

Shipments Sent:

Facility ID:	98648877
Data Year:	Not reported
Shipment sent data:	7/5/2007
Reported Qty:	333.6 LB
Kilo Qty:	151.320962602721

ECHO:

Envid:	1001806952
Registry ID:	110005378545
DFR URL:	http://echo.epa.gov/detailed_facility_report?fid=110005378545

173
West
1/2-1
0.654 mi.
3455 ft.

Relative:
Lower

Actual:
140 ft.

FIRST CHOICE BUSINESS MACHINES **WA CSCSL** **S108969413**
1333 STEWART ST **WA INST CONTROL** **N/A**
SEATTLE, WA 98109 **WA VCP**
WA ALLSITES

CSCSL:

Facility ID:	7028351
Region:	Northwest
Lat/Long:	47.619165912 / -122.32942693
Brownfield Status:	Not reported
Rank Status:	N

FIRST CHOICE BUSINESS MACHINES (Continued) **S108969413**

Clean Up Siteid: 1516
Site Status: Cleanup Started
PSI?: Not reported
Contaminant Name: Metals Priority Pollutants
Ground Water: Not reported
Surface Water: Not reported
Soil: Below MTCA Cleanup Level After Assessment
Sediment: Not reported
Air: Not reported
Bedrock: Not reported
Responsible Unit: Northwest

Facility ID: 7028351
Region: Northwest
Lat/Long: 47.619165912 / -122.32942693
Brownfield Status: Not reported
Rank Status: N
Clean Up Siteid: 1516
Site Status: Cleanup Started
PSI?: Not reported
Contaminant Name: Non-Halogenated Solvents
Ground Water: Suspected
Surface Water: Not reported
Soil: Confirmed Above Cleanup Level
Sediment: Not reported
Air: Not reported
Bedrock: Not reported
Responsible Unit: Northwest

Facility ID: 7028351
Region: Northwest
Lat/Long: 47.619165912 / -122.32942693
Brownfield Status: Not reported
Rank Status: N
Clean Up Siteid: 1516
Site Status: Cleanup Started
PSI?: Not reported
Contaminant Name: Petroleum Products-Unspecified
Ground Water: Suspected
Surface Water: Not reported
Soil: Confirmed Above Cleanup Level
Sediment: Not reported
Air: Not reported
Bedrock: Not reported
Responsible Unit: Northwest

INST CONTROL:
Facility Site ID: 7028351
Latitude: 47.619165912
Longitude: -122.32942693
Instrument Type: Environmental Covenant
Document Type: Model Restrictive (Environmental) Covenant
County Filing # For Individual IC Doc: 20121107002073
Filing Date Of Individual IC Doc: 11/07/2012
Anchorage Restrictions: No
Drinking Water Restrictions: No
Education Programs: No

FIRST CHOICE BUSINESS MACHINES (Continued) **S108969413**

Financial Assurance:	No
Finfish Harvesting Restrictions:	No
Groundwater Restriction:	No
Maintenance Requirements:	No
No Dredge Zone:	No
No Wake Zone:	No
Property Use Restriction:	Yes
Restrictive Signage:	No
Shell Fish Harvesting Restrictions:	No
Soil Restriction:	Yes
Surface Water Restriction:	No
Swimming Restriction:	No
Vessel Draft Restriction:	No
CS ID:	1516
Shoreline Stabilization Structure:	N
Wave Attenuation Structure:	N
Fencing or Other Permanent Access Barriers:	N
Simple Soil CAP:	N
Engineered CAP:	N
Engineered Bottom Barriers:	N
Immobilization by Stabilization, Solidification, or Encapsulation:	N
Ground Water Extraction and Gradient Control:	N
Vertical Ground Water Barrier:	N
Impermeable Surface:	N
Restrict Land Use:	Y
Restrict All Ground Water Use:	N
Prohibit Domestic Ground Water Well Installation:	N
Prohibit All Soil Disturbance:	Y
Access Barrier:	N

VCP:

edr_fstat:	WA
edr_fzip:	98109
edr_fcnty:	KING
edr_zip:	Not reported
Facility ID:	7028351
VCP Status:	Not reported
VCP:	Yes
Ecology Status:	Not reported
NFA Type:	Not reported
Date NFA:	Not reported
Rank:	N
Cleanup Siteid:	1516

edr_fstat:	WA
edr_fzip:	98109
edr_fcnty:	KING
edr_zip:	Not reported
Facility ID:	7028351
VCP Status:	Not reported
VCP:	Yes
Ecology Status:	Not reported
NFA Type:	Not reported
Date NFA:	Not reported
Rank:	N
Cleanup Siteid:	1516

FIRST CHOICE BUSINESS MACHINES (Continued) **S108969413**

edr_fstat: WA
edr_fzip: 98109
edr_fcnty: KING
edr_zip: Not reported
Facility ID: 7028351
VCP Status: Not reported
VCP: Yes
Ecology Status: Not reported
NFA Type: Not reported
Date NFA: Not reported
Rank: N
Cleanup Siteid: 1516

ALLSITES:
Facility Name: FIRST CHOICE BUSINESS MACHINES
Facility Id: 7028351

Interaction: I
Interaction 1: SCS
Interaction 2: State Cleanup Site
Ecology Program: TOXICS
Program Data: ISIS
Facility Alt.: FIRST CHOICE BUSINESS MACHINES
Program ID: Not reported
Date Interaction: 2007-09-10 00:00:00
Date Interaction 3: 2008-03-13 00:00:00
Latitude: 47.619161071999997
Longitude: -122.329414902

Interaction: I
Interaction 1: VOLCLNST
Interaction 2: Voluntary Cleanup Sites
Ecology Program: TOXICS
Program Data: ISIS
Facility Alt.: FIRST CHOICE BUSINESS MACHINES
Program ID: NW1906
Date Interaction: 2008-03-13 00:00:00
Date Interaction 3: 2012-12-12 00:00:00
Latitude: 47.619161071999997
Longitude: -122.329414902

Interaction: I
Interaction 1: TIER2
Interaction 2: Emergency/Haz Chem Rpt TIER2
Ecology Program: HAZWASTE
Program Data: EPCRA
Facility Alt.: Not reported
Program ID: CRK000056590
Date Interaction: 2003-09-15 00:00:00
Date Interaction 3: 2003-09-16 00:00:00
Latitude: 47.619161071999997
Longitude: -122.329414902

174
SW
1/2-1
0.675 mi.
3563 ft.

Relative:
Lower

Actual:
313 ft.

MARLBOROUGH HOUSE APARTMENTS
1220 BOREN AVE
SEATTLE, WA 98121

Database(s): WA CSCSL, WA LUST, WA UST, WA VCP, WA ALLSITES, FTTS, HIST FTTS

EDR ID Number: 1007285479
EPA ID Number: N/A

CSCSL:

Facility ID:	9607339
Region:	Northwest
Lat/Long:	47.611361225 / -122.32671415
Brownfield Status:	Not reported
Rank Status:	N
Clean Up Siteid:	5498
Site Status:	Cleanup Started
PSI?:	Not reported
Contaminant Name:	Benzene
Ground Water:	Not reported
Surface Water:	Not reported
Soil:	Confirmed Above Cleanup Level
Sediment:	Not reported
Air:	Not reported
Bedrock:	Not reported
Responsible Unit:	Northwest

Facility ID:	9607339
Region:	Northwest
Lat/Long:	47.611361225 / -122.32671415
Brownfield Status:	Not reported
Rank Status:	N
Clean Up Siteid:	5498
Site Status:	Cleanup Started
PSI?:	Not reported
Contaminant Name:	Halogenated Organics
Ground Water:	Not reported
Surface Water:	Not reported
Soil:	Confirmed Above Cleanup Level
Sediment:	Not reported
Air:	Not reported
Bedrock:	Not reported
Responsible Unit:	Northwest

Facility ID:	9607339
Region:	Northwest
Lat/Long:	47.611361225 / -122.32671415
Brownfield Status:	Not reported
Rank Status:	N
Clean Up Siteid:	5498
Site Status:	Cleanup Started
PSI?:	Not reported
Contaminant Name:	Non-Halogenated Solvents
Ground Water:	Not reported
Surface Water:	Not reported
Soil:	Confirmed Above Cleanup Level
Sediment:	Not reported
Air:	Not reported
Bedrock:	Not reported
Responsible Unit:	Northwest

MARLBOROUGH HOUSE APARTMENTS (Continued) **1007285479**

Facility ID:	9607339
Region:	Northwest
Lat/Long:	47.611361225 / -122.32671415
Brownfield Status:	Not reported
Rank Status:	N
Clean Up Siteid:	5498
Site Status:	Cleanup Started
PSI?:	Not reported
Contaminant Name:	Petroleum-Gasoline
Ground Water:	Not reported
Surface Water:	Not reported
Soil:	Confirmed Above Cleanup Level
Sediment:	Not reported
Air:	Not reported
Bedrock:	Not reported
Responsible Unit:	Northwest

LUST:

Facility ID:	9607339
Lust Status Type:	Awaiting Cleanup
Cleanup Site ID:	5498
Cleanup Unit Type:	Upland
Process Type:	Voluntary Cleanup Program
Cleanup Unit Name:	Marlborough House
Lust Status Date:	10/29/2007
Response Section:	Northwest
Lat/Long:	47.6113612 / -122.32671

UST:

Facility ID:	9607339
Site Id:	619374
UBI:	Not reported
Phone Number:	Not reported
Decimal Latitude:	47.61136122
Decimal Longitude:	-122.3267142
Tank Name:	1
Tag Number:	Not reported
Tank Status:	Closed in Place
Tank Status Date:	07/26/2007
Tank Install Date:	Not reported
Tank Closure Date:	07/26/2007
Capacity Range:	111 TO 1,100 Gallons
Tank Permit Expiration Date:	Not reported
Tank Upgrade Date:	Not reported
Tank Spill Prevention:	Not reported
Tank Overfill Prevention:	Not reported
Tank Material:	Not reported
Tank Construction:	Not reported
Tank Tightness Test:	Not reported
Tank Corrosion Protection:	Not reported
Tank Manifold:	Not reported
Tank Release Detection:	Not reported
Tank SFC Type:	Not reported
Pipe Material:	Not reported
Pipe Construction:	Not reported

MARLBOROUGH HOUSE APARTMENTS (Continued) **1007285479**

Pipe Primary Release Detection: Not reported
Pipe Second Release Detection: Not reported
Pipe Corrosion Protection: Not reported
Pipe Pumping System: Not reported
Responsible Unit: NORTHWEST
Dispencer/Pump SFC Type: Not reported

Tank Name: 2
Tag Number: Not reported
Tank Status: Closed in Place
Tank Status Date: 07/26/2007
Tank Install Date: Not reported
Tank Closure Date: 07/26/2007
Capacity Range: 111 TO 1,100 Gallons
Tank Permit Expiration Date: Not reported
Tank Upgrade Date: Not reported
Tank Spill Prevention: Not reported
Tank Overfill Prevention: Not reported
Tank Material: Not reported
Tank Construction: Not reported
Tank Tightness Test: Not reported
Tank Corrosion Protection: Not reported
Tank Manifold: Not reported
Tank Release Detection: Not reported
Tank SFC Type: Not reported
Pipe Material: Not reported
Pipe Construction: Not reported
Pipe Primary Release Detection: Not reported
Pipe Second Release Detection: Not reported
Pipe Corrosion Protection: Not reported
Pipe Pumping System: Not reported
Responsible Unit: NORTHWEST
Dispencer/Pump SFC Type: Not reported

VCP:
edr_fstat: WA
edr_fzip: 98101
edr_fcnty: KING
edr_zip: Not reported
Facility ID: 9607339
VCP Status: Not reported
VCP: Yes
Ecology Status: Not reported
NFA Type: Not reported
Date NFA: Not reported
Rank: N
Cleanup Siteid: 5498

edr_fstat: WA
edr_fzip: 98101
edr_fcnty: KING
edr_zip: Not reported
Facility ID: 9607339
VCP Status: Not reported
VCP: Yes
Ecology Status: Not reported

MARLBOROUGH HOUSE APARTMENTS (Continued) **1007285479**

NFA Type: Not reported
Date NFA: Not reported
Rank: N
Cleanup Siteid: 5498

edr_fstat: WA
edr_fzip: 98101
edr_fcnty: KING
edr_zip: Not reported
Facility ID: 9607339
VCP Status: Not reported
VCP: Yes
Ecology Status: Not reported
NFA Type: Not reported
Date NFA: Not reported
Rank: N
Cleanup Siteid: 5498

edr_fstat: WA
edr_fzip: 98101
edr_fcnty: KING
edr_zip: Not reported
Facility ID: 9607339
VCP Status: Not reported
VCP: Yes
Ecology Status: Not reported
NFA Type: Not reported
Date NFA: Not reported
Rank: N
Cleanup Siteid: 5498

ALLSITES:
Facility Name: MARLBOROUGH HOUSE
Facility Id: 9607339

Interaction: I
Interaction 1: UST
Interaction 2: Underground Storage Tank
Ecology Program: TOXICS
Program Data: UST
Facility Alt.: Not reported
Program ID: 619374
Date Interaction: 2007-08-02 00:00:00
Date Interaction 3: 2007-08-02 00:00:00
Latitude: 47.611355908
Longitude: -122.32671424599999

Interaction: I
Interaction 1: VOLCLNST
Interaction 2: Voluntary Cleanup Sites
Ecology Program: TOXICS
Program Data: ISIS
Facility Alt.: Marlborough House
Program ID: NW1917
Date Interaction: 2008-03-28 00:00:00
Date Interaction 3: 2013-07-18 00:00:00

MARLBOROUGH HOUSE APARTMENTS (Continued) **1007285479**

Latitude:	47.611355908
Longitude:	-122.32671424599999
Interaction:	A
Interaction 1:	VOLCLNST
Interaction 2:	Voluntary Cleanup Sites
Ecology Program:	TOXICS
Program Data:	ISIS
Facility Alt.:	Marlborough House
Program ID:	NW2762
Date Interaction:	2013-07-18 00:00:00
Date Interaction 3:	Not reported
Latitude:	47.611355908
Longitude:	-122.32671424599999
Interaction:	I
Interaction 1:	HWG
Interaction 2:	Hazardous Waste Generator
Ecology Program:	HAZWASTE
Program Data:	TURBOWASTE
Facility Alt.:	Not reported
Program ID:	WAH000020560
Date Interaction:	2003-04-10 00:00:00
Date Interaction 3:	2003-12-31 00:00:00
Latitude:	47.611355908
Longitude:	-122.32671424599999
Interaction:	A
Interaction 1:	LUST
Interaction 2:	LUST Facility
Ecology Program:	TOXICS
Program Data:	ISIS
Facility Alt.:	Not reported
Program ID:	619374
Date Interaction:	2007-08-02 00:00:00
Date Interaction 3:	Not reported
Latitude:	47.611355908
Longitude:	-122.32671424599999

FTTS INSP:

Inspection Number:	2002012205SEE 3
Region:	10
Inspection Date:	01/22/02
Inspector:	GRIFFITH
Violation occurred:	No
Investigation Type:	Lead, Section 1018, SEE
Investigation Reason:	Neutral Scheme, Region
Legislation Code:	TSCA
Facility Function:	Landlord/Renter Facility

HIST FTTS INSP:

MARLBOROUGH HOUSE APARTMENTS (Continued) **1007285479**

Inspection Number: 2002012205SEE 3
Region: 10
Inspection Date: Not reported
Inspector: GRIFFITH
Violation occurred: No
Investigation Type: Lead, Section 1018, SEE
Investigation Reason: Neutral Scheme, Region
Legislation Code: TSCA
Facility Function: Landlord/Renter Facility

---

175 ESE 1/2-1 0.679 mi. 3585 ft.

Relative: Lower

Actual: 320 ft.

COLEMAN BLDG
2203 E UNION ST
SEATTLE, WA 98122

WA CSCSL **1008389792**
WA VCP **N/A**
WA BROWNFIELDS
WA ALLSITES
FINDS
ECHO

CSCSL:

Facility ID: 5539237
Region: Northwest
Lat/Long: 47.612394636 / -122.30328282
Brownfield Status: Yes
Rank Status: N
Clean Up Siteid: 315
Site Status: Cleanup Started
PSI?: Not reported
Contaminant Name: Halogenated Organics
Ground Water: Remediated-Below Cleanup Level
Surface Water: Not reported
Soil: Remediated-Below Cleanup Level
Sediment: Not reported
Air: Not reported
Bedrock: Not reported
Responsible Unit: Northwest

Facility ID: 5539237
Region: Northwest
Lat/Long: 47.612394636 / -122.30328282
Brownfield Status: Yes
Rank Status: N
Clean Up Siteid: 315
Site Status: Cleanup Started
PSI?: Not reported
Contaminant Name: Other Halogenated Organics
Ground Water: Confirmed Above Cleanup Level
Surface Water: Not reported
Soil: Confirmed Above Cleanup Level
Sediment: Not reported
Air: Not reported
Bedrock: Not reported
Responsible Unit: Northwest

Facility ID: 5539237
Region: Northwest
Lat/Long: 47.612394636 / -122.30328282
Brownfield Status: Yes
Rank Status: N

COLEMAN BLDG (Continued) **1008389792**

Clean Up Siteid: 315
Site Status: Cleanup Started
PSI?: Not reported
Contaminant Name: Petroleum Products-Unspecified
Ground Water: Not reported
Surface Water: Not reported
Soil: Remediated-Below Cleanup Level
Sediment: Not reported
Air: Not reported
Bedrock: Not reported
Responsible Unit: Northwest

Facility ID: 5539237
Region: Northwest
Lat/Long: 47.612394636 / -122.30328282
Brownfield Status: Yes
Rank Status: N
Clean Up Siteid: 315
Site Status: Cleanup Started
PSI?: Not reported
Contaminant Name: Petroleum-Other
Ground Water: Not reported
Surface Water: Not reported
Soil: Suspected
Sediment: Not reported
Air: Not reported
Bedrock: Not reported
Responsible Unit: Northwest

VCP:
edr_fstat: WA
edr_fzip: 98122
edr_fcnty: KING
edr_zip: Not reported
Facility ID: 5539237
VCP Status: Not reported
VCP: Yes
Ecology Status: Not reported
NFA Type: Not reported
Date NFA: Not reported
Rank: N
Cleanup Siteid: 315

edr_fstat: WA
edr_fzip: 98122
edr_fcnty: KING
edr_zip: Not reported
Facility ID: 5539237
VCP Status: Not reported
VCP: Yes
Ecology Status: Not reported
NFA Type: Not reported
Date NFA: Not reported
Rank: N
Cleanup Siteid: 315

edr_fstat: WA

COLEMAN BLDG (Continued) **1008389792**

edr_fzip: 98122
edr_fcnty: KING
edr_zip: Not reported
Facility ID: 5539237
VCP Status: Not reported
VCP: Yes
Ecology Status: Not reported
NFA Type: Not reported
Date NFA: Not reported
Rank: N
Cleanup Siteid: 315

edr_fstat: WA
edr_fzip: 98122
edr_fcnty: KING
edr_zip: Not reported
Facility ID: 5539237
VCP Status: Not reported
VCP: Yes
Ecology Status: Not reported
NFA Type: Not reported
Date NFA: Not reported
Rank: N
Cleanup Siteid: 315

BROWNFIELDS:
Facilty ID: 5539237
Rank: Not reported
Cleanup Site Id: 315
Facility Status: Cleanup Started
ISIS User Display Name: Musa, Donna
Latitude: 47.612
Longitude: -122.303
Is VCP Flag: Yes
Is NFA Flag: No

ALLSITES:
Facility Name: COLEMAN BLDG
Facility Id: 5539237

Interaction: I
Interaction 1: SCS
Interaction 2: State Cleanup Site
Ecology Program: TOXICS
Program Data: ISIS
Facility Alt.: Coleman Bldg
Program ID: Not reported
Date Interaction: 2005-08-22 00:00:00
Date Interaction 3: 2006-11-20 00:00:00
Latitude: 47.612389014999998
Longitude: -122.303267928

Interaction: A
Interaction 1: VOLCLNST
Interaction 2: Voluntary Cleanup Sites

COLEMAN BLDG (Continued) **1008389792**

Ecology Program:	TOXICS
Program Data:	ISIS
Facility Alt.:	Coleman Bldg
Program ID:	NW1697
Date Interaction:	2006-11-20 00:00:00
Date Interaction 3:	Not reported
Latitude:	47.612389014999998
Longitude:	-122.303267928

FINDS:

Registry ID: 110022576540

Environmental Interest/Information System

Washington Facility / Site Identification System (WA-FSIS) provides a means to query and display data maintained by the Washington Department of Ecology. This system contains key information for each facility/site that is currently, or has been, of interest to the Air Quality, Dam Safety, Hazardous Waste, Toxics Cleanup, and Water Quality Programs.

US EPA Assessment, Cleanup and Redevelopment Exchange System (ACRES) is an federal online database for Brownfields Grantees to electronically submit data directly to EPA.

ECHO:

Envid:	1008389792
Registry ID:	110022576540
DFR URL:	http://echo.epa.gov/detailed_facility_report?fid=110022576540

---

176 South 1/2-1 0.684 mi. 3609 ft.

Relative: Lower

Actual: 272 ft.

THE DOUGLAS AT SEATTLE UNIVERSITY **WA CSCSL S112088236**
1223 E CHERRY ST & 13TH AVE **WA ALLSITES N/A**
SEATTLE, WA 98122

CSCSL:

Facility ID:	16304
Region:	Northwest
Lat/Long:	47.607725314 / -122.31610604
Brownfield Status:	Not reported
Rank Status:	N
Clean Up Siteid:	11860
Site Status:	Cleanup Started
PSI?:	Not reported
Contaminant Name:	Arsenic
Ground Water:	Confirmed Above Cleanup Level
Surface Water:	Not reported
Soil:	Not reported
Sediment:	Not reported
Air:	Not reported
Bedrock:	Not reported
Responsible Unit:	Northwest

Facility ID: 16304

THE DOUGLAS AT SEATTLE UNIVERSITY (Continued) **S112088236**

Region: Northwest
Lat/Long: 47.607725314 / -122.31610604
Brownfield Status: Not reported
Rank Status: N
Clean Up Siteid: 11860
Site Status: Cleanup Started
PSI?: Not reported
Contaminant Name: Benzene
Ground Water: Confirmed Above Cleanup Level
Surface Water: Not reported
Soil: Not reported
Sediment: Not reported
Air: Not reported
Bedrock: Not reported
Responsible Unit: Northwest

Facility ID: 16304
Region: Northwest
Lat/Long: 47.607725314 / -122.31610604
Brownfield Status: Not reported
Rank Status: N
Clean Up Siteid: 11860
Site Status: Cleanup Started
PSI?: Not reported
Contaminant Name: Halogenated Solvents
Ground Water: Confirmed Above Cleanup Level
Surface Water: Not reported
Soil: Confirmed Above Cleanup Level
Sediment: Not reported
Air: Not reported
Bedrock: Not reported
Responsible Unit: Northwest

Facility ID: 16304
Region: Northwest
Lat/Long: 47.607725314 / -122.31610604
Brownfield Status: Not reported
Rank Status: N
Clean Up Siteid: 11860
Site Status: Cleanup Started
PSI?: Not reported
Contaminant Name: Petroleum-Gasoline
Ground Water: Confirmed Above Cleanup Level
Surface Water: Not reported
Soil: Not reported
Sediment: Not reported
Air: Not reported
Bedrock: Not reported
Responsible Unit: Northwest

ALLSITES:
Facility Name: SEATTLE UNIVERSITY THE DOUGLAS
Facility Id: 16304

Interaction: A
Interaction 1: INDPNDNT
Interaction 2: Independent Cleanup

THE DOUGLAS AT SEATTLE UNIVERSITY (Continued) **S112088236**

Ecology Program:	TOXICS
Program Data:	ISIS
Facility Alt.:	The Douglas at Seattle University
Program ID:	Not reported
Date Interaction:	2012-04-12 00:00:00
Date Interaction 3:	Not reported
Latitude:	47.607718763000001
Longitude:	-122.316088372

177
WNW
1/2-1
0.688 mi.
3632 ft.

Relative:
Lower

Actual:
155 ft.

FOREIGN AUTO REBUILD INC
421 EASTLAKE AVE E
SEATTLE, WA 98109

WA CSCSL **1000203019**
WA LUST **WAD055485858**
WA UST
WA ALLSITES
RCRA NonGen / NLR
FINDS
CA HAZNET
WA MANIFEST
ECHO

CSCSL:

Facility ID:	92971258
Region:	Northwest
Lat/Long:	47.622633474 / -122.32952077
Brownfield Status:	Not reported
Rank Status:	N
Clean Up Siteid:	11096
Site Status:	Cleanup Started
PSI?:	Not reported
Contaminant Name:	Petroleum-Gasoline
Ground Water:	Not reported
Surface Water:	Not reported
Soil:	Confirmed Above Cleanup Level
Sediment:	Not reported
Air:	Not reported
Bedrock:	Not reported
Responsible Unit:	Northwest

LUST:

Facility ID:	92971258
Lust Status Type:	Cleanup Started
Cleanup Site ID:	11096
Cleanup Unit Type:	Upland
Process Type:	Independent Action
Cleanup Unit Name:	TOMLINSON FOREIGN AUTO
Lust Status Date:	06/01/1995
Response Section:	Northwest
Lat/Long:	47.6226334 / -122.32952

UST:

Facility ID:	92971258
Site Id:	102383
UBI:	Not reported
Phone Number:	Not reported
Decimal Latitude:	47.62263347
Decimal Longitude:	-122.3295208

FOREIGN AUTO REBUILD INC (Continued) **1000203019**

Tank Name:	1
Tag Number:	Not reported
Tank Status:	Removed
Tank Status Date:	08/06/1996
Tank Install Date:	00/31/1964
Tank Closure Date:	Not reported
Capacity Range:	111 TO 1,100 Gallons
Tank Permit Expiration Date:	Not reported
Tank Upgrade Date:	Not reported
Tank Spill Prevention:	Not reported
Tank Overfill Prevention:	Not reported
Tank Material:	Not reported
Tank Construction:	Not reported
Tank Tightness Test:	Not reported
Tank Corrosion Protection:	Not reported
Tank Manifold:	Not reported
Tank Release Detection:	Not reported
Tank SFC Type:	Not reported
Pipe Material:	Not reported
Pipe Construction:	Not reported
Pipe Primary Release Detection:	Not reported
Pipe Second Release Detection:	Not reported
Pipe Corrosion Protection:	Not reported
Pipe Pumping System:	Not reported
Responsible Unit:	NORTHWEST
Dispencer/Pump SFC Type:	Not reported

Tank Name:	2
Tag Number:	Not reported
Tank Status:	Removed
Tank Status Date:	08/06/1996
Tank Install Date:	00/31/1964
Tank Closure Date:	Not reported
Capacity Range:	111 TO 1,100 Gallons
Tank Permit Expiration Date:	Not reported
Tank Upgrade Date:	Not reported
Tank Spill Prevention:	Not reported
Tank Overfill Prevention:	Not reported
Tank Material:	Not reported
Tank Construction:	Not reported
Tank Tightness Test:	Not reported
Tank Corrosion Protection:	Not reported
Tank Manifold:	Not reported
Tank Release Detection:	Not reported
Tank SFC Type:	Not reported
Pipe Material:	Not reported
Pipe Construction:	Not reported
Pipe Primary Release Detection:	Not reported
Pipe Second Release Detection:	Not reported
Pipe Corrosion Protection:	Not reported
Pipe Pumping System:	Not reported
Responsible Unit:	NORTHWEST
Dispencer/Pump SFC Type:	Not reported

ALLSITES:
Facility Name: FOREIGN AUTO REBUILD INC

FOREIGN AUTO REBUILD INC (Continued) **1000203019**

Facility Id: 92971258

Interaction: A
Interaction 1: LUST
Interaction 2: LUST Facility
Ecology Program: TOXICS
Program Data: ISIS
Facility Alt.: Not reported
Program ID: 102383
Date Interaction: 1994-09-15 00:00:00
Date Interaction 3: Not reported
Latitude: 47.622628415000001
Longitude: -122.329493316

Interaction: A
Interaction 1: UST
Interaction 2: Underground Storage Tank
Ecology Program: TOXICS
Program Data: UST
Facility Alt.: Not reported
Program ID: 102383
Date Interaction: 1994-08-01 00:00:00
Date Interaction 3: Not reported
Latitude: 47.622628415000001
Longitude: -122.329493316

Interaction: I
Interaction 1: HWG
Interaction 2: Hazardous Waste Generator
Ecology Program: HAZWASTE
Program Data: TURBOWASTE
Facility Alt.: Not reported
Program ID: WAD055485858
Date Interaction: 1984-06-04 00:00:00
Date Interaction 3: 2006-12-31 00:00:00
Latitude: 47.622628415000001
Longitude: -122.329493316

RCRA NonGen / NLR:
Date form received by agency: 02/08/2007
Facility name: Not reported
Facility address: 421 EASTLAKE AVE E
SEATTLE, WA 98109
EPA ID: WAD055485858
Contact: ORENCIO DELOS SANTOS
Contact address: 421 EASTLAKE AVE E
SEATTLE, WA 98109-5408
Contact country: US
Contact telephone: (206)682-5186
Contact email: KIRK@FOREIGNAUTOREBUILD.COM
EPA Region: Not reported
Classification: Non-Generator
Description: Handler: Non-Generators do not presently generate hazardous waste

FOREIGN AUTO REBUILD INC (Continued) **1000203019**

Owner/Operator Summary:

Owner/operator name:	FOREIGN AUTO REBUILD INC
Owner/operator address:	421 EASTLAKE AVE E
	SEATTLE, WA 98109
Owner/operator country:	US
Owner/operator telephone:	Not reported
Legal status:	Private
Owner/Operator Type:	Owner
Owner/Op start date:	05/02/1996
Owner/Op end date:	Not reported

Owner/operator name:	ORENCIO DELOS SANTOS
Owner/operator address:	421 EASTLAKE AVE E
	SEATTLE, WA 98109
Owner/operator country:	US
Owner/operator telephone:	Not reported
Legal status:	Private
Owner/Operator Type:	Operator
Owner/Op start date:	08/28/1996
Owner/Op end date:	Not reported

Owner/operator name:	FOREIGN AUTO REBUILD INC
Owner/operator address:	421 EASTLAKE AVE E
	SEATTLE, WA 98109
Owner/operator country:	US
Owner/operator telephone:	(206)682-5186
Legal status:	Private
Owner/Operator Type:	Operator
Owner/Op start date:	Not reported
Owner/Op end date:	Not reported

Owner/operator name:	ALLEN, JUDY
Owner/operator address:	5521 W INTERURBAN BLVD STE A
	BOTHELL, WA 98102
Owner/operator country:	US
Owner/operator telephone:	(425)481-2498
Legal status:	Private
Owner/Operator Type:	Owner
Owner/Op start date:	Not reported
Owner/Op end date:	Not reported

Handler Activities Summary:

U.S. importer of hazardous waste:	No
Mixed waste (haz. and radioactive):	No
Recycler of hazardous waste:	No
Transporter of hazardous waste:	No
Treater, storer or disposer of HW:	No
Underground injection activity:	No
On-site burner exemption:	No
Furnace exemption:	No
Used oil fuel burner:	No
Used oil processor:	No
User oil refiner:	No
Used oil fuel marketer to burner:	No
Used oil Specification marketer:	No
Used oil transfer facility:	No

FOREIGN AUTO REBUILD INC (Continued) **1000203019**

Used oil transporter: No

Historical Generators:
Date form received by agency: 02/08/2007
Site name: FOREIGN AUTO REBUILD INC
Classification: Not a generator, verified

Date form received by agency: 12/31/2005
Site name: FOREIGN AUTO REBUILD INC
Classification: Not a generator, verified

Date form received by agency: 12/31/2003
Site name: FOREIGN AUTO REBUILD INC
Classification: Not a generator, verified

Violation Status: No violations found

FINDS:

Registry ID: 110005322506

Environmental Interest/Information System
Washington Facility / Site Identification System (WA-FSIS) provides a means to query and display data maintained by the Washington Department of Ecology. This system contains key information for each facility/site that is currently, or has been, of interest to the Air Quality, Dam Safety, Hazardous Waste, Toxics Cleanup, and Water Quality Programs.

RCRAInfo is a national information system that supports the Resource Conservation and Recovery Act (RCRA) program through the tracking of events and activities related to facilities that generate, transport, and treat, store, or dispose of hazardous waste. RCRAInfo allows RCRA program staff to track the notification, permit, compliance, and corrective action activities required under RCRA.

HAZARDOUS WASTE BIENNIAL REPORTER

HAZNET:
envid: 1000203019
Year: 2003
GEPAID: WAD055485858
Contact: ORENCIO DELOS SANTOS
Telephone: 2066825186
Mailing Name: Not reported
Mailing Address: 421 EASTLAKE AVE E
Mailing City,St,Zip: SEATTLE, WA 981095408
Gen County: Not reported
TSD EPA ID: IND000646943
TSD County: Not reported
Waste Category: Other still bottom waste
Disposal Method: Not reported
Tons: 0.25
Cat Decode: Other still bottom waste
Method Decode: Not reported
Facility County: 99

FOREIGN AUTO REBUILD INC (Continued) **1000203019**

envid: 1000203019
Year: 2002
GEPAID: WAD055485858
Contact: ORENCIO DELOS SANTOS
Telephone: 2066825186
Mailing Name: Not reported
Mailing Address: 421 EASTLAKE AVE E
Mailing City,St,Zip: SEATTLE, WA 981095408
Gen County: Not reported
TSD EPA ID: CAD980884183
TSD County: Not reported
Waste Category: Other still bottom waste
Disposal Method: Disposal, Other
Tons: 0.2
Cat Decode: Other still bottom waste
Method Decode: Disposal, Other
Facility County: 99

WA MANIFEST:
Facility Site ID Number: 92971258
EPA ID: WAD055485858
NAICS: 811121
SWC Desc: Not reported
FWC Desc: Not reported
Form Comm: Not reported
Data Year: Not reported
Permit by Rule: No
Treatment by Generator: No
Mixed radioactive waste: No
Importer of hazardous waste: No
Immediate recycler: No
Treatment/Storage/Disposal/Recycling Facility: No
Generator of dangerous fuel waste: No
Generator marketing to burner: No
Other marketers (i.e., blender, distributor, etc.): No
Utility boiler burner: No
Industry boiler burner: No
Industrial Furnace: No
Smelter defferal: No
Universal waste - batteries - generate: No
Universal waste - thermostats - generate: No
Universal waste - mercury - generate: No
Universal waste - lamps - generate: No
Universal waste - batteries - accumulate: No
Universal waste - thermostats - accumulate: No
Universal waste - mercury - accumulate: No
Universal waste - lamps - accumulate: No
Destination Facility for Universal Waste: No
Off-specification used oil burner - utility boiler: No
Off-specification used oil burner - industrial boiler: No
Off-specification used oil burner - industrial furnace: No
Tax Reg #: 578074843
Business Type: Not reported
Mail Name: Foreign Auto Rebuild Inc
Mail addr line1: 421 Eastlake Ave E
Mail city,st,zip: SEATTLE, WA 98109-5408
Mail country: UNITED STATES

FOREIGN AUTO REBUILD INC (Continued) **1000203019**

Legal org name:	Foreign Auto Rebuild Inc
Legal org type:	Private
Legal addr line1:	421 Eastlake Ave E
Legal city,st,zip:	SEATTLE, WA 98109-5408
Legal country:	UNITED STATES
Legal phone nbr:	(206)682-5186
Legal effective date:	05/02/1996
Land org name:	Not reported
Land org type:	Private
Land person name:	Judy Allen
Land addr line1:	5521 W INterurban Blvd Ste A
Land city,st,zip:	BOTHELL, WA 98102-6741
Land country:	UNITED STATES
Land phone nbr:	(425)481-2498
Operator org name:	Not reported
Operator org type:	Private
Operator addr line1:	421 Eastlake Ave E
Operator city,st,zip:	SEATTLE, WA 98109-5408
Operator country:	UNITED STATES
Operator phone nbr:	(206)682-5186
Operator effective date:	08/28/1996
Site contact name:	Orencio delos Santos
Site contact addr line1:	421 Eastlake Ave E
Site Contact City/State/ Zip:	SEATTLE, WA 98109-5408
Site Contact Country:	UNITED STATES
Site Contact Phone #:	(206)682-5186
Site Contact EMail:	Not reported
Form Contact NAME:	Orencio delos Santos
Form Contact ADDR LINE1:	421 Eastlake Ave E
Form Contact City,ST,Zip:	SEATTLE, WA 98109-5408
Form Contact Country:	UNITED STATES
Form Contact Phone #:	(206)682-5186
Form Contact EMail:	kirk@foreignautorebuild.com
Gen Status CD:	SQG
Monthly Generation:	No
Batch Generation:	Yes
One Time Generation:	No
Transport Own Waste:	No
Tranports Other Waste:	No
Recycler Onsite:	No
Transfer Facility:	No
Other Exemption:	Not reported
UW Battery Gen:	No
Used Oil Transporter:	No
Used Oil Transfer Facility:	No
Used Oil Processor:	No
Used Oil Refiner:	No
Used Oil Fuel Marketer Directs Shipments:	No
Used Oil Fuel Marketer Meets Specs:	No

Facility Site ID Number:	92971258
EPA ID:	WAD055485858
NAICS:	811121
SWC Desc:	Not reported
FWC Desc:	Not reported
Form Comm:	Not reported

FOREIGN AUTO REBUILD INC (Continued) **1000203019**

Data Year:	Not reported
Permit by Rule:	FALSE
Treatment by Generator:	FALSE
Mixed radioactive waste:	FALSE
Importer of hazardous waste:	FALSE
Immediate recycler:	FALSE
Treatment/Storage/Disposal/Recycling Facility:	FALSE
Generator of dangerous fuel waste:	FALSE
Generator marketing to burner:	FALSE
Other marketers (i.e., blender, distributor, etc.):	FALSE
Utility boiler burner:	FALSE
Industry boiler burner:	FALSE
Industrial Furnace:	FALSE
Smelter defferal:	FALSE
Universal waste - batteries - generate:	FALSE
Universal waste - thermostats - generate:	FALSE
Universal waste - mercury - generate:	FALSE
Universal waste - lamps - generate:	FALSE
Universal waste - batteries - accumulate:	FALSE
Universal waste - thermostats - accumulate:	FALSE
Universal waste - mercury - accumulate:	FALSE
Universal waste - lamps - accumulate:	FALSE
Destination Facility for Universal Waste:	FALSE
Off-specification used oil burner - utility boiler:	FALSE
Off-specification used oil burner - industrial boiler:	FALSE
Off-specification used oil burner - industrial furnace:	FALSE
Tax Reg #:	578074843
Business Type:	Not reported
Mail Name:	Foreign Auto Rebuild Inc
Mail addr line1:	421 Eastlake Ave E
Mail city,st,zip:	SEATTLE, WA 98109-5408
Mail country:	UNITED STATES
Legal org name:	Foreign Auto Rebuild Inc
Legal org type:	Private
Legal addr line1:	421 Eastlake Ave E
Legal city,st,zip:	SEATTLE, WA 98109-5408
Legal country:	UNITED STATES
Legal phone nbr:	(206)682-5186
Legal effective date:	05/02/1996
Land org name:	Not reported
Land org type:	Private
Land person name:	Judy Allen
Land addr line1:	5521 W INterurban Blvd Ste A
Land city,st,zip:	BOTHELL, WA 98102-6741
Land country:	UNITED STATES
Land phone nbr:	(425)481-2498
Operator org name:	Not reported
Operator org type:	Private
Operator addr line1:	421 Eastlake Ave E
Operator city,st,zip:	SEATTLE, WA 98109-5408
Operator country:	UNITED STATES
Operator phone nbr:	(206)682-5186
Operator effective date:	08/28/1996
Site contact name:	Orencio delos Santos
Site contact addr line1:	421 Eastlake Ave E
Site Contact City/State/ Zip:	SEATTLE, WA 98109-5408
Site Contact Country:	UNITED STATES

FOREIGN AUTO REBUILD INC (Continued) **1000203019**

Site Contact Phone #:	(206)682-5186
Site Contact EMail:	Not reported
Form Contact NAME:	Orencio delos Santos
Form Contact ADDR LINE1:	421 Eastlake Ave E
Form Contact City,ST,Zip:	SEATTLE, WA 98109-5408
Form Contact Country:	UNITED STATES
Form Contact Phone #:	(206)682-5186
Form Contact EMail:	kirk@foreignautorebuild.com
Gen Status CD:	SQG
Monthly Generation:	FALSE
Batch Generation:	TRUE
One Time Generation:	FALSE
Transport Own Waste:	FALSE
Tranports Other Waste:	FALSE
Recycler Onsite:	FALSE
Transfer Facility:	FALSE
Other Exemption:	Not reported
UW Battery Gen:	FALSE
Used Oil Transporter:	FALSE
Used Oil Transfer Facility:	FALSE
Used Oil Processor:	FALSE
Used Oil Refiner:	FALSE
Used Oil Fuel Marketer Directs Shipments:	FALSE
Used Oil Fuel Marketer Meets Specs:	FALSE

ECHO:

Envid:	1000203019
Registry ID:	110005322506
DFR URL:	http://echo.epa.gov/detailed_facility_report?fid=110005322506

AQ178 **SEMS-ARCHIVE** **1000147949**
South **614 12TH** **WA HSL** **WAD009272741**
1/2-1 **SEATTLE, WA 98122** **WA CSCSL**
0.689 mi. **WA ALLSITES**
3638 ft. **Site 2 of 2 in cluster AQ** **RCRA NonGen / NLR**
FINDS
Relative: **ECHO**
Lower

Actual: SEMS-ARCHIVE:
276 ft.

Site ID:	1000647
EPA ID:	WAD009272741
Federal Facility:	N
NPL:	Not on the NPL
Non NPL Status:	NFRAP-Site does not qualify for the NPL based on existing information

Following information was gathered from the prior CERCLIS update completed in 10/2013:

Site ID:	1000647
Federal Facility:	Not a Federal Facility
NPL Status:	Not on the NPL
Non NPL Status:	NFRAP-Site does not qualify for the NPL based on existing information

CERCLIS-NFRAP Assessment History:

Action:	DISCOVERY
Date Started:	/ /
Date Completed:	12/11/80
Priority Level:	Not reported

(Continued) **1000147949**

Action: ARCHIVE SITE
Date Started: / /
Date Completed: 11/18/87
Priority Level: Not reported

Action: SITE INSPECTION
Date Started: 10/28/87
Date Completed: 11/18/87
Priority Level: NFRAP-Site does not qualify for the NPL based on existing information

Action: PRELIMINARY ASSESSMENT
Date Started: 12/05/84
Date Completed: 08/19/85
Priority Level: Higher priority for further assessment

HSL:
edr_fstat: WA
edr_fzip: Not reported
edr_fcnty: KING
edr_zip: Not reported
Facility Type: Hazardous Sites List
Facility Status: Cleanup Started
FSID Number: 2148
Rank: 2
Region: NW
EDR Link ID: 2148
Region Decode: NORTHWEST REGIONAL OFFICE

CSCSL:
Facility ID: 2148
Region: Northwest
Lat/Long: 47.60766 / -122.31662
Brownfield Status: Not reported
Rank Status: 2
Clean Up Siteid: 1311
Site Status: Cleanup Started
PSI?: Not reported
Contaminant Name: Halogenated Organics
Ground Water: Confirmed Above Cleanup Level
Surface Water: Not reported
Soil: Not reported
Sediment: Not reported
Air: Not reported
Bedrock: Not reported
Responsible Unit: Northwest

Facility ID: 2148
Region: Northwest
Lat/Long: 47.60766 / -122.31662
Brownfield Status: Not reported
Rank Status: 2
Clean Up Siteid: 1311
Site Status: Cleanup Started
PSI?: Not reported
Contaminant Name: Metals Priority Pollutants
Ground Water: Suspected

(Continued) **1000147949**

Surface Water: Not reported
Soil: Confirmed Above Cleanup Level
Sediment: Not reported
Air: Not reported
Bedrock: Not reported
Responsible Unit: Northwest

Facility ID: 2148
Region: Northwest
Lat/Long: 47.60766 / -122.31662
Brownfield Status: Not reported
Rank Status: 2
Clean Up Siteid: 1311
Site Status: Cleanup Started
PSI?: Not reported
Contaminant Name: Non-Halogenated Solvents
Ground Water: Confirmed Above Cleanup Level
Surface Water: Not reported
Soil: Confirmed Above Cleanup Level
Sediment: Not reported
Air: Not reported
Bedrock: Not reported
Responsible Unit: Northwest

Facility ID: 2148
Region: Northwest
Lat/Long: 47.60766 / -122.31662
Brownfield Status: Not reported
Rank Status: 2
Clean Up Siteid: 1311
Site Status: Cleanup Started
PSI?: Not reported
Contaminant Name: Petroleum Products-Unspecified
Ground Water: Not reported
Surface Water: Not reported
Soil: Confirmed Above Cleanup Level
Sediment: Not reported
Air: Not reported
Bedrock: Not reported
Responsible Unit: Northwest

ALLSITES:
Facility Name: METAL LAUNDRY INCORPORATED
Facility Id: 2148

Interaction: I
Interaction 1: HWG
Interaction 2: Hazardous Waste Generator
Ecology Program: HAZWASTE
Program Data: TURBOWASTE
Facility Alt.: Not reported
Program ID: WAD009272741
Date Interaction: 1984-10-01 00:00:00
Date Interaction 3: 1991-10-10 00:00:00
Latitude: 47.607654381000003
Longitude: -122.316605108

(Continued) **1000147949**

Interaction:	I
Interaction 1:	VOLCLNST
Interaction 2:	Voluntary Cleanup Sites
Ecology Program:	TOXICS
Program Data:	ISIS
Facility Alt.:	METAL LAUNDRY INCORPORATED
Program ID:	NW0930
Date Interaction:	2002-07-29 00:00:00
Date Interaction 3:	2009-12-24 00:00:00
Latitude:	47.607654381000003
Longitude:	-122.316605108

Interaction:	I
Interaction 1:	SCS
Interaction 2:	State Cleanup Site
Ecology Program:	TOXICS
Program Data:	ISIS
Facility Alt.:	METAL LAUNDRY INCORPORATED
Program ID:	Not reported
Date Interaction:	1900-01-01 00:00:00
Date Interaction 3:	2002-07-29 00:00:00
Latitude:	47.607654381000003
Longitude:	-122.316605108

RCRA NonGen / NLR:

Date form received by agency:	10/10/1991
Facility name:	Not reported
Facility address:	614 12TH SEATTLE, WA 98122
EPA ID:	WAD009272741
Mailing address:	614 12TH AVE SEATTLE, WA 98122-0000
Contact:	METAL LAUNDRY METAL LAUNDRY
Contact address:	614 12TH AVE SEATTLE, WA 98122-0000
Contact country:	US
Contact telephone:	(000)000-0000
Contact email:	Not reported
EPA Region:	Not reported
Classification:	Non-Generator
Description:	Handler: Non-Generators do not presently generate hazardous waste

Owner/Operator Summary:

Owner/operator name:	METAL LAUNDRY M
Owner/operator address:	614 12TH AVE SEATTLE, WA 98122
Owner/operator country:	US
Owner/operator telephone:	(000)000-0000
Legal status:	Private
Owner/Operator Type:	Owner
Owner/Op start date:	05/02/1996
Owner/Op end date:	Not reported

(Continued) **1000147949**

Handler Activities Summary:
- U.S. importer of hazardous waste: No
- Mixed waste (haz. and radioactive): No
- Recycler of hazardous waste: No
- Transporter of hazardous waste: No
- Treater, storer or disposer of HW: No
- Underground injection activity: No
- On-site burner exemption: No
- Furnace exemption: No
- Used oil fuel burner: No
- Used oil processor: No
- User oil refiner: No
- Used oil fuel marketer to burner: No
- Used oil Specification marketer: No
- Used oil transfer facility: No
- Used oil transporter: No

Historical Generators:
- Date form received by agency: 10/10/1991
- Site name: METAL LAUNDRY INCORPORATED
- Classification: Not a generator, verified

- Violation Status: No violations found

FINDS:

- Registry ID: 110005314249

Environmental Interest/Information System

Washington Facility / Site Identification System (WA-FSIS) provides a means to query and display data maintained by the Washington Department of Ecology. This system contains key information for each facility/site that is currently, or has been, of interest to the Air Quality, Dam Safety, Hazardous Waste, Toxics Cleanup, and Water Quality Programs.

RCRAInfo is a national information system that supports the Resource Conservation and Recovery Act (RCRA) program through the tracking of events and activities related to facilities that generate, transport, and treat, store, or dispose of hazardous waste. RCRAInfo allows RCRA program staff to track the notification, permit, compliance, and corrective action activities required under RCRA.

ECHO:
- Envid: 1000147949
- Registry ID: 110005314249
- DFR URL: http://echo.epa.gov/detailed_facility_report?fid=110005314249

AR179 **OVERALL LAUNDRY SERVICES INC** **WA CSCSL** **1000353388**
WNW **222 YALE AVE N** **WA LUST** **N/A**
1/2-1 **SEATTLE, WA 98109** **WA UST**
0.689 mi. **WA ICR**
3639 ft. **Site 1 of 2 in cluster AR** **WA ALLSITES**

Relative:
Lower

Actual:
133 ft.

CSCSL:

Facility ID:	39131231
Region:	Northwest
Lat/Long:	47.619921524 / -122.33141461
Brownfield Status:	Not reported
Rank Status:	N
Clean Up Siteid:	1662
Site Status:	Cleanup Started
PSI?:	Not reported
Contaminant Name:	Petroleum Products-Unspecified
Ground Water:	Suspected
Surface Water:	Not reported
Soil:	Confirmed Above Cleanup Level
Sediment:	Not reported
Air:	Not reported
Bedrock:	Not reported
Responsible Unit:	Northwest

Facility ID:	39131231
Region:	Northwest
Lat/Long:	47.619921524 / -122.33141461
Brownfield Status:	Not reported
Rank Status:	N
Clean Up Siteid:	1662
Site Status:	Cleanup Started
PSI?:	Not reported
Contaminant Name:	Petroleum-Other
Ground Water:	Suspected
Surface Water:	Not reported
Soil:	Confirmed Above Cleanup Level
Sediment:	Not reported
Air:	Not reported
Bedrock:	Not reported
Responsible Unit:	Northwest

LUST:

Facility ID:	39131231
Lust Status Type:	Cleanup Started
Cleanup Site ID:	1662
Cleanup Unit Type:	Upland
Process Type:	Independent Action
Cleanup Unit Name:	Overall Laundry
Lust Status Date:	02/10/1989
Response Section:	Northwest
Lat/Long:	47.6199215 / -122.33141

UST:

Facility ID:	39131231
Site Id:	2698
UBI:	Not reported
Phone Number:	Not reported
Decimal Latitude:	47.61992152

OVERALL LAUNDRY SERVICES INC (Continued) **1000353388**

Decimal Longitude:	-122.3314146
Tank Name:	1
Tag Number:	Not reported
Tank Status:	Removed
Tank Status Date:	08/06/1996
Tank Install Date:	00/31/1964
Tank Closure Date:	Not reported
Capacity Range:	Not reported
Tank Permit Expiration Date:	Not reported
Tank Upgrade Date:	Not reported
Tank Spill Prevention:	Not reported
Tank Overfill Prevention:	Not reported
Tank Material:	Steel
Tank Construction:	Single Wall Tank
Tank Tightness Test:	Not reported
Tank Corrosion Protection:	Not reported
Tank Manifold:	Not reported
Tank Release Detection:	Not reported
Tank SFC Type:	Not reported
Pipe Material:	Not reported
Pipe Construction:	Not reported
Pipe Primary Release Detection:	Not reported
Pipe Second Release Detection:	Not reported
Pipe Corrosion Protection:	Not reported
Pipe Pumping System:	Not reported
Responsible Unit:	NORTHWEST
Dispencer/Pump SFC Type:	Not reported

Tank Name:	2
Tag Number:	Not reported
Tank Status:	Removed
Tank Status Date:	08/06/1996
Tank Install Date:	00/31/1964
Tank Closure Date:	Not reported
Capacity Range:	Not reported
Tank Permit Expiration Date:	Not reported
Tank Upgrade Date:	Not reported
Tank Spill Prevention:	Not reported
Tank Overfill Prevention:	Not reported
Tank Material:	Steel
Tank Construction:	Single Wall Tank
Tank Tightness Test:	Not reported
Tank Corrosion Protection:	Not reported
Tank Manifold:	Not reported
Tank Release Detection:	Not reported
Tank SFC Type:	Not reported
Pipe Material:	Not reported
Pipe Construction:	Not reported
Pipe Primary Release Detection:	Not reported
Pipe Second Release Detection:	Not reported
Pipe Corrosion Protection:	Not reported
Pipe Pumping System:	Not reported
Responsible Unit:	NORTHWEST
Dispencer/Pump SFC Type:	Not reported

OVERALL LAUNDRY SERVICES INC (Continued) **1000353388**

Tank Name:	3
Tag Number:	Not reported
Tank Status:	Removed
Tank Status Date:	08/06/1996
Tank Install Date:	00/31/1964
Tank Closure Date:	Not reported
Capacity Range:	Not reported
Tank Permit Expiration Date:	Not reported
Tank Upgrade Date:	Not reported
Tank Spill Prevention:	Not reported
Tank Overfill Prevention:	Not reported
Tank Material:	Steel
Tank Construction:	Single Wall Tank
Tank Tightness Test:	Not reported
Tank Corrosion Protection:	Not reported
Tank Manifold:	Not reported
Tank Release Detection:	Not reported
Tank SFC Type:	Not reported
Pipe Material:	Not reported
Pipe Construction:	Not reported
Pipe Primary Release Detection:	Not reported
Pipe Second Release Detection:	Not reported
Pipe Corrosion Protection:	Not reported
Pipe Pumping System:	Not reported
Responsible Unit:	NORTHWEST
Dispencer/Pump SFC Type:	Not reported

Tank Name:	4
Tag Number:	Not reported
Tank Status:	Removed
Tank Status Date:	08/06/1996
Tank Install Date:	00/31/1964
Tank Closure Date:	Not reported
Capacity Range:	Not reported
Tank Permit Expiration Date:	Not reported
Tank Upgrade Date:	Not reported
Tank Spill Prevention:	Not reported
Tank Overfill Prevention:	Not reported
Tank Material:	Steel
Tank Construction:	Single Wall Tank
Tank Tightness Test:	Not reported
Tank Corrosion Protection:	Not reported
Tank Manifold:	Not reported
Tank Release Detection:	Not reported
Tank SFC Type:	Not reported
Pipe Material:	Not reported
Pipe Construction:	Not reported
Pipe Primary Release Detection:	Not reported
Pipe Second Release Detection:	Not reported
Pipe Corrosion Protection:	Not reported
Pipe Pumping System:	Not reported
Responsible Unit:	NORTHWEST
Dispencer/Pump SFC Type:	Not reported

Tank Name: 5

OVERALL LAUNDRY SERVICES INC (Continued) **1000353388**

Tag Number:	Not reported
Tank Status:	Removed
Tank Status Date:	08/06/1996
Tank Install Date:	00/31/1964
Tank Closure Date:	Not reported
Capacity Range:	Not reported
Tank Permit Expiration Date:	Not reported
Tank Upgrade Date:	Not reported
Tank Spill Prevention:	Not reported
Tank Overfill Prevention:	Not reported
Tank Material:	Steel
Tank Construction:	Single Wall Tank
Tank Tightness Test:	Not reported
Tank Corrosion Protection:	Not reported
Tank Manifold:	Not reported
Tank Release Detection:	Not reported
Tank SFC Type:	Not reported
Pipe Material:	Not reported
Pipe Construction:	Not reported
Pipe Primary Release Detection:	Not reported
Pipe Second Release Detection:	Not reported
Pipe Corrosion Protection:	Not reported
Pipe Pumping System:	Not reported
Responsible Unit:	NORTHWEST
Dispencer/Pump SFC Type:	Not reported

Tank Name:	6
Tag Number:	Not reported
Tank Status:	Removed
Tank Status Date:	08/06/1996
Tank Install Date:	00/31/1964
Tank Closure Date:	Not reported
Capacity Range:	111 TO 1,100 Gallons
Tank Permit Expiration Date:	Not reported
Tank Upgrade Date:	Not reported
Tank Spill Prevention:	Not reported
Tank Overfill Prevention:	Not reported
Tank Material:	Steel
Tank Construction:	Single Wall Tank
Tank Tightness Test:	Not reported
Tank Corrosion Protection:	Not reported
Tank Manifold:	Not reported
Tank Release Detection:	Not reported
Tank SFC Type:	Not reported
Pipe Material:	Not reported
Pipe Construction:	Not reported
Pipe Primary Release Detection:	Not reported
Pipe Second Release Detection:	Not reported
Pipe Corrosion Protection:	Not reported
Pipe Pumping System:	Not reported
Responsible Unit:	NORTHWEST
Dispencer/Pump SFC Type:	Not reported

Tank Name:	7
Tag Number:	Not reported

OVERALL LAUNDRY SERVICES INC (Continued) **1000353388**

Tank Status:	Removed
Tank Status Date:	08/06/1996
Tank Install Date:	00/31/1964
Tank Closure Date:	Not reported
Capacity Range:	Not reported
Tank Permit Expiration Date:	Not reported
Tank Upgrade Date:	Not reported
Tank Spill Prevention:	Not reported
Tank Overfill Prevention:	Not reported
Tank Material:	Not reported
Tank Construction:	Not reported
Tank Tightness Test:	Not reported
Tank Corrosion Protection:	Not reported
Tank Manifold:	Not reported
Tank Release Detection:	Not reported
Tank SFC Type:	Not reported
Pipe Material:	Not reported
Pipe Construction:	Not reported
Pipe Primary Release Detection:	Not reported
Pipe Second Release Detection:	Not reported
Pipe Corrosion Protection:	Not reported
Pipe Pumping System:	Not reported
Responsible Unit:	NORTHWEST
Dispencer/Pump SFC Type:	Not reported

ICR:

Date Ecology Received Report:	02/11/98
Contaminants Found at Site:	Petroleum products
Media Contaminated:	Soil
Waste Management:	Tank
Region:	North Western
Type of Report Ecology Received:	Interim cleanup report
Site Register Issue:	95-18
County Code:	17
Contact:	Not reported
Report Title:	Not reported

Date Ecology Received Report:	02/11/98
Contaminants Found at Site:	Petroleum products
Media Contaminated:	Soil
Waste Management:	Tank
Region:	North Western
Type of Report Ecology Received:	Final cleanup report
Site Register Issue:	95-18
County Code:	17
Contact:	Not reported
Report Title:	Not reported

Date Ecology Received Report:	01/23/95
Contaminants Found at Site:	Petroleum products
Media Contaminated:	Soil
Waste Management:	Tank
Region:	North Western
Type of Report Ecology Received:	Interim cleanup report
Site Register Issue:	93-49
County Code:	17
Contact:	Not reported

OVERALL LAUNDRY SERVICES INC (Continued) **1000353388**

Report Title: Not reported

ALLSITES:
Facility Name: RECREATIONAL EQUIP INC SEATTLE FLAGSHIP
Facility Id: 75151479

Interaction: I
Interaction 1: HWG
Interaction 2: Hazardous Waste Generator
Ecology Program: HAZWASTE
Program Data: TURBOWASTE
Facility Alt.: Not reported
Program ID: WAD007943004
Date Interaction: 1985-12-24 00:00:00
Date Interaction 3: 1994-08-31 00:00:00
Latitude: 47.620234381000003
Longitude: -122.330325104

Interaction: A
Interaction 1: TIER2
Interaction 2: Emergency/Haz Chem Rpt TIER2
Ecology Program: HAZWASTE
Program Data: EPCRA
Facility Alt.: Not reported
Program ID: WAD007943004
Date Interaction: 1988-01-01 00:00:00
Date Interaction 3: Not reported
Latitude: 47.620234381000003
Longitude: -122.330325104

Interaction: I
Interaction 1: HWG
Interaction 2: Hazardous Waste Generator
Ecology Program: HAZWASTE
Program Data: TURBOWASTE
Facility Alt.: Not reported
Program ID: WAD007943004
Date Interaction: 1994-12-21 00:00:00
Date Interaction 3: 2000-12-31 00:00:00
Latitude: 47.620234381000003
Longitude: -122.330325104

Interaction: I
Interaction 1: HWP
Interaction 2: Hazardous Waste Planner
Ecology Program: HAZWASTE
Program Data: HWPPRT
Facility Alt.: Not reported
Program ID: WAD007943004
Date Interaction: 1993-01-01 00:00:00
Date Interaction 3: 1993-12-31 00:00:00
Latitude: 47.620234381000003
Longitude: -122.330325104

OVERALL LAUNDRY SERVICES INC (Continued) **1000353388**

Facility Name: OVERALL LAUNDRY SERVICES INC SEATTLE
Facility Id: 39131231

Interaction: A
Interaction 1: LUST
Interaction 2: LUST Facility
Ecology Program: TOXICS
Program Data: ISIS
Facility Alt.: Not reported
Program ID: 2698
Date Interaction: 1988-12-19 00:00:00
Date Interaction 3: Not reported
Latitude: 47.619917059000002
Longitude: -122.331387476

Interaction: I
Interaction 1: UST
Interaction 2: Underground Storage Tank
Ecology Program: TOXICS
Program Data: UST
Facility Alt.: Not reported
Program ID: 2698
Date Interaction: 2000-03-20 00:00:00
Date Interaction 3: 2006-09-13 00:00:00
Latitude: 47.619917059000002
Longitude: -122.331387476

Interaction: A
Interaction 1: SCS
Interaction 2: State Cleanup Site
Ecology Program: TOXICS
Program Data: ISIS
Facility Alt.: OVERALL LAUNDRY SERVICES INC SEATTLE
Program ID: Not reported
Date Interaction: 2009-07-10 00:00:00
Date Interaction 3: Not reported
Latitude: 47.619917059000002
Longitude: -122.331387476

AR180 **PEMCO PROPERTY** **WA CSCSL** **U003750156**
WNW **221 YALE AVE** **WA LUST** **N/A**
1/2-1 **SEATTLE, WA 98109** **WA ICR**
0.697 mi. **WA ALLSITES**
3678 ft. **Site 2 of 2 in cluster AR**

Relative:
Lower

Actual:
131 ft.

CSCSL:
Facility ID: 27279158
Region: Northwest
Lat/Long: 47.62001 / -122.331587
Brownfield Status: Not reported
Rank Status: N
Clean Up Siteid: 8536
Site Status: Cleanup Started
PSI?: Not reported
Contaminant Name: Petroleum Products-Unspecified

PEMCO PROPERTY (Continued) **U003750156**

Ground Water: Suspected
Surface Water: Not reported
Soil: Suspected
Sediment: Not reported
Air: Not reported
Bedrock: Not reported
Responsible Unit: Northwest

Facility ID: 27279158
Region: Northwest
Lat/Long: 47.62001 / -122.331587
Brownfield Status: Not reported
Rank Status: N
Clean Up Siteid: 8536
Site Status: Cleanup Started
PSI?: Not reported
Contaminant Name: Petroleum-Gasoline
Ground Water: Suspected
Surface Water: Not reported
Soil: Suspected
Sediment: Not reported
Air: Not reported
Bedrock: Not reported
Responsible Unit: Northwest

LUST:
Facility ID: 27279158
Lust Status Type: Cleanup Started
Cleanup Site ID: 8536
Cleanup Unit Type: Upland
Process Type: Independent Action
Cleanup Unit Name: PEMCO Property
Lust Status Date: 05/21/1995
Response Section: Northwest
Lat/Long: 47.62001 / -122.33158

ICR:
Date Ecology Received Report: 08/14/92
Contaminants Found at Site: Petroleum products
Media Contaminated: Soil
Waste Management: Tank
Region: North Western
Type of Report Ecology Received: Interim cleanup report
Site Register Issue: 92-34
County Code: 17
Contact: Not reported
Report Title: Not reported

ALLSITES:
Facility Name: PEMCO PROPERTY
Facility Id: 27279158

Interaction: A
Interaction 1: SCS
Interaction 2: State Cleanup Site
Ecology Program: TOXICS

PEMCO PROPERTY (Continued) **U003750156**

Program Data:	ISIS
Facility Alt.:	PEMCO PROPERTY
Program ID:	Not reported
Date Interaction:	2009-07-10 00:00:00
Date Interaction 3:	Not reported
Latitude:	47.620004381999998
Longitude:	-122.331572104

Interaction:	A
Interaction 1:	UST
Interaction 2:	Underground Storage Tank
Ecology Program:	TOXICS
Program Data:	UST
Facility Alt.:	Not reported
Program ID:	200586
Date Interaction:	2000-03-15 00:00:00
Date Interaction 3:	Not reported
Latitude:	47.620004381999998
Longitude:	-122.331572104

Interaction:	A
Interaction 1:	LUST
Interaction 2:	LUST Facility
Ecology Program:	TOXICS
Program Data:	ISIS
Facility Alt.:	Not reported
Program ID:	200586
Date Interaction:	1992-06-30 00:00:00
Date Interaction 3:	Not reported
Latitude:	47.620004381999998
Longitude:	-122.331572104

---

181 West 1/2-1 0.703 mi. 3712 ft. **TRITELL PARKING LOT** **WA CSCSL** **S102845864**
1821-1823 MINOR AVE **WA ALLSITES** **N/A**
SEATTLE, WA 98101

Relative: Lower

Actual: 141 ft.

CSCSL:

Facility ID:	22279988
Region:	Northwest
Lat/Long:	47.617233125 / -122.33159641
Brownfield Status:	Not reported
Rank Status:	N
Clean Up Siteid:	3478
Site Status:	Awaiting Cleanup
PSI?:	Not reported
Contaminant Name:	Benzene
Ground Water:	Not reported
Surface Water:	Not reported
Soil:	Below MTCA Cleanup Level After Assessment
Sediment:	Not reported
Air:	Not reported
Bedrock:	Not reported
Responsible Unit:	Northwest

TRITELL PARKING LOT (Continued) **S102845864**

Facility ID:	22279988
Region:	Northwest
Lat/Long:	47.617233125 / -122.33159641
Brownfield Status:	Not reported
Rank Status:	N
Clean Up Siteid:	3478
Site Status:	Awaiting Cleanup
PSI?:	Not reported
Contaminant Name:	Non-Halogenated Solvents
Ground Water:	Confirmed Above Cleanup Level
Surface Water:	Not reported
Soil:	Confirmed Above Cleanup Level
Sediment:	Not reported
Air:	Not reported
Bedrock:	Not reported
Responsible Unit:	Northwest

Facility ID:	22279988
Region:	Northwest
Lat/Long:	47.617233125 / -122.33159641
Brownfield Status:	Not reported
Rank Status:	N
Clean Up Siteid:	3478
Site Status:	Awaiting Cleanup
PSI?:	Not reported
Contaminant Name:	Other Non-Halogenated Organics
Ground Water:	Not reported
Surface Water:	Not reported
Soil:	Remediated-Below Cleanup Level
Sediment:	Not reported
Air:	Not reported
Bedrock:	Not reported
Responsible Unit:	Northwest

Facility ID:	22279988
Region:	Northwest
Lat/Long:	47.617233125 / -122.33159641
Brownfield Status:	Not reported
Rank Status:	N
Clean Up Siteid:	3478
Site Status:	Awaiting Cleanup
PSI?:	Not reported
Contaminant Name:	Petroleum Products-Unspecified
Ground Water:	Confirmed Above Cleanup Level
Surface Water:	Not reported
Soil:	Confirmed Above Cleanup Level
Sediment:	Not reported
Air:	Not reported
Bedrock:	Not reported
Responsible Unit:	Northwest

Facility ID:	22279988
Region:	Northwest
Lat/Long:	47.617233125 / -122.33159641
Brownfield Status:	Not reported
Rank Status:	N
Clean Up Siteid:	3478

TRITELL PARKING LOT (Continued) **S102845864**

Site Status:	Awaiting Cleanup
PSI?:	Not reported
Contaminant Name:	Petroleum-Gasoline
Ground Water:	Not reported
Surface Water:	Not reported
Soil:	Remediated-Below Cleanup Level
Sediment:	Not reported
Air:	Not reported
Bedrock:	Not reported
Responsible Unit:	Northwest

Facility ID:	22279988
Region:	Northwest
Lat/Long:	47.617233125 / -122.33159641
Brownfield Status:	Not reported
Rank Status:	N
Clean Up Siteid:	3478
Site Status:	Awaiting Cleanup
PSI?:	Not reported
Contaminant Name:	Polynuclear Aromatic Hydrocarbons
Ground Water:	Not reported
Surface Water:	Not reported
Soil:	Remediated-Below Cleanup Level
Sediment:	Not reported
Air:	Not reported
Bedrock:	Not reported
Responsible Unit:	Northwest

ALLSITES:

Facility Name:	TRITELL LLC PARKING LOT
Facility Id:	22279988

Interaction:	A
Interaction 1:	INDPNDNT
Interaction 2:	Independent Cleanup
Ecology Program:	TOXICS
Program Data:	ISIS
Facility Alt.:	TRITELL LLC PARKING LOT
Program ID:	Not reported
Date Interaction:	1997-06-27 00:00:00
Date Interaction 3:	Not reported
Latitude:	47.617226932000001
Longitude:	-122.331578953

182
ESE
1/2-1
0.705 mi.
3720 ft.

SEATTLE PARKS COLMAN SCHOOL **WA CSCSL** **S108653586**
1515 24TH AVE S **WA BROWNFIELDS** **N/A**
SEATTLE, WA 98122 **WA ALLSITES**

Relative:
Lower

Actual:
317 ft.

CSCSL:

Facility ID:	7592916
Region:	Northwest
Lat/Long:	47.5909 / -122.3034
Brownfield Status:	Yes
Rank Status:	N

SEATTLE PARKS COLMAN SCHOOL (Continued) **S108653586**

Clean Up Siteid: 466
Site Status: Awaiting Cleanup
PSI?: Not reported
Contaminant Name: Corrosive Wastes
Ground Water: Suspected
Surface Water: Not reported
Soil: Suspected
Sediment: Not reported
Air: Not reported
Bedrock: Not reported
Responsible Unit: Northwest

Facility ID: 7592916
Region: Northwest
Lat/Long: 47.5909 / -122.3034
Brownfield Status: Yes
Rank Status: N
Clean Up Siteid: 466
Site Status: Awaiting Cleanup
PSI?: Not reported
Contaminant Name: Halogenated Organics
Ground Water: Suspected
Surface Water: Not reported
Soil: Suspected
Sediment: Not reported
Air: Not reported
Bedrock: Not reported
Responsible Unit: Northwest

Facility ID: 7592916
Region: Northwest
Lat/Long: 47.5909 / -122.3034
Brownfield Status: Yes
Rank Status: N
Clean Up Siteid: 466
Site Status: Awaiting Cleanup
PSI?: Not reported
Contaminant Name: Non-Halogenated Solvents
Ground Water: Suspected
Surface Water: Not reported
Soil: Suspected
Sediment: Not reported
Air: Not reported
Bedrock: Not reported
Responsible Unit: Northwest

BROWNFIELDS:
Facilty ID: 7592916
Rank: Not reported
Cleanup Site Id: 466
Facility Status: Awaiting Cleanup
ISIS User Display Name: Musa, Donna
Latitude: 47.590
Longitude: -122.303
Is VCP Flag: No
Is NFA Flag: No

SEATTLE PARKS COLMAN SCHOOL (Continued) **S108653586**

ALLSITES:
Facility Name: SEATTLE PARKS COLMAN SCHOOL
Facility Id: 7592916

Interaction: A
Interaction 1: SCS
Interaction 2: State Cleanup Site
Ecology Program: TOXICS
Program Data: ISIS
Facility Alt.: SEATTLE PARKS COLMAN SCHOOL
Program ID: Not reported
Date Interaction: 2007-06-04 00:00:00
Date Interaction 3: Not reported
Latitude: 47.590894380000002
Longitude: -122.30338511399999

---

183 **TERRY AVENUE CONDOS** **WA CSCSL** **S105612840**
WSW **1420 TERRY AVE** **WA ALLSITES** **N/A**
1/2-1 **SEATTLE, WA 98101**
0.710 mi.
3747 ft.

Relative:
Lower

Actual:
236 ft.

CSCSL:
Facility ID: 34769673
Region: Northwest
Lat/Long: 47.612633233 / -122.32923669
Brownfield Status: Not reported
Rank Status: N
Clean Up Siteid: 2259
Site Status: Cleanup Started
PSI?: Not reported
Contaminant Name: Petroleum Products-Unspecified
Ground Water: Not reported
Surface Water: Not reported
Soil: Confirmed Above Cleanup Level
Sediment: Not reported
Air: Not reported
Bedrock: Not reported
Responsible Unit: Northwest

ALLSITES:
Facility Name: TERRY AVENUE CONDOS
Facility Id: 34769673

Interaction: I
Interaction 1: VOLCLNST
Interaction 2: Voluntary Cleanup Sites
Ecology Program: TOXICS
Program Data: ISIS
Facility Alt.: Terry Avenue Condos
Program ID: NW0908
Date Interaction: 2002-05-31 00:00:00
Date Interaction 3: 2002-11-14 00:00:00
Latitude: 47.612627115000002
Longitude: -122.3292313

184
WNW
1/2-1
0.716 mi.
3778 ft.

Relative:
Lower

Actual:
118 ft.

YALE ST PARKING GARAGE
300-320 YALE AVE N & 325 EASTLAKE AVE E
SEATTLE, WA 98109

Database(s): WA HSL, WA CSCSL, WA LUST, WA UST, WA ALLSITES, FINDS, ECHO

EDR ID Number: 1007062957
EPA ID Number: N/A

HSL:

edr_fstat:	WA
edr_fzip:	Not reported
edr_fcnty:	KING
edr_zip:	Not reported
Facility Type:	**Hazardous Sites List**
Facility Status:	Cleanup Started
FSID Number:	92673819
Rank:	3
Region:	NW
EDR Link ID:	92673819
Region Decode:	NORTHWEST REGIONAL OFFICE

CSCSL:

Facility ID:	92673819
Region:	Northwest
Lat/Long:	47.621416684 / -122.32980482
Brownfield Status:	Not reported
Rank Status:	3
Clean Up Siteid:	11077
Site Status:	Cleanup Started
PSI?:	Not reported
Contaminant Name:	Benzene
Ground Water:	Not reported
Surface Water:	Not reported
Soil:	Suspected
Sediment:	Not reported
Air:	Not reported
Bedrock:	Not reported
Responsible Unit:	Northwest

Facility ID:	92673819
Region:	Northwest
Lat/Long:	47.621416684 / -122.32980482
Brownfield Status:	Not reported
Rank Status:	3
Clean Up Siteid:	11077
Site Status:	Cleanup Started
PSI?:	Not reported
Contaminant Name:	Petroleum-Diesel
Ground Water:	Not reported
Surface Water:	Not reported
Soil:	Confirmed Above Cleanup Level
Sediment:	Not reported
Air:	Not reported
Bedrock:	Not reported
Responsible Unit:	Northwest

Facility ID:	92673819
Region:	Northwest
Lat/Long:	47.621416684 / -122.32980482

YALE ST PARKING GARAGE (Continued) **1007062957**

Brownfield Status: Not reported
Rank Status: 3
Clean Up Siteid: 11077
Site Status: Cleanup Started
PSI?: Not reported
Contaminant Name: Petroleum-Gasoline
Ground Water: Not reported
Surface Water: Not reported
Soil: Confirmed Above Cleanup Level
Sediment: Not reported
Air: Not reported
Bedrock: Not reported
Responsible Unit: Northwest

Facility ID: 92673819
Region: Northwest
Lat/Long: 47.621416684 / -122.32980482
Brownfield Status: Not reported
Rank Status: 3
Clean Up Siteid: 11077
Site Status: Cleanup Started
PSI?: Not reported
Contaminant Name: Petroleum-Other
Ground Water: Not reported
Surface Water: Not reported
Soil: Suspected
Sediment: Not reported
Air: Not reported
Bedrock: Not reported
Responsible Unit: Northwest

LUST:
Facility ID: 92673819
Lust Status Type: Cleanup Started
Cleanup Site ID: 11077
Cleanup Unit Type: Upland
Process Type: Independent Action
Cleanup Unit Name: PEMCO Parking Concrete Cutter
Lust Status Date: 06/28/2013
Response Section: Northwest
Lat/Long: 47.6214166 / -122.32980

UST:
Facility ID: 92673819
Site Id: 200626
UBI: Not reported
Phone Number: Not reported
Decimal Latitude: 47.62141668
Decimal Longitude: -122.3298048

Tank Name: UNKNOWN
Tag Number: Not reported
Tank Status: Unknown
Tank Status Date: Not reported
Tank Install Date: Not reported
Tank Closure Date: Not reported

YALE ST PARKING GARAGE (Continued) **1007062957**

Capacity Range:	Not reported
Tank Permit Expiration Date:	Not reported
Tank Upgrade Date:	Not reported
Tank Spill Prevention:	Not reported
Tank Overfill Prevention:	Not reported
Tank Material:	Not reported
Tank Construction:	Not reported
Tank Tightness Test:	Not reported
Tank Corrosion Protection:	Not reported
Tank Manifold:	Not reported
Tank Release Detection:	Not reported
Tank SFC Type:	Not reported
Pipe Material:	Not reported
Pipe Construction:	Not reported
Pipe Primary Release Detection:	Not reported
Pipe Second Release Detection:	Not reported
Pipe Corrosion Protection:	Not reported
Pipe Pumping System:	Not reported
Responsible Unit:	NORTHWEST
Dispencer/Pump SFC Type:	Not reported

ALLSITES:

Facility Name:	YALE ST PARKING GARAGE
Facility Id:	92673819

Interaction:	I
Interaction 1:	UST
Interaction 2:	Underground Storage Tank
Ecology Program:	TOXICS
Program Data:	UST
Facility Alt.:	Not reported
Program ID:	390
Date Interaction:	2000-01-27 00:00:00
Date Interaction 3:	2012-10-22 00:00:00
Latitude:	47.621412036999999
Longitude:	-122.329776028

Interaction:	A
Interaction 1:	LUST
Interaction 2:	LUST Facility
Ecology Program:	TOXICS
Program Data:	ISIS
Facility Alt.:	PEMCO Parking Concrete Cutter
Program ID:	390
Date Interaction:	1993-03-10 00:00:00
Date Interaction 3:	Not reported
Latitude:	47.621412036999999
Longitude:	-122.329776028

FINDS:

Registry ID: 110015395008

Environmental Interest/Information System

YALE ST PARKING GARAGE (Continued) **1007062957**

Washington Facility / Site Identification System (WA-FSIS) provides a means to query and display data maintained by the Washington Department of Ecology. This system contains key information for each facility/site that is currently, or has been, of interest to the Air Quality, Dam Safety, Hazardous Waste, Toxics Cleanup, and Water Quality Programs.

ECHO:
Envid: 1007062957
Registry ID: 110015395008
DFR URL: http://echo.epa.gov/detailed_facility_report?fid=110015395008

---

185 SW 1/2-1 0.725 mi. 3829 ft.

CHIJAKO RESTAURANT
1016 MADISON ST
SEATTLE, WA 98104

WA CSCSL **S108479728**
WA ALLSITES **N/A**
WA Inactive Drycleaners
WA MANIFEST

Relative: Lower

Actual: 333 ft.

CSCSL:
Facility ID: 1419215
Region: Northwest
Lat/Long: 47.609133 / -122.326016
Brownfield Status: Not reported
Rank Status: N
Clean Up Siteid: 3840
Site Status: Cleanup Started
PSI?: Not reported
Contaminant Name: Halogenated Organics
Ground Water: Not reported
Surface Water: Not reported
Soil: Confirmed Above Cleanup Level
Sediment: Not reported
Air: Not reported
Bedrock: Not reported
Responsible Unit: Northwest

ALLSITES:
Facility Name: CHIJAKO RESTAURANT
Facility Id: 1419215

Interaction: A
Interaction 1: SCS
Interaction 2: State Cleanup Site
Ecology Program: TOXICS
Program Data: ISIS
Facility Alt.: Chijako Restaurant
Program ID: Not reported
Date Interaction: 2009-07-24 00:00:00
Date Interaction 3: Not reported
Latitude: 47.609127381999997
Longitude: -122.326001107

Interaction: I
Interaction 1: HWG
Interaction 2: Hazardous Waste Generator

CHIJAKO RESTAURANT (Continued) **S108479728**

Ecology Program:	HAZWASTE
Program Data:	TURBOWASTE
Facility Alt.:	Not reported
Program ID:	WAH000028755
Date Interaction:	2006-04-20 00:00:00
Date Interaction 3:	2010-12-31 00:00:00
Latitude:	47.609127381999997
Longitude:	-122.326001107

Interaction:	I
Interaction 1:	VOLCLNST
Interaction 2:	Voluntary Cleanup Sites
Ecology Program:	TOXICS
Program Data:	ISIS
Facility Alt.:	Chijako Restaurant
Program ID:	NW1758
Date Interaction:	2007-04-06 00:00:00
Date Interaction 3:	2009-07-24 00:00:00
Latitude:	47.609127381999997
Longitude:	-122.326001107

Interaction:	A
Interaction 1:	HWOTHER
Interaction 2:	Haz Waste Management Activity
Ecology Program:	HAZWASTE
Program Data:	TURBOWASTE
Facility Alt.:	Chijako Restaurant
Program ID:	WAH000028755
Date Interaction:	2010-12-31 00:00:00
Date Interaction 3:	Not reported
Latitude:	47.609127381999997
Longitude:	-122.326001107

INACTIVE DRYCLEANERS:

EPA I:	WAH000028755
FS Id:	1419215
Facility ID:	1419215
NAICS Code:	812320
Fed Waste Code Desc:	Not reported
State Waste Code Desc:	Not reported
TAX REG NBR:	602355864
BUSINESS TYPE:	Comm Restaurant & Bev
MAIL NAME:	Virginia Mason Medical Center VMMC
MAIL LINE1:	1100 Ninth Ave
MAIL LINE2:	Not reported
MAIL CITY:	Seattle
MAIL STATE:	WA
MAIL ZIP:	98104
MAIL COUNTRY:	UNITED STATES
LEGAL ORG NAME:	Chijako Restaurant
LEGAL PERSON FIRST NAME:	Not reported
LEGAL PERSON MIDDLE INIT:	Not reported
LEGAL PERSON LAST NAME:	Not reported
LEGAL LINE1:	1016 Madison St

CHIJAKO RESTAURANT (Continued) **S108479728**

LEGAL LINE2:	Not reported
LEGAL CITY:	Seattle
LEGAL STATE:	WA
LEGAL ZIP:	98104
LEGAL COUNTRY:	UNITED STATES
LEGAL PHONE NBR:	(206)624-8155
LEGAL EFFECTIVE DATE:	Not reported
LEGAL ORGANIZATION TYPE:	Private
LAND ORG NAME:	1000 Madison LLC VMMC
LAND PERSON FIRST NAME:	Not reported
LAND PERSON MIDDLE INIT:	Not reported
LAND PERSON LAST NAME:	Not reported
LAND LINE1:	1100 Ninth Ave
LAND LINE2:	Not reported
LAND CITY:	Seattle
LAND STATE:	WA
LAND ZIP:	98104
LAND COUNTRY:	UNITED STATES
LAND PHONE NBR:	(206)223-6600
LAND ORGANIZATION TYPE:	Private
OPERATOR ORG NAME:	Chijako Restaurant
OPERATOR PERSON FIRST NAME:	Not reported
OPERATOR PERSON MIDDLE INIT:	Not reported
OPERATOR PERSON LAST NAME:	Not reported
OPERATOR LINE1:	1016 Madison St
OPERATOR LINE2:	Not reported
OPERATOR CITY:	Seattle
OPERATOR STATE:	WA
OPERATOR ZIP:	98104
OPERATOR COUNTRY:	UNITED STATES
OPERATOR PHONE NBR:	(206)624-8155
OPERATOR EFFECTIVE DATE:	01/31/1997
OPERATOR ORGANIZATION TYPE:	Private
SITE CONTACT FIRST NAME:	Laura
SITE CONTACT MIDDLE INIT:	Not reported
SITE CONTACT LAST NAME:	Bagley
SITE CONTACT LINE1:	1006 Spring Street
SITE CONTACT LINE2:	Not reported
SITE CONTACT CITY:	Seattle
SITE CONTACT STATE:	WA
SITE CONTACT ZIP:	98104
SITE CONTACT COUNTRY:	UNITED STATES
SITE CONTACT PHONE NBR:	(206) 223 7691
SITE CONTACT EMAIL:	laura.bagley@vmmc.org
FORM CONTACT FIRST NAME:	Laura
FORM CONTACT MIDDLE INIT:	Not reported
FORM CONTACT LAST NAME:	Bagley
FORM CONTACT LINE1:	1006 Spring Street
FORM CONTACT LINE2:	Not reported
FORM CONTACT CITY:	Seattle
FORM CONTACT STATE:	WA
FORM CONTACT ZIP:	98104
FORM CONTACT COUNTRY:	UNITED STATES
FORM CONTACT PHONE NBR:	(206) 223 7691
FORM CONTACT EMAIL:	laura.bagley@vmmc.org
GEN STATUS CD:	XQG
MONTHLY GENERATION:	False

CHIJAKO RESTAURANT (Continued) **S108479728**

BATCH GENERATION:	False
ONE TIME GENERATION:	False
TRANSPORTS OWN WASTE:	False
TRANSPORTS OTHERS WASTE:	False
RECYCLER ONSITE:	False
TRANSFER FACILITY:	False
PBR:	False
TBG:	False
MIXED RADIOACTIVE:	False
IMPORTER:	False
TSDR FACILITY:	False
IMMEDIATE RECYCLER:	False
GEN DANG FUEL:	False
GEN MARKET TO BURNER:	False
GEN OTHER MARKETERS:	False
UTILITY BOILER BURNER:	False
INDUSTRY BOILER BURNER:	False
FURNACE BURNER:	False
SMELTER DEFERRAL:	False
SMALL QTY EXEMPTION:	False
OTHER EXEMPTION:	Not reported
UW BATTERY GEN:	False
UW THERMOSTATS GEN:	False
UW MERCURY GEN:	False
UW LAMPS GEN:	False
UW BATTERY ACCUM:	False
UW THERMOSTATS ACCUM:	False
UW MERCURY ACCUM:	False
UW LAMPS ACCUM:	False
UW DESTINATION FACILITY:	False
OFF SPEC UTILITY BOILER:	False
OFF SPEC INDUSTRY BOILER:	False
OFF SPEC FURNACE:	False
USED OIL TRANSPORTER:	False
USED OIL TRANSFER FACILITY:	False
USED OIL PROCESSOR:	False
USED OIL REREFINER:	False
USED OIL FUEL MARKETER DIR SHIPMENTS:	False
USED OIL FUEL MARKETER MEETS SPECS:	False
Comments:	Not reported
EPA I:	WAH000028755
FS Id:	1419215
Facility ID:	1419215
NAICS Code:	812320
Fed Waste Code Desc:	Not reported
State Waste Code Desc:	Not reported
TAX REG NBR:	602355864
BUSINESS TYPE:	Comm Restaurant & Bev
MAIL NAME:	Virginia Mason Medical Center VMMC
MAIL LINE1:	1100 Ninth Ave
MAIL LINE2:	Not reported
MAIL CITY:	Seattle
MAIL STATE:	WA
MAIL ZIP:	98104
MAIL COUNTRY:	UNITED STATES
LEGAL ORG NAME:	Chijako Restaurant
LEGAL PERSON FIRST NAME:	Not reported

CHIJAKO RESTAURANT (Continued) **S108479728**

LEGAL PERSON MIDDLE INIT:	Not reported
LEGAL PERSON LAST NAME:	Not reported
LEGAL LINE1:	1016 Madison St
LEGAL LINE2:	Not reported
LEGAL CITY:	Seattle
LEGAL STATE:	WA
LEGAL ZIP:	98104
LEGAL COUNTRY:	UNITED STATES
LEGAL PHONE NBR:	(206)624-8155
LEGAL EFFECTIVE DATE:	Not reported
LEGAL ORGANIZATION TYPE:	Private
LAND ORG NAME:	1000 Madison LLC VMMC
LAND PERSON FIRST NAME:	Not reported
LAND PERSON MIDDLE INIT:	Not reported
LAND PERSON LAST NAME:	Not reported
LAND LINE1:	1100 Ninth Ave
LAND LINE2:	Not reported
LAND CITY:	Seattle
LAND STATE:	WA
LAND ZIP:	98104
LAND COUNTRY:	UNITED STATES
LAND PHONE NBR:	(206)223-6600
LAND ORGANIZATION TYPE:	Private
OPERATOR ORG NAME:	Chijako Restaurant
OPERATOR PERSON FIRST NAME:	Not reported
OPERATOR PERSON MIDDLE INIT:	Not reported
OPERATOR PERSON LAST NAME:	Not reported
OPERATOR LINE1:	1016 Madison St
OPERATOR LINE2:	Not reported
OPERATOR CITY:	Seattle
OPERATOR STATE:	WA
OPERATOR ZIP:	98104
OPERATOR COUNTRY:	UNITED STATES
OPERATOR PHONE NBR:	(206)624-8155
OPERATOR EFFECTIVE DATE:	01/31/1997
OPERATOR ORGANIZATION TYPE:	Private
SITE CONTACT FIRST NAME:	Laura
SITE CONTACT MIDDLE INIT:	Not reported
SITE CONTACT LAST NAME:	Bagley
SITE CONTACT LINE1:	1006 Spring Street
SITE CONTACT LINE2:	Not reported
SITE CONTACT CITY:	Seattle
SITE CONTACT STATE:	WA
SITE CONTACT ZIP:	98104
SITE CONTACT COUNTRY:	UNITED STATES
SITE CONTACT PHONE NBR:	(206) 223 7691
SITE CONTACT EMAIL:	laura.bagley@vmmc.org
FORM CONTACT FIRST NAME:	Laura
FORM CONTACT MIDDLE INIT:	Not reported
FORM CONTACT LAST NAME:	Bagley
FORM CONTACT LINE1:	1006 Spring Street
FORM CONTACT LINE2:	Not reported
FORM CONTACT CITY:	Seattle
FORM CONTACT STATE:	WA
FORM CONTACT ZIP:	98104
FORM CONTACT COUNTRY:	UNITED STATES
FORM CONTACT PHONE NBR:	(206) 223 7691

CHIJAKO RESTAURANT (Continued) **S108479728**

FORM CONTACT EMAIL:	laura.bagley@vmmc.org
GEN STATUS CD:	XQG
MONTHLY GENERATION:	False
BATCH GENERATION:	False
ONE TIME GENERATION:	False
TRANSPORTS OWN WASTE:	False
TRANSPORTS OTHERS WASTE:	False
RECYCLER ONSITE:	False
TRANSFER FACILITY:	False
PBR:	Fal
TBG:	Fal
MIXED RADIOACTIVE:	False
IMPORTER:	False
TSDR FACILITY:	False
IMMEDIATE RECYCLER:	False
GEN DANG FUEL:	False
GEN MARKET TO BURNER:	False
GEN OTHER MARKETERS:	False
UTILITY BOILER BURNER:	False
INDUSTRY BOILER BURNER:	False
FURNACE BURNER:	False
SMELTER DEFERRAL:	False
SMALL QTY EXEMPTION:	False
OTHER EXEMPTION:	Not reported
UW BATTERY GEN:	False
UW THERMOSTATS GEN:	False
UW MERCURY GEN:	False
UW LAMPS GEN:	False
UW BATTERY ACCUM:	False
UW THERMOSTATS ACCUM:	False
UW MERCURY ACCUM:	False
UW LAMPS ACCUM:	False
UW DESTINATION FACILITY:	False
OFF SPEC UTILITY BOILER:	False
OFF SPEC INDUSTRY BOILER:	False
OFF SPEC FURNACE:	False
USED OIL TRANSPORTER:	False
USED OIL TRANSFER FACILITY:	False
USED OIL PROCESSOR:	False
USED OIL REREFINER:	False
USED OIL FUEL MARKETER DIR SHIPMENTS:	False
USED OIL FUEL MARKETER MEETS SPECS:	False
Comments:	Not reported

WA MANIFEST:

Facility Site ID Number:	1419215
EPA ID:	WAH000028755
NAICS:	812320
SWC Desc:	Not reported
FWC Desc:	Not reported
Form Comm:	Not reported
Data Year:	2013
Permit by Rule:	False
Treatment by Generator:	False
Mixed radioactive waste:	False
Importer of hazardous waste:	False
Immediate recycler:	False
Treatment/Storage/Disposal/Recycling Facility:	False

CHIJAKO RESTAURANT (Continued) **S108479728**

Generator of dangerous fuel waste:	False
Generator marketing to burner:	False
Other marketers (i.e., blender, distributor, etc.):	False
Utility boiler burner:	False
Industry boiler burner:	False
Industrial Furnace:	False
Smelter defferal:	False
Universal waste - batteries - generate:	False
Universal waste - thermostats - generate:	False
Universal waste - mercury - generate:	False
Universal waste - lamps - generate:	False
Universal waste - batteries - accumulate:	False
Universal waste - thermostats - accumulate:	False
Universal waste - mercury - accumulate:	False
Universal waste - lamps - accumulate:	False
Destination Facility for Universal Waste:	False
Off-specification used oil burner - utility boiler:	False
Off-specification used oil burner - industrial boiler:	False
Off-specification used oil burner - industrial furnace:	False
Tax Reg #:	602355864
Business Type:	Comm Restaurant & Bev
Mail Name:	Virginia Mason Medical Center VMMC
Mail addr line1:	1100 Ninth Ave
Mail city,st,zip:	Seattle, WA 98104
Mail country:	UNITED STATES
Legal org name:	Chijako Restaurant
Legal org type:	Private
Legal addr line1:	1016 Madison St
Legal city,st,zip:	Seattle, WA 98104
Legal country:	UNITED STATES
Legal phone nbr:	(206)624-8155
Legal effective date:	Not reported
Land org name:	1000 Madison LLC VMMC
Land org type:	Private
Land person name:	Not reported
Land addr line1:	1100 Ninth Ave
Land city,st,zip:	Seattle, WA 98104
Land country:	UNITED STATES
Land phone nbr:	(206)223-6600
Operator org name:	Chijako Restaurant
Operator org type:	Private
Operator addr line1:	1016 Madison St
Operator city,st,zip:	Seattle, WA 98104
Operator country:	UNITED STATES
Operator phone nbr:	(206)624-8155
Operator effective date:	01/31/1997
Site contact name:	Laura Bagley
Site contact addr line1:	1006 Spring Street
Site Contact City/State/ Zip:	Seattle, WA 98104
Site Contact Country:	UNITED STATES
Site Contact Phone #:	(206) 223 7691
Site Contact EMail:	laura.bagley@vmmc.org
Form Contact NAME:	Laura Bagley
Form Contact ADDR LINE1:	1006 Spring Street
Form Contact City,ST,Zip:	Seattle, WA 98104
Form Contact Country:	UNITED STATES
Form Contact Phone #:	(206) 223 7691

CHIJAKO RESTAURANT (Continued) **S108479728**

Form Contact EMail:	laura.bagley@vmmc.org
Gen Status CD:	XQG
Monthly Generation:	False
Batch Generation:	False
One Time Generation:	False
Transport Own Waste:	False
Tranports Other Waste:	False
Recycler Onsite:	False
Transfer Facility:	False
Other Exemption:	Not reported
UW Battery Gen:	False
Used Oil Transporter:	False
Used Oil Transfer Facility:	False
Used Oil Processor:	False
Used Oil Refiner:	False
Used Oil Fuel Marketer Directs Shipments:	False
Used Oil Fuel Marketer Meets Specs:	False

Waste Streams Generated:

Facility ID:	1419215
Data Year:	2008
Description:	Condensate water
Mix:	False
Reported Qty:	150 GAL
Kilo Qty:	567.82129792652631
Density No:	1
Density Qty:	SPG

Facility ID:	1419215
Data Year:	2009
Description:	liquid containing disolved PCE
Mix:	False
Reported Qty:	160 GAL
Kilo Qty:	605.67605112162812
Density No:	1
Density Qty:	SPG

Facility ID:	1419215
Data Year:	Not reported
Description:	Purge Water
Mix:	No
Reported Qty:	540 GAL
Kilo Qty:	2044.1566725355
Density No:	1
Density Qty:	SPG

Facility ID:	1419215
Data Year:	Not reported
Description:	soil w/dry cleaning solvents
Mix:	No
Reported Qty:	2180 LB
Kilo Qty:	988.848017008186
Density No:	0
Density Qty:	Not reported

Shipments Sent:

CHIJAKO RESTAURANT (Continued) **S108479728**

Facility ID: 1419215
Data Year: 2008
Shipment sent data: 5/7/2008
Reported Qty: 150 GAL
Kilo Qty: 567.821297926526

Facility ID: 1419215
Data Year: Not reported
Shipment sent data: 5/26/2006
Reported Qty: 55 GAL
Kilo Qty: 208.20114257306

Facility ID: 1419215
Data Year: Not reported
Shipment sent data: 5/26/2006
Reported Qty: 485 GAL
Kilo Qty: 1835.95552996244

Facility ID: 1419215
Data Year: Not reported
Shipment sent data: 5/26/2006
Reported Qty: 725 LB
Kilo Qty: 328.860005656392

Facility ID: 1419215
Data Year: Not reported
Shipment sent data: 5/26/2006
Reported Qty: 1455 LB
Kilo Qty: 659.988011351794

Facility Site ID Number: 1419215
EPA ID: WAH000028755
NAICS: 812320
SWC Desc: Not reported
FWC Desc: Not reported
Form Comm: Not reported
Data Year: Not reported
Permit by Rule: False
Treatment by Generator: False
Mixed radioactive waste: False
Importer of hazardous waste: False
Immediate recycler: False
Treatment/Storage/Disposal/Recycling Facility: False
Generator of dangerous fuel waste: False
Generator marketing to burner: False
Other marketers (i.e., blender, distributor, etc.): False
Utility boiler burner: False
Industry boiler burner: False
Industrial Furnace: False
Smelter defferal: False
Universal waste - batteries - generate: False
Universal waste - thermostats - generate: False
Universal waste - mercury - generate: False
Universal waste - lamps - generate: False
Universal waste - batteries - accumulate: False
Universal waste - thermostats - accumulate: False

CHIJAKO RESTAURANT (Continued) **S108479728**

Universal waste - mercury - accumulate:	False
Universal waste - lamps - accumulate:	False
Destination Facility for Universal Waste:	False
Off-specification used oil burner - utility boiler:	False
Off-specification used oil burner - industrial boiler:	False
Off-specification used oil burner - industrial furnace:	False
Tax Reg #:	602355864
Business Type:	Comm Restaurant & Bev
Mail Name:	Virginia Mason Medical Center VMMC
Mail addr line1:	1100 Ninth Ave
Mail city,st,zip:	Seattle, WA 98104
Mail country:	UNITED STATES
Legal org name:	Chijako Restaurant
Legal org type:	Private
Legal addr line1:	1016 Madison St
Legal city,st,zip:	Seattle, WA 98104
Legal country:	UNITED STATES
Legal phone nbr:	(206)624-8155
Legal effective date:	Not reported
Land org name:	1000 Madison LLC VMMC
Land org type:	Private
Land person name:	Not reported
Land addr line1:	1100 Ninth Ave
Land city,st,zip:	Seattle, WA 98104
Land country:	UNITED STATES
Land phone nbr:	(206)223-6600
Operator org name:	Chijako Restaurant
Operator org type:	Private
Operator addr line1:	1016 Madison St
Operator city,st,zip:	Seattle, WA 98104
Operator country:	UNITED STATES
Operator phone nbr:	(206)624-8155
Operator effective date:	01/31/1997
Site contact name:	Fred Savaglio
Site contact addr line1:	1100 Ninth Ave
Site Contact City/State/ Zip:	Seattle, WA 98104
Site Contact Country:	UNITED STATES
Site Contact Phone #:	(206)223-7534
Site Contact EMail:	fred.savaglio@vmmc.org
Form Contact NAME:	Fred Savaglio
Form Contact ADDR LINE1:	1100 Ninth Ave
Form Contact City,ST,Zip:	Seattle, WA 98104
Form Contact Country:	UNITED STATES
Form Contact Phone #:	(206)223-7534
Form Contact EMail:	fred.savaglio@vmmc.org
Gen Status CD:	SQG
Monthly Generation:	False
Batch Generation:	False
One Time Generation:	True
Transport Own Waste:	False
Tranports Other Waste:	False
Recycler Onsite:	False
Transfer Facility:	False
Other Exemption:	Not reported
UW Battery Gen:	False
Used Oil Transporter:	False
Used Oil Transfer Facility:	False

CHIJAKO RESTAURANT (Continued) **S108479728**

Used Oil Processor: False
Used Oil Refiner: False
Used Oil Fuel Marketer Directs Shipments: False
Used Oil Fuel Marketer Meets Specs: False

Waste Streams Generated:

Facility ID: 1419215
Data Year: 2008
Description: Condensate water
Mix: False
Reported Qty: 150 GAL
Kilo Qty: 567.82129792652631
Density No: 1
Density Qty: SPG

Facility ID: 1419215
Data Year: 2009
Description: liquid containing disolved PCE
Mix: False
Reported Qty: 160 GAL
Kilo Qty: 605.67605112162812
Density No: 1
Density Qty: SPG

Facility ID: 1419215
Data Year: Not reported
Description: Purge Water
Mix: No
Reported Qty: 540 GAL
Kilo Qty: 2044.1566725355
Density No: 1
Density Qty: SPG

Facility ID: 1419215
Data Year: Not reported
Description: soil w/dry cleaning solvents
Mix: No
Reported Qty: 2180 LB
Kilo Qty: 988.848017008186
Density No: 0
Density Qty: Not reported

Shipments Sent:

Facility ID: 1419215
Data Year: 2008
Shipment sent data: 5/7/2008
Reported Qty: 150 GAL
Kilo Qty: 567.821297926526

Facility ID: 1419215
Data Year: Not reported
Shipment sent data: 5/26/2006
Reported Qty: 55 GAL
Kilo Qty: 208.20114257306

Facility ID: 1419215

CHIJAKO RESTAURANT (Continued) **S108479728**

Data Year: Not reported
Shipment sent data: 5/26/2006
Reported Qty: 485 GAL
Kilo Qty: 1835.95552996244

Facility ID: 1419215
Data Year: Not reported
Shipment sent data: 5/26/2006
Reported Qty: 725 LB
Kilo Qty: 328.860005656392

Facility ID: 1419215
Data Year: Not reported
Shipment sent data: 5/26/2006
Reported Qty: 1455 LB
Kilo Qty: 659.988011351794

Facility Site ID Number: 1419215
EPA ID: WAH000028755
NAICS: 812320
SWC Desc: Not reported
FWC Desc: Not reported
Form Comm: Not reported
Data Year: 2010
Permit by Rule: False
Treatment by Generator: False
Mixed radioactive waste: False
Importer of hazardous waste: False
Immediate recycler: False
Treatment/Storage/Disposal/Recycling Facility: False
Generator of dangerous fuel waste: False
Generator marketing to burner: False
Other marketers (i.e., blender, distributor, etc.): False
Utility boiler burner: False
Industry boiler burner: False
Industrial Furnace: False
Smelter defferal: False
Universal waste - batteries - generate: False
Universal waste - thermostats - generate: False
Universal waste - mercury - generate: False
Universal waste - lamps - generate: False
Universal waste - batteries - accumulate: False
Universal waste - thermostats - accumulate: False
Universal waste - mercury - accumulate: False
Universal waste - lamps - accumulate: False
Destination Facility for Universal Waste: False
Off-specification used oil burner - utility boiler: False
Off-specification used oil burner - industrial boiler: False
Off-specification used oil burner - industrial furnace: False
Tax Reg #: 602355864
Business Type: Comm Restaurant & Bev
Mail Name: Virginia Mason Medical Center VMMC
Mail addr line1: 1100 Ninth Ave
Mail city,st,zip: Seattle, WA 98104
Mail country: UNITED STATES
Legal org name: Chijako Restaurant

CHIJAKO RESTAURANT (Continued) **S108479728**

Legal org type:	Private
Legal addr line1:	1016 Madison St
Legal city,st,zip:	Seattle, WA 98104
Legal country:	UNITED STATES
Legal phone nbr:	(206)624-8155
Legal effective date:	Not reported
Land org name:	1000 Madison LLC VMMC
Land org type:	Private
Land person name:	Not reported
Land addr line1:	1100 Ninth Ave
Land city,st,zip:	Seattle, WA 98104
Land country:	UNITED STATES
Land phone nbr:	(206)223-6600
Operator org name:	Chijako Restaurant
Operator org type:	Private
Operator addr line1:	1016 Madison St
Operator city,st,zip:	Seattle, WA 98104
Operator country:	UNITED STATES
Operator phone nbr:	(206)624-8155
Operator effective date:	01/31/1997
Site contact name:	Laura Bagley
Site contact addr line1:	1006 Spring Street
Site Contact City/State/ Zip:	Seattle, WA 98104
Site Contact Country:	UNITED STATES
Site Contact Phone #:	(206) 223 7691
Site Contact EMail:	laura.bagley@vmmc.org
Form Contact NAME:	Laura Bagley
Form Contact ADDR LINE1:	1006 Spring Street
Form Contact City,ST,Zip:	Seattle, WA 98104
Form Contact Country:	UNITED STATES
Form Contact Phone #:	(206) 223 7691
Form Contact EMail:	laura.bagley@vmmc.org
Gen Status CD:	XQG
Monthly Generation:	False
Batch Generation:	False
One Time Generation:	False
Transport Own Waste:	False
Tranports Other Waste:	False
Recycler Onsite:	False
Transfer Facility:	False
Other Exemption:	Not reported
UW Battery Gen:	False
Used Oil Transporter:	False
Used Oil Transfer Facility:	False
Used Oil Processor:	False
Used Oil Refiner:	False
Used Oil Fuel Marketer Directs Shipments:	False
Used Oil Fuel Marketer Meets Specs:	False

Waste Streams Generated:

Facility ID:	1419215
Data Year:	2008
Description:	Condensate water
Mix:	False
Reported Qty:	150 GAL
Kilo Qty:	567.82129792652631
Density No:	1

CHIJAKO RESTAURANT (Continued) **S108479728**

Density Qty: SPG

Facility ID: 1419215
Data Year: 2009
Description: liquid containing disolved PCE
Mix: False
Reported Qty: 160 GAL
Kilo Qty: 605.67605112162812
Density No: 1
Density Qty: SPG

Facility ID: 1419215
Data Year: Not reported
Description: Purge Water
Mix: No
Reported Qty: 540 GAL
Kilo Qty: 2044.1566725355
Density No: 1
Density Qty: SPG

Facility ID: 1419215
Data Year: Not reported
Description: soil w/dry cleaning solvents
Mix: No
Reported Qty: 2180 LB
Kilo Qty: 988.848017008186
Density No: 0
Density Qty: Not reported

Shipments Sent:
Facility ID: 1419215
Data Year: 2008
Shipment sent data: 5/7/2008
Reported Qty: 150 GAL
Kilo Qty: 567.821297926526

Facility ID: 1419215
Data Year: Not reported
Shipment sent data: 5/26/2006
Reported Qty: 55 GAL
Kilo Qty: 208.20114257306

Facility ID: 1419215
Data Year: Not reported
Shipment sent data: 5/26/2006
Reported Qty: 485 GAL
Kilo Qty: 1835.95552996244

Facility ID: 1419215
Data Year: Not reported
Shipment sent data: 5/26/2006
Reported Qty: 725 LB
Kilo Qty: 328.860005656392

Facility ID: 1419215
Data Year: Not reported
Shipment sent data: 5/26/2006

CHIJAKO RESTAURANT (Continued) **S108479728**

Reported Qty: 1455 LB
Kilo Qty: 659.988011351794

Facility Site ID Number: 1419215
EPA ID: WAH000028755
NAICS: 812320
SWC Desc: Not reported
FWC Desc: F002
Form Comm: Clean up of historical dry cleaning waste
Data Year: 2009
Permit by Rule: False
Treatment by Generator: False
Mixed radioactive waste: False
Importer of hazardous waste: False
Immediate recycler: False
Treatment/Storage/Disposal/Recycling Facility: False
Generator of dangerous fuel waste: False
Generator marketing to burner: False
Other marketers (i.e., blender, distributor, etc.): False
Utility boiler burner: False
Industry boiler burner: False
Industrial Furnace: False
Smelter defferal: False
Universal waste - batteries - generate: False
Universal waste - thermostats - generate: False
Universal waste - mercury - generate: False
Universal waste - lamps - generate: False
Universal waste - batteries - accumulate: False
Universal waste - thermostats - accumulate: False
Universal waste - mercury - accumulate: False
Universal waste - lamps - accumulate: False
Destination Facility for Universal Waste: False
Off-specification used oil burner - utility boiler: False
Off-specification used oil burner - industrial boiler: False
Off-specification used oil burner - industrial furnace: False
Tax Reg #: 602355864
Business Type: Comm Restaurant & Bev
Mail Name: Virginia Mason Medical Center VMMC
Mail addr line1: 1100 Ninth Ave
Mail city,st,zip: Seattle, WA 98104
Mail country: UNITED STATES
Legal org name: Chijako Restaurant
Legal org type: Private
Legal addr line1: 1016 Madison St
Legal city,st,zip: Seattle, WA 98104
Legal country: UNITED STATES
Legal phone nbr: (206)624-8155
Legal effective date: Not reported
Land org name: 1000 Madison LLC VMMC
Land org type: Private
Land person name: Not reported
Land addr line1: 1100 Ninth Ave
Land city,st,zip: Seattle, WA 98104
Land country: UNITED STATES
Land phone nbr: (206)223-6600
Operator org name: Chijako Restaurant

CHIJAKO RESTAURANT (Continued) **S108479728**

Operator org type:	Private
Operator addr line1:	1016 Madison St
Operator city,st,zip:	Seattle, WA 98104
Operator country:	UNITED STATES
Operator phone nbr:	(206)624-8155
Operator effective date:	01/31/1997
Site contact name:	Fred Savaglio
Site contact addr line1:	1100 Ninth Ave
Site Contact City/State/ Zip:	Seattle, WA 98104
Site Contact Country:	UNITED STATES
Site Contact Phone #:	(206)223-7534
Site Contact EMail:	fred.savaglio@vmmc.org
Form Contact NAME:	Fred Savaglio
Form Contact ADDR LINE1:	1100 Ninth Ave
Form Contact City,ST,Zip:	Seattle, WA 98104
Form Contact Country:	UNITED STATES
Form Contact Phone #:	(206)223-7534
Form Contact EMail:	fred.savaglio@vmmc.org
Gen Status CD:	MQG
Monthly Generation:	False
Batch Generation:	False
One Time Generation:	True
Transport Own Waste:	False
Tranports Other Waste:	False
Recycler Onsite:	False
Transfer Facility:	False
Other Exemption:	Not reported
UW Battery Gen:	False
Used Oil Transporter:	False
Used Oil Transfer Facility:	False
Used Oil Processor:	False
Used Oil Refiner:	False
Used Oil Fuel Marketer Directs Shipments:	False
Used Oil Fuel Marketer Meets Specs:	False

Waste Streams Generated:

Facility ID:	1419215
Data Year:	2008
Description:	Condensate water
Mix:	False
Reported Qty:	150 GAL
Kilo Qty:	567.82129792652631
Density No:	1
Density Qty:	SPG

Facility ID:	1419215
Data Year:	2009
Description:	liquid containing disolved PCE
Mix:	False
Reported Qty:	160 GAL
Kilo Qty:	605.67605112162812
Density No:	1
Density Qty:	SPG

Facility ID:	1419215
Data Year:	Not reported
Description:	Purge Water

CHIJAKO RESTAURANT (Continued) **S108479728**

Mix: No
Reported Qty: 540 GAL
Kilo Qty: 2044.1566725355
Density No: 1
Density Qty: SPG

Facility ID: 1419215
Data Year: Not reported
Description: soil w/dry cleaning solvents
Mix: No
Reported Qty: 2180 LB
Kilo Qty: 988.848017008186
Density No: 0
Density Qty: Not reported

Shipments Sent:
Facility ID: 1419215
Data Year: 2008
Shipment sent data: 5/7/2008
Reported Qty: 150 GAL
Kilo Qty: 567.821297926526

Facility ID: 1419215
Data Year: Not reported
Shipment sent data: 5/26/2006
Reported Qty: 55 GAL
Kilo Qty: 208.20114257306

Facility ID: 1419215
Data Year: Not reported
Shipment sent data: 5/26/2006
Reported Qty: 485 GAL
Kilo Qty: 1835.95552996244

Facility ID: 1419215
Data Year: Not reported
Shipment sent data: 5/26/2006
Reported Qty: 725 LB
Kilo Qty: 328.860005656392

Facility ID: 1419215
Data Year: Not reported
Shipment sent data: 5/26/2006
Reported Qty: 1455 LB
Kilo Qty: 659.988011351794

Facility Site ID Number: 1419215
EPA ID: WAH000028755
NAICS: 812320
SWC Desc: Not reported
FWC Desc: F002
Form Comm: Not reported
Data Year: 2008
Permit by Rule: False
Treatment by Generator: False
Mixed radioactive waste: False

CHIJAKO RESTAURANT (Continued) **S108479728**

Importer of hazardous waste:	False
Immediate recycler:	False
Treatment/Storage/Disposal/Recycling Facility:	False
Generator of dangerous fuel waste:	False
Generator marketing to burner:	False
Other marketers (i.e., blender, distributor, etc.):	False
Utility boiler burner:	False
Industry boiler burner:	False
Industrial Furnace:	False
Smelter defferal:	False
Universal waste - batteries - generate:	False
Universal waste - thermostats - generate:	False
Universal waste - mercury - generate:	False
Universal waste - lamps - generate:	False
Universal waste - batteries - accumulate:	False
Universal waste - thermostats - accumulate:	False
Universal waste - mercury - accumulate:	False
Universal waste - lamps - accumulate:	False
Destination Facility for Universal Waste:	False
Off-specification used oil burner - utility boiler:	False
Off-specification used oil burner - industrial boiler:	False
Off-specification used oil burner - industrial furnace:	False
Tax Reg #:	602355864
Business Type:	Comm Restaurant & Bev
Mail Name:	Virginia Mason Medical Center VMMC
Mail addr line1:	1100 Ninth Ave
Mail city,st,zip:	Seattle, WA 98104
Mail country:	UNITED STATES
Legal org name:	Chijako Restaurant
Legal org type:	Private
Legal addr line1:	1016 Madison St
Legal city,st,zip:	Seattle, WA 98104
Legal country:	UNITED STATES
Legal phone nbr:	(206)624-8155
Legal effective date:	Not reported
Land org name:	1000 Madison LLC VMMC
Land org type:	Private
Land person name:	Not reported
Land addr line1:	1100 Ninth Ave
Land city,st,zip:	Seattle, WA 98104
Land country:	UNITED STATES
Land phone nbr:	(206)223-6600
Operator org name:	Chijako Restaurant
Operator org type:	Private
Operator addr line1:	1016 Madison St
Operator city,st,zip:	Seattle, WA 98104
Operator country:	UNITED STATES
Operator phone nbr:	(206)624-8155
Operator effective date:	01/31/1997
Site contact name:	Fred Savaglio
Site contact addr line1:	1100 Ninth Ave
Site Contact City/State/ Zip:	Seattle, WA 98104
Site Contact Country:	UNITED STATES
Site Contact Phone #:	(206)223-7534
Site Contact EMail:	fred.savaglio@vmmc.org
Form Contact NAME:	Fred Savaglio
Form Contact ADDR LINE1:	1100 Ninth Ave

CHIJAKO RESTAURANT (Continued) **S108479728**

Form Contact City,ST,Zip:	Seattle, WA 98104
Form Contact Country:	UNITED STATES
Form Contact Phone #:	(206)223-7534
Form Contact EMail:	fred.savaglio@vmmc.org
Gen Status CD:	MQG
Monthly Generation:	False
Batch Generation:	True
One Time Generation:	False
Transport Own Waste:	False
Tranports Other Waste:	False
Recycler Onsite:	False
Transfer Facility:	False
Other Exemption:	Not reported
UW Battery Gen:	False
Used Oil Transporter:	False
Used Oil Transfer Facility:	False
Used Oil Processor:	False
Used Oil Refiner:	False
Used Oil Fuel Marketer Directs Shipments:	False
Used Oil Fuel Marketer Meets Specs:	False

Waste Streams Generated:

Facility ID:	1419215
Data Year:	2008
Description:	Condensate water
Mix:	False
Reported Qty:	150 GAL
Kilo Qty:	567.82129792652631
Density No:	1
Density Qty:	SPG

Facility ID:	1419215
Data Year:	2009
Description:	liquid containing disolved PCE
Mix:	False
Reported Qty:	160 GAL
Kilo Qty:	605.67605112162812
Density No:	1
Density Qty:	SPG

Facility ID:	1419215
Data Year:	Not reported
Description:	Purge Water
Mix:	No
Reported Qty:	540 GAL
Kilo Qty:	2044.1566725355
Density No:	1
Density Qty:	SPG

Facility ID:	1419215
Data Year:	Not reported
Description:	soil w/dry cleaning solvents
Mix:	No
Reported Qty:	2180 LB
Kilo Qty:	988.848017008186
Density No:	0
Density Qty:	Not reported

CHIJAKO RESTAURANT (Continued) **S108479728**

Shipments Sent:

Facility ID:	1419215
Data Year:	2008
Shipment sent data:	5/7/2008
Reported Qty:	150 GAL
Kilo Qty:	567.821297926526

Facility ID:	1419215
Data Year:	Not reported
Shipment sent data:	5/26/2006
Reported Qty:	55 GAL
Kilo Qty:	208.20114257306

Facility ID:	1419215
Data Year:	Not reported
Shipment sent data:	5/26/2006
Reported Qty:	485 GAL
Kilo Qty:	1835.95552996244

Facility ID:	1419215
Data Year:	Not reported
Shipment sent data:	5/26/2006
Reported Qty:	725 LB
Kilo Qty:	328.860005656392

Facility ID:	1419215
Data Year:	Not reported
Shipment sent data:	5/26/2006
Reported Qty:	1455 LB
Kilo Qty:	659.988011351794

Facility Site ID Number:	1419215
EPA ID:	WAH000028755
NAICS:	812320
SWC Desc:	Not reported
FWC Desc:	Not reported
Form Comm:	Not reported
Data Year:	Not reported
Permit by Rule:	FALSE
Treatment by Generator:	FALSE
Mixed radioactive waste:	FALSE
Importer of hazardous waste:	FALSE
Immediate recycler:	FALSE

Treatment/Storage/Disposal/Recycling Facility:	FALSE
Generator of dangerous fuel waste:	FALSE
Generator marketing to burner:	FALSE
Other marketers (i.e., blender, distributor, etc.):	FALSE
Utility boiler burner:	FALSE
Industry boiler burner:	FALSE
Industrial Furnace:	FALSE
Smelter defferal:	FALSE
Universal waste - batteries - generate:	FALSE
Universal waste - thermostats - generate:	FALSE
Universal waste - mercury - generate:	FALSE
Universal waste - lamps - generate:	FALSE
Universal waste - batteries - accumulate:	FALSE

CHIJAKO RESTAURANT (Continued) **S108479728**

Universal waste - thermostats - accumulate:	FALSE
Universal waste - mercury - accumulate:	FALSE
Universal waste - lamps - accumulate:	FALSE
Destination Facility for Universal Waste:	FALSE
Off-specification used oil burner - utility boiler:	FALSE
Off-specification used oil burner - industrial boiler:	FALSE
Off-specification used oil burner - industrial furnace:	FALSE
Tax Reg #:	602355864
Business Type:	Comm Restaurant & Bev
Mail Name:	Virginia Mason Medical Center VMMC
Mail addr line1:	1100 Ninth Ave
Mail city,st,zip:	Seattle, WA 98104
Mail country:	UNITED STATES
Legal org name:	Chijako Restaurant
Legal org type:	Private
Legal addr line1:	1016 Madison St
Legal city,st,zip:	Seattle, WA 98104
Legal country:	UNITED STATES
Legal phone nbr:	(206)624-8155
Legal effective date:	Not reported
Land org name:	1000 Madison LLC VMMC
Land org type:	Private
Land person name:	Not reported
Land addr line1:	1100 Ninth Ave
Land city,st,zip:	Seattle, WA 98104
Land country:	UNITED STATES
Land phone nbr:	(206)223-6600
Operator org name:	Chijako Restaurant
Operator org type:	Private
Operator addr line1:	1016 Madison St
Operator city,st,zip:	Seattle, WA 98104
Operator country:	UNITED STATES
Operator phone nbr:	(206)624-8155
Operator effective date:	01/31/1997
Site contact name:	Fred Savaglio
Site contact addr line1:	1100 Ninth Ave
Site Contact City/State/ Zip:	Seattle, WA 98104
Site Contact Country:	UNITED STATES
Site Contact Phone #:	(206)223-7534
Site Contact EMail:	fred.savaglio@vmmc.org
Form Contact NAME:	Fred Savaglio
Form Contact ADDR LINE1:	1100 Ninth Ave
Form Contact City,ST,Zip:	Seattle, WA 98104
Form Contact Country:	UNITED STATES
Form Contact Phone #:	(206)223-7534
Form Contact EMail:	fred.savaglio@vmmc.org
Gen Status CD:	LQG
Monthly Generation:	FALSE
Batch Generation:	TRUE
One Time Generation:	FALSE
Transport Own Waste:	FALSE
Tranports Other Waste:	FALSE
Recycler Onsite:	FALSE
Transfer Facility:	FALSE
Other Exemption:	Not reported
UW Battery Gen:	FALSE
Used Oil Transporter:	FALSE

CHIJAKO RESTAURANT (Continued) **S108479728**

Used Oil Transfer Facility: FALSE
Used Oil Processor: FALSE
Used Oil Refiner: FALSE
Used Oil Fuel Marketer Directs Shipments: FALSE
Used Oil Fuel Marketer Meets Specs: FALSE

Waste Streams Generated:

Facility ID: 1419215
Data Year: 2008
Description: Condensate water
Mix: False
Reported Qty: 150 GAL
Kilo Qty: 567.82129792652631
Density No: 1
Density Qty: SPG

Facility ID: 1419215
Data Year: 2009
Description: liquid containing disolved PCE
Mix: False
Reported Qty: 160 GAL
Kilo Qty: 605.67605112162812
Density No: 1
Density Qty: SPG

Facility ID: 1419215
Data Year: Not reported
Description: Purge Water
Mix: No
Reported Qty: 540 GAL
Kilo Qty: 2044.1566725355
Density No: 1
Density Qty: SPG

Facility ID: 1419215
Data Year: Not reported
Description: soil w/dry cleaning solvents
Mix: No
Reported Qty: 2180 LB
Kilo Qty: 988.848017008186
Density No: 0
Density Qty: Not reported

Shipments Sent:

Facility ID: 1419215
Data Year: 2008
Shipment sent data: 5/7/2008
Reported Qty: 150 GAL
Kilo Qty: 567.821297926526

Facility ID: 1419215
Data Year: Not reported
Shipment sent data: 5/26/2006
Reported Qty: 55 GAL
Kilo Qty: 208.20114257306

CHIJAKO RESTAURANT (Continued) **S108479728**

Facility ID: 1419215
Data Year: Not reported
Shipment sent data: 5/26/2006
Reported Qty: 485 GAL
Kilo Qty: 1835.95552996244

Facility ID: 1419215
Data Year: Not reported
Shipment sent data: 5/26/2006
Reported Qty: 725 LB
Kilo Qty: 328.860005656392

Facility ID: 1419215
Data Year: Not reported
Shipment sent data: 5/26/2006
Reported Qty: 1455 LB
Kilo Qty: 659.988011351794

Facility Site ID Number: 1419215
EPA ID: WAH000028755
NAICS: 812320
SWC Desc: Not reported
FWC Desc: Not reported
Form Comm: Not reported
Data Year: 2011
Permit by Rule: False
Treatment by Generator: False
Mixed radioactive waste: False
Importer of hazardous waste: False
Immediate recycler: False
Treatment/Storage/Disposal/Recycling Facility: False
Generator of dangerous fuel waste: False
Generator marketing to burner: False
Other marketers (i.e., blender, distributor, etc.): False
Utility boiler burner: False
Industry boiler burner: False
Industrial Furnace: False
Smelter defferal: False
Universal waste - batteries - generate: False
Universal waste - thermostats - generate: False
Universal waste - mercury - generate: False
Universal waste - lamps - generate: False
Universal waste - batteries - accumulate: False
Universal waste - thermostats - accumulate: False
Universal waste - mercury - accumulate: False
Universal waste - lamps - accumulate: False
Destination Facility for Universal Waste: False
Off-specification used oil burner - utility boiler: False
Off-specification used oil burner - industrial boiler: False
Off-specification used oil burner - industrial furnace: False
Tax Reg #: 602355864
Business Type: Comm Restaurant & Bev
Mail Name: Virginia Mason Medical Center VMMC
Mail addr line1: 1100 Ninth Ave
Mail city,st,zip: Seattle, WA 98104
Mail country: UNITED STATES

CHIJAKO RESTAURANT (Continued) **S108479728**

Legal org name:	Chijako Restaurant
Legal org type:	Private
Legal addr line1:	1016 Madison St
Legal city,st,zip:	Seattle, WA 98104
Legal country:	UNITED STATES
Legal phone nbr:	(206)624-8155
Legal effective date:	Not reported
Land org name:	1000 Madison LLC VMMC
Land org type:	Private
Land person name:	Not reported
Land addr line1:	1100 Ninth Ave
Land city,st,zip:	Seattle, WA 98104
Land country:	UNITED STATES
Land phone nbr:	(206)223-6600
Operator org name:	Chijako Restaurant
Operator org type:	Private
Operator addr line1:	1016 Madison St
Operator city,st,zip:	Seattle, WA 98104
Operator country:	UNITED STATES
Operator phone nbr:	(206)624-8155
Operator effective date:	01/31/1997
Site contact name:	Laura Bagley
Site contact addr line1:	1006 Spring Street
Site Contact City/State/ Zip:	Seattle, WA 98104
Site Contact Country:	UNITED STATES
Site Contact Phone #:	(206) 223 7691
Site Contact EMail:	laura.bagley@vmmc.org
Form Contact NAME:	Laura Bagley
Form Contact ADDR LINE1:	1006 Spring Street
Form Contact City,ST,Zip:	Seattle, WA 98104
Form Contact Country:	UNITED STATES
Form Contact Phone #:	(206) 223 7691
Form Contact EMail:	laura.bagley@vmmc.org
Gen Status CD:	XQG
Monthly Generation:	False
Batch Generation:	False
One Time Generation:	False
Transport Own Waste:	False
Tranports Other Waste:	False
Recycler Onsite:	False
Transfer Facility:	False
Other Exemption:	Not reported
UW Battery Gen:	False
Used Oil Transporter:	False
Used Oil Transfer Facility:	False
Used Oil Processor:	False
Used Oil Refiner:	False
Used Oil Fuel Marketer Directs Shipments:	False
Used Oil Fuel Marketer Meets Specs:	False

Waste Streams Generated:

Facility ID:	1419215
Data Year:	2008
Description:	Condensate water
Mix:	False
Reported Qty:	150 GAL
Kilo Qty:	567.82129792652631

CHIJAKO RESTAURANT (Continued) **S108479728**

Density No: 1
Density Qty: SPG

Facility ID: 1419215
Data Year: 2009
Description: liquid containing disolved PCE
Mix: False
Reported Qty: 160 GAL
Kilo Qty: 605.67605112162812
Density No: 1
Density Qty: SPG

Facility ID: 1419215
Data Year: Not reported
Description: Purge Water
Mix: No
Reported Qty: 540 GAL
Kilo Qty: 2044.1566725355
Density No: 1
Density Qty: SPG

Facility ID: 1419215
Data Year: Not reported
Description: soil w/dry cleaning solvents
Mix: No
Reported Qty: 2180 LB
Kilo Qty: 988.848017008186
Density No: 0
Density Qty: Not reported

Shipments Sent:
Facility ID: 1419215
Data Year: 2008
Shipment sent data: 5/7/2008
Reported Qty: 150 GAL
Kilo Qty: 567.821297926526

Facility ID: 1419215
Data Year: Not reported
Shipment sent data: 5/26/2006
Reported Qty: 55 GAL
Kilo Qty: 208.20114257306

Facility ID: 1419215
Data Year: Not reported
Shipment sent data: 5/26/2006
Reported Qty: 485 GAL
Kilo Qty: 1835.95552996244

Facility ID: 1419215
Data Year: Not reported
Shipment sent data: 5/26/2006
Reported Qty: 725 LB
Kilo Qty: 328.860005656392

Facility ID: 1419215
Data Year: Not reported

CHIJAKO RESTAURANT (Continued) **S108479728**

Shipment sent data: 5/26/2006
Reported Qty: 1455 LB
Kilo Qty: 659.988011351794

186
ESE
1/2-1
0.729 mi.
3849 ft.

KEY BANK E UNION ST
2320 E UNION ST
SEATTLE, WA 98122

WA CSCSL **S116363290**
WA ALLSITES **N/A**
WA SPILLS

Relative:
Lower

Actual:
318 ft.

CSCSL:

Facility ID:	5310
Region:	Northwest
Lat/Long:	47.613266915 / -122.3018792
Brownfield Status:	Not reported
Rank Status:	N
Clean Up Siteid:	12509
Site Status:	Awaiting Cleanup
PSI?:	Not reported
Contaminant Name:	Non-Halogenated Solvents
Ground Water:	Suspected
Surface Water:	Not reported
Soil:	Not reported
Sediment:	Not reported
Air:	Not reported
Bedrock:	Not reported
Responsible Unit:	Northwest

Facility ID:	5310
Region:	Northwest
Lat/Long:	47.613266915 / -122.3018792
Brownfield Status:	Not reported
Rank Status:	N
Clean Up Siteid:	12509
Site Status:	Awaiting Cleanup
PSI?:	Not reported
Contaminant Name:	Petroleum-Diesel
Ground Water:	Not reported
Surface Water:	Not reported
Soil:	Confirmed Above Cleanup Level
Sediment:	Not reported
Air:	Not reported
Bedrock:	Not reported
Responsible Unit:	Northwest

Facility ID:	5310
Region:	Northwest
Lat/Long:	47.613266915 / -122.3018792
Brownfield Status:	Not reported
Rank Status:	N
Clean Up Siteid:	12509
Site Status:	Awaiting Cleanup
PSI?:	Not reported
Contaminant Name:	Petroleum-Gasoline
Ground Water:	Suspected
Surface Water:	Not reported
Soil:	Confirmed Above Cleanup Level

KEY BANK E UNION ST (Continued) **S116363290**

Sediment: Not reported
Air: Not reported
Bedrock: Not reported
Responsible Unit: Northwest

ALLSITES:
Facility Name: KEY BANK E UNION ST
Facility Id: 5310

Interaction: A
Interaction 1: SCS
Interaction 2: State Cleanup Site
Ecology Program: TOXICS
Program Data: ISIS
Facility Alt.: Key Bank E Union St
Program ID: Not reported
Date Interaction: 2014-03-05 00:00:00
Date Interaction 3: Not reported
Latitude: 47.613261258000001
Longitude: -122.301882015

SPILLS:
Facility ID: 647233
Medium: SOIL
Material Desc: PETROLEUM - OIL OTHER
Material Qty: Not reported
Material Units: Not reported
Date Received: Not reported
Contact Name: Not reported
Incident Date: Not reported
Incident Category Type: Not reported
Incident Category: Not reported
Latitude: Not reported
Longitude: Not reported
Source Type: Not reported
Source: Not reported
Vessel Facility Name2: Not reported
Recovered Quantity: Not reported
Resp Party Name: Not reported

Facility ID: 647233
Medium: SOIL
Material Desc: PETROLEUM - OIL OTHER
Material Qty: Not reported
Material Units: Not reported
Date Received: 03/05/2014
Contact Name: Not reported
Incident Date: Not reported
Incident Category Type: Not reported
Incident Category: Not reported
Latitude: Not reported
Longitude: Not reported
Source Type: Not reported
Source: Not reported
Vessel Facility Name2: Not reported

KEY BANK E UNION ST (Continued) **S116363290**

Recovered Quantity: Not reported
Resp Party Name: Not reported

187
WNW
1/2-1
0.737 mi.
3892 ft.

Relative:
Lower

Actual:
124 ft.

224 PONTIUS AVE N
SEATTLE, WA 98109

WA CSCSL **1000659668**
WA LUST **WAD988493433**
WA VCP
WA ALLSITES
WA CSCSL NFA
RCRA NonGen / NLR
FINDS
WA MANIFEST
ECHO

CSCSL:
Facility ID: 53565712
Region: Northwest
Lat/Long: 47.62005 / -122.332827
Brownfield Status: Not reported
Rank Status: N
Clean Up Siteid: 2118
Site Status: Cleanup Started
PSI?: Not reported
Contaminant Name: Petroleum Products-Unspecified
Ground Water: Suspected
Surface Water: Not reported
Soil: Suspected
Sediment: Not reported
Air: Not reported
Bedrock: Not reported
Responsible Unit: Northwest

LUST:
Facility ID: 53565712
Lust Status Type: Cleanup Started
Cleanup Site ID: 2118
Cleanup Unit Type: Upland
Process Type: Independent Action
Cleanup Unit Name: New Richmond Laundry
Lust Status Date: 02/07/2013
Response Section: Northwest
Lat/Long: 47.62005 / -122.33282

VCP:
edr_fstat: WA
edr_fzip: 98109
edr_fcnty: KING
edr_zip: Not reported
Facility ID: 45455657
VCP Status: Not reported
VCP: Yes
Ecology Status: Not reported
NFA Type: Not reported
Date NFA: 8/10/2010
Rank: Not reported
Cleanup Siteid: 3611

(Continued) **1000659668**

ALLSITES:

Facility Name:	NEW RICHMOND LAUNDRY
Facility Id:	53565712
Interaction:	A
Interaction 1:	LUST
Interaction 2:	LUST Facility
Ecology Program:	TOXICS
Program Data:	ISIS
Facility Alt.:	Not reported
Program ID:	6943
Date Interaction:	1992-07-08 00:00:00
Date Interaction 3:	Not reported
Latitude:	47.620044381
Longitude:	-122.33281210299999

Interaction:	A
Interaction 1:	SCS
Interaction 2:	State Cleanup Site
Ecology Program:	TOXICS
Program Data:	ISIS
Facility Alt.:	NEW RICHMOND LAUNDRY
Program ID:	Not reported
Date Interaction:	2009-07-10 00:00:00
Date Interaction 3:	Not reported
Latitude:	47.620044381
Longitude:	-122.33281210299999

Interaction:	I
Interaction 1:	UST
Interaction 2:	Underground Storage Tank
Ecology Program:	TOXICS
Program Data:	UST
Facility Alt.:	Not reported
Program ID:	6943
Date Interaction:	2000-03-20 00:00:00
Date Interaction 3:	2000-03-21 00:00:00
Latitude:	47.620044381
Longitude:	-122.33281210299999

Facility Name:	ALLEY 24 WEST LLC
Facility Id:	45455657
Interaction:	I
Interaction 1:	VOLCLNST
Interaction 2:	Voluntary Cleanup Sites
Ecology Program:	TOXICS
Program Data:	ISIS
Facility Alt.:	Alley 24 West LLC
Program ID:	NW1147
Date Interaction:	2003-09-18 00:00:00
Date Interaction 3:	2010-08-10 00:00:00
Latitude:	47.620406967999998
Longitude:	-122.331444859

(Continued) **1000659668**

Interaction: I
Interaction 1: HWG
Interaction 2: Hazardous Waste Generator
Ecology Program: HAZWASTE
Program Data: TURBOWASTE
Facility Alt.: Not reported
Program ID: WAD988493433
Date Interaction: 2005-05-04 00:00:00
Date Interaction 3: 2005-12-31 00:00:00
Latitude: 47.620406967999998
Longitude: -122.331444859

Interaction: I
Interaction 1: HWG
Interaction 2: Hazardous Waste Generator
Ecology Program: HAZWASTE
Program Data: TURBOWASTE
Facility Alt.: Not reported
Program ID: WAD988493433
Date Interaction: 1991-09-11 00:00:00
Date Interaction 3: 1993-12-31 00:00:00
Latitude: 47.620406967999998
Longitude: -122.331444859

CSCSL NFA:
Facility/Site Id: 45455657
CS Id: 3611
NFA Date: 08/10/2010
Rank: Not reported
VCP: Yes
Latitude: 47.620411864
Longitude: -122.33145198

RCRA NonGen / NLR:
Date form received by agency: 03/23/2006
Facility name: Not reported
Facility address: 224 PONTIUS AVE N
SEATTLE, WA 98109
EPA ID: WAD988493433
Mailing address: 505 5TH AVE S STE 900
SEATTLE, WA 98104
Contact: ALLEY 24 WEST L ALLEY 24 WEST L
Contact address: 505 5TH AVE S STE 900
SEATTLE, WA 98104
Contact country: US
Contact telephone: (000)000-0000
Contact email: Not reported
EPA Region: Not reported
Land type: Private
Classification: Non-Generator
Description: Handler: Non-Generators do not presently generate hazardous waste

Owner/Operator Summary:
Owner/operator name: ALLEY 24 WET LLC

(Continued) **1000659668**

Owner/operator address: 224 PONTIUS AVE N
SEATTLE, WA 98109
Owner/operator country: US
Owner/operator telephone: Not reported
Legal status: Private
Owner/Operator Type: Operator
Owner/Op start date: 12/22/2004
Owner/Op end date: Not reported

Owner/operator name: ALLEY 24 WEST L A
Owner/operator address: 505 5TH AVE S STE 900
SEATTLE, WA 98104
Owner/operator country: US
Owner/operator telephone: (206)342-2000
Legal status: Private
Owner/Operator Type: Owner
Owner/Op start date: 12/22/2004
Owner/Op end date: Not reported

Owner/operator name: ALLEY 24 WET LL A
Owner/operator address: 224 PONTIUS AVE N
SEATTLE, WA 98109
Owner/operator country: US
Owner/operator telephone: (206)342-2000
Legal status: Private
Owner/Operator Type: Operator
Owner/Op start date: 12/22/2004
Owner/Op end date: Not reported

Owner/operator name: ALLEY 24 WEST LLC
Owner/operator address: 505 5TH AVE S STE 900
SEATTLE, WA 98104
Owner/operator country: US
Owner/operator telephone: Not reported
Legal status: Private
Owner/Operator Type: Owner
Owner/Op start date: 12/22/2004
Owner/Op end date: Not reported

Handler Activities Summary:
U.S. importer of hazardous waste: No
Mixed waste (haz. and radioactive): No
Recycler of hazardous waste: No
Transporter of hazardous waste: No
Treater, storer or disposer of HW: No
Underground injection activity: No
On-site burner exemption: No
Furnace exemption: No
Used oil fuel burner: No
Used oil processor: No
User oil refiner: No
Used oil fuel marketer to burner: No
Used oil Specification marketer: No
Used oil transfer facility: No
Used oil transporter: No

(Continued) **1000659668**

Historical Generators:
Date form received by agency: 03/15/2006
Site name: ALLEY 24 WEST LLC
Classification: Large Quantity Generator

Date form received by agency: 12/31/2005
Site name: ALLEY 24 WEST LLC
Classification: Large Quantity Generator

Date form received by agency: 03/31/1994
Site name: TOMLINSON INC
Classification: Large Quantity Generator

Violation Status: No violations found

Evaluation Action Summary:
Evaluation date: 09/17/1996
Evaluation: COMPLIANCE ASSISTANCE VISIT
Area of violation: Not reported
Date achieved compliance: Not reported
Evaluation lead agency: State

FINDS:

Registry ID: 110005366095

Environmental Interest/Information System
Washington Facility / Site Identification System (WA-FSIS) provides a means to query and display data maintained by the Washington Department of Ecology. This system contains key information for each facility/site that is currently, or has been, of interest to the Air Quality, Dam Safety, Hazardous Waste, Toxics Cleanup, and Water Quality Programs.

RCRAInfo is a national information system that supports the Resource Conservation and Recovery Act (RCRA) program through the tracking of events and activities related to facilities that generate, transport, and treat, store, or dispose of hazardous waste. RCRAInfo allows RCRA program staff to track the notification, permit, compliance, and corrective action activities required under RCRA.

HAZARDOUS WASTE BIENNIAL REPORTER

WA MANIFEST:
Facility Site ID Number: 45455657
EPA ID: WAD988493433
NAICS: 238910
SWC Desc: Not reported
FWC Desc: F002 D039
Form Comm: 5-22-06 During the verification process noticed the site was marked withdrawn but not withdrawn. Amended report to withdraw the site. TW
Data Year: Not reported
Permit by Rule: No
Treatment by Generator: No
Mixed radioactive waste: No

(Continued) **1000659668**

Importer of hazardous waste:	No
Immediate recycler:	No
Treatment/Storage/Disposal/Recycling Facility:	No
Generator of dangerous fuel waste:	No
Generator marketing to burner:	No
Other marketers (i.e., blender, distributor, etc.):	No
Utility boiler burner:	No
Industry boiler burner:	No
Industrial Furnace:	No
Smelter defferal:	No
Universal waste - batteries - generate:	No
Universal waste - thermostats - generate:	No
Universal waste - mercury - generate:	No
Universal waste - lamps - generate:	No
Universal waste - batteries - accumulate:	No
Universal waste - thermostats - accumulate:	No
Universal waste - mercury - accumulate:	No
Universal waste - lamps - accumulate:	No
Destination Facility for Universal Waste:	No
Off-specification used oil burner - utility boiler:	No
Off-specification used oil burner - industrial boiler:	No
Off-specification used oil burner - industrial furnace:	No
Tax Reg #:	602430600
Business Type:	Not reported
Mail Name:	Alley 24 West LLC
Mail addr line1:	505 5th Ave S Ste 900
Mail city,st,zip:	Seattle, WA 98104
Mail country:	UNITED STATES
Legal org name:	Alley 24 West LLC
Legal org type:	Private
Legal addr line1:	505 5th Ave S Ste 900
Legal city,st,zip:	Seattle, WA 98104
Legal country:	UNITED STATES
Legal phone nbr:	(206)342-2000
Legal effective date:	12/22/2004
Land org name:	Alley 24 West LLC
Land org type:	Private
Land person name:	Not reported
Land addr line1:	505 5th Ave S Ste 900
Land city,st,zip:	Seattle, WA 98104
Land country:	UNITED STATES
Land phone nbr:	(206)342-2000
Operator org name:	Alley 24 Wet LLC
Operator org type:	Private
Operator addr line1:	224 Pontius Ave N
Operator city,st,zip:	Seattle, WA 98109
Operator country:	UNITED STATES
Operator phone nbr:	(206)342-2000
Operator effective date:	12/22/2004
Site contact name:	Charlie Laboda
Site contact addr line1:	505 5th Ave S Ste 900
Site Contact City/State/ Zip:	Seattle, WA 98101
Site Contact Country:	UNITED STATES
Site Contact Phone #:	(206)342-2043
Site Contact EMail:	charliel@vulcan.com
Form Contact NAME:	Jim Schneider
Form Contact ADDR LINE1:	1011 SW Klickitat Way Ste 207

(Continued) **1000659668**

Form Contact City,ST,Zip:	Seattle, WA 98134
Form Contact Country:	UNITED STATES
Form Contact Phone #:	(206)624-9349
Form Contact EMail:	jschneider@retec.com
Gen Status CD:	LQG
Monthly Generation:	No
Batch Generation:	No
One Time Generation:	Yes
Transport Own Waste:	No
Tranports Other Waste:	No
Recycler Onsite:	No
Transfer Facility:	No
Other Exemption:	Not reported
UW Battery Gen:	No
Used Oil Transporter:	No
Used Oil Transfer Facility:	No
Used Oil Processor:	No
Used Oil Refiner:	No
Used Oil Fuel Marketer Directs Shipments:	No
Used Oil Fuel Marketer Meets Specs:	No

ECHO:

Envid:	1000659668
Registry ID:	110005366095
DFR URL:	http://echo.epa.gov/detailed_facility_report?fid=110005366095

188
West
1/2-1
0.740 mi.
3906 ft.

DEPARTMENT OF LIGHTING
1250 DENNY WAY
SEATTLE, WA 98109

WA CSCSL **1000660056**
WA LUST **N/A**
WA UST
WA VCP
WA ALLSITES

Relative:
Lower

Actual:
130 ft.

CSCSL:

Facility ID:	89512719
Region:	Northwest
Lat/Long:	47.61872 / -122.33226
Brownfield Status:	Not reported
Rank Status:	N
Clean Up Siteid:	10976
Site Status:	Cleanup Started
PSI?:	Not reported
Contaminant Name:	Benzene
Ground Water:	Confirmed Above Cleanup Level
Surface Water:	Not reported
Soil:	Confirmed Above Cleanup Level
Sediment:	Not reported
Air:	Not reported
Bedrock:	Not reported
Responsible Unit:	Northwest

Facility ID:	89512719
Region:	Northwest
Lat/Long:	47.61872 / -122.33226
Brownfield Status:	Not reported
Rank Status:	N
Clean Up Siteid:	10976

DEPARTMENT OF LIGHTING (Continued) **1000660056**

Site Status: Cleanup Started
PSI?: Not reported
Contaminant Name: Halogenated Solvents
Ground Water: Suspected
Surface Water: Not reported
Soil: Confirmed Above Cleanup Level
Sediment: Not reported
Air: Not reported
Bedrock: Not reported
Responsible Unit: Northwest

Facility ID: 89512719
Region: Northwest
Lat/Long: 47.61872 / -122.33226
Brownfield Status: Not reported
Rank Status: N
Clean Up Siteid: 10976
Site Status: Cleanup Started
PSI?: Not reported
Contaminant Name: Petroleum-Diesel
Ground Water: Confirmed Above Cleanup Level
Surface Water: Not reported
Soil: Confirmed Above Cleanup Level
Sediment: Not reported
Air: Not reported
Bedrock: Not reported
Responsible Unit: Northwest

Facility ID: 89512719
Region: Northwest
Lat/Long: 47.61872 / -122.33226
Brownfield Status: Not reported
Rank Status: N
Clean Up Siteid: 10976
Site Status: Cleanup Started
PSI?: Not reported
Contaminant Name: Petroleum-Gasoline
Ground Water: Confirmed Above Cleanup Level
Surface Water: Not reported
Soil: Not reported
Sediment: Not reported
Air: Not reported
Bedrock: Not reported
Responsible Unit: Northwest

Facility ID: 89512719
Region: Northwest
Lat/Long: 47.61872 / -122.33226
Brownfield Status: Not reported
Rank Status: N
Clean Up Siteid: 10976
Site Status: Cleanup Started
PSI?: Not reported
Contaminant Name: Petroleum-Other
Ground Water: Confirmed Above Cleanup Level
Surface Water: Not reported
Soil: Confirmed Above Cleanup Level

DEPARTMENT OF LIGHTING (Continued) **1000660056**

Sediment: Not reported
Air: Not reported
Bedrock: Not reported
Responsible Unit: Northwest

LUST:
Facility ID: 89512719
Lust Status Type: Cleanup Started
Cleanup Site ID: 10976
Cleanup Unit Type: Upland
Process Type: Voluntary Cleanup Program
Cleanup Unit Name: Greyhound Denny Way
Lust Status Date: 06/01/1995
Response Section: Northwest
Lat/Long: 47.61872 / -122.33226

UST:
Facility ID: 89512719
Site Id: 5427
UBI: Not reported
Phone Number: Not reported
Decimal Latitude: 47.61872
Decimal Longitude: -122.33226

Tank Name: 1
Tag Number: A5124
Tank Status: Removed
Tank Status Date: 08/06/1996
Tank Install Date: 00/01/1951
Tank Closure Date: Not reported
Capacity Range: Not reported
Tank Permit Expiration Date: 07/01/1993
Tank Upgrade Date: Not reported
Tank Spill Prevention: None
Tank Overfill Prevention: None
Tank Material: Not reported
Tank Construction: Single Wall Tank
Tank Tightness Test: Not reported
Tank Corrosion Protection: None
Tank Manifold: Not reported
Tank Release Detection: Not reported
Tank SFC Type: Not reported
Pipe Material: Not reported
Pipe Construction: Single Wall Pipe
Pipe Primary Release Detection: Not reported
Pipe Second Release Detection: Not reported
Pipe Corrosion Protection: None
Pipe Pumping System: Non-Safe Suction
Responsible Unit: NORTHWEST
Dispencer/Pump SFC Type: Not reported

Tank Name: 10
Tag Number: A5124
Tank Status: Closed in Place
Tank Status Date: 11/07/2012

DEPARTMENT OF LIGHTING (Continued) **1000660056**

Tank Install Date:	00/31/1964
Tank Closure Date:	Not reported
Capacity Range:	Not reported
Tank Permit Expiration Date:	Not reported
Tank Upgrade Date:	Not reported
Tank Spill Prevention:	Not reported
Tank Overfill Prevention:	Not reported
Tank Material:	Steel
Tank Construction:	Not reported
Tank Tightness Test:	Not reported
Tank Corrosion Protection:	Not reported
Tank Manifold:	Not reported
Tank Release Detection:	Not reported
Tank SFC Type:	Not reported
Pipe Material:	Steel
Pipe Construction:	Not reported
Pipe Primary Release Detection:	Not reported
Pipe Second Release Detection:	Not reported
Pipe Corrosion Protection:	Not reported
Pipe Pumping System:	Not reported
Responsible Unit:	NORTHWEST
Dispencer/Pump SFC Type:	Not reported

Tank Name:	11
Tag Number:	A5124
Tank Status:	Closed in Place
Tank Status Date:	11/07/2012
Tank Install Date:	00/31/1964
Tank Closure Date:	Not reported
Capacity Range:	Not reported
Tank Permit Expiration Date:	Not reported
Tank Upgrade Date:	Not reported
Tank Spill Prevention:	Not reported
Tank Overfill Prevention:	Not reported
Tank Material:	Steel
Tank Construction:	Not reported
Tank Tightness Test:	Not reported
Tank Corrosion Protection:	Not reported
Tank Manifold:	Not reported
Tank Release Detection:	Not reported
Tank SFC Type:	Not reported
Pipe Material:	Steel
Pipe Construction:	Not reported
Pipe Primary Release Detection:	Not reported
Pipe Second Release Detection:	Not reported
Pipe Corrosion Protection:	Not reported
Pipe Pumping System:	Not reported
Responsible Unit:	NORTHWEST
Dispencer/Pump SFC Type:	Not reported

Tank Name:	12
Tag Number:	A5124
Tank Status:	Closed in Place
Tank Status Date:	11/07/2012
Tank Install Date:	00/01/1951

DEPARTMENT OF LIGHTING (Continued) **1000660056**

Tank Closure Date:	Not reported
Capacity Range:	Not reported
Tank Permit Expiration Date:	12/31/1993
Tank Upgrade Date:	Not reported
Tank Spill Prevention:	None
Tank Overfill Prevention:	None
Tank Material:	Not reported
Tank Construction:	Single Wall Tank
Tank Tightness Test:	Not reported
Tank Corrosion Protection:	None
Tank Manifold:	Not reported
Tank Release Detection:	Not reported
Tank SFC Type:	Not reported
Pipe Material:	Not reported
Pipe Construction:	Single Wall Pipe
Pipe Primary Release Detection:	Not reported
Pipe Second Release Detection:	Not reported
Pipe Corrosion Protection:	None
Pipe Pumping System:	Non-Safe Suction
Responsible Unit:	NORTHWEST
Dispencer/Pump SFC Type:	Not reported

Tank Name:	2
Tag Number:	A5124
Tank Status:	Removed
Tank Status Date:	08/06/1996
Tank Install Date:	00/01/1951
Tank Closure Date:	Not reported
Capacity Range:	Not reported
Tank Permit Expiration Date:	07/01/1993
Tank Upgrade Date:	Not reported
Tank Spill Prevention:	None
Tank Overfill Prevention:	None
Tank Material:	Not reported
Tank Construction:	Single Wall Tank
Tank Tightness Test:	Not reported
Tank Corrosion Protection:	None
Tank Manifold:	Not reported
Tank Release Detection:	Not reported
Tank SFC Type:	Not reported
Pipe Material:	Not reported
Pipe Construction:	Single Wall Pipe
Pipe Primary Release Detection:	Not reported
Pipe Second Release Detection:	Not reported
Pipe Corrosion Protection:	None
Pipe Pumping System:	Non-Safe Suction
Responsible Unit:	NORTHWEST
Dispencer/Pump SFC Type:	Not reported

Tank Name:	3
Tag Number:	A5124
Tank Status:	Removed
Tank Status Date:	08/06/1996
Tank Install Date:	00/01/1951
Tank Closure Date:	Not reported

DEPARTMENT OF LIGHTING (Continued) **1000660056**

Capacity Range:	Not reported
Tank Permit Expiration Date:	07/01/1993
Tank Upgrade Date:	Not reported
Tank Spill Prevention:	None
Tank Overfill Prevention:	None
Tank Material:	Not reported
Tank Construction:	Single Wall Tank
Tank Tightness Test:	Not reported
Tank Corrosion Protection:	None
Tank Manifold:	Not reported
Tank Release Detection:	Not reported
Tank SFC Type:	Not reported
Pipe Material:	Not reported
Pipe Construction:	Single Wall Pipe
Pipe Primary Release Detection:	Not reported
Pipe Second Release Detection:	Not reported
Pipe Corrosion Protection:	None
Pipe Pumping System:	Non-Safe Suction
Responsible Unit:	NORTHWEST
Dispencer/Pump SFC Type:	Not reported

Tank Name:	4
Tag Number:	A5124
Tank Status:	Removed
Tank Status Date:	08/06/1996
Tank Install Date:	00/01/1951
Tank Closure Date:	Not reported
Capacity Range:	Not reported
Tank Permit Expiration Date:	07/01/1993
Tank Upgrade Date:	Not reported
Tank Spill Prevention:	None
Tank Overfill Prevention:	None
Tank Material:	Not reported
Tank Construction:	Single Wall Tank
Tank Tightness Test:	Not reported
Tank Corrosion Protection:	None
Tank Manifold:	Not reported
Tank Release Detection:	Not reported
Tank SFC Type:	Not reported
Pipe Material:	Not reported
Pipe Construction:	Single Wall Pipe
Pipe Primary Release Detection:	Not reported
Pipe Second Release Detection:	Not reported
Pipe Corrosion Protection:	None
Pipe Pumping System:	Non-Safe Suction
Responsible Unit:	NORTHWEST
Dispencer/Pump SFC Type:	Not reported

Tank Name:	5
Tag Number:	A5124
Tank Status:	Removed
Tank Status Date:	08/06/1996
Tank Install Date:	00/01/1951
Tank Closure Date:	Not reported
Capacity Range:	Not reported

DEPARTMENT OF LIGHTING (Continued) **1000660056**

Tank Permit Expiration Date:	07/01/1993
Tank Upgrade Date:	Not reported
Tank Spill Prevention:	None
Tank Overfill Prevention:	None
Tank Material:	Not reported
Tank Construction:	Single Wall Tank
Tank Tightness Test:	Not reported
Tank Corrosion Protection:	None
Tank Manifold:	Not reported
Tank Release Detection:	Not reported
Tank SFC Type:	Not reported
Pipe Material:	Not reported
Pipe Construction:	Single Wall Pipe
Pipe Primary Release Detection:	Not reported
Pipe Second Release Detection:	Not reported
Pipe Corrosion Protection:	None
Pipe Pumping System:	Non-Safe Suction
Responsible Unit:	NORTHWEST
Dispencer/Pump SFC Type:	Not reported

Tank Name:	7
Tag Number:	A5124
Tank Status:	Removed
Tank Status Date:	08/06/1996
Tank Install Date:	00/31/1964
Tank Closure Date:	Not reported
Capacity Range:	Not reported
Tank Permit Expiration Date:	06/24/1992
Tank Upgrade Date:	Not reported
Tank Spill Prevention:	Not reported
Tank Overfill Prevention:	Not reported
Tank Material:	Steel
Tank Construction:	Not reported
Tank Tightness Test:	Not reported
Tank Corrosion Protection:	Not reported
Tank Manifold:	Not reported
Tank Release Detection:	Not reported
Tank SFC Type:	Not reported
Pipe Material:	Steel
Pipe Construction:	Not reported
Pipe Primary Release Detection:	Not reported
Pipe Second Release Detection:	Not reported
Pipe Corrosion Protection:	Not reported
Pipe Pumping System:	Not reported
Responsible Unit:	NORTHWEST
Dispencer/Pump SFC Type:	Not reported

Tank Name:	8
Tag Number:	A5124
Tank Status:	Closed in Place
Tank Status Date:	11/07/2012
Tank Install Date:	00/01/1951
Tank Closure Date:	Not reported
Capacity Range:	Not reported
Tank Permit Expiration Date:	07/01/1993

DEPARTMENT OF LIGHTING (Continued) **1000660056**

Tank Upgrade Date:	Not reported
Tank Spill Prevention:	None
Tank Overfill Prevention:	None
Tank Material:	Not reported
Tank Construction:	Single Wall Tank
Tank Tightness Test:	Not reported
Tank Corrosion Protection:	None
Tank Manifold:	Not reported
Tank Release Detection:	Not reported
Tank SFC Type:	Not reported
Pipe Material:	Not reported
Pipe Construction:	Single Wall Pipe
Pipe Primary Release Detection:	Not reported
Pipe Second Release Detection:	Not reported
Pipe Corrosion Protection:	None
Pipe Pumping System:	Non-Safe Suction
Responsible Unit:	NORTHWEST
Dispencer/Pump SFC Type:	Not reported

Tank Name:	9
Tag Number:	A5124
Tank Status:	Removed
Tank Status Date:	08/06/1996
Tank Install Date:	00/01/1951
Tank Closure Date:	Not reported
Capacity Range:	Not reported
Tank Permit Expiration Date:	07/01/1993
Tank Upgrade Date:	Not reported
Tank Spill Prevention:	None
Tank Overfill Prevention:	None
Tank Material:	Not reported
Tank Construction:	Single Wall Tank
Tank Tightness Test:	Not reported
Tank Corrosion Protection:	None
Tank Manifold:	Not reported
Tank Release Detection:	Not reported
Tank SFC Type:	Not reported
Pipe Material:	Not reported
Pipe Construction:	Single Wall Pipe
Pipe Primary Release Detection:	Not reported
Pipe Second Release Detection:	Not reported
Pipe Corrosion Protection:	None
Pipe Pumping System:	Non-Safe Suction
Responsible Unit:	NORTHWEST
Dispencer/Pump SFC Type:	Not reported

Tank Name:	A
Tag Number:	A5124
Tank Status:	Removed
Tank Status Date:	07/22/2010
Tank Install Date:	00/21/2000
Tank Closure Date:	03/13/2014
Capacity Range:	Not reported
Tank Permit Expiration Date:	07/31/2012
Tank Upgrade Date:	09/21/2000

DEPARTMENT OF LIGHTING (Continued) **1000660056**

Tank Spill Prevention:	Spill Bucket/Spill Box
Tank Overfill Prevention:	Overfill Alarm
Tank Material:	Steel Clad with Corrosion Resistant Composite
Tank Construction:	Single Wall Tank
Tank Tightness Test:	Not Performed
Tank Corrosion Protection:	Corrosion Resistant
Tank Manifold:	Not reported
Tank Release Detection:	Automatic Tank Gauging
Tank SFC Type:	Not reported
Pipe Material:	Flexible Piping
Pipe Construction:	Double Wall Pipe
Pipe Primary Release Detection:	Automatic Line Leak Detector (ALLD)
Pipe Second Release Detection:	Not reported
Pipe Corrosion Protection:	Corrosion Resistant
Pipe Pumping System:	Pressurized System
Responsible Unit:	NORTHWEST
Dispencer/Pump SFC Type:	Not reported

VCP:

edr_fstat:	WA
edr_fzip:	98109
edr_fcnty:	KING
edr_zip:	Not reported
Facility ID:	89512719
VCP Status:	Not reported
VCP:	Yes
Ecology Status:	Not reported
NFA Type:	Not reported
Date NFA:	Not reported
Rank:	N
Cleanup Siteid:	10976

edr_fstat:	WA
edr_fzip:	98109
edr_fcnty:	KING
edr_zip:	Not reported
Facility ID:	89512719
VCP Status:	Not reported
VCP:	Yes
Ecology Status:	Not reported
NFA Type:	Not reported
Date NFA:	Not reported
Rank:	N
Cleanup Siteid:	10976

edr_fstat:	WA
edr_fzip:	98109
edr_fcnty:	KING
edr_zip:	Not reported
Facility ID:	89512719
VCP Status:	Not reported
VCP:	Yes
Ecology Status:	Not reported
NFA Type:	Not reported
Date NFA:	Not reported
Rank:	N
Cleanup Siteid:	10976

DEPARTMENT OF LIGHTING (Continued) **1000660056**

edr_fstat: WA
edr_fzip: 98109
edr_fcnty: KING
edr_zip: Not reported
Facility ID: 89512719
VCP Status: Not reported
VCP: Yes
Ecology Status: Not reported
NFA Type: Not reported
Date NFA: Not reported
Rank: N
Cleanup Siteid: 10976

edr_fstat: WA
edr_fzip: 98109
edr_fcnty: KING
edr_zip: Not reported
Facility ID: 89512719
VCP Status: Not reported
VCP: Yes
Ecology Status: Not reported
NFA Type: Not reported
Date NFA: Not reported
Rank: N
Cleanup Siteid: 10976

ALLSITES:
Facility Name: GREYHOUND LINES INC SEATTLE 780013
Facility Id: 89512719

Interaction: I
Interaction 1: HWP
Interaction 2: Hazardous Waste Planner
Ecology Program: HAZWASTE
Program Data: HWPPRT
Facility Alt.: Not reported
Program ID: WAD988497376
Date Interaction: 1996-01-01 00:00:00
Date Interaction 3: 1996-12-31 00:00:00
Latitude: 47.618713686
Longitude: -122.332238334

Interaction: I
Interaction 1: HWG
Interaction 2: Hazardous Waste Generator
Ecology Program: HAZWASTE
Program Data: TURBOWASTE
Facility Alt.: Not reported
Program ID: WAD988497376
Date Interaction: 2005-12-31 00:00:00
Date Interaction 3: 2009-12-31 00:00:00
Latitude: 47.618713686
Longitude: -122.332238334

Interaction: A

DEPARTMENT OF LIGHTING (Continued) **1000660056**

Interaction 1:	HWOTHER
Interaction 2:	Haz Waste Management Activity
Ecology Program:	HAZWASTE
Program Data:	TURBOWASTE
Facility Alt.:	Seattle City Light Denny Way Seattle
Program ID:	WAD988497376
Date Interaction:	2014-12-31 00:00:00
Date Interaction 3:	Not reported
Latitude:	47.618713686
Longitude:	-122.332238334

Interaction:	I
Interaction 1:	HWG
Interaction 2:	Hazardous Waste Generator
Ecology Program:	HAZWASTE
Program Data:	TURBOWASTE
Facility Alt.:	Seattle City Light Denny Way Seattle
Program ID:	WAD988497376
Date Interaction:	2012-11-06 00:00:00
Date Interaction 3:	2014-12-31 00:00:00
Latitude:	47.618713686
Longitude:	-122.332238334

Interaction:	A
Interaction 1:	LUST
Interaction 2:	LUST Facility
Ecology Program:	TOXICS
Program Data:	ISIS
Facility Alt.:	Not reported
Program ID:	5427
Date Interaction:	1989-04-24 00:00:00
Date Interaction 3:	Not reported
Latitude:	47.618713686
Longitude:	-122.332238334

Interaction:	I
Interaction 1:	UST
Interaction 2:	Underground Storage Tank
Ecology Program:	TOXICS
Program Data:	UST
Facility Alt.:	Department of Lighting
Program ID:	5427
Date Interaction:	1951-01-01 00:00:00
Date Interaction 3:	2014-03-13 00:00:00
Latitude:	47.618713686
Longitude:	-122.332238334

Interaction:	I
Interaction 1:	HWG
Interaction 2:	Hazardous Waste Generator
Ecology Program:	HAZWASTE
Program Data:	TURBOWASTE
Facility Alt.:	Not reported

DEPARTMENT OF LIGHTING (Continued) **1000660056**

Program ID:	WAD988497376
Date Interaction:	1991-12-03 00:00:00
Date Interaction 3:	2004-12-31 00:00:00
Latitude:	47.618713686
Longitude:	-122.332238334
Interaction:	A
Interaction 1:	TIER2
Interaction 2:	Emergency/Haz Chem Rpt TIER2
Ecology Program:	HAZWASTE
Program Data:	EPCRA
Facility Alt.:	Not reported
Program ID:	WAD988497376
Date Interaction:	1990-01-01 00:00:00
Date Interaction 3:	Not reported
Latitude:	47.618713686
Longitude:	-122.332238334
Interaction:	I
Interaction 1:	HWOTHER
Interaction 2:	Haz Waste Management Activity
Ecology Program:	HAZWASTE
Program Data:	TURBOWASTE
Facility Alt.:	Not reported
Program ID:	WAD988497376
Date Interaction:	2004-12-31 00:00:00
Date Interaction 3:	2005-12-31 00:00:00
Latitude:	47.618713686
Longitude:	-122.332238334

189
WSW
1/2-1
0.756 mi.
3992 ft.

PARAMOUNT THEATRE
911 PINE ST
SEATTLE, WA 98101

WA CSCSL **S107747486**
WA ALLSITES **N/A**

Relative:
Lower

Actual:
168 ft.

CSCSL:

Facility ID:	5025986
Region:	Northwest
Lat/Long:	47.613604398 / -122.33169172
Brownfield Status:	Not reported
Rank Status:	N
Clean Up Siteid:	2110
Site Status:	Awaiting Cleanup
PSI?:	Not reported
Contaminant Name:	Petroleum Products-Unspecified
Ground Water:	Confirmed Above Cleanup Level
Surface Water:	Not reported
Soil:	Confirmed Above Cleanup Level
Sediment:	Not reported
Air:	Not reported
Bedrock:	Not reported
Responsible Unit:	Northwest

PARAMOUNT THEATRE (Continued) **S107747486**

ALLSITES:

Facility Name:	PARAMOUNT THEATRE
Facility Id:	5025986
Interaction:	A
Interaction 1:	SCS
Interaction 2:	State Cleanup Site
Ecology Program:	TOXICS
Program Data:	ISIS
Facility Alt.:	Paramount Theatre
Program ID:	Not reported
Date Interaction:	2006-03-28 00:00:00
Date Interaction 3:	Not reported
Latitude:	47.613598086000003
Longitude:	-122.331657065

---

190 South 1/2-1 0.778 mi. 4108 ft.

1200 E JEFFERSON
500 12TH AVE
SEATTLE, WA 98122

WA CSCSL **S110485925**
WA VCP **N/A**
WA ALLSITES

Relative: Lower

Actual: 272 ft.

CSCSL:

Facility ID:	19039
Region:	Northwest
Lat/Long:	47.6064197 / -122.31638669
Brownfield Status:	Not reported
Rank Status:	N
Clean Up Siteid:	11384
Site Status:	Cleanup Started
PSI?:	Not reported
Contaminant Name:	Benzene
Ground Water:	Confirmed Above Cleanup Level
Surface Water:	Not reported
Soil:	Confirmed Above Cleanup Level
Sediment:	Not reported
Air:	Not reported
Bedrock:	Not reported
Responsible Unit:	Northwest

Facility ID:	19039
Region:	Northwest
Lat/Long:	47.6064197 / -122.31638669
Brownfield Status:	Not reported
Rank Status:	N
Clean Up Siteid:	11384
Site Status:	Cleanup Started
PSI?:	Not reported
Contaminant Name:	Lead
Ground Water:	Not reported
Surface Water:	Not reported
Soil:	Below MTCA Cleanup Level After Assessment
Sediment:	Not reported
Air:	Not reported
Bedrock:	Not reported
Responsible Unit:	Northwest

1200 E JEFFERSON (Continued) **S110485925**

Facility ID: 19039
Region: Northwest
Lat/Long: 47.6064197 / -122.31638669
Brownfield Status: Not reported
Rank Status: N
Clean Up Siteid: 11384
Site Status: Cleanup Started
PSI?: Not reported
Contaminant Name: Other Non-Halogenated Organics
Ground Water: Not reported
Surface Water: Not reported
Soil: Confirmed Above Cleanup Level
Sediment: Not reported
Air: Not reported
Bedrock: Not reported
Responsible Unit: Northwest

Facility ID: 19039
Region: Northwest
Lat/Long: 47.6064197 / -122.31638669
Brownfield Status: Not reported
Rank Status: N
Clean Up Siteid: 11384
Site Status: Cleanup Started
PSI?: Not reported
Contaminant Name: Petroleum-Gasoline
Ground Water: Confirmed Above Cleanup Level
Surface Water: Not reported
Soil: Confirmed Above Cleanup Level
Sediment: Not reported
Air: Not reported
Bedrock: Not reported
Responsible Unit: Northwest

VCP:
edr_fstat: WA
edr_fzip: 98122
edr_fcnty: KING
edr_zip: Not reported
Facility ID: 19039
VCP Status: Not reported
VCP: Yes
Ecology Status: Not reported
NFA Type: Not reported
Date NFA: Not reported
Rank: N
Cleanup Siteid: 11384

edr_fstat: WA
edr_fzip: 98122
edr_fcnty: KING
edr_zip: Not reported
Facility ID: 19039
VCP Status: Not reported
VCP: Yes
Ecology Status: Not reported
NFA Type: Not reported

1200 E JEFFERSON (Continued) **S110485925**

Date NFA: Not reported
Rank: N
Cleanup Siteid: 11384

edr_fstat: WA
edr_fzip: 98122
edr_fcnty: KING
edr_zip: Not reported
Facility ID: 19039
VCP Status: Not reported
VCP: Yes
Ecology Status: Not reported
NFA Type: Not reported
Date NFA: Not reported
Rank: N
Cleanup Siteid: 11384

edr_fstat: WA
edr_fzip: 98122
edr_fcnty: KING
edr_zip: Not reported
Facility ID: 19039
VCP Status: Not reported
VCP: Yes
Ecology Status: Not reported
NFA Type: Not reported
Date NFA: Not reported
Rank: N
Cleanup Siteid: 11384

ALLSITES:
Facility Name: 1200 E JEFFERSON
Facility Id: 19039

Interaction: I
Interaction 1: VOLCLNST
Interaction 2: Voluntary Cleanup Sites
Ecology Program: TOXICS
Program Data: ISIS
Facility Alt.: 1200 E Jefferson
Program ID: NW2297
Date Interaction: 2010-07-01 00:00:00
Date Interaction 3: 2011-08-25 00:00:00
Latitude: 47.606414712999999
Longitude: -122.31636832300001

---

191 **BLACK 10NE PROPERTY FORMER SUPPLY LAUNDR** **WA CSCSL** **S113427076**
WNW **1265 REPUBLICAN** **WA LUST** **N/A**
1/2-1 **SEATTLE, WA 98109** **WA VCP**
0.779 mi. **WA ALLSITES**
4111 ft. **WA DRYCLEANERS**
WA MANIFEST

Relative:
Lower

CSCSL:
Facility ID: 92642343
Region: Northwest

Actual:
110 ft.

BLACK 10NE PROPERTY FORMER SUPPLY LAUNDR (Continued) **S113427076**

Lat/Long:	47.622861301 / -122.33069259
Brownfield Status:	Not reported
Rank Status:	N
Clean Up Siteid:	11073
Site Status:	Cleanup Started
PSI?:	Not reported
Contaminant Name:	Benzene
Ground Water:	Below MTCA Cleanup Level After Assessment
Surface Water:	Not reported
Soil:	Not reported
Sediment:	Not reported
Air:	Not reported
Bedrock:	Not reported
Responsible Unit:	Northwest

Facility ID:	92642343
Region:	Northwest
Lat/Long:	47.622861301 / -122.33069259
Brownfield Status:	Not reported
Rank Status:	N
Clean Up Siteid:	11073
Site Status:	Cleanup Started
PSI?:	Not reported
Contaminant Name:	Halogenated Solvents
Ground Water:	Confirmed Above Cleanup Level
Surface Water:	Not reported
Soil:	Confirmed Above Cleanup Level
Sediment:	Not reported
Air:	Not reported
Bedrock:	Not reported
Responsible Unit:	Northwest

Facility ID:	92642343
Region:	Northwest
Lat/Long:	47.622861301 / -122.33069259
Brownfield Status:	Not reported
Rank Status:	N
Clean Up Siteid:	11073
Site Status:	Cleanup Started
PSI?:	Not reported
Contaminant Name:	Petroleum-Diesel
Ground Water:	Not reported
Surface Water:	Not reported
Soil:	Confirmed Above Cleanup Level
Sediment:	Not reported
Air:	Not reported
Bedrock:	Not reported
Responsible Unit:	Northwest

Facility ID:	92642343
Region:	Northwest
Lat/Long:	47.622861301 / -122.33069259
Brownfield Status:	Not reported
Rank Status:	N
Clean Up Siteid:	11073
Site Status:	Cleanup Started
PSI?:	Not reported

BLACK 10NE PROPERTY FORMER SUPPLY LAUNDR (Continued) **S113427076**

Contaminant Name: Petroleum-Gasoline
Ground Water: Confirmed Above Cleanup Level
Surface Water: Not reported
Soil: Suspected
Sediment: Not reported
Air: Not reported
Bedrock: Not reported
Responsible Unit: Northwest

Facility ID: 92642343
Region: Northwest
Lat/Long: 47.622861301 / -122.33069259
Brownfield Status: Not reported
Rank Status: N
Clean Up Siteid: 11073
Site Status: Cleanup Started
PSI?: Not reported
Contaminant Name: Petroleum-Other
Ground Water: Confirmed Above Cleanup Level
Surface Water: Not reported
Soil: Confirmed Above Cleanup Level
Sediment: Not reported
Air: Not reported
Bedrock: Not reported
Responsible Unit: Northwest

LUST:
Facility ID: 92642343
Lust Status Type: Cleanup Started
Cleanup Site ID: 11073
Cleanup Unit Type: Upland
Process Type: Voluntary Cleanup Program
Cleanup Unit Name: Block 10 NE City Investors
Lust Status Date: 05/21/1995
Response Section: Northwest
Lat/Long: 47.6228613 / -122.33069

VCP:
edr_fstat: WA
edr_fzip: 98109-5529
edr_fcnty: KING
edr_zip: Not reported
Facility ID: 92642343
VCP Status: Not reported
VCP: Yes
Ecology Status: Not reported
NFA Type: Not reported
Date NFA: Not reported
Rank: N
Cleanup Siteid: 11073

edr_fstat: WA
edr_fzip: 98109-5529
edr_fcnty: KING
edr_zip: Not reported
Facility ID: 92642343

BLACK 10NE PROPERTY FORMER SUPPLY LAUNDR (Continued) **S113427076**

VCP Status: Not reported
VCP: Yes
Ecology Status: Not reported
NFA Type: Not reported
Date NFA: Not reported
Rank: N
Cleanup Siteid: 11073

edr_fstat: WA
edr_fzip: 98109-5529
edr_fcnty: KING
edr_zip: Not reported
Facility ID: 92642343
VCP Status: Not reported
VCP: Yes
Ecology Status: Not reported
NFA Type: Not reported
Date NFA: Not reported
Rank: N
Cleanup Siteid: 11073

edr_fstat: WA
edr_fzip: 98109-5529
edr_fcnty: KING
edr_zip: Not reported
Facility ID: 92642343
VCP Status: Not reported
VCP: Yes
Ecology Status: Not reported
NFA Type: Not reported
Date NFA: Not reported
Rank: N
Cleanup Siteid: 11073

edr_fstat: WA
edr_fzip: 98109-5529
edr_fcnty: KING
edr_zip: Not reported
Facility ID: 92642343
VCP Status: Not reported
VCP: Yes
Ecology Status: Not reported
NFA Type: Not reported
Date NFA: Not reported
Rank: N
Cleanup Siteid: 11073

ALLSITES:
Facility Name: REPUBLICAN ST SITE
Facility Id: 92642343

Interaction: A
Interaction 1: VOLCLNST
Interaction 2: Voluntary Cleanup Sites
Ecology Program: TOXICS
Program Data: ISIS
Facility Alt.: Block 10 NE City Investors

BLACK 10NE PROPERTY FORMER SUPPLY LAUNDR (Continued) **S113427076**

Program ID:	NW2536
Date Interaction:	2011-10-10 00:00:00
Date Interaction 3:	Not reported
Latitude:	47.622856616
Longitude:	-122.33067730499999

Interaction:	A
Interaction 1:	HWOTHER
Interaction 2:	Haz Waste Management Activity
Ecology Program:	HAZWASTE
Program Data:	TURBOWASTE
Facility Alt.:	Block 10 NE Former Supply Laundry
Program ID:	WAH000041120
Date Interaction:	2014-12-31 00:00:00
Date Interaction 3:	Not reported
Latitude:	47.622856616
Longitude:	-122.33067730499999

Interaction:	A
Interaction 1:	UST
Interaction 2:	Underground Storage Tank
Ecology Program:	TOXICS
Program Data:	UST
Facility Alt.:	Not reported
Program ID:	200360
Date Interaction:	1999-09-09 00:00:00
Date Interaction 3:	Not reported
Latitude:	47.622856616
Longitude:	-122.33067730499999

Interaction:	A
Interaction 1:	LUST
Interaction 2:	LUST Facility
Ecology Program:	TOXICS
Program Data:	ISIS
Facility Alt.:	Not reported
Program ID:	200360
Date Interaction:	1991-09-13 00:00:00
Date Interaction 3:	Not reported
Latitude:	47.622856616
Longitude:	-122.33067730499999

Interaction:	I
Interaction 1:	HWG
Interaction 2:	Hazardous Waste Generator
Ecology Program:	HAZWASTE
Program Data:	TURBOWASTE
Facility Alt.:	Black 10NE Property Former Supply Laundr
Program ID:	WAH000041120
Date Interaction:	2012-03-08 00:00:00
Date Interaction 3:	2014-12-31 00:00:00
Latitude:	47.622856616
Longitude:	-122.33067730499999

BLACK 10NE PROPERTY FORMER SUPPLY LAUNDR (Continued) **S113427076**

DRYCLEANERS:

EPA Id:	WAH000041120
FS Id:	92642343
Tax Reg Nbr:	NA
Business Type:	Former Commercial Laundry
Fed Waste Code Desc:	Not reported
State Waste Code Desc:	Not reported
Mail Name:	City Investors XVIII LLC
Mail Line1:	505 Fifth Ave S Ste 900
Mail Line2:	Not reported
Mail City,St,Zip:	Seattle, WA 98104
Mail Country:	UNITED STATES
Legal Org Name:	City Investors XVIII LLC
Legal Person First Name:	Deb
Legal Person Middle Init:	Not reported
Legal Person Last Name:	Willard
Legal Line1:	505 Fifth Ave S Ste 900
Legal Line2:	Not reported
Legal City,St,Zip:	Seattle, WA 98104
Legal Country:	UNITED STATES
Legal Phone Nbr:	206-342-2515
Legal Effective Date:	Not reported
Legal Organization Type:	Private
Land Org Name:	City Investors XVIII LLC
Land Person First Name:	Deb
Land Person Middle Init:	Not reported
Land Person Last Name:	Willard
Land Line1:	505 Fifth Ave S Ste 900
Land Line2:	Not reported
Land City,St,Zip:	Seattle, WA 98104
Land Country:	UNITED STATES
Land Phone Nbr:	206-342-2515
Land Organization Type:	Private
Operator Org Name:	City Investors XVIII LLC
Operator Person First Name:	Deb
Operator Person Middle Init:	Not reported
Operator Person Last Name:	Willard
Operator Line1:	505 Fifth Ave S Ste 900
Operator Line2:	Not reported
Operator City,St,Zip:	Seattle, WA 98104
Operator Country:	UNITED STATES
Operator Phone Nbr:	206-342-2515
Operator Effective Date:	Not reported
Operator Organization Type:	Private
Site Contact First Name:	Deb
Site Contact Middle Init:	Not reported
Site Contact Last Name:	Willard
Site Contact Line1:	505 Fifth Ave S Ste 900
Site Contact Line2:	Not reported
Site Contact City,St,Zip:	Seattle, WA 98104
Site Contact Country:	UNITED STATES
Site Contact Phone Nbr:	206-342-2515
Site Contact Email:	debw@vulcan.com
Form Contact First Name:	Deb
Form Contact Middle Init:	Not reported
Form Contact Last Name:	Willard
Form Contact Line1:	505 Fifth Ave S Ste 900

BLACK 10NE PROPERTY FORMER SUPPLY LAUNDR (Continued) **S113427076**

Form Contact Line2: Not reported
Form Contact City,St,Zip: Seattle, WA 98104
Form Contact Country: UNITED STATES
Form Contact Phone Nbr: 206-342-2515
Form Contact Email: debw@vulcan.com
Gen Status Cd: XQG
Monthly Generation: False
Batch Generation: False
One Time Generation: False
Transports Own Waste: False
Transports Others Waste: False
Recycler Onsite: False
Transfer Facility: False
Pbr: False
Tbg: False
Mixed Radioactive: False
Importer: False
Tsdr Facility: False
Immediate Recycler: False
Gen Dang Fuel: False
Gen Market To Burner: False
Gen Other Marketers: False
Utility Boiler Burner: False
Industry Boiler Burner: False
Furnace Burner: False
Smelter Deferral: False
Small Qty Exemption: False
Other Exemption: Not reported
UW Battery Gen: False
UW Thermostats Gen: False
UW Mercury Gen: False
UW Lamps Gen: False
UW Battery Accum: False
UW Thermostats Accum: False
UW Mercury Accum: False
UW Lamps Accum: False
UW Destination Facility: False
Off Spec Utility Boiler: False
Off Spec Industry Boiler: False
Off Spec Furnace: False
Used Oil Transporter: False
Used Oil Transfer Facility: False
Used Oil Processor: False
Used Oil Rerefiner: False
Used Oil Fuel Marketer Directs Shipments: False
Used Oil Fuel Marketer Meets Specs: False
Comments: Not reported

WA MANIFEST:
Facility Site ID Number: 92642343
EPA ID: WAH000041120
NAICS: 812320
SWC Desc: Not reported
FWC Desc: F002
Form Comm: Not reported
Data Year: 2012
Permit by Rule: False

BLACK 10NE PROPERTY FORMER SUPPLY LAUNDR (Continued) **S113427076**

Treatment by Generator:	False
Mixed radioactive waste:	False
Importer of hazardous waste:	False
Immediate recycler:	False
Treatment/Storage/Disposal/Recycling Facility:	False
Generator of dangerous fuel waste:	False
Generator marketing to burner:	False
Other marketers (i.e., blender, distributor, etc.):	False
Utility boiler burner:	False
Industry boiler burner:	False
Industrial Furnace:	False
Smelter defferal:	False
Universal waste - batteries - generate:	False
Universal waste - thermostats - generate:	False
Universal waste - mercury - generate:	False
Universal waste - lamps - generate:	False
Universal waste - batteries - accumulate:	False
Universal waste - thermostats - accumulate:	False
Universal waste - mercury - accumulate:	False
Universal waste - lamps - accumulate:	False
Destination Facility for Universal Waste:	False
Off-specification used oil burner - utility boiler:	False
Off-specification used oil burner - industrial boiler:	False
Off-specification used oil burner - industrial furnace:	False
Tax Reg #:	NA
Business Type:	Former Commercial Laundry
Mail Name:	City Investors XVIII LLC
Mail addr line1:	505 Fifth Ave S Ste 900
Mail city,st,zip:	Seattle, WA 98104
Mail country:	UNITED STATES
Legal org name:	City Investors XVIII LLC
Legal org type:	Private
Legal addr line1:	505 Fifth Ave S Ste 900
Legal city,st,zip:	Seattle, WA 98104
Legal country:	UNITED STATES
Legal phone nbr:	206-342-2515
Legal effective date:	Not reported
Land org name:	City Investors XVIII LLC
Land org type:	Private
Land person name:	Deb Willard
Land addr line1:	505 Fifth Ave S Ste 900
Land city,st,zip:	Seattle, WA 98104
Land country:	UNITED STATES
Land phone nbr:	206-342-2515
Operator org name:	City Investors XVIII LLC
Operator org type:	Private
Operator addr line1:	505 Fifth Ave S Ste 900
Operator city,st,zip:	Seattle, WA 98104
Operator country:	UNITED STATES
Operator phone nbr:	206-342-2515
Operator effective date:	Not reported
Site contact name:	Deb Willard
Site contact addr line1:	505 Fifth Ave S Ste 900
Site Contact City/State/ Zip:	Seattle, WA 98104
Site Contact Country:	UNITED STATES
Site Contact Phone #:	206-342-2515
Site Contact EMail:	debw@vulcan.com

BLACK 10NE PROPERTY FORMER SUPPLY LAUNDR (Continued) **S113427076**

Form Contact NAME:	Deb Willard
Form Contact ADDR LINE1:	505 Fifth Ave S Ste 900
Form Contact City,ST,Zip:	Seattle, WA 98104
Form Contact Country:	UNITED STATES
Form Contact Phone #:	206-342-2515
Form Contact EMail:	debw@vulcan.com
Gen Status CD:	LQG
Monthly Generation:	False
Batch Generation:	False
One Time Generation:	True
Transport Own Waste:	False
Tranports Other Waste:	False
Recycler Onsite:	False
Transfer Facility:	False
Other Exemption:	Not reported
UW Battery Gen:	False
Used Oil Transporter:	False
Used Oil Transfer Facility:	False
Used Oil Processor:	False
Used Oil Refiner:	False
Used Oil Fuel Marketer Directs Shipments:	False
Used Oil Fuel Marketer Meets Specs:	False

Waste Streams Generated:

Facility ID:	92642343
Data Year:	2012
Description:	contaminated soil from site remediation
Mix:	False
Reported Qty:	62280 LB
Kilo Qty:	28250.2084
Density No:	0
Density Qty:	Not reported

Shipments Sent:

Facility ID:	92642343
Data Year:	2012
Shipment sent data:	2012-08-29 00:00:00
Reported Qty:	62280 LB
Kilo Qty:	28250.2084

Facility Site ID Number:	92642343
EPA ID:	WAH000041120
NAICS:	812320
SWC Desc:	Not reported
FWC Desc:	Not reported
Form Comm:	Not reported
Data Year:	2013
Permit by Rule:	False
Treatment by Generator:	False
Mixed radioactive waste:	False
Importer of hazardous waste:	False
Immediate recycler:	False
Treatment/Storage/Disposal/Recycling Facility:	False
Generator of dangerous fuel waste:	False
Generator marketing to burner:	False

BLACK 10NE PROPERTY FORMER SUPPLY LAUNDR (Continued) **S113427076**

Other marketers (i.e., blender, distributor, etc.):	False
Utility boiler burner:	False
Industry boiler burner:	False
Industrial Furnace:	False
Smelter defferal:	False
Universal waste - batteries - generate:	False
Universal waste - thermostats - generate:	False
Universal waste - mercury - generate:	False
Universal waste - lamps - generate:	False
Universal waste - batteries - accumulate:	False
Universal waste - thermostats - accumulate:	False
Universal waste - mercury - accumulate:	False
Universal waste - lamps - accumulate:	False
Destination Facility for Universal Waste:	False
Off-specification used oil burner - utility boiler:	False
Off-specification used oil burner - industrial boiler:	False
Off-specification used oil burner - industrial furnace:	False
Tax Reg #:	NA
Business Type:	Former Commercial Laundry
Mail Name:	City Investors XVIII LLC
Mail addr line1:	505 Fifth Ave S Ste 900
Mail city,st,zip:	Seattle, WA 98104
Mail country:	UNITED STATES
Legal org name:	City Investors XVIII LLC
Legal org type:	Private
Legal addr line1:	505 Fifth Ave S Ste 900
Legal city,st,zip:	Seattle, WA 98104
Legal country:	UNITED STATES
Legal phone nbr:	206-342-2515
Legal effective date:	Not reported
Land org name:	City Investors XVIII LLC
Land org type:	Private
Land person name:	Deb Willard
Land addr line1:	505 Fifth Ave S Ste 900
Land city,st,zip:	Seattle, WA 98104
Land country:	UNITED STATES
Land phone nbr:	206-342-2515
Operator org name:	City Investors XVIII LLC
Operator org type:	Private
Operator addr line1:	505 Fifth Ave S Ste 900
Operator city,st,zip:	Seattle, WA 98104
Operator country:	UNITED STATES
Operator phone nbr:	206-342-2515
Operator effective date:	Not reported
Site contact name:	Deb Willard
Site contact addr line1:	505 Fifth Ave S Ste 900
Site Contact City/State/ Zip:	Seattle, WA 98104
Site Contact Country:	UNITED STATES
Site Contact Phone #:	206-342-2515
Site Contact EMail:	debw@vulcan.com
Form Contact NAME:	Deb Willard
Form Contact ADDR LINE1:	505 Fifth Ave S Ste 900
Form Contact City,ST,Zip:	Seattle, WA 98104
Form Contact Country:	UNITED STATES
Form Contact Phone #:	206-342-2515
Form Contact EMail:	debw@vulcan.com
Gen Status CD:	XQG

BLACK 10NE PROPERTY FORMER SUPPLY LAUNDR (Continued) **S113427076**

Monthly Generation: False
Batch Generation: False
One Time Generation: False
Transport Own Waste: False
Tranports Other Waste: False
Recycler Onsite: False
Transfer Facility: False
Other Exemption: Not reported
UW Battery Gen: False
Used Oil Transporter: False
Used Oil Transfer Facility: False
Used Oil Processor: False
Used Oil Refiner: False
Used Oil Fuel Marketer Directs Shipments: False
Used Oil Fuel Marketer Meets Specs: False

Waste Streams Generated:
Facility ID: 92642343
Data Year: 2012
Description: contaminated soil from site remediation
Mix: False
Reported Qty: 62280 LB
Kilo Qty: 28250.2084
Density No: 0
Density Qty: Not reported

Shipments Sent:
Facility ID: 92642343
Data Year: 2012
Shipment sent data: 2012-08-29 00:00:00
Reported Qty: 62280 LB
Kilo Qty: 28250.2084

Facility Site ID Number: 92642343
EPA ID: WAH000041120
NAICS: 812320
SWC Desc: Not reported
FWC Desc: Not reported
Form Comm: Not reported
Data Year: 2014
Permit by Rule: False
Treatment by Generator: False
Mixed radioactive waste: False
Importer of hazardous waste: False
Immediate recycler: False
Treatment/Storage/Disposal/Recycling Facility: False
Generator of dangerous fuel waste: False
Generator marketing to burner: False
Other marketers (i.e., blender, distributor, etc.): False
Utility boiler burner: False
Industry boiler burner: False
Industrial Furnace: False
Smelter defferal: False
Universal waste - batteries - generate: False
Universal waste - thermostats - generate: False

BLACK 10NE PROPERTY FORMER SUPPLY LAUNDR (Continued) **S113427076**

Universal waste - mercury - generate:	False
Universal waste - lamps - generate:	False
Universal waste - batteries - accumulate:	False
Universal waste - thermostats - accumulate:	False
Universal waste - mercury - accumulate:	False
Universal waste - lamps - accumulate:	False
Destination Facility for Universal Waste:	False
Off-specification used oil burner - utility boiler:	False
Off-specification used oil burner - industrial boiler:	False
Off-specification used oil burner - industrial furnace:	False
Tax Reg #:	NA
Business Type:	Former Commercial Laundry
Mail Name:	City Investors XVIII LLC
Mail addr line1:	505 Fifth Ave S Ste 900
Mail city,st,zip:	Seattle, WA 98104
Mail country:	UNITED STATES
Legal org name:	City Investors XVIII LLC
Legal org type:	Private
Legal addr line1:	505 Fifth Ave S Ste 900
Legal city,st,zip:	Seattle, WA 98104
Legal country:	UNITED STATES
Legal phone nbr:	206-342-2515
Legal effective date:	Not reported
Land org name:	City Investors XVIII LLC
Land org type:	Private
Land person name:	Deb Willard
Land addr line1:	505 Fifth Ave S Ste 900
Land city,st,zip:	Seattle, WA 98104
Land country:	UNITED STATES
Land phone nbr:	206-342-2515
Operator org name:	City Investors XVIII LLC
Operator org type:	Private
Operator addr line1:	505 Fifth Ave S Ste 900
Operator city,st,zip:	Seattle, WA 98104
Operator country:	UNITED STATES
Operator phone nbr:	206-342-2515
Operator effective date:	Not reported
Site contact name:	Deb Willard
Site contact addr line1:	505 Fifth Ave S Ste 900
Site Contact City/State/ Zip:	Seattle, WA 98104
Site Contact Country:	UNITED STATES
Site Contact Phone #:	206-342-2515
Site Contact EMail:	debw@vulcan.com
Form Contact NAME:	Deb Willard
Form Contact ADDR LINE1:	505 Fifth Ave S Ste 900
Form Contact City,ST,Zip:	Seattle, WA 98104
Form Contact Country:	UNITED STATES
Form Contact Phone #:	206-342-2515
Form Contact EMail:	debw@vulcan.com
Gen Status CD:	XQG
Monthly Generation:	False
Batch Generation:	False
One Time Generation:	False
Transport Own Waste:	False
Tranports Other Waste:	False
Recycler Onsite:	False
Transfer Facility:	False

BLACK 10NE PROPERTY FORMER SUPPLY LAUNDR (Continued) **S113427076**

Other Exemption:	Not reported
UW Battery Gen:	False
Used Oil Transporter:	False
Used Oil Transfer Facility:	False
Used Oil Processor:	False
Used Oil Refiner:	False
Used Oil Fuel Marketer Directs Shipments:	False
Used Oil Fuel Marketer Meets Specs:	False

Waste Streams Generated:

Facility ID:	92642343
Data Year:	2012
Description:	contaminated soil from site remediation
Mix:	False
Reported Qty:	62280 LB
Kilo Qty:	28250.2084
Density No:	0
Density Qty:	Not reported

Shipments Sent:

Facility ID:	92642343
Data Year:	2012
Shipment sent data:	2012-08-29 00:00:00
Reported Qty:	62280 LB
Kilo Qty:	28250.2084

---

192 South 1/2-1 0.794 mi. 4194 ft.

JEFFERSON ST BUS BARN **WA HSL** **1007080543**
1398 E JEFFERSON ST / 1323 E CHERRY ST **WA CSCSL** **N/A**
SEATTLE, WA 98122 **WA ALLSITES**

Relative: Lower

Actual: 269 ft.

HSL:

edr_fstat:	WA
edr_fzip:	Not reported
edr_fcnty:	KING
edr_zip:	Not reported
Facility Type:	**Hazardous Sites List**
Facility Status:	Awaiting Cleanup
FSID Number:	2323
Rank:	3
Region:	NW
EDR Link ID:	2323
Region Decode:	NORTHWEST REGIONAL OFFICE

CSCSL:

Facility ID:	2323
Region:	Northwest
Lat/Long:	47.606749547 / -122.31485393
Brownfield Status:	Not reported
Rank Status:	3
Clean Up Siteid:	2027
Site Status:	Awaiting Cleanup
PSI?:	Not reported
Contaminant Name:	Conventional Contaminants, Inorganic

JEFFERSON ST BUS BARN (Continued) **1007080543**

Ground Water:	Not reported
Surface Water:	Not reported
Soil:	Suspected
Sediment:	Not reported
Air:	Not reported
Bedrock:	Not reported
Responsible Unit:	Northwest
Facility ID:	2323
Region:	Northwest
Lat/Long:	47.606749547 / -122.31485393
Brownfield Status:	Not reported
Rank Status:	3
Clean Up Siteid:	2027
Site Status:	Awaiting Cleanup
PSI?:	Not reported
Contaminant Name:	Halogenated Organics
Ground Water:	Not reported
Surface Water:	Not reported
Soil:	Suspected
Sediment:	Not reported
Air:	Not reported
Bedrock:	Not reported
Responsible Unit:	Northwest
Facility ID:	2323
Region:	Northwest
Lat/Long:	47.606749547 / -122.31485393
Brownfield Status:	Not reported
Rank Status:	3
Clean Up Siteid:	2027
Site Status:	Awaiting Cleanup
PSI?:	Not reported
Contaminant Name:	Metals Priority Pollutants
Ground Water:	Not reported
Surface Water:	Not reported
Soil:	Suspected
Sediment:	Not reported
Air:	Not reported
Bedrock:	Not reported
Responsible Unit:	Northwest
Facility ID:	2323
Region:	Northwest
Lat/Long:	47.606749547 / -122.31485393
Brownfield Status:	Not reported
Rank Status:	3
Clean Up Siteid:	2027
Site Status:	Awaiting Cleanup
PSI?:	Not reported
Contaminant Name:	Petroleum Products-Unspecified
Ground Water:	Not reported
Surface Water:	Not reported
Soil:	Confirmed Above Cleanup Level
Sediment:	Not reported
Air:	Not reported
Bedrock:	Not reported

JEFFERSON ST BUS BARN (Continued) **1007080543**

Responsible Unit: Northwest

ALLSITES:
Facility Name: JEFFERSON ST BUS BARN
Facility Id: 2323

Interaction: A
Interaction 1: INDPNDNT
Interaction 2: Independent Cleanup
Ecology Program: TOXICS
Program Data: ISIS
Facility Alt.: JEFFERSON ST BUS BARN
Program ID: Not reported
Date Interaction: 1900-01-01 00:00:00
Date Interaction 3: Not reported
Latitude: 47.606742883999999
Longitude: -122.3148388

193
WNW
1/2-1
0.798 mi.
4212 ft.

TOMLINSON INC
420 PONTIUS AVE N
SEATTLE, WA 98109

WA CSCSL **U001128871**
WA LUST **N/A**
WA UST
WA VCP
WA ALLSITES

Relative:
Lower

Actual:
107 ft.

CSCSL:
Facility ID: 83346748
Region: Northwest
Lat/Long: 47.622367055 / -122.3313775
Brownfield Status: Not reported
Rank Status: N
Clean Up Siteid: 1903
Site Status: Cleanup Started
PSI?: Not reported
Contaminant Name: Halogenated Solvents
Ground Water: Not reported
Surface Water: Not reported
Soil: Confirmed Above Cleanup Level
Sediment: Not reported
Air: Not reported
Bedrock: Not reported
Responsible Unit: Northwest

Facility ID: 83346748
Region: Northwest
Lat/Long: 47.622367055 / -122.3313775
Brownfield Status: Not reported
Rank Status: N
Clean Up Siteid: 1903
Site Status: Cleanup Started
PSI?: Not reported
Contaminant Name: Petroleum Products-Unspecified
Ground Water: Confirmed Above Cleanup Level
Surface Water: Not reported
Soil: Confirmed Above Cleanup Level
Sediment: Not reported
Air: Not reported

TOMLINSON INC (Continued) **U001128871**

Bedrock: Not reported
Responsible Unit: Northwest

Facility ID: 83346748
Region: Northwest
Lat/Long: 47.622367055 / -122.3313775
Brownfield Status: Not reported
Rank Status: N
Clean Up Siteid: 1903
Site Status: Cleanup Started
PSI?: Not reported
Contaminant Name: Petroleum-Diesel
Ground Water: Not reported
Surface Water: Not reported
Soil: Confirmed Above Cleanup Level
Sediment: Not reported
Air: Not reported
Bedrock: Not reported
Responsible Unit: Northwest

Facility ID: 83346748
Region: Northwest
Lat/Long: 47.622367055 / -122.3313775
Brownfield Status: Not reported
Rank Status: N
Clean Up Siteid: 1903
Site Status: Cleanup Started
PSI?: Not reported
Contaminant Name: Petroleum-Gasoline
Ground Water: Not reported
Surface Water: Not reported
Soil: Suspected
Sediment: Not reported
Air: Not reported
Bedrock: Not reported
Responsible Unit: Northwest

Facility ID: 83346748
Region: Northwest
Lat/Long: 47.622367055 / -122.3313775
Brownfield Status: Not reported
Rank Status: N
Clean Up Siteid: 1903
Site Status: Cleanup Started
PSI?: Not reported
Contaminant Name: Petroleum-Other
Ground Water: Confirmed Above Cleanup Level
Surface Water: Not reported
Soil: Confirmed Above Cleanup Level
Sediment: Not reported
Air: Not reported
Bedrock: Not reported
Responsible Unit: Northwest

LUST:
Facility ID: 83346748
Lust Status Type: Cleanup Started

TOMLINSON INC (Continued) **U001128871**

Cleanup Site ID: 1903
Cleanup Unit Type: Upland
Process Type: Voluntary Cleanup Program
Cleanup Unit Name: TOMLINSON INC
Lust Status Date: 06/01/1995
Response Section: Northwest
Lat/Long: 47.6223670 / -122.33137

UST:
Facility ID: 83346748
Site Id: 101457
UBI: Not reported
Phone Number: Not reported
Decimal Latitude: 47.62236706
Decimal Longitude: -122.3313775

Tank Name: 1-8000
Tag Number: Not reported
Tank Status: Removed
Tank Status Date: 08/10/2011
Tank Install Date: 00/31/1964
Tank Closure Date: 09/10/1991
Capacity Range: Not reported
Tank Permit Expiration Date: Not reported
Tank Upgrade Date: Not reported
Tank Spill Prevention: Not reported
Tank Overfill Prevention: Not reported
Tank Material: Not reported
Tank Construction: Not reported
Tank Tightness Test: Not reported
Tank Corrosion Protection: Not reported
Tank Manifold: Not reported
Tank Release Detection: Not reported
Tank SFC Type: Not reported
Pipe Material: Not reported
Pipe Construction: Not reported
Pipe Primary Release Detection: Not reported
Pipe Second Release Detection: Not reported
Pipe Corrosion Protection: Not reported
Pipe Pumping System: Not reported
Responsible Unit: NORTHWEST
Dispencer/Pump SFC Type: Not reported

Tank Name: 2-4000
Tag Number: Not reported
Tank Status: Removed
Tank Status Date: 08/10/2011
Tank Install Date: 00/31/1964
Tank Closure Date: 09/10/1991
Capacity Range: Not reported
Tank Permit Expiration Date: Not reported
Tank Upgrade Date: Not reported
Tank Spill Prevention: Not reported
Tank Overfill Prevention: Not reported
Tank Material: Not reported
Tank Construction: Not reported

TOMLINSON INC (Continued) **U001128871**

Tank Tightness Test:	Not reported
Tank Corrosion Protection:	Not reported
Tank Manifold:	Not reported
Tank Release Detection:	Not reported
Tank SFC Type:	Not reported
Pipe Material:	Not reported
Pipe Construction:	Not reported
Pipe Primary Release Detection:	Not reported
Pipe Second Release Detection:	Not reported
Pipe Corrosion Protection:	Not reported
Pipe Pumping System:	Not reported
Responsible Unit:	NORTHWEST
Dispencer/Pump SFC Type:	Not reported

Tank Name:	3-4000
Tag Number:	Not reported
Tank Status:	Removed
Tank Status Date:	08/10/2011
Tank Install Date:	00/31/1964
Tank Closure Date:	09/10/2011
Capacity Range:	Not reported
Tank Permit Expiration Date:	Not reported
Tank Upgrade Date:	Not reported
Tank Spill Prevention:	Not reported
Tank Overfill Prevention:	Not reported
Tank Material:	Not reported
Tank Construction:	Not reported
Tank Tightness Test:	Not reported
Tank Corrosion Protection:	Not reported
Tank Manifold:	Not reported
Tank Release Detection:	Not reported
Tank SFC Type:	Not reported
Pipe Material:	Not reported
Pipe Construction:	Not reported
Pipe Primary Release Detection:	Not reported
Pipe Second Release Detection:	Not reported
Pipe Corrosion Protection:	Not reported
Pipe Pumping System:	Not reported
Responsible Unit:	NORTHWEST
Dispencer/Pump SFC Type:	Not reported

Tank Name:	4-6000
Tag Number:	Not reported
Tank Status:	Removed
Tank Status Date:	08/10/2011
Tank Install Date:	00/31/1964
Tank Closure Date:	09/10/1991
Capacity Range:	Not reported
Tank Permit Expiration Date:	Not reported
Tank Upgrade Date:	Not reported
Tank Spill Prevention:	Not reported
Tank Overfill Prevention:	Not reported
Tank Material:	Not reported
Tank Construction:	Not reported
Tank Tightness Test:	Not reported

TOMLINSON INC (Continued) **U001128871**

Tank Corrosion Protection: Not reported
Tank Manifold: Not reported
Tank Release Detection: Not reported
Tank SFC Type: Not reported
Pipe Material: Not reported
Pipe Construction: Not reported
Pipe Primary Release Detection: Not reported
Pipe Second Release Detection: Not reported
Pipe Corrosion Protection: Not reported
Pipe Pumping System: Not reported
Responsible Unit: NORTHWEST
Dispencer/Pump SFC Type: Not reported

VCP:
edr_fstat: WA
edr_fzip: 98109-5422
edr_fcnty: KING
edr_zip: Not reported
Facility ID: 83346748
VCP Status: Not reported
VCP: Yes
Ecology Status: Not reported
NFA Type: Not reported
Date NFA: Not reported
Rank: N
Cleanup Siteid: 1903

edr_fstat: WA
edr_fzip: 98109-5422
edr_fcnty: KING
edr_zip: Not reported
Facility ID: 83346748
VCP Status: Not reported
VCP: Yes
Ecology Status: Not reported
NFA Type: Not reported
Date NFA: Not reported
Rank: N
Cleanup Siteid: 1903

edr_fstat: WA
edr_fzip: 98109-5422
edr_fcnty: KING
edr_zip: Not reported
Facility ID: 83346748
VCP Status: Not reported
VCP: Yes
Ecology Status: Not reported
NFA Type: Not reported
Date NFA: Not reported
Rank: N
Cleanup Siteid: 1903

edr_fstat: WA
edr_fzip: 98109-5422
edr_fcnty: KING
edr_zip: Not reported

TOMLINSON INC (Continued) **U001128871**

Facility ID: 83346748
VCP Status: Not reported
VCP: Yes
Ecology Status: Not reported
NFA Type: Not reported
Date NFA: Not reported
Rank: N
Cleanup Siteid: 1903

edr_fstat: WA
edr_fzip: 98109-5422
edr_fcnty: KING
edr_zip: Not reported
Facility ID: 83346748
VCP Status: Not reported
VCP: Yes
Ecology Status: Not reported
NFA Type: Not reported
Date NFA: Not reported
Rank: N
Cleanup Siteid: 1903

ALLSITES:
Facility Name: TOMLINSON INC UST 101457
Facility Id: 83346748

Interaction: A
Interaction 1: LUST
Interaction 2: LUST Facility
Ecology Program: TOXICS
Program Data: ISIS
Facility Alt.: Not reported
Program ID: 101457
Date Interaction: 1993-04-30 00:00:00
Date Interaction 3: Not reported
Latitude: 47.622361437000002
Longitude: -122.331362599

Interaction: A
Interaction 1: SCS
Interaction 2: State Cleanup Site
Ecology Program: TOXICS
Program Data: ISIS
Facility Alt.: TOMLINSON INC UST 101457
Program ID: Not reported
Date Interaction: 2009-07-10 00:00:00
Date Interaction 3: Not reported
Latitude: 47.622361437000002
Longitude: -122.331362599

Interaction: A
Interaction 1: VOLCLNST
Interaction 2: Voluntary Cleanup Sites
Ecology Program: TOXICS
Program Data: ISIS

TOMLINSON INC (Continued) **U001128871**

Facility Alt.:	West Bock 10 City Investors
Program ID:	NW2535
Date Interaction:	2011-10-10 00:00:00
Date Interaction 3:	Not reported
Latitude:	47.622361437000002
Longitude:	-122.331362599

Interaction:	A
Interaction 1:	UST
Interaction 2:	Underground Storage Tank
Ecology Program:	TOXICS
Program Data:	UST
Facility Alt.:	Not reported
Program ID:	101457
Date Interaction:	1991-12-05 00:00:00
Date Interaction 3:	Not reported
Latitude:	47.622361437000002
Longitude:	-122.331362599

194
West
1/2-1
0.803 mi.
4239 ft.

Relative:
Lower

Actual:
127 ft.

RED CARPET CAR WASH
1164 DENNY WAY
SEATTLE, WA 98109

WA HSL **U000921464**
WA CSCSL **N/A**
WA LUST
WA UST
WA ICR
WA ALLSITES

HSL:

edr_fstat:	WA
edr_fzip:	Not reported
edr_fcnty:	KING
edr_zip:	Not reported
Facility Type:	**Hazardous Sites List**
Facility Status:	Awaiting Cleanup
FSID Number:	21844229
Rank:	3
Region:	NW
EDR Link ID:	21844229
Region Decode:	NORTHWEST REGIONAL OFFICE

CSCSL:

Facility ID:	21844229
Region:	Northwest
Lat/Long:	47.618818384 / -122.33331543
Brownfield Status:	Not reported
Rank Status:	3
Clean Up Siteid:	3230
Site Status:	Awaiting Cleanup
PSI?:	Not reported
Contaminant Name:	Benzene
Ground Water:	Confirmed Above Cleanup Level
Surface Water:	Not reported
Soil:	Confirmed Above Cleanup Level
Sediment:	Not reported
Air:	Not reported
Bedrock:	Not reported

RED CARPET CAR WASH (Continued) **U000921464**

Responsible Unit: Northwest

Facility ID: 21844229
Region: Northwest
Lat/Long: 47.618818384 / -122.33331543
Brownfield Status: Not reported
Rank Status: 3
Clean Up Siteid: 3230
Site Status: Awaiting Cleanup
PSI?: Not reported
Contaminant Name: Petroleum Products-Unspecified
Ground Water: Remediated
Surface Water: Not reported
Soil: Remediated
Sediment: Not reported
Air: Not reported
Bedrock: Not reported
Responsible Unit: Northwest

Facility ID: 21844229
Region: Northwest
Lat/Long: 47.618818384 / -122.33331543
Brownfield Status: Not reported
Rank Status: 3
Clean Up Siteid: 3230
Site Status: Awaiting Cleanup
PSI?: Not reported
Contaminant Name: Petroleum-Gasoline
Ground Water: Confirmed Above Cleanup Level
Surface Water: Not reported
Soil: Confirmed Above Cleanup Level
Sediment: Not reported
Air: Not reported
Bedrock: Not reported
Responsible Unit: Northwest

LUST:
Facility ID: 21844229
Lust Status Type: Cleanup Started
Cleanup Site ID: 3230
Cleanup Unit Type: Upland
Process Type: No Process
Cleanup Unit Name: Red Carpet Car Wash
Lust Status Date: 06/01/1995
Response Section: Northwest
Lat/Long: 47.6188183 / -122.33331

UST:
Facility ID: 21844229
Site Id: 5898
UBI: Not reported
Phone Number: Not reported
Decimal Latitude: 47.61881838
Decimal Longitude: -122.3333154

Tank Name: REG

RED CARPET CAR WASH (Continued) **U000921464**

Tag Number:	Not reported
Tank Status:	Removed
Tank Status Date:	08/06/1996
Tank Install Date:	00/01/1972
Tank Closure Date:	Not reported
Capacity Range:	Not reported
Tank Permit Expiration Date:	Not reported
Tank Upgrade Date:	Not reported
Tank Spill Prevention:	Not reported
Tank Overfill Prevention:	Not reported
Tank Material:	Steel
Tank Construction:	Not reported
Tank Tightness Test:	Not reported
Tank Corrosion Protection:	Sacrificial Anode
Tank Manifold:	Not reported
Tank Release Detection:	Not reported
Tank SFC Type:	Not reported
Pipe Material:	Steel
Pipe Construction:	Not reported
Pipe Primary Release Detection:	Not reported
Pipe Second Release Detection:	Not reported
Pipe Corrosion Protection:	Not reported
Pipe Pumping System:	Not reported
Responsible Unit:	NORTHWEST
Dispencer/Pump SFC Type:	Not reported

Tank Name:	SUP
Tag Number:	Not reported
Tank Status:	Removed
Tank Status Date:	08/06/1996
Tank Install Date:	00/01/1972
Tank Closure Date:	Not reported
Capacity Range:	Not reported
Tank Permit Expiration Date:	Not reported
Tank Upgrade Date:	Not reported
Tank Spill Prevention:	Not reported
Tank Overfill Prevention:	Not reported
Tank Material:	Steel
Tank Construction:	Not reported
Tank Tightness Test:	Not reported
Tank Corrosion Protection:	Sacrificial Anode
Tank Manifold:	Not reported
Tank Release Detection:	Not reported
Tank SFC Type:	Not reported
Pipe Material:	Steel
Pipe Construction:	Not reported
Pipe Primary Release Detection:	Not reported
Pipe Second Release Detection:	Not reported
Pipe Corrosion Protection:	Not reported
Pipe Pumping System:	Not reported
Responsible Unit:	NORTHWEST
Dispencer/Pump SFC Type:	Not reported

Tank Name:	UNL-1
Tag Number:	Not reported

RED CARPET CAR WASH (Continued) **U000921464**

Tank Status:	Removed
Tank Status Date:	08/06/1996
Tank Install Date:	00/01/1972
Tank Closure Date:	Not reported
Capacity Range:	Not reported
Tank Permit Expiration Date:	Not reported
Tank Upgrade Date:	Not reported
Tank Spill Prevention:	Not reported
Tank Overfill Prevention:	Not reported
Tank Material:	Steel
Tank Construction:	Not reported
Tank Tightness Test:	Not reported
Tank Corrosion Protection:	Sacrificial Anode
Tank Manifold:	Not reported
Tank Release Detection:	Not reported
Tank SFC Type:	Not reported
Pipe Material:	Steel
Pipe Construction:	Not reported
Pipe Primary Release Detection:	Not reported
Pipe Second Release Detection:	Not reported
Pipe Corrosion Protection:	Not reported
Pipe Pumping System:	Not reported
Responsible Unit:	NORTHWEST
Dispencer/Pump SFC Type:	Not reported

Tank Name:	UNL-2
Tag Number:	Not reported
Tank Status:	Removed
Tank Status Date:	08/06/1996
Tank Install Date:	00/01/1972
Tank Closure Date:	Not reported
Capacity Range:	Not reported
Tank Permit Expiration Date:	Not reported
Tank Upgrade Date:	Not reported
Tank Spill Prevention:	Not reported
Tank Overfill Prevention:	Not reported
Tank Material:	Steel
Tank Construction:	Not reported
Tank Tightness Test:	Not reported
Tank Corrosion Protection:	Sacrificial Anode
Tank Manifold:	Not reported
Tank Release Detection:	Not reported
Tank SFC Type:	Not reported
Pipe Material:	Steel
Pipe Construction:	Not reported
Pipe Primary Release Detection:	Not reported
Pipe Second Release Detection:	Not reported
Pipe Corrosion Protection:	Not reported
Pipe Pumping System:	Not reported
Responsible Unit:	NORTHWEST
Dispencer/Pump SFC Type:	Not reported

ICR:

Date Ecology Received Report:	04/04/94
Contaminants Found at Site:	Petroleum products
Media Contaminated:	Groundwater, Soil

RED CARPET CAR WASH (Continued) **U000921464**

Waste Management: Tank
Region: North Western
Type of Report Ecology Received: Interim cleanup report
Site Register Issue: 93-29
County Code: 17
Contact: Not reported
Report Title: Not reported

Date Ecology Received Report: 03/23/95
Contaminants Found at Site: Petroleum products
Media Contaminated: Groundwater, Soil
Waste Management: Tank
Region: North Western
Type of Report Ecology Received: Interim cleanup report
Site Register Issue: 93-49
County Code: 17
Contact: Not reported
Report Title: Not reported

Date Ecology Received Report: 11/21/95
Contaminants Found at Site: Petroleum products
Media Contaminated: Groundwater, Soil
Waste Management: Tank
Region: North Western
Type of Report Ecology Received: Interim cleanup report
Site Register Issue: 94-13
County Code: 17
Contact: Not reported
Report Title: Not reported

Date Ecology Received Report: 11/25/96
Contaminants Found at Site: Petroleum products
Media Contaminated: Groundwater, Soil
Waste Management: Tank
Region: North Western
Type of Report Ecology Received: Interim cleanup report
Site Register Issue: 94-41
County Code: 17
Contact: Not reported
Report Title: Not reported

ALLSITES:
Facility Name: RED CARPET CAR WASH
Facility Id: 21844229

Interaction: I
Interaction 1: SCS
Interaction 2: State Cleanup Site
Ecology Program: TOXICS
Program Data: ISIS
Facility Alt.: RED CARPET CAR WASH
Program ID: Not reported
Date Interaction: 2009-05-20 00:00:00
Date Interaction 3: 2009-05-20 00:00:00
Latitude: 47.618812228000003
Longitude: -122.33329612599999

RED CARPET CAR WASH (Continued) **U000921464**

Interaction:	A
Interaction 1:	LUST
Interaction 2:	LUST Facility
Ecology Program:	TOXICS
Program Data:	ISIS
Facility Alt.:	Not reported
Program ID:	5898
Date Interaction:	1993-01-25 00:00:00
Date Interaction 3:	Not reported
Latitude:	47.618812228000003
Longitude:	-122.33329612599999

Interaction:	I
Interaction 1:	UST
Interaction 2:	Underground Storage Tank
Ecology Program:	TOXICS
Program Data:	UST
Facility Alt.:	Not reported
Program ID:	5898
Date Interaction:	1972-01-01 00:00:00
Date Interaction 3:	1996-08-06 00:00:00
Latitude:	47.618812228000003
Longitude:	-122.33329612599999

---

195 **CREASES DRY CLEANER** **WA CSCSL** **S117230975**
West **1820 TERRY AVE** **WA VCP** **N/A**
1/2-1 **SEATTLE, WA 98101** **WA ALLSITES**
0.803 mi.
4241 ft.

Relative:
Lower

Actual:
135 ft.

CSCSL:

Facility ID:	18615
Region:	Northwest
Lat/Long:	47.61617 / -122.3328911
Brownfield Status:	Not reported
Rank Status:	N
Clean Up Siteid:	12453
Site Status:	Cleanup Started
PSI?:	Not reported
Contaminant Name:	Benzene
Ground Water:	Not reported
Surface Water:	Not reported
Soil:	Confirmed Above Cleanup Level
Sediment:	Not reported
Air:	Not reported
Bedrock:	Not reported
Responsible Unit:	Northwest

Facility ID:	18615
Region:	Northwest
Lat/Long:	47.61617 / -122.3328911
Brownfield Status:	Not reported
Rank Status:	N
Clean Up Siteid:	12453
Site Status:	Cleanup Started
PSI?:	Not reported

CREASES DRY CLEANER (Continued) **S117230975**

Contaminant Name: Halogenated Solvents
Ground Water: Confirmed Above Cleanup Level
Surface Water: Not reported
Soil: Confirmed Above Cleanup Level
Sediment: Not reported
Air: Not reported
Bedrock: Not reported
Responsible Unit: Northwest

Facility ID: 18615
Region: Northwest
Lat/Long: 47.61617 / -122.3328911
Brownfield Status: Not reported
Rank Status: N
Clean Up Siteid: 12453
Site Status: Cleanup Started
PSI?: Not reported
Contaminant Name: Petroleum-Diesel
Ground Water: Confirmed Above Cleanup Level
Surface Water: Not reported
Soil: Below MTCA Cleanup Level After Assessment
Sediment: Not reported
Air: Not reported
Bedrock: Not reported
Responsible Unit: Northwest

Facility ID: 18615
Region: Northwest
Lat/Long: 47.61617 / -122.3328911
Brownfield Status: Not reported
Rank Status: N
Clean Up Siteid: 12453
Site Status: Cleanup Started
PSI?: Not reported
Contaminant Name: Petroleum-Other
Ground Water: Confirmed Above Cleanup Level
Surface Water: Not reported
Soil: Below MTCA Cleanup Level After Assessment
Sediment: Not reported
Air: Not reported
Bedrock: Not reported
Responsible Unit: Northwest

VCP:
edr_fstat: WA
edr_fzip: 98101
edr_fcnty: KING
edr_zip: Not reported
Facility ID: 18615
VCP Status: Not reported
VCP: Yes
Ecology Status: Not reported
NFA Type: Not reported
Date NFA: Not reported
Rank: N
Cleanup Siteid: 12453

CREASES DRY CLEANER (Continued) **S117230975**

edr_fstat: WA
edr_fzip: 98101
edr_fcnty: KING
edr_zip: Not reported
Facility ID: 18615
VCP Status: Not reported
VCP: Yes
Ecology Status: Not reported
NFA Type: Not reported
Date NFA: Not reported
Rank: N
Cleanup Siteid: 12453

edr_fstat: WA
edr_fzip: 98101
edr_fcnty: KING
edr_zip: Not reported
Facility ID: 18615
VCP Status: Not reported
VCP: Yes
Ecology Status: Not reported
NFA Type: Not reported
Date NFA: Not reported
Rank: N
Cleanup Siteid: 12453

edr_fstat: WA
edr_fzip: 98101
edr_fcnty: KING
edr_zip: Not reported
Facility ID: 18615
VCP Status: Not reported
VCP: Yes
Ecology Status: Not reported
NFA Type: Not reported
Date NFA: Not reported
Rank: N
Cleanup Siteid: 12453

ALLSITES:
Facility Name: CREASES DRY CLEANER
Facility Id: 18615

Interaction: A
Interaction 1: VOLCLNST
Interaction 2: Voluntary Cleanup Sites
Ecology Program: TOXICS
Program Data: ISIS
Facility Alt.: Creases Dry Cleaner
Program ID: NW2915
Date Interaction: 2014-09-30 00:00:00
Date Interaction 3: Not reported
Latitude: 47.616164537000003
Longitude: -122.33288068100001

AS196 **CASCADE SUPPORTIVE HOUSING** **WA CSCSL** **S110123422**
WNW **424 MINOR AVE N** **WA VCP** **N/A**
1/2-1 **SEATTLE, WA 98109** **WA ALLSITES**
0.848 mi.
4477 ft. **Site 1 of 2 in cluster AS**

Relative:
Lower

Actual:
97 ft.

CSCSL:

Facility ID:	10210
Region:	Northwest
Lat/Long:	47.62279 / -122.332633
Brownfield Status:	Not reported
Rank Status:	N
Clean Up Siteid:	1338
Site Status:	Cleanup Started
PSI?:	Not reported
Contaminant Name:	Petroleum Products-Unspecified
Ground Water:	Not reported
Surface Water:	Not reported
Soil:	Confirmed Above Cleanup Level
Sediment:	Not reported
Air:	Not reported
Bedrock:	Not reported
Responsible Unit:	Northwest

VCP:

edr_fstat:	WA
edr_fzip:	98109
edr_fcnty:	KING
edr_zip:	Not reported
Facility ID:	10210
VCP Status:	Not reported
VCP:	Yes
Ecology Status:	Not reported
NFA Type:	Not reported
Date NFA:	Not reported
Rank:	N
Cleanup Siteid:	1338

ALLSITES:

Facility Name:	CASCADE SUPPORTIVE HOUSING
Facility Id:	10210
Interaction:	A
Interaction 1:	VOLCLNST
Interaction 2:	Voluntary Cleanup Sites
Ecology Program:	TOXICS
Program Data:	ISIS
Facility Alt.:	Cascade Supportive Housing
Program ID:	nw2251
Date Interaction:	2010-01-28 00:00:00
Date Interaction 3:	Not reported
Latitude:	47.622784381000002
Longitude:	-122.332618103

197
West
1/2-1
0.854 mi.
4507 ft.

SEATTLE TIMES PARCEL 1B
100 FAIRVIEW AVE N
SEATTLE, WA 98109

WA CSCSL
WA LUST
WA UST
WA ALLSITES
FINDS
ECHO

1008918814
N/A

Relative:
Lower

Actual:
125 ft.

CSCSL:

Facility ID:	8396751
Region:	Northwest
Lat/Long:	47.618637 / -122.334095
Brownfield Status:	Not reported
Rank Status:	N
Clean Up Siteid:	5458
Site Status:	Cleanup Started
PSI?:	Not reported
Contaminant Name:	Benzene
Ground Water:	Confirmed Above Cleanup Level
Surface Water:	Not reported
Soil:	Confirmed Above Cleanup Level
Sediment:	Not reported
Air:	Not reported
Bedrock:	Not reported
Responsible Unit:	Northwest

Facility ID:	8396751
Region:	Northwest
Lat/Long:	47.618637 / -122.334095
Brownfield Status:	Not reported
Rank Status:	N
Clean Up Siteid:	5458
Site Status:	Cleanup Started
PSI?:	Not reported
Contaminant Name:	Non-Halogenated Solvents
Ground Water:	Confirmed Above Cleanup Level
Surface Water:	Not reported
Soil:	Confirmed Above Cleanup Level
Sediment:	Not reported
Air:	Not reported
Bedrock:	Not reported
Responsible Unit:	Northwest

Facility ID:	8396751
Region:	Northwest
Lat/Long:	47.618637 / -122.334095
Brownfield Status:	Not reported
Rank Status:	N
Clean Up Siteid:	5458
Site Status:	Cleanup Started
PSI?:	Not reported
Contaminant Name:	Petroleum-Diesel
Ground Water:	Confirmed Above Cleanup Level
Surface Water:	Not reported
Soil:	Confirmed Above Cleanup Level
Sediment:	Not reported
Air:	Not reported
Bedrock:	Not reported
Responsible Unit:	Northwest

SEATTLE TIMES PARCEL 1B (Continued) **1008918814**

Facility ID:	8396751
Region:	Northwest
Lat/Long:	47.618637 / -122.334095
Brownfield Status:	Not reported
Rank Status:	N
Clean Up Siteid:	5458
Site Status:	Cleanup Started
PSI?:	Not reported
Contaminant Name:	Petroleum-Gasoline
Ground Water:	Confirmed Above Cleanup Level
Surface Water:	Not reported
Soil:	Confirmed Above Cleanup Level
Sediment:	Not reported
Air:	Not reported
Bedrock:	Not reported
Responsible Unit:	Northwest

LUST:

Facility ID:	8396751
Lust Status Type:	Cleanup Started
Cleanup Site ID:	5458
Cleanup Unit Type:	Upland
Process Type:	Independent Action
Cleanup Unit Name:	SEATTLE TIMES PARCEL 1B
Lust Status Date:	06/13/2005
Response Section:	Northwest
Lat/Long:	47.618637 / -122.33409

UST:

Facility ID:	8396751
Site Id:	619134
UBI:	Not reported
Phone Number:	Not reported
Decimal Latitude:	47.618637
Decimal Longitude:	-122.334095
Tank Name:	1
Tag Number:	Not reported
Tank Status:	Removed
Tank Status Date:	06/17/2005
Tank Install Date:	Not reported
Tank Closure Date:	Not reported
Capacity Range:	111 TO 1,100 Gallons
Tank Permit Expiration Date:	Not reported
Tank Upgrade Date:	Not reported
Tank Spill Prevention:	Not reported
Tank Overfill Prevention:	Not reported
Tank Material:	Not reported
Tank Construction:	Not reported
Tank Tightness Test:	Not reported
Tank Corrosion Protection:	Not reported
Tank Manifold:	Not reported
Tank Release Detection:	Not reported
Tank SFC Type:	Not reported
Pipe Material:	Not reported
Pipe Construction:	Not reported

SEATTLE TIMES PARCEL 1B (Continued) **1008918814**

Pipe Primary Release Detection: Not reported
Pipe Second Release Detection: Not reported
Pipe Corrosion Protection: Not reported
Pipe Pumping System: Not reported
Responsible Unit: NORTHWEST
Dispencer/Pump SFC Type: Not reported

Tank Name: 2
Tag Number: Not reported
Tank Status: Removed
Tank Status Date: 06/17/2005
Tank Install Date: Not reported
Tank Closure Date: Not reported
Capacity Range: 111 TO 1,100 Gallons
Tank Permit Expiration Date: Not reported
Tank Upgrade Date: Not reported
Tank Spill Prevention: Not reported
Tank Overfill Prevention: Not reported
Tank Material: Not reported
Tank Construction: Not reported
Tank Tightness Test: Not reported
Tank Corrosion Protection: Not reported
Tank Manifold: Not reported
Tank Release Detection: Not reported
Tank SFC Type: Not reported
Pipe Material: Not reported
Pipe Construction: Not reported
Pipe Primary Release Detection: Not reported
Pipe Second Release Detection: Not reported
Pipe Corrosion Protection: Not reported
Pipe Pumping System: Not reported
Responsible Unit: NORTHWEST
Dispencer/Pump SFC Type: Not reported

ALLSITES:
Facility Name: SEATTLE TIMES PARCEL 1B
Facility Id: 8396751

Interaction: I
Interaction 1: VOLCLNST
Interaction 2: Voluntary Cleanup Sites
Ecology Program: TOXICS
Program Data: ISIS
Facility Alt.: Seattle Times Parcel 1B
Program ID: NW1329
Date Interaction: 2004-09-29 00:00:00
Date Interaction 3: 2008-08-28 00:00:00
Latitude: 47.618631381999997
Longitude: -122.33408010300001

Interaction: A
Interaction 1: LUST
Interaction 2: LUST Facility
Ecology Program: TOXICS
Program Data: ISIS

SEATTLE TIMES PARCEL 1B (Continued) **1008918814**

Facility Alt.:	Not reported
Program ID:	619134
Date Interaction:	2005-06-13 00:00:00
Date Interaction 3:	Not reported
Latitude:	47.618631381999997
Longitude:	-122.33408010300001

Interaction:	I
Interaction 1:	UST
Interaction 2:	Underground Storage Tank
Ecology Program:	TOXICS
Program Data:	UST
Facility Alt.:	Not reported
Program ID:	619134
Date Interaction:	2005-06-13 00:00:00
Date Interaction 3:	2005-06-17 00:00:00
Latitude:	47.618631381999997
Longitude:	-122.33408010300001

FINDS:

Registry ID: 110022932629

Environmental Interest/Information System
Washington Facility / Site Identification System (WA-FSIS) provides a means to query and display data maintained by the Washington Department of Ecology. This system contains key information for each facility/site that is currently, or has been, of interest to the Air Quality, Dam Safety, Hazardous Waste, Toxics Cleanup, and Water Quality Programs.

ECHO:

Envid:	1008918814
Registry ID:	110022932629
DFR URL:	http://echo.epa.gov/detailed_facility_report?fid=110022932629

198
SW
1/2-1
0.855 mi.
4513 ft.

1214 8TH AVE
1214 8TH AVE
SEATTLE, WA 98101

WA CSCSL **S108479614**
WA VCP **N/A**
WA ALLSITES

Relative:
Lower

Actual:
217 ft.

CSCSL:

Facility ID:	3279158
Region:	Northwest
Lat/Long:	47.609620735 / -122.32970149
Brownfield Status:	Not reported
Rank Status:	N
Clean Up Siteid:	933
Site Status:	Cleanup Started
PSI?:	Not reported
Contaminant Name:	Petroleum Products-Unspecified
Ground Water:	Confirmed Above Cleanup Level
Surface Water:	Not reported

1214 8TH AVE (Continued) **S108479614**

Soil:	Suspected
Sediment:	Not reported
Air:	Not reported
Bedrock:	Not reported
Responsible Unit:	Northwest

VCP:

edr_fstat:	WA
edr_fzip:	98101
edr_fcnty:	KING
edr_zip:	Not reported
Facility ID:	3279158
VCP Status:	Not reported
VCP:	Yes
Ecology Status:	Not reported
NFA Type:	Not reported
Date NFA:	Not reported
Rank:	N
Cleanup Siteid:	933

ALLSITES:

Facility Name:	1214 8TH AVE
Facility Id:	3279158

Interaction:	A
Interaction 1:	VOLCLNST
Interaction 2:	Voluntary Cleanup Sites
Ecology Program:	TOXICS
Program Data:	ISIS
Facility Alt.:	1214 8TH AVE
Program ID:	NW2721
Date Interaction:	2013-05-07 00:00:00
Date Interaction 3:	Not reported
Latitude:	47.609614634000003
Longitude:	-122.32969563100001

Interaction:	A
Interaction 1:	SCS
Interaction 2:	State Cleanup Site
Ecology Program:	TOXICS
Program Data:	ISIS
Facility Alt.:	1214 8TH AVE
Program ID:	Not reported
Date Interaction:	2007-04-03 00:00:00
Date Interaction 3:	Not reported
Latitude:	47.609614634000003
Longitude:	-122.32969563100001

199
WSW
1/2-1
0.863 mi.
4556 ft.

WA STATE CONVENTION & TRADE CENTER
8TH & PINE
SEATTLE, WA 98101

WA CSCSL **S105430790**
WA ALLSITES **N/A**

Relative:
Lower

Actual:
147 ft.

CSCSL:

Facility ID:	77746366
Region:	Northwest
Lat/Long:	47.612701234 / -122.33316763
Brownfield Status:	Not reported
Rank Status:	N
Clean Up Siteid:	1842
Site Status:	Cleanup Started
PSI?:	Not reported
Contaminant Name:	Petroleum Products-Unspecified
Ground Water:	Not reported
Surface Water:	Not reported
Soil:	Confirmed Above Cleanup Level
Sediment:	Not reported
Air:	Not reported
Bedrock:	Not reported
Responsible Unit:	Northwest

ALLSITES:

Facility Name:	WA STATE CONVENTION & TRADE CENTER
Facility Id:	77746366

Interaction:	A
Interaction 1:	SCS
Interaction 2:	State Cleanup Site
Ecology Program:	TOXICS
Program Data:	ISIS
Facility Alt.:	WA STATE CONVENTION & TRADE CENTER
Program ID:	Not reported
Date Interaction:	2006-05-30 00:00:00
Date Interaction 3:	Not reported
Latitude:	47.612694191999999
Longitude:	-122.333166897

Interaction:	I
Interaction 1:	UST
Interaction 2:	Underground Storage Tank
Ecology Program:	TOXICS
Program Data:	UST
Facility Alt.:	Not reported
Program ID:	552609 HISTDB
Date Interaction:	1999-07-04 00:00:00
Date Interaction 3:	1999-07-08 00:00:00
Latitude:	47.612694191999999
Longitude:	-122.333166897

Interaction:	I
Interaction 1:	VOLCLNST
Interaction 2:	Voluntary Cleanup Sites
Ecology Program:	TOXICS
Program Data:	ISIS

WA STATE CONVENTION & TRADE CENTER (Continued) **S105430790**

Facility Alt.:	WA STATE CONVENTION & TRADE CENTER
Program ID:	NW0407
Date Interaction:	2000-02-22 00:00:00
Date Interaction 3:	2006-05-30 00:00:00
Latitude:	47.612694191999999
Longitude:	-122.333166897

AS200 **MASTERCRAFT METAL FINISHING INC** **SEMS-ARCHIVE** **1000401799**
WNW **1175 HARRISON ST** **RCRA-CESQG** **WAD063346597**
1/2-1 **SEATTLE, WA 98109** **WA HSL**
0.872 mi. **WA CSCSL**
4602 ft. **Site 2 of 2 in cluster AS** **WA ALLSITES**
US AIRS
Relative: **FINDS**
Lower **CA HAZNET**
WA MANIFEST
Actual: **ECHO**
95 ft.

SEMS-ARCHIVE:

Site ID:	1000772
EPA ID:	WAD063346597
Federal Facility:	N
NPL:	Not on the NPL
Non NPL Status:	NFRAP-Site does not qualify for the NPL based on existing information

Following information was gathered from the prior CERCLIS update completed in 10/2013:

Site ID:	1000772
Federal Facility:	Not a Federal Facility
NPL Status:	Not on the NPL
Non NPL Status:	NFRAP-Site does not qualify for the NPL based on existing information

CERCLIS-NFRAP Assessment History:

Action:	DISCOVERY
Date Started:	/ /
Date Completed:	01/01/83
Priority Level:	Not reported
Action:	ARCHIVE SITE
Date Started:	/ /
Date Completed:	10/16/85
Priority Level:	Not reported
Action:	SITE INSPECTION
Date Started:	08/01/85
Date Completed:	10/16/85
Priority Level:	NFRAP-Site does not qualify for the NPL based on existing information
Action:	PRELIMINARY ASSESSMENT
Date Started:	09/24/84
Date Completed:	09/26/84
Priority Level:	Higher priority for further assessment

RCRA-CESQG:

Date form received by agency:	05/21/2014
Facility name:	Not reported
Facility address:	1175 HARRISON ST

MASTERCRAFT METAL FINISHING INC (Continued) **1000401799**

SEATTLE, WA 98109
EPA ID: WAD063346597
Contact: NA MASTERCRAFT MET
Contact address: 1175 HARRISON ST
SEATTLE, WA 98109-5318
Contact country: US
Contact telephone: (000)000-0000
Contact email: Not reported
EPA Region: Not reported
Land type: Private
Classification: Conditionally Exempt Small Quantity Generator
Description: Handler: generates 100 kg or less of hazardous waste per calendar month, and accumulates 1000 kg or less of hazardous waste at any time; or generates 1 kg or less of acutely hazardous waste per calendar month, and accumulates at any time: 1 kg or less of acutely hazardous waste; or 100 kg or less of any residue or contaminated soil, waste or other debris resulting from the cleanup of a spill, into or on any land or water, of acutely hazardous waste; or generates 100 kg or less of any residue or contaminated soil, waste or other debris resulting from the cleanup of a spill, into or on any land or water, of acutely hazardous waste during any calendar month, and accumulates at any time: 1 kg or less of acutely hazardous waste; or 100 kg or less of any residue or contaminated soil, waste or other debris resulting from the cleanup of a spill, into or on any land or water, of acutely hazardous waste

Owner/Operator Summary:
Owner/operator name: MASTERCRAFT INVESTMENTS
Owner/operator address: 1175 HARRISON ST
SEATTLE, WA 98109
Owner/operator country: US
Owner/operator telephone: (206)622-6380
Legal status: Private
Owner/Operator Type: Owner
Owner/Op start date: Not reported
Owner/Op end date: Not reported

Owner/operator name: MASTERCRAFT METAL FINISHING INC
Owner/operator address: 1175 HARRISON ST
SEATTLE, WA 98109
Owner/operator country: US
Owner/operator telephone: (206)622-6380
Legal status: Private
Owner/Operator Type: Operator
Owner/Op start date: Not reported
Owner/Op end date: Not reported

Owner/operator name: MIKE KARTES
Owner/operator address: 1175 HARRISON ST
SEATTLE, WA 98109
Owner/operator country: US
Owner/operator telephone: Not reported
Legal status: Private
Owner/Operator Type: Operator
Owner/Op start date: 07/26/1996
Owner/Op end date: Not reported

MASTERCRAFT METAL FINISHING INC (Continued) **1000401799**

Owner/operator name: JAMES GAVIGLIO SR
Owner/operator address: 1175 HARRISON ST
SEATTLE, WA 98109
Owner/operator country: US
Owner/operator telephone: (206)622-6380
Legal status: Private
Owner/Operator Type: Owner
Owner/Op start date: 12/23/1983
Owner/Op end date: Not reported

Owner/operator name: MASTERCRAFT METAL FINISHING INC
Owner/operator address: 1175 HARRISON ST
SEATTLE, WA 98109
Owner/operator country: US
Owner/operator telephone: Not reported
Legal status: Private
Owner/Operator Type: Owner
Owner/Op start date: 07/26/1996
Owner/Op end date: Not reported

Owner/operator name: JAMES GAVIGLIO SR
Owner/operator address: 1175 HARRISON ST
SEATTLE, WA 98109
Owner/operator country: US
Owner/operator telephone: (206)622-6380
Legal status: Private
Owner/Operator Type: Operator
Owner/Op start date: 06/04/2004
Owner/Op end date: Not reported

Handler Activities Summary:
U.S. importer of hazardous waste: No
Mixed waste (haz. and radioactive): No
Recycler of hazardous waste: No
Transporter of hazardous waste: No
Treater, storer or disposer of HW: No
Underground injection activity: No
On-site burner exemption: No
Furnace exemption: No
Used oil fuel burner: No
Used oil processor: No
User oil refiner: No
Used oil fuel marketer to burner: No
Used oil Specification marketer: No
Used oil transfer facility: No
Used oil transporter: No

Historical Generators:
Date form received by agency: 12/31/2005
Site name: MASTERCRAFT METAL FINISHING INC
Classification: Not a generator, verified

Date form received by agency: 01/21/2005
Site name: MASTERCRAFT METAL FINISHING INC
Classification: Not a generator, verified

MASTERCRAFT METAL FINISHING INC (Continued) **1000401799**

Date form received by agency: 12/31/2003
Site name: MASTERCRAFT METAL FINISHING INC
Classification: Not a generator, verified

Facility Has Received Notices of Violations:
Regulation violated: SR - 200(1)(d)
Area of violation: Generators - General
Date violation determined: 08/25/1999
Date achieved compliance: 10/26/1999
Violation lead agency: State
Enforcement action: WRITTEN INFORMAL
Enforcement action date: 10/26/1999
Enf. disposition status: Not reported
Enf. disp. status date: Not reported
Enforcement lead agency: State
Proposed penalty amount: Not reported
Final penalty amount: Not reported
Paid penalty amount: Not reported

Regulation violated: SR - 395(1)(A&B)
Area of violation: Generators - General
Date violation determined: 08/25/1999
Date achieved compliance: 10/26/1999
Violation lead agency: State
Enforcement action: WRITTEN INFORMAL
Enforcement action date: 10/26/1999
Enf. disposition status: Not reported
Enf. disp. status date: Not reported
Enforcement lead agency: State
Proposed penalty amount: Not reported
Final penalty amount: Not reported
Paid penalty amount: Not reported

Regulation violated: SR - 283(3)(A-I)
Area of violation: Generators - General
Date violation determined: 08/25/1999
Date achieved compliance: 10/26/1999
Violation lead agency: State
Enforcement action: WRITTEN INFORMAL
Enforcement action date: 10/26/1999
Enf. disposition status: Not reported
Enf. disp. status date: Not reported
Enforcement lead agency: State
Proposed penalty amount: Not reported
Final penalty amount: Not reported
Paid penalty amount: Not reported

Evaluation Action Summary:
Evaluation date: 08/25/1999
Evaluation: COMPLIANCE EVALUATION INSPECTION ON-SITE
Area of violation: Generators - General
Date achieved compliance: 10/26/1999
Evaluation lead agency: State

HSL:
edr_fstat: WA
edr_fzip: Not reported

MASTERCRAFT METAL FINISHING INC (Continued) **1000401799**

edr_fcnty: KING
edr_zip: Not reported
Facility Type: Hazardous Sites List
Facility Status: Awaiting Cleanup
FSID Number: 51379913
Rank: 4
Region: NW
EDR Link ID: 51379913
Region Decode: NORTHWEST REGIONAL OFFICE

CSCSL:
Facility ID: 51379913
Region: Northwest
Lat/Long: 47.6222 / -122.33362
Brownfield Status: Not reported
Rank Status: 4
Clean Up Siteid: 3590
Site Status: Awaiting Cleanup
PSI?: Not reported
Contaminant Name: Corrosive Wastes
Ground Water: Not reported
Surface Water: Suspected
Soil: Suspected
Sediment: Not reported
Air: Not reported
Bedrock: Not reported
Responsible Unit: Northwest

Facility ID: 51379913
Region: Northwest
Lat/Long: 47.6222 / -122.33362
Brownfield Status: Not reported
Rank Status: 4
Clean Up Siteid: 3590
Site Status: Awaiting Cleanup
PSI?: Not reported
Contaminant Name: Metals Priority Pollutants
Ground Water: Not reported
Surface Water: Suspected
Soil: Confirmed Above Cleanup Level
Sediment: Not reported
Air: Suspected
Bedrock: Not reported
Responsible Unit: Northwest

ALLSITES:
Facility Name: MASTERCRAFT METAL FINISHING INC
Facility Id: 51379913

Interaction: I
Interaction 1: HWG
Interaction 2: Hazardous Waste Generator
Ecology Program: HAZWASTE
Program Data: TURBOWASTE
Facility Alt.: Not reported
Program ID: WAD063346597

MASTERCRAFT METAL FINISHING INC (Continued) **1000401799**

Date Interaction:	1984-10-19 00:00:00
Date Interaction 3:	2005-12-31 00:00:00
Latitude:	47.622194382000004
Longitude:	-122.333605103

Interaction:	I
Interaction 1:	HWG
Interaction 2:	Hazardous Waste Generator
Ecology Program:	HAZWASTE
Program Data:	TURBOWASTE
Facility Alt.:	Mastercraft Metal Finishing Inc
Program ID:	WAD063346597
Date Interaction:	2014-05-21 00:00:00
Date Interaction 3:	2015-12-31 00:00:00
Latitude:	47.622194382000004
Longitude:	-122.333605103

Interaction:	A
Interaction 1:	SCS
Interaction 2:	State Cleanup Site
Ecology Program:	TOXICS
Program Data:	ISIS
Facility Alt.:	Mastercraft Metal Finishing
Program ID:	Not reported
Date Interaction:	1900-01-01 00:00:00
Date Interaction 3:	Not reported
Latitude:	47.622194382000004
Longitude:	-122.333605103

Interaction:	A
Interaction 1:	HWOTHER
Interaction 2:	Haz Waste Management Activity
Ecology Program:	HAZWASTE
Program Data:	TURBOWASTE
Facility Alt.:	Mastercraft Metal Finishing Inc
Program ID:	WAD063346597
Date Interaction:	2015-12-31 00:00:00
Date Interaction 3:	Not reported
Latitude:	47.622194382000004
Longitude:	-122.333605103

US AIRS MINOR:

Envid:	1000401799
Region Code:	10
Programmatic ID:	AIR WAPSC0005303315000
Facility Registry ID:	110001920084
D and B Number:	Not reported
Primary SIC Code:	Not reported
NAICS Code:	332813
Default Air Classification Code:	MIN
Facility Type of Ownership Code:	POF
Air CMS Category Code:	Not reported
HPV Status:	Not reported

MASTERCRAFT METAL FINISHING INC (Continued) **1000401799**

US AIRS MINOR:

Region Code:	10
Programmatic ID:	AIR WAPSC0005303315000
Facility Registry ID:	110001920084
Air Operating Status Code:	OPR
Default Air Classification Code:	MIN
Air Program:	MACT Standards (40 CFR Part 63)
Activity Date:	2014-11-25 00:00:00
Activity Status Date:	2015-01-15 17:04:32
Activity Group:	Compliance Monitoring
Activity Type:	Inspection/Evaluation
Activity Status:	Active

Region Code:	10
Programmatic ID:	AIR WAPSC0005303315000
Facility Registry ID:	110001920084
Air Operating Status Code:	OPR
Default Air Classification Code:	MIN
Air Program:	MACT Standards (40 CFR Part 63)
Activity Date:	1999-07-29 00:00:00
Activity Status Date:	Not reported
Activity Group:	Compliance Monitoring
Activity Type:	Inspection/Evaluation
Activity Status:	Not reported

Region Code:	10
Programmatic ID:	AIR WAPSC0005303315000
Facility Registry ID:	110001920084
Air Operating Status Code:	OPR
Default Air Classification Code:	MIN
Air Program:	MACT Standards (40 CFR Part 63)
Activity Date:	2000-08-09 00:00:00
Activity Status Date:	Not reported
Activity Group:	Compliance Monitoring
Activity Type:	Inspection/Evaluation
Activity Status:	Not reported

Region Code:	10
Programmatic ID:	AIR WAPSC0005303315000
Facility Registry ID:	110001920084
Air Operating Status Code:	OPR
Default Air Classification Code:	MIN
Air Program:	MACT Standards (40 CFR Part 63)
Activity Date:	2001-08-22 00:00:00
Activity Status Date:	Not reported
Activity Group:	Compliance Monitoring
Activity Type:	Inspection/Evaluation
Activity Status:	Not reported

Region Code:	10
Programmatic ID:	AIR WAPSC0005303315000
Facility Registry ID:	110001920084
Air Operating Status Code:	OPR
Default Air Classification Code:	MIN
Air Program:	MACT Standards (40 CFR Part 63)
Activity Date:	2002-08-20 00:00:00
Activity Status Date:	Not reported

MASTERCRAFT METAL FINISHING INC (Continued) **1000401799**

Activity Group: Compliance Monitoring
Activity Type: Inspection/Evaluation
Activity Status: Not reported

Region Code: 10
Programmatic ID: AIR WAPSC0005303315000
Facility Registry ID: 110001920084
Air Operating Status Code: OPR
Default Air Classification Code: MIN
Air Program: MACT Standards (40 CFR Part 63)
Activity Date: 2002-09-30 00:00:00
Activity Status Date: Not reported
Activity Group: Compliance Monitoring
Activity Type: Inspection/Evaluation
Activity Status: Not reported

Region Code: 10
Programmatic ID: AIR WAPSC0005303315000
Facility Registry ID: 110001920084
Air Operating Status Code: OPR
Default Air Classification Code: MIN
Air Program: MACT Standards (40 CFR Part 63)
Activity Date: 2003-08-20 00:00:00
Activity Status Date: Not reported
Activity Group: Compliance Monitoring
Activity Type: Inspection/Evaluation
Activity Status: Not reported

Region Code: 10
Programmatic ID: AIR WAPSC0005303315000
Facility Registry ID: 110001920084
Air Operating Status Code: OPR
Default Air Classification Code: MIN
Air Program: MACT Standards (40 CFR Part 63)
Activity Date: 2003-09-30 00:00:00
Activity Status Date: Not reported
Activity Group: Compliance Monitoring
Activity Type: Inspection/Evaluation
Activity Status: Not reported

Region Code: 10
Programmatic ID: AIR WAPSC0005303315000
Facility Registry ID: 110001920084
Air Operating Status Code: OPR
Default Air Classification Code: MIN
Air Program: MACT Standards (40 CFR Part 63)
Activity Date: 2004-06-29 00:00:00
Activity Status Date: Not reported
Activity Group: Compliance Monitoring
Activity Type: Inspection/Evaluation
Activity Status: Not reported

Region Code: 10
Programmatic ID: AIR WAPSC0005303315000
Facility Registry ID: 110001920084
Air Operating Status Code: OPR
Default Air Classification Code: MIN

MASTERCRAFT METAL FINISHING INC (Continued) **1000401799**

Air Program: MACT Standards (40 CFR Part 63)
Activity Date: 2004-09-30 00:00:00
Activity Status Date: Not reported
Activity Group: Compliance Monitoring
Activity Type: Inspection/Evaluation
Activity Status: Not reported

Region Code: 10
Programmatic ID: AIR WAPSC0005303315000
Facility Registry ID: 110001920084
Air Operating Status Code: OPR
Default Air Classification Code: MIN
Air Program: MACT Standards (40 CFR Part 63)
Activity Date: 2005-02-24 00:00:00
Activity Status Date: Not reported
Activity Group: Compliance Monitoring
Activity Type: Inspection/Evaluation
Activity Status: Not reported

Region Code: 10
Programmatic ID: AIR WAPSC0005303315000
Facility Registry ID: 110001920084
Air Operating Status Code: OPR
Default Air Classification Code: MIN
Air Program: MACT Standards (40 CFR Part 63)
Activity Date: 2005-12-28 00:00:00
Activity Status Date: Not reported
Activity Group: Compliance Monitoring
Activity Type: Inspection/Evaluation
Activity Status: Not reported

Region Code: 10
Programmatic ID: AIR WAPSC0005303315000
Facility Registry ID: 110001920084
Air Operating Status Code: OPR
Default Air Classification Code: MIN
Air Program: MACT Standards (40 CFR Part 63)
Activity Date: 2006-12-06 00:00:00
Activity Status Date: Not reported
Activity Group: Compliance Monitoring
Activity Type: Inspection/Evaluation
Activity Status: Not reported

Region Code: 10
Programmatic ID: AIR WAPSC0005303315000
Facility Registry ID: 110001920084
Air Operating Status Code: OPR
Default Air Classification Code: MIN
Air Program: MACT Standards (40 CFR Part 63)
Activity Date: 2007-08-23 00:00:00
Activity Status Date: Not reported
Activity Group: Compliance Monitoring
Activity Type: Inspection/Evaluation
Activity Status: Not reported

Region Code: 10
Programmatic ID: AIR WAPSC0005303315000

MASTERCRAFT METAL FINISHING INC (Continued) **1000401799**

Facility Registry ID: 110001920084
Air Operating Status Code: OPR
Default Air Classification Code: MIN
Air Program: MACT Standards (40 CFR Part 63)
Activity Date: 2008-06-09 00:00:00
Activity Status Date: Not reported
Activity Group: Compliance Monitoring
Activity Type: Inspection/Evaluation
Activity Status: Not reported

Region Code: 10
Programmatic ID: AIR WAPSC0005303315000
Facility Registry ID: 110001920084
Air Operating Status Code: OPR
Default Air Classification Code: MIN
Air Program: MACT Standards (40 CFR Part 63)
Activity Date: 2009-08-05 00:00:00
Activity Status Date: Not reported
Activity Group: Compliance Monitoring
Activity Type: Inspection/Evaluation
Activity Status: Not reported

Region Code: 10
Programmatic ID: AIR WAPSC0005303315000
Facility Registry ID: 110001920084
Air Operating Status Code: OPR
Default Air Classification Code: MIN
Air Program: MACT Standards (40 CFR Part 63)
Activity Date: 2010-07-19 00:00:00
Activity Status Date: Not reported
Activity Group: Compliance Monitoring
Activity Type: Inspection/Evaluation
Activity Status: Not reported

Region Code: 10
Programmatic ID: AIR WAPSC0005303315000
Facility Registry ID: 110001920084
Air Operating Status Code: OPR
Default Air Classification Code: MIN
Air Program: MACT Standards (40 CFR Part 63)
Activity Date: 2011-01-27 00:00:00
Activity Status Date: Not reported
Activity Group: Compliance Monitoring
Activity Type: Inspection/Evaluation
Activity Status: Not reported

Region Code: 10
Programmatic ID: AIR WAPSC0005303315000
Facility Registry ID: 110001920084
Air Operating Status Code: OPR
Default Air Classification Code: MIN
Air Program: MACT Standards (40 CFR Part 63)
Activity Date: 2012-01-25 00:00:00
Activity Status Date: Not reported
Activity Group: Compliance Monitoring
Activity Type: Inspection/Evaluation
Activity Status: Not reported

MASTERCRAFT METAL FINISHING INC (Continued) **1000401799**

Region Code: 10
Programmatic ID: AIR WAPSC0005303315000
Facility Registry ID: 110001920084
Air Operating Status Code: OPR
Default Air Classification Code: MIN
Air Program: MACT Standards (40 CFR Part 63)
Activity Date: 2013-03-04 00:00:00
Activity Status Date: Not reported
Activity Group: Compliance Monitoring
Activity Type: Inspection/Evaluation
Activity Status: Not reported

Region Code: 10
Programmatic ID: AIR WAPSC0005303315000
Facility Registry ID: 110001920084
Air Operating Status Code: OPR
Default Air Classification Code: MIN
Air Program: MACT Standards (40 CFR Part 63)
Activity Date: 2013-10-24 00:00:00
Activity Status Date: Not reported
Activity Group: Compliance Monitoring
Activity Type: Inspection/Evaluation
Activity Status: Not reported

Region Code: 10
Programmatic ID: AIR WAPSC0005303315000
Facility Registry ID: 110001920084
Air Operating Status Code: OPR
Default Air Classification Code: MIN
Air Program: MACT Standards (40 CFR Part 63)
Activity Date: 2000-08-18 00:00:00
Activity Status Date: 2000-08-18 00:00:00
Activity Group: Enforcement Action
Activity Type: Administrative - Informal
Activity Status: Achieved

Region Code: 10
Programmatic ID: AIR WAPSC0005303315000
Facility Registry ID: 110001920084
Air Operating Status Code: OPR
Default Air Classification Code: MIN
Air Program: MACT Standards (40 CFR Part 63)
Activity Date: 2007-09-21 00:00:00
Activity Status Date: 2007-09-21 00:00:00
Activity Group: Enforcement Action
Activity Type: Administrative - Informal
Activity Status: Achieved

FINDS:

Registry ID: 110001920084

Environmental Interest/Information System
Washington Facility / Site Identification System (WA-FSIS) provides a means to query and display data maintained by the Washington Department of Ecology. This system contains key information for each

MASTERCRAFT METAL FINISHING INC (Continued) **1000401799**

facility/site that is currently, or has been, of interest to the Air Quality, Dam Safety, Hazardous Waste, Toxics Cleanup, and Water Quality Programs.

AFS (Aerometric Information Retrieval System (AIRS) Facility Subsystem) replaces the former Compliance Data System (CDS), the National Emission Data System (NEDS), and the Storage and Retrieval of Aerometric Data (SAROAD). AIRS is the national repository for information concerning airborne pollution in the United States. AFS is used to track emissions and compliance data from industrial plants. AFS data are utilized by states to prepare State Implementation Plans to comply with regulatory programs and by EPA as an input for the estimation of total national emissions. AFS is undergoing a major redesign to support facility operating permits required under Title V of the Clean Air Act.

RCRAInfo is a national information system that supports the Resource Conservation and Recovery Act (RCRA) program through the tracking of events and activities related to facilities that generate, transport, and treat, store, or dispose of hazardous waste. RCRAInfo allows RCRA program staff to track the notification, permit, compliance, and corrective action activities required under RCRA.

HAZARDOUS WASTE BIENNIAL REPORTER

AIR MINOR

HAZNET:

envid:	1000401799
Year:	2005
GEPAID:	WAD063346597
Contact:	MIKE KARTES
Telephone:	2066226380
Mailing Name:	Not reported
Mailing Address:	1175 HARRISON ST
Mailing City,St,Zip:	SEATTLE, WA 981095318
Gen County:	Not reported
TSD EPA ID:	CAD009452657
TSD County:	Not reported
Waste Category:	Liquids with halogenated organic compounds >= 1,000 Mg./L
Disposal Method:	Recycler
Tons:	0.22
Cat Decode:	Liquids with halogenated organic compounds >= 1,000 Mg./L
Method Decode:	Recycler
Facility County:	Not reported

envid:	1000401799
Year:	2004
GEPAID:	WAD063346597
Contact:	MIKE KARTES
Telephone:	2066226380
Mailing Name:	Not reported
Mailing Address:	1175 HARRISON ST
Mailing City,St,Zip:	SEATTLE, WA 981095318
Gen County:	Not reported
TSD EPA ID:	CAD009452657

MASTERCRAFT METAL FINISHING INC (Continued) **1000401799**

TSD County: Not reported
Waste Category: Liquids with halogenated organic compounds >= 1,000 Mg./L
Disposal Method: Treatment, Incineration
Tons: 0.22
Cat Decode: Liquids with halogenated organic compounds >= 1,000 Mg./L
Method Decode: Treatment, Incineration
Facility County: Not reported

WA MANIFEST:
Facility Site ID Number: 51379913
EPA ID: WAD063346597
NAICS: 332813
SWC Desc: Not reported
FWC Desc: Not reported
Form Comm: Not reported
Data Year: Not reported
Permit by Rule: No
Treatment by Generator: No
Mixed radioactive waste: No
Importer of hazardous waste: No
Immediate recycler: No
Treatment/Storage/Disposal/Recycling Facility: No
Generator of dangerous fuel waste: No
Generator marketing to burner: No
Other marketers (i.e., blender, distributor, etc.): No
Utility boiler burner: No
Industry boiler burner: No
Industrial Furnace: No
Smelter defferal: No
Universal waste - batteries - generate: No
Universal waste - thermostats - generate: No
Universal waste - mercury - generate: No
Universal waste - lamps - generate: No
Universal waste - batteries - accumulate: No
Universal waste - thermostats - accumulate: No
Universal waste - mercury - accumulate: No
Universal waste - lamps - accumulate: No
Destination Facility for Universal Waste: No
Off-specification used oil burner - utility boiler: No
Off-specification used oil burner - industrial boiler: No
Off-specification used oil burner - industrial furnace: No
Tax Reg #: 600511412
Business Type: metal finishing
Mail Name: Mastercraft Metal Finishing Inc
Mail addr line1: 1175 HARRISON ST
Mail city,st,zip: SEATTLE, WA 98109-5318
Mail country: UNITED STATES
Legal org name: Mastercraft Metal Finishing Inc
Legal org type: Private
Legal addr line1: 1175 HARRISON ST
Legal city,st,zip: SEATTLE, WA 98109-5318
Legal country: UNITED STATES
Legal phone nbr: (206)622-6380
Legal effective date: 12/23/1983
Land org name: Mastercraft Investments
Land org type: Private
Land person name: Not reported

MASTERCRAFT METAL FINISHING INC (Continued) **1000401799**

Land addr line1:	1175 HARRISON ST
Land city,st,zip:	SEATTLE, WA 98109-5318
Land country:	UNITED STATES
Land phone nbr:	(206)622-6380
Operator org name:	Not reported
Operator org type:	Private
Operator addr line1:	1175 HARRISON ST
Operator city,st,zip:	SEATTLE, WA 98109-5318
Operator country:	UNITED STATES
Operator phone nbr:	(206)622-6380
Operator effective date:	06/04/2004
Site contact name:	James L Gaviglio SR
Site contact addr line1:	1175 HARRISON ST
Site Contact City/State/ Zip:	SEATTLE, WA 98109-5318
Site Contact Country:	UNITED STATES
Site Contact Phone #:	(206)622-6380
Site Contact EMail:	Not reported
Form Contact NAME:	James L Gaviglio SR
Form Contact ADDR LINE1:	1175 HARRISON ST
Form Contact City,ST,Zip:	SEATTLE, WA 98109-5318
Form Contact Country:	UNITED STATES
Form Contact Phone #:	(206)622-6380
Form Contact EMail:	Not reported
Gen Status CD:	SQG
Monthly Generation:	No
Batch Generation:	No
One Time Generation:	No
Transport Own Waste:	No
Tranports Other Waste:	No
Recycler Onsite:	No
Transfer Facility:	No
Other Exemption:	Not reported
UW Battery Gen:	No
Used Oil Transporter:	No
Used Oil Transfer Facility:	No
Used Oil Processor:	No
Used Oil Refiner:	No
Used Oil Fuel Marketer Directs Shipments:	No
Used Oil Fuel Marketer Meets Specs:	No

Waste Streams Generated:

Facility ID:	51379913
Data Year:	2014
Description:	Investigative derived waste soil from well installation.
Mix:	False
Reported Qty:	10600 LB
Kilo Qty:	4808.16008
Density No:	0
Density Qty:	Not reported

Facility ID:	51379913
Data Year:	2014
Description:	Investigative derived waste water from well installation.
Mix:	False
Reported Qty:	181 GAL
Kilo Qty:	615.762010
Density No:	7.5

MASTERCRAFT METAL FINISHING INC (Continued) **1000401799**

Density Qty: PPG

Shipments Sent:
Facility ID: 51379913
Data Year: 2014
Shipment sent data: 2014-06-10 00:00:00
Reported Qty: 16 GAL
Kilo Qty: 54.4320009

Facility ID: 51379913
Data Year: 2014
Shipment sent data: 2014-06-10 00:00:00
Reported Qty: 165 GAL
Kilo Qty: 561.330009

Waste Stream Comments:
Facility ID: 51379913
Data Year: 2014
Comments: Investigative derived waste soil from well installation.

Facility ID: 51379913
Data Year: 2014
Comments: Shipment of 181 gallons of investigative derived waste.

Facility Site ID Number: 51379913
EPA ID: WAD063346597
NAICS: 332813
SWC Desc: WT02
FWC Desc: F001
Form Comm: WT02 for soils generated as investigative derived waste.F001 for water generated as investigative derived waste.
Data Year: 2014
Permit by Rule: False
Treatment by Generator: False
Mixed radioactive waste: False
Importer of hazardous waste: False
Immediate recycler: False
Treatment/Storage/Disposal/Recycling Facility: False
Generator of dangerous fuel waste: False
Generator marketing to burner: False
Other marketers (i.e., blender, distributor, etc.): False
Utility boiler burner: False
Industry boiler burner: False
Industrial Furnace: False
Smelter defferal: False
Universal waste - batteries - generate: False
Universal waste - thermostats - generate: False
Universal waste - mercury - generate: False
Universal waste - lamps - generate: False
Universal waste - batteries - accumulate: False
Universal waste - thermostats - accumulate: False
Universal waste - mercury - accumulate: False
Universal waste - lamps - accumulate: False
Destination Facility for Universal Waste: False
Off-specification used oil burner - utility boiler: False

MASTERCRAFT METAL FINISHING INC (Continued) **1000401799**

Off-specification used oil burner - industrial boiler: False
Off-specification used oil burner - industrial furnace: False
Tax Reg #: Not reported
Business Type: metal finishing
Mail Name: Mastercraft Metal Finishing Inc
Mail addr line1: 1175 HARRISON ST
Mail city,st,zip: SEATTLE, WA 98109-5318
Mail country: UNITED STATES
Legal org name: Mastercraft Metal Finishing Inc
Legal org type: Private
Legal addr line1: 1175 HARRISON ST
Legal city,st,zip: SEATTLE, WA 98109-5318
Legal country: UNITED STATES
Legal phone nbr: (206)622-6380
Legal effective date: 12/23/1983
Land org name: Mastercraft Investments
Land org type: Private
Land person name: Not reported
Land addr line1: 1175 HARRISON ST
Land city,st,zip: SEATTLE, WA 98109-5318
Land country: UNITED STATES
Land phone nbr: (206)622-6380
Operator org name: Not reported
Operator org type: Private
Operator addr line1: 1175 HARRISON ST
Operator city,st,zip: SEATTLE, WA 98109-5318
Operator country: UNITED STATES
Operator phone nbr: (206)622-6380
Operator effective date: 06/04/2004
Site contact name: James L Gaviglio SR
Site contact addr line1: 1175 HARRISON ST
Site Contact City/State/ Zip: SEATTLE, WA 98109-5318
Site Contact Country: UNITED STATES
Site Contact Phone #: (206)622-6380
Site Contact EMail: adamm@epi-wa.com
Form Contact NAME: James L Gaviglio SR
Form Contact ADDR LINE1: 1175 HARRISON ST
Form Contact City,ST,Zip: SEATTLE, WA 98109-5318
Form Contact Country: UNITED STATES
Form Contact Phone #: (206)622-6380
Form Contact EMail: adamm@epi-wa.com
Gen Status CD: MQG
Monthly Generation: False
Batch Generation: False
One Time Generation: True
Transport Own Waste: False
Tranports Other Waste: False
Recycler Onsite: False
Transfer Facility: False
Other Exemption: Not reported
UW Battery Gen: False
Used Oil Transporter: False
Used Oil Transfer Facility: False
Used Oil Processor: False
Used Oil Refiner: False
Used Oil Fuel Marketer Directs Shipments: False
Used Oil Fuel Marketer Meets Specs: False

MASTERCRAFT METAL FINISHING INC (Continued) **1000401799**

Waste Streams Generated:

Facility ID:	51379913
Data Year:	2014
Description:	Investigative derived waste soil from well installation.
Mix:	False
Reported Qty:	10600 LB
Kilo Qty:	4808.16008
Density No:	0
Density Qty:	Not reported

Facility ID:	51379913
Data Year:	2014
Description:	Investigative derived waste water from well installation.
Mix:	False
Reported Qty:	181 GAL
Kilo Qty:	615.762010
Density No:	7.5
Density Qty:	PPG

Shipments Sent:

Facility ID:	51379913
Data Year:	2014
Shipment sent data:	2014-06-10 00:00:00
Reported Qty:	16 GAL
Kilo Qty:	54.4320009

Facility ID:	51379913
Data Year:	2014
Shipment sent data:	2014-06-10 00:00:00
Reported Qty:	165 GAL
Kilo Qty:	561.330009

Waste Stream Comments:

Facility ID:	51379913
Data Year:	2014
Comments:	Investigative derived waste soil from well installation.

Facility ID:	51379913
Data Year:	2014
Comments:	Shipment of 181 gallons of investigative derived waste.

ECHO:

Envid:	1000401799
Registry ID:	110001920084
DFR URL:	http://echo.epa.gov/detailed_facility_report?fid=110001920084

201
SSW
1/2-1
0.877 mi.
4631 ft.

FIRST HILL PROPERTY
426 BROADWAY AVE
SEATTLE, WA 98122

WA CSCSL **U004051480**
WA LUST **N/A**
WA UST
WA VCP
WA ALLSITES

Relative:
Lower

Actual:
343 ft.

CSCSL:

Facility ID:	9484912
Region:	Northwest
Lat/Long:	47.606035379 / -122.32038558
Brownfield Status:	Not reported
Rank Status:	N
Clean Up Siteid:	5490
Site Status:	Cleanup Started
PSI?:	Not reported
Contaminant Name:	Benzene
Ground Water:	Confirmed Above Cleanup Level
Surface Water:	Not reported
Soil:	Confirmed Above Cleanup Level
Sediment:	Not reported
Air:	Not reported
Bedrock:	Not reported
Responsible Unit:	Northwest

Facility ID:	9484912
Region:	Northwest
Lat/Long:	47.606035379 / -122.32038558
Brownfield Status:	Not reported
Rank Status:	N
Clean Up Siteid:	5490
Site Status:	Cleanup Started
PSI?:	Not reported
Contaminant Name:	Methyl tertiary-butyl ether
Ground Water:	Confirmed Above Cleanup Level
Surface Water:	Not reported
Soil:	Confirmed Above Cleanup Level
Sediment:	Not reported
Air:	Not reported
Bedrock:	Not reported
Responsible Unit:	Northwest

Facility ID:	9484912
Region:	Northwest
Lat/Long:	47.606035379 / -122.32038558
Brownfield Status:	Not reported
Rank Status:	N
Clean Up Siteid:	5490
Site Status:	Cleanup Started
PSI?:	Not reported
Contaminant Name:	Non-Halogenated Solvents
Ground Water:	Confirmed Above Cleanup Level
Surface Water:	Not reported
Soil:	Confirmed Above Cleanup Level
Sediment:	Not reported
Air:	Not reported
Bedrock:	Not reported
Responsible Unit:	Northwest

Facility ID:	9484912

FIRST HILL PROPERTY (Continued) **U004051480**

Region: Northwest
Lat/Long: 47.606035379 / -122.32038558
Brownfield Status: Not reported
Rank Status: N
Clean Up Siteid: 5490
Site Status: Cleanup Started
PSI?: Not reported
Contaminant Name: Petroleum-Diesel
Ground Water: Confirmed Above Cleanup Level
Surface Water: Not reported
Soil: Confirmed Above Cleanup Level
Sediment: Not reported
Air: Not reported
Bedrock: Not reported
Responsible Unit: Northwest

Facility ID: 9484912
Region: Northwest
Lat/Long: 47.606035379 / -122.32038558
Brownfield Status: Not reported
Rank Status: N
Clean Up Siteid: 5490
Site Status: Cleanup Started
PSI?: Not reported
Contaminant Name: Petroleum-Gasoline
Ground Water: Confirmed Above Cleanup Level
Surface Water: Not reported
Soil: Confirmed Above Cleanup Level
Sediment: Not reported
Air: Not reported
Bedrock: Not reported
Responsible Unit: Northwest

Facility ID: 9484912
Region: Northwest
Lat/Long: 47.606035379 / -122.32038558
Brownfield Status: Not reported
Rank Status: N
Clean Up Siteid: 5490
Site Status: Cleanup Started
PSI?: Not reported
Contaminant Name: Petroleum-Other
Ground Water: Confirmed Above Cleanup Level
Surface Water: Not reported
Soil: Confirmed Above Cleanup Level
Sediment: Not reported
Air: Not reported
Bedrock: Not reported
Responsible Unit: Northwest

LUST:
Facility ID: 9484912
Lust Status Type: Cleanup Started
Cleanup Site ID: 5490
Cleanup Unit Type: Upland
Process Type: Voluntary Cleanup Program
Cleanup Unit Name: First Hill (Property)

FIRST HILL PROPERTY (Continued) **U004051480**

Lust Status Date: 11/07/2011
Response Section: Northwest
Lat/Long: 47.6060353 / -122.32038

UST:
Facility ID: 9484912
Site Id: 619224
UBI: Not reported
Phone Number: Not reported
Decimal Latitude: 47.60603538
Decimal Longitude: -122.3203856

Tank Name: T1
Tag Number: Not reported
Tank Status: Removed
Tank Status Date: 02/15/2006
Tank Install Date: Not reported
Tank Closure Date: 02/15/2006
Capacity Range: 111 TO 1,100 Gallons
Tank Permit Expiration Date: Not reported
Tank Upgrade Date: Not reported
Tank Spill Prevention: Not reported
Tank Overfill Prevention: Not reported
Tank Material: Not reported
Tank Construction: Not reported
Tank Tightness Test: Not reported
Tank Corrosion Protection: Not reported
Tank Manifold: Not reported
Tank Release Detection: Not reported
Tank SFC Type: Not reported
Pipe Material: Not reported
Pipe Construction: Not reported
Pipe Primary Release Detection: Not reported
Pipe Second Release Detection: Not reported
Pipe Corrosion Protection: Not reported
Pipe Pumping System: Not reported
Responsible Unit: NORTHWEST
Dispencer/Pump SFC Type: Not reported

Tank Name: T2
Tag Number: Not reported
Tank Status: Removed
Tank Status Date: 02/15/2006
Tank Install Date: Not reported
Tank Closure Date: 02/15/2006
Capacity Range: 111 TO 1,100 Gallons
Tank Permit Expiration Date: Not reported
Tank Upgrade Date: Not reported
Tank Spill Prevention: Not reported
Tank Overfill Prevention: Not reported
Tank Material: Not reported
Tank Construction: Not reported
Tank Tightness Test: Not reported
Tank Corrosion Protection: Not reported
Tank Manifold: Not reported
Tank Release Detection: Not reported

FIRST HILL PROPERTY (Continued) **U004051480**

Tank SFC Type:	Not reported
Pipe Material:	Not reported
Pipe Construction:	Not reported
Pipe Primary Release Detection:	Not reported
Pipe Second Release Detection:	Not reported
Pipe Corrosion Protection:	Not reported
Pipe Pumping System:	Not reported
Responsible Unit:	NORTHWEST
Dispencer/Pump SFC Type:	Not reported

Tank Name:	T3
Tag Number:	Not reported
Tank Status:	Removed
Tank Status Date:	02/15/2006
Tank Install Date:	Not reported
Tank Closure Date:	02/15/2006
Capacity Range:	111 TO 1,100 Gallons
Tank Permit Expiration Date:	Not reported
Tank Upgrade Date:	Not reported
Tank Spill Prevention:	Not reported
Tank Overfill Prevention:	Not reported
Tank Material:	Not reported
Tank Construction:	Not reported
Tank Tightness Test:	Not reported
Tank Corrosion Protection:	Not reported
Tank Manifold:	Not reported
Tank Release Detection:	Not reported
Tank SFC Type:	Not reported
Pipe Material:	Not reported
Pipe Construction:	Not reported
Pipe Primary Release Detection:	Not reported
Pipe Second Release Detection:	Not reported
Pipe Corrosion Protection:	Not reported
Pipe Pumping System:	Not reported
Responsible Unit:	NORTHWEST
Dispencer/Pump SFC Type:	Not reported

Tank Name:	T4
Tag Number:	Not reported
Tank Status:	Removed
Tank Status Date:	02/15/2006
Tank Install Date:	Not reported
Tank Closure Date:	02/15/2006
Capacity Range:	111 TO 1,100 Gallons
Tank Permit Expiration Date:	Not reported
Tank Upgrade Date:	Not reported
Tank Spill Prevention:	Not reported
Tank Overfill Prevention:	Not reported
Tank Material:	Not reported
Tank Construction:	Not reported
Tank Tightness Test:	Not reported
Tank Corrosion Protection:	Not reported
Tank Manifold:	Not reported
Tank Release Detection:	Not reported
Tank SFC Type:	Not reported

FIRST HILL PROPERTY (Continued) **U004051480**

Pipe Material:	Not reported
Pipe Construction:	Not reported
Pipe Primary Release Detection:	Not reported
Pipe Second Release Detection:	Not reported
Pipe Corrosion Protection:	Not reported
Pipe Pumping System:	Not reported
Responsible Unit:	NORTHWEST
Dispencer/Pump SFC Type:	Not reported

VCP:

edr_fstat:	WA
edr_fzip:	98122
edr_fcnty:	KING
edr_zip:	Not reported
Facility ID:	9484912
VCP Status:	Not reported
VCP:	Yes
Ecology Status:	Not reported
NFA Type:	Not reported
Date NFA:	Not reported
Rank:	N
Cleanup Siteid:	5490

edr_fstat:	WA
edr_fzip:	98122
edr_fcnty:	KING
edr_zip:	Not reported
Facility ID:	9484912
VCP Status:	Not reported
VCP:	Yes
Ecology Status:	Not reported
NFA Type:	Not reported
Date NFA:	Not reported
Rank:	N
Cleanup Siteid:	5490

edr_fstat:	WA
edr_fzip:	98122
edr_fcnty:	KING
edr_zip:	Not reported
Facility ID:	9484912
VCP Status:	Not reported
VCP:	Yes
Ecology Status:	Not reported
NFA Type:	Not reported
Date NFA:	Not reported
Rank:	N
Cleanup Siteid:	5490

edr_fstat:	WA
edr_fzip:	98122
edr_fcnty:	KING
edr_zip:	Not reported
Facility ID:	9484912
VCP Status:	Not reported
VCP:	Yes
Ecology Status:	Not reported

FIRST HILL PROPERTY (Continued) **U004051480**

NFA Type: Not reported
Date NFA: Not reported
Rank: N
Cleanup Siteid: 5490

edr_fstat: WA
edr_fzip: 98122
edr_fcnty: KING
edr_zip: Not reported
Facility ID: 9484912
VCP Status: Not reported
VCP: Yes
Ecology Status: Not reported
NFA Type: Not reported
Date NFA: Not reported
Rank: N
Cleanup Siteid: 5490

edr_fstat: WA
edr_fzip: 98122
edr_fcnty: KING
edr_zip: Not reported
Facility ID: 9484912
VCP Status: Not reported
VCP: Yes
Ecology Status: Not reported
NFA Type: Not reported
Date NFA: Not reported
Rank: N
Cleanup Siteid: 5490

ALLSITES:
Facility Name: PEARSON SITE 426 BROADWAY
Facility Id: 9484912

Interaction: A
Interaction 1: VOLCLNST
Interaction 2: Voluntary Cleanup Sites
Ecology Program: TOXICS
Program Data: ISIS
Facility Alt.: Pearson Site 426 Broadway
Program ID: NW2488
Date Interaction: 2011-07-29 00:00:00
Date Interaction 3: Not reported
Latitude: 47.606029759999998
Longitude: -122.320370685

Interaction: A
Interaction 1: LUST
Interaction 2: LUST Facility
Ecology Program: TOXICS
Program Data: ISIS
Facility Alt.: Pearson Site 426 Broadway
Program ID: 619224
Date Interaction: 2011-11-07 00:00:00
Date Interaction 3: Not reported

FIRST HILL PROPERTY (Continued) **U004051480**

Latitude:	47.606029759999998
Longitude:	-122.320370685
Interaction:	I
Interaction 1:	LUST
Interaction 2:	LUST Facility
Ecology Program:	TOXICS
Program Data:	ISIS
Facility Alt.:	Not reported
Program ID:	619224
Date Interaction:	2006-03-22 00:00:00
Date Interaction 3:	2006-05-08 00:00:00
Latitude:	47.606029759999998
Longitude:	-122.320370685
Interaction:	I
Interaction 1:	VOLCLNST
Interaction 2:	Voluntary Cleanup Sites
Ecology Program:	TOXICS
Program Data:	ISIS
Facility Alt.:	Pearson Site 426 Broadway
Program ID:	NW1642
Date Interaction:	2006-06-07 00:00:00
Date Interaction 3:	2010-04-01 00:00:00
Latitude:	47.606029759999998
Longitude:	-122.320370685
Interaction:	I
Interaction 1:	VOLCLNST
Interaction 2:	Voluntary Cleanup Sites
Ecology Program:	TOXICS
Program Data:	ISIS
Facility Alt.:	Pearson Site 426 Broadway
Program ID:	NW2311
Date Interaction:	2010-08-03 00:00:00
Date Interaction 3:	2011-07-29 00:00:00
Latitude:	47.606029759999998
Longitude:	-122.320370685
Interaction:	I
Interaction 1:	HWG
Interaction 2:	Hazardous Waste Generator
Ecology Program:	HAZWASTE
Program Data:	TURBOWASTE
Facility Alt.:	Not reported
Program ID:	WAH000020024
Date Interaction:	2003-02-07 00:00:00
Date Interaction 3:	2003-12-31 00:00:00
Latitude:	47.606029759999998
Longitude:	-122.320370685
Interaction:	I

FIRST HILL PROPERTY (Continued) **U004051480**

Interaction 1:	UST
Interaction 2:	Underground Storage Tank
Ecology Program:	TOXICS
Program Data:	UST
Facility Alt.:	Not reported
Program ID:	619224
Date Interaction:	2006-03-22 00:00:00
Date Interaction 3:	2006-03-22 00:00:00
Latitude:	47.606029759999998
Longitude:	-122.320370685

---

202 WNW 1/2-1 0.879 mi. 4639 ft. **KERNER SCOTT BUILDING** **WA CSCSL S106495753**
510 MINOR AVE N **WA ALLSITES N/A**
SEATTLE, WA 98109

Relative: Lower

Actual: 83 ft.

CSCSL:

Facility ID:	4919889
Region:	Northwest
Lat/Long:	47.623529016 / -122.33267017
Brownfield Status:	Not reported
Rank Status:	N
Clean Up Siteid:	1509
Site Status:	Cleanup Started
PSI?:	Not reported
Contaminant Name:	Petroleum Products-Unspecified
Ground Water:	Confirmed Above Cleanup Level
Surface Water:	Not reported
Soil:	Confirmed Above Cleanup Level
Sediment:	Not reported
Air:	Not reported
Bedrock:	Not reported
Responsible Unit:	Northwest

ALLSITES:

Facility Name:	KERNER SCOTT HOUSE
Facility Id:	4919889

Interaction:	A
Interaction 1:	INDPNDNT
Interaction 2:	Independent Cleanup
Ecology Program:	TOXICS
Program Data:	ISIS
Facility Alt.:	KERNER SCOTT HOUSE
Program ID:	Not reported
Date Interaction:	1997-02-19 00:00:00
Date Interaction 3:	Not reported
Latitude:	47.623524885000002
Longitude:	-122.33264701900001

203
WNW
1/2-1
0.887 mi.
4681 ft.

TROY LAUNDRY
311 FAIRVIEW AVE N
SEATTLE, WA 98109

WA CSCSL
WA LUST
WA UST
WA ALLSITES

U003028116
N/A

Relative:
Lower

Actual:
106 ft.

CSCSL:

Facility ID:	19135499
Region:	Northwest
Lat/Long:	47.621449392 / -122.3351533
Brownfield Status:	Not reported
Rank Status:	N
Clean Up Siteid:	11690
Site Status:	Cleanup Started
PSI?:	Not reported
Contaminant Name:	Halogenated Solvents
Ground Water:	Not reported
Surface Water:	Not reported
Soil:	Not reported
Sediment:	Not reported
Air:	Suspected
Bedrock:	Not reported
Responsible Unit:	Northwest

Facility ID:	19135499
Region:	Northwest
Lat/Long:	47.621449392 / -122.3351533
Brownfield Status:	Not reported
Rank Status:	N
Clean Up Siteid:	11690
Site Status:	Cleanup Started
PSI?:	Not reported
Contaminant Name:	Other Halogenated Organics
Ground Water:	Confirmed Above Cleanup Level
Surface Water:	Not reported
Soil:	Confirmed Above Cleanup Level
Sediment:	Not reported
Air:	Not reported
Bedrock:	Not reported
Responsible Unit:	Northwest

Facility ID:	19135499
Region:	Northwest
Lat/Long:	47.621449392 / -122.3351533
Brownfield Status:	Not reported
Rank Status:	N
Clean Up Siteid:	11690
Site Status:	Cleanup Started
PSI?:	Not reported
Contaminant Name:	Petroleum-Diesel
Ground Water:	Confirmed Above Cleanup Level
Surface Water:	Not reported
Soil:	Confirmed Above Cleanup Level
Sediment:	Not reported
Air:	Not reported
Bedrock:	Not reported
Responsible Unit:	Northwest

Facility ID:	19135499

TROY LAUNDRY (Continued) **U003028116**

Region: Northwest
Lat/Long: 47.621449392 / -122.3351533
Brownfield Status: Not reported
Rank Status: N
Clean Up Siteid: 11690
Site Status: Cleanup Started
PSI?: Not reported
Contaminant Name: Petroleum-Gasoline
Ground Water: Confirmed Above Cleanup Level
Surface Water: Not reported
Soil: Confirmed Above Cleanup Level
Sediment: Not reported
Air: Not reported
Bedrock: Not reported
Responsible Unit: Northwest

Facility ID: 19135499
Region: Northwest
Lat/Long: 47.621449392 / -122.3351533
Brownfield Status: Not reported
Rank Status: N
Clean Up Siteid: 11690
Site Status: Cleanup Started
PSI?: Not reported
Contaminant Name: Petroleum-Other
Ground Water: Not reported
Surface Water: Not reported
Soil: Confirmed Above Cleanup Level
Sediment: Not reported
Air: Not reported
Bedrock: Not reported
Responsible Unit: Northwest

LUST:
Facility ID: 19135499
Lust Status Type: Cleanup Started
Cleanup Site ID: 11690
Cleanup Unit Type: Upland
Process Type: Ecology-supervised or conducted
Cleanup Unit Name: TROY LAUNDRY SEATTLE
Lust Status Date: 01/12/2011
Response Section: Northwest
Lat/Long: 47.6214493 / -122.33515

UST:
Facility ID: 19135499
Site Id: 7351
UBI: Not reported
Phone Number: Not reported
Decimal Latitude: 47.62144939
Decimal Longitude: -122.3351533

Tank Name: 1
Tag Number: Not reported
Tank Status: Closed in Place
Tank Status Date: 08/06/1996

TROY LAUNDRY (Continued) **U003028116**

Tank Install Date:	00/31/1964
Tank Closure Date:	Not reported
Capacity Range:	Not reported
Tank Permit Expiration Date:	Not reported
Tank Upgrade Date:	Not reported
Tank Spill Prevention:	Not reported
Tank Overfill Prevention:	Not reported
Tank Material:	Steel
Tank Construction:	Not reported
Tank Tightness Test:	Not reported
Tank Corrosion Protection:	Not reported
Tank Manifold:	Not reported
Tank Release Detection:	Not reported
Tank SFC Type:	Not reported
Pipe Material:	Not reported
Pipe Construction:	Not reported
Pipe Primary Release Detection:	Not reported
Pipe Second Release Detection:	Not reported
Pipe Corrosion Protection:	Not reported
Pipe Pumping System:	Not reported
Responsible Unit:	NORTHWEST
Dispencer/Pump SFC Type:	Not reported

Tank Name:	2-SOLVENT
Tag Number:	Not reported
Tank Status:	Removed
Tank Status Date:	Not reported
Tank Install Date:	Not reported
Tank Closure Date:	01/14/2011
Capacity Range:	5,000 to 9,999 Gallons
Tank Permit Expiration Date:	Not reported
Tank Upgrade Date:	Not reported
Tank Spill Prevention:	Not reported
Tank Overfill Prevention:	Not reported
Tank Material:	Not reported
Tank Construction:	Not reported
Tank Tightness Test:	Not reported
Tank Corrosion Protection:	Not reported
Tank Manifold:	Not reported
Tank Release Detection:	Not reported
Tank SFC Type:	Not reported
Pipe Material:	Not reported
Pipe Construction:	Not reported
Pipe Primary Release Detection:	Not reported
Pipe Second Release Detection:	Not reported
Pipe Corrosion Protection:	Not reported
Pipe Pumping System:	Not reported
Responsible Unit:	NORTHWEST
Dispencer/Pump SFC Type:	Not reported

Tank Name:	3-SOLVENT
Tag Number:	Not reported
Tank Status:	Removed
Tank Status Date:	07/23/2014
Tank Install Date:	Not reported

TROY LAUNDRY (Continued) **U003028116**

Tank Closure Date:	02/26/2014
Capacity Range:	111 TO 1,100 Gallons
Tank Permit Expiration Date:	Not reported
Tank Upgrade Date:	Not reported
Tank Spill Prevention:	Not reported
Tank Overfill Prevention:	Not reported
Tank Material:	Not reported
Tank Construction:	Not reported
Tank Tightness Test:	Not reported
Tank Corrosion Protection:	Not reported
Tank Manifold:	Not reported
Tank Release Detection:	Not reported
Tank SFC Type:	Not reported
Pipe Material:	Not reported
Pipe Construction:	Not reported
Pipe Primary Release Detection:	Not reported
Pipe Second Release Detection:	Not reported
Pipe Corrosion Protection:	Not reported
Pipe Pumping System:	Not reported
Responsible Unit:	NORTHWEST
Dispencer/Pump SFC Type:	Not reported

Tank Name:	4-SOLVENT
Tag Number:	Not reported
Tank Status:	Removed
Tank Status Date:	07/23/2014
Tank Install Date:	Not reported
Tank Closure Date:	02/26/2014
Capacity Range:	Not reported
Tank Permit Expiration Date:	Not reported
Tank Upgrade Date:	Not reported
Tank Spill Prevention:	Not reported
Tank Overfill Prevention:	Not reported
Tank Material:	Not reported
Tank Construction:	Not reported
Tank Tightness Test:	Not reported
Tank Corrosion Protection:	Not reported
Tank Manifold:	Not reported
Tank Release Detection:	Not reported
Tank SFC Type:	Not reported
Pipe Material:	Not reported
Pipe Construction:	Not reported
Pipe Primary Release Detection:	Not reported
Pipe Second Release Detection:	Not reported
Pipe Corrosion Protection:	Not reported
Pipe Pumping System:	Not reported
Responsible Unit:	NORTHWEST
Dispencer/Pump SFC Type:	Not reported

Tank Name:	5-SOLVENT
Tag Number:	Not reported
Tank Status:	Removed
Tank Status Date:	07/23/2014
Tank Install Date:	Not reported
Tank Closure Date:	02/26/2014

TROY LAUNDRY (Continued) **U003028116**

Capacity Range:	Not reported
Tank Permit Expiration Date:	Not reported
Tank Upgrade Date:	Not reported
Tank Spill Prevention:	Not reported
Tank Overfill Prevention:	Not reported
Tank Material:	Not reported
Tank Construction:	Not reported
Tank Tightness Test:	Not reported
Tank Corrosion Protection:	Not reported
Tank Manifold:	Not reported
Tank Release Detection:	Not reported
Tank SFC Type:	Not reported
Pipe Material:	Not reported
Pipe Construction:	Not reported
Pipe Primary Release Detection:	Not reported
Pipe Second Release Detection:	Not reported
Pipe Corrosion Protection:	Not reported
Pipe Pumping System:	Not reported
Responsible Unit:	NORTHWEST
Dispencer/Pump SFC Type:	Not reported

ALLSITES:

Facility Name:	TROY LAUNDRY SEATTLE
Facility Id:	19135499

Interaction:	A
Interaction 1:	INDPNDNT
Interaction 2:	Independent Cleanup
Ecology Program:	TOXICS
Program Data:	ISIS
Facility Alt.:	TROY LAUNDRY SEATTLE
Program ID:	ERTS 625321
Date Interaction:	2011-01-14 00:00:00
Date Interaction 3:	Not reported
Latitude:	47.621443773999999
Longitude:	-122.335138398

Interaction:	I
Interaction 1:	UST
Interaction 2:	Underground Storage Tank
Ecology Program:	TOXICS
Program Data:	UST
Facility Alt.:	Not reported
Program ID:	7351
Date Interaction:	2000-02-29 00:00:00
Date Interaction 3:	2000-05-03 00:00:00
Latitude:	47.621443773999999
Longitude:	-122.335138398

Interaction:	A
Interaction 1:	LUST
Interaction 2:	LUST Facility
Ecology Program:	TOXICS
Program Data:	ISIS
Facility Alt.:	TROY LAUNDRY SEATTLE

TROY LAUNDRY (Continued) **U003028116**

Program ID:	7351
Date Interaction:	2011-01-14 00:00:00
Date Interaction 3:	Not reported
Latitude:	47.621443773999999
Longitude:	-122.335138398

Interaction:	I
Interaction 1:	HWG
Interaction 2:	Hazardous Waste Generator
Ecology Program:	HAZWASTE
Program Data:	TURBOWASTE
Facility Alt.:	Not reported
Program ID:	WAD980979884
Date Interaction:	1985-08-13 00:00:00
Date Interaction 3:	1993-12-31 00:00:00
Latitude:	47.621443773999999
Longitude:	-122.335138398

204
SW
1/2-1
0.889 mi.
4695 ft.

Relative:
Lower

Actual:
264 ft.

NETTLETON APTS
1000 8TH AVENUE
SEATTLE, WA 98104

WA CSCSL **U004021271**
WA LUST **N/A**
WA UST
WA VCP
WA ALLSITES
WA SPILLS

CSCSL:

Facility ID:	84878976
Region:	Northwest
Lat/Long:	47.608670999 / -122.32803861
Brownfield Status:	Not reported
Rank Status:	N
Clean Up Siteid:	11934
Site Status:	Cleanup Started
PSI?:	Not reported
Contaminant Name:	Benzene
Ground Water:	Not reported
Surface Water:	Not reported
Soil:	Remediated-Below Cleanup Level
Sediment:	Not reported
Air:	Not reported
Bedrock:	Not reported
Responsible Unit:	Northwest

Facility ID:	84878976
Region:	Northwest
Lat/Long:	47.608670999 / -122.32803861
Brownfield Status:	Not reported
Rank Status:	N
Clean Up Siteid:	11934
Site Status:	Cleanup Started
PSI?:	Not reported
Contaminant Name:	Lead
Ground Water:	Not reported
Surface Water:	Not reported
Soil:	Remediated-Below Cleanup Level
Sediment:	Not reported

NETTLETON APTS (Continued) **U004021271**

Air: Not reported
Bedrock: Not reported
Responsible Unit: Northwest

Facility ID: 84878976
Region: Northwest
Lat/Long: 47.608670999 / -122.32803861
Brownfield Status: Not reported
Rank Status: N
Clean Up Siteid: 11934
Site Status: Cleanup Started
PSI?: Not reported
Contaminant Name: Other Non-Halogenated Organics
Ground Water: Not reported
Surface Water: Not reported
Soil: Remediated-Below Cleanup Level
Sediment: Not reported
Air: Not reported
Bedrock: Not reported
Responsible Unit: Northwest

Facility ID: 84878976
Region: Northwest
Lat/Long: 47.608670999 / -122.32803861
Brownfield Status: Not reported
Rank Status: N
Clean Up Siteid: 11934
Site Status: Cleanup Started
PSI?: Not reported
Contaminant Name: Petroleum-Gasoline
Ground Water: Not reported
Surface Water: Not reported
Soil: Confirmed Above Cleanup Level
Sediment: Not reported
Air: Not reported
Bedrock: Not reported
Responsible Unit: Northwest

LUST:
Facility ID: 84878976
Lust Status Type: Awaiting Cleanup
Cleanup Site ID: 11934
Cleanup Unit Type: Upland
Process Type: No Process
Cleanup Unit Name: Nettleton Apartments
Lust Status Date: 01/16/2015
Response Section: Northwest
Lat/Long: 47.6086709 / -122.32803

Facility ID: 84878976
Lust Status Type: NFA
Cleanup Site ID: 11934
Cleanup Unit Type: Upland
Process Type: Voluntary Cleanup Program
Cleanup Unit Name: Nettleton Apartments (Property)
Lust Status Date: 01/16/2015
Response Section: Northwest

NETTLETON APTS (Continued) **U004021271**

Lat/Long: 47.6086709 / -122.32803

UST:

Facility ID:	84878976
Site Id:	10691
UBI:	Not reported
Phone Number:	Not reported
Decimal Latitude:	47.608671
Decimal Longitude:	-122.3280386
Tank Name:	1
Tag Number:	Not reported
Tank Status:	Closed in Place
Tank Status Date:	01/05/2012
Tank Install Date:	00/01/1949
Tank Closure Date:	01/05/2012
Capacity Range:	1,101 to 2,000 Gallons
Tank Permit Expiration Date:	Not reported
Tank Upgrade Date:	Not reported
Tank Spill Prevention:	Not reported
Tank Overfill Prevention:	Not reported
Tank Material:	Not reported
Tank Construction:	Not reported
Tank Tightness Test:	Not reported
Tank Corrosion Protection:	Not reported
Tank Manifold:	Not reported
Tank Release Detection:	Not reported
Tank SFC Type:	Not reported
Pipe Material:	Not reported
Pipe Construction:	Not reported
Pipe Primary Release Detection:	Not reported
Pipe Second Release Detection:	Not reported
Pipe Corrosion Protection:	Not reported
Pipe Pumping System:	Not reported
Responsible Unit:	NORTHWEST
Dispencer/Pump SFC Type:	Not reported
Tank Name:	2
Tag Number:	Not reported
Tank Status:	Closed in Place
Tank Status Date:	01/05/2012
Tank Install Date:	00/01/1949
Tank Closure Date:	01/05/2012
Capacity Range:	1,101 to 2,000 Gallons
Tank Permit Expiration Date:	Not reported
Tank Upgrade Date:	Not reported
Tank Spill Prevention:	Not reported
Tank Overfill Prevention:	Not reported
Tank Material:	Not reported
Tank Construction:	Not reported
Tank Tightness Test:	Not reported
Tank Corrosion Protection:	Not reported
Tank Manifold:	Not reported
Tank Release Detection:	Not reported
Tank SFC Type:	Not reported
Pipe Material:	Not reported

NETTLETON APTS (Continued) **U004021271**

Pipe Construction:	Not reported
Pipe Primary Release Detection:	Not reported
Pipe Second Release Detection:	Not reported
Pipe Corrosion Protection:	Not reported
Pipe Pumping System:	Not reported
Responsible Unit:	NORTHWEST
Dispencer/Pump SFC Type:	Not reported

VCP:

edr_fstat:	WA
edr_fzip:	98104-1201
edr_fcnty:	KING
edr_zip:	Not reported
Facility ID:	84878976
VCP Status:	Not reported
VCP:	Yes
Ecology Status:	Not reported
NFA Type:	Not reported
Date NFA:	Not reported
Rank:	N
Cleanup Siteid:	11934

edr_fstat:	WA
edr_fzip:	98104-1201
edr_fcnty:	KING
edr_zip:	Not reported
Facility ID:	84878976
VCP Status:	Not reported
VCP:	Yes
Ecology Status:	Not reported
NFA Type:	Not reported

NETTLETON APTS (Continued) **U004021271**

Date NFA: Not reported
Rank: N
Cleanup Siteid: 11934

ALLSITES:
Facility Name: NETTLETON APTS
Facility Id: 84878976

Interaction: A
Interaction 1: LUST
Interaction 2: LUST Facility
Ecology Program: TOXICS
Program Data: ISIS
Facility Alt.: NETTLETON APTS
Program ID: 10691
Date Interaction: 2012-08-03 00:00:00
Date Interaction 3: Not reported
Latitude: 47.608664437999998
Longitude: -122.32804117800001

Interaction: A
Interaction 1: INDPNDNT
Interaction 2: Independent Cleanup
Ecology Program: TOXICS
Program Data: ISIS
Facility Alt.: NETTLETON APARTMENTS
Program ID: Not reported
Date Interaction: 2012-04-30 00:00:00
Date Interaction 3: Not reported
Latitude: 47.608664437999998
Longitude: -122.32804117800001

Interaction: I
Interaction 1: VOLCLNST
Interaction 2: Voluntary Cleanup Sites
Ecology Program: TOXICS
Program Data: ISIS
Facility Alt.: NETTLETON APTS
Program ID: NW2714
Date Interaction: 2013-04-18 00:00:00
Date Interaction 3: 2015-01-16 00:00:00
Latitude: 47.608664437999998
Longitude: -122.32804117800001

Interaction: I
Interaction 1: UST
Interaction 2: Underground Storage Tank
Ecology Program: TOXICS
Program Data: UST
Facility Alt.: Not reported
Program ID: 10691
Date Interaction: 2000-02-29 00:00:00
Date Interaction 3: 2000-05-03 00:00:00
Latitude: 47.608664437999998

NETTLETON APTS (Continued) **U004021271**

Longitude: -122.32804117800001

SPILLS:

Facility ID:	630602
Medium:	SOIL
Material Desc:	PETROLEUM - GASOLINE
Material Qty:	Not reported
Material Units:	Not reported
Date Received:	01/26/2012
Contact Name:	UNKNOWN
Incident Date:	Not reported
Incident Category Type:	Not reported
Incident Category:	Not reported
Latitude:	Not reported
Longitude:	Not reported
Source Type:	Not reported
Source:	Not reported
Vessel Facility Name2:	Not reported
Recovered Quantity:	Not reported
Resp Party Name:	Not reported

---

205 SW 1/2-1 0.899 mi. 4748 ft.

CLARWOOD APARTMENTS
805 MARION ST
SEATTLE, WA 98104

WA CSCSL **S109824133**
WA ALLSITES **N/A**

Relative: Lower

Actual: 276 ft.

CSCSL:

Facility ID:	22220
Region:	Northwest
Lat/Long:	47.607272267 / -122.32771486
Brownfield Status:	Not reported
Rank Status:	N
Clean Up Siteid:	2571
Site Status:	Cleanup Started
PSI?:	Not reported
Contaminant Name:	Petroleum Products-Unspecified
Ground Water:	Suspected
Surface Water:	Not reported
Soil:	Confirmed Above Cleanup Level
Sediment:	Not reported
Air:	Not reported
Bedrock:	Not reported
Responsible Unit:	Northwest

ALLSITES:

Facility Name:	CLARWOOD APARTMENTS
Facility Id:	22220
Interaction:	I
Interaction 1:	VOLCLNST
Interaction 2:	Voluntary Cleanup Sites
Ecology Program:	TOXICS
Program Data:	ISIS
Facility Alt.:	Clarwood Apartments
Program ID:	NW2189

CLARWOOD APARTMENTS (Continued) **S109824133**

Date Interaction:	2009-08-05 00:00:00
Date Interaction 3:	2012-01-10 00:00:00
Latitude:	47.607266649000003
Longitude:	-122.327699971

Interaction:	A
Interaction 1:	SCS
Interaction 2:	State Cleanup Site
Ecology Program:	TOXICS
Program Data:	ISIS
Facility Alt.:	Clarwood Apartments
Program ID:	Not reported
Date Interaction:	2012-01-10 00:00:00
Date Interaction 3:	Not reported
Latitude:	47.607266649000003
Longitude:	-122.327699971

206
WNW
1/2-1
0.903 mi.
4766 ft.

400 FAIRVIEW LLC SEATTLE **WA CSCSL** **S112088212**
412 FAIRVIEW AVE N **WA ALLSITES** **N/A**
SEATTLE, WA 98109 **WA MANIFEST**

Relative:
Lower

Actual:
87 ft.

CSCSL:

Facility ID:	15119
Region:	Northwest
Lat/Long:	47.622419207 / -122.33402205
Brownfield Status:	Not reported
Rank Status:	N
Clean Up Siteid:	12065
Site Status:	Cleanup Started
PSI?:	Not reported
Contaminant Name:	Halogenated Solvents
Ground Water:	Confirmed Above Cleanup Level
Surface Water:	Not reported
Soil:	Confirmed Above Cleanup Level
Sediment:	Not reported
Air:	Not reported
Bedrock:	Not reported
Responsible Unit:	Northwest

ALLSITES:

Facility Name:	400 FAIRVIEW LLC SEATTLE
Facility Id:	15119

Interaction:	I
Interaction 1:	VOLCLNST
Interaction 2:	Voluntary Cleanup Sites
Ecology Program:	TOXICS
Program Data:	ISIS
Facility Alt.:	400 Fairview LLC Seattle
Program ID:	NW2679
Date Interaction:	2013-01-29 00:00:00
Date Interaction 3:	2015-11-03 00:00:00
Latitude:	47.622415255999996

400 FAIRVIEW LLC SEATTLE (Continued) **S112088212**

Longitude: -122.333987812

Interaction: I
Interaction 1: HWOTHER
Interaction 2: Haz Waste Management Activity
Ecology Program: HAZWASTE
Program Data: TURBOWASTE
Facility Alt.: 400 Fairview LLC Seattle
Program ID: WAH000041860
Date Interaction: 2013-12-31 00:00:00
Date Interaction 3: 2015-01-01 00:00:00
Latitude: 47.622415255999996
Longitude: -122.333987812

Interaction: I
Interaction 1: HWG
Interaction 2: Hazardous Waste Generator
Ecology Program: HAZWASTE
Program Data: TURBOWASTE
Facility Alt.: 400 Fairview LLC Seattle
Program ID: WAH000041860
Date Interaction: 2012-07-30 00:00:00
Date Interaction 3: 2013-12-31 00:00:00
Latitude: 47.622415255999996
Longitude: -122.333987812

WA MANIFEST:
Facility Site ID Number: 15119
EPA ID: WAH000041860
NAICS: 531120
SWC Desc: Not reported
FWC Desc: Not reported
Form Comm: Not reported
Data Year: 2013
Permit by Rule: False
Treatment by Generator: False
Mixed radioactive waste: False
Importer of hazardous waste: False
Immediate recycler: False
Treatment/Storage/Disposal/Recycling Facility: False
Generator of dangerous fuel waste: False
Generator marketing to burner: False
Other marketers (i.e., blender, distributor, etc.): False
Utility boiler burner: False
Industry boiler burner: False
Industrial Furnace: False
Smelter defferal: False
Universal waste - batteries - generate: False
Universal waste - thermostats - generate: False
Universal waste - mercury - generate: False
Universal waste - lamps - generate: False
Universal waste - batteries - accumulate: False
Universal waste - thermostats - accumulate: False
Universal waste - mercury - accumulate: False

400 FAIRVIEW LLC SEATTLE (Continued) **S112088212**

Universal waste - lamps - accumulate:	False
Destination Facility for Universal Waste:	False
Off-specification used oil burner - utility boiler:	False
Off-specification used oil burner - industrial boiler:	False
Off-specification used oil burner - industrial furnace:	False
Tax Reg #:	603158146
Business Type:	Commercial Developer
Mail Name:	400 Fairview LLC
Mail addr line1:	221 Yale Ave N Ste 400
Mail city,st,zip:	Seattle, WA 98109
Mail country:	UNITED STATES
Legal org name:	400 Fairview LLC
Legal org type:	Private
Legal addr line1:	221 Yale Ave N Ste 400
Legal city,st,zip:	Seattle, WA 98109
Legal country:	UNITED STATES
Legal phone nbr:	206-726-8000
Legal effective date:	01/01/2012
Land org name:	400 Fairview LLC
Land org type:	Private
Land person name:	Not reported
Land addr line1:	221 Yale Ave N Ste 400
Land city,st,zip:	Seattle, WA 98109
Land country:	UNITED STATES
Land phone nbr:	206-726-8000
Operator org name:	400 Fairview LLC
Operator org type:	Private
Operator addr line1:	221 Yale Ave N Ste 400
Operator city,st,zip:	Seattle, WA 98109
Operator country:	UNITED STATES
Operator phone nbr:	206-726-8000
Operator effective date:	01/01/2012
Site contact name:	Cathy Dempsey
Site contact addr line1:	221 Yale Ave N Ste 400
Site Contact City/State/ Zip:	Seattle, WA 98102
Site Contact Country:	UNITED STATES
Site Contact Phone #:	206-330-7323
Site Contact EMail:	cathy.dempsey@skanska.com
Form Contact NAME:	Cathy Dempsey
Form Contact ADDR LINE1:	221 Yale Ave N Ste 400
Form Contact City,ST,Zip:	Seattle, WA 98102
Form Contact Country:	UNITED STATES
Form Contact Phone #:	206-330-7323
Form Contact EMail:	cathy.dempsey@skanska.com
Gen Status CD:	XQG
Monthly Generation:	False
Batch Generation:	False
One Time Generation:	False
Transport Own Waste:	False
Tranports Other Waste:	False
Recycler Onsite:	False
Transfer Facility:	False
Other Exemption:	Not reported
UW Battery Gen:	False
Used Oil Transporter:	False
Used Oil Transfer Facility:	False
Used Oil Processor:	False

400 FAIRVIEW LLC SEATTLE (Continued) **S112088212**

Used Oil Refiner: False
Used Oil Fuel Marketer Directs Shipments: False
Used Oil Fuel Marketer Meets Specs: False

Waste Streams Generated:
Facility ID: 15119
Data Year: 2012
Description: decon water and purge water from monitoring well installation and sampling
Mix: False
Reported Qty: 220 GAL
Kilo Qty: 832.265294
Density No: 8.33999999
Density Qty: PPG

Shipments Sent:
Facility ID: 15119
Data Year: 2012
Shipment sent data: 2012-08-06 00:00:00
Reported Qty: 220 GAL
Kilo Qty: 832.265294

Waste Stream Comments:
Facility ID: 15119
Data Year: 2012
Comments: The generator name on manifest 000059168DAT is incorrect - it reads Cascade Drilling LP, but it should be 400 Fairview LLC. The Generator ID Number, WAH000041860, is correct on the manifest.

Facility Site ID Number: 15119
EPA ID: WAH000041860
NAICS: 531120
SWC Desc: Not reported
FWC Desc: D040
Form Comm: The generator name on manifest 000059168DAT is incorrect - it reads Cascade Drilling LP, but it should be 400 Fairview LLC. The Generator ID Number, WAH000041860, is correct on the manifest.
Data Year: 2012
Permit by Rule: False
Treatment by Generator: False
Mixed radioactive waste: False
Importer of hazardous waste: False
Immediate recycler: False
Treatment/Storage/Disposal/Recycling Facility: False
Generator of dangerous fuel waste: False
Generator marketing to burner: False
Other marketers (i.e., blender, distributor, etc.): False
Utility boiler burner: False
Industry boiler burner: False
Industrial Furnace: False
Smelter defferal: False
Universal waste - batteries - generate: False
Universal waste - thermostats - generate: False
Universal waste - mercury - generate: False
Universal waste - lamps - generate: False
Universal waste - batteries - accumulate: False

400 FAIRVIEW LLC SEATTLE (Continued) **S112088212**

Universal waste - thermostats - accumulate:	False
Universal waste - mercury - accumulate:	False
Universal waste - lamps - accumulate:	False
Destination Facility for Universal Waste:	False
Off-specification used oil burner - utility boiler:	False
Off-specification used oil burner - industrial boiler:	False
Off-specification used oil burner - industrial furnace:	False
Tax Reg #:	603158146
Business Type:	Commercial Developer
Mail Name:	400 Fairview LLC
Mail addr line1:	221 Yale Ave N Ste 400
Mail city,st,zip:	Seattle, WA 98109
Mail country:	UNITED STATES
Legal org name:	400 Fairview LLC
Legal org type:	Private
Legal addr line1:	221 Yale Ave N Ste 400
Legal city,st,zip:	Seattle, WA 98109
Legal country:	UNITED STATES
Legal phone nbr:	206-726-8000
Legal effective date:	01/01/2012
Land org name:	400 Fairview LLC
Land org type:	Private
Land person name:	Not reported
Land addr line1:	221 Yale Ave N Ste 400
Land city,st,zip:	Seattle, WA 98109
Land country:	UNITED STATES
Land phone nbr:	206-726-8000
Operator org name:	400 Fairview LLC
Operator org type:	Private
Operator addr line1:	221 Yale Ave N Ste 400
Operator city,st,zip:	Seattle, WA 98109
Operator country:	UNITED STATES
Operator phone nbr:	206-726-8000
Operator effective date:	01/01/2012
Site contact name:	Salone Habibuddin
Site contact addr line1:	221 Yale Ave N Ste 400
Site Contact City/State/ Zip:	Seattle, WA 98102
Site Contact Country:	UNITED STATES
Site Contact Phone #:	206-494-5505
Site Contact EMail:	salone.habibuddin@skanska.com
Form Contact NAME:	Salone Habibuddin
Form Contact ADDR LINE1:	221 Yale Ave N Ste 400
Form Contact City,ST,Zip:	Seattle, WA 98102
Form Contact Country:	UNITED STATES
Form Contact Phone #:	206-494-5505
Form Contact EMail:	salone.habibuddin@skanska.com
Gen Status CD:	MQG
Monthly Generation:	False
Batch Generation:	False
One Time Generation:	True
Transport Own Waste:	False
Tranports Other Waste:	False
Recycler Onsite:	False
Transfer Facility:	False
Other Exemption:	Not reported
UW Battery Gen:	False
Used Oil Transporter:	False

400 FAIRVIEW LLC SEATTLE (Continued) **S112088212**

Used Oil Transfer Facility: False
Used Oil Processor: False
Used Oil Refiner: False
Used Oil Fuel Marketer Directs Shipments: False
Used Oil Fuel Marketer Meets Specs: False

Waste Streams Generated:
Facility ID: 15119
Data Year: 2012
Description: decon water and purge water from monitoring well installation and sampling
Mix: False
Reported Qty: 220 GAL
Kilo Qty: 832.265294
Density No: 8.33999999
Density Qty: PPG

Shipments Sent:
Facility ID: 15119
Data Year: 2012
Shipment sent data: 2012-08-06 00:00:00
Reported Qty: 220 GAL
Kilo Qty: 832.265294

Waste Stream Comments:
Facility ID: 15119
Data Year: 2012
Comments: The generator name on manifest 000059168DAT is incorrect - it reads Cascade Drilling LP, but it should be 400 Fairview LLC. The Generator ID Number, WAH000041860, is correct on the manifest.

Facility Site ID Number: 15119
EPA ID: WAH000041860
NAICS: 531120
SWC Desc: Not reported
FWC Desc: Not reported
Form Comm: Not reported
Data Year: 2014
Permit by Rule: False
Treatment by Generator: False
Mixed radioactive waste: False
Importer of hazardous waste: False
Immediate recycler: False
Treatment/Storage/Disposal/Recycling Facility: False
Generator of dangerous fuel waste: False
Generator marketing to burner: False
Other marketers (i.e., blender, distributor, etc.): False
Utility boiler burner: False
Industry boiler burner: False
Industrial Furnace: False
Smelter defferal: False
Universal waste - batteries - generate: False
Universal waste - thermostats - generate: False
Universal waste - mercury - generate: False
Universal waste - lamps - generate: False
Universal waste - batteries - accumulate: False

400 FAIRVIEW LLC SEATTLE (Continued) **S112088212**

Universal waste - thermostats - accumulate:	False
Universal waste - mercury - accumulate:	False
Universal waste - lamps - accumulate:	False
Destination Facility for Universal Waste:	False
Off-specification used oil burner - utility boiler:	False
Off-specification used oil burner - industrial boiler:	False
Off-specification used oil burner - industrial furnace:	False
Tax Reg #:	603158146
Business Type:	Commercial Developer
Mail Name:	400 Fairview LLC
Mail addr line1:	221 Yale Ave N Ste 400
Mail city,st,zip:	Seattle, WA 98109
Mail country:	UNITED STATES
Legal org name:	400 Fairview LLC
Legal org type:	Private
Legal addr line1:	221 Yale Ave N Ste 400
Legal city,st,zip:	Seattle, WA 98109
Legal country:	UNITED STATES
Legal phone nbr:	206-726-8000
Legal effective date:	01/01/2012
Land org name:	400 Fairview LLC
Land org type:	Private
Land person name:	Not reported
Land addr line1:	221 Yale Ave N Ste 400
Land city,st,zip:	Seattle, WA 98109
Land country:	UNITED STATES
Land phone nbr:	206-726-8000
Operator org name:	400 Fairview LLC
Operator org type:	Private
Operator addr line1:	221 Yale Ave N Ste 400
Operator city,st,zip:	Seattle, WA 98109
Operator country:	UNITED STATES
Operator phone nbr:	206-726-8000
Operator effective date:	01/01/2012
Site contact name:	Cathy Dempsey
Site contact addr line1:	221 Yale Ave N Ste 400
Site Contact City/State/ Zip:	Seattle, WA 98102
Site Contact Country:	UNITED STATES
Site Contact Phone #:	206-330-7323
Site Contact EMail:	cathy.dempsey@skanska.com
Form Contact NAME:	Cathy Dempsey
Form Contact ADDR LINE1:	221 Yale Ave N Ste 400
Form Contact City,ST,Zip:	Seattle, WA 98102
Form Contact Country:	UNITED STATES
Form Contact Phone #:	206-330-7323
Form Contact EMail:	cathy.dempsey@skanska.com
Gen Status CD:	XQG
Monthly Generation:	False
Batch Generation:	False
One Time Generation:	False
Transport Own Waste:	False
Tranports Other Waste:	False
Recycler Onsite:	False
Transfer Facility:	False
Other Exemption:	Not reported
UW Battery Gen:	False
Used Oil Transporter:	False

400 FAIRVIEW LLC SEATTLE (Continued) **S112088212**

Used Oil Transfer Facility: False
Used Oil Processor: False
Used Oil Refiner: False
Used Oil Fuel Marketer Directs Shipments: False
Used Oil Fuel Marketer Meets Specs: False

Waste Streams Generated:
Facility ID: 15119
Data Year: 2012
Description: decon water and purge water from monitoring well installation and sampling
Mix: False
Reported Qty: 220 GAL
Kilo Qty: 832.265294
Density No: 8.33999999
Density Qty: PPG

Shipments Sent:
Facility ID: 15119
Data Year: 2012
Shipment sent data: 2012-08-06 00:00:00
Reported Qty: 220 GAL
Kilo Qty: 832.265294

Waste Stream Comments:
Facility ID: 15119
Data Year: 2012
Comments: The generator name on manifest 000059168DAT is incorrect - it reads Cascade Drilling LP, but it should be 400 Fairview LLC. The Generator ID Number, WAH000041860, is correct on the manifest.

AT207 **818 STEWART ST CONSTRUCTION SITE** **WA CSCSL** **S108969442**
WSW **818 STEWART ST** **WA ALLSITES** **N/A**
1/2-1 **SEATTLE, WA 98101**
0.909 mi.
4797 ft. **Site 1 of 3 in cluster AT**

Relative:
Lower

Actual:
118 ft.

CSCSL:
Facility ID: 8747213
Region: Northwest
Lat/Long: 47.615689819 / -122.33502007
Brownfield Status: Not reported
Rank Status: N
Clean Up Siteid: 3096
Site Status: Cleanup Started
PSI?: Not reported
Contaminant Name: Metals Priority Pollutants
Ground Water: Not reported
Surface Water: Not reported
Soil: Confirmed Above Cleanup Level
Sediment: Not reported
Air: Not reported
Bedrock: Not reported
Responsible Unit: Northwest

Facility ID: 8747213

818 STEWART ST CONSTRUCTION SITE (Continued) **S108969442**

Region: Northwest
Lat/Long: 47.615689819 / -122.33502007
Brownfield Status: Not reported
Rank Status: N
Clean Up Siteid: 3096
Site Status: Cleanup Started
PSI?: Not reported
Contaminant Name: Petroleum Products-Unspecified
Ground Water: Not reported
Surface Water: Not reported
Soil: Confirmed Above Cleanup Level
Sediment: Not reported
Air: Not reported
Bedrock: Not reported
Responsible Unit: Northwest

Facility ID: 8747213
Region: Northwest
Lat/Long: 47.615689819 / -122.33502007
Brownfield Status: Not reported
Rank Status: N
Clean Up Siteid: 3096
Site Status: Cleanup Started
PSI?: Not reported
Contaminant Name: Polynuclear Aromatic Hydrocarbons
Ground Water: Not reported
Surface Water: Not reported
Soil: Confirmed Above Cleanup Level
Sediment: Not reported
Air: Not reported
Bedrock: Not reported
Responsible Unit: Northwest

ALLSITES:
Facility Name: 818 STEWART ST CONSTRUCTION SITE
Facility Id: 8747213

Interaction: I
Interaction 1: VOLCLNST
Interaction 2: Voluntary Cleanup Sites
Ecology Program: TOXICS
Program Data: ISIS
Facility Alt.: 818 Stewart St Construction Site
Program ID: NW1830
Date Interaction: 2007-10-02 00:00:00
Date Interaction 3: 2007-11-28 00:00:00
Latitude: 47.615684061000003
Longitude: -122.33501340799999

Interaction: A
Interaction 1: SCS
Interaction 2: State Cleanup Site
Ecology Program: TOXICS
Program Data: ISIS
Facility Alt.: 818 Stewart St Construction Site
Program ID: Not reported

818 STEWART ST CONSTRUCTION SITE (Continued) **S108969442**

Date Interaction: 2007-12-17 00:00:00
Date Interaction 3: Not reported
Latitude: 47.615684061000003
Longitude: -122.33501340799999

208
SE
1/2-1
0.910 mi.
4803 ft.

Relative:
Lower

Actual:
279 ft.

ARCO 5445
665 23RD AVE
SEATTLE, WA 98122

WA CSCSL **1004794468**
WA LUST **WAD988514956**
WA VCP
WA ALLSITES
RCRA NonGen / NLR
FINDS
WA Financial Assurance
WA MANIFEST
ECHO

CSCSL:

Facility ID: 76386549
Region: Northwest
Lat/Long: 47.60774 / -122.30251
Brownfield Status: Not reported
Rank Status: N
Clean Up Siteid: 10446
Site Status: Cleanup Started
PSI?: Not reported
Contaminant Name: Benzene
Ground Water: Confirmed Above Cleanup Level
Surface Water: Not reported
Soil: Confirmed Above Cleanup Level
Sediment: Not reported
Air: Not reported
Bedrock: Not reported
Responsible Unit: Northwest

Facility ID: 76386549
Region: Northwest
Lat/Long: 47.60774 / -122.30251
Brownfield Status: Not reported
Rank Status: N
Clean Up Siteid: 10446
Site Status: Cleanup Started
PSI?: Not reported
Contaminant Name: Lead
Ground Water: Confirmed Above Cleanup Level
Surface Water: Not reported
Soil: Confirmed Above Cleanup Level
Sediment: Not reported
Air: Not reported
Bedrock: Not reported
Responsible Unit: Northwest

Facility ID: 76386549
Region: Northwest
Lat/Long: 47.60774 / -122.30251
Brownfield Status: Not reported
Rank Status: N
Clean Up Siteid: 10446
Site Status: Cleanup Started

ARCO 5445 (Continued) **1004794468**

PSI?: Not reported
Contaminant Name: Methyl tertiary-butyl ether
Ground Water: Confirmed Above Cleanup Level
Surface Water: Not reported
Soil: Confirmed Above Cleanup Level
Sediment: Not reported
Air: Not reported
Bedrock: Not reported
Responsible Unit: Northwest

Facility ID: 76386549
Region: Northwest
Lat/Long: 47.60774 / -122.30251
Brownfield Status: Not reported
Rank Status: N
Clean Up Siteid: 10446
Site Status: Cleanup Started
PSI?: Not reported
Contaminant Name: Non-Halogenated Solvents
Ground Water: Confirmed Above Cleanup Level
Surface Water: Not reported
Soil: Confirmed Above Cleanup Level
Sediment: Not reported
Air: Not reported
Bedrock: Not reported
Responsible Unit: Northwest

Facility ID: 76386549
Region: Northwest
Lat/Long: 47.60774 / -122.30251
Brownfield Status: Not reported
Rank Status: N
Clean Up Siteid: 10446
Site Status: Cleanup Started
PSI?: Not reported
Contaminant Name: Petroleum-Gasoline
Ground Water: Confirmed Above Cleanup Level
Surface Water: Not reported
Soil: Confirmed Above Cleanup Level
Sediment: Not reported
Air: Not reported
Bedrock: Not reported
Responsible Unit: Northwest

LUST:
Facility ID: 76386549
Lust Status Type: Awaiting Cleanup
Cleanup Site ID: 10446
Cleanup Unit Type: Upland
Process Type: Voluntary Cleanup Program
Cleanup Unit Name: ARCO Facility 5445
Lust Status Date: 09/07/2005
Response Section: Northwest
Lat/Long: 47.60774 / -122.30251

VCP:

ARCO 5445 (Continued) **1004794468**

edr_fstat: WA
edr_fzip: 98122
edr_fcnty: KING
edr_zip: Not reported
Facility ID: 76386549
VCP Status: Not reported
VCP: Yes
Ecology Status: Not reported
NFA Type: Not reported
Date NFA: Not reported
Rank: N
Cleanup Siteid: 10446

edr_fstat: WA
edr_fzip: 98122
edr_fcnty: KING
edr_zip: Not reported
Facility ID: 76386549
VCP Status: Not reported
VCP: Yes
Ecology Status: Not reported
NFA Type: Not reported
Date NFA: Not reported
Rank: N
Cleanup Siteid: 10446

edr_fstat: WA
edr_fzip: 98122
edr_fcnty: KING
edr_zip: Not reported
Facility ID: 76386549
VCP Status: Not reported
VCP: Yes
Ecology Status: Not reported
NFA Type: Not reported
Date NFA: Not reported
Rank: N
Cleanup Siteid: 10446

edr_fstat: WA
edr_fzip: 98122
edr_fcnty: KING
edr_zip: Not reported
Facility ID: 76386549
VCP Status: Not reported
VCP: Yes
Ecology Status: Not reported
NFA Type: Not reported
Date NFA: Not reported
Rank: N
Cleanup Siteid: 10446

edr_fstat: WA
edr_fzip: 98122
edr_fcnty: KING
edr_zip: Not reported
Facility ID: 76386549

ARCO 5445 (Continued) **1004794468**

VCP Status: Not reported
VCP: Yes
Ecology Status: Not reported
NFA Type: Not reported
Date NFA: Not reported
Rank: N
Cleanup Siteid: 10446

ALLSITES:
Facility Name: ARCO 5445
Facility Id: 76386549

Interaction: A
Interaction 1: LUST
Interaction 2: LUST Facility
Ecology Program: TOXICS
Program Data: ISIS
Facility Alt.: Not reported
Program ID: 97618
Date Interaction: 2005-10-28 00:00:00
Date Interaction 3: Not reported
Latitude: 47.607734379
Longitude: -122.302495111

Interaction: I
Interaction 1: HWOTHER
Interaction 2: Haz Waste Management Activity
Ecology Program: HAZWASTE
Program Data: TURBOWASTE
Facility Alt.: Not reported
Program ID: WAD988514956
Date Interaction: 2005-12-31 00:00:00
Date Interaction 3: 2006-12-31 00:00:00
Latitude: 47.607734379
Longitude: -122.302495111

Interaction: A
Interaction 1: UST
Interaction 2: Underground Storage Tank
Ecology Program: TOXICS
Program Data: UST
Facility Alt.: BP ARCO AM PM
Program ID: 97618
Date Interaction: 1988-03-01 00:00:00
Date Interaction 3: Not reported
Latitude: 47.607734379
Longitude: -122.302495111

Interaction: I
Interaction 1: TIER2
Interaction 2: Emergency/Haz Chem Rpt TIER2
Ecology Program: HAZWASTE
Program Data: EPCRA
Facility Alt.: Not reported

ARCO 5445 (Continued) **1004794468**

Program ID:	WAD988514956
Date Interaction:	1988-01-01 00:00:00
Date Interaction 3:	1776-07-04 00:00:00
Latitude:	47.607734379
Longitude:	-122.302495111

Interaction:	A
Interaction 1:	VOLCLNST
Interaction 2:	Voluntary Cleanup Sites
Ecology Program:	TOXICS
Program Data:	ISIS
Facility Alt.:	Arco 5445
Program ID:	NW2444
Date Interaction:	2011-07-14 00:00:00
Date Interaction 3:	Not reported
Latitude:	47.607734379
Longitude:	-122.302495111

Interaction:	I
Interaction 1:	HWG
Interaction 2:	Hazardous Waste Generator
Ecology Program:	HAZWASTE
Program Data:	TURBOWASTE
Facility Alt.:	Not reported
Program ID:	WAD988514956
Date Interaction:	1992-12-04 00:00:00
Date Interaction 3:	2005-12-31 00:00:00
Latitude:	47.607734379
Longitude:	-122.302495111

RCRA NonGen / NLR:

Date form received by agency:	02/20/2007
Facility name:	Not reported
Facility address:	665 23RD AVE SEATTLE, WA 98122
EPA ID:	WAD988514956
Mailing address:	PO BOX 6038 ARTESIA, CA 90702
Contact:	TERESA SANTANA
Contact address:	PO BOX 6038 ARTESIA, CA 90702
Contact country:	US
Contact telephone:	(714)670-3958
Contact email:	SANTANTA@BP.COM
EPA Region:	Not reported
Classification:	Non-Generator
Description:	Handler: Non-Generators do not presently generate hazardous waste

Owner/Operator Summary:

Owner/operator name:	BP WEST COAST PRODUCTS LLC
Owner/operator address:	PO BOX 6038 ARTESIA, CA 90702
Owner/operator country:	US

ARCO 5445 (Continued) **1004794468**

Owner/operator telephone: (714)670-3958
Legal status: Private
Owner/Operator Type: Owner
Owner/Op start date: Not reported
Owner/Op end date: Not reported

Owner/operator name: BP WEST COAST PRODUCTS LLC
Owner/operator address: PO BOX 6038
ARTESIA, CA 90702
Owner/operator country: US
Owner/operator telephone: (714)670-3958
Legal status: Private
Owner/Operator Type: Operator
Owner/Op start date: Not reported
Owner/Op end date: Not reported

Owner/operator name: CITY NEIGHBOR INC
Owner/operator address: 665 23RD AVENUE
SEATTLE, WA 98122
Owner/operator country: US
Owner/operator telephone: Not reported
Legal status: Private
Owner/Operator Type: Operator
Owner/Op start date: 05/27/1999
Owner/Op end date: Not reported

Owner/operator name: BP WEST COAST PRODUCTS LLC
Owner/operator address: PO BOX 6038
ARTESIA, CA 90702
Owner/operator country: US
Owner/operator telephone: Not reported
Legal status: Private
Owner/Operator Type: Owner
Owner/Op start date: 12/30/1992
Owner/Op end date: Not reported

Handler Activities Summary:
U.S. importer of hazardous waste: No
Mixed waste (haz. and radioactive): No
Recycler of hazardous waste: No
Transporter of hazardous waste: No
Treater, storer or disposer of HW: No
Underground injection activity: No
On-site burner exemption: No
Furnace exemption: No
Used oil fuel burner: No
Used oil processor: No
User oil refiner: No
Used oil fuel marketer to burner: No
Used oil Specification marketer: No
Used oil transfer facility: No
Used oil transporter: No

Historical Generators:
Date form received by agency: 02/20/2007
Site name: ARCO 5445

ARCO 5445 (Continued) **1004794468**

Classification: Not a generator, verified

Date form received by agency: 12/31/2005
Site name: ARCO 5445
Classification: Not a generator, verified

Date form received by agency: 12/31/2003
Site name: ARCO 5445
Classification: Not a generator, verified

Violation Status: No violations found

FINDS:

Registry ID: 110005381746

Environmental Interest/Information System

Washington Facility / Site Identification System (WA-FSIS) provides a means to query and display data maintained by the Washington Department of Ecology. This system contains key information for each facility/site that is currently, or has been, of interest to the Air Quality, Dam Safety, Hazardous Waste, Toxics Cleanup, and Water Quality Programs.

RCRAInfo is a national information system that supports the Resource Conservation and Recovery Act (RCRA) program through the tracking of events and activities related to facilities that generate, transport, and treat, store, or dispose of hazardous waste. RCRAInfo allows RCRA program staff to track the notification, permit, compliance, and corrective action activities required under RCRA.

HAZARDOUS WASTE BIENNIAL REPORTER

WA Financial Assurance 1:

edr_fstat:	WA
edr_fzip:	98122
edr_fcnty:	Not reported
edr_zip:	Not reported
DOE Site ID:	97618
Site Type:	PLIA
Financial Resp Type:	Colony (GUS)
Inception Date:	02/02/2012
Expiration Date:	02/02/2013

WA MANIFEST:

Facility Site ID Number:	76386549
EPA ID:	WAD988514956
NAICS:	44711
SWC Desc:	Not reported
FWC Desc:	Not reported
Form Comm:	Not reported
Data Year:	Not reported
Permit by Rule:	No
Treatment by Generator:	No
Mixed radioactive waste:	No
Importer of hazardous waste:	No

ARCO 5445 (Continued) **1004794468**

Immediate recycler:	No
Treatment/Storage/Disposal/Recycling Facility:	No
Generator of dangerous fuel waste:	No
Generator marketing to burner:	No
Other marketers (i.e., blender, distributor, etc.):	No
Utility boiler burner:	No
Industry boiler burner:	No
Industrial Furnace:	No
Smelter defferal:	No
Universal waste - batteries - generate:	No
Universal waste - thermostats - generate:	No
Universal waste - mercury - generate:	No
Universal waste - lamps - generate:	No
Universal waste - batteries - accumulate:	No
Universal waste - thermostats - accumulate:	No
Universal waste - mercury - accumulate:	No
Universal waste - lamps - accumulate:	No
Destination Facility for Universal Waste:	No
Off-specification used oil burner - utility boiler:	No
Off-specification used oil burner - industrial boiler:	No
Off-specification used oil burner - industrial furnace:	No
Tax Reg #:	409018414
Business Type:	Gas station with store
Mail Name:	BP West Coast Products LLC
Mail addr line1:	PO Box 6038
Mail city,st,zip:	ARTESIA, CA 90702
Mail country:	UNITED STATES
Legal org name:	BP West Coast Products LLC
Legal org type:	Private
Legal addr line1:	PO BOX 6038
Legal city,st,zip:	ARTESIA, CA 90702
Legal country:	UNITED STATES
Legal phone nbr:	(714)670-3958
Legal effective date:	12/30/1992
Land org name:	BP West Coast Products LLC
Land org type:	Private
Land person name:	Teresa Santana
Land addr line1:	PO BOX 6038
Land city,st,zip:	ARTESIA, CA 90702
Land country:	UNITED STATES
Land phone nbr:	(714) 670-3958
Operator org name:	City Neighbor Inc
Operator org type:	Private
Operator addr line1:	665 23rd Avenue
Operator city,st,zip:	Seattle, WA 98122
Operator country:	UNITED STATES
Operator phone nbr:	206-860-2171
Operator effective date:	05/27/1999
Site contact name:	Teresa Santana
Site contact addr line1:	PO BOX 6038
Site Contact City/State/ Zip:	ARTESIA, CA 90702
Site Contact Country:	UNITED STATES
Site Contact Phone #:	(714) 670-3958
Site Contact EMail:	santanta@bp.com
Form Contact NAME:	Teresa Santana
Form Contact ADDR LINE1:	PO BOX 6038
Form Contact City,ST,Zip:	ARTESIA, CA 90702

ARCO 5445 (Continued) **1004794468**

Form Contact Country:	UNITED STATES
Form Contact Phone #:	(714) 670-3958
Form Contact EMail:	santanta@bp.com
Gen Status CD:	XQG
Monthly Generation:	No
Batch Generation:	No
One Time Generation:	No
Transport Own Waste:	No
Tranports Other Waste:	No
Recycler Onsite:	No
Transfer Facility:	No
Other Exemption:	Not reported
UW Battery Gen:	No
Used Oil Transporter:	No
Used Oil Transfer Facility:	No
Used Oil Processor:	No
Used Oil Refiner:	No
Used Oil Fuel Marketer Directs Shipments:	No
Used Oil Fuel Marketer Meets Specs:	No

Facility Site ID Number:	76386549
EPA ID:	WAD988514956
NAICS:	44711
SWC Desc:	Not reported
FWC Desc:	Not reported
Form Comm:	Not reported
Data Year:	Not reported
Permit by Rule:	FALSE
Treatment by Generator:	FALSE
Mixed radioactive waste:	FALSE
Importer of hazardous waste:	FALSE
Immediate recycler:	FALSE
Treatment/Storage/Disposal/Recycling Facility:	FALSE
Generator of dangerous fuel waste:	FALSE
Generator marketing to burner:	FALSE
Other marketers (i.e., blender, distributor, etc.):	FALSE
Utility boiler burner:	FALSE
Industry boiler burner:	FALSE
Industrial Furnace:	FALSE
Smelter defferal:	FALSE
Universal waste - batteries - generate:	FALSE
Universal waste - thermostats - generate:	FALSE
Universal waste - mercury - generate:	FALSE
Universal waste - lamps - generate:	FALSE
Universal waste - batteries - accumulate:	FALSE
Universal waste - thermostats - accumulate:	FALSE
Universal waste - mercury - accumulate:	FALSE
Universal waste - lamps - accumulate:	FALSE
Destination Facility for Universal Waste:	FALSE
Off-specification used oil burner - utility boiler:	FALSE
Off-specification used oil burner - industrial boiler:	FALSE
Off-specification used oil burner - industrial furnace:	FALSE
Tax Reg #:	409018414
Business Type:	Gas station with store
Mail Name:	BP West Coast Products LLC
Mail addr line1:	PO Box 6038

ARCO 5445 (Continued) **1004794468**

Mail city,st,zip:	ARTESIA, CA 90702
Mail country:	UNITED STATES
Legal org name:	BP West Coast Products LLC
Legal org type:	Private
Legal addr line1:	PO BOX 6038
Legal city,st,zip:	ARTESIA, CA 90702
Legal country:	UNITED STATES
Legal phone nbr:	(714)670-3958
Legal effective date:	12/30/1992
Land org name:	BP West Coast Products LLC
Land org type:	Private
Land person name:	Teresa Santana
Land addr line1:	PO BOX 6038
Land city,st,zip:	ARTESIA, CA 90702
Land country:	UNITED STATES
Land phone nbr:	(714) 670-3958
Operator org name:	City Neighbor Inc
Operator org type:	Private
Operator addr line1:	665 23rd Avenue
Operator city,st,zip:	Seattle, WA 98122
Operator country:	UNITED STATES
Operator phone nbr:	206-860-2171
Operator effective date:	05/27/1999
Site contact name:	Teresa Santana
Site contact addr line1:	PO BOX 6038
Site Contact City/State/ Zip:	ARTESIA, CA 90702
Site Contact Country:	UNITED STATES
Site Contact Phone #:	(714) 670-3958
Site Contact EMail:	santanta@bp.com
Form Contact NAME:	Teresa Santana
Form Contact ADDR LINE1:	PO BOX 6038
Form Contact City,ST,Zip:	ARTESIA, CA 90702
Form Contact Country:	UNITED STATES
Form Contact Phone #:	(714) 670-3958
Form Contact EMail:	santanta@bp.com
Gen Status CD:	XQG
Monthly Generation:	FALSE
Batch Generation:	TRUE
One Time Generation:	FALSE
Transport Own Waste:	FALSE
Tranports Other Waste:	FALSE
Recycler Onsite:	FALSE
Transfer Facility:	FALSE
Other Exemption:	Not reported
UW Battery Gen:	FALSE
Used Oil Transporter:	FALSE
Used Oil Transfer Facility:	FALSE
Used Oil Processor:	FALSE
Used Oil Refiner:	FALSE
Used Oil Fuel Marketer Directs Shipments:	FALSE
Used Oil Fuel Marketer Meets Specs:	FALSE

ECHO:

Envid:	1004794468
Registry ID:	110005381746
DFR URL:	http://echo.epa.gov/detailed_facility_report?fid=110005381746

AT209 **STEWART COURT APARTMENTS** **WA CSCSL** **S105152429**
WSW **1835 8TH AVE** **WA LUST** **N/A**
1/2-1 **SEATTLE, WA 98121** **WA INST CONTROL**
0.914 mi. **WA ALLSITES**
4824 ft. **Site 2 of 3 in cluster AT** **WA SPILLS**

Relative:
Lower

Actual:
117 ft.

CSCSL:

Facility ID:	68676891
Region:	Northwest
Lat/Long:	47.614416 / -122.334471
Brownfield Status:	Not reported
Rank Status:	N
Clean Up Siteid:	6514
Site Status:	Cleanup Started
PSI?:	Not reported
Contaminant Name:	Metals Priority Pollutants
Ground Water:	Not reported
Surface Water:	Not reported
Soil:	Confirmed Above Cleanup Level
Sediment:	Not reported
Air:	Not reported
Bedrock:	Not reported
Responsible Unit:	Northwest

Facility ID:	68676891
Region:	Northwest
Lat/Long:	47.614416 / -122.334471
Brownfield Status:	Not reported
Rank Status:	N
Clean Up Siteid:	6514
Site Status:	Cleanup Started
PSI?:	Not reported
Contaminant Name:	Petroleum-Other
Ground Water:	Not reported
Surface Water:	Not reported
Soil:	Confirmed Above Cleanup Level
Sediment:	Not reported
Air:	Not reported
Bedrock:	Not reported
Responsible Unit:	Northwest

LUST:

Facility ID:	68676891
Lust Status Type:	Cleanup Started
Cleanup Site ID:	6514
Cleanup Unit Type:	Upland
Process Type:	Independent Action
Cleanup Unit Name:	Stewart Court Apartments
Lust Status Date:	06/28/2011
Response Section:	Northwest
Lat/Long:	47.614416 / -122.33447

INST CONTROL:

Facility Site ID:	68676891
Latitude:	47.614416
Longitude:	-122.334471
Instrument Type:	Environmental Covenant
Document Type:	Recording # 20030617002532 Date: Jun 17 2003

STEWART COURT APARTMENTS (Continued) **S105152429**

County Filing # For Individual IC Doc:	20030617002532
Filing Date Of Individual IC Doc:	06/17/2003
Anchorage Restrictions:	No
Drinking Water Restrictions:	No
Education Programs:	No
Financial Assurance:	No
Finfish Harvesting Restrictions:	No
Groundwater Restriction:	No
Maintenance Requirements:	Yes
No Dredge Zone:	No
No Wake Zone:	No
Property Use Restriction:	Yes
Restrictive Signage:	No
Shell Fish Harvesting Restrictions:	No
Soil Restriction:	No
Surface Water Restriction:	No
Swimming Restriction:	No
Vessel Draft Restriction:	No
CS ID:	6514
Shoreline Stabilization Structure:	N
Wave Attenuation Structure:	N
Fencing or Other Permanent Access Barriers:	N
Simple Soil CAP:	N
Engineered CAP:	N
Engineered Bottom Barriers:	N
Immobilization by Stabilization, Solidification, or Encapsulation:	N
Ground Water Extraction and Gradient Control:	N
Vertical Ground Water Barrier:	N
Impermeable Surface:	Y
Restrict Land Use:	Y
Restrict All Ground Water Use:	Y
Prohibit Domestic Ground Water Well Installation:	N
Prohibit All Soil Disturbance:	Y
Access Barrier:	N

ALLSITES:

Facility Name:	STEWART COURT APARTMENTS
Facility Id:	68676891

Interaction:	I
Interaction 1:	UST
Interaction 2:	Underground Storage Tank
Ecology Program:	TOXICS
Program Data:	UST
Facility Alt.:	Not reported
Program ID:	Not reported
Date Interaction:	1900-01-01 00:00:00
Date Interaction 3:	2001-06-01 00:00:00
Latitude:	47.614410382999999
Longitude:	-122.334456104

Interaction:	I
Interaction 1:	LUST
Interaction 2:	LUST Facility
Ecology Program:	TOXICS
Program Data:	ISIS

STEWART COURT APARTMENTS (Continued) **S105152429**

Facility Alt.:	Not reported
Program ID:	582668
Date Interaction:	2001-04-18 00:00:00
Date Interaction 3:	2001-07-30 00:00:00
Latitude:	47.614410382999999
Longitude:	-122.334456104

Interaction:	I
Interaction 1:	VOLCLNST
Interaction 2:	Voluntary Cleanup Sites
Ecology Program:	TOXICS
Program Data:	ISIS
Facility Alt.:	Stewart Court Apartments
Program ID:	NW0738
Date Interaction:	2001-07-31 00:00:00
Date Interaction 3:	2003-06-27 00:00:00
Latitude:	47.614410382999999
Longitude:	-122.334456104

SPILLS:

Facility ID:	517498
Medium:	Not reported
Material Desc:	PETROLEUM - GASOLINE
Material Qty:	150
Material Units:	GALLON
Date Received:	04/18/2001
Contact Name:	Not reported
Incident Date:	Not reported
Incident Category Type:	Not reported
Incident Category:	Not reported
Latitude:	Not reported
Longitude:	Not reported
Source Type:	Not reported
Source:	Not reported
Vessel Facility Name2:	Not reported
Recovered Quantity:	Not reported
Resp Party Name:	Not reported

210
SSW
1/2-1
0.917 mi.
4842 ft.

905 JAMES ST
SEATTLE, WA 98104

WA CSCSL **1007265303**
WA ALLSITES **WAH000019646**
RCRA NonGen / NLR
WA MANIFEST

Relative:
Lower

Actual:
323 ft.

CSCSL:

Facility ID:	6335603
Region:	Northwest
Lat/Long:	47.605544467 / -122.32590257
Brownfield Status:	Not reported
Rank Status:	N
Clean Up Siteid:	3288
Site Status:	Awaiting Cleanup
PSI?:	Not reported
Contaminant Name:	Halogenated Organics
Ground Water:	Confirmed Above Cleanup Level

(Continued) **1007265303**

Surface Water: Not reported
Soil: Confirmed Above Cleanup Level
Sediment: Not reported
Air: Not reported
Bedrock: Not reported
Responsible Unit: Northwest

ALLSITES:
Facility Name: KING COUNTY FACILITIES MANAGEMENT
Facility Id: 6335603

Interaction: I
Interaction 1: HWG
Interaction 2: Hazardous Waste Generator
Ecology Program: HAZWASTE
Program Data: TURBOWASTE
Facility Alt.: Not reported
Program ID: WAH000019646
Date Interaction: 2002-11-19 00:00:00
Date Interaction 3: 2006-12-31 00:00:00
Latitude: 47.605538848000002
Longitude: -122.325887675

Interaction: A
Interaction 1: INDPNDNT
Interaction 2: Independent Cleanup
Ecology Program: TOXICS
Program Data: ISIS
Facility Alt.: King County Facilities Management
Program ID: Not reported
Date Interaction: 2004-01-26 00:00:00
Date Interaction 3: Not reported
Latitude: 47.605538848000002
Longitude: -122.325887675

RCRA NonGen / NLR:
Date form received by agency: 04/18/2007
Facility name: Not reported
Facility address: 905 JAMES ST
SEATTLE, WA 98104
EPA ID: WAH000019646
Mailing address: 500 4TH AVE RM 320
SEATTLE, WA 98104
Contact: JOE HICKER
Contact address: 500 4TH AVE RM 320
SEATTLE, WA 98104
Contact country: US
Contact telephone: (206)296-1706
Contact email: JOE.HICKER@METROKC.GOV
EPA Region: Not reported
Classification: Non-Generator
Description: Handler: Non-Generators do not presently generate hazardous waste

(Continued) **1007265303**

Owner/Operator Summary:
Owner/operator name: KING COUNTY FACILITIES
Owner/operator address: 500 4TH AVE RM 320
SEATTLE, WA 98104
Owner/operator country: US
Owner/operator telephone: (206)296-1706
Legal status: County
Owner/Operator Type: Owner
Owner/Op start date: Not reported
Owner/Op end date: Not reported

Owner/operator name: JOE HICKER
Owner/operator address: 500 4TH AVE RM 320
SEATTLE, WA 98104
Owner/operator country: US
Owner/operator telephone: Not reported
Legal status: County
Owner/Operator Type: Operator
Owner/Op start date: 11/19/2002
Owner/Op end date: Not reported

Owner/operator name: KING COUNTY FACILITIES
Owner/operator address: 500 4TH AVE RM 320
SEATTLE, WA 98104
Owner/operator country: US
Owner/operator telephone: (206)296-1706
Legal status: County
Owner/Operator Type: Operator
Owner/Op start date: Not reported
Owner/Op end date: Not reported

Owner/operator name: KING COUNTY FACILITIES
Owner/operator address: 500 4TH AVE RM 320
SEATTLE, WA 98104
Owner/operator country: US
Owner/operator telephone: (206)296-1706
Legal status: Private
Owner/Operator Type: Operator
Owner/Op start date: Not reported
Owner/Op end date: Not reported

Owner/operator name: KING COUNTY FACILITIES
Owner/operator address: 500 4TH AVE RM 320
SEATTLE, WA 98104
Owner/operator country: US
Owner/operator telephone: (206)296-1706
Legal status: Private
Owner/Operator Type: Owner
Owner/Op start date: Not reported
Owner/Op end date: Not reported

Owner/operator name: KING COUNTY FACILITIES
Owner/operator address: 500 4TH AVE RM 320
SEATTLE, WA 98104
Owner/operator country: US
Owner/operator telephone: Not reported
Legal status: County

(Continued) **1007265303**

Owner/Operator Type: Owner
Owner/Op start date: 11/19/2002
Owner/Op end date: Not reported

Handler Activities Summary:
U.S. importer of hazardous waste: No
Mixed waste (haz. and radioactive): No
Recycler of hazardous waste: No
Transporter of hazardous waste: No
Treater, storer or disposer of HW: No
Underground injection activity: No
On-site burner exemption: No
Furnace exemption: No
Used oil fuel burner: No
Used oil processor: No
User oil refiner: No
Used oil fuel marketer to burner: No
Used oil Specification marketer: No
Used oil transfer facility: No
Used oil transporter: No

Historical Generators:
Date form received by agency: 04/18/2007
Site name: KING COUNTY FACILITIES MANAGEMENT
Classification: Not a generator, verified

Date form received by agency: 12/31/2005
Site name: KING COUNTY FACILITIES MANAGEMENT
Classification: Large Quantity Generator

Date form received by agency: 12/31/2003
Site name: KING COUNTY FACILITIES MANAGEMENT
Classification: Large Quantity Generator

Date form received by agency: 11/19/2002
Site name: KING COUNTY FACILITIES MANAGEMENT
Classification: Not a generator, verified

Violation Status: No violations found

WA MANIFEST:
Facility Site ID Number: 6335603
EPA ID: WAH000019646
NAICS: 92119
SWC Desc: Not reported
FWC Desc: Not reported
Form Comm: Not reported
Data Year: Not reported
Permit by Rule: No
Treatment by Generator: No
Mixed radioactive waste: No
Importer of hazardous waste: No
Immediate recycler: No
Treatment/Storage/Disposal/Recycling Facility: No
Generator of dangerous fuel waste: No
Generator marketing to burner: No
Other marketers (i.e., blender, distributor, etc.): No

(Continued) **1007265303**

Utility boiler burner:	No
Industry boiler burner:	No
Industrial Furnace:	No
Smelter defferal:	No
Universal waste - batteries - generate:	No
Universal waste - thermostats - generate:	No
Universal waste - mercury - generate:	No
Universal waste - lamps - generate:	No
Universal waste - batteries - accumulate:	No
Universal waste - thermostats - accumulate:	No
Universal waste - mercury - accumulate:	No
Universal waste - lamps - accumulate:	No
Destination Facility for Universal Waste:	No
Off-specification used oil burner - utility boiler:	No
Off-specification used oil burner - industrial boiler:	No
Off-specification used oil burner - industrial furnace:	No
Tax Reg #:	N/A
Business Type:	Not reported
Mail Name:	KING COUNTY FACILITIES
Mail addr line1:	500 4TH AVE RM 320
Mail city,st,zip:	SEATTLE, WA 98104
Mail country:	UNITED STATES
Legal org name:	KING COUNTY FACILITIES
Legal org type:	County
Legal addr line1:	500 4TH AVE RM 320
Legal city,st,zip:	SEATTLE, WA 98104
Legal country:	UNITED STATES
Legal phone nbr:	2062961706
Legal effective date:	11/19/2002
Land org name:	KING COUNTY FACILITIES
Land org type:	County
Land person name:	Not reported
Land addr line1:	500 4TH AVE RM 320
Land city,st,zip:	SEATTLE, WA 98104
Land country:	UNITED STATES
Land phone nbr:	2062961706
Operator org name:	Not reported
Operator org type:	County
Operator addr line1:	500 4TH AVE RM 320
Operator city,st,zip:	SEATTLE, WA 98104
Operator country:	UNITED STATES
Operator phone nbr:	2062637284
Operator effective date:	11/19/2002
Site contact name:	Joe Hicker
Site contact addr line1:	500 4TH AVE RM 320
Site Contact City/State/ Zip:	SEATTLE, WA 98104
Site Contact Country:	UNITED STATES
Site Contact Phone #:	2062637284
Site Contact EMail:	Not reported
Form Contact NAME:	Joe Hicker
Form Contact ADDR LINE1:	500 4TH AVE RM 320
Form Contact City,ST,Zip:	SEATTLE, WA 98104
Form Contact Country:	UNITED STATES
Form Contact Phone #:	2062961706
Form Contact EMail:	joe.hicker@metrokc.gov
Gen Status CD:	LQG
Monthly Generation:	No

(Continued) **1007265303**

Batch Generation:	Yes
One Time Generation:	No
Transport Own Waste:	No
Tranports Other Waste:	No
Recycler Onsite:	No
Transfer Facility:	No
Other Exemption:	Not reported
UW Battery Gen:	No
Used Oil Transporter:	No
Used Oil Transfer Facility:	No
Used Oil Processor:	No
Used Oil Refiner:	No
Used Oil Fuel Marketer Directs Shipments:	No
Used Oil Fuel Marketer Meets Specs:	No

Facility Site ID Number:	6335603
EPA ID:	WAH000019646
NAICS:	92119
SWC Desc:	Not reported
FWC Desc:	Not reported
Form Comm:	Not reported
Data Year:	Not reported
Permit by Rule:	FALSE
Treatment by Generator:	FALSE
Mixed radioactive waste:	FALSE
Importer of hazardous waste:	FALSE
Immediate recycler:	FALSE
Treatment/Storage/Disposal/Recycling Facility:	FALSE
Generator of dangerous fuel waste:	FALSE
Generator marketing to burner:	FALSE
Other marketers (i.e., blender, distributor, etc.):	FALSE
Utility boiler burner:	FALSE
Industry boiler burner:	FALSE
Industrial Furnace:	FALSE
Smelter defferal:	FALSE
Universal waste - batteries - generate:	FALSE
Universal waste - thermostats - generate:	FALSE
Universal waste - mercury - generate:	FALSE
Universal waste - lamps - generate:	FALSE
Universal waste - batteries - accumulate:	FALSE
Universal waste - thermostats - accumulate:	FALSE
Universal waste - mercury - accumulate:	FALSE
Universal waste - lamps - accumulate:	FALSE
Destination Facility for Universal Waste:	FALSE
Off-specification used oil burner - utility boiler:	FALSE
Off-specification used oil burner - industrial boiler:	FALSE
Off-specification used oil burner - industrial furnace:	FALSE
Tax Reg #:	N/A
Business Type:	Not reported
Mail Name:	KING COUNTY FACILITIES
Mail addr line1:	500 4TH AVE RM 320
Mail city,st,zip:	SEATTLE, WA 98104
Mail country:	UNITED STATES
Legal org name:	KING COUNTY FACILITIES
Legal org type:	County
Legal addr line1:	500 4TH AVE RM 320

(Continued) **1007265303**

Legal city,st,zip:	SEATTLE, WA 98104
Legal country:	UNITED STATES
Legal phone nbr:	2062961706
Legal effective date:	11/19/2002
Land org name:	KING COUNTY FACILITIES
Land org type:	County
Land person name:	Not reported
Land addr line1:	500 4TH AVE RM 320
Land city,st,zip:	SEATTLE, WA 98104
Land country:	UNITED STATES
Land phone nbr:	2062961706
Operator org name:	Not reported
Operator org type:	County
Operator addr line1:	500 4TH AVE RM 320
Operator city,st,zip:	SEATTLE, WA 98104
Operator country:	UNITED STATES
Operator phone nbr:	2062637284
Operator effective date:	11/19/2002
Site contact name:	Joe Hicker
Site contact addr line1:	500 4TH AVE RM 320
Site Contact City/State/ Zip:	SEATTLE, WA 98104
Site Contact Country:	UNITED STATES
Site Contact Phone #:	2062637284
Site Contact EMail:	Not reported
Form Contact NAME:	Joe Hicker
Form Contact ADDR LINE1:	500 4TH AVE RM 320
Form Contact City,ST,Zip:	SEATTLE, WA 98104
Form Contact Country:	UNITED STATES
Form Contact Phone #:	2062961706
Form Contact EMail:	joe.hicker@metrokc.gov
Gen Status CD:	XQG
Monthly Generation:	FALSE
Batch Generation:	FALSE
One Time Generation:	FALSE
Transport Own Waste:	FALSE
Tranports Other Waste:	FALSE
Recycler Onsite:	FALSE
Transfer Facility:	FALSE
Other Exemption:	Not reported
UW Battery Gen:	FALSE
Used Oil Transporter:	FALSE
Used Oil Transfer Facility:	FALSE
Used Oil Processor:	FALSE
Used Oil Refiner:	FALSE
Used Oil Fuel Marketer Directs Shipments:	FALSE
Used Oil Fuel Marketer Meets Specs:	FALSE

AU211 **PCE PLUME 12TH AVE & E ALDER ST** **WA CSCSL** **S118084401**
South **12TH AVE & E ALDER ST** **WA ALLSITES** **N/A**
1/2-1 **SEATTLE, WA 98122**
0.922 mi.
4870 ft. **Site 1 of 2 in cluster AU**

Relative:
Lower

Actual:
245 ft.

CSCSL:

Facility ID:	16451
Region:	Northwest
Lat/Long:	47.605036507 / -122.31637182
Brownfield Status:	Not reported
Rank Status:	N
Clean Up Siteid:	12668
Site Status:	Awaiting Cleanup
PSI?:	Not reported
Contaminant Name:	Halogenated Solvents
Ground Water:	Confirmed Above Cleanup Level
Surface Water:	Not reported
Soil:	Below MTCA Cleanup Level After Assessment
Sediment:	Not reported
Air:	Not reported
Bedrock:	Not reported
Responsible Unit:	Northwest

Facility ID:	16451
Region:	Northwest
Lat/Long:	47.605036507 / -122.31637182
Brownfield Status:	Not reported
Rank Status:	N
Clean Up Siteid:	12668
Site Status:	Awaiting Cleanup
PSI?:	Not reported
Contaminant Name:	Lead
Ground Water:	Not reported
Surface Water:	Not reported
Soil:	Below MTCA Cleanup Level After Assessment
Sediment:	Not reported
Air:	Not reported
Bedrock:	Not reported
Responsible Unit:	Northwest

ALLSITES:

Facility Name:	PCE PLUME 12TH AVE & E ALDER ST
Facility Id:	16451

Interaction:	A
Interaction 1:	SCS
Interaction 2:	State Cleanup Site
Ecology Program:	TOXICS
Program Data:	ISIS
Facility Alt.:	PCE Plume 12th Ave & E Alder St
Program ID:	Not reported
Date Interaction:	2014-01-31 00:00:00
Date Interaction 3:	Not reported
Latitude:	47.605030122999999
Longitude:	-122.31636171300001

AU212 **KING CNTY YOUTH SERVICES** **WA CSCSL** **S108023378**
South **1211 E ALDER ST** **WA ALLSITES** **N/A**
1/2-1 **SEATTLE, WA 98122** **WA CSCSL NFA**
0.928 mi. **WA Financial Assurance**
4899 ft. **Site 2 of 2 in cluster AU** **WA MANIFEST**

Relative:
Lower

Actual:
266 ft.

CSCSL:

Facility ID:	44336395
Region:	Northwest
Lat/Long:	47.604166667 / -122.31630556
Brownfield Status:	Not reported
Rank Status:	N
Clean Up Siteid:	12652
Site Status:	Cleanup Started
PSI?:	Not reported
Contaminant Name:	Petroleum-Other
Ground Water:	Not reported
Surface Water:	Not reported
Soil:	Confirmed Above Cleanup Level
Sediment:	Not reported
Air:	Not reported
Bedrock:	Not reported
Responsible Unit:	Northwest

ALLSITES:

Facility Name:	KING CNTY YOUTH SERVICES
Facility Id:	44336395

Interaction:	I
Interaction 1:	HWG
Interaction 2:	Hazardous Waste Generator
Ecology Program:	HAZWASTE
Program Data:	TURBOWASTE
Facility Alt.:	Not reported
Program ID:	WAD981772833
Date Interaction:	1988-05-09 00:00:00
Date Interaction 3:	2003-12-31 00:00:00
Latitude:	47.604161046999998
Longitude:	-122.316290665

Interaction:	A
Interaction 1:	INDPNDNT
Interaction 2:	Independent Cleanup
Ecology Program:	TOXICS
Program Data:	ISIS
Facility Alt.:	King County Youth Services Hydraulic Spill
Program ID:	Not reported
Date Interaction:	2014-02-05 00:00:00
Date Interaction 3:	Not reported
Latitude:	47.604161046999998
Longitude:	-122.316290665

Interaction:	I
Interaction 1:	HWOTHER
Interaction 2:	Haz Waste Management Activity
Ecology Program:	HAZWASTE
Program Data:	TURBOWASTE

KING CNTY YOUTH SERVICES (Continued) **S108023378**

Facility Alt.:	Not reported
Program ID:	WAD981772833
Date Interaction:	2003-12-31 00:00:00
Date Interaction 3:	2003-12-31 00:00:00
Latitude:	47.604161046999998
Longitude:	-122.316290665

Interaction:	A
Interaction 1:	HWG
Interaction 2:	Hazardous Waste Generator
Ecology Program:	HAZWASTE
Program Data:	TURBOWASTE
Facility Alt.:	King Cnty Youth Services
Program ID:	WAD981772833
Date Interaction:	2014-01-15 00:00:00
Date Interaction 3:	Not reported
Latitude:	47.604161046999998
Longitude:	-122.316290665

Interaction:	A
Interaction 1:	UST
Interaction 2:	Underground Storage Tank
Ecology Program:	TOXICS
Program Data:	UST
Facility Alt.:	KING COUNTY FACILITIES MANAGEMENT DIVISION
Program ID:	102500
Date Interaction:	1992-04-13 00:00:00
Date Interaction 3:	Not reported
Latitude:	47.604161046999998
Longitude:	-122.316290665

Interaction:	I
Interaction 1:	INDPNDNT
Interaction 2:	Independent Cleanup
Ecology Program:	TOXICS
Program Data:	ISIS
Facility Alt.:	King Cnty Youth Services Alder Tower
Program ID:	Not reported
Date Interaction:	2011-11-18 00:00:00
Date Interaction 3:	2012-05-11 00:00:00
Latitude:	47.604161046999998
Longitude:	-122.316290665

CSCSL NFA:

Facility/Site Id:	44336395
CS Id:	11859
NFA Date:	05/11/2012
Rank:	Not reported
VCP:	No
Latitude:	47.604166667
Longitude:	-122.31630556

KING CNTY YOUTH SERVICES (Continued) **S108023378**

WA Financial Assurance 1:

edr_fstat:	WA
edr_fzip:	98122
edr_fcnty:	Not reported
edr_zip:	Not reported
DOE Site ID:	102500
Site Type:	Self Insured
Financial Resp Type:	Self-Insurance
Inception Date:	10/31/2011
Expiration Date:	10/31/2012

WA MANIFEST:

Facility Site ID Number:	44336395
EPA ID:	WAD981772833
NAICS:	922110
SWC Desc:	Not reported
FWC Desc:	F002,D039
Form Comm:	Not reported
Data Year:	2014
Permit by Rule:	False
Treatment by Generator:	False
Mixed radioactive waste:	False
Importer of hazardous waste:	False
Immediate recycler:	False
Treatment/Storage/Disposal/Recycling Facility:	False
Generator of dangerous fuel waste:	False
Generator marketing to burner:	False
Other marketers (i.e., blender, distributor, etc.):	False
Utility boiler burner:	False
Industry boiler burner:	False
Industrial Furnace:	False
Smelter defferal:	False
Universal waste - batteries - generate:	False
Universal waste - thermostats - generate:	False
Universal waste - mercury - generate:	False
Universal waste - lamps - generate:	False
Universal waste - batteries - accumulate:	False
Universal waste - thermostats - accumulate:	False
Universal waste - mercury - accumulate:	False
Universal waste - lamps - accumulate:	False
Destination Facility for Universal Waste:	False
Off-specification used oil burner - utility boiler:	False
Off-specification used oil burner - industrial boiler:	False
Off-specification used oil burner - industrial furnace:	False
Tax Reg #:	600197126
Business Type:	Goverment
Mail Name:	King County
Mail addr line1:	500 4th Ave Rm 800
Mail city,st,zip:	SEATTLE, WA 98104-2337
Mail country:	UNITED STATES
Legal org name:	King County
Legal org type:	County
Legal addr line1:	500 4th Ave Rm 800
Legal city,st,zip:	SEATTLE, WA 98104-2337
Legal country:	UNITED STATES
Legal phone nbr:	206-296-0630

KING CNTY YOUTH SERVICES (Continued) **S108023378**

Legal effective date:	01/01/1951
Land org name:	King County
Land org type:	County
Land person name:	Not reported
Land addr line1:	500 4th Ave Rm 800
Land city,st,zip:	SEATTLE, WA 98104-2337
Land country:	UNITED STATES
Land phone nbr:	206-296-0630
Operator org name:	Not reported
Operator org type:	County
Operator addr line1:	500 4th Ave Rm 830
Operator city,st,zip:	SEATTLE, WA 98104-2337
Operator country:	UNITED STATES
Operator phone nbr:	206-477-0727
Operator effective date:	Not reported
Site contact name:	Spencer Buffington
Site contact addr line1:	1211 E Alder
Site Contact City/State/ Zip:	SEATTLE, WA 98122
Site Contact Country:	UNITED STATES
Site Contact Phone #:	206-477-0727
Site Contact EMail:	spencer.buffington@kingcounty.gov
Form Contact NAME:	Joe Hicker
Form Contact ADDR LINE1:	500 4th Ave Rm 820
Form Contact City,ST,Zip:	SEATTLE, WA 98104-2337
Form Contact Country:	UNITED STATES
Form Contact Phone #:	206-296-0977
Form Contact EMail:	joe.hicker@kingcounty.gov
Gen Status CD:	LQG
Monthly Generation:	False
Batch Generation:	True
One Time Generation:	False
Transport Own Waste:	False
Tranports Other Waste:	False
Recycler Onsite:	False
Transfer Facility:	False
Other Exemption:	Not reported
UW Battery Gen:	False
Used Oil Transporter:	False
Used Oil Transfer Facility:	False
Used Oil Processor:	False
Used Oil Refiner:	False
Used Oil Fuel Marketer Directs Shipments:	False
Used Oil Fuel Marketer Meets Specs:	False

Waste Streams Generated:

Facility ID:	44336395
Data Year:	2014
Description:	Purged groundwater from monitorig wells
Mix:	False
Reported Qty:	676 GAL
Kilo Qty:	2545.05892
Density No:	8.30000000
Density Qty:	PPG

Facility ID:	44336395
Data Year:	2014
Description:	Soil from borings and monitoring well installations

KING CNTY YOUTH SERVICES (Continued) **S108023378**

Mix: False
Reported Qty: 16649 LB
Kilo Qty: 7551.98652
Density No: 0
Density Qty: Not reported

Facility ID: 44336395
Data Year: 2014
Description: Purged groundwater from monitoring wells
Mix: False
Reported Qty: 1238.49 LB
Kilo Qty: 561.779073
Density No: 0
Density Qty: Not reported

Shipments Sent:
Facility ID: 44336395
Data Year: 2014
Shipment sent data: 2014-02-24 00:00:00
Reported Qty: 236 GAL
Kilo Qty: 888.511695

Facility ID: 44336395
Data Year: 2014
Shipment sent data: 2014-02-24 00:00:00
Reported Qty: 440 GAL
Kilo Qty: 1656.54722

Facility ID: 44336395
Data Year: 2014
Shipment sent data: 2014-02-24 00:00:00
Reported Qty: 6899 LB
Kilo Qty: 3129.38645

Facility ID: 44336395
Data Year: 2014
Shipment sent data: 2014-02-24 00:00:00
Reported Qty: 9750 LB
Kilo Qty: 4422.60007

Facility ID: 44336395
Data Year: 2014
Shipment sent data: 2014-10-30 00:00:00
Reported Qty: 412.829999 LB
Kilo Qty: 187.259691

Facility ID: 44336395
Data Year: 2014
Shipment sent data: 2014-05-08 00:00:00
Reported Qty: 825.659999 LB
Kilo Qty: 374.519382

Waste Stream Comments:
Facility ID: 44336395
Data Year: 2014
Comments: The purged contaminated groundwater originated from a release from a

KING CNTY YOUTH SERVICES (Continued) **S108023378**

historic dry cleaning business located on an adjacent property to the north.

Facility ID: 44336395
Data Year: 2014
Comments: The contaminated purged groundwater originated from a release from a former dry cleaning business located on an adjacent property to the north.

Facility ID: 44336395
Data Year: 2014
Comments: The contaminated soil resulted from a release from a former dry cleaning business located on an adjacent property to the north.

AT213 **1918 EIGHTH OFFICE TOWER** **WA CSCSL** **S116348887**
West **1918 8TH AVE** **WA LUST** **N/A**
1/2-1 **SEATTLE, WA 98101** **WA ALLSITES**
0.935 mi.
4939 ft. **Site 3 of 3 in cluster AT**

Relative:
Lower

Actual:
109 ft.

CSCSL:
Facility ID: 6625
Region: Northwest
Lat/Long: 47.615467283 / -122.33574608
Brownfield Status: Not reported
Rank Status: N
Clean Up Siteid: 12346
Site Status: Cleanup Started
PSI?: Not reported
Contaminant Name: Petroleum-Diesel
Ground Water: Confirmed Above Cleanup Level
Surface Water: Not reported
Soil: Not reported
Sediment: Not reported
Air: Not reported
Bedrock: Not reported
Responsible Unit: Northwest

Facility ID: 6625
Region: Northwest
Lat/Long: 47.615467283 / -122.33574608
Brownfield Status: Not reported
Rank Status: N
Clean Up Siteid: 12346
Site Status: Cleanup Started
PSI?: Not reported
Contaminant Name: Petroleum-Gasoline
Ground Water: Not reported
Surface Water: Not reported
Soil: Remediated-Below Cleanup Level
Sediment: Not reported
Air: Not reported
Bedrock: Not reported
Responsible Unit: Northwest

Facility ID: 6625
Region: Northwest

1918 EIGHTH OFFICE TOWER (Continued) **S116348887**

Lat/Long: 47.615467283 / -122.33574608
Brownfield Status: Not reported
Rank Status: N
Clean Up Siteid: 12346
Site Status: Cleanup Started
PSI?: Not reported
Contaminant Name: Petroleum-Other
Ground Water: Not reported
Surface Water: Not reported
Soil: Confirmed Above Cleanup Level
Sediment: Not reported
Air: Not reported
Bedrock: Not reported
Responsible Unit: Northwest

LUST:
Facility ID: 6625
Lust Status Type: Cleanup Started
Cleanup Site ID: 12346
Cleanup Unit Type: Upland
Process Type: Independent Action
Cleanup Unit Name: 1918 Eighth Office Tower
Lust Status Date: 01/23/2008
Response Section: Northwest
Lat/Long: 47.6154672 / -122.33574

ALLSITES:
Facility Name: 1918 EIGHTH OFFICE TOWER
Facility Id: 6625

Interaction: I
Interaction 1: UST
Interaction 2: Underground Storage Tank
Ecology Program: TOXICS
Program Data: UST
Facility Alt.: 1918 Eighth Office Tower
Program ID: 600114
Date Interaction: 2008-04-22 00:00:00
Date Interaction 3: 2008-04-22 00:00:00
Latitude: 47.615461562999997
Longitude: -122.33573568

Interaction: A
Interaction 1: INDPNDNT
Interaction 2: Independent Cleanup
Ecology Program: TOXICS
Program Data: ISIS
Facility Alt.: 1918 Eighth Office Tower
Program ID: Not reported
Date Interaction: 2012-04-14 00:00:00
Date Interaction 3: Not reported
Latitude: 47.615461562999997
Longitude: -122.33573568

1918 EIGHTH OFFICE TOWER (Continued) **S116348887**

Interaction:	A
Interaction 1:	LUST
Interaction 2:	LUST Facility
Ecology Program:	TOXICS
Program Data:	ISIS
Facility Alt.:	1918 Eighth Office Tower
Program ID:	620114
Date Interaction:	2012-04-14 00:00:00
Date Interaction 3:	Not reported
Latitude:	47.615461562999997
Longitude:	-122.33573568

AV214 **FEDERAL COURTHOUSE** **WA CSCSL** **1007069596**
WSW **700 STEWART ST** **WA ALLSITES** **N/A**
1/2-1 **SEATTLE, WA 98101** **WA SPILLS**
0.951 mi. **FINDS**
5019 ft. **Site 1 of 2 in cluster AV** **ECHO**

Relative:
Lower

Actual:
109 ft.

CSCSL:

Facility ID:	51352493
Region:	Northwest
Lat/Long:	47.614940232 / -122.33630973
Brownfield Status:	Not reported
Rank Status:	N
Clean Up Siteid:	3966
Site Status:	Awaiting Cleanup
PSI?:	Not reported
Contaminant Name:	Petroleum Products-Unspecified
Ground Water:	Not reported
Surface Water:	Not reported
Soil:	Confirmed Above Cleanup Level
Sediment:	Not reported
Air:	Not reported
Bedrock:	Not reported
Responsible Unit:	Northwest

ALLSITES:

Facility Name:	FEDERAL COURTHOUSE
Facility Id:	51352493

Interaction:	A
Interaction 1:	UST
Interaction 2:	Underground Storage Tank
Ecology Program:	TOXICS
Program Data:	UST
Facility Alt.:	US GENERAL SERVICES ADMINISTRATION
Program ID:	619886
Date Interaction:	2012-06-11 00:00:00
Date Interaction 3:	Not reported
Latitude:	47.614934679999998
Longitude:	-122.33628525899999

Interaction:	A
Interaction 1:	ENFORFNL
Interaction 2:	Enforcement Final

FEDERAL COURTHOUSE (Continued) **1007069596**

Ecology Program:	TOXICS
Program Data:	DMS
Facility Alt.:	Not reported
Program ID:	Not reported
Date Interaction:	2015-05-07 00:00:00
Date Interaction 3:	Not reported
Latitude:	47.614934679999998
Longitude:	-122.33628525899999

Interaction:	I
Interaction 1:	SCS
Interaction 2:	State Cleanup Site
Ecology Program:	TOXICS
Program Data:	ISIS
Facility Alt.:	FEDERAL COURTHOUSE
Program ID:	Not reported
Date Interaction:	1999-05-01 00:00:00
Date Interaction 3:	2002-05-08 00:00:00
Latitude:	47.614934679999998
Longitude:	-122.33628525899999

Interaction:	A
Interaction 1:	SCS
Interaction 2:	State Cleanup Site
Ecology Program:	TOXICS
Program Data:	ISIS
Facility Alt.:	FEDERAL COURTHOUSE
Program ID:	Not reported
Date Interaction:	2006-05-02 00:00:00
Date Interaction 3:	Not reported
Latitude:	47.614934679999998
Longitude:	-122.33628525899999

Interaction:	A
Interaction 1:	TIER2
Interaction 2:	Emergency/Haz Chem Rpt TIER2
Ecology Program:	HAZWASTE
Program Data:	EPCRA
Facility Alt.:	US GSA FEDERAL COURTHOUSE
Program ID:	CRK000080730
Date Interaction:	2013-02-13 00:00:00
Date Interaction 3:	Not reported
Latitude:	47.614934679999998
Longitude:	-122.33628525899999

SPILLS:

Facility ID:	551704
Medium:	Not reported
Material Desc:	PETROLEUM - HYDRAULIC OIL
Material Qty:	60
Material Units:	GALLON
Date Received:	11/08/2005
Contact Name:	Not reported

FEDERAL COURTHOUSE (Continued) **1007069596**

Incident Date:	Not reported
Incident Category Type:	Not reported
Incident Category:	Not reported
Latitude:	Not reported
Longitude:	Not reported
Source Type:	Not reported
Source:	Not reported
Vessel Facility Name2:	Not reported
Recovered Quantity:	Not reported
Resp Party Name:	Not reported

Facility ID:	652723
Medium:	IMPERMEABLE CONTAINMENT
Material Desc:	PETROLEUM - HYDRAULIC OIL
Material Qty:	1
Material Units:	GALLON
Date Received:	11/05/2014
Contact Name:	Not reported
Incident Date:	Not reported
Incident Category Type:	Not reported
Incident Category:	Not reported
Latitude:	Not reported
Longitude:	Not reported
Source Type:	Not reported
Source:	Not reported
Vessel Facility Name2:	Not reported
Recovered Quantity:	Not reported
Resp Party Name:	Not reported

FINDS:

Registry ID: 110015461980

Environmental Interest/Information System

Washington Facility / Site Identification System (WA-FSIS) provides a means to query and display data maintained by the Washington Department of Ecology. This system contains key information for each facility/site that is currently, or has been, of interest to the Air Quality, Dam Safety, Hazardous Waste, Toxics Cleanup, and Water Quality Programs.

ECHO:

Envid:	1007069596
Registry ID:	110015461980
DFR URL:	http://echo.epa.gov/detailed_facility_report?fid=110015461980

AV215
WSW
1/2-1
0.970 mi.
5123 ft.

Relative:
Lower

Actual:
106 ft.

DOLLAR RENT A CAR UST 4366
7TH & STEWART
SEATTLE, WA 98101

Site 2 of 2 in cluster AV

WA CSCSL
WA LUST
WA UST
WA ALLSITES
WA SPILLS
FINDS
ECHO

1007071820
N/A

CSCSL:

Facility ID:	37162797
Region:	Northwest
Lat/Long:	47.614585835 / -122.33621304
Brownfield Status:	Not reported
Rank Status:	N
Clean Up Siteid:	8918
Site Status:	Cleanup Started
PSI?:	Not reported
Contaminant Name:	Petroleum-Gasoline
Ground Water:	Not reported
Surface Water:	Not reported
Soil:	Confirmed Above Cleanup Level
Sediment:	Not reported
Air:	Not reported
Bedrock:	Not reported
Responsible Unit:	Northwest

LUST:

Facility ID:	37162797
Lust Status Type:	Cleanup Started
Cleanup Site ID:	8918
Cleanup Unit Type:	Upland
Process Type:	Independent Action
Cleanup Unit Name:	DOLLAR RENT A CAR
Lust Status Date:	01/14/2000
Response Section:	Northwest
Lat/Long:	47.6145858 / -122.33621

UST:

Facility ID:	37162797
Site Id:	4366
UBI:	Not reported
Phone Number:	Not reported
Decimal Latitude:	47.61458584
Decimal Longitude:	-122.336213
Tank Name:	1
Tag Number:	Not reported
Tank Status:	Removed
Tank Status Date:	08/06/1996
Tank Install Date:	00/01/1978
Tank Closure Date:	08/17/1996
Capacity Range:	10,000 to 19,999 Gallons
Tank Permit Expiration Date:	10/31/1996
Tank Upgrade Date:	Not reported
Tank Spill Prevention:	None
Tank Overfill Prevention:	None
Tank Material:	Not reported
Tank Construction:	Single Wall Tank

DOLLAR RENT A CAR UST 4366 (Continued) **1007071820**

Tank Tightness Test:	Not reported
Tank Corrosion Protection:	Sacrificial Anode
Tank Manifold:	Not reported
Tank Release Detection:	Manual Inventory Control (daily)
Tank SFC Type:	Not reported
Pipe Material:	Not reported
Pipe Construction:	Single Wall Pipe
Pipe Primary Release Detection:	Not reported
Pipe Second Release Detection:	Not reported
Pipe Corrosion Protection:	None
Pipe Pumping System:	Gravity Delivery System (No Pump)
Responsible Unit:	NORTHWEST
Dispencer/Pump SFC Type:	Not reported

ALLSITES:

Facility Name:	DOLLAR RENT A CAR UST 4366
Facility Id:	37162797

Interaction:	A
Interaction 1:	LUST
Interaction 2:	LUST Facility
Ecology Program:	TOXICS
Program Data:	ISIS
Facility Alt.:	Not reported
Program ID:	4366
Date Interaction:	2000-01-14 00:00:00
Date Interaction 3:	Not reported
Latitude:	47.614580218
Longitude:	-122.33619814399999

Interaction:	I
Interaction 1:	UST
Interaction 2:	Underground Storage Tank
Ecology Program:	TOXICS
Program Data:	UST
Facility Alt.:	Not reported
Program ID:	4366
Date Interaction:	1978-01-01 00:00:00
Date Interaction 3:	1996-08-17 00:00:00
Latitude:	47.614580218
Longitude:	-122.33619814399999

SPILLS:

Facility ID:	616580
Medium:	IMPERMEABLE CONTAINMENT
Material Desc:	PETROLEUM - OIL OTHER
Material Qty:	Not reported
Material Units:	GALLON
Date Received:	11/18/2009
Contact Name:	UNKNOWN
Incident Date:	Not reported
Incident Category Type:	Not reported
Incident Category:	Not reported
Latitude:	Not reported

DOLLAR RENT A CAR UST 4366 (Continued) **1007071820**

Longitude: Not reported
Source Type: Not reported
Source: Not reported
Vessel Facility Name2: Not reported
Recovered Quantity: Not reported
Resp Party Name: Not reported

FINDS:

Registry ID: 110015484386

Environmental Interest/Information System
Washington Facility / Site Identification System (WA-FSIS) provides a means to query and display data maintained by the Washington Department of Ecology. This system contains key information for each facility/site that is currently, or has been, of interest to the Air Quality, Dam Safety, Hazardous Waste, Toxics Cleanup, and Water Quality Programs.

ECHO:
Envid: 1007071820
Registry ID: 110015484386
DFR URL: http://echo.epa.gov/detailed_facility_report?fid=110015484386

216
WNW
1/2-1
0.974 mi.
5145 ft.

SOUTH LAKE UNION 293 PARCEL A **WA CSCSL** **S112088162**
424 BOREN AVE N **WA VCP** **N/A**
SEATTLE, WA 98109 **WA ALLSITES**

Relative:
Lower

Actual:
64 ft.

CSCSL:
Facility ID: 11720
Region: Northwest
Lat/Long: 47.622986388 / -122.33548982
Brownfield Status: Not reported
Rank Status: N
Clean Up Siteid: 11893
Site Status: Cleanup Started
PSI?: Not reported
Contaminant Name: Arsenic
Ground Water: Not reported
Surface Water: Not reported
Soil: Remediated-Below Cleanup Level
Sediment: Not reported
Air: Not reported
Bedrock: Not reported
Responsible Unit: Northwest

Facility ID: 11720
Region: Northwest
Lat/Long: 47.622986388 / -122.33548982
Brownfield Status: Not reported
Rank Status: N
Clean Up Siteid: 11893
Site Status: Cleanup Started
PSI?: Not reported

SOUTH LAKE UNION 293 PARCEL A (Continued) **S112088162**

Contaminant Name: Lead
Ground Water: Not reported
Surface Water: Not reported
Soil: Remediated-Below Cleanup Level
Sediment: Not reported
Air: Not reported
Bedrock: Not reported
Responsible Unit: Northwest

Facility ID: 11720
Region: Northwest
Lat/Long: 47.622986388 / -122.33548982
Brownfield Status: Not reported
Rank Status: N
Clean Up Siteid: 11893
Site Status: Cleanup Started
PSI?: Not reported
Contaminant Name: Petroleum-Other
Ground Water: Not reported
Surface Water: Not reported
Soil: Remediated-Below Cleanup Level
Sediment: Not reported
Air: Not reported
Bedrock: Not reported
Responsible Unit: Northwest

Facility ID: 11720
Region: Northwest
Lat/Long: 47.622986388 / -122.33548982
Brownfield Status: Not reported
Rank Status: N
Clean Up Siteid: 11893
Site Status: Cleanup Started
PSI?: Not reported
Contaminant Name: Polynuclear Aromatic Hydrocarbons
Ground Water: Not reported
Surface Water: Not reported
Soil: Confirmed Above Cleanup Level
Sediment: Not reported
Air: Not reported
Bedrock: Not reported
Responsible Unit: Northwest

VCP:
edr_fstat: WA
edr_fzip: 98109
edr_fcnty: KING
edr_zip: Not reported
Facility ID: 11720
VCP Status: Not reported
VCP: Yes
Ecology Status: Not reported
NFA Type: Not reported
Date NFA: Not reported
Rank: N
Cleanup Siteid: 11893

SOUTH LAKE UNION 293 PARCEL A (Continued) **S112088162**

edr_fstat: WA
edr_fzip: 98109
edr_fcnty: KING
edr_zip: Not reported
Facility ID: 11720
VCP Status: Not reported
VCP: Yes
Ecology Status: Not reported
NFA Type: Not reported
Date NFA: Not reported
Rank: N
Cleanup Siteid: 11893

edr_fstat: WA
edr_fzip: 98109
edr_fcnty: KING
edr_zip: Not reported
Facility ID: 11720
VCP Status: Not reported
VCP: Yes
Ecology Status: Not reported
NFA Type: Not reported
Date NFA: Not reported
Rank: N
Cleanup Siteid: 11893

edr_fstat: WA
edr_fzip: 98109
edr_fcnty: KING
edr_zip: Not reported
Facility ID: 11720
VCP Status: Not reported
VCP: Yes
Ecology Status: Not reported
NFA Type: Not reported
Date NFA: Not reported
Rank: N
Cleanup Siteid: 11893

ALLSITES:
Facility Name: SOUTH LAKE UNION 293 PARCEL A
Facility Id: 11720

Interaction: I
Interaction 1: VOLCLNST
Interaction 2: Voluntary Cleanup Sites
Ecology Program: TOXICS
Program Data: ISIS
Facility Alt.: South Lake Union 293 Parcel A
Program ID: NW2608
Date Interaction: 2012-06-26 00:00:00
Date Interaction 3: 2015-01-12 00:00:00
Latitude: 47.622981504999998
Longitude: -122.33546735199999

217
WSW
1/2-1
0.975 mi.
5146 ft.

WASHINGTON ATHLETIC CLUB
6TH & UNION (SOUTH CORNER)
SEATTLE, WA 98101

WA HSL **U003795374**
WA CSCSL **N/A**
WA LUST
WA UST
WA ALLSITES

Relative:
Lower

Actual:
150 ft.

HSL:

edr_fstat:	WA
edr_fzip:	Not reported
edr_fcnty:	KING
edr_zip:	Not reported
Facility Type:	**Hazardous Sites List**
Facility Status:	Cleanup Started
FSID Number:	65657666
Rank:	3
Region:	NW
EDR Link ID:	65657666
Region Decode:	NORTHWEST REGIONAL OFFICE

CSCSL:

Facility ID:	65657666
Region:	Northwest
Lat/Long:	47.610284996 / -122.33392933
Brownfield Status:	Not reported
Rank Status:	3
Clean Up Siteid:	10062
Site Status:	Cleanup Started
PSI?:	Yes
Contaminant Name:	Petroleum-Other
Ground Water:	Confirmed Above Cleanup Level
Surface Water:	Not reported
Soil:	Confirmed Above Cleanup Level
Sediment:	Not reported
Air:	Not reported
Bedrock:	Not reported
Responsible Unit:	Northwest

LUST:

Facility ID:	65657666
Lust Status Type:	Monitoring
Cleanup Site ID:	10062
Cleanup Unit Type:	Upland
Process Type:	Independent Action
Cleanup Unit Name:	WASHINGTON ATHLETIC CLUB
Lust Status Date:	07/01/1998
Response Section:	Northwest
Lat/Long:	47.6102849 / -122.33392

UST:

Facility ID:	65657666
Site Id:	200775
UBI:	Not reported
Phone Number:	Not reported
Decimal Latitude:	47.610285
Decimal Longitude:	-122.3339293
Tank Name:	1
Tag Number:	Not reported

WASHINGTON ATHLETIC CLUB (Continued) **U003795374**

Tank Status:	Removed
Tank Status Date:	07/30/2001
Tank Install Date:	00/01/1964
Tank Closure Date:	Not reported
Capacity Range:	Not reported
Tank Permit Expiration Date:	Not reported
Tank Upgrade Date:	Not reported
Tank Spill Prevention:	Not reported
Tank Overfill Prevention:	Not reported
Tank Material:	Not reported
Tank Construction:	Not reported
Tank Tightness Test:	Not reported
Tank Corrosion Protection:	Not reported
Tank Manifold:	Not reported
Tank Release Detection:	Not reported
Tank SFC Type:	Not reported
Pipe Material:	Not reported
Pipe Construction:	Not reported
Pipe Primary Release Detection:	Not reported
Pipe Second Release Detection:	Not reported
Pipe Corrosion Protection:	Not reported
Pipe Pumping System:	Not reported
Responsible Unit:	NORTHWEST
Dispencer/Pump SFC Type:	Not reported

Tank Name:	2
Tag Number:	Not reported
Tank Status:	Removed
Tank Status Date:	07/30/2001
Tank Install Date:	00/01/1964
Tank Closure Date:	Not reported
Capacity Range:	Not reported
Tank Permit Expiration Date:	Not reported
Tank Upgrade Date:	Not reported
Tank Spill Prevention:	Not reported
Tank Overfill Prevention:	Not reported
Tank Material:	Not reported
Tank Construction:	Not reported
Tank Tightness Test:	Not reported
Tank Corrosion Protection:	Not reported
Tank Manifold:	Not reported
Tank Release Detection:	Not reported
Tank SFC Type:	Not reported
Pipe Material:	Not reported
Pipe Construction:	Not reported
Pipe Primary Release Detection:	Not reported
Pipe Second Release Detection:	Not reported
Pipe Corrosion Protection:	Not reported
Pipe Pumping System:	Not reported
Responsible Unit:	NORTHWEST
Dispencer/Pump SFC Type:	Not reported

Tank Name:	3
Tag Number:	Not reported
Tank Status:	Removed

WASHINGTON ATHLETIC CLUB (Continued) **U003795374**

Tank Status Date:	07/30/2001
Tank Install Date:	00/01/1964
Tank Closure Date:	Not reported
Capacity Range:	Not reported
Tank Permit Expiration Date:	Not reported
Tank Upgrade Date:	Not reported
Tank Spill Prevention:	Not reported
Tank Overfill Prevention:	Not reported
Tank Material:	Not reported
Tank Construction:	Not reported
Tank Tightness Test:	Not reported
Tank Corrosion Protection:	Not reported
Tank Manifold:	Not reported
Tank Release Detection:	Not reported
Tank SFC Type:	Not reported
Pipe Material:	Not reported
Pipe Construction:	Not reported
Pipe Primary Release Detection:	Not reported
Pipe Second Release Detection:	Not reported
Pipe Corrosion Protection:	Not reported
Pipe Pumping System:	Not reported
Responsible Unit:	NORTHWEST
Dispencer/Pump SFC Type:	Not reported

Tank Name:	4
Tag Number:	Not reported
Tank Status:	Removed
Tank Status Date:	07/30/2001
Tank Install Date:	00/01/1900
Tank Closure Date:	Not reported
Capacity Range:	Not reported
Tank Permit Expiration Date:	Not reported
Tank Upgrade Date:	Not reported
Tank Spill Prevention:	Not reported
Tank Overfill Prevention:	Not reported
Tank Material:	Not reported
Tank Construction:	Not reported
Tank Tightness Test:	Not reported
Tank Corrosion Protection:	Not reported
Tank Manifold:	Not reported
Tank Release Detection:	Not reported
Tank SFC Type:	Not reported
Pipe Material:	Not reported
Pipe Construction:	Not reported
Pipe Primary Release Detection:	Not reported
Pipe Second Release Detection:	Not reported
Pipe Corrosion Protection:	Not reported
Pipe Pumping System:	Not reported
Responsible Unit:	NORTHWEST
Dispencer/Pump SFC Type:	Not reported

Tank Name:	5
Tag Number:	Not reported
Tank Status:	Removed
Tank Status Date:	07/30/2001

WASHINGTON ATHLETIC CLUB (Continued) **U003795374**

Tank Install Date:	00/01/1900
Tank Closure Date:	Not reported
Capacity Range:	Not reported
Tank Permit Expiration Date:	Not reported
Tank Upgrade Date:	Not reported
Tank Spill Prevention:	Not reported
Tank Overfill Prevention:	Not reported
Tank Material:	Not reported
Tank Construction:	Not reported
Tank Tightness Test:	Not reported
Tank Corrosion Protection:	Not reported
Tank Manifold:	Not reported
Tank Release Detection:	Not reported
Tank SFC Type:	Not reported
Pipe Material:	Not reported
Pipe Construction:	Not reported
Pipe Primary Release Detection:	Not reported
Pipe Second Release Detection:	Not reported
Pipe Corrosion Protection:	Not reported
Pipe Pumping System:	Not reported
Responsible Unit:	NORTHWEST
Dispencer/Pump SFC Type:	Not reported

Tank Name:	6
Tag Number:	Not reported
Tank Status:	Removed
Tank Status Date:	07/30/2001
Tank Install Date:	00/01/1900
Tank Closure Date:	Not reported
Capacity Range:	2,001 to 4,999 Gallons
Tank Permit Expiration Date:	Not reported
Tank Upgrade Date:	Not reported
Tank Spill Prevention:	Not reported
Tank Overfill Prevention:	Not reported
Tank Material:	Not reported
Tank Construction:	Not reported
Tank Tightness Test:	Not reported
Tank Corrosion Protection:	Not reported
Tank Manifold:	Not reported
Tank Release Detection:	Not reported
Tank SFC Type:	Not reported
Pipe Material:	Not reported
Pipe Construction:	Not reported
Pipe Primary Release Detection:	Not reported
Pipe Second Release Detection:	Not reported
Pipe Corrosion Protection:	Not reported
Pipe Pumping System:	Not reported
Responsible Unit:	NORTHWEST
Dispencer/Pump SFC Type:	Not reported

Tank Name:	7
Tag Number:	Not reported
Tank Status:	Removed
Tank Status Date:	07/30/2001
Tank Install Date:	00/01/1900

WASHINGTON ATHLETIC CLUB (Continued) **U003795374**

Tank Closure Date:	Not reported
Capacity Range:	2,001 to 4,999 Gallons
Tank Permit Expiration Date:	Not reported
Tank Upgrade Date:	Not reported
Tank Spill Prevention:	Not reported
Tank Overfill Prevention:	Not reported
Tank Material:	Not reported
Tank Construction:	Not reported
Tank Tightness Test:	Not reported
Tank Corrosion Protection:	Not reported
Tank Manifold:	Not reported
Tank Release Detection:	Not reported
Tank SFC Type:	Not reported
Pipe Material:	Not reported
Pipe Construction:	Not reported
Pipe Primary Release Detection:	Not reported
Pipe Second Release Detection:	Not reported
Pipe Corrosion Protection:	Not reported
Pipe Pumping System:	Not reported
Responsible Unit:	NORTHWEST
Dispencer/Pump SFC Type:	Not reported

ALLSITES:

Facility Name:	WASHINGTON ATHLETIC CLUB
Facility Id:	65657666

Interaction:	A
Interaction 1:	LUST
Interaction 2:	LUST Facility
Ecology Program:	TOXICS
Program Data:	ISIS
Facility Alt.:	Not reported
Program ID:	200775
Date Interaction:	1991-03-04 00:00:00
Date Interaction 3:	Not reported
Latitude:	47.610280779999997
Longitude:	-122.333894891

Interaction:	A
Interaction 1:	SCS
Interaction 2:	State Cleanup Site
Ecology Program:	TOXICS
Program Data:	ISIS
Facility Alt.:	Washington Athletic Club Garage
Program ID:	Not reported
Date Interaction:	2009-07-10 00:00:00
Date Interaction 3:	Not reported
Latitude:	47.610280779999997
Longitude:	-122.333894891

Interaction:	I
Interaction 1:	UST
Interaction 2:	Underground Storage Tank
Ecology Program:	TOXICS
Program Data:	UST

WASHINGTON ATHLETIC CLUB (Continued) **U003795374**

Facility Alt.:	Not reported
Program ID:	200775
Date Interaction:	2000-01-27 00:00:00
Date Interaction 3:	2001-07-30 00:00:00
Latitude:	47.610280779999997
Longitude:	-122.333894891

Interaction:	I
Interaction 1:	HWG
Interaction 2:	Hazardous Waste Generator
Ecology Program:	HAZWASTE
Program Data:	TURBOWASTE
Facility Alt.:	Not reported
Program ID:	WAD988502894
Date Interaction:	1992-03-09 00:00:00
Date Interaction 3:	1992-04-30 00:00:00
Latitude:	47.610280779999997
Longitude:	-122.333894891

---

218 **LENORA BUILDING** **WA CSCSL** **S105735388**
West **2101 9TH AVE** **WA VCP** **N/A**
1/2-1 **SEATTLE, WA 98121** **WA ALLSITES**
0.986 mi.
5204 ft.

Relative:
Lower

Actual:
90 ft.

CSCSL:

Facility ID:	91413494
Region:	Northwest
Lat/Long:	47.617167351 / -122.33759319
Brownfield Status:	Not reported
Rank Status:	N
Clean Up Siteid:	1802
Site Status:	Cleanup Started
PSI?:	Not reported
Contaminant Name:	Petroleum Products-Unspecified
Ground Water:	Not reported
Surface Water:	Not reported
Soil:	Confirmed Above Cleanup Level
Sediment:	Not reported
Air:	Not reported
Bedrock:	Not reported
Responsible Unit:	Northwest

VCP:

edr_fstat:	WA
edr_fzip:	98121
edr_fcnty:	KING
edr_zip:	Not reported
Facility ID:	91413494
VCP Status:	Not reported
VCP:	Yes
Ecology Status:	Not reported
NFA Type:	Not reported
Date NFA:	Not reported
Rank:	N

LENORA BUILDING (Continued) **S105735388**

Cleanup Siteid: 1802

ALLSITES:
Facility Name: LENORA BUILDING
Facility Id: 91413494

Interaction: I
Interaction 1: HWG
Interaction 2: Hazardous Waste Generator
Ecology Program: HAZWASTE
Program Data: TURBOWASTE
Facility Alt.: Not reported
Program ID: WAD988485512
Date Interaction: 1991-04-29 00:00:00
Date Interaction 3: 1998-12-31 00:00:00
Latitude: 47.617162724000003
Longitude: -122.33757857400001

Interaction: I
Interaction 1: VOLCLNST
Interaction 2: Voluntary Cleanup Sites
Ecology Program: TOXICS
Program Data: ISIS
Facility Alt.: Lenora Building
Program ID: NW0987
Date Interaction: 2002-10-22 00:00:00
Date Interaction 3: 2003-02-23 00:00:00
Latitude: 47.617162724000003
Longitude: -122.33757857400001

Interaction: A
Interaction 1: VOLCLNST
Interaction 2: Voluntary Cleanup Sites
Ecology Program: TOXICS
Program Data: ISIS
Facility Alt.: Lenora Building
Program ID: NW2980
Date Interaction: 2015-06-05 00:00:00
Date Interaction 3: Not reported
Latitude: 47.617162724000003
Longitude: -122.33757857400001

Interaction: I
Interaction 1: HWG
Interaction 2: Hazardous Waste Generator
Ecology Program: HAZWASTE
Program Data: TURBOWASTE
Facility Alt.: Not reported
Program ID: WAD988485512
Date Interaction: 2002-10-04 00:00:00
Date Interaction 3: 2002-12-31 00:00:00
Latitude: 47.617162724000003
Longitude: -122.33757857400001

219
SW
1/2-1
0.990 mi.
5228 ft.

SEATTLE HILTON HOTEL PARKING GARAGE
1301 6TH AVE
SEATTLE, WA 98101

WA CSCSL **S104971768**
WA LUST **N/A**
WA INST CONTROL
WA VCP
WA ALLSITES

Relative:
Lower

Actual:
169 ft.

CSCSL:

Facility ID:	56642815
Region:	Northwest
Lat/Long:	47.60930949 / -122.33310656
Brownfield Status:	Not reported
Rank Status:	N
Clean Up Siteid:	436
Site Status:	Cleanup Started
PSI?:	Yes
Contaminant Name:	Benzene
Ground Water:	Confirmed Above Cleanup Level
Surface Water:	Not reported
Soil:	Confirmed Above Cleanup Level
Sediment:	Not reported
Air:	Not reported
Bedrock:	Not reported
Responsible Unit:	Northwest

Facility ID:	56642815
Region:	Northwest
Lat/Long:	47.60930949 / -122.33310656
Brownfield Status:	Not reported
Rank Status:	N
Clean Up Siteid:	436
Site Status:	Cleanup Started
PSI?:	Yes
Contaminant Name:	Lead
Ground Water:	Confirmed Above Cleanup Level
Surface Water:	Not reported
Soil:	Suspected
Sediment:	Not reported
Air:	Not reported
Bedrock:	Not reported
Responsible Unit:	Northwest

Facility ID:	56642815
Region:	Northwest
Lat/Long:	47.60930949 / -122.33310656
Brownfield Status:	Not reported
Rank Status:	N
Clean Up Siteid:	436
Site Status:	Cleanup Started
PSI?:	Yes
Contaminant Name:	Other Non-Halogenated Organics
Ground Water:	Confirmed Above Cleanup Level
Surface Water:	Not reported
Soil:	Below MTCA Cleanup Level After Assessment
Sediment:	Not reported
Air:	Not reported
Bedrock:	Not reported
Responsible Unit:	Northwest

Facility ID:	56642815

SEATTLE HILTON HOTEL PARKING GARAGE (Continued) **S104971768**

Region:	Northwest
Lat/Long:	47.60930949 / -122.33310656
Brownfield Status:	Not reported
Rank Status:	N
Clean Up Siteid:	436
Site Status:	Cleanup Started
PSI?:	Yes
Contaminant Name:	Petroleum-Gasoline
Ground Water:	Confirmed Above Cleanup Level
Surface Water:	Not reported
Soil:	Confirmed Above Cleanup Level
Sediment:	Not reported
Air:	Not reported
Bedrock:	Not reported
Responsible Unit:	Northwest

LUST:

Facility ID:	56642815
Lust Status Type:	Cleanup Started
Cleanup Site ID:	436
Cleanup Unit Type:	Upland
Process Type:	Voluntary Cleanup Program
Cleanup Unit Name:	Seattle Hilton Hotel Parking Garage
Lust Status Date:	05/09/2011
Response Section:	Northwest
Lat/Long:	47.6093094 / -122.33310

INST CONTROL:

Facility Site ID:	56642815
Latitude:	47.60930949
Longitude:	-122.33310656
Instrument Type:	Environmental Covenant
Document Type:	Recording #: 199810140125, Date: Oct 14 1998 12:00AM
County Filing # For Individual IC Doc:	199810140125
Filing Date Of Individual IC Doc:	10/14/1998
Anchorage Restrictions:	No
Drinking Water Restrictions:	No
Education Programs:	No
Financial Assurance:	No
Finfish Harvesting Restrictions:	No
Groundwater Restriction:	No
Maintenance Requirements:	Yes
No Dredge Zone:	No
No Wake Zone:	No
Property Use Restriction:	Yes
Restrictive Signage:	No
Shell Fish Harvesting Restrictions:	No
Soil Restriction:	No
Surface Water Restriction:	No
Swimming Restriction:	No
Vessel Draft Restriction:	No
CS ID:	436
Shoreline Stabilization Structure:	N
Wave Attenuation Structure:	N
Fencing or Other Permanent Access Barriers:	N
Simple Soil CAP:	N

SEATTLE HILTON HOTEL PARKING GARAGE (Continued) **S104971768**

Engineered CAP: N
Engineered Bottom Barriers: N
Immobilization by Stabilization, Solidification, or Encapsulation: N
Ground Water Extraction and Gradient Control: N
Vertical Ground Water Barrier: N
Impermeable Surface: N
Restrict Land Use: Y
Restrict All Ground Water Use: Y
Prohibit Domestic Ground Water Well Installation: N
Prohibit All Soil Disturbance: N
Access Barrier: N

VCP:
edr_fstat: WA
edr_fzip: 98101
edr_fcnty: KING
edr_zip: Not reported
Facility ID: 56642815
VCP Status: Not reported
VCP: Yes
Ecology Status: Not reported
NFA Type: Not reported
Date NFA: Not reported
Rank: N
Cleanup Siteid: 436

edr_fstat: WA
edr_fzip: 98101
edr_fcnty: KING
edr_zip: Not reported
Facility ID: 56642815
VCP Status: Not reported
VCP: Yes
Ecology Status: Not reported
NFA Type: Not reported
Date NFA: Not reported
Rank: N
Cleanup Siteid: 436

edr_fstat: WA
edr_fzip: 98101
edr_fcnty: KING
edr_zip: Not reported
Facility ID: 56642815
VCP Status: Not reported
VCP: Yes
Ecology Status: Not reported
NFA Type: Not reported
Date NFA: Not reported
Rank: N
Cleanup Siteid: 436

edr_fstat: WA
edr_fzip: 98101
edr_fcnty: KING
edr_zip: Not reported
Facility ID: 56642815

SEATTLE HILTON HOTEL PARKING GARAGE (Continued) **S104971768**

VCP Status: Not reported
VCP: Yes
Ecology Status: Not reported
NFA Type: Not reported
Date NFA: Not reported
Rank: N
Cleanup Siteid: 436

ALLSITES:
Facility Name: SEATTLE HILTON HOTEL PARKING GARAGE
Facility Id: 56642815

Interaction: I
Interaction 1: VOLCLNST
Interaction 2: Voluntary Cleanup Sites
Ecology Program: TOXICS
Program Data: ISIS
Facility Alt.: Seattle Hilton Hotel Parking Garage
Program ID: Not reported
Date Interaction: 1998-03-11 00:00:00
Date Interaction 3: 1998-11-11 00:00:00
Latitude: 47.609303568999998
Longitude: -122.333090896

Interaction: I
Interaction 1: LUST
Interaction 2: LUST Facility
Ecology Program: TOXICS
Program Data: ISIS
Facility Alt.: Not reported
Program ID: 11524
Date Interaction: 1996-08-12 00:00:00
Date Interaction 3: 1998-10-26 00:00:00
Latitude: 47.609303568999998
Longitude: -122.333090896

Interaction: I
Interaction 1: UST
Interaction 2: Underground Storage Tank
Ecology Program: TOXICS
Program Data: UST
Facility Alt.: Hilton Hotel Parking Garage
Program ID: 11524
Date Interaction: 2000-03-20 00:00:00
Date Interaction 3: 2000-03-20 00:00:00
Latitude: 47.609303568999998
Longitude: -122.333090896

Interaction: A
Interaction 1: VOLCLNST
Interaction 2: Voluntary Cleanup Sites
Ecology Program: TOXICS
Program Data: ISIS
Facility Alt.: Seattle Hilton Hotel

SEATTLE HILTON HOTEL PARKING GARAGE (Continued) **S104971768**

Program ID:	NW2491
Date Interaction:	2011-09-01 00:00:00
Date Interaction 3:	Not reported
Latitude:	47.609303568999998
Longitude:	-122.333090896

220
ENE
1/2-1
0.990 mi.
5229 ft.

Relative:
Lower

Actual:
143 ft.

2800 E MADISON
SEATTLE, WA 98112

WA HSL **1007265606**
WA CSCSL **WAH000021701**
WA ALLSITES
RCRA NonGen / NLR
FINDS
WA MANIFEST
ECHO

HSL:

edr_fstat:	WA
edr_fzip:	Not reported
edr_fcnty:	KING
edr_zip:	Not reported
Facility Type:	**Hazardous Sites List**
Facility Status:	Awaiting Cleanup
FSID Number:	2256
Rank:	2
Region:	NW
EDR Link ID:	2256
Region Decode:	NORTHWEST REGIONAL OFFICE

CSCSL:

Facility ID:	2256
Region:	Northwest
Lat/Long:	47.62346 / -122.29601
Brownfield Status:	Not reported
Rank Status:	2
Clean Up Siteid:	1164
Site Status:	Awaiting Cleanup
PSI?:	Not reported
Contaminant Name:	Halogenated Organics
Ground Water:	Confirmed Above Cleanup Level
Surface Water:	Suspected
Soil:	Confirmed Above Cleanup Level
Sediment:	Not reported
Air:	Suspected
Bedrock:	Not reported
Responsible Unit:	Northwest

ALLSITES:

Facility Name:	MADISON ST BLDG
Facility Id:	84457134

Interaction:	I
Interaction 1:	HWG
Interaction 2:	Hazardous Waste Generator
Ecology Program:	HAZWASTE
Program Data:	TURBOWASTE
Facility Alt.:	Not reported
Program ID:	WAR000002006

(Continued) **1007265606**

Date Interaction:	1995-04-28 00:00:00
Date Interaction 3:	1995-12-31 00:00:00
Latitude:	47.623534376999999
Longitude:	-122.296025109

Facility Name:	L & E FRENCH CLEANERS
Facility Id:	2256

Interaction:	I
Interaction 1:	HWG
Interaction 2:	Hazardous Waste Generator
Ecology Program:	HAZWASTE
Program Data:	TURBOWASTE
Facility Alt.:	Not reported
Program ID:	WAH000021701
Date Interaction:	2006-10-04 00:00:00
Date Interaction 3:	2006-12-31 00:00:00
Latitude:	47.623454377999998
Longitude:	-122.295995108

Interaction:	A
Interaction 1:	SCS
Interaction 2:	State Cleanup Site
Ecology Program:	TOXICS
Program Data:	ISIS
Facility Alt.:	L & E FRENCH CLEANERS
Program ID:	Not reported
Date Interaction:	1900-01-01 00:00:00
Date Interaction 3:	Not reported
Latitude:	47.623454377999998
Longitude:	-122.295995108

Interaction:	A
Interaction 1:	HWOTHER
Interaction 2:	Haz Waste Management Activity
Ecology Program:	HAZWASTE
Program Data:	TURBOWASTE
Facility Alt.:	Madison Center West
Program ID:	WAH000021701
Date Interaction:	2006-12-31 00:00:00
Date Interaction 3:	Not reported
Latitude:	47.623454377999998
Longitude:	-122.295995108

Interaction:	I
Interaction 1:	HWG
Interaction 2:	Hazardous Waste Generator
Ecology Program:	HAZWASTE
Program Data:	TURBOWASTE
Facility Alt.:	Not reported
Program ID:	WAH000021701
Date Interaction:	2003-09-18 00:00:00
Date Interaction 3:	2005-12-31 00:00:00

(Continued) **1007265606**

Latitude:	47.623454377999998
Longitude:	-122.295995108
Interaction:	I
Interaction 1:	HWOTHER
Interaction 2:	Haz Waste Management Activity
Ecology Program:	HAZWASTE
Program Data:	TURBOWASTE
Facility Alt.:	Not reported
Program ID:	WAH000021701
Date Interaction:	2005-12-31 00:00:00
Date Interaction 3:	2006-10-04 00:00:00
Latitude:	47.623454377999998
Longitude:	-122.295995108

RCRA NonGen / NLR:

Date form received by agency:	02/10/2012
Facility name:	Not reported
Facility address:	2800 E MADISON SEATTLE, WA 98112
EPA ID:	WAH000021701
Mailing address:	2502 2ND AVENUE STE 250 SEATTLE, WA 98121
Contact:	MARK WALSH
Contact address:	2502 2ND AVENUE SUITE 250 SEATTLE, WA 98121
Contact country:	US
Contact telephone:	(425) 391-6874
Contact email:	MWALSH@THESCHUSTERGROUP.COM
EPA Region:	Not reported
Classification:	Non-Generator
Description:	Handler: Non-Generators do not presently generate hazardous waste

Owner/Operator Summary:

Owner/operator name:	MADISON CENTER WEST
Owner/operator address:	15921 NE 8TH ST STE 200 BELLEVUE, WA 98008
Owner/operator country:	US
Owner/operator telephone:	(425)562-0456
Legal status:	Private
Owner/Operator Type:	Operator
Owner/Op start date:	Not reported
Owner/Op end date:	Not reported
Owner/operator name:	MADISON CENTER WEST LLC
Owner/operator address:	2502 2ND AVENUE STE 250 SEATTLE, 98121
Owner/operator country:	US
Owner/operator telephone:	(425)562-0456(1
Legal status:	Private
Owner/Operator Type:	Owner
Owner/Op start date:	05/01/2002
Owner/Op end date:	Not reported

(Continued) **1007265606**

Owner/operator name: MADISON CENTER WEST
Owner/operator address: 15921 NE 8TH ST STE 200
BELLEVUE, WA 98008
Owner/operator country: US
Owner/operator telephone: Not reported
Legal status: Private
Owner/Operator Type: Owner
Owner/Op start date: 01/01/1900
Owner/Op end date: Not reported

Owner/operator name: MADISON CENTER WEST, LLC
Owner/operator address: 2502 2ND AVENUE SUITE 250
SEATTLE, 98121
Owner/operator country: US
Owner/operator telephone: (425)-391-6874
Legal status: Private
Owner/Operator Type: Operator
Owner/Op start date: 01/01/1900
Owner/Op end date: Not reported

Owner/operator name: MADISON CENTER WEST
Owner/operator address: 15921 NE 8TH ST STE 200
BELLEVUE, WA 98008
Owner/operator country: US
Owner/operator telephone: (425)562-0456
Legal status: Private
Owner/Operator Type: Owner
Owner/Op start date: Not reported
Owner/Op end date: Not reported

Owner/operator name: TOM NANEVICZ
Owner/operator address: 10728 LAKE CITY WAY NE
SEATTLE, WA 98125
Owner/operator country: US
Owner/operator telephone: Not reported
Legal status: Private
Owner/Operator Type: Operator
Owner/Op start date: 01/01/1900
Owner/Op end date: Not reported

Handler Activities Summary:
U.S. importer of hazardous waste: No
Mixed waste (haz. and radioactive): No
Recycler of hazardous waste: No
Transporter of hazardous waste: No
Treater, storer or disposer of HW: No
Underground injection activity: No
On-site burner exemption: No
Furnace exemption: No
Used oil fuel burner: No
Used oil processor: No
User oil refiner: No
Used oil fuel marketer to burner: No
Used oil Specification marketer: No
Used oil transfer facility: No
Used oil transporter: No

(Continued) **1007265606**

Historical Generators:
Date form received by agency: 06/09/2011
Site name: MADISON CENTER WEST
Classification: Not a generator, verified

Date form received by agency: 10/04/2006
Site name: MADISON CENTER WEST
Classification: Not a generator, verified

Date form received by agency: 12/31/2005
Site name: MADISON CENTER WEST
Classification: Not a generator, verified

Date form received by agency: 12/31/2003
Site name: MADISON CENTER WEST
Classification: Large Quantity Generator

Date form received by agency: 09/18/2003
Site name: MADISON CENTER WEST
Classification: Not a generator, verified

Violation Status: No violations found

FINDS:

Registry ID: 110005399684

Environmental Interest/Information System
RCRAInfo is a national information system that supports the Resource Conservation and Recovery Act (RCRA) program through the tracking of events and activities related to facilities that generate, transport, and treat, store, or dispose of hazardous waste. RCRAInfo allows RCRA program staff to track the notification, permit, compliance, and corrective action activities required under RCRA.

WA MANIFEST:
Facility Site ID Number: 2256
EPA ID: WAH000021701
NAICS: 531120
SWC Desc: Not reported
FWC Desc: Not reported
Form Comm: The hazardous waste consists of sacks of spent carbon which are part of a groundwater remediation system at a former dry cleaners which is no longer in business. The waste is only generated periodically (14-16 months if system is running constantly)when the carbon cylinders are changed out.
Data Year: Not reported
Permit by Rule: FALSE
Treatment by Generator: FALSE
Mixed radioactive waste: FALSE
Importer of hazardous waste: FALSE
Immediate recycler: FALSE
Treatment/Storage/Disposal/Recycling Facility: FALSE
Generator of dangerous fuel waste: FALSE
Generator marketing to burner: FALSE
Other marketers (i.e., blender, distributor, etc.): FALSE

(Continued) **1007265606**

Utility boiler burner:	FALSE
Industry boiler burner:	FALSE
Industrial Furnace:	FALSE
Smelter defferal:	FALSE
Universal waste - batteries - generate:	FALSE
Universal waste - thermostats - generate:	FALSE
Universal waste - mercury - generate:	FALSE
Universal waste - lamps - generate:	FALSE
Universal waste - batteries - accumulate:	FALSE
Universal waste - thermostats - accumulate:	FALSE
Universal waste - mercury - accumulate:	FALSE
Universal waste - lamps - accumulate:	FALSE
Destination Facility for Universal Waste:	FALSE
Off-specification used oil burner - utility boiler:	FALSE
Off-specification used oil burner - industrial boiler:	FALSE
Off-specification used oil burner - industrial furnace:	FALSE
Tax Reg #:	602200345
Business Type:	Not reported
Mail Name:	Madison Center West
Mail addr line1:	15921 NE 8th St
Mail addr line2:	Ste 200
Mail city,st,zip:	Bellevue, WA 98008
Mail country:	UNITED STATES
Legal org name:	Madison Center West
Legal org type:	Private
Legal addr line1:	15921 NE 8th St
Legal addr line2:	Ste 200
Legal city,st,zip:	Bellevue, WA 98008
Legal country:	UNITED STATES
Legal phone nbr:	(425)562-0456(104)
Legal effective date:	Not reported
Land org name:	Madison Center West
Land org type:	Private
Land person name:	Sydena Severe
Land addr line1:	15921 NE 8th St
Land addr line2:	Ste 200
Land city,st,zip:	Bellevue, WA 98008
Land country:	UNITED STATES
Land phone nbr:	(425)562-0456(104)
Operator org name:	The Riley Group
Operator org type:	Private
Operator addr line1:	17522 Bothell Way NE
Operator city,st,zip:	Bothell, WA 98011
Operator country:	UNITED STATES
Operator phone nbr:	(425)415-0551
Operator effective date:	Not reported
Site contact name:	Riley Group
Site contact addr line1:	17522 Bothell Way NE
Site Contact City/State/ Zip:	Bothell, WA 98011
Site Contact Country:	UNITED STATES
Site Contact Phone #:	(425)415-0551
Site Contact EMail:	info@riley-group.com
Form Contact NAME:	Riley Group
Form Contact ADDR LINE1:	17522 Bothell Way NE
Form Contact City,ST,Zip:	Bothell, WA 98011
Form Contact Country:	UNITED STATES
Form Contact Phone #:	(425)415-0551

(Continued) **1007265606**

Form Contact EMail:	info@riley-group.com
Gen Status CD:	XQG
Monthly Generation:	FALSE
Batch Generation:	FALSE
One Time Generation:	FALSE
Transport Own Waste:	FALSE
Tranports Other Waste:	FALSE
Recycler Onsite:	FALSE
Transfer Facility:	FALSE
Other Exemption:	Not reported
UW Battery Gen:	FALSE
Used Oil Transporter:	FALSE
Used Oil Transfer Facility:	FALSE
Used Oil Processor:	FALSE
Used Oil Refiner:	FALSE
Used Oil Fuel Marketer Directs Shipments:	FALSE
Used Oil Fuel Marketer Meets Specs:	FALSE

Facility Site ID Number:	2256
EPA ID:	WAH000021701
NAICS:	531120
SWC Desc:	Not reported
FWC Desc:	Not reported
Form Comm:	Not reported
Data Year:	2014
Permit by Rule:	False
Treatment by Generator:	False
Mixed radioactive waste:	False
Importer of hazardous waste:	False
Immediate recycler:	False
Treatment/Storage/Disposal/Recycling Facility:	False
Generator of dangerous fuel waste:	False
Generator marketing to burner:	False
Other marketers (i.e., blender, distributor, etc.):	False
Utility boiler burner:	False
Industry boiler burner:	False
Industrial Furnace:	False
Smelter defferal:	False
Universal waste - batteries - generate:	False
Universal waste - thermostats - generate:	False
Universal waste - mercury - generate:	False
Universal waste - lamps - generate:	False
Universal waste - batteries - accumulate:	False
Universal waste - thermostats - accumulate:	False
Universal waste - mercury - accumulate:	False
Universal waste - lamps - accumulate:	False
Destination Facility for Universal Waste:	False
Off-specification used oil burner - utility boiler:	False
Off-specification used oil burner - industrial boiler:	False
Off-specification used oil burner - industrial furnace:	False
Tax Reg #:	602200345
Business Type:	Not reported
Mail Name:	Madison Center West
Mail addr line1:	2502 2nd Avenue
Mail addr line2:	Ste 250
Mail city,st,zip:	Seattle, WA 98121

(Continued) **1007265606**

Mail country:	UNITED STATES
Legal org name:	Madison Center West LLC
Legal org type:	Private
Legal addr line1:	2502 2nd Avenue
Legal addr line2:	Ste 250
Legal city,st,zip:	Seattle, WA 98121
Legal country:	UNITED STATES
Legal phone nbr:	2065293900
Legal effective date:	05/01/2002
Land org name:	Madison Center West
Land org type:	Private
Land person name:	Not reported
Land addr line1:	2502 2nd Avenue
Land addr line2:	Suite 250
Land city,st,zip:	Seattle, WA 98121
Land country:	UNITED STATES
Land phone nbr:	(206)529-3900
Operator org name:	Madison Center West, LLC
Operator org type:	Private
Operator addr line1:	2502 2nd Avenue
Operator addr line2:	Suite 250
Operator city,st,zip:	Seattle, WA 98121
Operator country:	UNITED STATES
Operator phone nbr:	2065293900
Operator effective date:	Not reported
Site contact name:	Holly Gardner
Site contact addr line1:	2502 2nd Avenue
Site contact addr line2:	Suite 250
Site Contact City/State/ Zip:	Seattle, WA 98121
Site Contact Country:	UNITED STATES
Site Contact Phone #:	2065293900
Site Contact EMail:	hgardner@theschustergroup.com
Form Contact NAME:	Dawn Uppinghouse
Form Contact ADDR LINE1:	2505 2nd Ave. Suite 520
Form Contact City,ST,Zip:	Seattle, WA 98121
Form Contact Country:	UNITED STATES
Form Contact Phone #:	2065293900
Form Contact EMail:	duppinghouse@theschustergroup.com
Gen Status CD:	XQG
Monthly Generation:	False
Batch Generation:	False
One Time Generation:	False
Transport Own Waste:	False
Tranports Other Waste:	False
Recycler Onsite:	False
Transfer Facility:	False
Other Exemption:	Not reported
UW Battery Gen:	False
Used Oil Transporter:	False
Used Oil Transfer Facility:	False
Used Oil Processor:	False
Used Oil Refiner:	False
Used Oil Fuel Marketer Directs Shipments:	False
Used Oil Fuel Marketer Meets Specs:	False

Facility Site ID Number:	2256

(Continued) **1007265606**

EPA ID:	WAH000021701
NAICS:	531120
SWC Desc:	Not reported
FWC Desc:	Not reported
Form Comm:	Not reported
Data Year:	2010
Permit by Rule:	False
Treatment by Generator:	False
Mixed radioactive waste:	False
Importer of hazardous waste:	False
Immediate recycler:	False
Treatment/Storage/Disposal/Recycling Facility:	False
Generator of dangerous fuel waste:	False
Generator marketing to burner:	False
Other marketers (i.e., blender, distributor, etc.):	False
Utility boiler burner:	False
Industry boiler burner:	False
Industrial Furnace:	False
Smelter defferal:	False
Universal waste - batteries - generate:	False
Universal waste - thermostats - generate:	False
Universal waste - mercury - generate:	False
Universal waste - lamps - generate:	False
Universal waste - batteries - accumulate:	False
Universal waste - thermostats - accumulate:	False
Universal waste - mercury - accumulate:	False
Universal waste - lamps - accumulate:	False
Destination Facility for Universal Waste:	False
Off-specification used oil burner - utility boiler:	False
Off-specification used oil burner - industrial boiler:	False
Off-specification used oil burner - industrial furnace:	False
Tax Reg #:	602200345
Business Type:	Not reported
Mail Name:	Madison Center West
Mail addr line1:	15921 NE 8th St
Mail addr line2:	Ste 200
Mail city,st,zip:	Bellevue, WA 98008
Mail country:	UNITED STATES
Legal org name:	Madison Center West
Legal org type:	Private
Legal addr line1:	15921 NE 8th St
Legal addr line2:	Ste 200
Legal city,st,zip:	Bellevue, WA 98008
Legal country:	UNITED STATES
Legal phone nbr:	(425)562-0456(104)
Legal effective date:	Not reported
Land org name:	Madison Center West
Land org type:	Private
Land person name:	Mark Schuster
Land addr line1:	16 W Harrison 2nd Floor
Land city,st,zip:	Seattle, WA 98119
Land country:	UNITED STATES
Land phone nbr:	(206)529-3900
Operator org name:	G-Logicis
Operator org type:	Private
Operator addr line1:	40 2nd Avenue SE
Operator city,st,zip:	Issaquah, WA 98027

(Continued) **1007265606**

Operator country:	UNITED STATES
Operator phone nbr:	(425)-391-6874
Operator effective date:	Not reported
Site contact name:	G-Logics INC
Site contact addr line1:	40 2nd Avenue SE
Site Contact City/State/ Zip:	Issaquah, WA 98027
Site Contact Country:	UNITED STATES
Site Contact Phone #:	(425)-391-6874
Site Contact EMail:	admin@g-logics.com
Form Contact NAME:	G-Logcis INC
Form Contact ADDR LINE1:	40 2nd Avenune SE
Form Contact City,ST,Zip:	Issaquah, WA 98027
Form Contact Country:	UNITED STATES
Form Contact Phone #:	(425)-391-6874
Form Contact EMail:	admin@g-logics.com
Gen Status CD:	XQG
Monthly Generation:	False
Batch Generation:	False
One Time Generation:	False
Transport Own Waste:	False
Tranports Other Waste:	False
Recycler Onsite:	False
Transfer Facility:	False
Other Exemption:	Not reported
UW Battery Gen:	False
Used Oil Transporter:	False
Used Oil Transfer Facility:	False
Used Oil Processor:	False
Used Oil Refiner:	False
Used Oil Fuel Marketer Directs Shipments:	False
Used Oil Fuel Marketer Meets Specs:	False

Facility Site ID Number:	2256
EPA ID:	WAH000021701
NAICS:	531120
SWC Desc:	Not reported
FWC Desc:	Not reported
Form Comm:	Not reported
Data Year:	2008
Permit by Rule:	False
Treatment by Generator:	False
Mixed radioactive waste:	False
Importer of hazardous waste:	False
Immediate recycler:	False
Treatment/Storage/Disposal/Recycling Facility:	False
Generator of dangerous fuel waste:	False
Generator marketing to burner:	False
Other marketers (i.e., blender, distributor, etc.):	False
Utility boiler burner:	False
Industry boiler burner:	False
Industrial Furnace:	False
Smelter defferal:	False
Universal waste - batteries - generate:	False
Universal waste - thermostats - generate:	False
Universal waste - mercury - generate:	False
Universal waste - lamps - generate:	False

(Continued) **1007265606**

Universal waste - batteries - accumulate:	False
Universal waste - thermostats - accumulate:	False
Universal waste - mercury - accumulate:	False
Universal waste - lamps - accumulate:	False
Destination Facility for Universal Waste:	False
Off-specification used oil burner - utility boiler:	False
Off-specification used oil burner - industrial boiler:	False
Off-specification used oil burner - industrial furnace:	False
Tax Reg #:	602200345
Business Type:	Not reported
Mail Name:	Madison Center West
Mail addr line1:	15921 NE 8th St
Mail addr line2:	Ste 200
Mail city,st,zip:	Bellevue, WA 98008
Mail country:	UNITED STATES
Legal org name:	Madison Center West
Legal org type:	Private
Legal addr line1:	15921 NE 8th St
Legal addr line2:	Ste 200
Legal city,st,zip:	Bellevue, WA 98008
Legal country:	UNITED STATES
Legal phone nbr:	(425)562-0456(104)
Legal effective date:	Not reported
Land org name:	Madison Center West
Land org type:	Private
Land person name:	Mark Schuster
Land addr line1:	16 W Harrison 2nd Floor
Land city,st,zip:	Seattle, WA 98119
Land country:	UNITED STATES
Land phone nbr:	(206)529-3900
Operator org name:	The Riley Group
Operator org type:	Private
Operator addr line1:	17522 Bothell Way NE
Operator city,st,zip:	Bothell, WA 98011
Operator country:	UNITED STATES
Operator phone nbr:	(425)415-0551
Operator effective date:	Not reported
Site contact name:	Riley Group
Site contact addr line1:	17522 Bothell Way NE
Site Contact City/State/ Zip:	Bothell, WA 98011
Site Contact Country:	UNITED STATES
Site Contact Phone #:	(425)415-0551
Site Contact EMail:	info@riley-group.com
Form Contact NAME:	Riley Group
Form Contact ADDR LINE1:	17522 Bothell Way NE
Form Contact City,ST,Zip:	Bothell, WA 98011
Form Contact Country:	UNITED STATES
Form Contact Phone #:	(425)415-0551
Form Contact EMail:	info@riley-group.com
Gen Status CD:	XQG
Monthly Generation:	False
Batch Generation:	False
One Time Generation:	False
Transport Own Waste:	False
Tranports Other Waste:	False
Recycler Onsite:	False
Transfer Facility:	False

(Continued) **1007265606**

Other Exemption:	Not reported
UW Battery Gen:	False
Used Oil Transporter:	False
Used Oil Transfer Facility:	False
Used Oil Processor:	False
Used Oil Refiner:	False
Used Oil Fuel Marketer Directs Shipments:	False
Used Oil Fuel Marketer Meets Specs:	False

Facility Site ID Number:	2256
EPA ID:	WAH000021701
NAICS:	531120
SWC Desc:	Not reported
FWC Desc:	Not reported
Form Comm:	Not reported
Data Year:	2011
Permit by Rule:	False
Treatment by Generator:	False
Mixed radioactive waste:	False
Importer of hazardous waste:	False
Immediate recycler:	False
Treatment/Storage/Disposal/Recycling Facility:	False
Generator of dangerous fuel waste:	False
Generator marketing to burner:	False
Other marketers (i.e., blender, distributor, etc.):	False
Utility boiler burner:	False
Industry boiler burner:	False
Industrial Furnace:	False
Smelter defferal:	False
Universal waste - batteries - generate:	False
Universal waste - thermostats - generate:	False
Universal waste - mercury - generate:	False
Universal waste - lamps - generate:	False
Universal waste - batteries - accumulate:	False
Universal waste - thermostats - accumulate:	False
Universal waste - mercury - accumulate:	False
Universal waste - lamps - accumulate:	False
Destination Facility for Universal Waste:	False
Off-specification used oil burner - utility boiler:	False
Off-specification used oil burner - industrial boiler:	False
Off-specification used oil burner - industrial furnace:	False
Tax Reg #:	602200345
Business Type:	Not reported
Mail Name:	Madison Center West
Mail addr line1:	2502 2nd Avenue
Mail addr line2:	Ste 250
Mail city,st,zip:	Seattle, WA 98121
Mail country:	UNITED STATES
Legal org name:	Madison Center West LLC
Legal org type:	Private
Legal addr line1:	2502 2nd Avenue
Legal addr line2:	Ste 250
Legal city,st,zip:	Seattle, WA 98121
Legal country:	UNITED STATES
Legal phone nbr:	(425)562-0456(104)
Legal effective date:	05/01/2002

(Continued) **1007265606**

Land org name:	Madison Center West
Land org type:	Private
Land person name:	Mark Walsh
Land addr line1:	2502 2nd Avenue
Land addr line2:	Suite 250
Land city,st,zip:	Seattle, WA 98121
Land country:	UNITED STATES
Land phone nbr:	(425)562-0456(104)
Operator org name:	Madison Center West, LLC
Operator org type:	Private
Operator addr line1:	2502 2nd Avenue
Operator addr line2:	Suite 250
Operator city,st,zip:	Seattle, WA 98121
Operator country:	UNITED STATES
Operator phone nbr:	(425)-391-6874
Operator effective date:	Not reported
Site contact name:	Mark Walsh
Site contact addr line1:	2502 2nd Avenue
Site contact addr line2:	Suite 250
Site Contact City/State/ Zip:	Seattle, WA 98121
Site Contact Country:	UNITED STATES
Site Contact Phone #:	(425)-391-6874
Site Contact EMail:	mwalsh@theschustergroup.com
Form Contact NAME:	G-Logics INC
Form Contact ADDR LINE1:	40 2nd Avenune SE
Form Contact City,ST,Zip:	Issaquah, WA 98027
Form Contact Country:	UNITED STATES
Form Contact Phone #:	(425)-391-6874
Form Contact EMail:	roryg@g-logics.com
Gen Status CD:	XQG
Monthly Generation:	False
Batch Generation:	False
One Time Generation:	False
Transport Own Waste:	False
Tranports Other Waste:	False
Recycler Onsite:	False
Transfer Facility:	False
Other Exemption:	Not reported
UW Battery Gen:	False
Used Oil Transporter:	False
Used Oil Transfer Facility:	False
Used Oil Processor:	False
Used Oil Refiner:	False
Used Oil Fuel Marketer Directs Shipments:	False
Used Oil Fuel Marketer Meets Specs:	False

Facility Site ID Number:	2256
EPA ID:	WAH000021701
NAICS:	531120
SWC Desc:	Not reported
FWC Desc:	Not reported
Form Comm:	Not reported
Data Year:	2013
Permit by Rule:	False
Treatment by Generator:	False
Mixed radioactive waste:	False

(Continued) **1007265606**

Importer of hazardous waste:	False
Immediate recycler:	False
Treatment/Storage/Disposal/Recycling Facility:	False
Generator of dangerous fuel waste:	False
Generator marketing to burner:	False
Other marketers (i.e., blender, distributor, etc.):	False
Utility boiler burner:	False
Industry boiler burner:	False
Industrial Furnace:	False
Smelter defferal:	False
Universal waste - batteries - generate:	False
Universal waste - thermostats - generate:	False
Universal waste - mercury - generate:	False
Universal waste - lamps - generate:	False
Universal waste - batteries - accumulate:	False
Universal waste - thermostats - accumulate:	False
Universal waste - mercury - accumulate:	False
Universal waste - lamps - accumulate:	False
Destination Facility for Universal Waste:	False
Off-specification used oil burner - utility boiler:	False
Off-specification used oil burner - industrial boiler:	False
Off-specification used oil burner - industrial furnace:	False
Tax Reg #:	602200345
Business Type:	Not reported
Mail Name:	Madison Center West
Mail addr line1:	2502 2nd Avenue
Mail addr line2:	Ste 250
Mail city,st,zip:	Seattle, WA 98121
Mail country:	UNITED STATES
Legal org name:	Madison Center West LLC
Legal org type:	Private
Legal addr line1:	2502 2nd Avenue
Legal addr line2:	Ste 250
Legal city,st,zip:	Seattle, WA 98121
Legal country:	UNITED STATES
Legal phone nbr:	2065293900
Legal effective date:	05/01/2002
Land org name:	Madison Center West
Land org type:	Private
Land person name:	Mark Walsh
Land addr line1:	2502 2nd Avenue
Land addr line2:	Suite 250
Land city,st,zip:	Seattle, WA 98121
Land country:	UNITED STATES
Land phone nbr:	(425)562-0456(104)
Operator org name:	Madison Center West, LLC
Operator org type:	Private
Operator addr line1:	2502 2nd Avenue
Operator addr line2:	Suite 250
Operator city,st,zip:	Seattle, WA 98121
Operator country:	UNITED STATES
Operator phone nbr:	2065293900
Operator effective date:	Not reported
Site contact name:	Mark Walsh
Site contact addr line1:	2502 2nd Avenue
Site contact addr line2:	Suite 250
Site Contact City/State/ Zip:	Seattle, WA 98121

(Continued) **1007265606**

Site Contact Country:	UNITED STATES
Site Contact Phone #:	2065293900
Site Contact EMail:	mwalsh@theschustergroup.com
Form Contact NAME:	Dawn Uppinghouse
Form Contact ADDR LINE1:	2505 2nd Ave. Suite 520
Form Contact City,ST,Zip:	Seattle, WA 98121
Form Contact Country:	UNITED STATES
Form Contact Phone #:	2065293900
Form Contact EMail:	duppinghouse@theschustergroup.com
Gen Status CD:	XQG
Monthly Generation:	False
Batch Generation:	False
One Time Generation:	False
Transport Own Waste:	False
Tranports Other Waste:	False
Recycler Onsite:	False
Transfer Facility:	False
Other Exemption:	Not reported
UW Battery Gen:	False
Used Oil Transporter:	False
Used Oil Transfer Facility:	False
Used Oil Processor:	False
Used Oil Refiner:	False
Used Oil Fuel Marketer Directs Shipments:	False
Used Oil Fuel Marketer Meets Specs:	False

Facility Site ID Number:	2256
EPA ID:	WAH000021701
NAICS:	531120
SWC Desc:	Not reported
FWC Desc:	Not reported
Form Comm:	The hazardous waste consists of sacks of spent carbon which are part of a groundwater remediation system at a former dry cleaners which is no longer in business. The waste is only generated periodically (14-16 months if system is running constantly)when the carbon cylinders are changed out.
Data Year:	Not reported
Permit by Rule:	No
Treatment by Generator:	No
Mixed radioactive waste:	No
Importer of hazardous waste:	No
Immediate recycler:	No
Treatment/Storage/Disposal/Recycling Facility:	No
Generator of dangerous fuel waste:	No
Generator marketing to burner:	No
Other marketers (i.e., blender, distributor, etc.):	No
Utility boiler burner:	No
Industry boiler burner:	No
Industrial Furnace:	No
Smelter defferal:	No
Universal waste - batteries - generate:	No
Universal waste - thermostats - generate:	No
Universal waste - mercury - generate:	No
Universal waste - lamps - generate:	No
Universal waste - batteries - accumulate:	No
Universal waste - thermostats - accumulate:	No

(Continued) **1007265606**

Universal waste - mercury - accumulate:	No
Universal waste - lamps - accumulate:	No
Destination Facility for Universal Waste:	No
Off-specification used oil burner - utility boiler:	No
Off-specification used oil burner - industrial boiler:	No
Off-specification used oil burner - industrial furnace:	No
Tax Reg #:	602200345
Business Type:	Not reported
Mail Name:	Madison Center West
Mail addr line1:	15921 NE 8th St
Mail addr line2:	Ste 200
Mail city,st,zip:	Bellevue, WA 98008
Mail country:	UNITED STATES
Legal org name:	Madison Center West
Legal org type:	Private
Legal addr line1:	15921 NE 8th St
Legal addr line2:	Ste 200
Legal city,st,zip:	Bellevue, WA 98008
Legal country:	UNITED STATES
Legal phone nbr:	(425)562-0456(104)
Legal effective date:	Not reported
Land org name:	Madison Center West
Land org type:	Private
Land person name:	Sydena Severe
Land addr line1:	15921 NE 8th St
Land addr line2:	Ste 200
Land city,st,zip:	Bellevue, WA 98008
Land country:	UNITED STATES
Land phone nbr:	(425)562-0456(104)
Operator org name:	Not reported
Operator org type:	Private
Operator addr line1:	17522 Bothell Way NE
Operator city,st,zip:	Bothell, WA 98011
Operator country:	UNITED STATES
Operator phone nbr:	(425)415-0551
Operator effective date:	Not reported
Site contact name:	Tom Nanevicz
Site contact addr line1:	17522 Bothell Way NE
Site Contact City/State/ Zip:	Bothell, WA 98011
Site Contact Country:	UNITED STATES
Site Contact Phone #:	(425)415-0551
Site Contact EMail:	tom@riley-group.com
Form Contact NAME:	Tom Nanevicz
Form Contact ADDR LINE1:	17522 Bothell Way NE
Form Contact City,ST,Zip:	Bothell, WA 98011
Form Contact Country:	UNITED STATES
Form Contact Phone #:	(425)415-0551
Form Contact EMail:	tom@riley-group.com
Gen Status CD:	XQG
Monthly Generation:	No
Batch Generation:	Yes
One Time Generation:	No
Transport Own Waste:	No
Tranports Other Waste:	No
Recycler Onsite:	No
Transfer Facility:	No
Other Exemption:	Not reported

(Continued) **1007265606**

UW Battery Gen: No
Used Oil Transporter: No
Used Oil Transfer Facility: No
Used Oil Processor: No
Used Oil Refiner: No
Used Oil Fuel Marketer Directs Shipments: No
Used Oil Fuel Marketer Meets Specs: No

ECHO:
Envid: 1007265606
Registry ID: 110005399684
DFR URL: http://echo.epa.gov/detailed_facility_report?fid=110005399684

221
SE
1/2-1
0.997 mi.
5264 ft.

Relative:
Lower

Actual:
277 ft.

CHERRY STREET CLEANERS
2510 E CHERRY
SEATTLE, WA 98122

RCRA-CESQG **1004793490**
WA CSCSL **WAD048686489**
WA VCP
WA ALLSITES
FINDS
WA DRYCLEANERS
CA HAZNET
WA Inactive Drycleaners
ECHO

RCRA-CESQG:
Date form received by agency: 03/09/2011
Facility name: Not reported
Facility address: 2510 E CHERRY ST
SEATTLE, WA 98122
EPA ID: WAD048686489
Mailing address: PO BOX 145
GRAND COULEE, WA 98133
Contact: VERA BENTON
Contact address: PO BOX 145
GRAND COULEE, WA 98133
Contact country: US
Contact telephone: (000)000-0000
Contact email: Not reported
EPA Region: Not reported
Classification: Conditionally Exempt Small Quantity Generator
Description: Handler: generates 100 kg or less of hazardous waste per calendar month, and accumulates 1000 kg or less of hazardous waste at any time; or generates 1 kg or less of acutely hazardous waste per calendar month, and accumulates at any time: 1 kg or less of acutely hazardous waste; or 100 kg or less of any residue or contaminated soil, waste or other debris resulting from the cleanup of a spill, into or on any land or water, of acutely hazardous waste; or generates 100 kg or less of any residue or contaminated soil, waste or other debris resulting from the cleanup of a spill, into or on any land or water, of acutely hazardous waste during any calendar month, and accumulates at any time: 1 kg or less of acutely hazardous waste; or 100 kg or less of any residue or contaminated soil, waste or other debris resulting from the cleanup of a spill, into or on any land or water, of acutely hazardous waste

Owner/Operator Summary:
Owner/operator name: VERA B

CHERRY STREET CLEANERS (Continued) **1004793490**

Owner/operator address: PO BOX 145
GRAND COULEE, WA 98133
Owner/operator country: US
Owner/operator telephone: (509)633-1147
Legal status: Private
Owner/Operator Type: Operator
Owner/Op start date: 01/01/1968
Owner/Op end date: Not reported

Owner/operator name: VERA B
Owner/operator address: PO BOX 145
GRAND COULEE, WA 98133
Owner/operator country: US
Owner/operator telephone: (509)633-1147
Legal status: Private
Owner/Operator Type: Owner
Owner/Op start date: 01/01/1968
Owner/Op end date: Not reported

Handler Activities Summary:
U.S. importer of hazardous waste: No
Mixed waste (haz. and radioactive): No
Recycler of hazardous waste: No
Transporter of hazardous waste: No
Treater, storer or disposer of HW: No
Underground injection activity: No
On-site burner exemption: No
Furnace exemption: No
Used oil fuel burner: No
Used oil processor: No
User oil refiner: No
Used oil fuel marketer to burner: No
Used oil Specification marketer: No
Used oil transfer facility: No
Used oil transporter: No

Historical Generators:
Date form received by agency: 12/31/2003
Site name: CHERRY CLEANERS
Classification: Not a generator, verified

Date form received by agency: 02/22/1999
Site name: CHERRY CLEANERS
Classification: Not a generator, verified

Violation Status: No violations found

CSCSL:
Facility ID: 4765174
Region: Northwest
Lat/Long: 47.60807 / -122.29969
Brownfield Status: Not reported
Rank Status: N
Clean Up Siteid: 4175
Site Status: Cleanup Started
PSI?: Not reported
Contaminant Name: Halogenated Organics

CHERRY STREET CLEANERS (Continued) **1004793490**

Ground Water: Confirmed Above Cleanup Level
Surface Water: Not reported
Soil: Confirmed Above Cleanup Level
Sediment: Not reported
Air: Not reported
Bedrock: Not reported
Responsible Unit: Northwest

VCP:
edr_fstat: WA
edr_fzip: 98122
edr_fcnty: KING
edr_zip: Not reported
Facility ID: 4765174
VCP Status: Not reported
VCP: Yes
Ecology Status: Not reported
NFA Type: Not reported
Date NFA: Not reported
Rank: N
Cleanup Siteid: 4175

ALLSITES:
Facility Name: CHERRY STREET CLEANERS
Facility Id: 4765174

Interaction: I
Interaction 1: HWG
Interaction 2: Hazardous Waste Generator
Ecology Program: HAZWASTE
Program Data: TURBOWASTE
Facility Alt.: CHERRY STREET CLEANERS
Program ID: WAD048686489
Date Interaction: 1988-09-14 00:00:00
Date Interaction 3: 2008-12-31 00:00:00
Latitude: 47.608064378999998
Longitude: -122.299675111

Interaction: A
Interaction 1: HWG
Interaction 2: Hazardous Waste Generator
Ecology Program: HAZWASTE
Program Data: TURBOWASTE
Facility Alt.: Cherry Street Cleaners
Program ID: WAD048686489
Date Interaction: 2008-08-05 00:00:00
Date Interaction 3: Not reported
Latitude: 47.608064378999998
Longitude: -122.299675111

Interaction: A
Interaction 1: VOLCLNST
Interaction 2: Voluntary Cleanup Sites
Ecology Program: TOXICS

CHERRY STREET CLEANERS (Continued) **1004793490**

Program Data:	ISIS
Facility Alt.:	Cherry Street Cleaners
Program ID:	NW2009
Date Interaction:	2008-10-31 00:00:00
Date Interaction 3:	Not reported
Latitude:	47.608064378999998
Longitude:	-122.299675111

FINDS:

Registry ID: 110005321295

Environmental Interest/Information System

Washington Facility / Site Identification System (WA-FSIS) provides a means to query and display data maintained by the Washington Department of Ecology. This system contains key information for each facility/site that is currently, or has been, of interest to the Air Quality, Dam Safety, Hazardous Waste, Toxics Cleanup, and Water Quality Programs.

RCRAInfo is a national information system that supports the Resource Conservation and Recovery Act (RCRA) program through the tracking of events and activities related to facilities that generate, transport, and treat, store, or dispose of hazardous waste. RCRAInfo allows RCRA program staff to track the notification, permit, compliance, and corrective action activities required under RCRA.

HAZARDOUS WASTE BIENNIAL REPORTER

DRYCLEANERS:

EPA Id:	WAD048686489
FS Id:	4765174
Tax Reg Nbr:	578045200
Business Type:	Dry Cleaner
Fed Waste Code Desc:	F001,F003,F005
State Waste Code Desc:	Not reported
Mail Name:	Not reported
Mail Line1:	PO Box 145
Mail Line2:	Not reported
Mail City,St,Zip:	Grand Coulee, WA 99133
Mail Country:	UNITED STATES
Legal Org Name:	Not reported
Legal Person First Name:	Vera
Legal Person Middle Init:	Not reported
Legal Person Last Name:	Benton
Legal Line1:	PO Box 145
Legal Line2:	Not reported
Legal City,St,Zip:	Grand Coulee, WA 99133
Legal Country:	UNITED STATES
Legal Phone Nbr:	(509)633-1147
Legal Effective Date:	01/01/1968
Legal Organization Type:	Private
Land Org Name:	Not reported
Land Person First Name:	Vera

CHERRY STREET CLEANERS (Continued) **1004793490**

Land Person Middle Init:	Not reported
Land Person Last Name:	Benton
Land Line1:	PO Box 145
Land Line2:	Not reported
Land City,St,Zip:	Grand Coulee, WA 99133
Land Country:	UNITED STATES
Land Phone Nbr:	(509)633-1147
Land Organization Type:	Private
Operator Org Name:	Not reported
Operator Person First Name:	Vera
Operator Person Middle Init:	Not reported
Operator Person Last Name:	Benton
Operator Line1:	PO Box 145
Operator Line2:	Not reported
Operator City,St,Zip:	Grand Coulee, WA 99133
Operator Country:	UNITED STATES
Operator Phone Nbr:	(509)633-1147
Operator Effective Date:	01/01/1968
Operator Organization Type:	Private
Site Contact First Name:	Vera
Site Contact Middle Init:	Not reported
Site Contact Last Name:	Benton
Site Contact Line1:	PO Box 145
Site Contact Line2:	Not reported
Site Contact City,St,Zip:	Grand Coulee, WA 98133
Site Contact Country:	UNITED STATES
Site Contact Phone Nbr:	(509)633-1147
Site Contact Email:	Not reported
Form Contact First Name:	Vera
Form Contact Middle Init:	Not reported
Form Contact Last Name:	Benton
Form Contact Line1:	PO Box 145
Form Contact Line2:	Not reported
Form Contact City,St,Zip:	Grand Coulee, WA 99133
Form Contact Country:	UNITED STATES
Form Contact Phone Nbr:	(509)633-1147
Form Contact Email:	nmuller@ecchorizon.com
Gen Status Cd:	MQG
Monthly Generation:	False
Batch Generation:	True
One Time Generation:	False
Transports Own Waste:	False
Transports Others Waste:	False
Recycler Onsite:	False
Transfer Facility:	False
Pbr:	False
Tbg:	False
Mixed Radioactive:	False
Importer:	False
Tsdr Facility:	False
Immediate Recycler:	False
Gen Dang Fuel:	False
Gen Market To Burner:	False
Gen Other Marketers:	False
Utility Boiler Burner:	False
Industry Boiler Burner:	False
Furnace Burner:	False

CHERRY STREET CLEANERS (Continued) **1004793490**

Smelter Deferral: False
Small Qty Exemption: False
Other Exemption: Not reported
UW Battery Gen: False
UW Thermostats Gen: False
UW Mercury Gen: False
UW Lamps Gen: False
UW Battery Accum: False
UW Thermostats Accum: False
UW Mercury Accum: False
UW Lamps Accum: False
UW Destination Facility: False
Off Spec Utility Boiler: False
Off Spec Industry Boiler: False
Off Spec Furnace: False
Used Oil Transporter: False
Used Oil Transfer Facility: False
Used Oil Processor: False
Used Oil Rerefiner: False
Used Oil Fuel Marketer Directs Shipments: False
Used Oil Fuel Marketer Meets Specs: False
Comments: 1.) 2,000 lbs of F001, F003, and F005 (500 lbs of soil, 1,500 lbs of purged groundwater) were generated during 2013, but transported off-site to a TSDF in March 2014.

HAZNET:
envid: 1004793490
Year: 2008
GEPAID: WAD048686489
Contact: VERA BENTON
Telephone: 5096331147
Mailing Name: Not reported
Mailing Address: 3401 EVANSTON AVE N STE C
Mailing City,St,Zip: SEATTLE, WA 981038677
Gen County: Not reported
TSD EPA ID: CAD980884183
TSD County: Not reported
Waste Category: Not reported
Disposal Method: Storage, Bulking, And/Or Transfer Off Site--No Treatment/Reovery (H010-H129) Or (H131-H135)
Tons: 0.25
Cat Decode: Not reported
Method Decode: Storage, Bulking, And/Or Transfer Off Site--No Treatment/Reovery (H010-H129) Or (H131-H135)
Facility County: Not reported

INACTIVE DRYCLEANERS:
EPA I: WAD048686489
FS Id: 995
Facility ID: WAD048686489
NAICS Code: 81232
Fed Waste Code Desc: Not reported
State Waste Code Desc: Not reported
TAX REG NBR: Not reported
BUSINESS TYPE: Not reported
MAIL NAME: Not reported

CHERRY STREET CLEANERS (Continued) **1004793490**

MAIL LINE1:	Not reported
MAIL LINE2:	Not reported
MAIL CITY:	Not reported
MAIL STATE:	Not reported
MAIL ZIP:	Not reported
MAIL COUNTRY:	Not reported
LEGAL ORG NAME:	Not reported
LEGAL PERSON FIRST NAME:	Not reported
LEGAL PERSON MIDDLE INIT:	Not reported
LEGAL PERSON LAST NAME:	Not reported
LEGAL LINE1:	Not reported
LEGAL LINE2:	Not reported
LEGAL CITY:	Not reported
LEGAL STATE:	Not reported
LEGAL ZIP:	Not reported
LEGAL COUNTRY:	Not reported
LEGAL PHONE NBR:	Not reported
LEGAL EFFECTIVE DATE:	Not reported
LEGAL ORGANIZATION TYPE:	Not reported
LAND ORG NAME:	Not reported
LAND PERSON FIRST NAME:	Not reported
LAND PERSON MIDDLE INIT:	Not reported
LAND PERSON LAST NAME:	Not reported
LAND LINE1:	Not reported
LAND LINE2:	Not reported
LAND CITY:	Not reported
LAND STATE:	Not reported
LAND ZIP:	Not reported
LAND COUNTRY:	Not reported
LAND PHONE NBR:	Not reported
LAND ORGANIZATION TYPE:	Not reported
OPERATOR ORG NAME:	Not reported
OPERATOR PERSON FIRST NAME:	Not reported
OPERATOR PERSON MIDDLE INIT:	Not reported
OPERATOR PERSON LAST NAME:	Not reported
OPERATOR LINE1:	Not reported
OPERATOR LINE2:	Not reported
OPERATOR CITY:	Not reported
OPERATOR STATE:	Not reported
OPERATOR ZIP:	Not reported
OPERATOR COUNTRY:	Not reported
OPERATOR PHONE NBR:	Not reported
OPERATOR EFFECTIVE DATE:	Not reported
OPERATOR ORGANIZATION TYPE:	Not reported
SITE CONTACT FIRST NAME:	Not reported
SITE CONTACT MIDDLE INIT:	Not reported
SITE CONTACT LAST NAME:	Not reported
SITE CONTACT LINE1:	Not reported
SITE CONTACT LINE2:	Not reported
SITE CONTACT CITY:	Not reported
SITE CONTACT STATE:	Not reported
SITE CONTACT ZIP:	Not reported
SITE CONTACT COUNTRY:	Not reported
SITE CONTACT PHONE NBR:	Not reported
SITE CONTACT EMAIL:	Not reported
FORM CONTACT FIRST NAME:	Not reported
FORM CONTACT MIDDLE INIT:	Not reported

CHERRY STREET CLEANERS (Continued) **1004793490**

FORM CONTACT LAST NAME: Not reported
FORM CONTACT LINE1: Not reported
FORM CONTACT LINE2: Not reported
FORM CONTACT CITY: Not reported
FORM CONTACT STATE: Not reported
FORM CONTACT ZIP: Not reported
FORM CONTACT COUNTRY: Not reported
FORM CONTACT PHONE NBR: Not reported
FORM CONTACT EMAIL: Not reported
GEN STATUS CD: Not reported
MONTHLY GENERATION: Not reported
BATCH GENERATION: Not reported
ONE TIME GENERATION: Not reported
TRANSPORTS OWN WASTE: Not reported
TRANSPORTS OTHERS WASTE: Not reported
RECYCLER ONSITE: Not reported
TRANSFER FACILITY: Not reported
PBR: Not reported
TBG: Not reported
MIXED RADIOACTIVE: Not reported
IMPORTER: Not reported
TSDR FACILITY: Not reported
IMMEDIATE RECYCLER: Not reported
GEN DANG FUEL: Not reported
GEN MARKET TO BURNER: Not reported
GEN OTHER MARKETERS: Not reported
UTILITY BOILER BURNER: Not reported
INDUSTRY BOILER BURNER: Not reported
FURNACE BURNER: Not reported
SMELTER DEFERRAL: Not reported
SMALL QTY EXEMPTION: Not reported
OTHER EXEMPTION: Not reported
UW BATTERY GEN: Not reported
UW THERMOSTATS GEN: Not reported
UW MERCURY GEN: Not reported
UW LAMPS GEN: Not reported
UW BATTERY ACCUM: Not reported
UW THERMOSTATS ACCUM: Not reported
UW MERCURY ACCUM: Not reported
UW LAMPS ACCUM: Not reported
UW DESTINATION FACILITY: Not reported
OFF SPEC UTILITY BOILER: Not reported
OFF SPEC INDUSTRY BOILER: Not reported
OFF SPEC FURNACE: Not reported
USED OIL TRANSPORTER: Not reported
USED OIL TRANSFER FACILITY: Not reported
USED OIL PROCESSOR: Not reported
USED OIL REREFINER: Not reported
USED OIL FUEL MARKETER DIR SHIPMENTS: Not reported
USED OIL FUEL MARKETER MEETS SPECS: Not reported
Comments: Not reported

ECHO:
Envid: 1004793490
Registry ID: 110005321295
DFR URL: http://echo.epa.gov/detailed_facility_report?fid=110005321295

Count: 10 records.

ORPHAN SUMMARY

City	EDR ID	Site Name	Site Address	Zip	Database(s)
SEATTLE	S103504712	HOLNAM-MARKEY (FOUR REPORTS)	10TH AVE. S.	98104	WA ICR
SEATTLE	S105805988	INTERBAY	15TH AVENUE WEST SOUTH OF WEST		WA SWF/LF
SEATTLE	1014202369	LINDE CONTAINER	16TH AVE. SW & SW LANDER ST.		SEMS
SEATTLE	S118493966	WA DOT SR 520 24TH WABN	24TH AVE E & SR 520	98112	WA CSCSL, WA ALLSITES
SEATTLE	S103511252	YEDOR PROPERTY	SW CORNER OF OLIVE WAY AND BEL	98101	WA ICR
SEATTLE	S105454208	CHEVRON #9 7032	NE CORNER DENNY WAY & 5TH AVE.		WA ICR
SEATTLE	S103509739	SWEDISH HOSPITAL GAS STATIONS	MADISON/MARION/BOREN/MINOR	98104	WA ICR
SEATTLE	S117804800	CASCADE 1 & 2 APARTMENTS	MINOR & FAIRVIEW AVE N, THOMAS	98109	WA CSCSL, WA ALLSITES
SEATTLE	S105805996	WASHINGTON PARK LANDFILL SITE	UNIVERSITY OF WASHINGTON ARBOR		WA SWF/LF
SEATTLE	S112209468	BARGREEN I	505 YALE AVE N & 1260 REPUBLIC	98109	WA ALLSITES, WA CSCSL NFA

GOVERNMENT RECORDS SEARCHED / DATA CURRENCY TRACKING

To maintain currency of the following federal and state databases, EDR contacts the appropriate governmental agency on a monthly or quarterly basis, as required.

Number of Days to Update: Provides confirmation that EDR is reporting records that have been updated within 90 days from the date the government agency made the information available to the public.

STANDARD ENVIRONMENTAL RECORDS

Federal NPL site list

NPL: National Priority List

National Priorities List (Superfund). The NPL is a subset of CERCLIS and identifies over 1,200 sites for priority cleanup under the Superfund Program. NPL sites may encompass relatively large areas. As such, EDR provides polygon coverage for over 1,000 NPL site boundaries produced by EPA's Environmental Photographic Interpretation Center (EPIC) and regional EPA offices.

Date of Government Version: 03/07/2016
Date Data Arrived at EDR: 04/05/2016
Date Made Active in Reports: 04/15/2016
Number of Days to Update: 10

Source: EPA
Telephone: N/A
Last EDR Contact: 04/05/2016
Next Scheduled EDR Contact: 04/18/2016
Data Release Frequency: Quarterly

NPL Site Boundaries

Sources:

EPA's Environmental Photographic Interpretation Center (EPIC)
Telephone: 202-564-7333

EPA Region 1
Telephone 617-918-1143

EPA Region 6
Telephone: 214-655-6659

EPA Region 3
Telephone 215-814-5418

EPA Region 7
Telephone: 913-551-7247

EPA Region 4
Telephone 404-562-8033

EPA Region 8
Telephone: 303-312-6774

EPA Region 5
Telephone 312-886-6686

EPA Region 9
Telephone: 415-947-4246

EPA Region 10
Telephone 206-553-8665

Proposed NPL: Proposed National Priority List Sites

A site that has been proposed for listing on the National Priorities List through the issuance of a proposed rule in the Federal Register. EPA then accepts public comments on the site, responds to the comments, and places on the NPL those sites that continue to meet the requirements for listing.

Date of Government Version: 03/07/2016
Date Data Arrived at EDR: 04/05/2016
Date Made Active in Reports: 04/15/2016
Number of Days to Update: 10

Source: EPA
Telephone: N/A
Last EDR Contact: 04/05/2016
Next Scheduled EDR Contact: 04/18/2016
Data Release Frequency: Quarterly

NPL LIENS: Federal Superfund Liens

Federal Superfund Liens. Under the authority granted the USEPA by CERCLA of 1980, the USEPA has the authority to file liens against real property in order to recover remedial action expenditures or when the property owner received notification of potential liability. USEPA compiles a listing of filed notices of Superfund Liens.

Date of Government Version: 10/15/1991
Date Data Arrived at EDR: 02/02/1994
Date Made Active in Reports: 03/30/1994
Number of Days to Update: 56

Source: EPA
Telephone: 202-564-4267
Last EDR Contact: 08/15/2011
Next Scheduled EDR Contact: 11/28/2011
Data Release Frequency: No Update Planned

GOVERNMENT RECORDS SEARCHED / DATA CURRENCY TRACKING

Federal Delisted NPL site list

Delisted NPL: National Priority List Deletions

The National Oil and Hazardous Substances Pollution Contingency Plan (NCP) establishes the criteria that the EPA uses to delete sites from the NPL. In accordance with 40 CFR 300.425.(e), sites may be deleted from the NPL where no further response is appropriate.

Date of Government Version: 03/07/2016
Date Data Arrived at EDR: 04/05/2016
Date Made Active in Reports: 04/15/2016
Number of Days to Update: 10

Source: EPA
Telephone: N/A
Last EDR Contact: 04/05/2016
Next Scheduled EDR Contact: 04/18/2016
Data Release Frequency: Quarterly

Federal CERCLIS list

FEDERAL FACILITY: Federal Facility Site Information listing

A listing of National Priority List (NPL) and Base Realignment and Closure (BRAC) sites found in the Comprehensive Environmental Response, Compensation and Liability Information System (CERCLIS) Database where EPA Federal Facilities Restoration and Reuse Office is involved in cleanup activities.

Date of Government Version: 03/26/2015
Date Data Arrived at EDR: 04/08/2015
Date Made Active in Reports: 06/11/2015
Number of Days to Update: 64

Source: Environmental Protection Agency
Telephone: 703-603-8704
Last EDR Contact: 04/08/2016
Next Scheduled EDR Contact: 07/18/2016
Data Release Frequency: Varies

SEMS: Superfund Enterprise Management System

SEMS (Superfund Enterprise Management System) tracks hazardous waste sites, potentially hazardous waste sites, and remedial activities performed in support of EPA's Superfund Program across the United States. The list was formerly know as CERCLIS, renamed to SEMS by the EPA in 2015. The list contains data on potentially hazardous waste sites that have been reported to the USEPA by states, municipalities, private companies and private persons, pursuant to Section 103 of the Comprehensive Environmental Response, Compensation, and Liability Act (CERCLA). This dataset also contains sites which are either proposed to or on the National Priorities List (NPL) and the sites which are in the screening and assessment phase for possible inclusion on the NPL.

Date of Government Version: 03/07/2016
Date Data Arrived at EDR: 04/05/2016
Date Made Active in Reports: 04/15/2016
Number of Days to Update: 10

Source: EPA
Telephone: 800-424-9346
Last EDR Contact: 04/05/2016
Next Scheduled EDR Contact: 08/01/2016
Data Release Frequency: Quarterly

Federal CERCLIS NFRAP site list

SEMS-ARCHIVE: Superfund Enterprise Management System Archive

SEMS-ARCHIVE (Superfund Enterprise Management System Archive) tracks sites that have no further interest under the Federal Superfund Program based on available information. The list was formerly known as the CERCLIS-NFRAP, renamed to SEMS ARCHIVE by the EPA in 2015. EPA may perform a minimal level of assessment work at a site while it is archived if site conditions change and/or new information becomes available. Archived sites have been removed and archived from the inventory of SEMS sites. Archived status indicates that, to the best of EPA's knowledge, assessment at a site has been completed and that EPA has determined no further steps will be taken to list the site on the National Priorities List (NPL), unless information indicates this decision was not appropriate or other considerations require a recommendation for listing at a later time. The decision does not necessarily mean that there is no hazard associated with a given site; it only means that. based upon available information, the location is not judged to be potential NPL site.

Date of Government Version: 03/07/2016
Date Data Arrived at EDR: 04/05/2016
Date Made Active in Reports: 04/15/2016
Number of Days to Update: 10

Source: EPA
Telephone: 800-424-9346
Last EDR Contact: 04/05/2016
Next Scheduled EDR Contact: 08/01/2016
Data Release Frequency: Quarterly

Federal RCRA CORRACTS facilities list

CORRACTS: Corrective Action Report

CORRACTS identifies hazardous waste handlers with RCRA corrective action activity.

Date of Government Version: 12/09/2015
Date Data Arrived at EDR: 03/02/2016
Date Made Active in Reports: 04/05/2016
Number of Days to Update: 34

Source: EPA
Telephone: 800-424-9346
Last EDR Contact: 03/30/2016
Next Scheduled EDR Contact: 07/11/2016
Data Release Frequency: Quarterly

Federal RCRA non-CORRACTS TSD facilities list

RCRA-TSDF: RCRA - Treatment, Storage and Disposal

RCRAInfo is EPA's comprehensive information system, providing access to data supporting the Resource Conservation and Recovery Act (RCRA) of 1976 and the Hazardous and Solid Waste Amendments (HSWA) of 1984. The database includes selective information on sites which generate, transport, store, treat and/or dispose of hazardous waste as defined by the Resource Conservation and Recovery Act (RCRA). Transporters are individuals or entities that move hazardous waste from the generator offsite to a facility that can recycle, treat, store, or dispose of the waste. TSDFs treat, store, or dispose of the waste.

Date of Government Version: 12/09/2015
Date Data Arrived at EDR: 03/02/2016
Date Made Active in Reports: 04/05/2016
Number of Days to Update: 34

Source: Environmental Protection Agency
Telephone: (206) 553-1200
Last EDR Contact: 03/30/2016
Next Scheduled EDR Contact: 07/11/2016
Data Release Frequency: Quarterly

Federal RCRA generators list

RCRA-LQG: RCRA - Large Quantity Generators

RCRAInfo is EPA's comprehensive information system, providing access to data supporting the Resource Conservation and Recovery Act (RCRA) of 1976 and the Hazardous and Solid Waste Amendments (HSWA) of 1984. The database includes selective information on sites which generate, transport, store, treat and/or dispose of hazardous waste as defined by the Resource Conservation and Recovery Act (RCRA). Large quantity generators (LQGs) generate over 1,000 kilograms (kg) of hazardous waste, or over 1 kg of acutely hazardous waste per month.

Date of Government Version: 12/09/2015
Date Data Arrived at EDR: 03/02/2016
Date Made Active in Reports: 04/05/2016
Number of Days to Update: 34

Source: Environmental Protection Agency
Telephone: (206) 553-1200
Last EDR Contact: 03/30/2016
Next Scheduled EDR Contact: 07/11/2016
Data Release Frequency: Quarterly

RCRA-SQG: RCRA - Small Quantity Generators

RCRAInfo is EPA's comprehensive information system, providing access to data supporting the Resource Conservation and Recovery Act (RCRA) of 1976 and the Hazardous and Solid Waste Amendments (HSWA) of 1984. The database includes selective information on sites which generate, transport, store, treat and/or dispose of hazardous waste as defined by the Resource Conservation and Recovery Act (RCRA). Small quantity generators (SQGs) generate between 100 kg and 1,000 kg of hazardous waste per month.

Date of Government Version: 12/09/2015
Date Data Arrived at EDR: 03/02/2016
Date Made Active in Reports: 04/05/2016
Number of Days to Update: 34

Source: Environmental Protection Agency
Telephone: (206) 553-1200
Last EDR Contact: 03/30/2016
Next Scheduled EDR Contact: 07/11/2016
Data Release Frequency: Quarterly

RCRA-CESQG: RCRA - Conditionally Exempt Small Quantity Generators

RCRAInfo is EPA's comprehensive information system, providing access to data supporting the Resource Conservation and Recovery Act (RCRA) of 1976 and the Hazardous and Solid Waste Amendments (HSWA) of 1984. The database includes selective information on sites which generate, transport, store, treat and/or dispose of hazardous waste as defined by the Resource Conservation and Recovery Act (RCRA). Conditionally exempt small quantity generators (CESQGs) generate less than 100 kg of hazardous waste, or less than 1 kg of acutely hazardous waste per month.

Date of Government Version: 12/09/2015
Date Data Arrived at EDR: 03/02/2016
Date Made Active in Reports: 04/05/2016
Number of Days to Update: 34

Source: Environmental Protection Agency
Telephone: (206) 553-1200
Last EDR Contact: 03/30/2016
Next Scheduled EDR Contact: 07/11/2016
Data Release Frequency: Varies

Federal institutional controls / engineering controls registries

LUCIS: Land Use Control Information System

LUCIS contains records of land use control information pertaining to the former Navy Base Realignment and Closure properties.

Date of Government Version: 05/28/2015
Date Data Arrived at EDR: 05/29/2015
Date Made Active in Reports: 06/11/2015
Number of Days to Update: 13

Source: Department of the Navy
Telephone: 843-820-7326
Last EDR Contact: 02/16/2016
Next Scheduled EDR Contact: 05/30/2016
Data Release Frequency: Varies

US ENG CONTROLS: Engineering Controls Sites List

A listing of sites with engineering controls in place. Engineering controls include various forms of caps, building foundations, liners, and treatment methods to create pathway elimination for regulated substances to enter environmental media or effect human health.

Date of Government Version: 09/10/2015
Date Data Arrived at EDR: 09/11/2015
Date Made Active in Reports: 11/03/2015
Number of Days to Update: 53

Source: Environmental Protection Agency
Telephone: 703-603-0695
Last EDR Contact: 02/29/2016
Next Scheduled EDR Contact: 06/13/2016
Data Release Frequency: Varies

US INST CONTROL: Sites with Institutional Controls

A listing of sites with institutional controls in place. Institutional controls include administrative measures, such as groundwater use restrictions, construction restrictions, property use restrictions, and post remediation care requirements intended to prevent exposure to contaminants remaining on site. Deed restrictions are generally required as part of the institutional controls.

Date of Government Version: 09/10/2015
Date Data Arrived at EDR: 09/11/2015
Date Made Active in Reports: 11/03/2015
Number of Days to Update: 53

Source: Environmental Protection Agency
Telephone: 703-603-0695
Last EDR Contact: 02/29/2016
Next Scheduled EDR Contact: 06/13/2016
Data Release Frequency: Varies

Federal ERNS list

ERNS: Emergency Response Notification System

Emergency Response Notification System. ERNS records and stores information on reported releases of oil and hazardous substances.

Date of Government Version: 06/22/2015
Date Data Arrived at EDR: 06/26/2015
Date Made Active in Reports: 09/16/2015
Number of Days to Update: 82

Source: National Response Center, United States Coast Guard
Telephone: 202-267-2180
Last EDR Contact: 03/30/2016
Next Scheduled EDR Contact: 07/11/2016
Data Release Frequency: Annually

State- and tribal - equivalent NPL

HSL: Hazardous Sites List

The Hazardous Sites List is a subset of the CSCSL Report. It includes sites which have been assessed and ranked using the Washington Ranking Method (WARM).

Date of Government Version: 02/18/2016
Date Data Arrived at EDR: 03/15/2016
Date Made Active in Reports: 05/03/2016
Number of Days to Update: 49

Source: Department of Ecology
Telephone: 360-407-7200
Last EDR Contact: 03/08/2016
Next Scheduled EDR Contact: 06/20/2016
Data Release Frequency: Semi-Annually

State- and tribal - equivalent CERCLIS

CSCSL: Confirmed and Suspected Contaminated Sites List

State Hazardous Waste Sites. State hazardous waste site records are the states' equivalent to CERCLIS. These sites may or may not already be listed on the federal CERCLIS list. Priority sites planned for cleanup using state funds (state equivalent of Superfund) are identified along with sites where cleanup will be paid for by potentially responsible parties. Available information varies by state.

Date of Government Version: 01/20/2016
Date Data Arrived at EDR: 01/21/2016
Date Made Active in Reports: 05/06/2016
Number of Days to Update: 106

Source: Department of Ecology
Telephone: 360-407-7200
Last EDR Contact: 04/21/2016
Next Scheduled EDR Contact: 08/01/2016
Data Release Frequency: Semi-Annually

State and tribal landfill and/or solid waste disposal site lists

SWF/LF: Solid Waste Facility Database

Solid Waste Facilities/Landfill Sites. SWF/LF type records typically contain an inventory of solid waste disposal facilities or landfills in a particular state. Depending on the state, these may be active or inactive facilities or open dumps that failed to meet RCRA Subtitle D Section 4004 criteria for solid waste landfills or disposal sites.

Date of Government Version: 03/18/2016
Date Data Arrived at EDR: 03/21/2016
Date Made Active in Reports: 05/03/2016
Number of Days to Update: 43

Source: Department of Ecology
Telephone: 360-407-6132
Last EDR Contact: 03/08/2016
Next Scheduled EDR Contact: 06/20/2016
Data Release Frequency: Annually

State and tribal leaking storage tank lists

LUST: Leaking Underground Storage Tanks Site List

Leaking Underground Storage Tank Incident Reports. LUST records contain an inventory of reported leaking underground storage tank incidents. Not all states maintain these records, and the information stored varies by state.

Date of Government Version: 02/17/2016
Date Data Arrived at EDR: 02/19/2016
Date Made Active in Reports: 05/06/2016
Number of Days to Update: 77

Source: Department of Ecology
Telephone: 360-407-7183
Last EDR Contact: 02/19/2016
Next Scheduled EDR Contact: 05/30/2016
Data Release Frequency: Quarterly

INDIAN LUST R7: Leaking Underground Storage Tanks on Indian Land
LUSTs on Indian land in Iowa, Kansas, and Nebraska

Date of Government Version: 03/30/2015
Date Data Arrived at EDR: 04/28/2015
Date Made Active in Reports: 06/22/2015
Number of Days to Update: 55

Source: EPA Region 7
Telephone: 913-551-7003
Last EDR Contact: 04/29/2016
Next Scheduled EDR Contact: 08/08/2016
Data Release Frequency: Varies

INDIAN LUST R6: Leaking Underground Storage Tanks on Indian Land
LUSTs on Indian land in New Mexico and Oklahoma.

Date of Government Version: 08/20/2015
Date Data Arrived at EDR: 10/30/2015
Date Made Active in Reports: 02/18/2016
Number of Days to Update: 111

Source: EPA Region 6
Telephone: 214-665-6597
Last EDR Contact: 04/29/2016
Next Scheduled EDR Contact: 08/08/2016
Data Release Frequency: Varies

INDIAN LUST R4: Leaking Underground Storage Tanks on Indian Land
LUSTs on Indian land in Florida, Mississippi and North Carolina.

Date of Government Version: 11/24/2015
Date Data Arrived at EDR: 12/01/2015
Date Made Active in Reports: 01/04/2016
Number of Days to Update: 34

Source: EPA Region 4
Telephone: 404-562-8677
Last EDR Contact: 04/26/2016
Next Scheduled EDR Contact: 08/08/2016
Data Release Frequency: Semi-Annually

INDIAN LUST R8: Leaking Underground Storage Tanks on Indian Land
LUSTs on Indian land in Colorado, Montana, North Dakota, South Dakota, Utah and Wyoming.

Date of Government Version: 10/13/2015
Date Data Arrived at EDR: 10/23/2015
Date Made Active in Reports: 02/18/2016
Number of Days to Update: 118

Source: EPA Region 8
Telephone: 303-312-6271
Last EDR Contact: 04/27/2016
Next Scheduled EDR Contact: 08/08/2016
Data Release Frequency: Quarterly

INDIAN LUST R9: Leaking Underground Storage Tanks on Indian Land
LUSTs on Indian land in Arizona, California, New Mexico and Nevada

Date of Government Version: 01/08/2015
Date Data Arrived at EDR: 01/08/2015
Date Made Active in Reports: 02/09/2015
Number of Days to Update: 32

Source: Environmental Protection Agency
Telephone: 415-972-3372
Last EDR Contact: 04/27/2016
Next Scheduled EDR Contact: 08/08/2016
Data Release Frequency: Quarterly

INDIAN LUST R1: Leaking Underground Storage Tanks on Indian Land
A listing of leaking underground storage tank locations on Indian Land.

Date of Government Version: 10/27/2015
Date Data Arrived at EDR: 10/29/2015
Date Made Active in Reports: 01/04/2016
Number of Days to Update: 67

Source: EPA Region 1
Telephone: 617-918-1313
Last EDR Contact: 04/29/2016
Next Scheduled EDR Contact: 08/08/2016
Data Release Frequency: Varies

INDIAN LUST R5: Leaking Underground Storage Tanks on Indian Land
Leaking underground storage tanks located on Indian Land in Michigan, Minnesota and Wisconsin.

Date of Government Version: 11/04/2015
Date Data Arrived at EDR: 11/13/2015
Date Made Active in Reports: 01/04/2016
Number of Days to Update: 52

Source: EPA, Region 5
Telephone: 312-886-7439
Last EDR Contact: 04/27/2016
Next Scheduled EDR Contact: 08/08/2016
Data Release Frequency: Varies

INDIAN LUST R10: Leaking Underground Storage Tanks on Indian Land
LUSTs on Indian land in Alaska, Idaho, Oregon and Washington.

Date of Government Version: 01/07/2016
Date Data Arrived at EDR: 01/08/2016
Date Made Active in Reports: 02/18/2016
Number of Days to Update: 41
Source: EPA Region 10
Telephone: 206-553-2857
Last EDR Contact: 04/29/2016
Next Scheduled EDR Contact: 08/08/2016
Data Release Frequency: Quarterly

State and tribal registered storage tank lists

FEMA UST: Underground Storage Tank Listing
A listing of all FEMA owned underground storage tanks.

Date of Government Version: 01/01/2010
Date Data Arrived at EDR: 02/16/2010
Date Made Active in Reports: 04/12/2010
Number of Days to Update: 55
Source: FEMA
Telephone: 202-646-5797
Last EDR Contact: 04/11/2016
Next Scheduled EDR Contact: 07/25/2016
Data Release Frequency: Varies

UST: Underground Storage Tank Database
Registered Underground Storage Tanks. UST's are regulated under Subtitle I of the Resource Conservation and Recovery Act (RCRA) and must be registered with the state department responsible for administering the UST program. Available information varies by state program.

Date of Government Version: 03/25/2016
Date Data Arrived at EDR: 03/29/2016
Date Made Active in Reports: 05/03/2016
Number of Days to Update: 35
Source: Department of Ecology
Telephone: 360-407-7183
Last EDR Contact: 02/16/2016
Next Scheduled EDR Contact: 05/30/2016
Data Release Frequency: Quarterly

AST: Aboveground Storage Tank Locations
A listing of aboveground storage tank locations regulated by the Department of Ecology's Spill Prevention, Preparedness and Response Program.

Date of Government Version: 12/14/2015
Date Data Arrived at EDR: 02/02/2016
Date Made Active in Reports: 05/03/2016
Number of Days to Update: 91
Source: Department of Ecology
Telephone: 360-407-7562
Last EDR Contact: 04/28/2016
Next Scheduled EDR Contact: 08/15/2016
Data Release Frequency: Varies

INDIAN UST R6: Underground Storage Tanks on Indian Land
The Indian Underground Storage Tank (UST) database provides information about underground storage tanks on Indian land in EPA Region 6 (Louisiana, Arkansas, Oklahoma, New Mexico, Texas and 65 Tribes).

Date of Government Version: 08/20/2015
Date Data Arrived at EDR: 10/30/2015
Date Made Active in Reports: 02/18/2016
Number of Days to Update: 111
Source: EPA Region 6
Telephone: 214-665-7591
Last EDR Contact: 04/29/2016
Next Scheduled EDR Contact: 08/08/2016
Data Release Frequency: Semi-Annually

INDIAN UST R7: Underground Storage Tanks on Indian Land
The Indian Underground Storage Tank (UST) database provides information about underground storage tanks on Indian land in EPA Region 7 (Iowa, Kansas, Missouri, Nebraska, and 9 Tribal Nations).

Date of Government Version: 09/23/2014
Date Data Arrived at EDR: 11/25/2014
Date Made Active in Reports: 01/29/2015
Number of Days to Update: 65
Source: EPA Region 7
Telephone: 913-551-7003
Last EDR Contact: 04/29/2016
Next Scheduled EDR Contact: 08/08/2016
Data Release Frequency: Varies

INDIAN UST R8: Underground Storage Tanks on Indian Land

The Indian Underground Storage Tank (UST) database provides information about underground storage tanks on Indian land in EPA Region 8 (Colorado, Montana, North Dakota, South Dakota, Utah, Wyoming and 27 Tribal Nations).

Date of Government Version: 10/13/2015
Date Data Arrived at EDR: 10/23/2015
Date Made Active in Reports: 02/18/2016
Number of Days to Update: 118

Source: EPA Region 8
Telephone: 303-312-6137
Last EDR Contact: 04/29/2016
Next Scheduled EDR Contact: 08/08/2016
Data Release Frequency: Quarterly

INDIAN UST R9: Underground Storage Tanks on Indian Land

The Indian Underground Storage Tank (UST) database provides information about underground storage tanks on Indian land in EPA Region 9 (Arizona, California, Hawaii, Nevada, the Pacific Islands, and Tribal Nations).

Date of Government Version: 12/14/2014
Date Data Arrived at EDR: 02/13/2015
Date Made Active in Reports: 03/13/2015
Number of Days to Update: 28

Source: EPA Region 9
Telephone: 415-972-3368
Last EDR Contact: 04/27/2016
Next Scheduled EDR Contact: 08/08/2016
Data Release Frequency: Quarterly

INDIAN UST R10: Underground Storage Tanks on Indian Land

The Indian Underground Storage Tank (UST) database provides information about underground storage tanks on Indian land in EPA Region 10 (Alaska, Idaho, Oregon, Washington, and Tribal Nations).

Date of Government Version: 01/07/2016
Date Data Arrived at EDR: 01/08/2016
Date Made Active in Reports: 02/18/2016
Number of Days to Update: 41

Source: EPA Region 10
Telephone: 206-553-2857
Last EDR Contact: 04/29/2016
Next Scheduled EDR Contact: 08/08/2016
Data Release Frequency: Quarterly

INDIAN UST R1: Underground Storage Tanks on Indian Land

The Indian Underground Storage Tank (UST) database provides information about underground storage tanks on Indian land in EPA Region 1 (Connecticut, Maine, Massachusetts, New Hampshire, Rhode Island, Vermont and ten Tribal Nations).

Date of Government Version: 10/20/2015
Date Data Arrived at EDR: 10/29/2015
Date Made Active in Reports: 01/04/2016
Number of Days to Update: 67

Source: EPA, Region 1
Telephone: 617-918-1313
Last EDR Contact: 04/29/2016
Next Scheduled EDR Contact: 08/08/2016
Data Release Frequency: Varies

INDIAN UST R4: Underground Storage Tanks on Indian Land

The Indian Underground Storage Tank (UST) database provides information about underground storage tanks on Indian land in EPA Region 4 (Alabama, Florida, Georgia, Kentucky, Mississippi, North Carolina, South Carolina, Tennessee and Tribal Nations)

Date of Government Version: 11/24/2015
Date Data Arrived at EDR: 12/01/2015
Date Made Active in Reports: 01/04/2016
Number of Days to Update: 34

Source: EPA Region 4
Telephone: 404-562-9424
Last EDR Contact: 04/26/2016
Next Scheduled EDR Contact: 08/08/2016
Data Release Frequency: Semi-Annually

INDIAN UST R5: Underground Storage Tanks on Indian Land

The Indian Underground Storage Tank (UST) database provides information about underground storage tanks on Indian land in EPA Region 5 (Michigan, Minnesota and Wisconsin and Tribal Nations).

Date of Government Version: 11/05/2015
Date Data Arrived at EDR: 11/13/2015
Date Made Active in Reports: 01/04/2016
Number of Days to Update: 52

Source: EPA Region 5
Telephone: 312-886-6136
Last EDR Contact: 04/27/2016
Next Scheduled EDR Contact: 08/08/2016
Data Release Frequency: Varies

State and tribal institutional control / engineering control registries

INST CONTROL: Institutional Control Site List
Sites that have institutional controls.

Date of Government Version: 01/20/2016
Date Data Arrived at EDR: 01/21/2016
Date Made Active in Reports: 05/06/2016
Number of Days to Update: 106

Source: Department of Ecology
Telephone: 360-407-7170
Last EDR Contact: 04/22/2016
Next Scheduled EDR Contact: 08/01/2016
Data Release Frequency: Varies

State and tribal voluntary cleanup sites

VCP: Voluntary Cleanup Program Sites
Sites that have entered either the Voluntary Cleanup Program or its predecessor Independent Remedial Action Program.

Date of Government Version: 01/20/2016
Date Data Arrived at EDR: 01/21/2016
Date Made Active in Reports: 05/06/2016
Number of Days to Update: 106

Source: Department of Ecology
Telephone: 360-407-7200
Last EDR Contact: 04/21/2016
Next Scheduled EDR Contact: 08/01/2016
Data Release Frequency: Varies

INDIAN VCP R1: Voluntary Cleanup Priority Listing
A listing of voluntary cleanup priority sites located on Indian Land located in Region 1.

Date of Government Version: 07/27/2015
Date Data Arrived at EDR: 09/29/2015
Date Made Active in Reports: 02/18/2016
Number of Days to Update: 142

Source: EPA, Region 1
Telephone: 617-918-1102
Last EDR Contact: 04/01/2016
Next Scheduled EDR Contact: 07/11/2016
Data Release Frequency: Varies

ICR: Independent Cleanup Reports
These are remedial action reports Ecology has received from either the owner or operator of the sites. These actions have been conducted without department oversight or approval and are not under an order or decree. This database is no longer updated by the Department of Ecology.

Date of Government Version: 12/01/2002
Date Data Arrived at EDR: 01/03/2003
Date Made Active in Reports: 01/22/2003
Number of Days to Update: 19

Source: Department of Ecology
Telephone: 360-407-7200
Last EDR Contact: 08/10/2009
Next Scheduled EDR Contact: 11/09/2009
Data Release Frequency: No Update Planned

INDIAN VCP R7: Voluntary Cleanup Priority Lisitng
A listing of voluntary cleanup priority sites located on Indian Land located in Region 7.

Date of Government Version: 03/20/2008
Date Data Arrived at EDR: 04/22/2008
Date Made Active in Reports: 05/19/2008
Number of Days to Update: 27

Source: EPA, Region 7
Telephone: 913-551-7365
Last EDR Contact: 04/20/2009
Next Scheduled EDR Contact: 07/20/2009
Data Release Frequency: Varies

State and tribal Brownfields sites

BROWNFIELDS: Brownfields Sites Listing
A listing of brownfields sites included in the Confirmed & Suspected Sites Listing. Brownfields are abandoned, idle or underused commercial or industrial properties, where the expansion or redevelopment is hindered by real or perceived contamination. Brownfields vary in size, location, age, and past use -- they can be anything from a five-hundred acre automobile assembly plant to a small, abandoned corner gas station.

Date of Government Version: 01/20/2016
Date Data Arrived at EDR: 01/21/2016
Date Made Active in Reports: 05/03/2016
Number of Days to Update: 103

Source: Department of Ecology
Telephone: 360-725-4030
Last EDR Contact: 04/21/2016
Next Scheduled EDR Contact: 08/01/2016
Data Release Frequency: Varies

ADDITIONAL ENVIRONMENTAL RECORDS

Local Brownfield lists

US BROWNFIELDS: A Listing of Brownfields Sites

Brownfields are real property, the expansion, redevelopment, or reuse of which may be complicated by the presence or potential presence of a hazardous substance, pollutant, or contaminant. Cleaning up and reinvesting in these properties takes development pressures off of undeveloped, open land, and both improves and protects the environment. Assessment, Cleanup and Redevelopment Exchange System (ACRES) stores information reported by EPA Brownfields grant recipients on brownfields properties assessed or cleaned up with grant funding as well as information on Targeted Brownfields Assessments performed by EPA Regions. A listing of ACRES Brownfield sites is obtained from Cleanups in My Community. Cleanups in My Community provides information on Brownfields properties for which information is reported back to EPA, as well as areas served by Brownfields grant programs.

Date of Government Version: 12/22/2015
Date Data Arrived at EDR: 12/23/2015
Date Made Active in Reports: 02/18/2016
Number of Days to Update: 57

Source: Environmental Protection Agency
Telephone: 202-566-2777
Last EDR Contact: 03/22/2016
Next Scheduled EDR Contact: 07/04/2016
Data Release Frequency: Semi-Annually

Local Lists of Landfill / Solid Waste Disposal Sites

SWRCY: Recycling Facility List

A llisting of recycling center locations.

Date of Government Version: 10/26/2015
Date Data Arrived at EDR: 10/27/2015
Date Made Active in Reports: 12/14/2015
Number of Days to Update: 48

Source: Department of Ecology
Telephone: 360-407-6105
Last EDR Contact: 04/25/2016
Next Scheduled EDR Contact: 08/08/2016
Data Release Frequency: Varies

SWTIRE: Solid Waste Tire Facilities

This study identified sites statewide with unauthorized accumulations of scrap tires.

Date of Government Version: 11/01/2005
Date Data Arrived at EDR: 03/16/2006
Date Made Active in Reports: 04/13/2006
Number of Days to Update: 28

Source: Department of Ecology
Telephone: N/A
Last EDR Contact: 03/08/2016
Next Scheduled EDR Contact: 06/20/2016
Data Release Frequency: Varies

INDIAN ODI: Report on the Status of Open Dumps on Indian Lands

Location of open dumps on Indian land.

Date of Government Version: 12/31/1998
Date Data Arrived at EDR: 12/03/2007
Date Made Active in Reports: 01/24/2008
Number of Days to Update: 52

Source: Environmental Protection Agency
Telephone: 703-308-8245
Last EDR Contact: 04/27/2016
Next Scheduled EDR Contact: 08/15/2016
Data Release Frequency: Varies

DEBRIS REGION 9: Torres Martinez Reservation Illegal Dump Site Locations

A listing of illegal dump sites location on the Torres Martinez Indian Reservation located in eastern Riverside County and northern Imperial County, California.

Date of Government Version: 01/12/2009
Date Data Arrived at EDR: 05/07/2009
Date Made Active in Reports: 09/21/2009
Number of Days to Update: 137

Source: EPA, Region 9
Telephone: 415-947-4219
Last EDR Contact: 04/21/2016
Next Scheduled EDR Contact: 08/08/2016
Data Release Frequency: No Update Planned

ODI: Open Dump Inventory
An open dump is defined as a disposal facility that does not comply with one or more of the Part 257 or Part 258 Subtitle D Criteria.

Date of Government Version: 06/30/1985
Date Data Arrived at EDR: 08/09/2004
Date Made Active in Reports: 09/17/2004
Number of Days to Update: 39
Source: Environmental Protection Agency
Telephone: 800-424-9346
Last EDR Contact: 06/09/2004
Next Scheduled EDR Contact: N/A
Data Release Frequency: No Update Planned

Local Lists of Hazardous waste / Contaminated Sites

US HIST CDL: National Clandestine Laboratory Register
A listing of clandestine drug lab locations that have been removed from the DEAs National Clandestine Laboratory Register.

Date of Government Version: 09/17/2015
Date Data Arrived at EDR: 12/04/2015
Date Made Active in Reports: 02/18/2016
Number of Days to Update: 76
Source: Drug Enforcement Administration
Telephone: 202-307-1000
Last EDR Contact: 03/01/2016
Next Scheduled EDR Contact: 06/13/2016
Data Release Frequency: No Update Planned

ALLSITES: Facility/Site Identification System Listing
Information on facilities and sites of interest to the Department of Ecology.

Date of Government Version: 02/02/2016
Date Data Arrived at EDR: 02/04/2016
Date Made Active in Reports: 05/06/2016
Number of Days to Update: 92
Source: Department of Ecology
Telephone: 360-407-6423
Last EDR Contact: 05/03/2016
Next Scheduled EDR Contact: 08/15/2016
Data Release Frequency: Quarterly

CDL: Clandestine Drug Lab Contaminated Site List
Illegal methamphetamine labs use hazardous chemicals that create public health hazards. Chemicals and residues can cause burns, respiratory and neurological damage, and death. Biological hazards associated with intravenous needles, feces, and blood also pose health risks.

Date of Government Version: 12/31/2015
Date Data Arrived at EDR: 02/16/2016
Date Made Active in Reports: 05/03/2016
Number of Days to Update: 77
Source: Department of Health
Telephone: 360-236-3380
Last EDR Contact: 05/06/2016
Next Scheduled EDR Contact: 08/22/2016
Data Release Frequency: Varies

HIST CDL: List of Sites Contaminated by Clandestine Drug Labs
This listing of contaminated sites by Clandestine Drug Labs includes non-remediated properties. The current CDL listing does not. This listing is no longer updated by the state agency.

Date of Government Version: 02/08/2007
Date Data Arrived at EDR: 06/26/2007
Date Made Active in Reports: 07/19/2007
Number of Days to Update: 23
Source: Department of Health
Telephone: 360-236-3381
Last EDR Contact: 06/02/2008
Next Scheduled EDR Contact: 09/01/2008
Data Release Frequency: No Update Planned

CSCSL NFA: Confirmed and Contaminated Sites - No Further Action
This report contains information about sites that are undergoing cleanup and sites that are awaiting further investigation and/or cleanup. Sites on the Hazardous Sites List (see above) are included in this data set.

Date of Government Version: 01/20/2016
Date Data Arrived at EDR: 01/21/2016
Date Made Active in Reports: 05/06/2016
Number of Days to Update: 106
Source: Department of Ecology
Telephone: 360-407-7170
Last EDR Contact: 04/21/2016
Next Scheduled EDR Contact: 08/01/2016
Data Release Frequency: Semi-Annually

US CDL: Clandestine Drug Labs

A listing of clandestine drug lab locations. The U.S. Department of Justice ("the Department") provides this web site as a public service. It contains addresses of some locations where law enforcement agencies reported they found chemicals or other items that indicated the presence of either clandestine drug laboratories or dumpsites. In most cases, the source of the entries is not the Department, and the Department has not verified the entry and does not guarantee its accuracy. Members of the public must verify the accuracy of all entries by, for example, contacting local law enforcement and local health departments.

Date of Government Version: 09/17/2015
Date Data Arrived at EDR: 12/04/2015
Date Made Active in Reports: 02/18/2016
Number of Days to Update: 76

Source: Drug Enforcement Administration
Telephone: 202-307-1000
Last EDR Contact: 03/01/2016
Next Scheduled EDR Contact: 06/13/2016
Data Release Frequency: Quarterly

Local Land Records

LIENS 2: CERCLA Lien Information

A Federal CERCLA ('Superfund') lien can exist by operation of law at any site or property at which EPA has spent Superfund monies. These monies are spent to investigate and address releases and threatened releases of contamination. CERCLIS provides information as to the identity of these sites and properties.

Date of Government Version: 02/18/2014
Date Data Arrived at EDR: 03/18/2014
Date Made Active in Reports: 04/24/2014
Number of Days to Update: 37

Source: Environmental Protection Agency
Telephone: 202-564-6023
Last EDR Contact: 04/26/2016
Next Scheduled EDR Contact: 08/08/2016
Data Release Frequency: Varies

Records of Emergency Release Reports

HMIRS: Hazardous Materials Information Reporting System

Hazardous Materials Incident Report System. HMIRS contains hazardous material spill incidents reported to DOT.

Date of Government Version: 06/24/2015
Date Data Arrived at EDR: 06/26/2015
Date Made Active in Reports: 09/02/2015
Number of Days to Update: 68

Source: U.S. Department of Transportation
Telephone: 202-366-4555
Last EDR Contact: 03/30/2016
Next Scheduled EDR Contact: 07/11/2016
Data Release Frequency: Annually

SPILLS: Reported Spills

Spills reported to the Spill Prevention, Preparedness and Response Division.

Date of Government Version: 03/14/2016
Date Data Arrived at EDR: 03/15/2016
Date Made Active in Reports: 05/03/2016
Number of Days to Update: 49

Source: Department of Ecology
Telephone: 360-407-6950
Last EDR Contact: 03/07/2016
Next Scheduled EDR Contact: 06/20/2016
Data Release Frequency: Semi-Annually

SPILLS 90: SPILLS90 data from FirstSearch

Spills 90 includes those spill and release records available exclusively from FirstSearch databases. Typically, they may include chemical, oil and/or hazardous substance spills recorded after 1990. Duplicate records that are already included in EDR incident and release records are not included in Spills 90.

Date of Government Version: 05/23/2006
Date Data Arrived at EDR: 01/03/2013
Date Made Active in Reports: 03/06/2013
Number of Days to Update: 62

Source: FirstSearch
Telephone: N/A
Last EDR Contact: 01/03/2013
Next Scheduled EDR Contact: N/A
Data Release Frequency: No Update Planned

Other Ascertainable Records

RCRA NonGen / NLR: RCRA - Non Generators / No Longer Regulated

RCRAInfo is EPA's comprehensive information system, providing access to data supporting the Resource Conservation and Recovery Act (RCRA) of 1976 and the Hazardous and Solid Waste Amendments (HSWA) of 1984. The database includes selective information on sites which generate, transport, store, treat and/or dispose of hazardous waste as defined by the Resource Conservation and Recovery Act (RCRA). Non-Generators do not presently generate hazardous waste.

Date of Government Version: 12/09/2015
Date Data Arrived at EDR: 03/02/2016
Date Made Active in Reports: 04/05/2016
Number of Days to Update: 34

Source: Environmental Protection Agency
Telephone: (206) 553-1200
Last EDR Contact: 03/30/2016
Next Scheduled EDR Contact: 07/11/2016
Data Release Frequency: Varies

FUDS: Formerly Used Defense Sites

The listing includes locations of Formerly Used Defense Sites properties where the US Army Corps of Engineers is actively working or will take necessary cleanup actions.

Date of Government Version: 01/31/2015
Date Data Arrived at EDR: 07/08/2015
Date Made Active in Reports: 10/13/2015
Number of Days to Update: 97

Source: U.S. Army Corps of Engineers
Telephone: 202-528-4285
Last EDR Contact: 03/11/2016
Next Scheduled EDR Contact: 06/20/2016
Data Release Frequency: Varies

DOD: Department of Defense Sites

This data set consists of federally owned or administered lands, administered by the Department of Defense, that have any area equal to or greater than 640 acres of the United States, Puerto Rico, and the U.S. Virgin Islands.

Date of Government Version: 12/31/2005
Date Data Arrived at EDR: 11/10/2006
Date Made Active in Reports: 01/11/2007
Number of Days to Update: 62

Source: USGS
Telephone: 888-275-8747
Last EDR Contact: 04/15/2016
Next Scheduled EDR Contact: 07/25/2016
Data Release Frequency: Semi-Annually

FEDLAND: Federal and Indian Lands

Federally and Indian administrated lands of the United States. Lands included are administrated by: Army Corps of Engineers, Bureau of Reclamation, National Wild and Scenic River, National Wildlife Refuge, Public Domain Land, Wilderness, Wilderness Study Area, Wildlife Management Area, Bureau of Indian Affairs, Bureau of Land Management, Department of Justice, Forest Service, Fish and Wildlife Service, National Park Service.

Date of Government Version: 12/31/2005
Date Data Arrived at EDR: 02/06/2006
Date Made Active in Reports: 01/11/2007
Number of Days to Update: 339

Source: U.S. Geological Survey
Telephone: 888-275-8747
Last EDR Contact: 04/15/2016
Next Scheduled EDR Contact: 07/25/2016
Data Release Frequency: N/A

SCRD DRYCLEANERS: State Coalition for Remediation of Drycleaners Listing

The State Coalition for Remediation of Drycleaners was established in 1998, with support from the U.S. EPA Office of Superfund Remediation and Technology Innovation. It is comprised of representatives of states with established drycleaner remediation programs. Currently the member states are Alabama, Connecticut, Florida, Illinois, Kansas, Minnesota, Missouri, North Carolina, Oregon, South Carolina, Tennessee, Texas, and Wisconsin.

Date of Government Version: 03/07/2011
Date Data Arrived at EDR: 03/09/2011
Date Made Active in Reports: 05/02/2011
Number of Days to Update: 54

Source: Environmental Protection Agency
Telephone: 615-532-8599
Last EDR Contact: 02/19/2016
Next Scheduled EDR Contact: 05/30/2016
Data Release Frequency: Varies

US FIN ASSUR: Financial Assurance Information

All owners and operators of facilities that treat, store, or dispose of hazardous waste are required to provide proof that they will have sufficient funds to pay for the clean up, closure, and post-closure care of their facilities.

Date of Government Version: 09/01/2015
Date Data Arrived at EDR: 09/03/2015
Date Made Active in Reports: 11/03/2015
Number of Days to Update: 61

Source: Environmental Protection Agency
Telephone: 202-566-1917
Last EDR Contact: 02/16/2016
Next Scheduled EDR Contact: 05/30/2016
Data Release Frequency: Quarterly

EPA WATCH LIST: EPA WATCH LIST

EPA maintains a "Watch List" to facilitate dialogue between EPA, state and local environmental agencies on enforcement matters relating to facilities with alleged violations identified as either significant or high priority. Being on the Watch List does not mean that the facility has actually violated the law only that an investigation by EPA or a state or local environmental agency has led those organizations to allege that an unproven violation has in fact occurred. Being on the Watch List does not represent a higher level of concern regarding the alleged violations that were detected, but instead indicates cases requiring additional dialogue between EPA, state and local agencies - primarily because of the length of time the alleged violation has gone unaddressed or unresolved.

Date of Government Version: 08/30/2013
Date Data Arrived at EDR: 03/21/2014
Date Made Active in Reports: 06/17/2014
Number of Days to Update: 88

Source: Environmental Protection Agency
Telephone: 617-520-3000
Last EDR Contact: 05/09/2016
Next Scheduled EDR Contact: 08/22/2016
Data Release Frequency: Quarterly

2020 COR ACTION: 2020 Corrective Action Program List

The EPA has set ambitious goals for the RCRA Corrective Action program by creating the 2020 Corrective Action Universe. This RCRA cleanup baseline includes facilities expected to need corrective action. The 2020 universe contains a wide variety of sites. Some properties are heavily contaminated while others were contaminated but have since been cleaned up. Still others have not been fully investigated yet, and may require little or no remediation. Inclusion in the 2020 Universe does not necessarily imply failure on the part of a facility to meet its RCRA obligations.

Date of Government Version: 04/22/2013
Date Data Arrived at EDR: 03/03/2015
Date Made Active in Reports: 03/09/2015
Number of Days to Update: 6

Source: Environmental Protection Agency
Telephone: 703-308-4044
Last EDR Contact: 02/12/2016
Next Scheduled EDR Contact: 05/23/2016
Data Release Frequency: Varies

TSCA: Toxic Substances Control Act

Toxic Substances Control Act. TSCA identifies manufacturers and importers of chemical substances included on the TSCA Chemical Substance Inventory list. It includes data on the production volume of these substances by plant site.

Date of Government Version: 12/31/2012
Date Data Arrived at EDR: 01/15/2015
Date Made Active in Reports: 01/29/2015
Number of Days to Update: 14

Source: EPA
Telephone: 202-260-5521
Last EDR Contact: 03/24/2016
Next Scheduled EDR Contact: 07/04/2016
Data Release Frequency: Every 4 Years

TRIS: Toxic Chemical Release Inventory System

Toxic Release Inventory System. TRIS identifies facilities which release toxic chemicals to the air, water and land in reportable quantities under SARA Title III Section 313.

Date of Government Version: 12/31/2014
Date Data Arrived at EDR: 11/24/2015
Date Made Active in Reports: 04/05/2016
Number of Days to Update: 133

Source: EPA
Telephone: 202-566-0250
Last EDR Contact: 02/24/2016
Next Scheduled EDR Contact: 06/06/2016
Data Release Frequency: Annually

SSTS: Section 7 Tracking Systems

Section 7 of the Federal Insecticide, Fungicide and Rodenticide Act, as amended (92 Stat. 829) requires all registered pesticide-producing establishments to submit a report to the Environmental Protection Agency by March 1st each year. Each establishment must report the types and amounts of pesticides, active ingredients and devices being produced, and those having been produced and sold or distributed in the past year.

Date of Government Version: 12/31/2009
Date Data Arrived at EDR: 12/10/2010
Date Made Active in Reports: 02/25/2011
Number of Days to Update: 77

Source: EPA
Telephone: 202-564-4203
Last EDR Contact: 04/25/2016
Next Scheduled EDR Contact: 08/08/2016
Data Release Frequency: Annually

ROD: Records Of Decision

Record of Decision. ROD documents mandate a permanent remedy at an NPL (Superfund) site containing technical and health information to aid in the cleanup.

Date of Government Version: 11/25/2013
Date Data Arrived at EDR: 12/12/2013
Date Made Active in Reports: 02/24/2014
Number of Days to Update: 74

Source: EPA
Telephone: 703-416-0223
Last EDR Contact: 03/08/2016
Next Scheduled EDR Contact: 06/20/2016
Data Release Frequency: Annually

RMP: Risk Management Plans

When Congress passed the Clean Air Act Amendments of 1990, it required EPA to publish regulations and guidance for chemical accident prevention at facilities using extremely hazardous substances. The Risk Management Program Rule (RMP Rule) was written to implement Section 112(r) of these amendments. The rule, which built upon existing industry codes and standards, requires companies of all sizes that use certain flammable and toxic substances to develop a Risk Management Program, which includes a(n): Hazard assessment that details the potential effects of an accidental release, an accident history of the last five years, and an evaluation of worst-case and alternative accidental releases; Prevention program that includes safety precautions and maintenance, monitoring, and employee training measures; and Emergency response program that spells out emergency health care, employee training measures and procedures for informing the public and response agencies (e.g the fire department) should an accident occur.

Date of Government Version: 08/01/2015
Date Data Arrived at EDR: 08/26/2015
Date Made Active in Reports: 11/03/2015
Number of Days to Update: 69

Source: Environmental Protection Agency
Telephone: 202-564-8600
Last EDR Contact: 04/25/2016
Next Scheduled EDR Contact: 08/08/2016
Data Release Frequency: Varies

RAATS: RCRA Administrative Action Tracking System

RCRA Administration Action Tracking System. RAATS contains records based on enforcement actions issued under RCRA pertaining to major violators and includes administrative and civil actions brought by the EPA. For administration actions after September 30, 1995, data entry in the RAATS database was discontinued. EPA will retain a copy of the database for historical records. It was necessary to terminate RAATS because a decrease in agency resources made it impossible to continue to update the information contained in the database.

Date of Government Version: 04/17/1995
Date Data Arrived at EDR: 07/03/1995
Date Made Active in Reports: 08/07/1995
Number of Days to Update: 35

Source: EPA
Telephone: 202-564-4104
Last EDR Contact: 06/02/2008
Next Scheduled EDR Contact: 09/01/2008
Data Release Frequency: No Update Planned

PRP: Potentially Responsible Parties

A listing of verified Potentially Responsible Parties

Date of Government Version: 10/25/2013
Date Data Arrived at EDR: 10/17/2014
Date Made Active in Reports: 10/20/2014
Number of Days to Update: 3

Source: EPA
Telephone: 202-564-6023
Last EDR Contact: 02/12/2016
Next Scheduled EDR Contact: 05/23/2016
Data Release Frequency: Quarterly

PADS: PCB Activity Database System

PCB Activity Database. PADS Identifies generators, transporters, commercial storers and/or brokers and disposers of PCB's who are required to notify the EPA of such activities.

Date of Government Version: 07/01/2014
Date Data Arrived at EDR: 10/15/2014
Date Made Active in Reports: 11/17/2014
Number of Days to Update: 33

Source: EPA
Telephone: 202-566-0500
Last EDR Contact: 04/12/2016
Next Scheduled EDR Contact: 07/25/2016
Data Release Frequency: Annually

ICIS: Integrated Compliance Information System

The Integrated Compliance Information System (ICIS) supports the information needs of the national enforcement and compliance program as well as the unique needs of the National Pollutant Discharge Elimination System (NPDES) program.

Date of Government Version: 01/23/2015
Date Data Arrived at EDR: 02/06/2015
Date Made Active in Reports: 03/09/2015
Number of Days to Update: 31

Source: Environmental Protection Agency
Telephone: 202-564-5088
Last EDR Contact: 04/08/2016
Next Scheduled EDR Contact: 07/25/2016
Data Release Frequency: Quarterly

FTTS: FIFRA/ TSCA Tracking System - FIFRA (Federal Insecticide, Fungicide, & Rodenticide Act)/TSCA (Toxic Substances Control Act)

FTTS tracks administrative cases and pesticide enforcement actions and compliance activities related to FIFRA, TSCA and EPCRA (Emergency Planning and Community Right-to-Know Act). To maintain currency, EDR contacts the Agency on a quarterly basis.

Date of Government Version: 04/09/2009
Date Data Arrived at EDR: 04/16/2009
Date Made Active in Reports: 05/11/2009
Number of Days to Update: 25

Source: EPA/Office of Prevention, Pesticides and Toxic Substances
Telephone: 202-566-1667
Last EDR Contact: 02/22/2016
Next Scheduled EDR Contact: 06/06/2016
Data Release Frequency: Quarterly

FTTS INSP: FIFRA/ TSCA Tracking System - FIFRA (Federal Insecticide, Fungicide, & Rodenticide Act)/TSCA (Toxic Substances Control Act)

A listing of FIFRA/TSCA Tracking System (FTTS) inspections and enforcements.

Date of Government Version: 04/09/2009
Date Data Arrived at EDR: 04/16/2009
Date Made Active in Reports: 05/11/2009
Number of Days to Update: 25

Source: EPA
Telephone: 202-566-1667
Last EDR Contact: 02/22/2016
Next Scheduled EDR Contact: 06/06/2016
Data Release Frequency: Quarterly

MLTS: Material Licensing Tracking System

MLTS is maintained by the Nuclear Regulatory Commission and contains a list of approximately 8,100 sites which possess or use radioactive materials and which are subject to NRC licensing requirements. To maintain currency, EDR contacts the Agency on a quarterly basis.

Date of Government Version: 03/07/2016
Date Data Arrived at EDR: 03/18/2016
Date Made Active in Reports: 04/15/2016
Number of Days to Update: 28

Source: Nuclear Regulatory Commission
Telephone: 301-415-7169
Last EDR Contact: 05/06/2016
Next Scheduled EDR Contact: 08/22/2016
Data Release Frequency: Quarterly

COAL ASH DOE: Steam-Electric Plant Operation Data

A listing of power plants that store ash in surface ponds.

Date of Government Version: 12/31/2005
Date Data Arrived at EDR: 08/07/2009
Date Made Active in Reports: 10/22/2009
Number of Days to Update: 76

Source: Department of Energy
Telephone: 202-586-8719
Last EDR Contact: 04/15/2016
Next Scheduled EDR Contact: 07/25/2016
Data Release Frequency: Varies

COAL ASH EPA: Coal Combustion Residues Surface Impoundments List

A listing of coal combustion residues surface impoundments with high hazard potential ratings.

Date of Government Version: 07/01/2014
Date Data Arrived at EDR: 09/10/2014
Date Made Active in Reports: 10/20/2014
Number of Days to Update: 40
Source: Environmental Protection Agency
Telephone: N/A
Last EDR Contact: 03/11/2016
Next Scheduled EDR Contact: 06/20/2016
Data Release Frequency: Varies

PCB TRANSFORMER: PCB Transformer Registration Database
The database of PCB transformer registrations that includes all PCB registration submittals.

Date of Government Version: 02/01/2011
Date Data Arrived at EDR: 10/19/2011
Date Made Active in Reports: 01/10/2012
Number of Days to Update: 83
Source: Environmental Protection Agency
Telephone: 202-566-0517
Last EDR Contact: 04/26/2016
Next Scheduled EDR Contact: 08/08/2016
Data Release Frequency: Varies

RADINFO: Radiation Information Database
The Radiation Information Database (RADINFO) contains information about facilities that are regulated by U.S. Environmental Protection Agency (EPA) regulations for radiation and radioactivity.

Date of Government Version: 07/07/2015
Date Data Arrived at EDR: 07/09/2015
Date Made Active in Reports: 09/16/2015
Number of Days to Update: 69
Source: Environmental Protection Agency
Telephone: 202-343-9775
Last EDR Contact: 04/08/2016
Next Scheduled EDR Contact: 07/18/2016
Data Release Frequency: Quarterly

HIST FTTS: FIFRA/TSCA Tracking System Administrative Case Listing
A complete administrative case listing from the FIFRA/TSCA Tracking System (FTTS) for all ten EPA regions. The information was obtained from the National Compliance Database (NCDB). NCDB supports the implementation of FIFRA (Federal Insecticide, Fungicide, and Rodenticide Act) and TSCA (Toxic Substances Control Act). Some EPA regions are now closing out records. Because of that, and the fact that some EPA regions are not providing EPA Headquarters with updated records, it was decided to create a HIST FTTS database. It included records that may not be included in the newer FTTS database updates. This database is no longer updated.

Date of Government Version: 10/19/2006
Date Data Arrived at EDR: 03/01/2007
Date Made Active in Reports: 04/10/2007
Number of Days to Update: 40
Source: Environmental Protection Agency
Telephone: 202-564-2501
Last EDR Contact: 12/17/2007
Next Scheduled EDR Contact: 03/17/2008
Data Release Frequency: No Update Planned

HIST FTTS INSP: FIFRA/TSCA Tracking System Inspection & Enforcement Case Listing
A complete inspection and enforcement case listing from the FIFRA/TSCA Tracking System (FTTS) for all ten EPA regions. The information was obtained from the National Compliance Database (NCDB). NCDB supports the implementation of FIFRA (Federal Insecticide, Fungicide, and Rodenticide Act) and TSCA (Toxic Substances Control Act). Some EPA regions are now closing out records. Because of that, and the fact that some EPA regions are not providing EPA Headquarters with updated records, it was decided to create a HIST FTTS database. It included records that may not be included in the newer FTTS database updates. This database is no longer updated.

Date of Government Version: 10/19/2006
Date Data Arrived at EDR: 03/01/2007
Date Made Active in Reports: 04/10/2007
Number of Days to Update: 40
Source: Environmental Protection Agency
Telephone: 202-564-2501
Last EDR Contact: 12/17/2008
Next Scheduled EDR Contact: 03/17/2008
Data Release Frequency: No Update Planned

DOT OPS: Incident and Accident Data
Department of Transporation, Office of Pipeline Safety Incident and Accident data.

Date of Government Version: 07/31/2012
Date Data Arrived at EDR: 08/07/2012
Date Made Active in Reports: 09/18/2012
Number of Days to Update: 42
Source: Department of Transporation, Office of Pipeline Safety
Telephone: 202-366-4595
Last EDR Contact: 05/04/2016
Next Scheduled EDR Contact: 08/15/2016
Data Release Frequency: Varies

GOVERNMENT RECORDS SEARCHED / DATA CURRENCY TRACKING

CONSENT: Superfund (CERCLA) Consent Decrees

Major legal settlements that establish responsibility and standards for cleanup at NPL (Superfund) sites. Released periodically by United States District Courts after settlement by parties to litigation matters.

Date of Government Version: 12/31/2014
Date Data Arrived at EDR: 04/17/2015
Date Made Active in Reports: 06/02/2015
Number of Days to Update: 46

Source: Department of Justice, Consent Decree Library
Telephone: Varies
Last EDR Contact: 03/24/2016
Next Scheduled EDR Contact: 07/11/2016
Data Release Frequency: Varies

BRS: Biennial Reporting System

The Biennial Reporting System is a national system administered by the EPA that collects data on the generation and management of hazardous waste. BRS captures detailed data from two groups: Large Quantity Generators (LQG) and Treatment, Storage, and Disposal Facilities.

Date of Government Version: 12/31/2013
Date Data Arrived at EDR: 02/24/2015
Date Made Active in Reports: 09/30/2015
Number of Days to Update: 218

Source: EPA/NTIS
Telephone: 800-424-9346
Last EDR Contact: 02/26/2016
Next Scheduled EDR Contact: 06/06/2016
Data Release Frequency: Biennially

INDIAN RESERV: Indian Reservations

This map layer portrays Indian administered lands of the United States that have any area equal to or greater than 640 acres.

Date of Government Version: 12/31/2005
Date Data Arrived at EDR: 12/08/2006
Date Made Active in Reports: 01/11/2007
Number of Days to Update: 34

Source: USGS
Telephone: 202-208-3710
Last EDR Contact: 04/15/2016
Next Scheduled EDR Contact: 07/25/2016
Data Release Frequency: Semi-Annually

FUSRAP: Formerly Utilized Sites Remedial Action Program

DOE established the Formerly Utilized Sites Remedial Action Program (FUSRAP) in 1974 to remediate sites where radioactive contamination remained from Manhattan Project and early U.S. Atomic Energy Commission (AEC) operations.

Date of Government Version: 11/23/2015
Date Data Arrived at EDR: 11/24/2015
Date Made Active in Reports: 02/18/2016
Number of Days to Update: 86

Source: Department of Energy
Telephone: 202-586-3559
Last EDR Contact: 05/09/2016
Next Scheduled EDR Contact: 08/22/2016
Data Release Frequency: Varies

UMTRA: Uranium Mill Tailings Sites

Uranium ore was mined by private companies for federal government use in national defense programs. When the mills shut down, large piles of the sand-like material (mill tailings) remain after uranium has been extracted from the ore. Levels of human exposure to radioactive materials from the piles are low; however, in some cases tailings were used as construction materials before the potential health hazards of the tailings were recognized.

Date of Government Version: 09/14/2010
Date Data Arrived at EDR: 10/07/2011
Date Made Active in Reports: 03/01/2012
Number of Days to Update: 146

Source: Department of Energy
Telephone: 505-845-0011
Last EDR Contact: 03/28/2016
Next Scheduled EDR Contact: 06/06/2016
Data Release Frequency: Varies

LEAD SMELTER 1: Lead Smelter Sites

A listing of former lead smelter site locations.

Date of Government Version: 11/25/2014
Date Data Arrived at EDR: 11/26/2014
Date Made Active in Reports: 01/29/2015
Number of Days to Update: 64

Source: Environmental Protection Agency
Telephone: 703-603-8787
Last EDR Contact: 04/07/2016
Next Scheduled EDR Contact: 07/18/2016
Data Release Frequency: Varies

LEAD SMELTER 2: Lead Smelter Sites

A list of several hundred sites in the U.S. where secondary lead smelting was done from 1931and 1964. These sites may pose a threat to public health through ingestion or inhalation of contaminated soil or dust

Date of Government Version: 04/05/2001
Date Data Arrived at EDR: 10/27/2010
Date Made Active in Reports: 12/02/2010
Number of Days to Update: 36

Source: American Journal of Public Health
Telephone: 703-305-6451
Last EDR Contact: 12/02/2009
Next Scheduled EDR Contact: N/A
Data Release Frequency: No Update Planned

US AIRS (AFS): Aerometric Information Retrieval System Facility Subsystem (AFS)

The database is a sub-system of Aerometric Information Retrieval System (AIRS). AFS contains compliance data on air pollution point sources regulated by the U.S. EPA and/or state and local air regulatory agencies. This information comes from source reports by various stationary sources of air pollution, such as electric power plants, steel mills, factories, and universities, and provides information about the air pollutants they produce. Action, air program, air program pollutant, and general level plant data. It is used to track emissions and compliance data from industrial plants.

Date of Government Version: 10/20/2015
Date Data Arrived at EDR: 10/27/2015
Date Made Active in Reports: 01/04/2016
Number of Days to Update: 69

Source: EPA
Telephone: 202-564-2496
Last EDR Contact: 03/24/2016
Next Scheduled EDR Contact: 07/11/2016
Data Release Frequency: Annually

US AIRS MINOR: Air Facility System Data

A listing of minor source facilities.

Date of Government Version: 10/20/2015
Date Data Arrived at EDR: 10/27/2015
Date Made Active in Reports: 01/04/2016
Number of Days to Update: 69

Source: EPA
Telephone: 202-564-2496
Last EDR Contact: 03/24/2016
Next Scheduled EDR Contact: 07/11/2016
Data Release Frequency: Annually

US MINES: Mines Master Index File

Contains all mine identification numbers issued for mines active or opened since 1971. The data also includes violation information.

Date of Government Version: 02/09/2016
Date Data Arrived at EDR: 03/02/2016
Date Made Active in Reports: 04/15/2016
Number of Days to Update: 44

Source: Department of Labor, Mine Safety and Health Administration
Telephone: 303-231-5959
Last EDR Contact: 03/02/2016
Next Scheduled EDR Contact: 06/13/2016
Data Release Frequency: Semi-Annually

US MINES 2: Ferrous and Nonferrous Metal Mines Database Listing

This map layer includes ferrous (ferrous metal mines are facilities that extract ferrous metals, such as iron ore or molybdenum) and nonferrous (Nonferrous metal mines are facilities that extract nonferrous metals, such as gold, silver, copper, zinc, and lead) metal mines in the United States.

Date of Government Version: 12/05/2005
Date Data Arrived at EDR: 02/29/2008
Date Made Active in Reports: 04/18/2008
Number of Days to Update: 49

Source: USGS
Telephone: 703-648-7709
Last EDR Contact: 03/04/2016
Next Scheduled EDR Contact: 06/13/2016
Data Release Frequency: Varies

US MINES 3: Active Mines & Mineral Plants Database Listing

Active Mines and Mineral Processing Plant operations for commodities monitored by the Minerals Information Team of the USGS.

Date of Government Version: 04/14/2011
Date Data Arrived at EDR: 06/08/2011
Date Made Active in Reports: 09/13/2011
Number of Days to Update: 97

Source: USGS
Telephone: 703-648-7709
Last EDR Contact: 03/04/2016
Next Scheduled EDR Contact: 06/13/2016
Data Release Frequency: Varies

GOVERNMENT RECORDS SEARCHED / DATA CURRENCY TRACKING

FINDS: Facility Index System/Facility Registry System

Facility Index System. FINDS contains both facility information and 'pointers' to other sources that contain more detail. EDR includes the following FINDS databases in this report: PCS (Permit Compliance System), AIRS (Aerometric Information Retrieval System), DOCKET (Enforcement Docket used to manage and track information on civil judicial enforcement cases for all environmental statutes), FURS (Federal Underground Injection Control), C-DOCKET (Criminal Docket System used to track criminal enforcement actions for all environmental statutes), FFIS (Federal Facilities Information System), STATE (State Environmental Laws and Statutes), and PADS (PCB Activity Data System).

Date of Government Version: 07/20/2015
Date Data Arrived at EDR: 09/09/2015
Date Made Active in Reports: 11/03/2015
Number of Days to Update: 55

Source: EPA
Telephone: (206) 553-1200
Last EDR Contact: 03/08/2016
Next Scheduled EDR Contact: 06/20/2016
Data Release Frequency: Quarterly

DOCKET HWC: Hazardous Waste Compliance Docket Listing

A complete list of the Federal Agency Hazardous Waste Compliance Docket Facilities.

Date of Government Version: 03/01/2016
Date Data Arrived at EDR: 03/03/2016
Date Made Active in Reports: 04/05/2016
Number of Days to Update: 33

Source: Environmental Protection Agency
Telephone: 202-564-0527
Last EDR Contact: 02/24/2016
Next Scheduled EDR Contact: 06/13/2016
Data Release Frequency: Varies

UXO: Unexploded Ordnance Sites

A listing of unexploded ordnance site locations

Date of Government Version: 10/25/2015
Date Data Arrived at EDR: 01/29/2016
Date Made Active in Reports: 04/05/2016
Number of Days to Update: 67

Source: Department of Defense
Telephone: 571-373-0407
Last EDR Contact: 04/18/2016
Next Scheduled EDR Contact: 07/04/2016
Data Release Frequency: Varies

AIRS (EMI): Washington Emissions Data System

Emissions inventory data.

Date of Government Version: 12/31/2014
Date Data Arrived at EDR: 12/23/2015
Date Made Active in Reports: 02/04/2016
Number of Days to Update: 43

Source: Department of Ecology
Telephone: 360-407-6040
Last EDR Contact: 03/22/2016
Next Scheduled EDR Contact: 07/04/2016
Data Release Frequency: Annually

COAL ASH: Coal Ash Disposal Site Listing

A listing of coal ash disposal site locations.

Date of Government Version: 09/10/2014
Date Data Arrived at EDR: 09/11/2014
Date Made Active in Reports: 10/15/2014
Number of Days to Update: 34

Source: Department of Ecology
Telephone: 360-407-6933
Last EDR Contact: 03/07/2016
Next Scheduled EDR Contact: 06/20/2016
Data Release Frequency: Varies

DRYCLEANERS: Drycleaner List

A listing of registered drycleaners who registered with the Department of Ecology (using the SIC code of 7215 and 7216) as hazardous waste generators.

Date of Government Version: 12/31/2014
Date Data Arrived at EDR: 05/01/2015
Date Made Active in Reports: 05/22/2015
Number of Days to Update: 21

Source: Department of Ecology
Telephone: 360-407-6732
Last EDR Contact: 04/28/2016
Next Scheduled EDR Contact: 08/01/2016
Data Release Frequency: Varies

GOVERNMENT RECORDS SEARCHED / DATA CURRENCY TRACKING

Financial Assurance 1: Financial Assurance Information Listing

A listing of financial assurance information for underground storage tank facilities. Financial assurance is intended to ensure that resources are available to pay for the cost of closure, post-closure care, and corrective measures if the owner or operator of a regulated facility is unable or unwilling to pay.

Date of Government Version: 02/24/2012
Date Data Arrived at EDR: 02/24/2012
Date Made Active in Reports: 03/27/2012
Number of Days to Update: 32

Source: Department of Ecology
Telephone: 360-586-1060
Last EDR Contact: 02/16/2016
Next Scheduled EDR Contact: 05/30/2016
Data Release Frequency: Varies

Financial Assurance 2: Financial Assurance Information Listing

A listing of financial assurance information for hazardous waste facilities. Financial assurance is intended to ensure that resources are available to pay for the cost of closure, post-closure care, and corrective measures if the owner or operator of a regulated facility is unable or unwilling to pay.

Date of Government Version: 02/17/2016
Date Data Arrived at EDR: 03/07/2016
Date Made Active in Reports: 05/03/2016
Number of Days to Update: 57

Source: Department of Ecology
Telephone: 360-407-6754
Last EDR Contact: 02/16/2016
Next Scheduled EDR Contact: 05/30/2016
Data Release Frequency: Varies

Financial Assurance 3: Financial Assurance Information Listing

A listing of financial assurance information for solid waste facilities. Financial assurance is intended to ensure that resources are available to pay for the cost of closure, post-closure care, and corrective measures if the owner or operator of a regulated facility is unable or unwilling to pay.

Date of Government Version: 02/01/2001
Date Data Arrived at EDR: 03/06/2007
Date Made Active in Reports: 04/19/2007
Number of Days to Update: 44

Source: Department of Ecology
Telephone: 360-407-6136
Last EDR Contact: 02/19/2016
Next Scheduled EDR Contact: 05/30/2016
Data Release Frequency: Varies

INACTIVE DRYCLEANERS: Inactive Drycleaners

A listing of inactive drycleaner facility locations.

Date of Government Version: 12/31/2014
Date Data Arrived at EDR: 05/01/2015
Date Made Active in Reports: 05/29/2015
Number of Days to Update: 28

Source: Department of Ecology
Telephone: 360-407-6732
Last EDR Contact: 04/28/2016
Next Scheduled EDR Contact: 08/01/2016
Data Release Frequency: Annually

WA MANIFEST: Hazardous Waste Manifest Data

Hazardous waste manifest information.

Date of Government Version: 12/31/2014
Date Data Arrived at EDR: 05/01/2015
Date Made Active in Reports: 05/29/2015
Number of Days to Update: 28

Source: Department of Ecology
Telephone: N/A
Last EDR Contact: 04/28/2016
Next Scheduled EDR Contact: 08/01/2016
Data Release Frequency: Annually

NPDES: Water Quality Permit System Data

A listing of permitted wastewater facilities.

Date of Government Version: 01/20/2016
Date Data Arrived at EDR: 01/22/2016
Date Made Active in Reports: 05/03/2016
Number of Days to Update: 102

Source: Department of Ecology
Telephone: 360-407-6073
Last EDR Contact: 04/22/2016
Next Scheduled EDR Contact: 08/01/2016
Data Release Frequency: Quarterly

UIC: Underground Injection Wells Listing
A listing of underground injection wells.

Date of Government Version: 11/17/2015
Date Data Arrived at EDR: 11/20/2015
Date Made Active in Reports: 01/20/2016
Number of Days to Update: 61

Source: Department of Ecology
Telephone: 360-407-6143
Last EDR Contact: 04/19/2016
Next Scheduled EDR Contact: 08/01/2016
Data Release Frequency: Varies

FUELS PROGRAM: EPA Fuels Program Registered Listing
This listing includes facilities that are registered under the Part 80 (Code of Federal Regulations) EPA Fuels Programs. All companies now are required to submit new and updated registrations.

Date of Government Version: 11/23/2015
Date Data Arrived at EDR: 11/24/2015
Date Made Active in Reports: 02/18/2016
Number of Days to Update: 86

Source: EPA
Telephone: 800-385-6164
Last EDR Contact: 02/24/2016
Next Scheduled EDR Contact: 06/06/2016
Data Release Frequency: Quarterly

ECHO: Enforcement & Compliance History Information
ECHO provides integrated compliance and enforcement information for about 800,000 regulated facilities nationwide.

Date of Government Version: 09/20/2015
Date Data Arrived at EDR: 09/23/2015
Date Made Active in Reports: 01/04/2016
Number of Days to Update: 103

Source: Environmental Protection Agency
Telephone: 202-564-2280
Last EDR Contact: 03/23/2016
Next Scheduled EDR Contact: 07/04/2016
Data Release Frequency: Quarterly

EDR HIGH RISK HISTORICAL RECORDS

EDR Exclusive Records

EDR MGP: EDR Proprietary Manufactured Gas Plants
The EDR Proprietary Manufactured Gas Plant Database includes records of coal gas plants (manufactured gas plants) compiled by EDR's researchers. Manufactured gas sites were used in the United States from the 1800's to 1950's to produce a gas that could be distributed and used as fuel. These plants used whale oil, rosin, coal, or a mixture of coal, oil, and water that also produced a significant amount of waste. Many of the byproducts of the gas production, such as coal tar (oily waste containing volatile and non-volatile chemicals), sludges, oils and other compounds are potentially hazardous to human health and the environment. The byproduct from this process was frequently disposed of directly at the plant site and can remain or spread slowly, serving as a continuous source of soil and groundwater contamination.

Date of Government Version: N/A
Date Data Arrived at EDR: N/A
Date Made Active in Reports: N/A
Number of Days to Update: N/A

Source: EDR, Inc.
Telephone: N/A
Last EDR Contact: N/A
Next Scheduled EDR Contact: N/A
Data Release Frequency: No Update Planned

EDR Hist Auto: EDR Exclusive Historic Gas Stations
EDR has searched selected national collections of business directories and has collected listings of potential gas station/filling station/service station sites that were available to EDR researchers. EDR's review was limited to those categories of sources that might, in EDR's opinion, include gas station/filling station/service station establishments. The categories reviewed included, but were not limited to gas, gas station, gasoline station, filling station, auto, automobile repair, auto service station, service station, etc. This database falls within a category of information EDR classifies as "High Risk Historical Records", or HRHR. EDR's HRHR effort presents unique and sometimes proprietary data about past sites and operations that typically create environmental concerns, but may not show up in current government records searches.

Date of Government Version: N/A
Date Data Arrived at EDR: N/A
Date Made Active in Reports: N/A
Number of Days to Update: N/A

Source: EDR, Inc.
Telephone: N/A
Last EDR Contact: N/A
Next Scheduled EDR Contact: N/A
Data Release Frequency: Varies

EDR Hist Cleaner: EDR Exclusive Historic Dry Cleaners

EDR has searched selected national collections of business directories and has collected listings of potential dry cleaner sites that were available to EDR researchers. EDR's review was limited to those categories of sources that might, in EDR's opinion, include dry cleaning establishments. The categories reviewed included, but were not limited to dry cleaners, cleaners, laundry, laundromat, cleaning/laundry, wash & dry etc. This database falls within a category of information EDR classifies as "High Risk Historical Records", or HRHR. EDR's HRHR effort presents unique and sometimes proprietary data about past sites and operations that typically create environmental concerns, but may not show up in current government records searches.

Date of Government Version: N/A
Date Data Arrived at EDR: N/A
Date Made Active in Reports: N/A
Number of Days to Update: N/A

Source: EDR, Inc.
Telephone: N/A
Last EDR Contact: N/A
Next Scheduled EDR Contact: N/A
Data Release Frequency: Varies

EDR RECOVERED GOVERNMENT ARCHIVES

Exclusive Recovered Govt. Archives

RGA HWS: Recovered Government Archive State Hazardous Waste Facilities List

The EDR Recovered Government Archive State Hazardous Waste database provides a list of SHWS incidents derived from historical databases and includes many records that no longer appear in current government lists. Compiled from Records formerly available from the Department of Ecology in Washington.

Date of Government Version: N/A
Date Data Arrived at EDR: 07/01/2013
Date Made Active in Reports: 12/24/2013
Number of Days to Update: 176

Source: Department of Ecology
Telephone: N/A
Last EDR Contact: 06/01/2012
Next Scheduled EDR Contact: N/A
Data Release Frequency: Varies

RGA LF: Recovered Government Archive Solid Waste Facilities List

The EDR Recovered Government Archive Landfill database provides a list of landfills derived from historical databases and includes many records that no longer appear in current government lists. Compiled from Records formerly available from the Department of Ecology in Washington.

Date of Government Version: N/A
Date Data Arrived at EDR: 07/01/2013
Date Made Active in Reports: 01/10/2014
Number of Days to Update: 193

Source: Department of Ecology
Telephone: N/A
Last EDR Contact: 06/01/2012
Next Scheduled EDR Contact: N/A
Data Release Frequency: Varies

RGA LUST: Recovered Government Archive Leaking Underground Storage Tank

The EDR Recovered Government Archive Leaking Underground Storage Tank database provides a list of LUST incidents derived from historical databases and includes many records that no longer appear in current government lists. Compiled from Records formerly available from the Department of Ecology in Washington.

Date of Government Version: N/A
Date Data Arrived at EDR: 07/01/2013
Date Made Active in Reports: 12/24/2013
Number of Days to Update: 176

Source: Department of Ecology
Telephone: N/A
Last EDR Contact: 06/01/2012
Next Scheduled EDR Contact: N/A
Data Release Frequency: Varies

COUNTY RECORDS

KING COUNTY:

Abandoned Landfill Study in King County

The King County Abandoned Landfill Survey was conducted from October through December 1984 by the Health Department's Environmental Health Division at the request of the King County Council. The primary objective of the survey was to determine if any public health problems existed at the predetermined 24 sites.

Date of Government Version: 04/30/1985
Date Data Arrived at EDR: 11/07/1994
Date Made Active in Reports: N/A
Number of Days to Update: 0

Source: Seattle-King County Department of Public Health
Telephone: 206-296-4785
Last EDR Contact: 10/21/1994
Next Scheduled EDR Contact: N/A
Data Release Frequency: No Update Planned

SEATTLE COUNTY:

Abandoned Landfill Study in the City of Seattle

The Seattle Abandoned Landfill Survey was conducted in June and July of 1984 by the Health Department's Environmental Health Division at the request of the Mayor's Office. The primary objective of the survey was to determine if any public health problems existed at the predetermined 12 sites.

Date of Government Version: 07/30/1984
Date Data Arrived at EDR: 11/07/1994
Date Made Active in Reports: N/A
Number of Days to Update: 0

Source: Seattle - King County Department of Public Health
Telephone: 206-296-4785
Last EDR Contact: 10/21/1994
Next Scheduled EDR Contact: N/A
Data Release Frequency: No Update Planned

SEATTLE/KING COUNTY:

Seattle - King County Abandoned Landfill Toxicity / Hazard Assessment Project

This report presents the Seattle-King County Health Department's follow-up investigation of two city owned and four county owned abandoned landfills which was conducted from February to December 1986.

Date of Government Version: 12/31/1986
Date Data Arrived at EDR: 08/18/1995
Date Made Active in Reports: 09/20/1995
Number of Days to Update: 33

Source: Department of Public Health
Telephone: 206-296-4785
Last EDR Contact: 08/14/1995
Next Scheduled EDR Contact: N/A
Data Release Frequency: No Update Planned

SNOHOMISH COUNTY:

Solid Waste Sites of Record at Snohomish Health District

Solid waste disposal and/or utilization sites in Snohomish County.

Date of Government Version: 11/16/2011
Date Data Arrived at EDR: 03/29/2012
Date Made Active in Reports: 05/03/2012
Number of Days to Update: 35

Source: Snohomish Health District
Telephone: 206-339-5250
Last EDR Contact: 03/24/2016
Next Scheduled EDR Contact: 07/04/2016
Data Release Frequency: Semi-Annually

TACOMA/PIERCE COUNTY:

Closed Landfill Survey

Following numerous requests for information about closed dumpsites and landfills in Pierce County, the Tacoma-Pierce County Health Department decided to conduct a study on the matter. The aim of the study was to evaluate public health risks associated with the closed dumpsites and landfills, and to determine the need, if any, for further investigations of a more detailed nature. The sites represent all of the known dumpsites and landfills closed after 1950.

Date of Government Version: 09/01/2002
Date Data Arrived at EDR: 03/24/2003
Date Made Active in Reports: 05/14/2003
Number of Days to Update: 51

Source: Tacoma-Pierce County Health Department
Telephone: 206-591-6500
Last EDR Contact: 03/19/2003
Next Scheduled EDR Contact: N/A
Data Release Frequency: No Update Planned

OTHER DATABASE(S)

Depending on the geographic area covered by this report, the data provided in these specialty databases may or may not be complete. For example, the existence of wetlands information data in a specific report does not mean that all wetlands in the area covered by the report are included. Moreover, the absence of any reported wetlands information does not necessarily mean that wetlands do not exist in the area covered by the report.

CT MANIFEST: Hazardous Waste Manifest Data

Facility and manifest data. Manifest is a document that lists and tracks hazardous waste from the generator through transporters to a tsd facility.

Date of Government Version: 07/30/2013
Date Data Arrived at EDR: 08/19/2013
Date Made Active in Reports: 10/03/2013
Number of Days to Update: 45

Source: Department of Energy & Environmental Protection
Telephone: 860-424-3375
Last EDR Contact: 02/18/2016
Next Scheduled EDR Contact: 05/30/2016
Data Release Frequency: No Update Planned

NY MANIFEST: Facility and Manifest Data

Manifest is a document that lists and tracks hazardous waste from the generator through transporters to a TSD facility.

Date of Government Version: 02/01/2016
Date Data Arrived at EDR: 02/03/2016
Date Made Active in Reports: 03/22/2016
Number of Days to Update: 48

Source: Department of Environmental Conservation
Telephone: 518-402-8651
Last EDR Contact: 05/06/2016
Next Scheduled EDR Contact: 08/15/2016
Data Release Frequency: Annually

PA MANIFEST: Manifest Information

Hazardous waste manifest information.

Date of Government Version: 12/31/2014
Date Data Arrived at EDR: 07/24/2015
Date Made Active in Reports: 08/18/2015
Number of Days to Update: 25

Source: Department of Environmental Protection
Telephone: 717-783-8990
Last EDR Contact: 04/18/2016
Next Scheduled EDR Contact: 08/01/2016
Data Release Frequency: Annually

WI MANIFEST: Manifest Information

Hazardous waste manifest information.

Date of Government Version: 12/31/2014
Date Data Arrived at EDR: 03/19/2015
Date Made Active in Reports: 04/07/2015
Number of Days to Update: 19

Source: Department of Natural Resources
Telephone: N/A
Last EDR Contact: 03/14/2016
Next Scheduled EDR Contact: 06/27/2016
Data Release Frequency: Annually

Oil/Gas Pipelines

Source: PennWell Corporation

Petroleum Bundle (Crude Oil, Refined Products, Petrochemicals, Gas Liquids (LPG/NGL), and Specialty Gases (Miscellaneous)) N = Natural Gas Bundle (Natural Gas, Gas Liquids (LPG/NGL), and Specialty Gases (Miscellaneous)). This map includes information copyrighted by PennWell Corporation. This information is provided on a best effort basis and PennWell Corporation does not guarantee its accuracy nor warrant its fitness for any particular purpose. Such information has been reprinted with the permission of PennWell.

Electric Power Transmission Line Data

Source: PennWell Corporation

This map includes information copyrighted by PennWell Corporation. This information is provided on a best effort basis and PennWell Corporation does not guarantee its accuracy nor warrant its fitness for any particular purpose. Such information has been reprinted with the permission of PennWell.

Sensitive Receptors: There are individuals deemed sensitive receptors due to their fragile immune systems and special sensitivity to environmental discharges. These sensitive receptors typically include the elderly, the sick, and children. While the location of all sensitive receptors cannot be determined, EDR indicates those buildings and facilities - schools, daycares, hospitals, medical centers, and nursing homes - where individuals who are sensitive receptors are likely to be located.

AHA Hospitals:

Source: American Hospital Association, Inc.
Telephone: 312-280-5991
The database includes a listing of hospitals based on the American Hospital Association’s annual survey of hospitals.

GOVERNMENT RECORDS SEARCHED / DATA CURRENCY TRACKING

Medical Centers: Provider of Services Listing
Source: Centers for Medicare & Medicaid Services
Telephone: 410-786-3000
A listing of hospitals with Medicare provider number, produced by Centers of Medicare & Medicaid Services, a federal agency within the U.S. Department of Health and Human Services.

Nursing Homes
Source: National Institutes of Health
Telephone: 301-594-6248
Information on Medicare and Medicaid certified nursing homes in the United States.

Public Schools
Source: National Center for Education Statistics
Telephone: 202-502-7300
The National Center for Education Statistics' primary database on elementary and secondary public education in the United States. It is a comprehensive, annual, national statistical database of all public elementary and secondary schools and school districts, which contains data that are comparable across all states.

Private Schools
Source: National Center for Education Statistics
Telephone: 202-502-7300
The National Center for Education Statistics' primary database on private school locations in the United States.

Daycare Centers: Daycare Center Listing
Source: Department of Social & Health Services
Telephone: 253-383-1735

Flood Zone Data: This data, available in select counties across the country, was obtained by EDR in 2003 & 2011 from the Federal Emergency Management Agency (FEMA). Data depicts 100-year and 500-year flood zones as defined by FEMA.

NWI: National Wetlands Inventory. This data, available in select counties across the country, was obtained by EDR in 2002, 2005 and 2010 from the U.S. Fish and Wildlife Service.

State Wetlands Data: Wetland Inventory
Source: Department of Ecology
Telephone: 360-407-6121

Current USGS 7.5 Minute Topographic Map
Source: U.S. Geological Survey

STREET AND ADDRESS INFORMATION

© 2015 TomTom North America, Inc. All rights reserved. This material is proprietary and the subject of copyright protection and other intellectual property rights owned by or licensed to Tele Atlas North America, Inc. The use of this material is subject to the terms of a license agreement. You will be held liable for any unauthorized copying or disclosure of this material.

GEOCHECK ®- PHYSICAL SETTING SOURCE ADDENDUM

TARGET PROPERTY ADDRESS

13TH AND HOWELL - ISOLA REAL ESTATE VI LLC
1803 13TH AVENUE
SEATTLE, WA 98122

TARGET PROPERTY COORDINATES

Latitude (North):	47.617771 - 47° 37' 3.98''
Longitude (West):	122.315864 - 122° 18' 57.11''
Universal Tranverse Mercator:	Zone 10
UTM X (Meters):	551410.8
UTM Y (Meters):	5273826.5
Elevation:	369 ft. above sea level

USGS TOPOGRAPHIC MAP

Target Property Map:	6005543 SEATTLE SOUTH, WA
Version Date:	2014
North Map:	6005541 SEATTLE NORTH, WA
Version Date:	2014

EDR's GeoCheck Physical Setting Source Addendum is provided to assist the environmental professional in forming an opinion about the impact of potential contaminant migration.

Assessment of the impact of contaminant migration generally has two principal investigative components:

1. Groundwater flow direction, and
2. Groundwater flow velocity.

Groundwater flow direction may be impacted by surface topography, hydrology, hydrogeology, characteristics of the soil, and nearby wells. Groundwater flow velocity is generally impacted by the nature of the geologic strata.

GEOCHECK® - PHYSICAL SETTING SOURCE SUMMARY

GROUNDWATER FLOW DIRECTION INFORMATION

Groundwater flow direction for a particular site is best determined by a qualified environmental professional using site-specific well data. If such data is not reasonably ascertainable, it may be necessary to rely on other sources of information, such as surface topographic information, hydrologic information, hydrogeologic data collected on nearby properties, and regional groundwater flow information (from deep aquifers).


TOPOGRAPHIC INFORMATION


Surface topography may be indicative of the direction of surficial groundwater flow. This information can be used to assist the environmental professional in forming an opinion about the impact of nearby contaminated properties or, should contamination exist on the target property, what downgradient sites might be impacted.

TARGET PROPERTY TOPOGRAPHY

General Topographic Gradient: General WSW

SURROUNDING TOPOGRAPHY: ELEVATION PROFILES

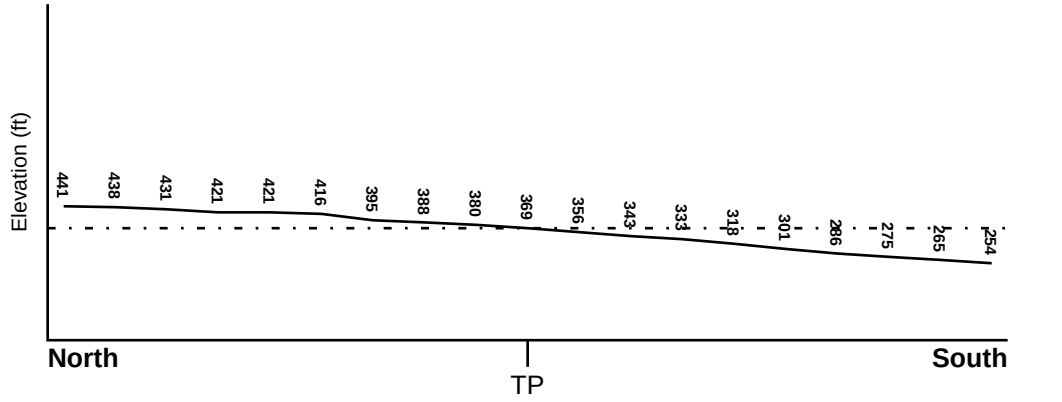

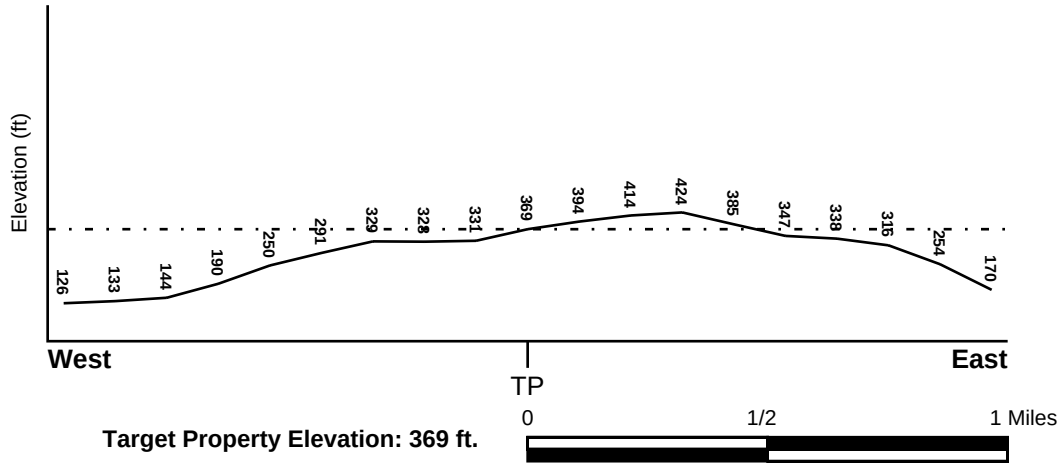

0 1/2 1 Miles

Target Property Elevation: 369 ft.

Source: Topography has been determined from the USGS 7.5' Digital Elevation Model and should be evaluated on a relative (not an absolute) basis. Relative elevation information between sites of close proximity should be field verified.

GEOCHECK® - PHYSICAL SETTING SOURCE SUMMARY

HYDROLOGIC INFORMATION

Surface water can act as a hydrologic barrier to groundwater flow. Such hydrologic information can be used to assist the environmental professional in forming an opinion about the impact of nearby contaminated properties or, should contamination exist on the target property, what downgradient sites might be impacted.

Refer to the Physical Setting Source Map following this summary for hydrologic information (major waterways and bodies of water).

FEMA FLOOD ZONE

Target Property County	FEMA Flood Electronic Data
KING, WA	YES - refer to the Overview Map and Detail Map

Flood Plain Panel at Target Property:	53033C0630F - FEMA Q3 Flood data
Additional Panels in search area:	53033C0340F - FEMA Q3 Flood data 53033C0345F - FEMA Q3 Flood data 53033C0635F - FEMA Q3 Flood data

NATIONAL WETLAND INVENTORY

NWI Quad at Target Property	NWI Electronic Data Coverage
SEATTLE SOUTH	YES - refer to the Overview Map and Detail Map

HYDROGEOLOGIC INFORMATION

Hydrogeologic information obtained by installation of wells on a specific site can often be an indicator of groundwater flow direction in the immediate area. Such hydrogeologic information can be used to assist the environmental professional in forming an opinion about the impact of nearby contaminated properties or, should contamination exist on the target property, what downgradient sites might be impacted.

Site-Specific Hydrogeological Data*:

Search Radius:	1.25 miles
Location Relative to TP:	1/2 - 1 Mile South
Site Name:	METAL LAUNDRY INC
Site EPA ID Number:	WAD009272741
Groundwater Flow Direction:	NOT AVAILABLE
Inferred Depth to Water:	10 feet to 15 feet
Hydraulic Connection:	The uppermost aquifer is situated in glacial drift composed of sand, gravel, silt, and clays (partially unconsolidated till).
Sole Source Aquifer:	A sole source aquifer is not persent at or near the site
Data Quality:	Information is inferred in the CERCLIS investigation report(s)

AQUIFLOW®

Search Radius: 1.000 Mile.

EDR has developed the AQUIFLOW Information System to provide data on the general direction of groundwater flow at specific points. EDR has reviewed reports submitted by environmental professionals to regulatory authorities at select sites and has extracted the date of the report, groundwater flow direction as determined hydrogeologically, and the depth to water table.

MAP ID	LOCATION FROM TP	GENERAL DIRECTION GROUNDWATER FLOW

* ©1996 Site--specific hydrogeological data gathered by CERCLIS Alerts, Inc., Bainbridge Island, WA. All rights reserved. All of the information and opinions presented are those of the cited EPA report(s), which were completed under a Comprehensive Environmental Response Compensation and Liability Information System (CERCLIS) investigation.

GEOCHECK® - PHYSICAL SETTING SOURCE SUMMARY

MAP ID	LOCATION FROM TP	GENERAL DIRECTION GROUNDWATER FLOW
1	1/4 - 1/2 Mile ESE	Flat
2	1/4 - 1/2 Mile SW	Not Reported
3	1/2 - 1 Mile West	Not Reported
4	1/2 - 1 Mile South	SSE
5	1/2 - 1 Mile West	SW

For additional site information, refer to Physical Setting Source Map Findings.

GEOCHECK® - PHYSICAL SETTING SOURCE SUMMARY

GROUNDWATER FLOW VELOCITY INFORMATION

Groundwater flow velocity information for a particular site is best determined by a qualified environmental professional using site specific geologic and soil strata data. If such data are not reasonably ascertainable, it may be necessary to rely on other sources of information, including geologic age identification, rock stratigraphic unit and soil characteristics data collected on nearby properties and regional soil information. In general, contaminant plumes move more quickly through sandy-gravelly types of soils than silty-clayey types of soils.

GEOLOGIC INFORMATION IN GENERAL AREA OF TARGET PROPERTY

Geologic information can be used by the environmental professional in forming an opinion about the relative speed at which contaminant migration may be occurring.

ROCK STRATIGRAPHIC UNIT

Era:	Cenozoic
System:	Quaternary
Series:	Quaternary
Code:	Q *(decoded above as Era, System & Series)*

GEOLOGIC AGE IDENTIFICATION

Category: Stratifed Sequence

Geologic Age and Rock Stratigraphic Unit Source: P.G. Schruben, R.E. Arndt and W.J. Bawiec, Geology of the Conterminous U.S. at 1:2,500,000 Scale - a digital representation of the 1974 P.B. King and H.M. Beikman Map, USGS Digital Data Series DDS - 11 (1994).

DOMINANT SOIL COMPOSITION IN GENERAL AREA OF TARGET PROPERTY

The U.S. Department of Agriculture's (USDA) Soil Conservation Service (SCS) leads the National Cooperative Soil Survey (NCSS) and is responsible for collecting, storing, maintaining and distributing soil survey information for privately owned lands in the United States. A soil map in a soil survey is a representation of soil patterns in a landscape. Soil maps for STATSGO are compiled by generalizing more detailed (SSURGO) soil survey maps. The following information is based on Soil Conservation Service STATSGO data.

Soil Component Name:	ALDERWOOD
Soil Surface Texture:	gravelly - sandy loam
Hydrologic Group:	Class C - Slow infiltration rates. Soils with layers impeding downward movement of water, or soils with moderately fine or fine textures.
Soil Drainage Class:	Moderately well drained. Soils have a layer of low hydraulic conductivity, wet state high in the profile. Depth to water table is 3 to 6 feet.

Hydric Status: Soil does not meet the requirements for a hydric soil.

Corrosion Potential - Uncoated Steel:	MODERATE
Depth to Bedrock Min:	> 60 inches
Depth to Bedrock Max:	> 60 inches

GEOCHECK® - PHYSICAL SETTING SOURCE SUMMARY

Soil Layer Information							
	Boundary			Classification			
Layer	Upper	Lower	Soil Texture Class	AASHTO Group	Unified Soil	Permeability Rate (in/hr)	Soil Reaction (pH)
1	0 inches	7 inches	gravelly - sandy loam	Granular materials (35 pct. or less passing No. 200), Silty, or Clayey Gravel and Sand.	COARSE-GRAINED SOILS, Gravels, Gravels with fines, Silty Gravel	Max: 6.00 Min: 2.00	Max: 6.50 Min: 5.10
2	7 inches	35 inches	very gravelly - loam	Granular materials (35 pct. or less passing No. 200), Stone Fragments, Gravel and Sand.	COARSE-GRAINED SOILS, Gravels, Gravels with fines, Silty Gravel	Max: 6.00 Min: 2.00	Max: 6.50 Min: 5.10
3	35 inches	39 inches	cemented	Not reported	Not reported	Max: 0.00 Min: 0.00	Max: 0.00 Min: 0.00

OTHER SOIL TYPES IN AREA

Based on Soil Conservation Service STATSGO data, the following additional subordinant soil types may appear within the general area of target property.

Soil Surface Textures: silt loam
very gravelly - sandy loam

Surficial Soil Types: silt loam
very gravelly - sandy loam

Shallow Soil Types: very gravelly - loam

Deeper Soil Types: very gravelly - coarse sand
stratified
very gravelly - loamy sand
very gravelly - sand

LOCAL / REGIONAL WATER AGENCY RECORDS

EDR Local/Regional Water Agency records provide water well information to assist the environmental professional in assessing sources that may impact ground water flow direction, and in forming an opinion about the impact of contaminant migration on nearby drinking water wells.

GEOCHECK® - PHYSICAL SETTING SOURCE SUMMARY

WELL SEARCH DISTANCE INFORMATION

DATABASE	SEARCH DISTANCE (miles)
Federal USGS	1.000
Federal FRDS PWS	Nearest PWS within 1 mile
State Database	1.000

FEDERAL USGS WELL INFORMATION

MAP ID	WELL ID	LOCATION FROM TP
6	USGS40001262337	1/2 - 1 Mile NE
7	USGS40001264986	1/2 - 1 Mile West
8	USGS40001264679	1/2 - 1 Mile ESE

FEDERAL FRDS PUBLIC WATER SUPPLY SYSTEM INFORMATION


MAP ID	WELL ID	LOCATION FROM TP
9	WA5314793	1/2 - 1 Mile SSW

Note: PWS System location is not always the same as well location.

STATE DATABASE WELL INFORMATION

MAP ID	WELL ID	LOCATION FROM TP
No Wells Found		

PHYSICAL SETTING SOURCE MAP - 4616857.2s

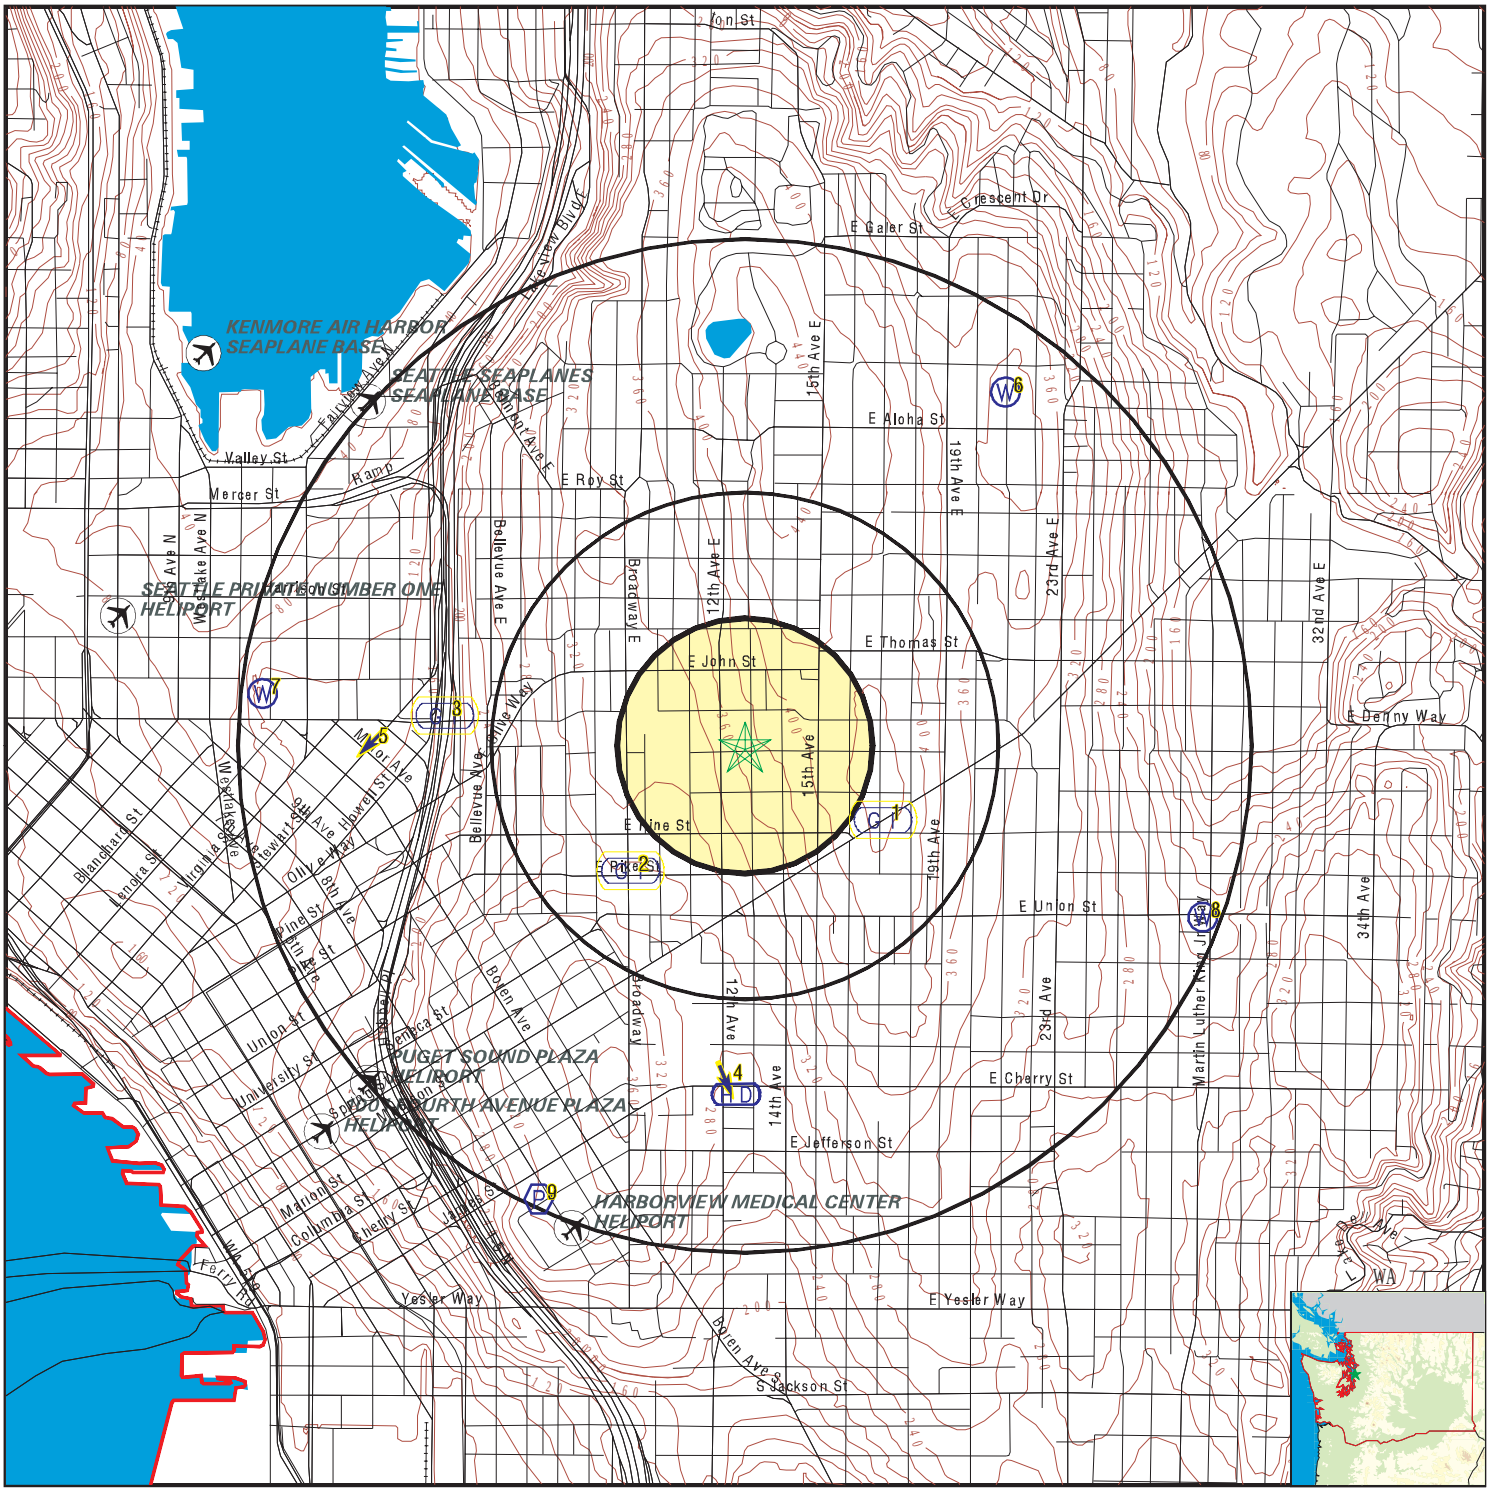

- County Boundary
- Major Roads
- Contour Lines
- Airports
- Earthquake epicenter, Richter 5 or greater
- Water Wells
- Public Water Supply Wells
- Cluster of Multiple Icons
- Groundwater Flow Direction
- GI Indeterminate Groundwater Flow at Location
- GV Groundwater Flow Varies at Location
- HD Closest Hydrogeological Data

SITE NAME: 13th and Howell - ISOLA REAL ESTATE VI LLC	CLIENT: Terracon
ADDRESS: 1803 13th Avenue Seattle WA 98122	CONTACT: Emily Blakeway
LAT/LONG: 47.617771 / 122.315864	INQUIRY #: 4616857.2s DATE: May 12, 2016 9:19 am

Copyright © 2016 EDR, Inc. © 2015 TomTom Rel. 2015.

GEOCHECK® - PHYSICAL SETTING SOURCE MAP FINDINGS

Map ID Direction Distance Elevation			Database	EDR ID Number
1 **ESE** **1/4 - 1/2 Mile** **Higher**	Site ID: Groundwater Flow: Shallowest Water Table Depth: Deepest Water Table Depth: Average Water Table Depth: Date:	1549 Flat 54.7 59.4 Not Reported 09/19/1988	**AQUIFLOW**	**41973**
2 **SW** **1/4 - 1/2 Mile** **Lower**	Site ID: Groundwater Flow: Shallowest Water Table Depth: Deepest Water Table Depth: Average Water Table Depth: Date:	2614 Not Reported Not Reported Not Reported 50 07/25/1991	**AQUIFLOW**	**61456**
3 **West** **1/2 - 1 Mile** **Lower**	Site ID: Groundwater Flow: Shallowest Water Table Depth: Deepest Water Table Depth: Average Water Table Depth: Date:	2180 Not Reported 3.90 19.32 Not Reported 09/28/1998	**AQUIFLOW**	**41937**
4 **South** **1/2 - 1 Mile** **Lower**	Site ID: Groundwater Flow: Shallowest Water Table Depth: Deepest Water Table Depth: Average Water Table Depth: Date:	1929 SSE 9.31 11.41 Not Reported 03/23/1998	**AQUIFLOW**	**61263**
5 **West** **1/2 - 1 Mile** **Lower**	Site ID: Groundwater Flow: Shallowest Water Table Depth: Deepest Water Table Depth: Average Water Table Depth: Date:	352802 SW 8.5 24.5 Not Reported 01/04/1996	**AQUIFLOW**	**61128**
6 **NE** **1/2 - 1 Mile** **Higher**			**FED USGS**	**USGS40001262337**

Org. Identifier:	USGS-WA		
Formal name:	USGS Washington Water Science Center		
Monloc Identifier:	USGS-473333122180701		
Monloc name:	25N/04E-21C01		
Monloc type:	Well		
Monloc desc:	Not Reported		
Huc code:	17110012	Drainagearea value:	Not Reported
Drainagearea Units:	Not Reported	Contrib drainagearea:	Not Reported
Contrib drainagearea units:	Not Reported	Latitude:	47.6278762
Longitude:	-122.304848	Sourcemap scale:	24000

Horiz Acc measure:	5	Horiz Acc measure units:	seconds
Horiz Collection method:	Interpolated from map		
Horiz coord refsys:	NAD83	Vert measure val:	40
Vert measure units:	feet	Vertacc measure val:	25
Vert accmeasure units:	feet		
Vertcollection method:	Interpolated from topographic map		
Vert coord refsys:	NGVD29	Countrycode:	US
Aquifername:	Not Reported		
Formation type:	Not Reported		
Aquifer type:	Not Reported		
Construction date:	19630116	Welldepth:	775
Welldepth units:	ft	Wellholedepth:	Not Reported
Wellholedepth units:	Not Reported		

Ground-water levels, Number of Measurements: 1

Date	Feet below Surface	Feet to Sealevel
1963-04-01	15	

7
West **FED USGS** **USGS40001264986**
1/2 - 1 Mile
Lower

Org. Identifier:	USGS-WA		
Formal name:	USGS Washington Water Science Center		
Monloc Identifier:	USGS-473710122200601		
Monloc name:	25N/04E-30R01		
Monloc type:	Well		
Monloc desc:	Not Reported		
Huc code:	17110012	Drainagearea value:	Not Reported
Drainagearea Units:	Not Reported	Contrib drainagearea:	Not Reported
Contrib drainagearea units:	Not Reported	Latitude:	47.619265
Longitude:	-122.3362378	Sourcemap scale:	24000
Horiz Acc measure:	1	Horiz Acc measure units:	seconds
Horiz Collection method:	Interpolated from map		
Horiz coord refsys:	NAD83	Vert measure val:	115
Vert measure units:	feet	Vertacc measure val:	3
Vert accmeasure units:	feet		
Vertcollection method:	Interpolated from topographic map		
Vert coord refsys:	NGVD29	Countrycode:	US
Aquifername:	Not Reported		
Formation type:	Not Reported		
Aquifer type:	Not Reported		
Construction date:	19010101	Welldepth:	555
Welldepth units:	ft	Wellholedepth:	Not Reported
Wellholedepth units:	Not Reported		

Ground-water levels, Number of Measurements: 1

Date	Feet below Surface	Feet to Sealevel
1938-07-01	78	

8
ESE **FED USGS** **USGS40001264679**
1/2 - 1 Mile
Lower

Org. Identifier:	USGS-WA		
Formal name:	USGS Washington Water Science Center		
Monloc Identifier:	USGS-473647122174301		
Monloc name:	26N/04E-04A06		
Monloc type:	Well		
Monloc desc:	Not Reported		
Huc code:	17110012	Drainagearea value:	Not Reported
Drainagearea Units:	Not Reported	Contrib drainagearea:	Not Reported
Contrib drainagearea units:	Not Reported	Latitude:	47.6128763
Longitude:	-122.2965142	Sourcemap scale:	24000
Horiz Acc measure:	1	Horiz Acc measure units:	seconds
Horiz Collection method:	Interpolated from map		
Horiz coord refsys:	NAD83	Vert measure val:	320
Vert measure units:	feet	Vertacc measure val:	1
Vert accmeasure units:	feet		
Vertcollection method:	Interpolated from topographic map		
Vert coord refsys:	NGVD29	Countrycode:	US
Aquifername:	Not Reported		
Formation type:	Not Reported		
Aquifer type:	Not Reported		
Construction date:	19530804	Welldepth:	Not Reported
Welldepth units:	Not Reported	Wellholedepth:	Not Reported
Wellholedepth units:	Not Reported		

Ground-water levels, Number of Measurements: 0

9
SSW **FRDS PWS** **WA5314793**
1/2 - 1 Mile
Lower

Epa region:	10	State:	WA
Pwsid:	WA5314793		
Pwsname:	COOPER LAKE SUMMER HOME SITES		
City served:	Not Reported	State served:	WA
Zip served:	Not Reported	Fips county:	53037
Status:	Closed	Pop srvd:	25
Pwssvcconn:	50	Source:	Groundwater
Pws type:	CWS	Owner:	Private
Contact:	COOPER LAKE SUMMER HOME SITES		
Contactor gname:	Not Reported		
Contact phone:	Not Reported	Contact address1:	Not Reported
Contact address2:	Not Reported	Contact city:	SEATTLE
Contact state:	WA	Contact zip:	98104
Activity code:	I		

Location Information:

Name:	COOPER LAKE SUMMER HOME SITES		
Pwstypcd:	CWS	Primsrccd:	GW
Popserved:	25		
Add1:	Not Reported		
Add2:	Not Reported		
City:	SEATTLE	State:	WA
Zip:	98104	Phone:	Not Reported
Cityserv:	Not Reported	Cntyserv:	Not Reported
Stateserv:	WA	Zipserv:	Not Reported

GEOCHECK® - PHYSICAL SETTING SOURCE MAP FINDINGS

PWS ID:	WA5314793		
Date Initiated:	7706	Date Deactivated:	Not Reported
PWS Name:	COOPER LAKE SUMMER HOME SITES SEATTLE, WA 98104		
Addressee / Facility:	Not Reported		
Facility Latitude:	47 36 18	Facility Longitude:	122 19 24
City Served:	Not Reported		
Treatment Class:	Untreated	Population:	00000025

Violations information not reported.

GEOCHECK® - PHYSICAL SETTING SOURCE MAP FINDINGS
RADON

AREA RADON INFORMATION

Federal EPA Radon Zone for KING County: 3

Note: Zone 1 indoor average level > 4 pCi/L.
: Zone 2 indoor average level >= 2 pCi/L and <= 4 pCi/L.
: Zone 3 indoor average level < 2 pCi/L.

Federal Area Radon Information for KING COUNTY, WA

Number of sites tested: 106

Area	Average Activity	% <4 pCi/L	% 4-20 pCi/L	% >20 pCi/L
Living Area - 1st Floor	0.334 pCi/L	99%	1%	0%
Living Area - 2nd Floor	0.800 pCi/L	100%	0%	0%
Basement	0.538 pCi/L	97%	3%	0%

PHYSICAL SETTING SOURCE RECORDS SEARCHED

TOPOGRAPHIC INFORMATION

USGS 7.5' Digital Elevation Model (DEM)
Source: United States Geologic Survey
EDR acquired the USGS 7.5' Digital Elevation Model in 2002 and updated it in 2006. The 7.5 minute DEM corresponds to the USGS 1:24,000- and 1:25,000-scale topographic quadrangle maps. The DEM provides elevation data with consistent elevation units and projection.

Current USGS 7.5 Minute Topographic Map
Source: U.S. Geological Survey

HYDROLOGIC INFORMATION

Flood Zone Data: This data, available in select counties across the country, was obtained by EDR in 2003 & 2011 from the Federal Emergency Management Agency (FEMA). Data depicts 100-year and 500-year flood zones as defined by FEMA.

NWI: National Wetlands Inventory. This data, available in select counties across the country, was obtained by EDR in 2002, 2005 and 2010 from the U.S. Fish and Wildlife Service.

State Wetlands Data: Wetland Inventory
Source: Department of Ecology
Telephone: 360-407-6121

HYDROGEOLOGIC INFORMATION

AQUIFLOW^{R} Information System
Source: EDR proprietary database of groundwater flow information
EDR has developed the AQUIFLOW Information System (AIS) to provide data on the general direction of groundwater flow at specific points. EDR has reviewed reports submitted to regulatory authorities at select sites and has extracted the date of the report, hydrogeologically determined groundwater flow direction and depth to water table information.

GEOLOGIC INFORMATION

Geologic Age and Rock Stratigraphic Unit
Source: P.G. Schruben, R.E. Arndt and W.J. Bawiec, Geology of the Conterminous U.S. at 1:2,500,000 Scale - A digital representation of the 1974 P.B. King and H.M. Beikman Map, USGS Digital Data Series DDS - 11 (1994).

STATSGO: State Soil Geographic Database
Source: Department of Agriculture, Natural Resources Conservation Service (NRCS)
The U.S. Department of Agriculture's (USDA) Natural Resources Conservation Service (NRCS) leads the national Conservation Soil Survey (NCSS) and is responsible for collecting, storing, maintaining and distributing soil survey information for privately owned lands in the United States. A soil map in a soil survey is a representation of soil patterns in a landscape. Soil maps for STATSGO are compiled by generalizing more detailed (SSURGO) soil survey maps.

SSURGO: Soil Survey Geographic Database
Source: Department of Agriculture, Natural Resources Conservation Service (NRCS)
Telephone: 800-672-5559
SSURGO is the most detailed level of mapping done by the Natural Resources Conservation Service, mapping scales generally range from 1:12,000 to 1:63,360. Field mapping methods using national standards are used to construct the soil maps in the Soil Survey Geographic (SSURGO) database. SSURGO digitizing duplicates the original soil survey maps. This level of mapping is designed for use by landowners, townships and county natural resource planning and management.

PHYSICAL SETTING SOURCE RECORDS SEARCHED

LOCAL / REGIONAL WATER AGENCY RECORDS

FEDERAL WATER WELLS

PWS: Public Water Systems
Source: EPA/Office of Drinking Water
Telephone: 202-564-3750
Public Water System data from the Federal Reporting Data System. A PWS is any water system which provides water to at least 25 people for at least 60 days annually. PWSs provide water from wells, rivers and other sources.

PWS ENF: Public Water Systems Violation and Enforcement Data
Source: EPA/Office of Drinking Water
Telephone: 202-564-3750
Violation and Enforcement data for Public Water Systems from the Safe Drinking Water Information System (SDWIS) after August 1995. Prior to August 1995, the data came from the Federal Reporting Data System (FRDS).

USGS Water Wells: USGS National Water Inventory System (NWIS)
This database contains descriptive information on sites where the USGS collects or has collected data on surface water and/or groundwater. The groundwater data includes information on wells, springs, and other sources of groundwater.

STATE RECORDS

Water Wells
Source: Department of Health
Telephone: 360-236-3148
Group A and B well locations.

Water Well Listing
Source: Public Utility District
Telephone: 206-779-7656
A listing of water well locations in Kitsap County.

OTHER STATE DATABASE INFORMATION

Oil and Gas Well Listing
Source: Department of Natural Resources
Telephone: 360-902-1450
Locations that represent oil and gas test well sites in Washington State from 1890 to present.

RADON

Area Radon Information
Source: USGS
Telephone: 703-356-4020
The National Radon Database has been developed by the U.S. Environmental Protection Agency (USEPA) and is a compilation of the EPA/State Residential Radon Survey and the National Residential Radon Survey. The study covers the years 1986 - 1992. Where necessary data has been supplemented by information collected at private sources such as universities and research institutions.

EPA Radon Zones
Source: EPA
Telephone: 703-356-4020
Sections 307 & 309 of IRAA directed EPA to list and identify areas of U.S. with the potential for elevated indoor radon levels.

OTHER

Airport Landing Facilities: Private and public use landing facilities
Source: Federal Aviation Administration, 800-457-6656

Epicenters: World earthquake epicenters, Richter 5 or greater
Source: Department of Commerce, National Oceanic and Atmospheric Administration

Earthquake Fault Lines: The fault lines displayed on EDR's Topographic map are digitized quaternary faultlines, prepared in 1975 by the United State Geological Survey

PHYSICAL SETTING SOURCE RECORDS SEARCHED

STREET AND ADDRESS INFORMATION

© 2015 TomTom North America, Inc. All rights reserved. This material is proprietary and the subject of copyright protection and other intellectual property rights owned by or licensed to Tele Atlas North America, Inc. The use of this material is subject to the terms of a license agreement. You will be held liable for any unauthorized copying or disclosure of this material.

Appendix C

Historical Information

EDR Aerial Photo Decade Package

05/12/16

Site Name:

13th and Howell - ISOLA REAL
1803 13th Avenue
Seattle, WA 98122
EDR Inquiry # 4616857.5

Client Name:

Terracon
21905 64th Ave. West
Mountlake Terrace, WA 98043
Contact: Emily Blakeway

Environmental Data Resources, Inc. (EDR) Aerial Photo Decade Package is a screening tool designed to assist environmental professionals in evaluating potential liability on a target property resulting from past activities. EDR's professional researchers provide digitally reproduced historical aerial photographs, and when available, provide one photo per decade.

Search Results:

Year	Scale	Details	Source
2011	1"=500'	Flight Year: 2011	USDA/NAIP
2009	1"=500'	Flight Year: 2009	USDA/NAIP
2006	1"=500'	Flight Year: 2006	USDA/NAIP
1990	1"=500'	Acquisition Date: July, 10 1990	USGS/DOQQ
1985	1"=500'	Flight Date: May, 21 1985	NRWA
1980	1"=500'	Flight Date: July, 08 1980	USGS
1977	1"=500'	Flight Date: September, 05 1977	USGS
1969	1"=500'	Flight Date: June, 30 1969	USGS
1965	1"=500'	Flight Date: June, 30 1965	NRWA
1956	1"=500'	Flight Date: August, 07 1956	USC&GS
1943	1"=500'	Flight Date: March, 05 1943	USGS
1936	1"=500'	Flight Date: January, 01 1936	USGS

When delivered electronically by EDR, the aerial photo images included with this report are for ONE TIME USE ONLY. Further reproduction of these aerial photo images is prohibited without permission from EDR. For more information contact your EDR Account Executive.

Disclaimer - Copyright and Trademark Notice

This Report contains certain information obtained from a variety of public and other sources reasonably available to Environmental Data Resources, Inc. It cannot be concluded from this Report that coverage information for the target and surrounding properties does not exist from other sources. NO WARRANTY EXPRESSED OR IMPLIED, IS MADE WHATSOEVER IN CONNECTION WITH THIS REPORT. ENVIRONMENTAL DATA RESOURCES, INC. SPECIFICALLY DISCLAIMS THE MAKING OF ANY SUCH WARRANTIES, INCLUDING WITHOUT LIMITATION, MERCHANTABILITY OR FITNESS FOR A PARTICULAR USE OR PURPOSE. ALL RISK IS ASSUMED BY THE USER. IN NO EVENT SHALL ENVIRONMENTAL DATA RESOURCES, INC. BE LIABLE TO ANYONE, WHETHER ARISING OUT OF ERRORS OR OMISSIONS, NEGLIGENCE, ACCIDENT OR ANY OTHER CAUSE, FOR ANY LOSS OF DAMAGE, INCLUDING, WITHOUT LIMITATION, SPECIAL, INCIDENTAL, CONSEQUENTIAL, OR EXEMPLARY DAMAGES. ANY LIABILITY ON THE PART OF ENVIRONMENTAL DATA RESOURCES, INC. IS STRICTLY LIMITED TO A REFUND OF THE AMOUNT PAID FOR THIS REPORT. Purchaser accepts this Report "AS IS". Any analyses, estimates, ratings, environmental risk levels or risk codes provided in this Report are provided for illustrative purposes only, and are not intended to provide, nor should they be interpreted as providing any facts regarding, or prediction or forecast of, any environmental risk for any property. Only a Phase I Environmental Site Assessment performed by an environmental professional can provide information regarding the environmental risk for any property. Additionally, the information provided in this Report is not to be construed as legal advice.

Copyright 2016 by Environmental Data Resources, Inc. All rights reserved. Reproduction in any media or format, in whole or in part, of any report or map of Environmental Data Resources, Inc., or its affiliates, is prohibited without prior written permission.

EDR and its logos (including Sanborn and Sanborn Map) are trademarks of Environmental Data Resources, Inc. or its affiliates. All other trademarks used herein are the property of their respective owners.




0 Feet 500 1000 2000 4000

Project Manager:	Project No.	Terracon	2011 AERIAL PHOTOGRAPH
Drawn by:	Scale:		3th and Howell - ISOLA REAL ESTATE VI LL 1803 13th Avenue Seattle, WA 98122
Checked by:	File Name:		
Approved by:	Date: 2011		



0 Feet 500 1000 2000 4000

Project Manager:	Project No.	Terracon	2009 AERIAL PHOTOGRAPH
Drawn by:	Scale:		3th and Howell - ISOLA REAL ESTATE VI LL 1803 13th Avenue Seattle, WA 98122
Checked by:	File Name:		
Approved by:	Date: 2009		

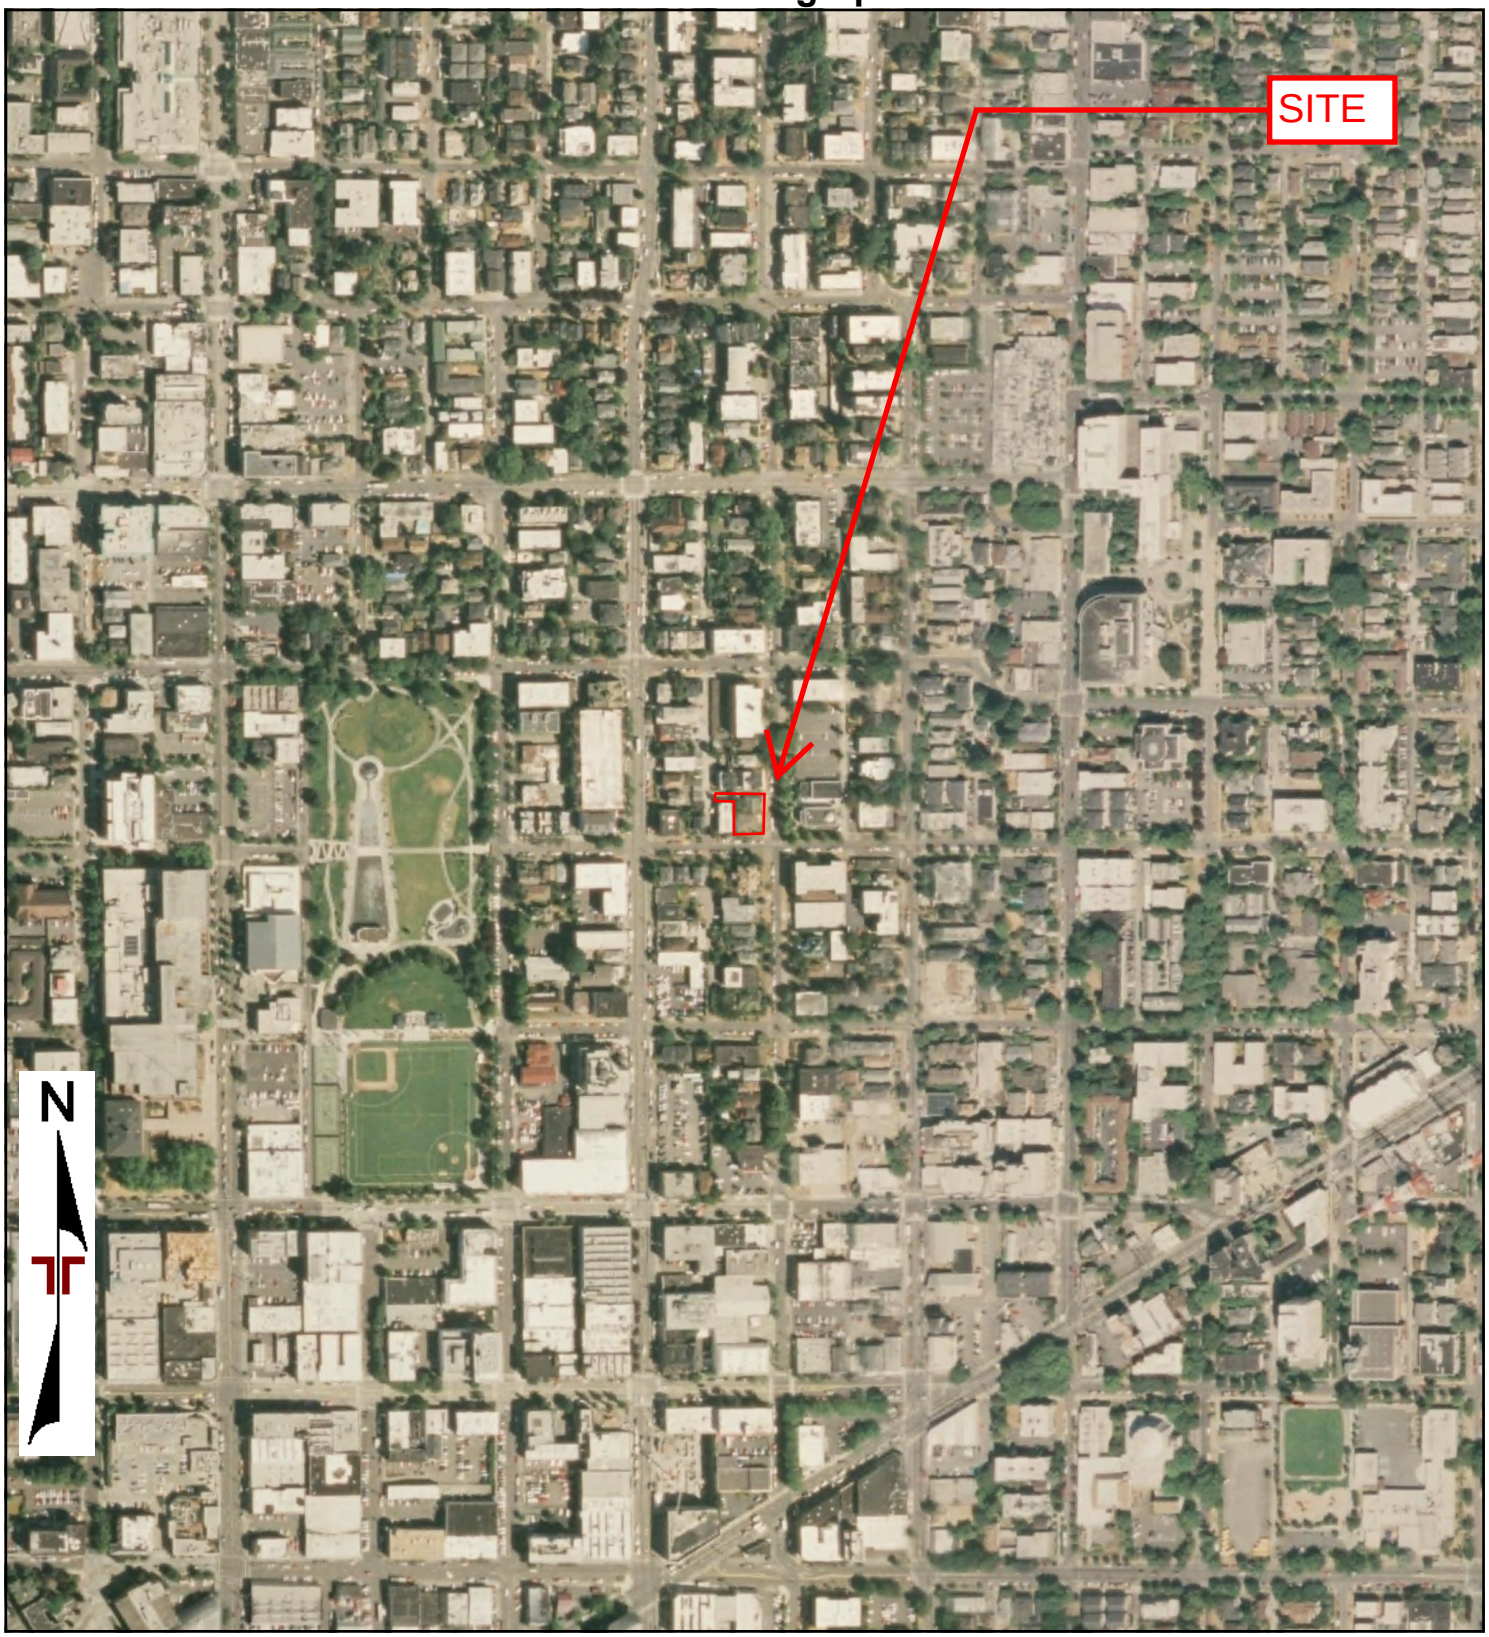


0 Feet 500 1000 2000 4000

Project Manager:	Project No.	Terracon	2006 AERIAL PHOTOGRAPH
Drawn by:	Scale:		3th and Howell - ISOLA REAL ESTATE VI LL 1803 13th Avenue Seattle, WA 98122
Checked by:	File Name:		
Approved by:	Date: 2006		




0 Feet 500 1000 2000 4000

Project Manager:	Project No.	Terracon	1990 AERIAL PHOTOGRAPH
Drawn by:	Scale:		3th and Howell - ISOLA REAL ESTATE VI LL 1803 13th Avenue Seattle, WA 98122
Checked by:	File Name:		
Approved by:	Date: 1990		

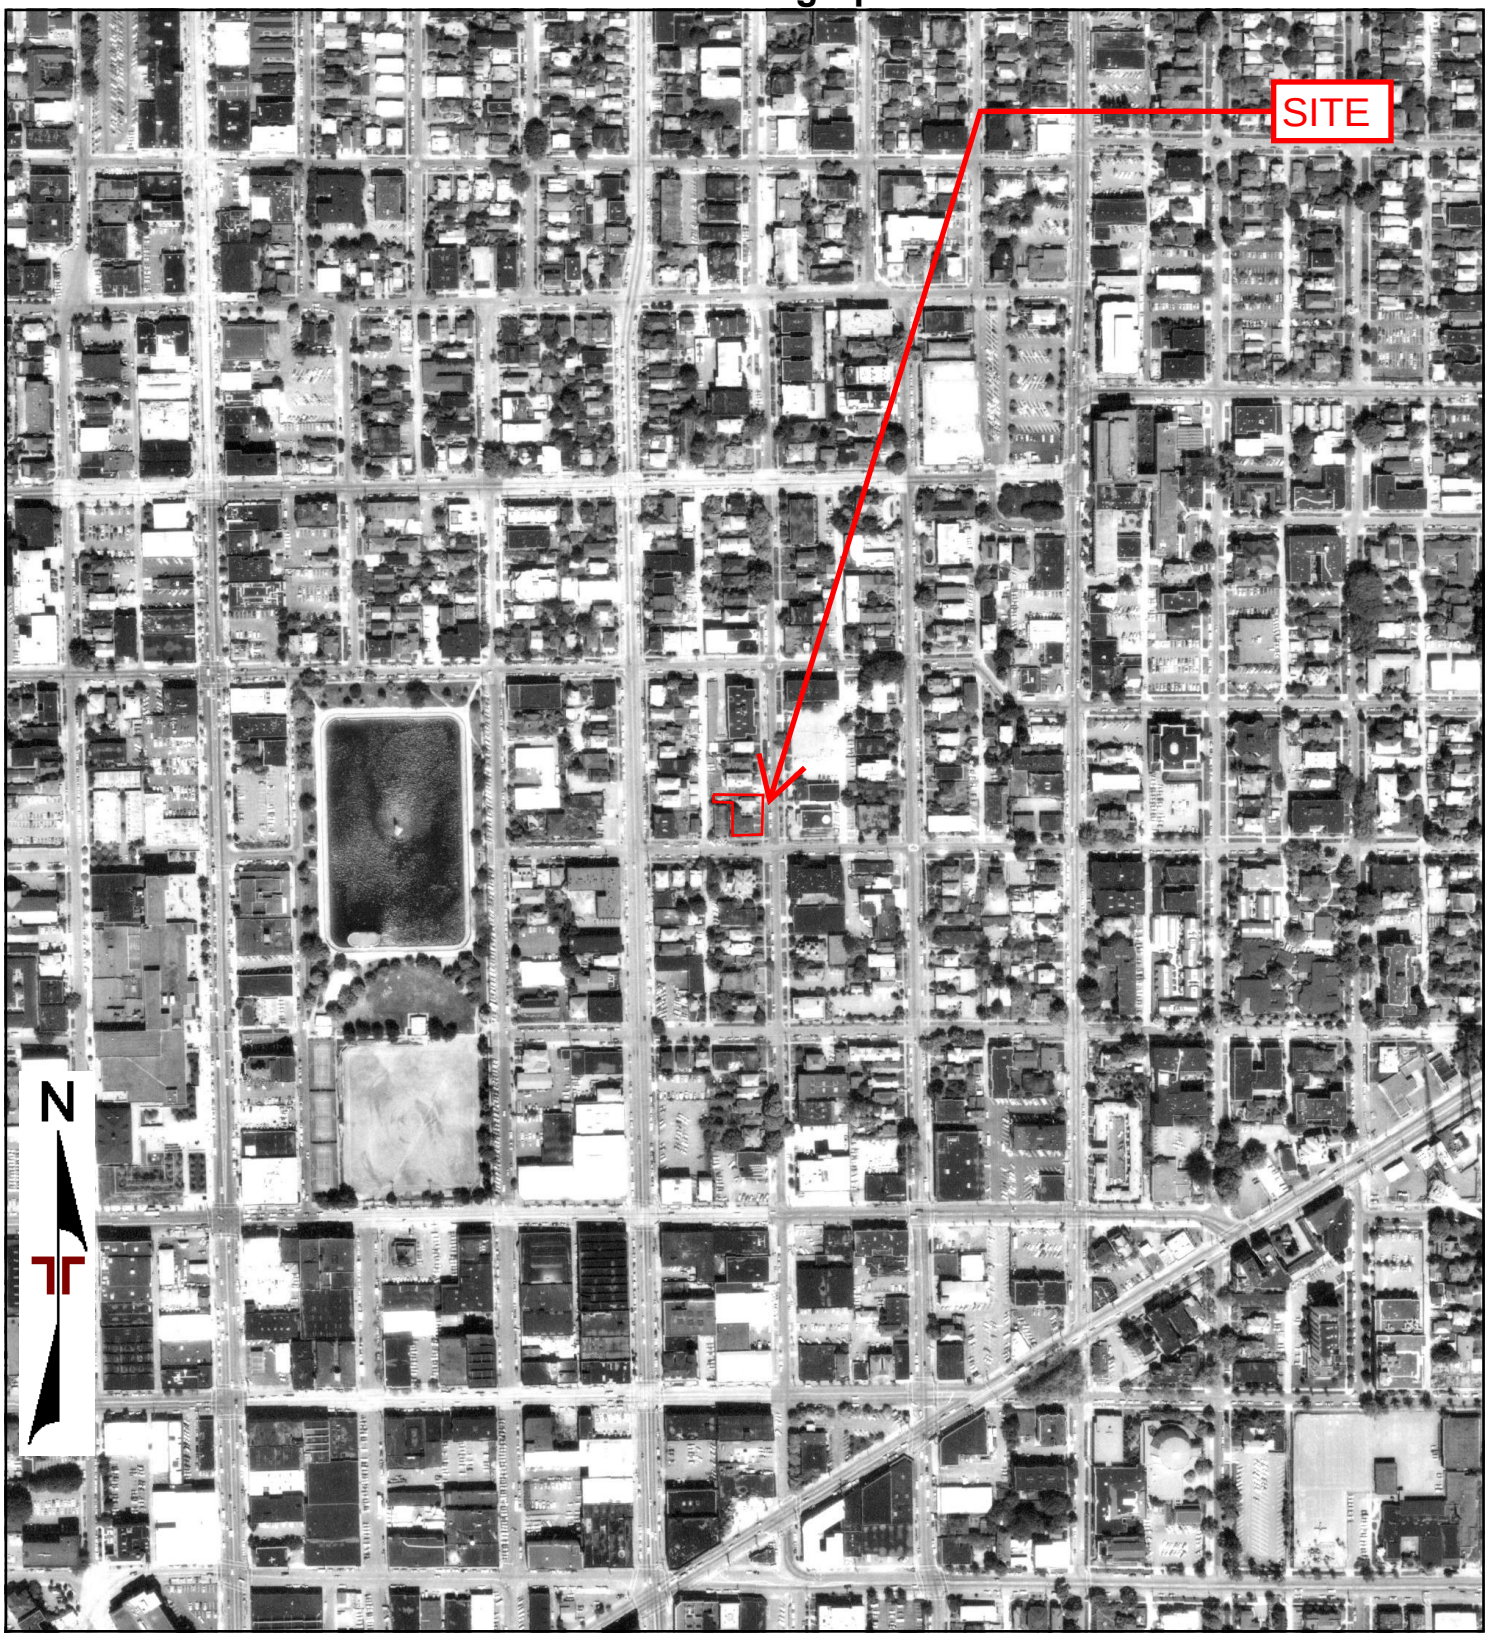


0 Feet 500 1000 2000 4000

Project Manager:	Project No.	Terracon	1985 AERIAL PHOTOGRAPH
Drawn by:	Scale:		3th and Howell - ISOLA REAL ESTATE VI LL 1803 13th Avenue Seattle, WA 98122
Checked by:	File Name:		
Approved by:	Date: 1985		

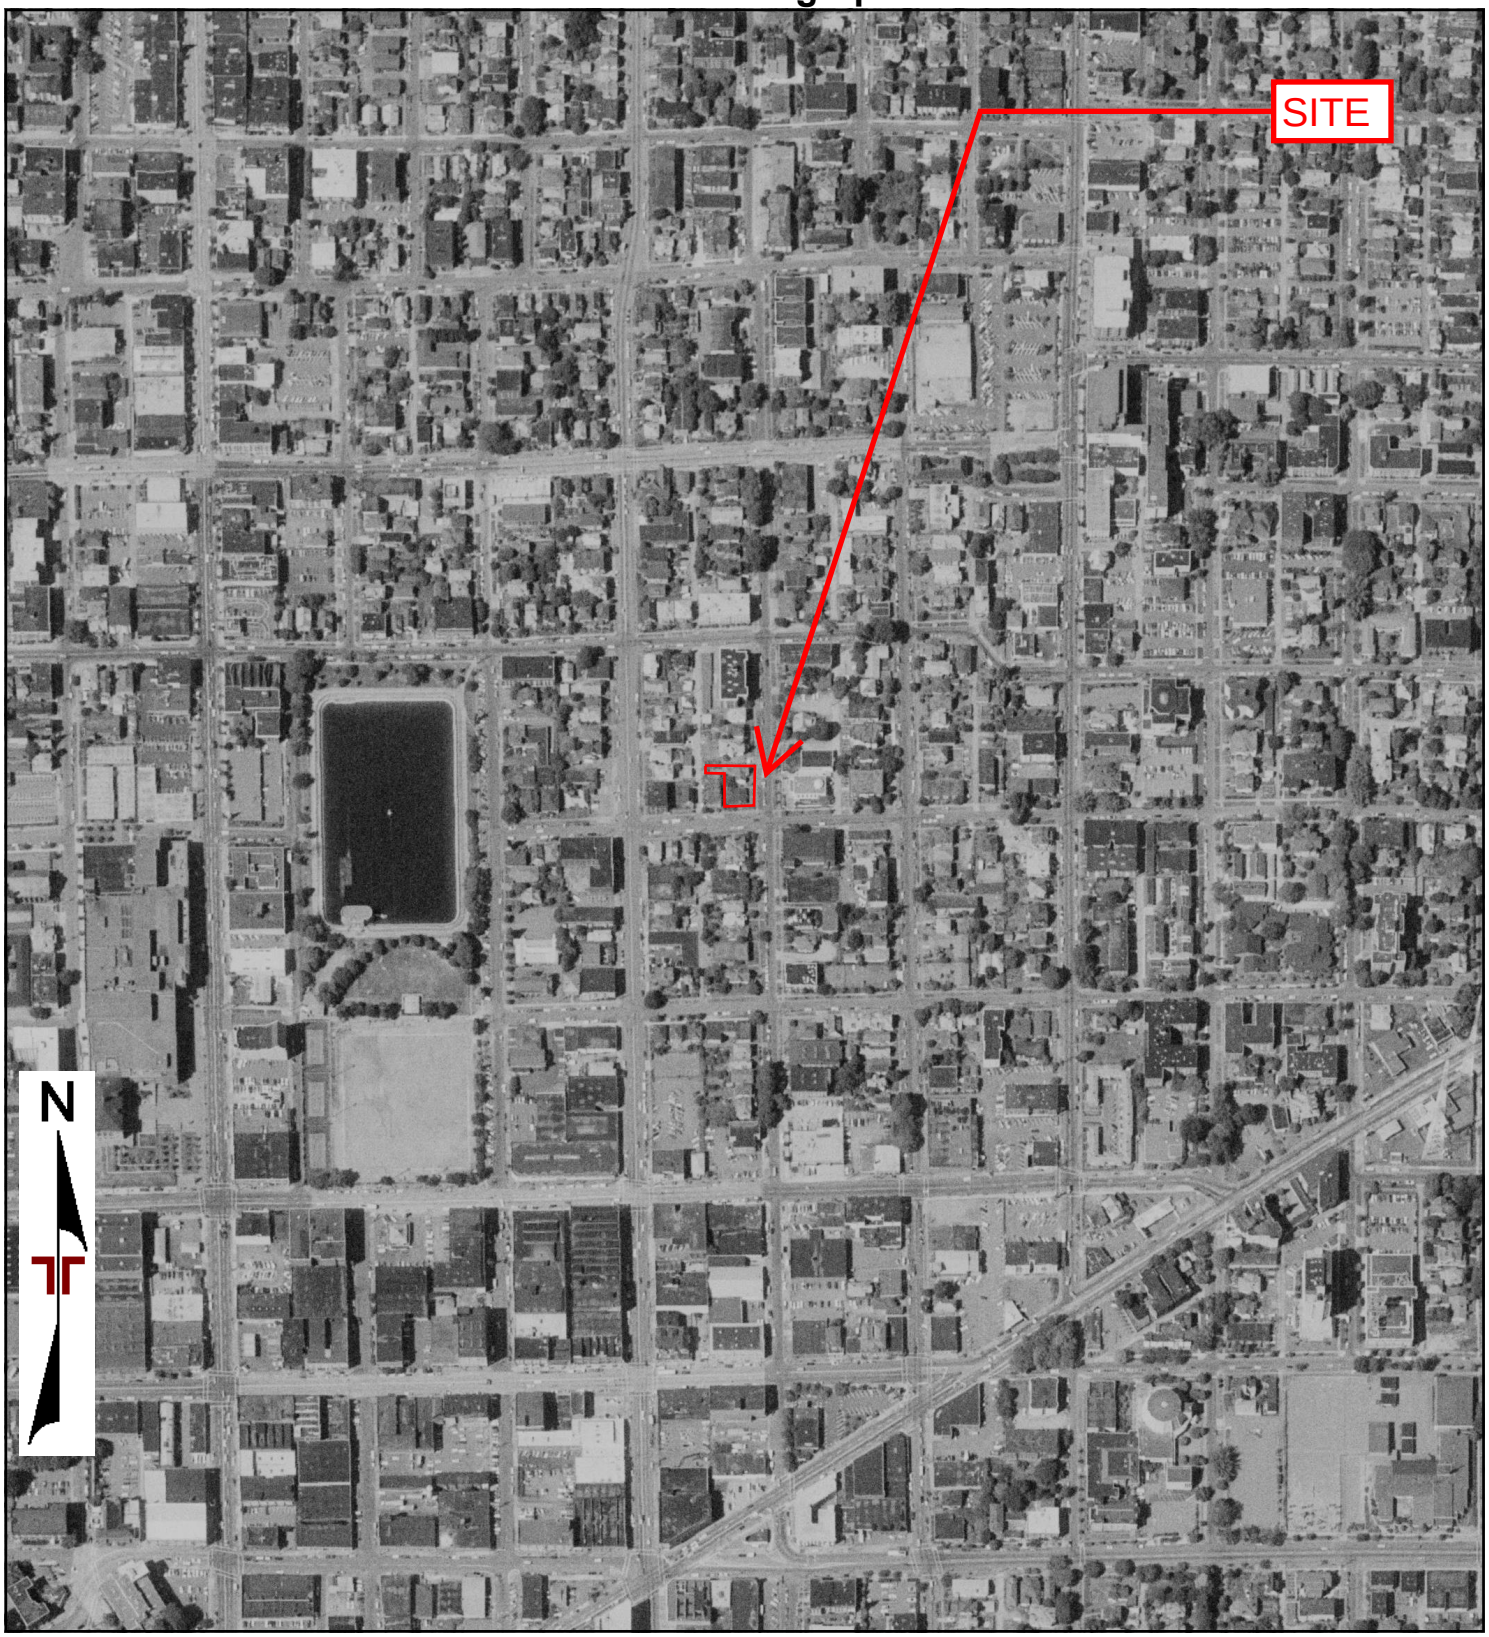


0 Feet 500 1000 2000 4000

Project Manager:	Project No.	Terracon	1980 AERIAL PHOTOGRAPH
Drawn by:	Scale:		3th and Howell - ISOLA REAL ESTATE VI LL 1803 13th Avenue Seattle, WA 98122
Checked by:	File Name:		
Approved by:	Date: 1980		

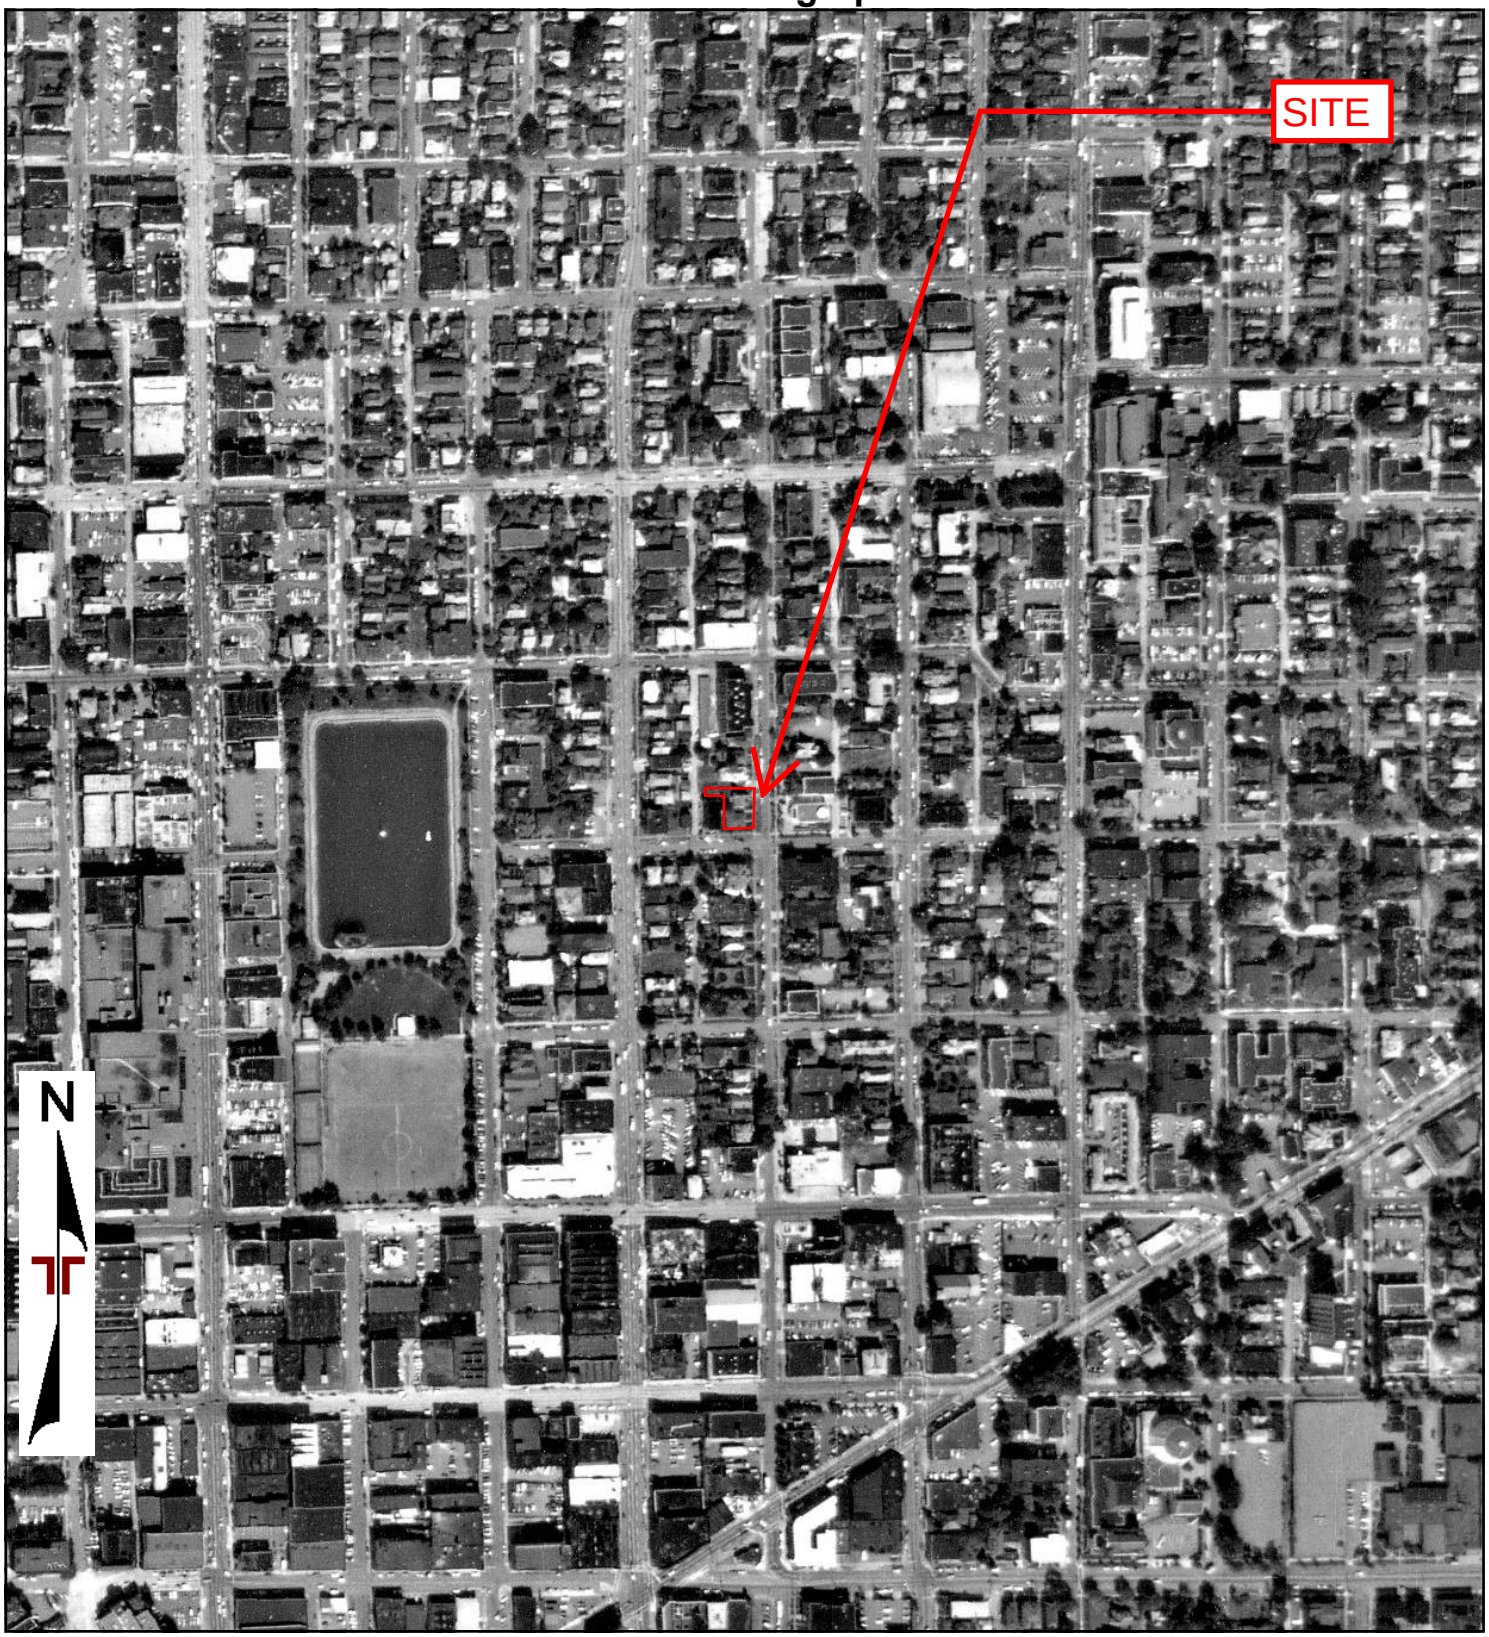

0 Feet 500 1000 2000 4000

Project Manager:	Project No.	Terracon	1977 AERIAL PHOTOGRAPH
Drawn by:	Scale:		3th and Howell - ISOLA REAL ESTATE VI LL 1803 13th Avenue Seattle, WA 98122
Checked by:	File Name:		
Approved by:	Date: 1977		

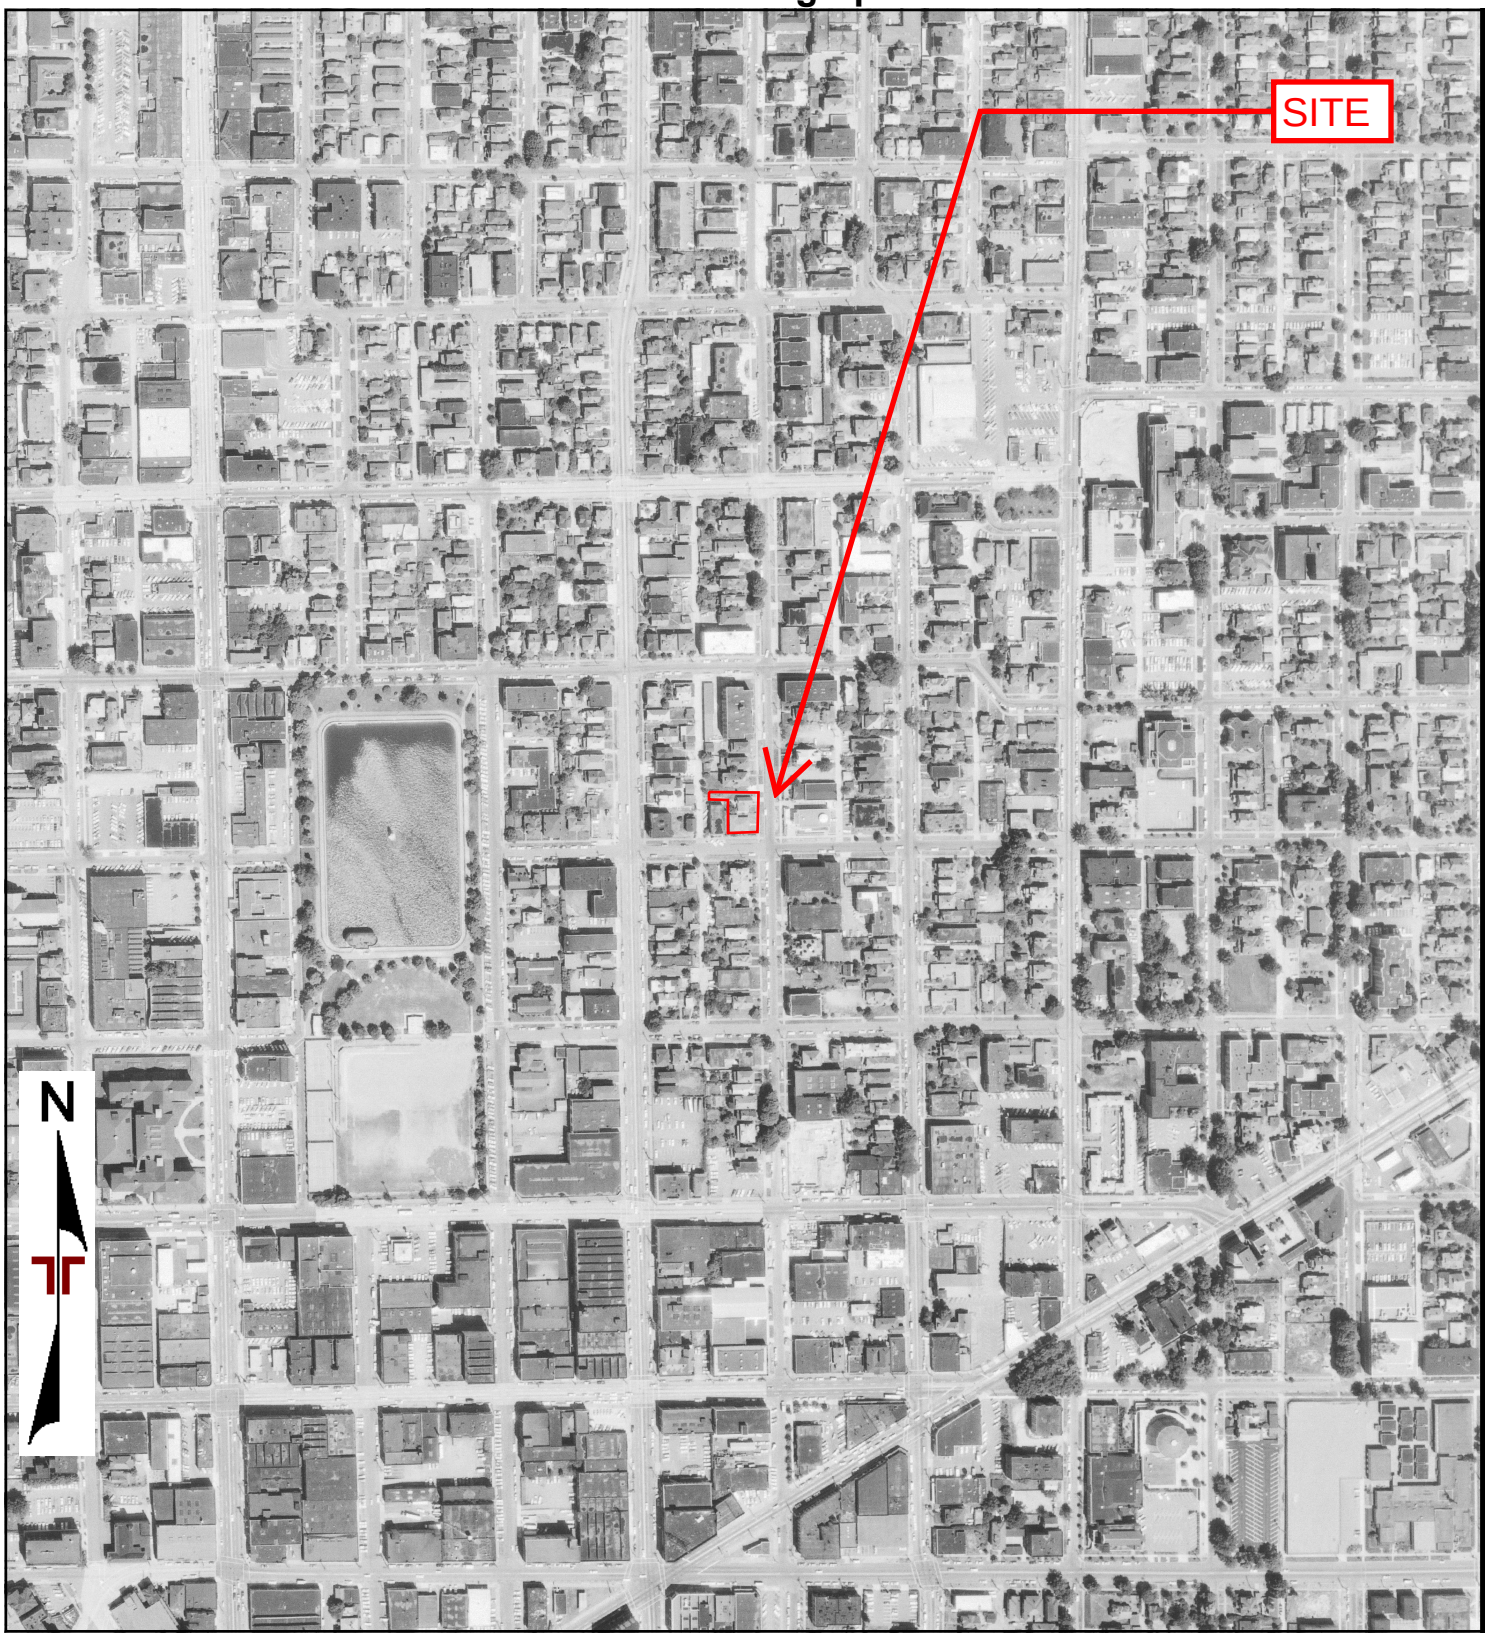


0 Feet 500 1000 2000 4000

Project Manager:	Project No.	Terracon	1969 AERIAL PHOTOGRAPH
Drawn by:	Scale:		3th and Howell - ISOLA REAL ESTATE VI LL 1803 13th Avenue Seattle, WA 98122
Checked by:	File Name:		
Approved by:	Date: 1969		



0 Feet 500 1000 2000 4000

Project Manager:	Project No.	Terracon	1965 AERIAL PHOTOGRAPH
Drawn by:	Scale:		3th and Howell - ISOLA REAL ESTATE VI LL 1803 13th Avenue Seattle, WA 98122
Checked by:	File Name:		
Approved by:	Date: 1965		

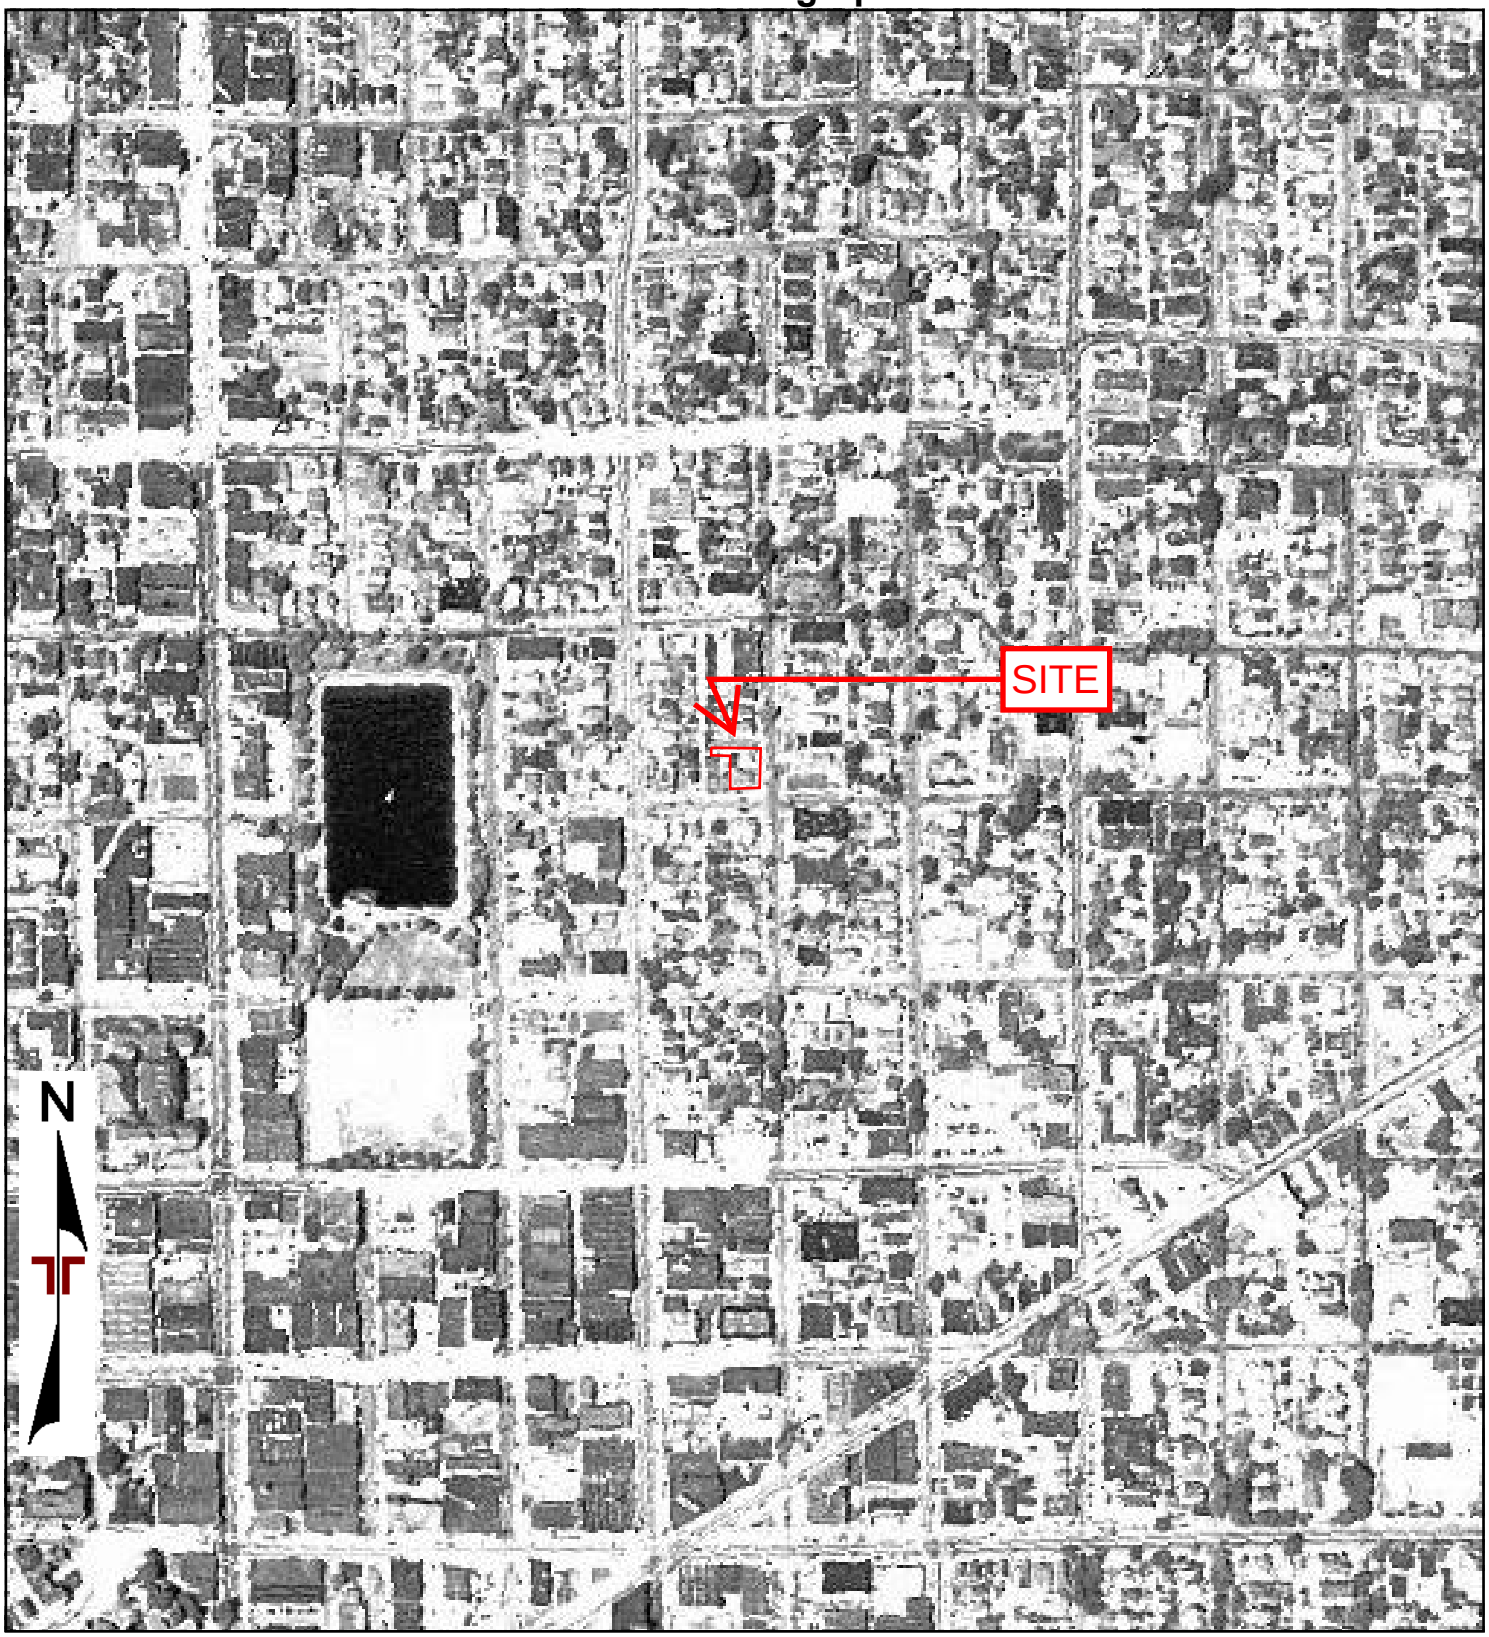


0 Feet 500 1000 2000 4000

Project Manager:	Project No.	Terracon	1956 AERIAL PHOTOGRAPH
Drawn by:	Scale:		3th and Howell - ISOLA REAL ESTATE VI LL
Checked by:	File Name:		1803 13th Avenue
Approved by:	Date: 1956		Seattle, WA 98122



0 Feet 500 1000 2000 4000

Project Manager:	Project No.	Terracon	1943 AERIAL PHOTOGRAPH
Drawn by:	Scale:		3th and Howell - ISOLA REAL ESTATE VI LL 1803 13th Avenue Seattle, WA 98122
Checked by:	File Name:		
Approved by:	Date: 1943		

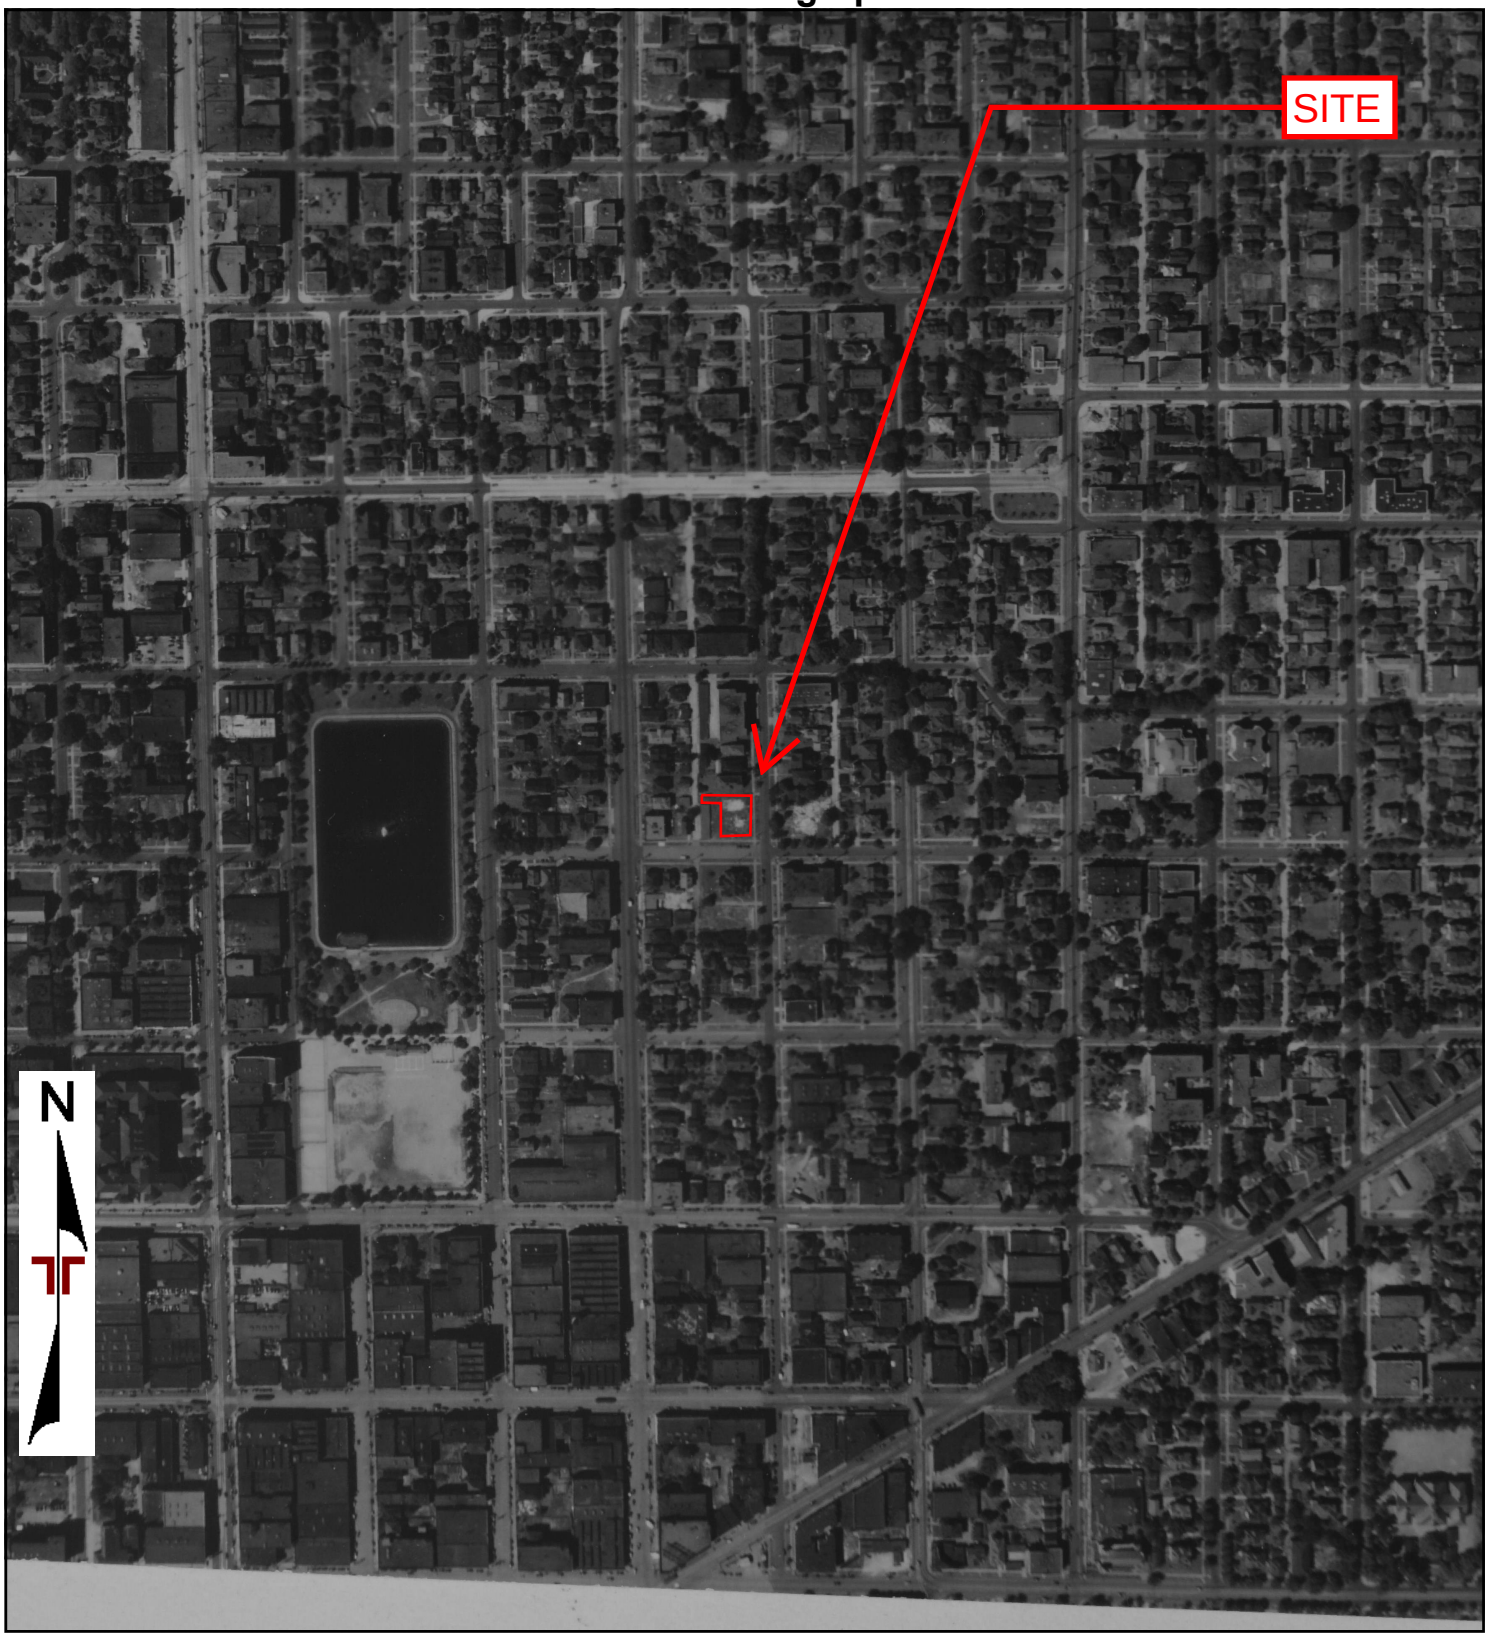

0 Feet 500 1000 2000 4000

Project Manager:	Project No.	Terracon	1936 AERIAL PHOTOGRAPH
Drawn by:	Scale:		3th and Howell - ISOLA REAL ESTATE VI LL 1803 13th Avenue Seattle, WA 98122
Checked by:	File Name:		
Approved by:	Date: 1936		

13th and Howell - ISOLA REAL ESTATE VI LLC

1803 13th Avenue

Seattle, WA 98122

Inquiry Number: 4616857.3

May 12, 2016

Certified Sanborn® Map Report

6 Armstrong Road, 4th floor
Shelton, CT 06484
Toll Free: 800.352.0050
www.edrnet.com

Certified Sanborn® Map Report

05/12/16

Site Name:

13th and Howell - ISOLA REAL
1803 13th Avenue
Seattle, WA 98122
EDR Inquiry # 4616857.3

Client Name:

Terracon
21905 64th Ave. West
Mountlake Terrace, WA 98043
Contact: Emily Blakeway

The Sanborn Library has been searched by EDR and maps covering the target property location as provided by Terracon were identified for the years listed below. The Sanborn Library is the largest, most complete collection of fire insurance maps. The collection includes maps from Sanborn, Bromley, Perris & Browne, Hopkins, Barlow, and others. Only Environmental Data Resources Inc. (EDR) is authorized to grant rights for commercial reproduction of maps by the Sanborn Library LLC, the copyright holder for the collection. Results can be authenticated by visiting www.edrnet.com/sanborn.

The Sanborn Library is continually enhanced with newly identified map archives. This report accesses all maps in the collection as of the day this report was generated.

Certified Sanborn Results:

Certification # 81A3-4FDE-A57C

PO # 81167305

Project 81167305

Maps Provided:

1969
1950
1949
1905

Sanborn® Library search results

Certification #: 81A3-4FDE-A57C

The Sanborn Library includes more than 1.2 million fire insurance maps from Sanborn, Bromley, Perris & Browne, Hopkins, Barlow and others which track historical property usage in approximately 12,000 American cities and towns. Collections searched:

- ☑ Library of Congress
- ☑ University Publications of America
- ☑ EDR Private Collection

The Sanborn Library LLC Since 1866™

Limited Permission To Make Copies

Terracon (the client) is permitted to make up to FIVE photocopies of this Sanborn Map transmittal and each fire insurance map accompanying this report solely for the limited use of its customer. No one other than the client is authorized to make copies. Upon request made directly to an EDR Account Executive, the client may be permitted to make a limited number of additional photocopies. This permission is conditioned upon compliance by the client, its customer and their agents with EDR's copyright policy; a copy of which is available upon request.

Disclaimer - Copyright and Trademark Notice

This Report contains certain information obtained from a variety of public and other sources reasonably available to Environmental Data Resources, Inc. It cannot be concluded from this Report that coverage information for the target and surrounding properties does not exist from other sources. NO WARRANTY EXPRESSED OR IMPLIED, IS MADE WHATSOEVER IN CONNECTION WITH THIS REPORT. ENVIRONMENTAL DATA RESOURCES, INC. SPECIFICALLY DISCLAIMS THE MAKING OF ANY SUCH WARRANTIES, INCLUDING WITHOUT LIMITATION, MERCHANTABILITY OR FITNESS FOR A PARTICULAR USE OR PURPOSE. ALL RISK IS ASSUMED BY THE USER. IN NO EVENT SHALL ENVIRONMENTAL DATA RESOURCES, INC. BE LIABLE TO ANYONE, WHETHER ARISING OUT OF ERRORS OR OMISSIONS, NEGLIGENCE, ACCIDENT OR ANY OTHER CAUSE, FOR ANY LOSS OF DAMAGE, INCLUDING, WITHOUT LIMITATION, SPECIAL, INCIDENTAL, CONSEQUENTIAL, OR EXEMPLARY DAMAGES. ANY LIABILITY ON THE PART OF ENVIRONMENTAL DATA RESOURCES, INC. IS STRICTLY LIMITED TO A REFUND OF THE AMOUNT PAID FOR THIS REPORT. Purchaser accepts this Report "AS IS". Any analyses, estimates, ratings, environmental risk levels or risk codes provided in this Report are provided for illustrative purposes only, and are not intended to provide, nor should they be interpreted as providing any facts regarding, or prediction or forecast of, any environmental risk for any property. Only a Phase I Environmental Site Assessment performed by an environmental professional can provide information regarding the environmental risk for any property. Additionally, the information provided in this Report is not to be construed as legal advice.

Copyright 2016 by Environmental Data Resources, Inc. All rights reserved. Reproduction in any media or format, in whole or in part, of any report or map of Environmental Data Resources, Inc., or its affiliates, is prohibited without prior written permission.

EDR and its logos (including Sanborn and Sanborn Map) are trademarks of Environmental Data Resources, Inc. or its affiliates. All other trademarks used herein are the property of their respective owners.

Sanborn Sheet Key

This Certified Sanborn Map Report is based upon the following Sanborn Fire Insurance map sheets.

1969 Source Sheets



Volume 2, Sheet 222
1969



Volume 4, Sheet 489
1969

1950 Source Sheets



Volume 2, Sheet 222
1950



Volume 1, Sheet r
1950




Volume 1, Sheet xxxx
1950

1949 Source Sheets



Volume 2, Sheet 222
1949

1905 Source Sheets

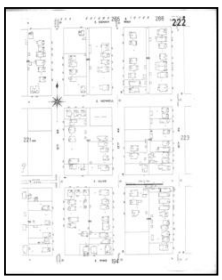


Volume 2, Sheet 222
1905



Volume 3, Sheet 265
1905



Volume 3, Sheet 266
1905

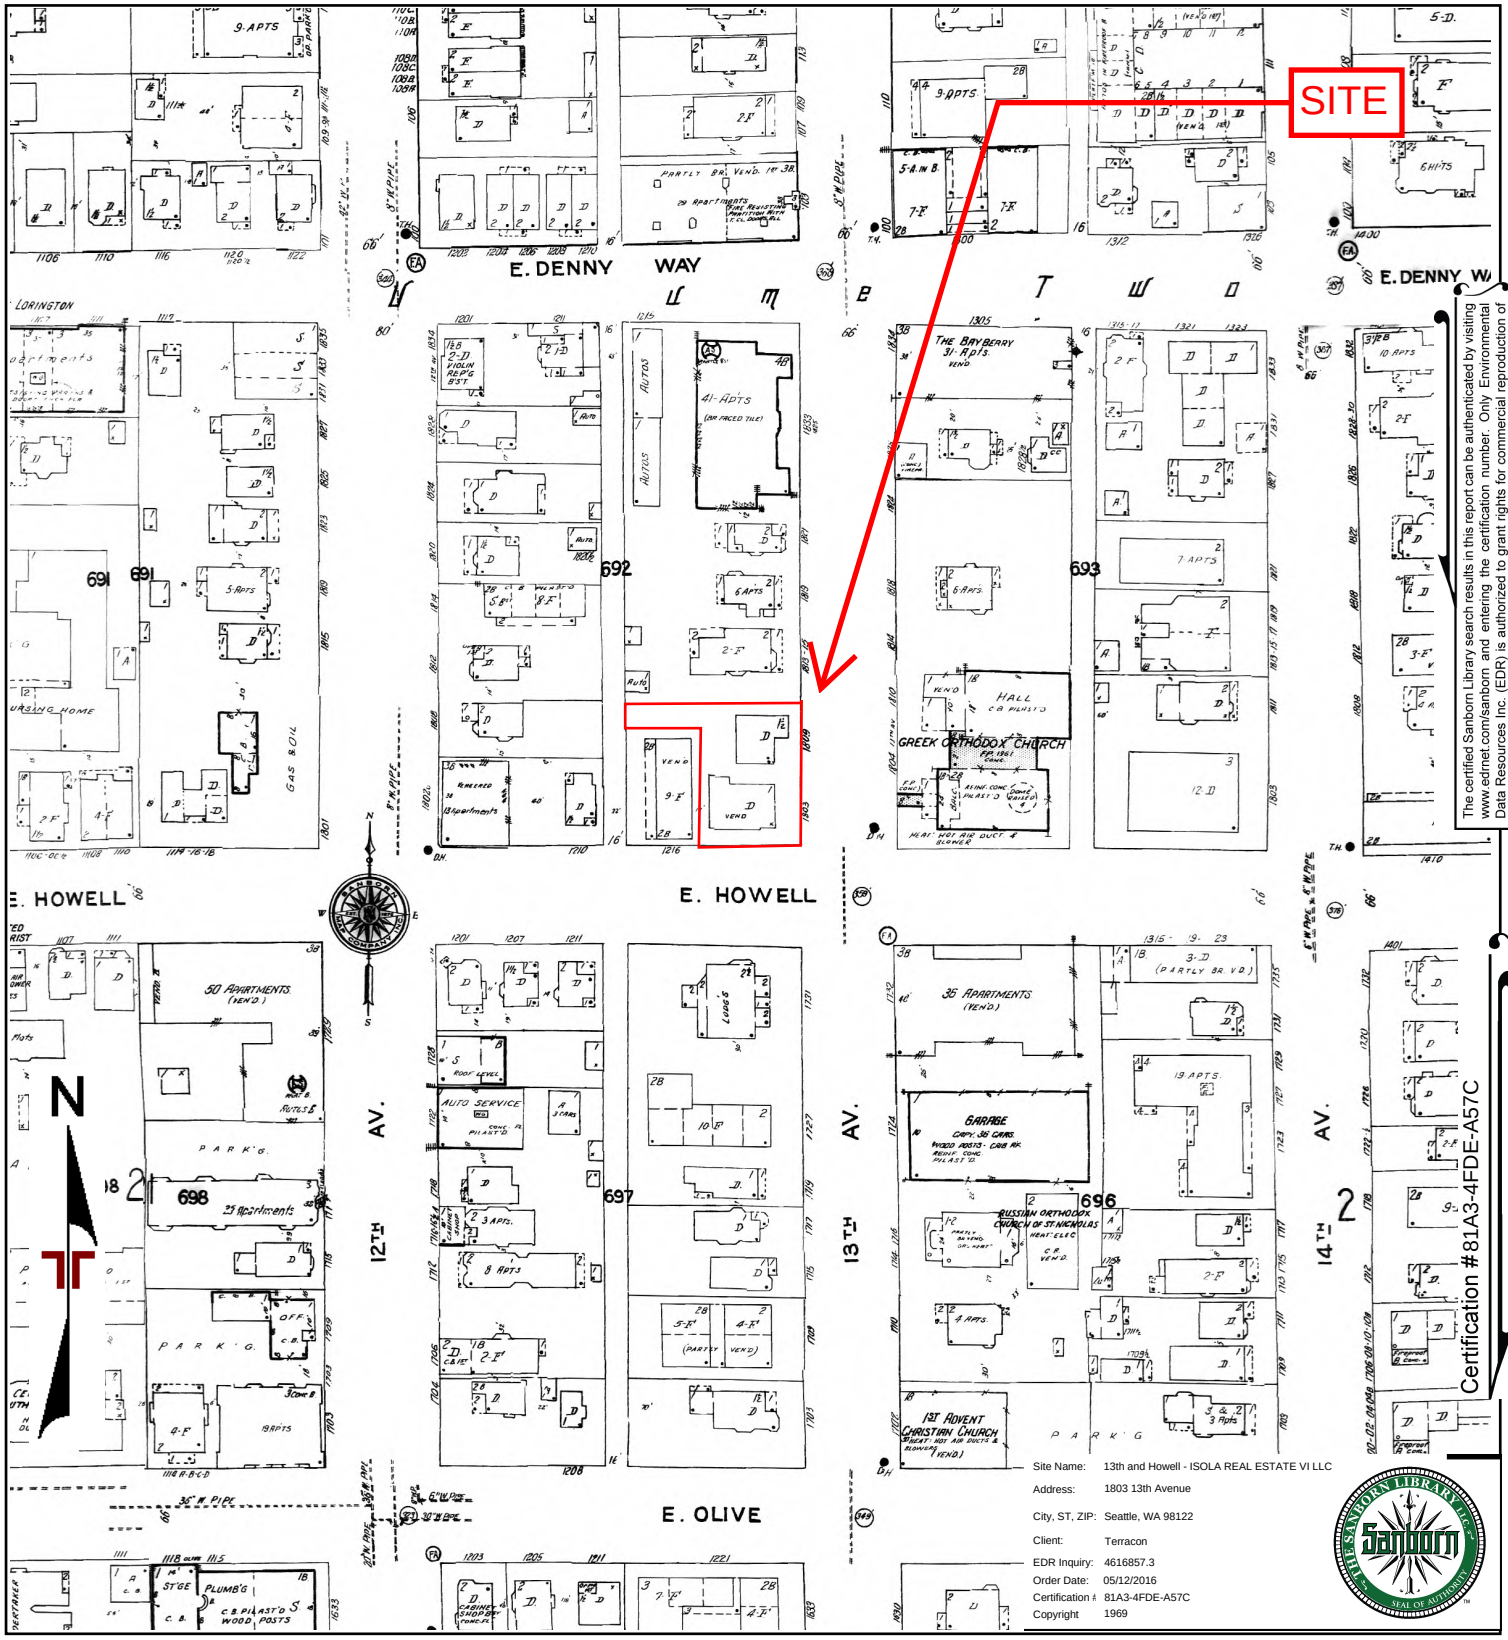

The certified Sanborn Library search results in this report can be authenticated by visiting www.edrnet.com/sanborn and entering the certification number. Only Environmental Data Resources Inc. (EDR) is authorized to grant rights for commercial reproduction of maps by The Sanborn Library LLC, the copyright holder for the collection.

Certification #81A3-4FDE-A57C


Site Name: 13th and Howell - ISOLA REAL ESTATE VI LLC
Address: 1803 13th Avenue
City, ST, ZIP: Seattle, WA 98122
Client: Terracon
EDR Inquiry: 4616857.3
Order Date: 05/12/2016
Certification #: 81A3-4FDE-A57C
Copyright 1969

489
222

Volume 4, Sheet 489
Volume 2, Sheet 222

0 Feet 150 300 600

Project Manager:	Project No.	Terracon	1969 SANBORN MAP
Drawn by:	Scale:		3th and Howell - ISOLA REAL ESTATE VI LL(
Checked by:	File Name:		1803 13th Avenue
Approved by:	Date: 1969		Seattle, WA 98122

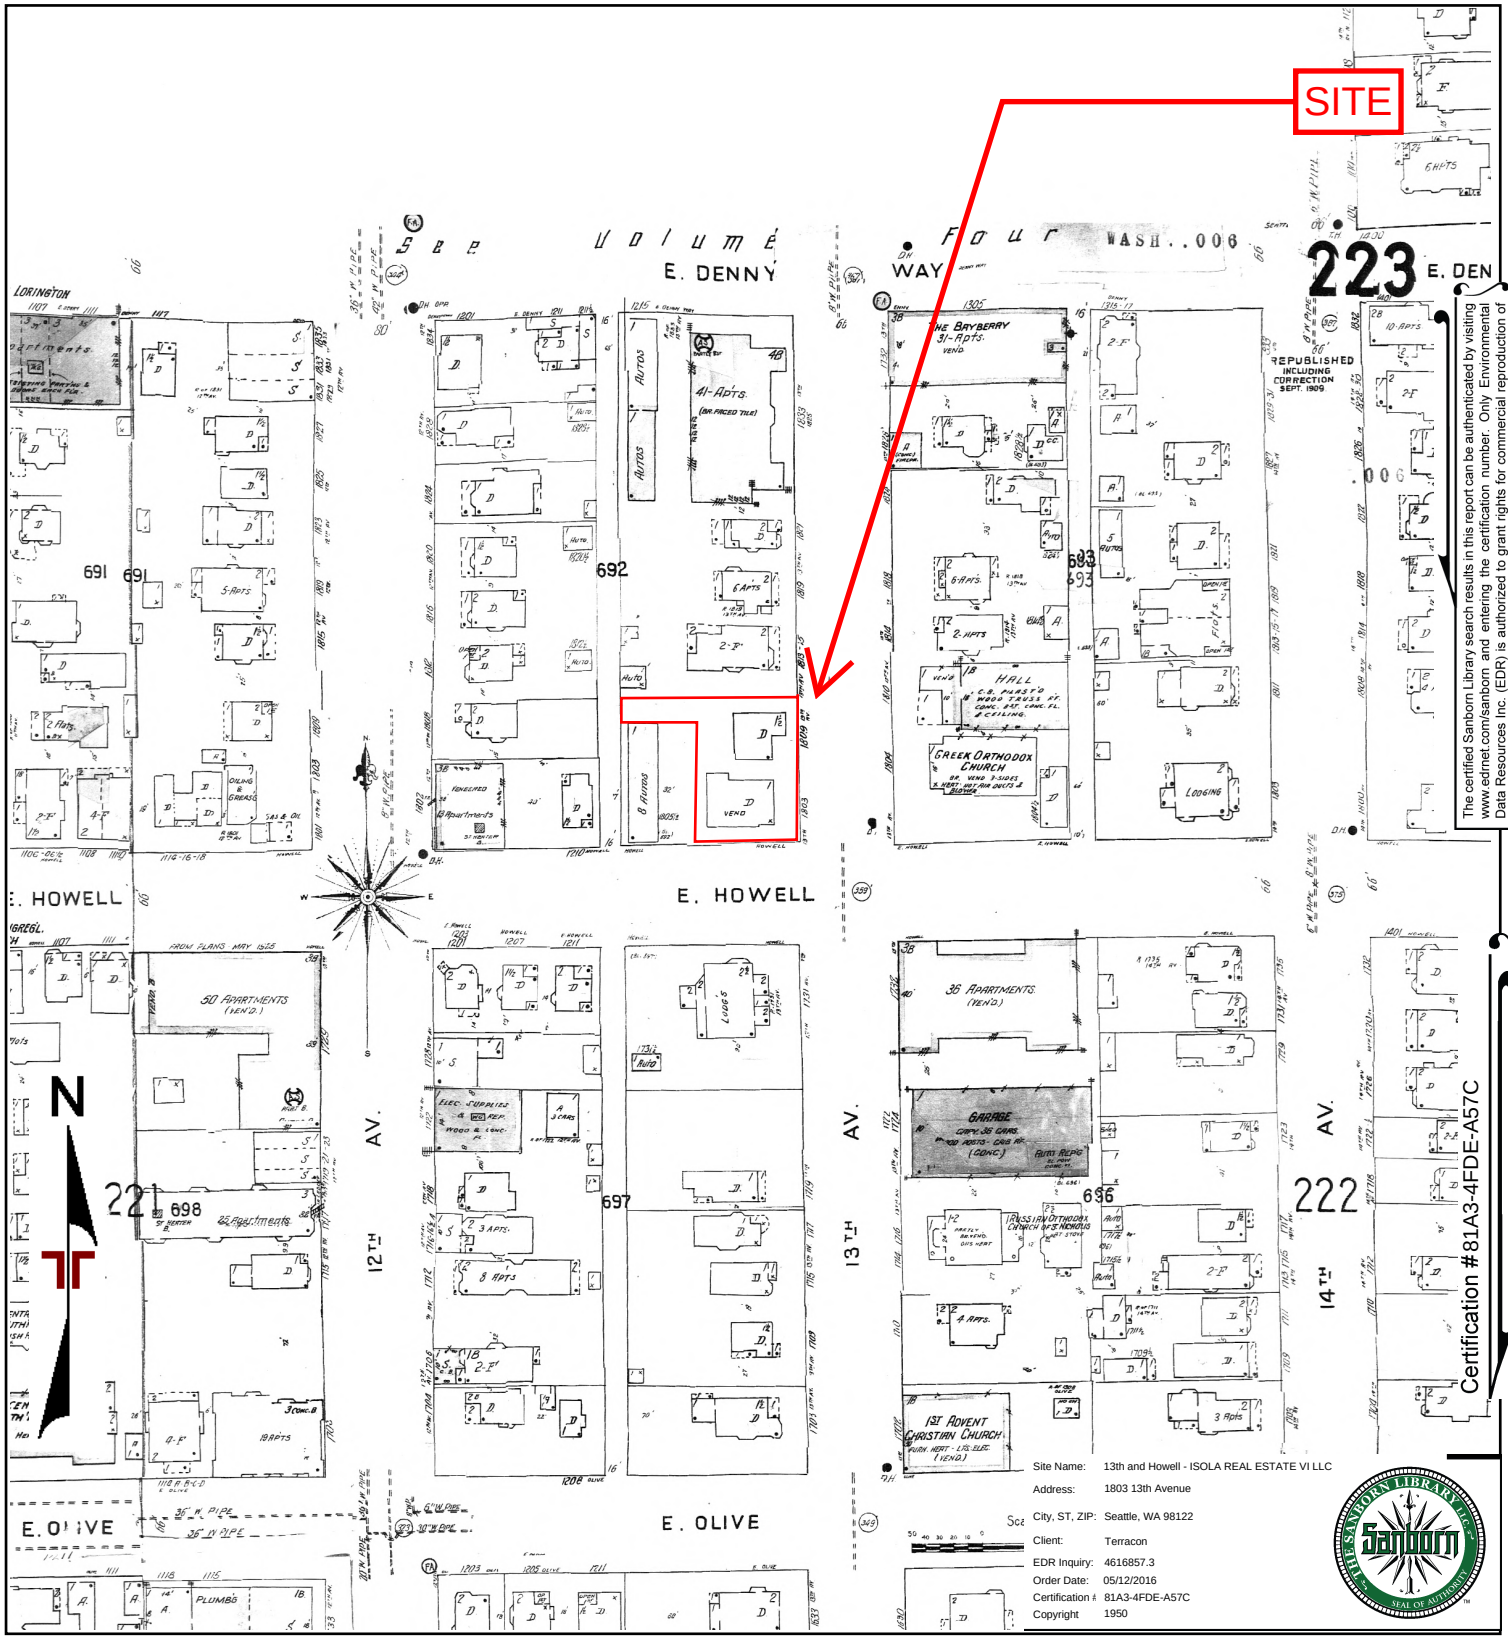

The certified Sanborn Library search results in this report can be authenticated by visiting www.edrnet.com/sanborn and entering the certification number. Only Environmental Data Resources Inc. (EDR) is authorized to grant rights for commercial reproduction of maps by The Sanborn Library LLC, the copyright holder for the collection.


Certification #81A3-4FDE-A57C

Site Name:	13th and Howell - ISOLA REAL ESTATE VI LLC
Address:	1803 13th Avenue
City, ST, ZIP:	Seattle, WA 98122
Client:	Terracon
EDR Inquiry:	4616857.3
Order Date:	05/12/2016
Certification #:	81A3-4FDE-A57C
Copyright	1950

Volume 1, Sheet xxxx
Volume 1, Sheet r
Volume 2, Sheet 222

0 Feet 150 300 600

Project Manager:	Project No.	Terracon	1950 SANBORN MAP
Drawn by:	Scale:		3th and Howell - ISOLA REAL ESTATE VI LL(
Checked by:	File Name:		1803 13th Avenue
Approved by:	Date: 1950		Seattle, WA 98122

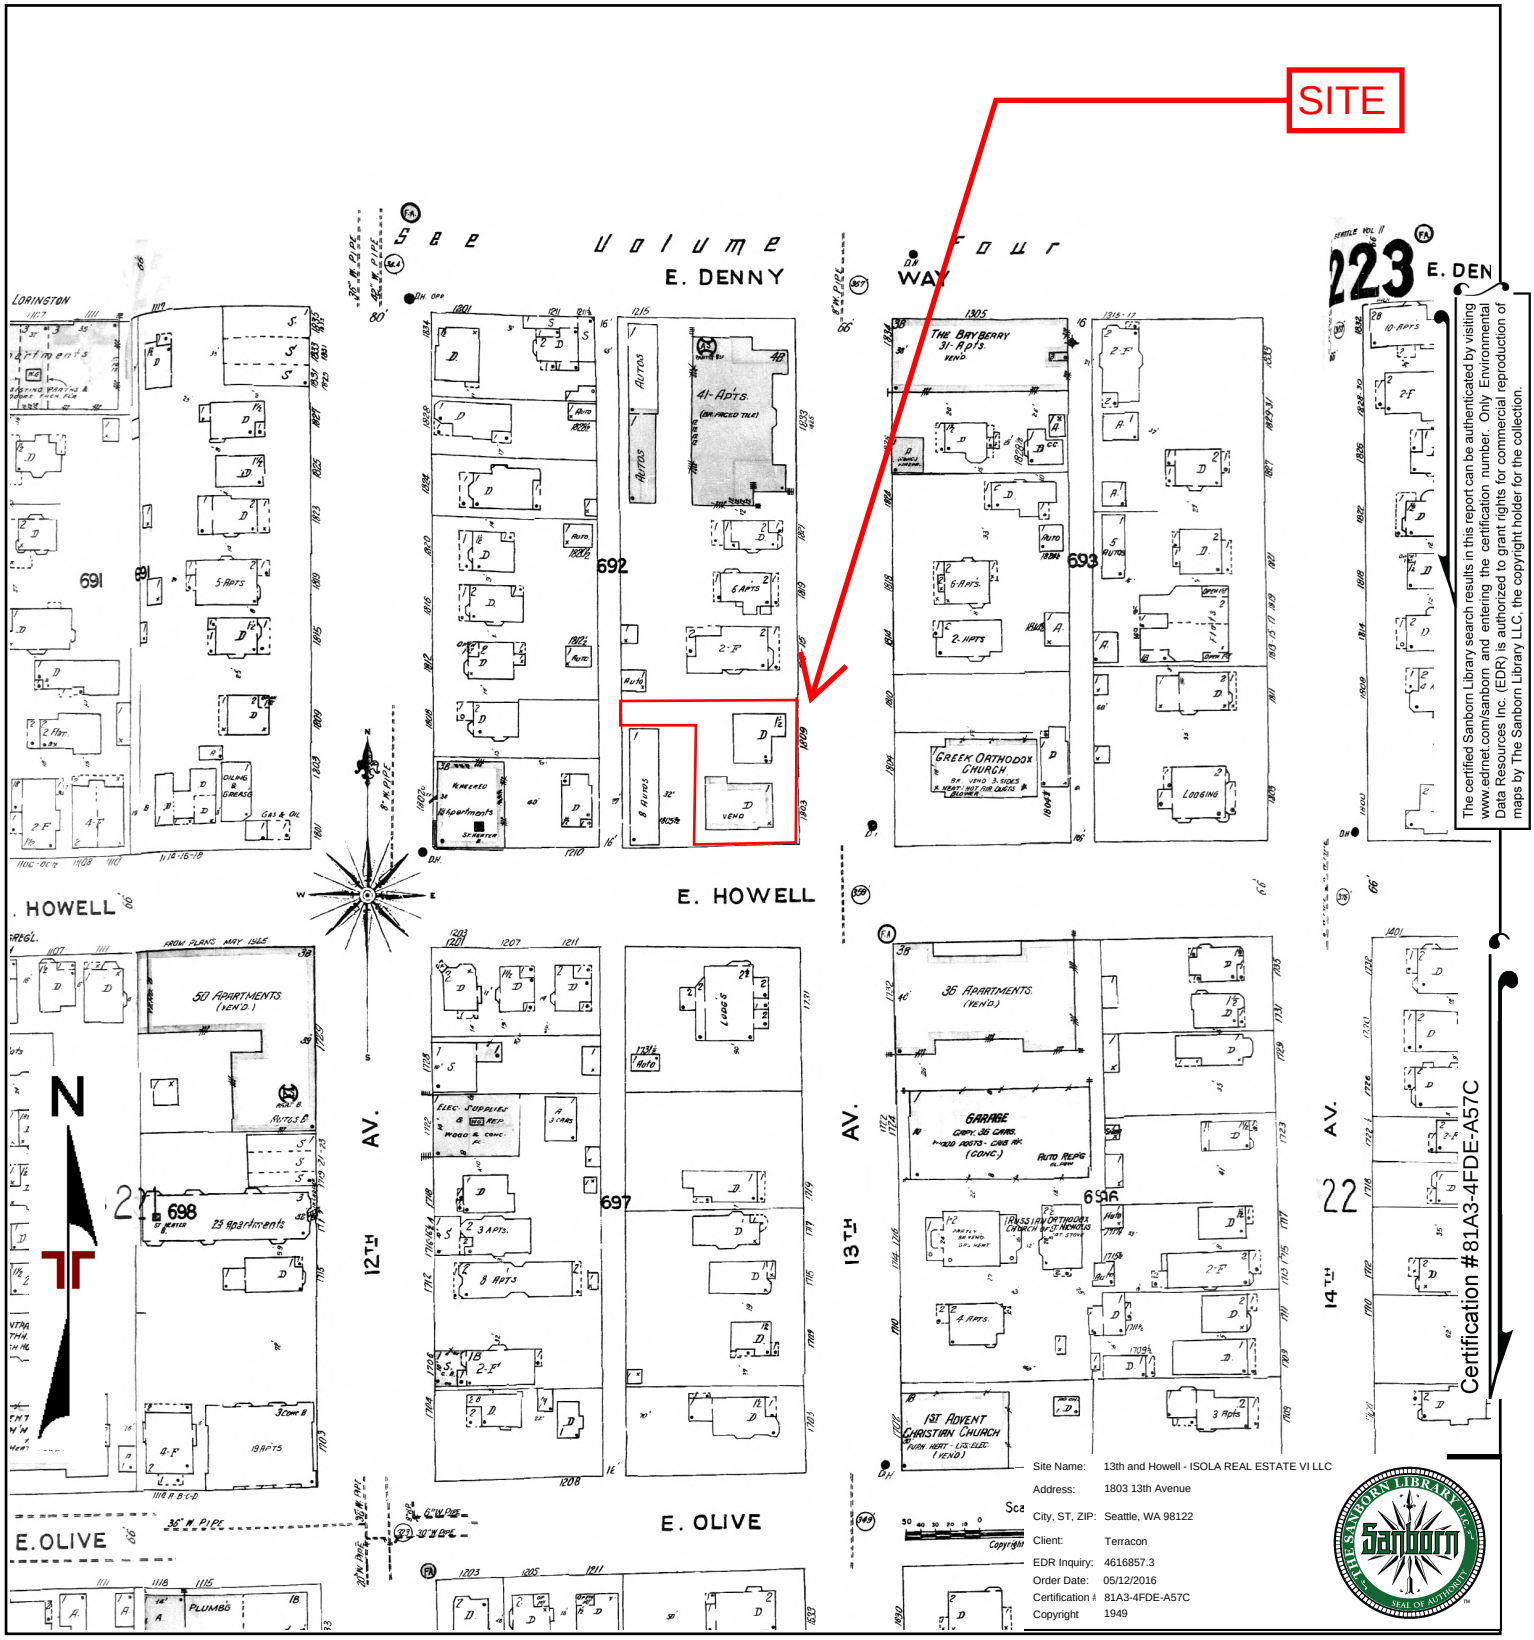

The certified Sanborn Library search results in this report can be authenticated by visiting www.edrnet.com/sanborn and entering the certification number. Only Environmental Data Resources Inc. (EDR) is authorized to grant rights for commercial reproduction of maps by The Sanborn Library LLC, the copyright holder for the collection.

Certification #81A3-4FDE-A57C


Site Name:	13th and Howell - ISOLA REAL ESTATE VI LLC
Address:	1803 13th Avenue
City, ST, ZIP:	Seattle, WA 98122
Client:	Terracon
EDR Inquiry:	4616857.3
Order Date:	05/12/2016
Certification #:	81A3-4FDE-A57C
Copyright	1949

Volume 2, Sheet 222

222


0 Feet 150 300 600

Project Manager:	Project No.	Terracon	1949 SANBORN MAP
Drawn by:	Scale:		3th and Howell - ISOLA REAL ESTATE VI LL(
Checked by:	File Name:		1803 13th Avenue
Approved by:	Date: 1949		Seattle, WA 98122

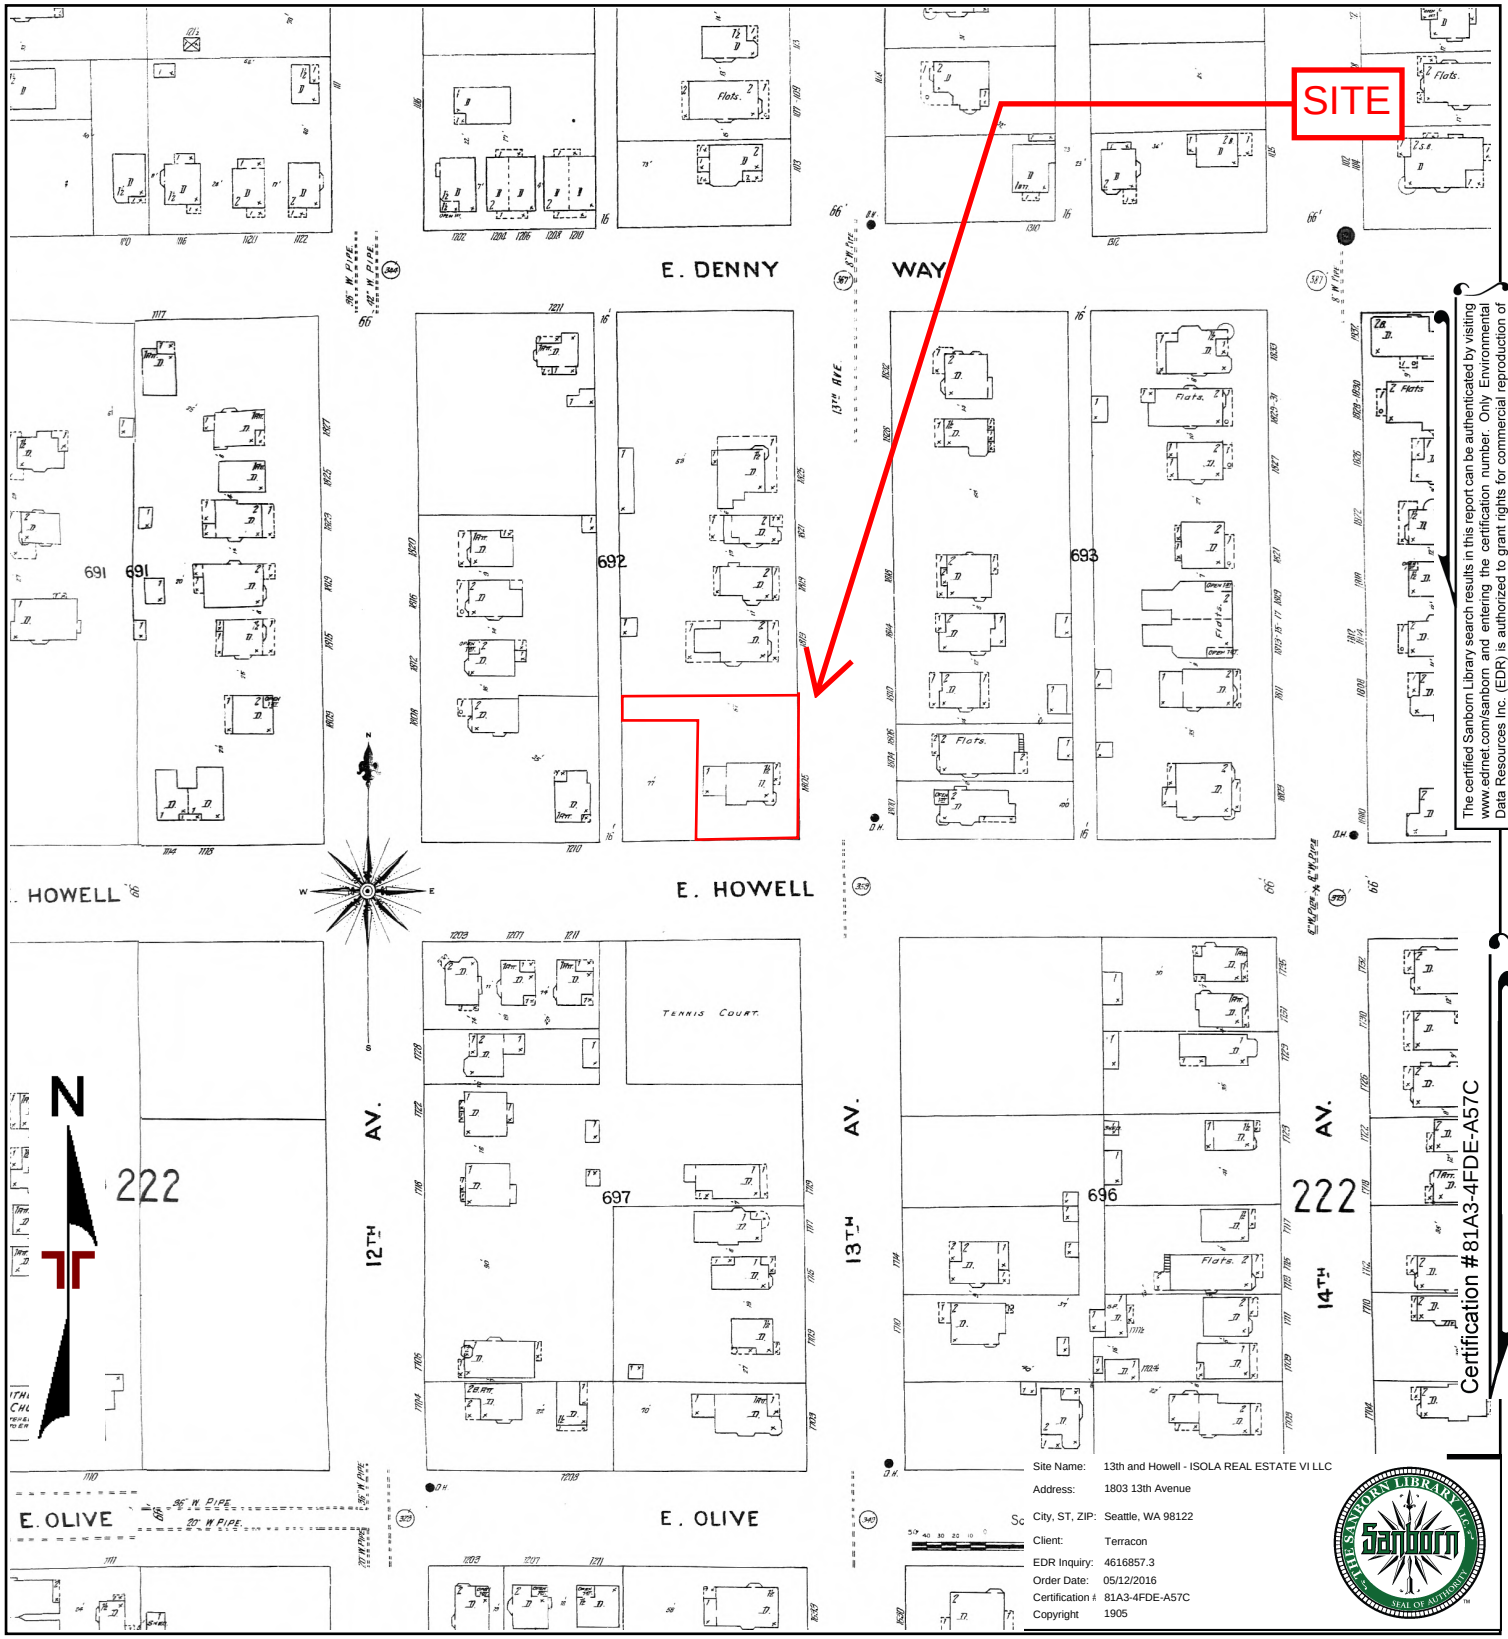

The certified Sanborn Library search results in this report can be authenticated by visiting www.edrnet.com/sanborn and entering the certification number. Only Environmental Data Resources Inc. (EDR) is authorized to grant rights for commercial reproduction of maps by The Sanborn Library LLC, the copyright holder for the collection.

Certification #81A3-4FDE-A57C

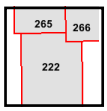

Volume 3, Sheet 266
Volume 3, Sheet 265
Volume 2, Sheet 222

0 Feet 150 300 600

Project Manager:	Project No.	Terracon	1905 SANBORN MAP
Drawn by:	Scale:		3th and Howell - ISOLA REAL ESTATE VI LL(
Checked by:	File Name:		1803 13th Avenue
Approved by:	Date: 1905		Seattle, WA 98122

Department of Assessments

500 Fourth Avenue, Suite ADM-AS-0708, Seattle, WA 98104

Office Hours: Mon - Fri 8:30 a.m. to 4:30 p.m.

TEL: 206-296-7300
FAX: 206-296-5107
TTY: 206-296-7888

Send us mail

ADVERTISEMENT

PARCEL DATA

Parcel	600300-1481
Name	ISOLA REAL ESTATE VI LLC
Site Address	1809 13TH AVE 98122
Residential Area	015-003 (WC Appraisal District)
Property Name	

Jurisdiction	SEATTLE
Levy Code	0010
Property Type	R
Plat Block / Building Number	38
Plat Lot / Unit Number	11-12
Quarter-Section-Township-Range	SE-29-25-4

Legal Description

NAGLES ADD S 40 FT OF E 70 FT OF 11 & N 8 FT OF E 70 FT OF 12 & N 18 FT OF S S 40 FT OF 11 LESS E 70 FT & LESS ALLEY
PLat Block: 38
Plat Lot: 11-12

LAND DATA

Highest & Best Use As If Vacant	MULTI-FAMILY DWELLING
Highest & Best Use As Improved	INTERIM USE
Present Use	Duplex
Land SqFt	4,272
Acres	0.10

Percentage Unusable	0
Unbuildable	NO
Restrictive Size Shape	NO
Zoning	LR3
Water	WATER DISTRICT
Sewer/Septic	PUBLIC
Road Access	PUBLIC
Parking	ADEQUATE
Street Surface	PAVED

Views

Rainier	
Territorial	
Olympics	
Cascades	
Seattle Skyline	
Puget Sound	
Lake Washington	
Lake Sammamish	
Lake/River/Creek	
Other View	

Waterfront

Waterfront Location	
Waterfront Footage	0
Lot Depth Factor	0
Waterfront Bank	
Tide/Shore	
Waterfront Restricted Access	
Waterfront Access Rights	NO
Poor Quality	NO
Proximity Influence	NO

Designations

Historic Site	
Current Use	(none)
Nbr Bldg Sites	
Adjacent to Golf Fairway	NO
Adjacent to Greenbelt	NO
Other Designation	NO
Deed Restrictions	NO
Development Rights Purchased	NO
Easements	NO
Native Growth Protection Easement	NO
DNR Lease	NO

Nuisances

Topography	
Traffic Noise	
Airport Noise	
Power Lines	NO
Other Nuisances	NO

Problems

Water Problems	NO
Transportation Concurrency	NO
Other Problems	NO

Environmental

Environmental	NO

BUILDING

Building Number	1
Year Built	1941
Year Renovated	0
Stories	1.5
Living Units	2
Grade	7 Average
Grade Variant	0
Condition	Average
Basement Grade	6 Low Average
1st Floor	880
1/2 Floor	610
2nd Floor	0

Click the camera to see more pictures.

Picture of Building 1



Reference Links:

- King County Tax Links
- Property Tax Advisor
- Washington State Department of Revenue (External link)
- Washington State Board of Tax Appeals (External link)
- Board of Appeals/Equalization
- Districts Report
- iMap
- Recorder's Office

Scanned images of surveys and other map documents

Scanned images of plats

ADVERTISEMENT

Upper Floor	0
Finished Basement	580
Total Finished Area	2,070
Total Basement	880
Basement Garage	200
Unfinished 1/2	0
Unfinished Full	0
AGLA	1,490
Attached Garage	0
Bedrooms	3
Full Baths	1
3/4 Baths	1
1/2 Baths	0
Heat Source	Oil
Heat System	Forced Air
Deck Area SqFt	0
Open Porch SqFt	0
Enclosed Porch SqFt	0
Brick/Stone	0
Fireplace Single Story	0
Fireplace Muilti Story	0
Fireplace Free Standing	0
Fireplace Additional	0
AddnlCost	0
Obsolescence	0
Net Condition	0
Percentage Complete	0
Daylight Basement	YES
View Utilization	



TAX ROLL HISTORY

Account	Valued Year	Tax Year	Omit Year	Levy Code	Appraised Land Value ($)	Appraised Imps Value ($)	Appraised Total Value ($)	New Dollars ($)	Taxable Land Value ($)	Taxable Imps Value ($)	Taxable Total Value ($)	Tax Value Reason
600300148100	2015	2016		0010	436,000	156,000	592,000	0	436,000	156,000	592,000	
600300148100	2014	2015		0010	336,000	190,000	526,000	0	336,000	190,000	526,000	
600300148100	2013	2014		0010	437,000	144,000	581,000	0	437,000	144,000	581,000	
600300148100	2012	2013		0010	407,000	105,000	512,000	0	407,000	105,000	512,000	
600300148100	2011	2012		0010	437,000	75,000	512,000	0	437,000	75,000	512,000	
600300148100	2010	2011		0010	470,000	80,000	550,000	0	470,000	80,000	550,000	
600300148100	2009	2010		0010	458,000	78,000	536,000	0	458,000	78,000	536,000	
600300148100	2008	2009		0010	561,000	94,000	655,000	0	561,000	94,000	655,000	
600300148100	2007	2008		0010	520,000	85,000	605,000	0	520,000	85,000	605,000	
600300148100	2006	2007		0010	340,000	28,000	368,000	0	340,000	28,000	368,000	
600300148100	2005	2006		0010	340,000	28,000	368,000	0	340,000	28,000	368,000	
600300148100	2004	2005		0010	300,000	37,000	337,000	0	300,000	37,000	337,000	
600300148100	2003	2004		0010	273,000	53,000	326,000	0	273,000	53,000	326,000	
600300148100	2002	2003		0010	273,000	53,000	326,000	0	273,000	53,000	326,000	
600300148100	2001	2002		0010	256,000	52,000	308,000	0	256,000	52,000	308,000	
600300148100	2000	2001		0010	173,000	51,000	224,000	0	173,000	51,000	224,000	
600300148100	1999	2000		0010	141,000	41,000	182,000	0	141,000	41,000	182,000	
600300148100	1998	1999		0010	128,000	18,000	146,000	0	128,000	18,000	146,000	
600300148100	1997	1998		0010	0	0	0	0	106,800	15,600	122,400	
600300148100	1996	1997		0010	0	0	0	0	105,900	10,600	116,500	
600300148100	1994	1995		0010	0	0	0	0	105,900	10,600	116,500	
600300148100	1992	1993		0010	0	0	0	0	96,300	32,000	128,300	
600300148100	1990	1991		0010	0	0	0	0	60,300	55,400	115,700	
600300148100	1988	1989		0010	0	0	0	0	38,300	35,100	73,400	
600300148100	1986	1987		0010	0	0	0	0	38,300	31,600	69,900	
600300148100	1984	1985		0010	0	0	0	0	40,400	31,500	71,900	
600300148100	1982	1983		0010	0	0	0	0	40,400	31,500	71,900	

SALES HISTORY

Excise Number	Recording Number	Document Date	Sale Price	Seller Name	Buyer Name	Instrument	Sale Reason
2772538	20151221000002	12/8/2015	$0.00	ISOLA REAL ESTATE VI LLC	SEATTLE CITY OF	DEED	Other
2723384	20150410000504	3/20/2015	$2,000,000.00	DORN STEPHEN J TRUSTEE	ISOLA REAL ESTATE VI LLC	Statutory Warranty Deed	Trust
1841260	20010913000316	8/29/2001	$0.00	DORN STEPHEN J	DORN STEPHEN J	Quit Claim Deed	Estate Settlement
1737649	20000224001089	2/22/2000	$0.00	COVEY CARL JAMES	COVEY CARL JAMES	Quit Claim Deed	Trust

REVIEW HISTORY

PERMIT HISTORY

HOME IMPROVEMENT EXEMPTION

New Search | Property Tax Bill | Map This Property | Glossary of Terms | Area Report | Print Property Detail

ADVERTISEMENT

Updated: March 17, 2016

Share Tweet Email Print

© King County, WA 2016 Privacy Accessibility Terms of use

Information for... **Do more online**
Contact us

King County Department of Assessments

Fair, Equitable, and Understandable Property Valuations

Department of Assessments

500 Fourth Avenue, Suite ADM-AS-0708, Seattle, WA 98104

Office Hours: Mon - Fri 8:30 a.m. to 4:30 p.m.

TEL: 206-296-7300
FAX: 206-296-5107
TTY: 206-296-7888

Send us mail

ADVERTISEMENT

PARCEL DATA

Parcel	600300-1490
Name	ISOLA REAL ESTATE VI LLC
Site Address	1803 13TH AVE 98122
Residential Area	015-003 (WC Appraisal District)
Property Name	

Jurisdiction	SEATTLE
Levy Code	0010
Property Type	R
Plat Block / Building Number	38
Plat Lot / Unit Number	12
Quarter-Section-Township-Range	SE-29-25-4

Legal Description

NAGLES ADD S 52 FT OF E 70 FT
PLat Block: 38
Plat Lot: 12

LAND DATA

Highest & Best Use As If Vacant	MULTI-FAMILY DWELLING
Highest & Best Use As Improved	INTERIM USE
Present Use	Duplex
Land SqFt	3,640
Acres	0.08

Percentage Unusable	0
Unbuildable	NO
Restrictive Size Shape	NO
Zoning	LR3
Water	WATER DISTRICT
Sewer/Septic	PUBLIC
Road Access	PUBLIC
Parking	ADEQUATE
Street Surface	PAVED

Views

Rainier	
Territorial	
Olympics	
Cascades	
Seattle Skyline	
Puget Sound	
Lake Washington	
Lake Sammamish	
Lake/River/Creek	
Other View	

Waterfront

Waterfront Location	
Waterfront Footage	0
Lot Depth Factor	0
Waterfront Bank	
Tide/Shore	
Waterfront Restricted Access	
Waterfront Access Rights	NO
Poor Quality	NO
Proximity Influence	NO

Designations

Historic Site	
Current Use	(none)
Nbr Bldg Sites	
Adjacent to Golf Fairway	NO
Adjacent to Greenbelt	NO
Other Designation	NO
Deed Restrictions	NO
Development Rights Purchased	NO
Easements	NO
Native Growth Protection Easement	NO
DNR Lease	NO

Nuisances

Topography	
Traffic Noise	
Airport Noise	
Power Lines	NO
Other Nuisances	NO

Problems

Water Problems	NO
Transportation Concurrency	NO
Other Problems	NO

Environmental

Environmental	NO

BUILDING

Building Number	1
Year Built	1948
Year Renovated	0
Stories	1
Living Units	2
Grade	7 Average
Grade Variant	0
Condition	Average
Basement Grade	7 Average
1st Floor	1,490
1/2 Floor	0
2nd Floor	0
Upper Floor	0

Click the camera to see more pictures.

Picture of Building 1



Reference Links:

- King County Tax Links
- Property Tax Advisor
- Washington State Department of Revenue (External link)
- Washington State Board of Tax Appeals (External link)
- Board of Appeals/Equalization
- Districts Report
- iMap
- Recorder's Office

Scanned images of surveys and other map documents

Scanned images of plats

ADVERTISEMENT

Finished Basement	1,440
Total Finished Area	2,930
Total Basement	1,490
Basement Garage	0
Unfinished 1/2	0
Unfinished Full	0
AGLA	1,490
Attached Garage	0
Bedrooms	4
Full Baths	1
3/4 Baths	2
1/2 Baths	0
Heat Source	Oil
Heat System	Hot Water
Deck Area SqFt	0
Open Porch SqFt	0
Enclosed Porch SqFt	0
Brick/Stone	100
Fireplace Single Story	1
Fireplace Muilti Story	0
Fireplace Free Standing	0
Fireplace Additional	1
AddnlCost	0
Obsolescence	0
Net Condition	0
Percentage Complete	0
Daylight Basement	
View Utilization	



TAX ROLL HISTORY

Account	Valued Year	Tax Year	Omit Year	Levy Code	Appraised Land Value ($)	Appraised Imps Value ($)	Appraised Total Value ($)	New Dollars ($)	Taxable Land Value ($)	Taxable Imps Value ($)	Taxable Total Value ($)	Tax Value Reason
600300149009	2015	2016		0010	351,000	314,000	665,000	0	351,000	314,000	665,000	
600300149009	2014	2015		0010	270,000	321,000	591,000	0	270,000	321,000	591,000	
600300149009	2013	2014		0010	383,000	274,000	657,000	0	383,000	274,000	657,000	
600300149009	2012	2013		0010	357,000	222,000	579,000	0	357,000	222,000	579,000	
600300149009	2011	2012		0010	383,000	196,000	579,000	0	383,000	196,000	579,000	
600300149009	2010	2011		0010	412,000	210,000	622,000	0	412,000	210,000	622,000	
600300149009	2009	2010		0010	401,000	205,000	606,000	0	401,000	205,000	606,000	
600300149009	2008	2009		0010	491,000	250,000	741,000	0	491,000	250,000	741,000	
600300149009	2007	2008		0010	455,000	229,000	684,000	0	455,000	229,000	684,000	
600300149009	2006	2007		0010	290,000	131,000	421,000	0	290,000	131,000	421,000	
600300149009	2005	2006		0010	290,000	131,000	421,000	0	290,000	131,000	421,000	
600300149009	2004	2005		0010	256,000	130,000	386,000	0	256,000	130,000	386,000	
600300149009	2003	2004		0010	233,000	140,000	373,000	0	233,000	140,000	373,000	
600300149009	2002	2003		0010	233,000	140,000	373,000	0	233,000	140,000	373,000	
600300149009	2001	2002		0010	218,000	134,000	352,000	0	218,000	134,000	352,000	
600300149009	2000	2001		0010	147,000	118,000	265,000	0	147,000	118,000	265,000	
600300149009	1999	2000		0010	120,000	104,000	224,000	0	120,000	104,000	224,000	
600300149009	1998	1999		0010	109,000	87,000	196,000	0	109,000	87,000	196,000	
600300149009	1997	1998		0010	0	0	0	0	91,000	72,200	163,200	
600300149009	1996	1997		0010	0	0	0	0	90,000	81,500	171,500	
600300149009	1994	1995		0010	0	0	0	0	90,000	81,500	171,500	
600300149009	1992	1993		0010	0	0	0	0	81,900	99,700	181,600	
600300149009	1990	1991		0010	0	0	0	0	60,200	115,400	175,600	
600300149009	1988	1989		0010	0	0	0	0	39,200	72,200	111,400	
600300149009	1986	1987		0010	0	0	0	0	39,200	71,100	110,300	
600300149009	1984	1985		0010	0	0	0	0	34,500	56,700	91,200	
600300149009	1982	1983		0010	0	0	0	0	34,500	56,700	91,200	

SALES HISTORY

Excise Number	Recording Number	Document Date	Sale Price	Seller Name	Buyer Name	Instrument	Sale Reason
2723384	20150410000504	3/20/2015	$2,000,000.00	DORN STEPHEN J TRUSTEE	ISOLA REAL ESTATE VI LLC	Statutory Warranty Deed	Trust
1841259	20010913000315	8/29/2001	$0.00	DORN STEPHEN J	DORN STEPHEN J	Quit Claim Deed	Estate Settlement
1547573	199706040234	6/2/1997	$0.00	COVEY CARL JAMES	COVEY CARL JAMES	Quit Claim Deed	Trust

REVIEW HISTORY

PERMIT HISTORY

HOME IMPROVEMENT EXEMPTION

ADVERTISEMENT


Updated: March 17, 2016

© King County, WA 2016 Privacy Accessibility Terms of use

Information for... **Do more online**
Contact us

U.S. Fish and Wildlife Service
National Wetlands Inventory

May 11, 2016

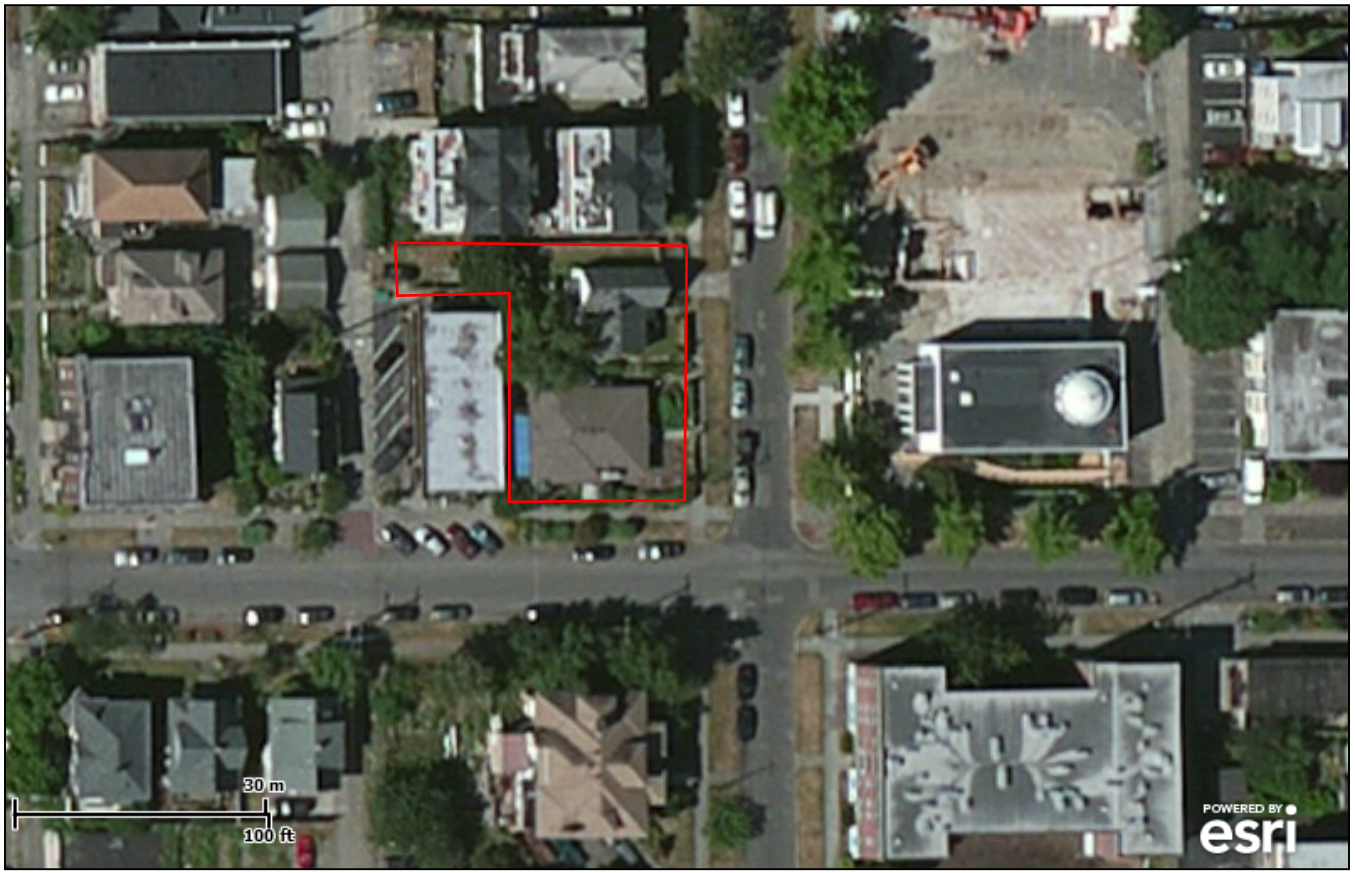

Wetlands

- Freshwater Emergent
- Freshwater Forested/Shrub
- Estuarine and Marine Deepwater
- Estuarine and Marine
- Freshwater Pond
- Lake
- Riverine
- Other

Riparian

- Herbaceous
- Forested/Shrub

Riparian Status

- Digital Data

This map is for general reference only. The US Fish and Wildlife Service is not responsible for the accuracy or currentness of the base data shown on this map. All wetlands related data should be used in accordance with the layer metadata found on the Wetlands Mapper web site.

User Remarks:

BC 10

RECEIPT NUMBER 51112 — 21.00 PERMIT FEE — ORIGINAL — B- 40772 PERMIT NUMBER

CITY OF SEATTLE-DEPT. OF BUILDINGS

APPLICATION AND PERMIT FOR HEATING SYSTEMS - PRESSURE VESSELS - FURNACES

AT 1803 NUMBER 13 STREET Ave

CITY HEATING INSTALLERS LICENSE NO E 1134 — OCCUPANCY LIFE OF PERMIT ONE YEAR — USER MAIN

INSTALLATION OF Oil Burner

FURNACES

Alter / Install Warm Air Furnace MANUFACTURER'S NAME _____ Model _____

Heat Rating _____ Size of Chimney Flu _____

Type: Forced Air ☐ Gravity ☐ Conversion ☐ Heat Pump ☐ Electric ☐ Oil ☐ Gas ☐

BURNERS

Manufacturer's Name Beckett

Trade Name _____ No. SR

BTU Input 100.000

Type: Manual ☐ Automatic ☒ Oil ☒ Gas ☐

Used in: WA ☐ HW ☒ Steam ☐

Other Equip. _____ BTU _____

HEATING OIL STORAGE TANKS

Tanks: No. _____ Capacity _____ Type: 3/16" ☐ 12 Ga. ☐

Above Ground ☐ Basement ☐ Underground ☐

Make _____ Located: Depth _____

Distance from Building _____

Distance from Property Line _____

Anti-Syphon: Yes ☐ No ☐ Kind of Oil _____

BOILERS (MANUFACTURER'S DATA REPORT REQUIRED)

New ☐ Used ☐ Existing ☐ Year Built _____ Cast Iron ☐ Steel ☐ Steam ☐ Hot Water ☐

Type _____ Heating Surface _____ sq. ft.

Manufacturer _____ Trade Name _____

Size, model or type No. _____ Identification No. _____

Allowable Pressure _____ psi Required Safety Valve Capacity _____

BOILER USE AND OPERATING PERMITS REQUIRED Yes ☐ No ☐

PRESSURE VESSELS (MANUFACTURER'S DATA REPORT REQUIRED)

New ☐ Used ☐ Year Built _____ Service _____

Type _____ Diameter _____ Length _____ Pressure Surface _____ sq. ft.

Manufacturer _____ Trade Name _____

Size, model or type No. _____ Identification No. _____

Allowable Pressure _____ psi Required Relief Valve Capacity _____

PRESSURE VESSEL USE AND OPERATING PERMITS REQUIRED Yes ☐ No ☐

NOTE: CLEARANCE FOR OPERATION & MAINTENANCE REQUIRED AROUND HEATING EQUIPMENT.
ACCESSIBLE CLEANOUT REQUIRED IN SMOKESTACKS AND MASONRY CHIMNEYS.
PROVISION FOR AIR FOR COMBUSTION & VENTILATION REQUIRED.

I have read the conditions of this permit and I agree that I will do the work prescribed above in conformance with the applicable ordinances and the approved plans.

Application Made 1-14 19 77 By Joseph Pomanoff (OWNER'S OR CONTRACTOR'S SIGNATURE)


Owner Carl Covey Address 742-19 Ave E Telephone _____

Contractor Cascade Fuel Co Address 1741-4 So Telephone 622-0050

DATE PERMIT ISSUED January 25, 1977 By _____ SUPERINTENDENT OF BUILDINGS

WARNING NOTIFY BUILDING DEPARTMENT BY STREET ADDRESS AND PERMIT NUMBER WHEN READY FOR INSPECTION.
INSTALLERS MUST CALL FOR FINAL INSPECTION WHEN JOB COMPLETED.
PERMIT PLACARD MUST BE KEPT POSTED ON THE JOB

OK 1-28-77

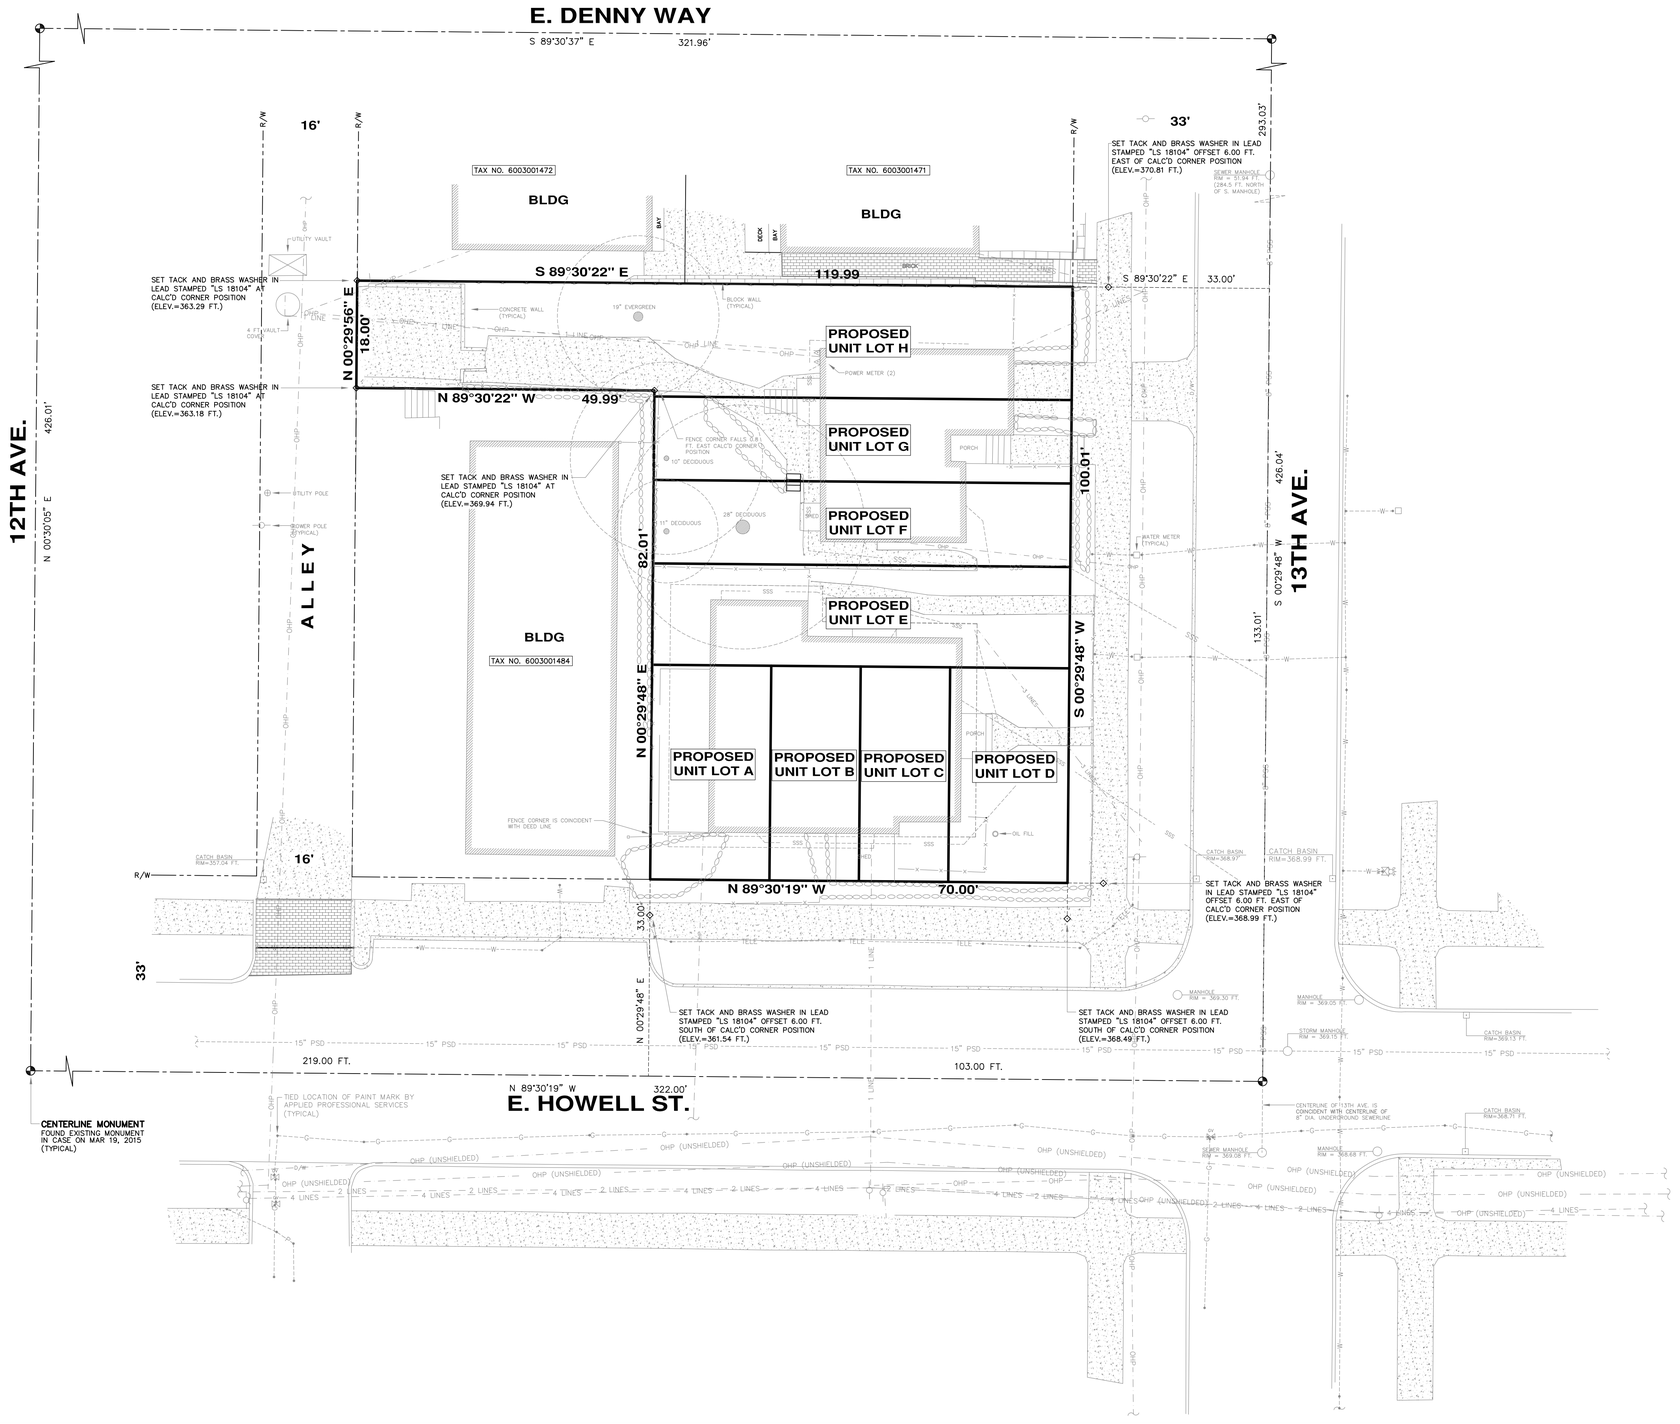

NORTH

SCALE: 1"=12'
0 6 12 24

NOTES

1. THIS SURVEY WAS PERFORMED BY FIELD TRAVERSE USING A 10 SECOND "TOTAL STATION" THEODOLITE SUPPLEMENTED WITH A 100 FT. STEEL TAPE. THIS SURVEY MEETS OR EXCEEDS THE STANDARDS FOR LAND BOUNDARY SURVEYS AS SET FORTH IN WAC CHAPTER 332-130-090.
2. CONTOUR INTERVAL = 1 FT.
3. ELEVATION DATUM = NAVD'88, AS PER DIRECT OBSERVATIONS USING GPS EQUIPMENT ON MAR. 19, 2015.
4. COMBINED PARCEL AREA = 7,900 SQ. FT.
5. THIS SURVEY WAS PREPARED USING CW TITLE COMMITMENT NO. CS-40145848, DATED FEB. 19, 2015.
6. UNDERGROUND UTILITY INFORMATION AS SHOWN HEREON IS APPROXIMATE ONLY AND IS BASED UPON CITY OF SEATTLE SEWER CARD NO. 316, PER TIES TO ABOVE GROUND STRUCTURES AND TIES TO UTILITY PAINT MARKS BY APPLIED PROFESSIONAL SERVICES ON 3/19/15
7. TAX PARCELS 6003001481 AND 6003001490
8. TREE DIAMETERS AND DRIPLINES DISPLAYED HEREON ARE APPROXIMATE. FOR SPECIFIC GENUS AND DIAMETER, TREES SHOULD BE EVALUATED BY A CERTIFIED ARBORIST.
9. BASED UPON THE RESULTS OF THIS SURVEY, NO SLOPES 40% OR GREATER ARE ON SITE. HOWEVER, FINAL DETERMINATION OF THE LOCATION OF STEEP SLOPES, AND ANY ASSOCIATED BUFFERS, IS DEPENDENT UPON REVIEW AND APPROVAL BY THE CITY OF SEATTLE.

PROPERTY DESCRIPTION

TAX PARCEL NO. 6003001481 (1809 13TH AVE.)

THE SOUTH 40 FT. OF THE EAST 70 FT. OF LOT 11, AND EAST 70 FT. OF LOT 12, EXCEPT THE SOUTH 52 FT. THEREOF, ALL IN BLOCK 38 ADDITION TO THE CITY OF SEATTLE, AS LAID OFF BY D T DENNY, GUARDIAN OF THE ESTATE OF H J NAGLE, COMMONLY KNOWN AS NAGLE'S ADDITION TO THE CITY OF SEATTLE, ACCORDING TO THE PLAT THEREOF RECORDED IN VOLUME 1 OF PLATS, PAGE 153, RECORDS OF KING CO. WA.

THE NORTH 18 FT. OF THE SOUTH 40 FT. OF SAID LOT 11, BLOCK 48 OF SAID ADDITION TO THE CITY OF SEATTLE AS LAID OFF BY D T DENNY, GUARDIAN OF THE ESTATE OF J H NAGLE, COMMONLY KNOWN AS NAGLE'S ADDITION TO THE CITY OF SEATTLE, ACCORDING TO THE PLAT THEREOF RECORDED IN VOLUME 1 OF PLATS, PAGE 153 OF KING COUNTY, EXCEPT THE EAST 70 FT. THEREOF, AND EXCEPT THE WEST 8 FT, THEREOF CONVEYED TO THE CITY OF SEATTLE FOR ALLEY BY DEED RECOREED UNDER AUDITOR'S FILE NO. 179537

TAX PARCEL NO. 6003001490 (1803 13TH AVE.)

THE SOUTH 52 FEET OF THE EAST 70 FT OF LOT 12 IN BLOCK 38 OF ADDITION TO THE CITY OF SEATTLE AS LAID OFF BY D T DENNY, GUARDIAN OF THE ESTATE OF J H NAGLE (COMMONLY KNOWN AS NAGLE'S ADDITION TO THE CITY OF SEATTLE) ACCORDING TO THE PLAT THEREOF RECORDED IN VOLUME 1 OF PLATS, PAGE 153, RECORDS OF KING COUNTY SITUATE IN THE CITY OF SEATTLE, COUNTY OF KING, STATE OF WASHINGTON SUBJECT TO COVENANTS, RESTRICTIONS AND RESERVATIONS OF RECORD, IF ANY.

ROBERT H. WINTERS STATE OF WASHINGTON 18104 REGISTERED PROFESSIONAL LAND SURVEYOR

DATE: _____

PROPOSED UNIT LOT DETAIL
1803/1809 13TH AVE.
SEATTLE, WASHINGTON

CHADWICK WINTERS
LAND SURVEYING AND MAPPING
1422 N.W. 85TH ST., SEATTLE, WA 98117
PHONE: 206.297.0996
FAX: 206.297.0997
WEB: WWW.CHADWICKWINTERS.COM

PROJECT #:	15-5144
DRAWING:	15-5144TOPO.DWG
CLIENT:	ISOLA HOMES
DRAWN BY:	ACH

GEOTECH
CONSULTANTS, INC.

13256 Northeast 20th Street, Suite 16
Bellevue, Washington 98005
(425) 747-5618 FAX (425) 747-8561

September 1, 2015

JN 15187

Isola Real Estate VI, LLC
1518 – 1st Avenue South, Suite 301
Seattle, Washington 98134

Attention: Michael Pollard *via email: michael.pollard@isolacm.com*

Subject: **Transmittal Letter – Geotechnical Engineering Study**
Proposed Rowhouses
1801 and 1809 – 13th Avenue
Seattle, Washington

Dear Mr. Pollard:

We are pleased to present this geotechnical engineering report for the rowhouses to be constructed in Seattle, Washington. The scope of our services consisted of exploring site surface and subsurface conditions, and then developing this report to provide recommendations for general earthwork and design criteria for foundations, retaining walls, and temporary excavations. This work was authorized by your acceptance of our proposal dated April 6, 2015.

The attached report contains a discussion of the study and our recommendations. Please contact us if there are any questions regarding this report, or for further assistance during the design and construction phases of this project.

Respectfully submitted,

GEOTECH CONSULTANTS, INC.

James H. Strange, P.E.
Associate

cc: **Malsam Tsang** – Marc Malsam
via email: marc@malsam-tsang.com

TRC/JHS: at

GEOTECHNICAL ENGINEERING STUDY
Proposed Rowhouses
1801 and 1809 – 13th Avenue
Seattle, Washington

This report presents the findings and recommendations of our geotechnical engineering study for the site of the proposed rowhouses to be located in the Capitol Hill neighborhood.

We were provided with an undated site plan prepared by Isola. Based on this plan, we understand that the development will consist of 8 rowhouses along the east and south edges of the site. A parking area will be located in the northwest portion of the site, and will be accessed from the alley to the west.

The eastern rowhouses will be very close to the eastern property line, and the southern rowhouses will be setback 5 feet from the southern property line. The northeastern rowhouse will be setback 5 feet from the northern property line, and the southwestern rowhouse will be setback 3 feet from the western property line.

If the scope of the project changes from what we have described above, we should be provided with revised plans in order to determine if modifications to the recommendations and conclusions of this report are warranted.

SITE CONDITIONS

SURFACE

The Vicinity Map, Plate 1, illustrates the general location of the site in Capitol Hill. The site is bordered to the east by 13th Avenue, to the south by East Howell Street and an apartment building, to the west by the same apartment building and an alley, and to the north by townhomes.

The site is composed of two parcels of land; each parcel contains a multi-family residence. The northern building has a basement that extends about 3 feet below the ground surface. A garage is located in the northeast corner of the basement, and is accessed via a driveway from 13th Avenue. A parking area is located at the west side of the northern parcel, and is accessed from the adjacent alley.

The southern building has a basement that is about 8 feet below the ground surface. The ground surface adjacent to the southwest corner of the basement has been lowered to the level of the adjacent sidewalk, and the basement is accessed from a courtyard in that lowered area. Rockeries up to about 4 feet high are located on the east and west sides of the courtyard. Another rockery up to about 4 feet high is located along most of the southern property line, and appears to face an excavation that was made for the adjacent East Howell Street right-of-way.

The ground surface within the site slopes gently down toward the west. No steep slopes are located within or adjacent to the subject site.

The apartment building southwest of the site has a basement level that extends about 3 to 6 feet below the ground surface. The ground surface slopes from the east edge of that property down

several feet to the apartment building, which is set back about 5 feet from the property line. That slope has an inclination close to 2:1 (H:V).

The townhomes located north of the site do not have basement levels and are set back about 5 feet from the common property line. The ground surface on the townhome property is similar to the adjacent ground surface within the site.

SUBSURFACE

The subsurface conditions were explored by drilling four test borings at the approximate locations shown on the Site Exploration Plan, Plate 2. Our exploration program was based on the proposed construction, anticipated subsurface conditions and those encountered during exploration, and the scope of work outlined in our proposal.

The borings were drilled on April 28, 2015 using a track-mounted, hollow-stem auger drill. Samples were taken at approximate 2.5 and 5-foot intervals with a standard penetration sampler. This split-spoon sampler, which has a 2-inch outside diameter, is driven into the soil with a 140-pound hammer falling 30 inches. The number of blows required to advance the sampler a given distance is an indication of the soil density or consistency. A geotechnical engineer from our staff observed the drilling process, logged the test borings, and obtained representative samples of the soil encountered. The Test Boring Logs are attached as Plates 3 and 4.

Soil Conditions

The test borings encountered silty sand with gravel to sand with silt and gravel that was loose near the ground surface and became medium-dense at depths of 2.5 to 7 feet. The sand with silt was dense to very dense at depths of 5 to 7.5 feet, and this material extended to the bottom of the borings, at depths of 8.5 to 11.5 feet.

We noted a hydrocarbon odor in a sample taken at a depth of 7.5 feet in Test Boring 4.

Groundwater Conditions

Groundwater seepage was observed at a depth of 10.5 feet in Test Boring 3. The test borings were left open for only a short time period. Therefore, the seepage levels on the logs represent the location of transient water seepage and may not indicate the static groundwater level. Groundwater levels encountered during drilling can be deceptive, because seepage into the boring can be blocked or slowed by the auger itself.

It should be noted that groundwater levels vary seasonally with rainfall and other factors. We anticipate that groundwater could be found in more permeable soil layers and between the looser near-surface soil and the underlying denser soil.

The stratification lines on the logs represent the approximate boundaries between soil types at the exploration locations. The actual transition between soil types may be gradual, and subsurface conditions can vary between exploration locations. The logs provide specific subsurface information only at the locations tested. If a transition in soil type occurred between samples in the borings, the depth of the transition was interpreted. The relative densities and moisture descriptions indicated on the test boring logs are interpretive descriptions based on the conditions observed during drilling.

CONCLUSIONS AND RECOMMENDATIONS

GENERAL

THIS SECTION CONTAINS A SUMMARY OF OUR STUDY AND FINDINGS FOR THE PURPOSES OF A GENERAL OVERVIEW ONLY. MORE SPECIFIC RECOMMENDATIONS AND CONCLUSIONS ARE CONTAINED IN THE REMAINDER OF THIS REPORT. ANY PARTY RELYING ON THIS REPORT SHOULD READ THE ENTIRE DOCUMENT.

The test borings conducted for this study encountered loose soil that extended to depths of about 2 to 7 feet, and was underlain by native medium-dense to dense silty sand with gravel and sand with gravel and silt. Conventional footing foundations can be used for the proposed development, provided they bear on the competent native soils. Due to the silt content of the sandy soils, they will become easily disturbed when wet due to weather or groundwater; therefore, it may be necessary to protect the bearing surfaces with 4-6 inches of clean crushed rock ballast.

Based on the layout of the structures, we anticipate that temporary slope cut agreements will be obtained along the eastern and northern edges of the site. If no agreements are obtained, temporary shoring would likely be necessary in these areas to construct the proposed foundations and retaining walls along the property lines.

The site soils have low permeability, and so in our opinion infiltration of stormwater for this project is not feasible.

The erosion control measures needed during the site development will depend heavily on the weather conditions that are encountered. We anticipate that a silt fence will be needed around the downslope sides of any cleared areas. Existing pavements, ground cover, and landscaping should be left in place wherever possible to minimize the amount of exposed soil. Rocked staging areas and construction access roads should be provided to reduce the amount of soil or mud carried off the property by trucks and equipment. Wherever possible, the access roads should follow the alignment of planned pavements. Trucks should not be allowed to drive off of the rock-covered areas. Cut slopes and soil stockpiles should be covered with plastic during wet weather. Following clearing or rough grading, it may be necessary to mulch or hydroseed bare areas that will not be immediately covered with landscaping or an impervious surface. On most construction projects, it is necessary to periodically maintain or modify temporary erosion control measures to address specific site and weather conditions.

The drainage and/or waterproofing recommendations presented in this report are intended only to prevent active seepage from flowing through concrete walls or slabs. Even in the absence of active seepage into and beneath structures, water vapor can migrate through walls, slabs, and floors from the surrounding soil, and can even be transmitted from slabs and foundation walls due to the concrete curing process. Water vapor also results from occupant uses, such as cooking and bathing. Excessive water vapor trapped within structures can result in a variety of undesirable conditions, including, but not limited to, moisture problems with flooring systems, excessively moist air within occupied areas, and the growth of molds, fungi, and other biological organisms that may be harmful to the health of the occupants. The designer or architect must consider the potential vapor sources and likely occupant uses, and provide sufficient ventilation, either passive or mechanical, to prevent a build up of excessive water vapor within the planned structure.

Geotech Consultants, Inc. should be allowed to review the final development plans to verify that the recommendations presented in this report are adequately addressed in the design. Such a plan review would be additional work beyond the current scope of work for this study, and it may include revisions to our recommendations to accommodate site, development, and geotechnical constraints that become more evident during the review process.

As with any project that involves demolition of existing site buildings and/or extensive excavation and shoring, there is a potential risk of movement on surrounding properties. This can potentially translate into noticeable damage of surrounding on-grade elements, such as foundations and slabs. However, the demolition, shoring, and/or excavation work could just translate into *perceived* damage on adjacent properties. Unfortunately, it is becoming more and more common for adjacent property owners to make unsubstantiated damage claims on new projects that occur close to their developed lots. Therefore, we recommend making an extensive photographic and visual survey of the project vicinity, prior to demolition activities, installing shoring, and/or commencing with the excavation. This documents the condition of buildings, pavements, and utilities in the immediate vicinity of the site in order to avoid, and protect the owner from, unsubstantiated damage claims by surrounding property owners. Additionally, any adjacent structures should be monitored during construction to detect soil movements. To monitor their performance, we recommend establishing a series of survey reference points to measure any horizontal deflections of the shoring system. Control points should be established at a distance well away from the walls and slopes, and deflections from the reference points should be measured throughout construction by survey methods.

We recommend including this report, in its entirety, in the project contract documents. This report should also be provided to any future property owners so they will be aware of our findings and recommendations.

SEISMIC CONSIDERATIONS

In accordance with the Seattle Building Code (SBC), the site soil profile within 100 feet of the ground surface is best represented by Site Class Type D (Stiff Site Class). As noted in the USGS website, the mapped spectral acceleration value for a 0.2 second (S_s) and 1.0 second period (S_1) equals 1.34g and 0.52g, respectively.

The SBC states that a site-specific seismic study need not be performed provided that the peak ground acceleration be equal to $S_{DS}/2.5$, where S_{DS} is determined in ASCE 7. It is noted that S_{DS} is equal to $2/3S_{MS}$. S_{MS} equals F_a times S_S, where F_a is determined in Table 11.4-1. For our site, F_a = 1.0. The calculated peak ground acceleration that we utilized for the seismic-related parameters (earth pressures and seismic surcharges) of this report equals 0.36g.

The site soils are not susceptible to seismic liquefaction because of their dense nature. This statement regarding liquefaction includes the knowledge of the peak ground acceleration that is anticipated under a 1-in-2,500-year seismic event, which is significantly higher than the above-calculated ground acceleration.

CONVENTIONAL FOUNDATIONS

The proposed structure can be supported on conventional continuous and spread footings bearing on undisturbed, medium-dense, native soil. We recommend that continuous and individual spread

footings have minimum widths of 12 and 16 inches, respectively. Exterior footings should also be bottomed at least 18 inches below the lowest adjacent finish ground surface for protection against frost and erosion. The local building codes should be reviewed to determine if different footing widths or embedment depths are required. Footing subgrades must be cleaned of loose or disturbed soil prior to pouring concrete. Depending upon site and equipment constraints, this may require removing the disturbed soil by hand.

Depending on the final site grades, overexcavation may be required below the footings to expose competent native soil. Unless lean concrete is used to fill an overexcavated hole, the overexcavation must be at least as wide at the bottom as the sum of the depth of the overexcavation and the footing width. For example, an overexcavation extending 2 feet below the bottom of a 2-foot-wide footing must be at least 4 feet wide at the base of the excavation. If lean concrete is used, the overexcavation need only extend 6 inches beyond the edges of the footing.

An allowable bearing pressure of 2,500 pounds per square foot (psf) is appropriate for footings supported on competent native soil. A one-third increase in this design bearing pressure may be used when considering short-term wind or seismic loads. For the above design criteria, it is anticipated that the total post-construction settlement of footings founded on competent native soil, will be about one-inch, with differential settlements on the order of one-half-inch in a distance of 30 feet along a continuous footing with a uniform load.

Lateral loads due to wind or seismic forces may be resisted by friction between the foundation and the bearing soil, or by passive earth pressure acting on the vertical, embedded portions of the foundation. For the latter condition, the foundation must be either poured directly against relatively level, undisturbed soil or be surrounded by level, well-compacted fill. We recommend using the following ultimate values for the foundation's resistance to lateral loading:

PARAMETER	ULTIMATE VALUE
Coefficient of Friction	0.45
Passive Earth Pressure	300 pcf

Where: pcf is Pounds per Cubic Foot, and Passive Earth Pressure is computed using the equivalent fluid density.

If the ground in front of a foundation is loose or sloping, the passive earth pressure given above will not be appropriate. We recommend maintaining a safety factor of at least 1.5 for the foundation's resistance to lateral loading, when using the above ultimate values.

FOUNDATION AND RETAINING WALLS

Retaining walls backfilled on only one side should be designed to resist the lateral earth pressures imposed by the soil they retain. The following recommended parameters are for walls that restrain level backfill:

PARAMETER	VALUE
Active Earth Pressure *	35 pcf
Passive Earth Pressure	300 pcf
Coefficient of Friction	0.45
Soil Unit Weight	130 pcf

Where: pcf is Pounds per Cubic Foot, and Active and Passive Earth Pressures are computed using the equivalent fluid pressures.

*** For a restrained wall that cannot deflect at least 0.002 times its height, a uniform lateral pressure equal to 10 psf times the height of the wall should be added to the above active equivalent fluid pressure.**

The design values given above do not include the effects of any hydrostatic pressures behind the walls and assume that no surcharges, such as those caused by slopes, vehicles, or adjacent foundations will be exerted on the walls. If these conditions exist, those pressures should be added to the above lateral soil pressures. Where sloping backfill is desired behind the walls, we will need to be given the wall dimensions and the slope of the backfill in order to provide the appropriate design earth pressures. The surcharge due to traffic loads behind a wall can typically be accounted for by adding a uniform pressure equal to 2 feet multiplied by the above active fluid density. Heavy construction equipment should not be operated behind retaining and foundation walls within a distance equal to the height of a wall, unless the walls are designed for the additional lateral pressures resulting from the equipment.

The values given above are to be used to design only permanent foundation and retaining walls that are to be backfilled, such as conventional walls constructed of reinforced concrete or masonry. It is not appropriate to use the above earth pressures and soil unit weight to back-calculate soil strength parameters for design of other types of retaining walls, such as soldier pile, reinforced earth, modular or soil nail walls. We can assist with design of these types of walls, if desired. The passive pressure given is appropriate only for a shear key poured directly against undisturbed native soil, or for the depth of level, well-compacted fill placed in front of a retaining or foundation wall. The values for friction and passive resistance are ultimate values and do not include a safety factor. Restrained wall soil parameters should be utilized for a distance of 1.5 times the wall height from corners or bends in the walls. This is intended to reduce the amount of cracking that can occur where a wall is restrained by a corner.

Wall Pressures Due to Seismic Forces

The surcharge wall loads that could be imposed by the design earthquake can be modeled by adding a uniform lateral pressure to the above-recommended active pressure. The recommended surcharge pressure is 8**H** pounds per square foot (psf), where **H** is the design retention height of the wall. Using this increased pressure, the safety factor against sliding and overturning can be reduced to 1.2 for the seismic analysis.

Retaining Wall Backfill and Waterproofing

Backfill placed behind retaining or foundation walls should be coarse, free-draining structural fill containing no organics. This backfill should contain no more than 5 percent silt

or clay particles and have no gravel greater than 4 inches in diameter. The percentage of particles passing the No. 4 sieve should be between 25 and 70 percent. If the native sand is used as backfill, a drainage composite similar to Miradrain 6000 should be placed against the backfilled retaining walls. The drainage composites should be hydraulically connected to the foundation drain system.

The purpose of these backfill requirements is to ensure that the design criteria for a retaining wall are not exceeded because of a build-up of hydrostatic pressure behind the wall. Also, subsurface drainage systems are not intended to handle large volumes of water from surface runoff. The top 12 to 18 inches of the backfill should consist of a compacted, relatively impermeable soil or topsoil, or the surface should be paved. The ground surface must also slope away from backfilled walls to reduce the potential for surface water to percolate into the backfill. Water percolating through pervious surfaces (pavers, gravel, permeable pavement, etc.) must also be prevented from flowing toward walls or into the backfill zone. The compacted subgrade below pervious surfaces and any associated drainage layer should therefore be sloped away. Alternatively, a membrane and subsurface collection system could be provided below a pervious surface.

It is critical that the wall backfill be placed in lifts and be properly compacted, in order for the above-recommended design earth pressures to be appropriate. The wall design criteria assume that the backfill will be well-compacted in lifts no thicker than 12 inches. The compaction of backfill near the walls should be accomplished with hand-operated equipment to prevent the walls from being overloaded by the higher soil forces that occur during compaction. The section entitled ***General Earthwork and Structural Fill*** contains additional recommendations regarding the placement and compaction of structural fill behind retaining and foundation walls.

The above recommendations are not intended to waterproof below-grade walls, or to prevent the formation of mold, mildew or fungi in interior spaces. Over time, the performance of subsurface drainage systems can degrade, subsurface groundwater flow patterns can change, and utilities can break or develop leaks. Therefore, waterproofing should be provided where future seepage through the walls is not acceptable. This typically includes limiting cold-joints and wall penetrations, and using bentonite panels or membranes on the outside of the walls. There are a variety of different waterproofing materials and systems, which should be installed by an experienced contractor familiar with the anticipated construction and subsurface conditions. Applying a thin coat of asphalt emulsion to the outside face of a wall is not considered waterproofing, and will only help to reduce moisture generated from water vapor or capillary action from seeping through the concrete. As with any project, adequate ventilation of basement and crawl space areas is important to prevent a build up of water vapor that is commonly transmitted through concrete walls from the surrounding soil, even when seepage is not present. This is appropriate even when waterproofing is applied to the outside of foundation and retaining walls. We recommend that you contact an experienced envelope consultant if detailed recommendations or specifications related to waterproofing design, or minimizing the potential for infestations of mold and mildew are desired.

The ***General***, ***Slabs-On-Grade***, and ***Drainage Considerations*** sections should be reviewed for additional recommendations related to the control of groundwater and excess water vapor for the anticipated construction.

SLABS-ON-GRADE

The building floors can be constructed as slabs-on-grade atop competent native soil, or on structural fill. The subgrade soil must be in a firm, non-yielding condition at the time of slab construction or underslab fill placement. Any soft areas encountered should be excavated and replaced with select, imported structural fill.

Even where the exposed soils appear dry, water vapor will tend to naturally migrate upward through the soil to the new constructed space above it. This can affect moisture-sensitive flooring, cause imperfections or damage to the slab, or simply allow excessive water vapor into the space above the slab. All interior slabs-on-grade should be underlain by a capillary break drainage layer consisting of a minimum 4-inch thickness of clean gravel or crushed rock that has a fines content (percent passing the No. 200 sieve) of less than 3 percent and a sand content (percent passing the No. 4 sieve) of no more than 10 percent. Pea gravel or crushed rock are typically used for this layer.

As noted by the American Concrete Institute (ACI) in the *Guides for Concrete Floor and Slab Structures*, proper moisture protection is desirable immediately below any on-grade slab that will be covered by tile, wood, carpet, impermeable floor coverings, or any moisture-sensitive equipment or products. ACI also notes that vapor *retarders* such as 6-mil plastic sheeting have been used in the past, but are now recommending a minimum 10-mil thickness for better durability and long term performance. A vapor retarder is defined as a material with a permeance of less than 0.3 perms, as determined by ASTM E 96. It is possible that concrete admixtures may meet this specification, although the manufacturers of the admixtures should be consulted. Where vapor retarders are used under slabs, their edges should overlap by at least 6 inches and be sealed with adhesive tape. The sheeting should extend to the foundation walls for maximum vapor protection. If no potential for vapor passage through the slab is desired, a vapor *barrier* should be used. A vapor barrier, as defined by ACI, is a product with a water transmission rate of 0.01 perms when tested in accordance with ASTM E 96. Reinforced membranes having sealed overlaps can meet this requirement.

In the recent past, ACI (Section 4.1.5) recommended that a minimum of 4 inches of well-graded compactable granular material, such as a 5/8-inch-minus crushed rock pavement base, be placed over the vapor retarder or barrier for their protection, and as a "blotter" to aid in the curing of the concrete slab. Sand was not recommended by ACI for this purpose. However, the use of material over the vapor retarder is controversial as noted in current ACI literature because of the potential that the protection/blotter material can become wet between the time of its placement and the installation of the slab. If the material is wet prior to slab placement, which is always possible in the Puget Sound area, it could cause vapor transmission to occur up through the slab in the future, essentially destroying the purpose of the vapor barrier/retarder. Therefore, if there is a potential that the protection/blotter material will become wet before the slab is installed, ACI now recommends that no protection/blotter material be used. However, ACI then recommends that, because there is a potential for slab curl due to the loss of the blotter material, joint spacing in the slab be reduced, a low shrinkage concrete mixture be used, and "other measures" (steel reinforcing, etc.) be used. ASTM E-1643-98 "Standard Practice for Installation of Water Vapor Retarders Used in Contact with Earth or Granular Fill Under Concrete Slabs" generally agrees with the recent ACI literature.

We recommend that the contractor, the project materials engineer, and the owner discuss these issues and review recent ACI literature and ASTM E-1643 for installation guidelines and guidance on the use of the protection/blotter material.

The ***General***, ***Permanent Foundation and Retaining Walls***, and ***Drainage Considerations*** sections should be reviewed for additional recommendations related to the control of groundwater and excess water vapor for the anticipated construction.

EXCAVATIONS AND SLOPES

Excavation slopes should not exceed the limits specified in local, state, and national government safety regulations. Temporary cuts to a depth of about 4 feet may be attempted vertically in unsaturated soil, if there are no indications of slope instability. However, vertical cuts should not be made near property boundaries, or existing utilities and structures. Based upon Washington Administrative Code (WAC) 296, Part N, the soil at the subject site would generally be classified as Type B. Therefore, temporary cut slopes greater than 4 feet in height should not be excavated at an inclination steeper than 1:1 (Horizontal:Vertical), extending continuously between the top and the bottom of a cut.

The above-recommended temporary slope inclination is based on the conditions exposed in our explorations, and on what has been successful at other sites with similar soil conditions. It is possible that variations in soil and groundwater conditions will require modifications to the inclination at which temporary slopes can stand. Temporary cuts are those that will remain unsupported for a relatively short duration to allow for the construction of foundations, retaining walls, or utilities. Temporary cut slopes should be protected with plastic sheeting during wet weather. It is also important that surface runoff be directed away from the top of temporary slope cuts. Cut slopes should also be backfilled or retained as soon as possible to reduce the potential for instability. Please note that sand or loose soil can cave suddenly and without warning. Excavation, foundation, and utility contractors should be made especially aware of this potential danger. These recommendations may need to be modified if the area near the potential cuts has been disturbed in the past by utility installation, or if settlement-sensitive utilities are located nearby.

All permanent cuts into native soil should be inclined no steeper than 2:1 (H:V). Water should not be allowed to flow uncontrolled over the top of any temporary or permanent slope. All permanently exposed slopes should be seeded with an appropriate species of vegetation to reduce erosion and improve the stability of the surficial layer of soil.

DRAINAGE CONSIDERATIONS

Footing drains should be used where: (1) crawl spaces or basements will be below a structure; (2) a slab is below the outside grade; or, (3) the outside grade does not slope downward from a building. Drains should also be placed at the base of all earth-retaining walls. These drains should be surrounded by at least 6 inches of 1-inch-minus, washed rock that is encircled with non-woven, geotextile filter fabric (Mirafi 140N, Supac 4NP, or similar material). At its highest point, a perforated pipe invert should be at least 6 inches below the bottom of a slab floor or the level of a crawl space. The discharge pipe for subsurface drains should be sloped for flow to the outlet point. Roof and surface water drains must not discharge into the foundation drain system. A typical drain detail is attached to this report as Plate 5. For the best long-term performance, perforated PVC pipe is recommended for all subsurface drains.

As a minimum, a vapor retarder, as defined in the ***Slabs-On-Grade*** section, should be provided in any crawl space area to limit the transmission of water vapor from the underlying soils. Crawl space

grades are sometimes left near the elevation of the bottom of the footings. As a result, an outlet drain is recommended for all crawl spaces to prevent an accumulation of any water that may bypass the footing drains. Providing even a few inches of free draining gravel underneath the vapor retarder limits the potential for seepage to build up on top of the vapor retarder.

Groundwater was observed during our field work. If seepage is encountered in an excavation, it should be drained from the site by directing it through drainage ditches, perforated pipe, or French drains, or by pumping it from sumps interconnected by shallow connector trenches at the bottom of the excavation.

The excavation and site should be graded so that surface water is directed off the site and away from the tops of slopes. Water should not be allowed to stand in any area where foundations, slabs, or pavements are to be constructed. Final site grading in areas adjacent to buildings should slope away at least 2 percent, except where the area is paved. Surface drains should be provided where necessary to prevent ponding of water behind foundation or retaining walls. A discussion of grading and drainage related to pervious surfaces near walls and structures is contained in the ***Foundation and Retaining Walls*** section.

GENERAL EARTHWORK AND STRUCTURAL FILL

All building and pavement areas should be stripped of surface vegetation, topsoil, organic soil, and other deleterious material. It is important that existing foundations be removed before site development. The stripped or removed materials should not be mixed with any materials to be used as structural fill, but they could be used in non-structural areas, such as landscape beds.

Structural fill is defined as any fill, including utility backfill, placed under, or close to, a building, behind permanent retaining or foundation walls, or in other areas where the underlying soil needs to support loads. All structural fill should be placed in horizontal lifts with a moisture content at, or near, the optimum moisture content. The optimum moisture content is that moisture content that results in the greatest compacted dry density. The moisture content of fill is very important and must be closely controlled during the filling and compaction process.

The allowable thickness of the fill lift will depend on the material type selected, the compaction equipment used, and the number of passes made to compact the lift. The loose lift thickness should not exceed 12 inches. We recommend testing the fill as it is placed. If the fill is not sufficiently compacted, it can be recompacted before another lift is placed. This eliminates the need to remove the fill to achieve the required compaction. The following table presents recommended relative compactions for structural fill:

LOCATION OF FILL PLACEMENT	MINIMUM RELATIVE COMPACTION
Beneath slabs or walkways	95%
Filled slopes and behind retaining walls	90%
Beneath pavements	95% for upper 12 inches of subgrade; 90% below that level

Where: Minimum Relative Compaction is the ratio, expressed in

percentages, of the compacted dry density to the maximum dry density, as determined in accordance with ASTM Test Designation D 1557-91 (Modified Proctor).

Structural fill that will be placed in wet weather should consist of a coarse, granular soil with a silt or clay content of no more than 5 percent. The percentage of particles passing the No. 200 sieve should be measured from that portion of soil passing the three-quarter-inch sieve.

LIMITATIONS

The conclusions and recommendations contained in this report are based on site conditions as they existed at the time of our exploration and assume that the soil and groundwater conditions encountered in the test borings are representative of subsurface conditions on the site. If the subsurface conditions encountered during construction are significantly different from those observed in our explorations, we should be advised at once so that we can review these conditions and reconsider our recommendations where necessary. Unanticipated conditions are commonly encountered on construction sites and cannot be fully anticipated by merely taking samples in test borings. Subsurface conditions can also vary between exploration locations. Such unexpected conditions frequently require making additional expenditures to attain a properly constructed project. It is recommended that the owner consider providing a contingency fund to accommodate such potential extra costs and risks. This is a standard recommendation for all projects.

This report has been prepared for the exclusive use of Isola Real Estate VI, LLC and its representatives for specific application to this project and site. Our conclusions and recommendations are professional opinions derived in accordance with our understanding of current local standards of practice, and within the scope of our services. No warranty is expressed or implied. The scope of our services does not include services related to construction safety precautions, and our recommendations are not intended to direct the contractor's methods, techniques, sequences, or procedures, except as specifically described in our report for consideration in design. Our services also do not include assessing or minimizing the potential for biological hazards, such as mold, bacteria, mildew and fungi in either the existing or proposed site development.

ADDITIONAL SERVICES

In addition to reviewing the final plans, Geotech Consultants, Inc. should be retained to provide geotechnical consultation, testing, and observation services during construction. This is to confirm that subsurface conditions are consistent with those indicated by our exploration, to evaluate whether earthwork and foundation construction activities comply with the general intent of the recommendations presented in this report, and to provide suggestions for design changes in the event subsurface conditions differ from those anticipated prior to the start of construction. However, our work would not include the supervision or direction of the actual work of the contractor and its employees or agents. Also, job and site safety, and dimensional measurements, will be the responsibility of the contractor.

During the construction phase, we will provide geotechnical observation and testing services when requested by you or your representatives. Please be aware that we can only document site work we actually observe. It is still the responsibility of your contractor or on-site construction team to verify that our recommendations are being followed, whether we are present at the site or not.


The following plates are attached to complete this report:

Plate 1	Vicinity Map
Plate 2	Site Exploration Plan
Plates 3 - 4	Test Boring Logs
Plate 5	Typical Footing Drain Detail

We appreciate the opportunity to be of service on this project. Please contact us if you have any questions, or if we can be of further assistance.

Respectfully submitted,


GEOTECH CONSULTANTS, INC.

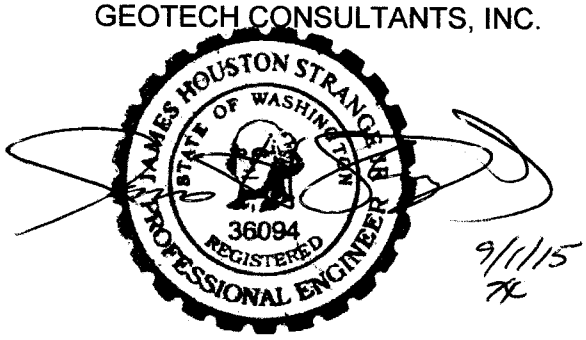

James H. Strange, Jr., P.E.
Associate

TRC/JHS:at

NORTH

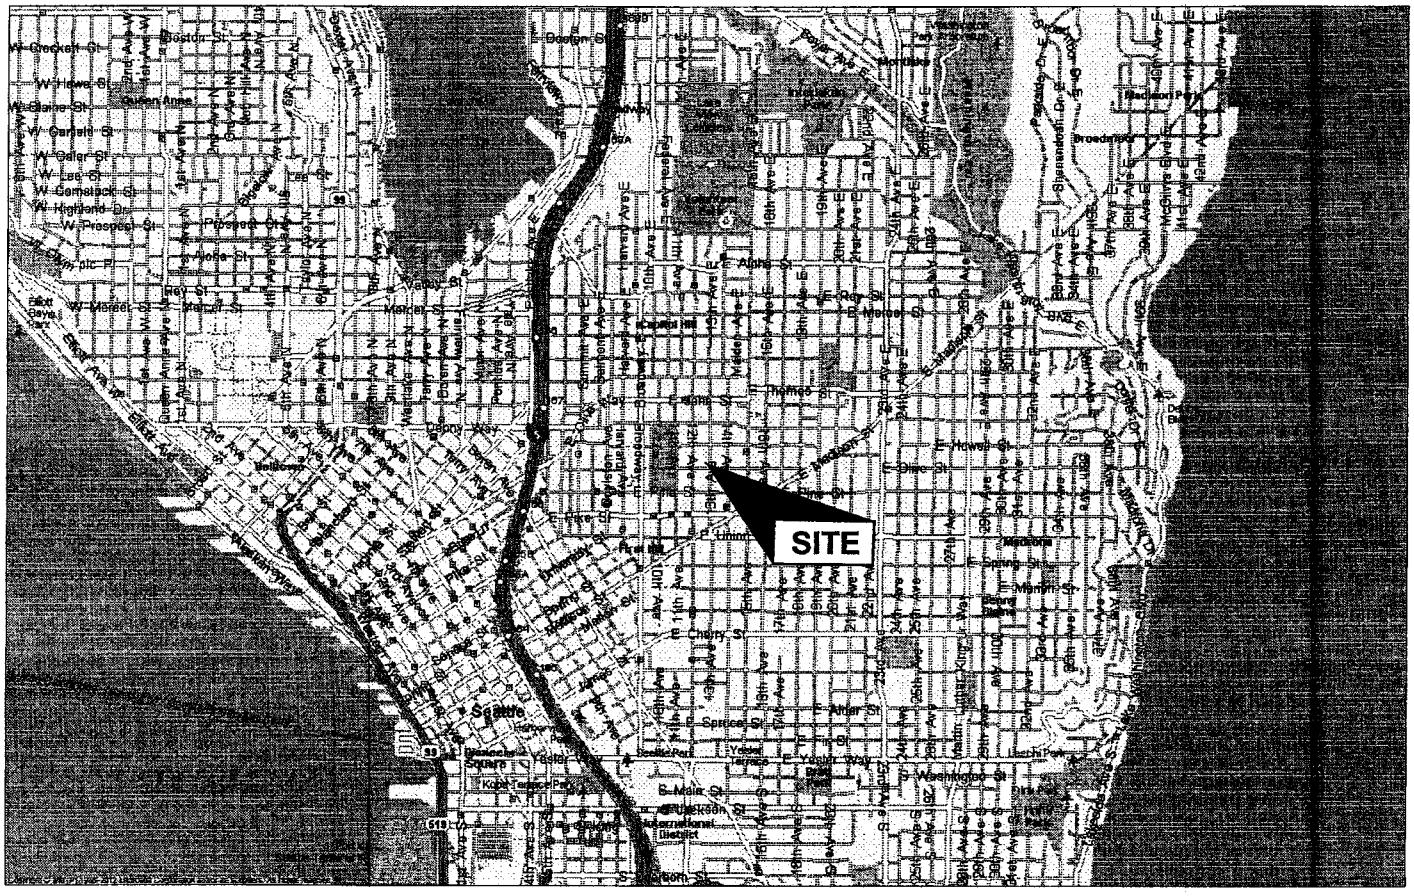


(Source: Microsoft MapPoint, 2013)

GEOTECH
CONSULTANTS, INC.

VICINITY MAP

1801 and 1809 - 13th Avenue
Seattle, Washington

Job No:	Date:		Plate:
15187	May 2015		1

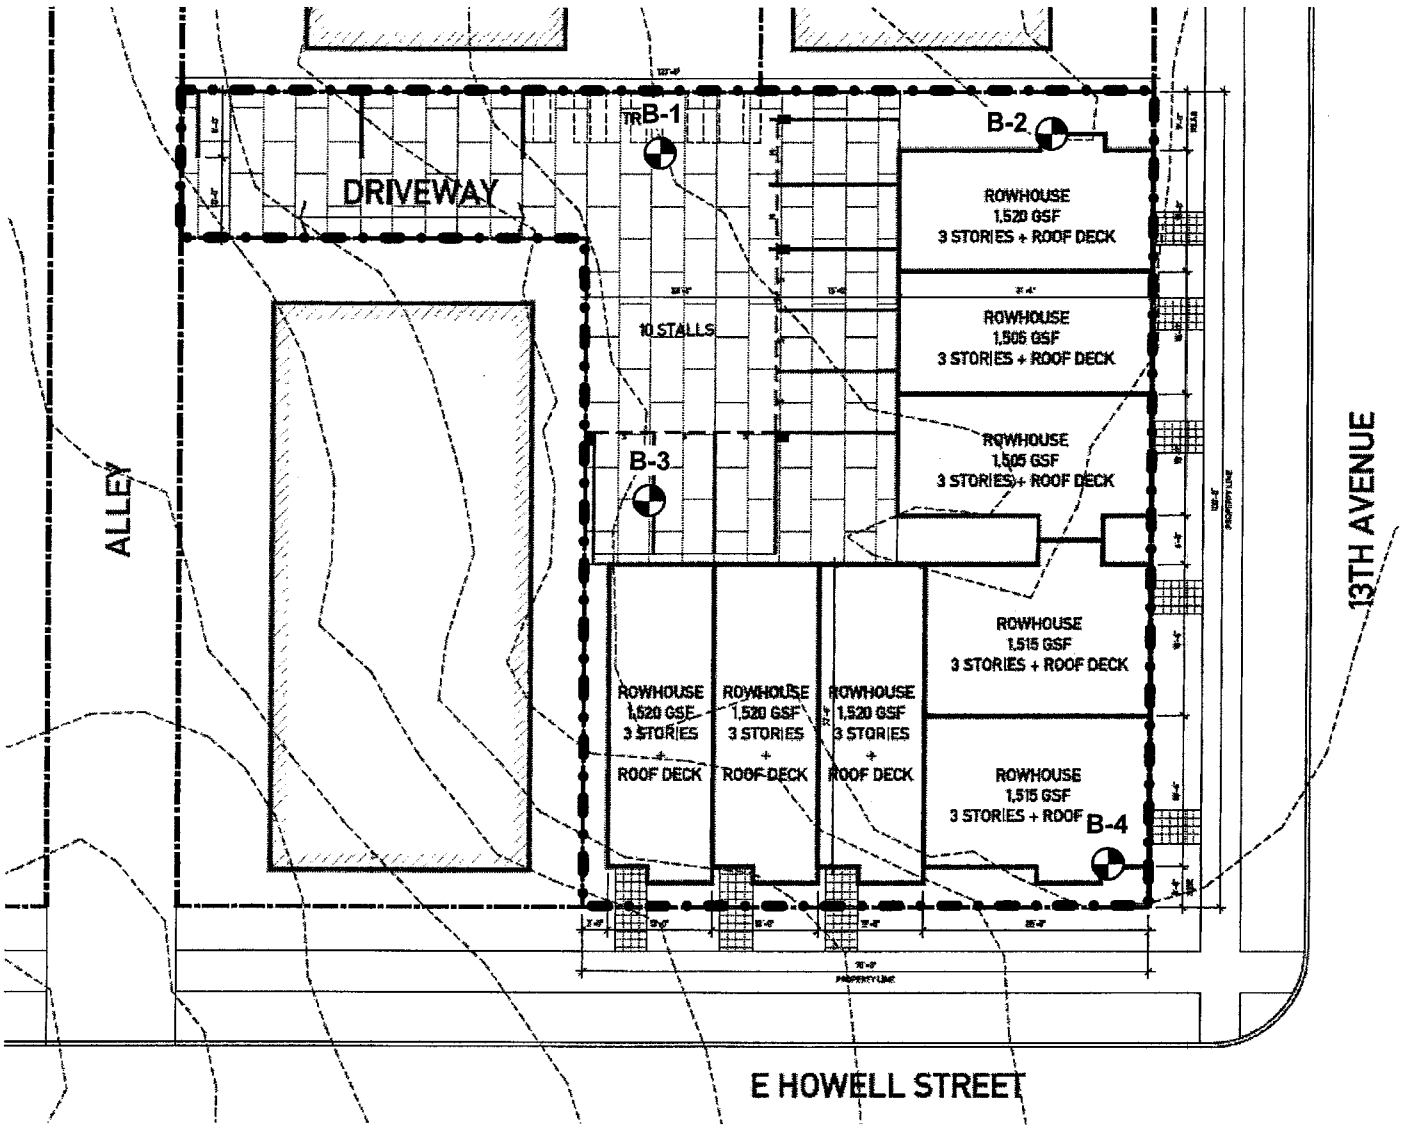

Legend:

Test Boring Location

GEOTECH
CONSULTANTS, INC.

SITE EXPLORATION PLAN

1801 and 1809 - 13th Avenue
Seattle, Washington

Job No:	Date:		Plate:
15187	May 2015	No Scale	2

BORING 1

Depth (ft.)	Moisture	Water Table	Blows per Foot	Sample	USCS	Description
			6	1	SM	Grass lawn over topsoil over; Brown silty SAND with gravel and roots, fine to coarse-grained, moist, loose
5			8	2		
			50/6"	3	SW/SM	Gray to gray-brown SAND with gravel and silt, fine to coarse-grained, moist, very dense
10			98/ 10.5"	4		
15						

* **Test boring was terminated at 11.4 feet on April 28, 2015.**
* **No groundwater was encountered during drilling.**

BORING 2

Depth (ft.)	Moisture	Water Table	Blows per Foot	Sample	USCS	Description
						Grass lawn over topsoil
			14	1	SM	Brown silty SAND with gravel, fine to coarse-grained, moist, medium-dense
5			36	2	SW/SM	Gray-brown SAND with gravel and silt, fine to coarse-grained, moist to wet, dense
			59	3		-becomes very dense and moist
10						
15						

* **Test boring was terminated at 9 feet on April 28, 2015.**
* **No groundwater was encountered during drilling.**

GEOTECH
CONSULTANTS, INC.

TEST BORING LOG

1801 and 1809 - 13th Avenue
Seattle, Washington

Job	Date:	Logged by:	Plate:
15187	May 2015	TRC	4

BORING 3

Depth (ft.)	Moisture	Water Table	Blows per Foot	Sample	USCS	Description
						Grass lawn over topsoil
			9	1	SW/SM	Brown SAND with gravel, silt and organics, fine to coarse-grained, moist, loose
5			14	2		-becomes medium-dense and gray-brown, increased silt content, decreased organic content
			55	3		-reduced silt content, becomes very dense
10		▼	80	4		-becomes wet
15						

* **Test boring was terminated at 11.5 feet on April 28, 2015.**
* **Groundwater was encountered at 10.5 feet during drilling.**

BORING 4

Depth (ft.)	Moisture	Water Table	Blows per Foot	Sample	USCS	Description
					SW/SM	Topsoil over: Gray-brown SAND with gravel and silt, fine to coarse-grained, moist, medium-dense
			28	1		
5			26	2		-becomes moist to wet
			94/10"	3		-becomes very dense and moist, petroleum odor detected
10						
15						


* **Test boring was terminated at 8.5 feet on April 28, 2015.**
* **No groundwater was encountered during drilling.**

GEOTECH CONSULTANTS, INC.

TEST BORING LOG

1801 and 1809 - 13th Avenue
Seattle, Washington

Job	Date:	Logged by:	Plate:
15187	May 2015	TRC	4

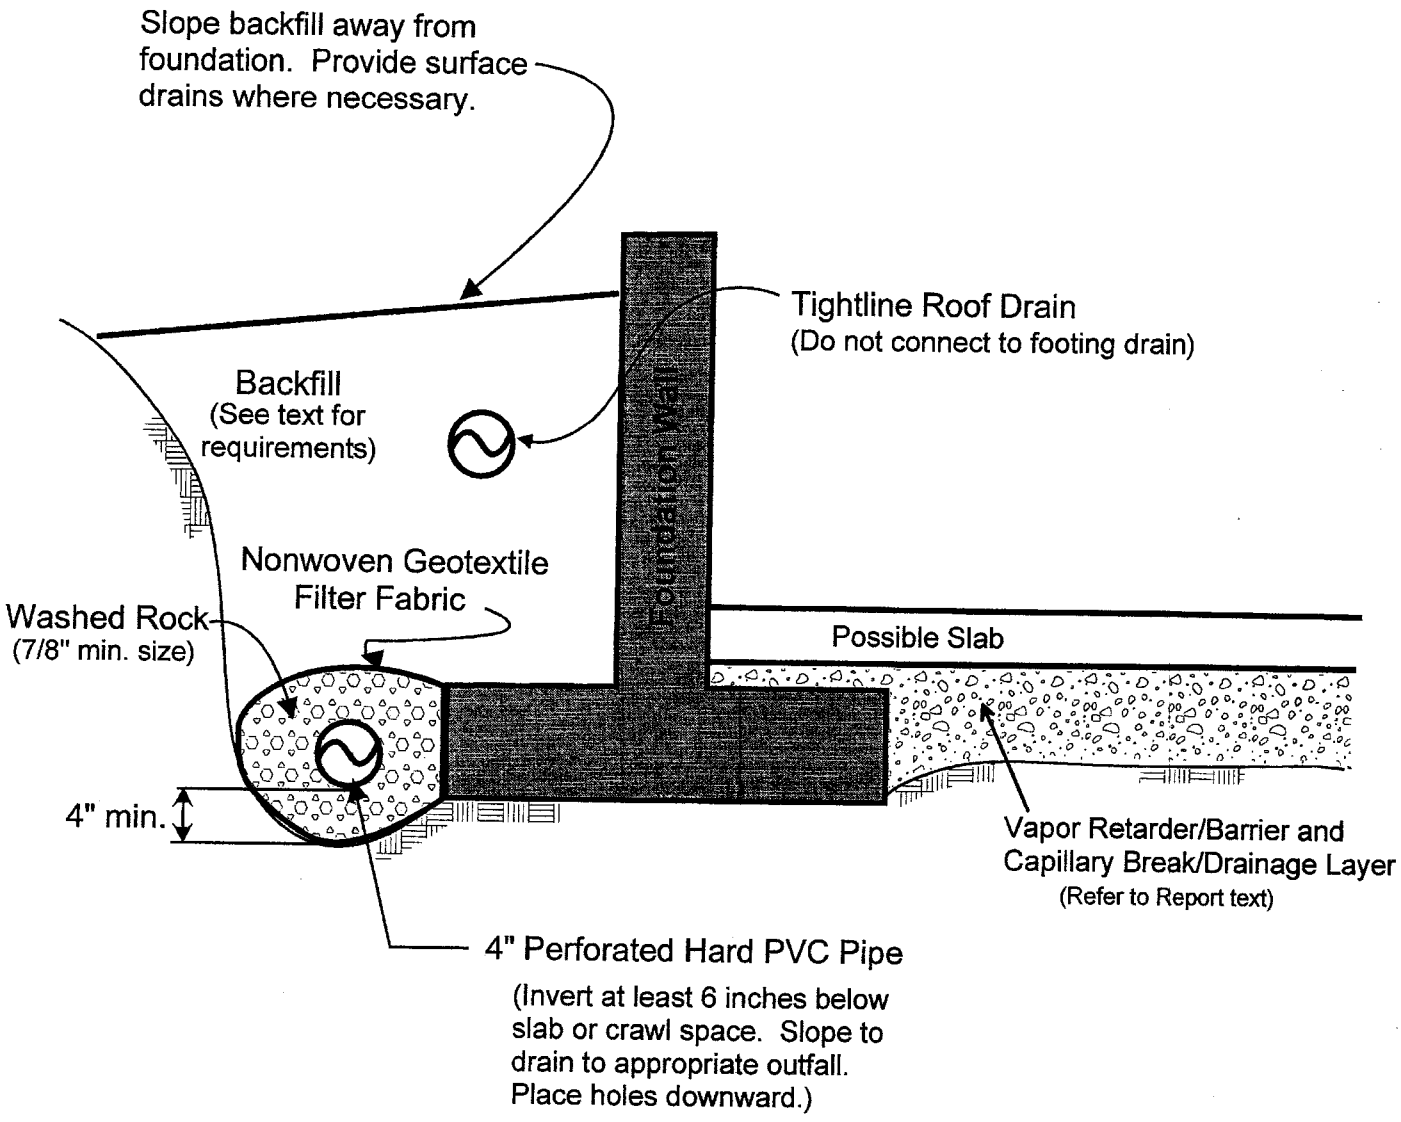

NOTES:

(1) In crawl spaces, provide an outlet drain to prevent buildup of water that bypasses the perimeter footing drains.

(2) Refer to report text for additional drainage, waterproofing, and slab considerations.

GEOTECH
CONSULTANTS, INC.

FOOTING DRAIN DETAIL

1801 and 1809 - 13th Avenue
Seattle, Washington

Job No:	Date:		Plate:
15187	May 2015		5

Scope of Work for: Nationwide Insurance / State of Washington Pollution Liability Insurance Agency.

Site Address: 1803 & 1809 13th Ave, Seattle, Washington, Steve Dorn Insured

Remove approximately 640 tons of petroleum contaminated soils from a release of two 300 gallon heating oil tanks. See attached Site Characterization for mapping and characterization of release for 1803 13th Ave. 1809 is assumes to be approximately the same in volume, however, that site was not characterized so actual volume may vary. Work to be performed includes mobilization of equipment and steel plates, permits required by the City of Seattle to perform work such as curb crossing permit, sidewalk closure permit, lane closure permit, street use permit, traffic control permit, signage and flaggers, PCS excavation hauling and disposal, structural backfill (as needed), soils engineer, waste water pumping and disposal, soil sampling, mapping and Remedial Action Final Report. Upon completion of work, disposal tickets will be provided and billing will be based on actual tons removed from the site. Cost's not included are permits not listed, utility cuts that might be needed, shoring, bracing, fencing.

Please sign and return: _____ Date: _____

Print Name: _____

Proposal submitted by: **Diane's Tank Removal Services, LLC**

P.O. Box 77738

Seattle, WA 98177 **Phone: 206-510-9497**

Contractors #: Dianetr906LM ICC#8057526-U2

WBE & DBE Certified contractor

Email: DianesTank@hotmail.com Website: www.dianestankremoval.com

PUGET
ENVIRONMENTAL P.L.L.C.

May 8, 2015

Ms. Diane Kamacho
Diane's Tank Removal Services, LLC
18720 Soundview Place
Edmonds, Washington 98020

Via Email: dianestank@hotmail.com

Subject: Site Characterization Report
Dorn Residence
1803 13th Avenue
Seattle, Washington

Dear Ms. Kamacho:

In accordance with your request, Puget Environmental, PLLC (Puget) has prepared this report presenting results of site characterization activities conducted by Diane's Tank Removal Services, LLC (Diane's Tank) and Puget at the site referenced above. The investigation was conducted to evaluate subsurface conditions and estimate the extent of impacted material near the former location of a heating oil underground storage tank (UST).

SITE DESCRIPTION

The site is located at an elevation of approximately 371 feet above mean sea level. A residence with basement is present on the property. The area of the site slopes moderately toward the west and south. Volunteer Park Reservoir is present approximately 4,100 feet to the north and Puget Sound is present approximately 1½ miles to the west. The site location is shown on Figure 1. The property boundary, residence and tank location are shown on Figure 2.

United States Geological Survey records indicate the site is underlain by Vashon Till glacial deposits consisting of dense silt, sand and gravel. Washington State Department of Ecology (Ecology) well log records indicate groundwater is present approximately 8 feet below ground surface (bgs) in 2 resource protection wells located within approximately 1,000 feet of the site. Copies of Ecology well logs are attached. Additional site information including longitude and latitude coordinates, geology and groundwater occurrence is shown on Table 1.

27111 167th Place SE, Suite 105-115, Covington, WA 98042 (206) 518-4887

SITE CHARACTERIZATION ACTIVITIES

Diane's Tank Soil Sampling

On March 24, 2015, Diane's Tank visited the site to evaluate conditions following removal of a 300-gallon heating oil UST. Following tank removal, Diane's Tank collected a soil sample (B-1-6-032415) approximately 1 foot below the bottom of the UST excavation, at a depth of approximately 6 feet (bgs. Laboratory results indicate the sample contained 20,000 milligrams per kilogram (mg/kg) total petroleum hydrocarbons as diesel (TPH-D), exceeding the Model Toxics Control Act (MTCA) Method A cleanup level of 2,000 mg/kg. The former UST location is shown on Figure 2. A copy of the laboratory report provided by Diane's Tank is attached.

Puget Site Characterization

Based on prior results, Puget visited the site on April 9, 2015 to advance borings and collect soil samples for laboratory analysis to further evaluate conditions. A total of 5 borings (B-1 through B-5) were advanced near the former UST location and the property boundary to the south and east. Boring locations are shown on Figure 2.

Borings were advanced to total depths of approximately 12.5 feet bgs using manual direct-push equipment. Soil samples were collected continuously from the surface to total depth in each boring, examined by a state-licensed geologist and evaluated for the potential presence of heating oil impacts. Select soil samples were transferred into laboratory-supplied containers and placed into an iced cooler pending transport to the laboratory for analysis.

Soil encountered generally consisted of 1 to 2 feet of landscape fill underlain by damp to wet, gray, fine- to medium-grained sand with silt and trace gravel. Saturated conditions were encountered approximately 9 to 10 feet bgs. Hydrocarbon-like odors were observed in Borings B1 through B-3. Soil from Borings B-4 and B-5 did not reveal indications of impact.

LABORATORY ANALYSIS AND RESULTS

Select soil samples were transported under chain-of-custody to the Friedman & Bruya, Inc. laboratory in Seattle, Washington and analyzed for TPH-D using Ecology Method NWTPH-Dx.

Laboratory results indicate soil sample B-2-9, collected approximately 9 feet bgs from Boring B-2 contained 13,000 mg/kg TPH-D, exceeding the MTCA Method A cleanup level of 2,000 mg/kg. Laboratory results indicate soil samples collected approximately 9 to 10 feet bgs from Borings B-1 and B-3 contained TPH-D concentrations of 320 and 780 mg/kg, respectively, below the MTCA Method A cleanup level. Laboratory results are shown on Table 2 and Figure 3. Copies of the official laboratory report and chain of custody documentation are attached.

SITE CHARACTERIZATION RESULTS

Soil encountered during drilling generally consisted of 1 to 2 feet of landscape fill underlain by damp to wet, gray, fine- to medium-grained sand with silt and trace gravel to the maximum depth explored of approximately 12.5 feet bgs. Saturated conditions were encountered approximately 9 to 10 feet bgs.

Laboratory results indicate soil sample B-2-9 collected approximately 9 feet bgs from Boring B-2 contained 13,000 mgkg TPH-D, exceeding the MTCA Method A cleanup level of 2,000 mg/kg. Remaining samples contained TPH-D concentrations below the MTCA Method A cleanup level.

CONCLUSIONS AND RECOMMENDATIONS

Based on laboratory results, it appears soil beneath the southern portion of the site near the former UST is impacted with TPH-D at concentrations exceeding the MTCA Method A cleanup level. The location of impacted soil in Boring B-2 near the southern property boundary suggests impacts may have migrated off site.

Results indicate groundwater observed approximately 9 to 10 feet bgs is in contact with impacted soil. The condition of groundwater beneath the site has not been evaluated.

Based on results, Puget recommends conducting additional investigation to further assess the extent of impacted soil and evaluate the condition of groundwater.

LIMITATIONS

The scope of work for this investigation was conducted in a manner that is consistent with the level of care and skill ordinarily exercised by other members of the profession practicing in the same locality and under similar conditions as of the date the services were provided. Results of our evaluation including conclusions, opinions and recommendations are based on a limited number of observations and data. Data from other areas may be different. Puget makes no representation, guarantee, or warranty, express or implied, regarding the services, communication, report, opinion, or instrument of service provided.

Puget provides various levels of service to meet the needs of varying clients. Evaluation of geologic and environmental conditions requires judgment leading to conclusions and recommendations that are generally based on incomplete knowledge of subsurface conditions due to the limitations of data from field studies. Although risk cannot be eliminated, more detailed and extensive studies yield more information which may help understand and manage the level of risk.

The work was conducted based on the scope and budget requirements, and site information provided by our client.

We appreciate the opportunity to work with you. If you have any questions, please do not hesitate to contact me at (206) 518-4887.


Sincerely,

PUGET Environmental, PLLC

Amar Gill
Project Manager

John K. Meyer, L.HG.
Principal Hydrogeologist

Attachments
Figures
Tables
Ecology Well Logs
Information Provided by Diane's Tank
Official Laboratory Report and Chain of Custody Documentation

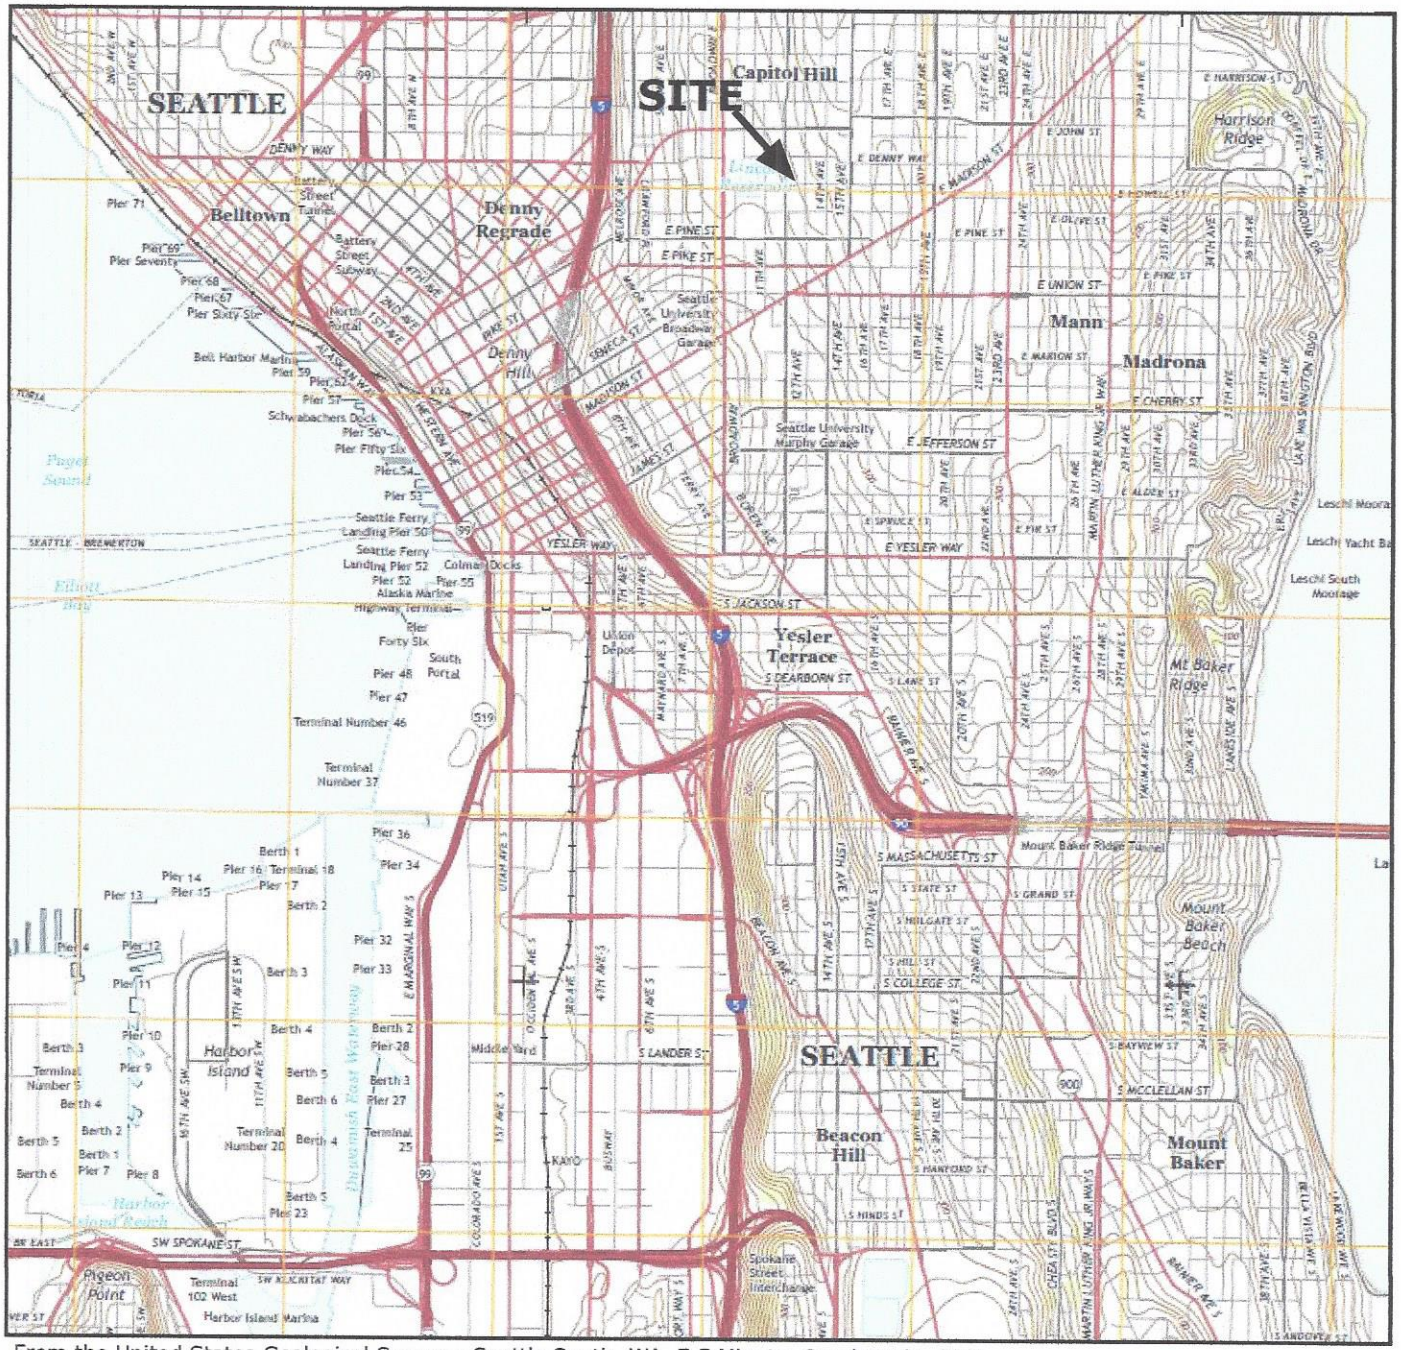

From the United States Geological Survey - Seattle South, WA, 7.5 Minute, Quadrangle, 2011


0 0.5 1.0

Approximate Scale (Miles)

NORTH

Dimensions and locations are approximate.

PUGET ENVIRONMENTAL P.L.L.C. 27111 167th Place SE Suite 105-115 Covington, Washington 98042 Project Number 15086	Dorn Residence 1803 13th Avenue Seattle, Washington	**FIGURE 1** SITE LOCATION

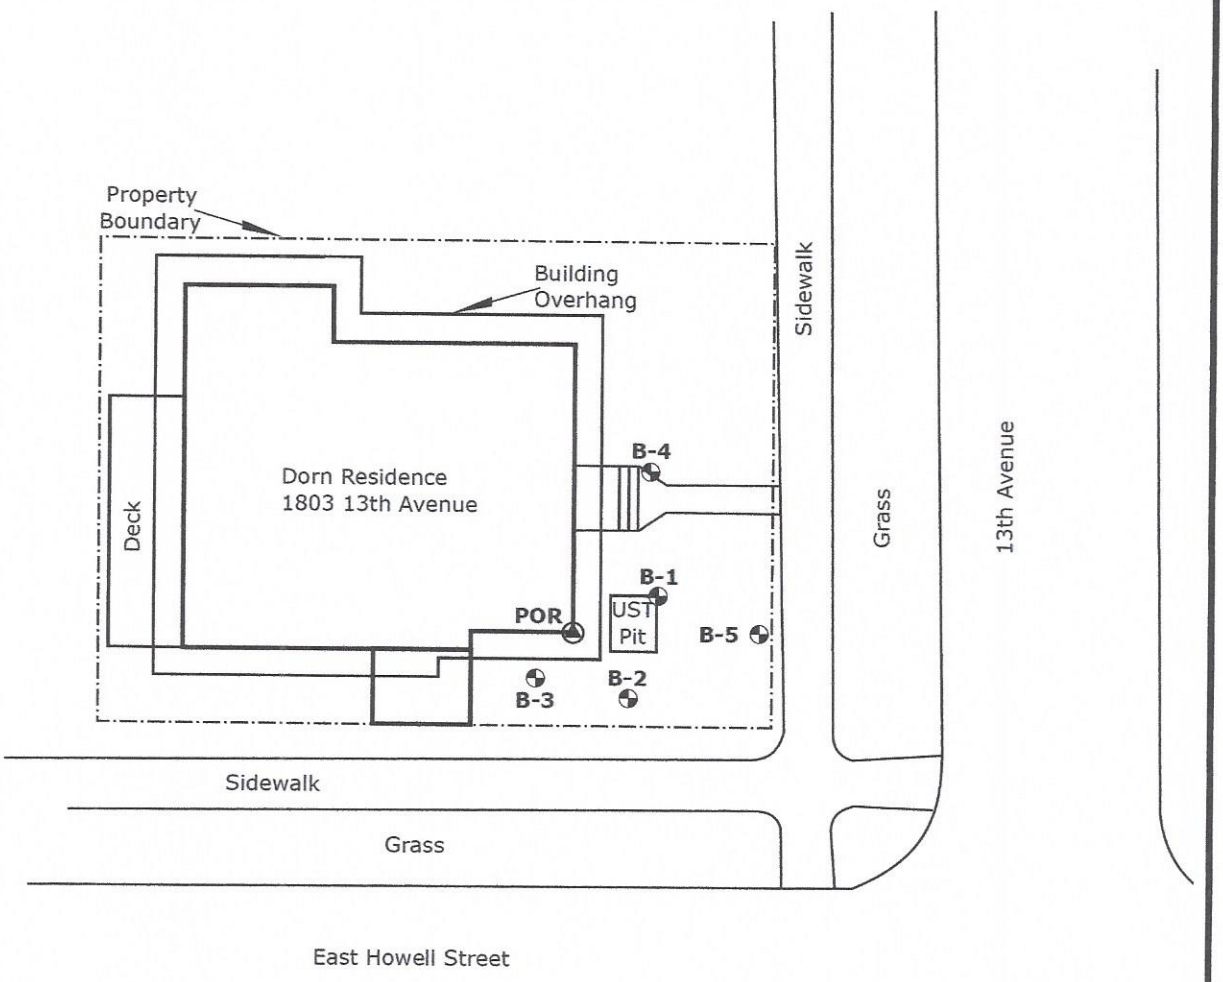

SOIL BORING DATA

Boring	Depth (ft)	Distance (ft) From Point of Reference
B-1	12	4 North, 9 East
B-2	12	7 South, 6 East
B-3	12	5 South, 4 West
B-4	12	17 North, 8 East
B-5	12	0 North, 20 East

LEGEND

- Direct-Push Boring **B-1**
- Point of Reference **POR**

NORTH

0 20 40


Approximate Scale (Feet)

Dimensions and locations are approximate.

PUGET
ENVIRONMENTAL P.L.L.C.
27111 167th Place SE
Suite 105-115
Covington, Washington 98042
Project Number 15086: 05/05/15 AG

Dorn Residence
1803 13th Avenue
Seattle, Washington

FIGURE 2
BORING LOCATIONS

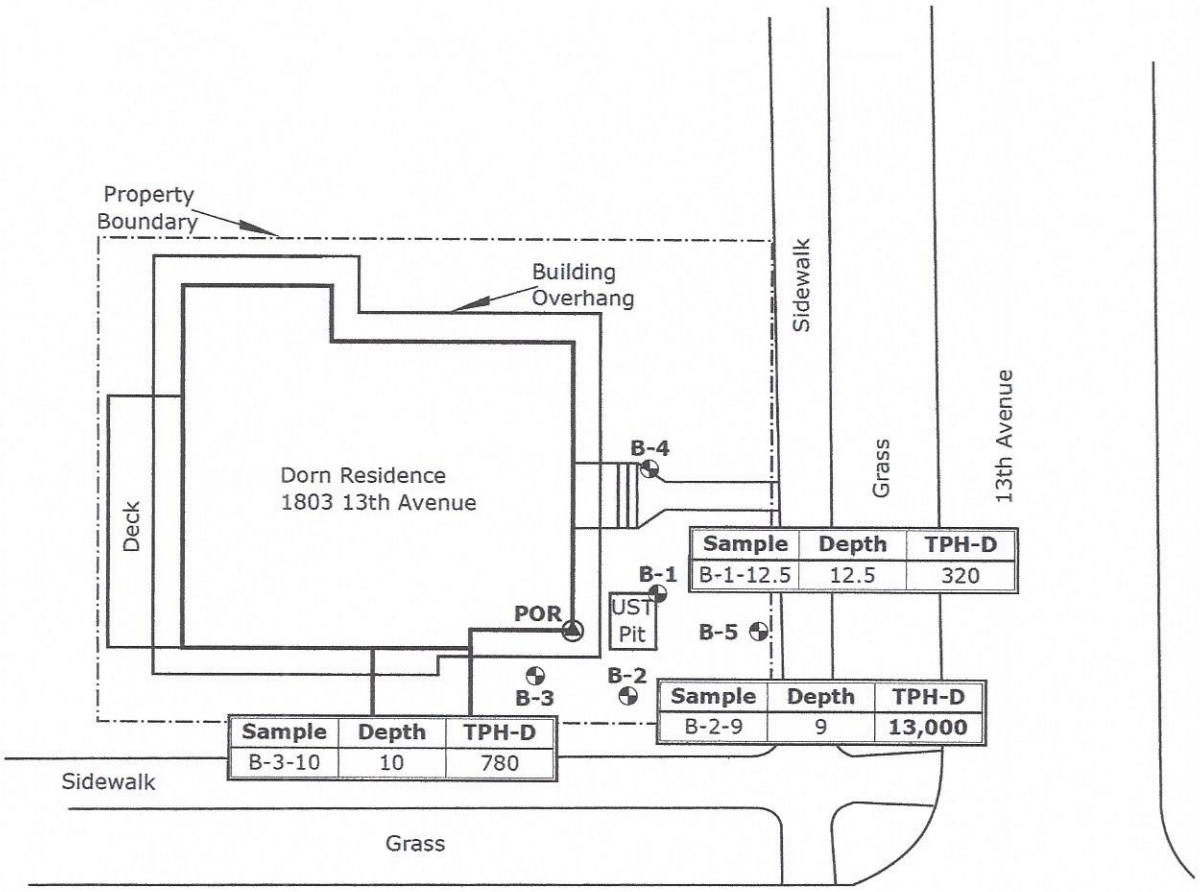

Sample	Depth	TPH-D
B-1-12.5	12.5	320

Sample	Depth	TPH-D
B-2-9	9	**13,000**

Sample	Depth	TPH-D
B-3-10	10	780

LEGEND

◓ Direct Push
B-2 Soil Boring

TPH-D Total Petroleum Hydrocarbon as Diesel

Soil Sample
Laboratory Analytical Results
April 9, 2015

Sample	Depth	TPH-D
B-2-9	9	**13,000**

Results are in milligrams per kilogram (mg/kg).

Depths are in feet below ground surface relative to the surface elevation at the edge of the UST excavation.
Bolded values exceed the MTCA Method A Cleanup Level.

NORTH

0 20 40
Approximate Scale (Feet)

Dimensions and locations are approximate.

PUGET
ENVIRONMENTAL P.L.L.C.
27111 167th Place SE
Suite 105-115
Covington, Washington 98042
Project Number 15086: 05/05/15 AG

Dorn Residence
1803 13th Avenue
Seattle, Washington

FIGURE 3
SOIL SAMPLE
LABORATORY RESULTS
APRIL 2015

TABLE 1
SITE INFORMATION
Dorn Residence
1806 13th Avenue
Seattle, Washington

Owner Name	Stephen Dorn	
Mailing Address	Same	
Immediate Threat to Human Health?	Same	
Mailing Address	Same	
Phone	Unknown	
Tax Parcel Number	6003001490	
Age of Tank	Unknown	
Tank Size	300 gallon	
Current Heat Source	Oil	
Location and Type	Underground at front of house	
Proximity to Surface Water	Approximately 1,000 feet north	
Name of Surface Water	Volunteer Park Reservoir	
Depth to Groundwater	Well log records indicate groundwater 8 feet bgs in two resource protection wells located at 1400 East Pine Street, approximately 1,000 feet southeast of the site. See attached well log.	
Within Tacoma Smelter Plume Area?	No	
Within 3 miles of Puget Sound Initiative Cleanup?	Yes	
Public Right of Way Impacts?	No	
Immediate Threat to Human Health?	No	
Soil Sample Location Coordinates	Longitude	122° 18' 57" W
	Latitude	47° 37' 4" N
<u>Soil Parameters</u>		
Depth to Top of Impact	(feet)	6
Depth to Bottom of Impact	(feet)	12
Contaminant		Heating Oil (TPH-D)
Average Concentration	(mg/kg)	4,700 mg/kg
Soil Type		Fine- to medium-grained SAND w/silt and trace gravel
USCS Classification		SP
Geologic Formation	Pleistocene Vashon Till deposits generally consisting of dense silt, sand and gravel.	
Reference	Geologic Map of Northwest Seattle, (Part of the Seattle North 7.5 X 15 Quadrangle), King County, Washington, Derek B. Booth, Kathy Goetz Troost and Scott Shimel, 2005	
Estimated Soil Porosity		0.35
Estimated Fraction of Organic Carbon		0.001
Estimated Hydraulic Conductivity	(cm/sec)	10^{-3} to 10^{-4}
Estimated Bulk Density	(lbs/cubic foot)	1,300
Notes	Saturated conditions were encountered approximately 9 to 10 feet bgs	

The Department of Ecology does NOT Warranty the Data and/or the Information on this Well Report.

RESOURCE PROTEC..ION WELL REPORT

(SUBMIT ONE WELL REPORT PER WELL INSTALLED)

25-4E-32A

CURRENT Notice of Intent No. A130229

Construction/Decommission 305025

☐ Construction

☒ Decommission *ORIGINAL INSTALLATION Notice of Intent Number* _____

Type of Well

☒ Resource Protection

☐ Geotechnical Soil Boring

Consulting Firm: **TechSolv Consultants**

Property Owner: **Braeburn Condominiums**

Site Address: **1400 E. Pine St.**

City: **Seattle** County: **King**

Unique Ecology Well ID Tag No. _____

Location 1/4 **NE** 1/4 **NE** Sec **32** TWN **25N** R **4E** ☐ EWM ☐ WWM

WELL CONSTRUCTION CERTIFICATION: I constructed and/or accept responsibility for construction of this well, and its compliance with all Washington well construction standards. Materials used and the information reported above are true to my best knowledge and belief

Lat/Long (s,t,r still Required) Lat Deg **n/a** Lat Min/Sec **n/a** Long Deg **n/a** Long Min/Sec **n/a**

☒ Driller ☐ Trainee Name (Print) Kasey Goble

Driller/Trainee Signature x _____

Driller/Trainee License No. **2501**

Tax Parcel No. _____


Cased or Uncased Diameter 2" Static Level 8'

If trainee, licesned drillers' Signature and License No. _____

Work/Decommision Start Date **5/9/2008**

Work/Decommision Completed Date **5/9/2008**

Construction/Design — W08-292 — Formation Description

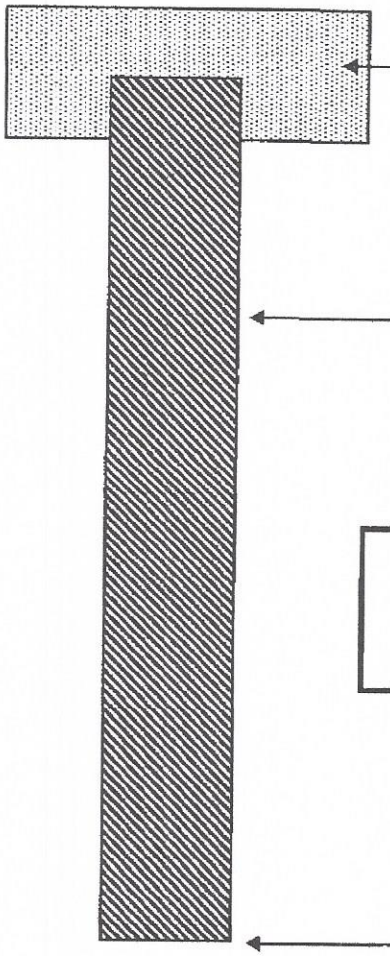

CONCRETE SURFACE SEAL 2 FT — 0 - _____ FT

CHIP IN PLACE

BACKFILL 17½ FT (BENTONITE CHIPS) — 0 - _____ FT

DEPTH OF BORING 19½ FT

REQUIRED INFORMATION
(Must get one or both if available)

DEPT OF ECOLOGY WELL TAG #: NA

CLIENT WELL ID #: MW 10a

RECEIVED
MAY 29 2008
DEPT. OF ECOLOGY

Scale 1" = _____

ECY 050-12 (Rev 2/01)

The Department of Ecology does NOT Warranty the Data and/or the Information on this Well Report.

TECHSOLV

TechSolv Consulting Group, Inc.
7518 NE 169th St, Kenmore, WA 98072
(425) 402-8277 FAX (425) 402-7917

SOIL BORING LOG

Project Name and Location: Braeburn (Capitol Hill Development, LLC) 1605 15th Avenue, Seattle, Washington	**Boring Number:** MW-10a	**Page:** 1 of 1
	Contractor: Cascade Drilling, Inc.	**Drilling Method:** HSA
	Drill Crew: A. Terletter & E. Floyd	**Drill Rig:** Limited Access Auger
	Date Started: 9/9/05	**Date Finished:** 9/9/05
Surface Elevation: NA	**Logged by:** S. Larsen	**Protective Cover:** Flush Mount Monument
Top of Casing Elevation: NS		
Well Construction Information:		
Screened Interval (ft bgs): 19.5 to 14.5	**Screen:** 2" dia. 010 slot PVC	**Water Level While Drilling (ft bgs):** 8
Filter Pack Interval (ft bgs): 20 to 13	**Riser:** 2" dia. PVC	
Seal Interval (ft bgs): 13 to 2	**Seal Type:** bentonite	**Water Level at Completion (ft bgs):** 6.5
Grout Interval (ft bgs): 2 to 0.5	**Filter Pack:** 2/12 sand	

Depth (ft bgs)	Recov. (in.)	Blow Counts	Sample Interval	OVM / PID (ppm)	USCS Symbol	Well Construction	Sample Description
0				Inoperable			Concrete 6 inches thick.
1				due to			Gravel/Crushed Rock Fill Material
2				interference			
3	12	105	3/3.5	from	SP		Brown, poorly graded, medium to fine sands,
	12	96	3.5/4	vehicle			dry, with no solvent odor
4	6	60	4/4.5	exhaust.	SP		Brown, poorly graded, medium to fine sands,
	4	20	4.5/5				moist, with no solvent odor
5	4	50	5/5.5		SM		Brown medium to fine silty sands with gravel Very Dense (Native Till)
6							▽
7	4	100	7/7.5				
	6	107	7.5/8				
8	4	107	8/8.5				
	6.5	100	8.5/9				
9	6	70	9/9.5				
	6	100	9.5/10				
10					SM		Brown medium to fine silty sands with gravel, saturated with water (Native Till)
11							
12	10	100	12.5/ 12.75				
13							
14	6	54	14.5/ 15		SM		Brown medium to fine silty sands with gravel. saturated with water. (Native Till)
15							
16							
17	6	100	17/ 17.5		OH		Gray silty clay with gravel, moist. (very dense)
18							
19	6	30	19.5/ 20		SP		Brown, poorly graded, medium to fine sands, with gravel, saturated with water (Native Till)
20							Heaving sands at 20 feet, additional sampling not possible
							End of boring at 20 feet

RECEIVED
MAY 29 2008
DEPT. OF ECOLOGY

The Department of Ecology does NOT Warranty the Data and/or the Information on this Well Report.

RESOURCE PROTEC..ION WELL REPORT

(SUBMIT ONE WELL REPORT PER WELL INSTALLED)

..RRENT 25-4E-32A

Notice of Intent No. A130229

Construction/Decommission

305029

☐ Construction

☒ Decommission *ORIGINAL INSTALLATION Notice of Intent Number* _____

Type of Well

☒ Resource Protection

☐ Geotechnical Soil Boring

Property Owner **Braeburn Condominiums**

Site Address **1400 E. Pine St.**

Consulting Firm **TechSolv Consultants**

City **Seattle** County **King**

Unique Ecology Well ID

Tag No. _____

Location 1/4 **NE** 1/4 **NE** Sec **32** TWN **25N** R **4E** ☐ EWM ☐ WWM

WELL CONSTRUCTION CERTIFICATION: I constructed and/or accept responsibility for construction of this well, and its compliance with all Washington well construction standards. Materials used and the information reported above are true to my best knowledge and belief.

Lat/Long (s,t,r still Required) Lat Deg **n/a** Lat Min/Sec **n/a** Long Deg **n/a** Long Min/Sec **n/a**

☒ Driller ☐ Trainee Name (Print) Kasey Goble

Driller/Trainee Signature x _____

Driller/Trainee License No. 2501

Tax Parcel No. _____


Cased or Uncased Diameter 6" Static Level 8'

If trainee, licesned drillers' Signature and License No. _____

Work/Decommision Start Date 5/9/2008

Work/Decommision Completed Date 5/9/2008

Construction/Design W08-292 Formation Description

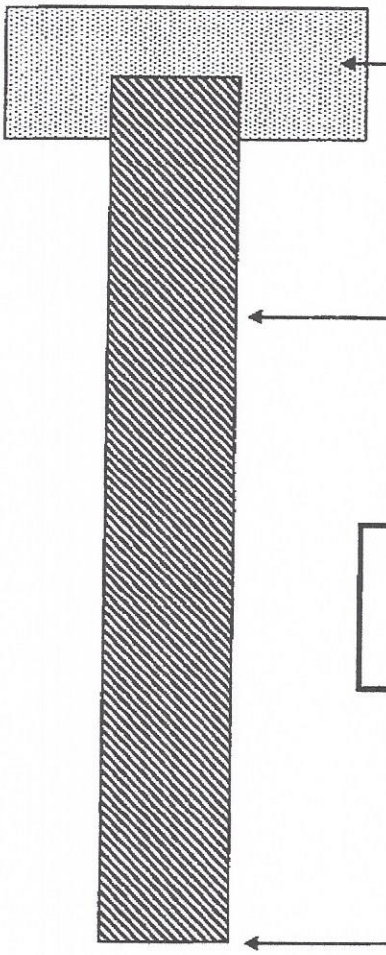

CONCRETE SURFACE SEAL 2 FT — 0 - _____ FT — CHIP IN PLACE

BACKFILL 16 FT (BENTONITE CHIPS) — 0 - _____ FT

DEPTH OF BORING 18. FT

REQUIRED INFORMATION

(Must get one or both if available)

DEPT OF ECOLOGY WELL TAG # : NA

CLIENT WELL ID #: RW-2

RECEIVED

MAY 29 2008

DEPT. OF ECOLOGY

Scale 1" = _____ Page _____ of _____

(Revised 10/Rev. 2001)

The Department of Ecology does NOT Warranty the Data and/or the Information on this Well Report.

TECH SOLV

TechSolv Consulting Group, Inc.
7518 NE 169th St, Kenmore, WA 98072
(425) 402-8277 FAX (425) 402-7917

SOIL BORING LOG

Project Name and Location: Braeburn (Capitol Hill Development, LLC) 1605 15th Avenue, Seattle, Washington	**Boring Number: RW-2**	**Page: 1 of 1**
	Contractor: Cascade Drilling, Inc.	**Drilling Method: HSA**
	Drill Crew: Dave Gose, Jason Stringham	**Drill Rig: Limited Access Auger**
	Date Started: 12/22/05	**Date Finished: 12/22/05**
Surface Elevation: NA	**Logged by: S. Larsen**	**Protective Cover: Flush Mount Monument**
Top of Casing Elevation: NS		
Well Construction Information: 6" diameter PVC with 10-slot screen, uncased boring diameter 10.5"		
Screened Interval (ft bgs): 18.5 to 3	**Screen: 6" dia. 010 slot PVC**	**Water Level While Drilling (ft bgs): 12**
Filter Pack Interval (ft bgs): 18.5 to 2.5	**Riser: 6" dia. PVC**	
Seal Interval (ft bgs): 2.5 to 1.5	**Seal Type: bentonite**	**Water Level at Completion (ft bgs): 12**
Grout Interval (ft bgs): 1.5 to 0	**Filter Pack: 2/12 sand**	

Depth (ft bgs)	Recov. (in.)	Blow Counts	Sample Interval	OVM / PID (ppm)	USCS Symbol	Well Construction	Sample Description
0							Concrete 6 inches thick.
1							Crushed Rock Fill Material 0.5'-1.5' BGS
2							
3							
4							
5	6"	50	5'-5.5'	15	SM		Silty sands, grayish brown with few cobbles and gravels, mostly medium to fine sands, damp, very dense (Advanced sands/Native Till), no solvent odor
6							
7							
8							
9							
10	6"	50	10'-10.5'	0	SM		Silty sands, damp, as described above with an increasing fine to medium grain sand content and decreasing silt content, very dense, no solvent odor (Advanced sands/Native Till)
11							
12							At 11' & 14' refusal initially encountered due to unknown obstruction
13							
14							
15	6"	50	15'-15.5'	OVM Inop. (will not zero)	SM		Silty sands, Wet, as described above, very dense, no solvent odor, (Advanced sands/Native Till)
16							
17							
18							End of boring at 18.5 feet
19							
20							

RECEIVED
MAY 29 2008
DEPT. OF ECOLOGY

5041164

SAMPLE CHAIN OF CUSTODY

ME 04/09/15 C01

Send Report To Pam Whitman
Company Whitman Env. Sciences
Address 5508 35th Ave NE
City, State, ZIP Seattle, WA 98115
Phone # 206-523-3455 Fax #

SAMPLERS *(signature)*

PROJECT NAME/NO. 1803

PO # 265 1523

REMARKS

Page # ____ of ____

TURNAROUND TIME
☐ Standard (2 Weeks)
☒ RUSH Friday A.M.
Rush charges authorized by:

SAMPLE DISPOSAL
☐ Dispose after 30 days
☐ Return samples
☐ Will call with instructions

Sample ID	Lab ID	Date	Time	Sample Type	# of containers	ANALYSES REQUESTED: TPH-Diesel (X)	TPH-Gasoline	BTEX by 8021B	VOCs by 8260	SVOCs by 8270	HFS						Notes
B-1-12.5'	01	4-7-15		Soil	1	X											
B-2-9'	02	"		"	1	X											
B-3-10'	03	"		"	1	X											

Friedman & Bruya, Inc.
3012 16th Avenue West
Seattle, WA 98119-2029
Ph. (206) 285-8282
Fax (206) 283-5044
FORMS\COC\COC.DOC

	SIGNATURE	PRINT NAME	COMPANY	DATE	TIME
Relinquished by:			DES	4-9-15	2:25
Received by:		Dhan Phan	FedT	4/9/15	2:25
Relinquished by:					
Received by:					

Samples received at 23 °C

FRIEDMAN & BRUYA, INC.

ENVIRONMENTAL CHEMISTS

James E. Bruya, Ph.D.
Yelena Aravkina, M.S.
Michael Erdahl, B.S.
Arina Podnozova, B.S.
Eric Young, B.S.

3012 16th Avenue West
Seattle, WA 98119-2029
(206) 285-8282
fbi@isomedia.com
www.friedmanandbruya.com

April 13, 2015

Dan Whitman, Project Manager
Whitman Environmental Sciences
5508 35th Ave. NE
Seattle, WA 98105

Dear Mr. Whitman:

Included are the results from the testing of material submitted on April 9, 2015 from the WES 1803, F&BI 504164 project. There are 4 pages included in this report. Any samples that may remain are currently scheduled for disposal in 30 days. If you would like us to return your samples or arrange for long term storage at our offices, please contact us as soon as possible.

We appreciate this opportunity to be of service to you and hope you will call if you should have any questions.

Sincerely,

FRIEDMAN & BRUYA, INC.



Michael Erdahl
Project Manager

Enclosures
WES0413R.DOC

FRIEDMAN & BRUYA, INC.

ENVIRONMENTAL CHEMISTS

CASE NARRATIVE

This case narrative encompasses samples received on April 9, 2015 by Friedman & Bruya, Inc. from the Whitman Environmental Sciences WES 1803, F&BI 504164 project. Samples were logged in under the laboratory ID's listed below.

Laboratory ID	Whitman Environmental Sciences
504164 -01	B-1-12.5'
504164 -02	B-2-9'
504164 -03	B-3-10'

All quality control requirements were acceptable.

Date of Report: 04/13/15
Date Received: 04/09/15
Project: WES 1803, F&BI 504164
Date Extracted: 04/09/15
Date Analyzed: 04/09/15

RESULTS FROM THE ANALYSIS OF SOIL SAMPLES FOR TOTAL PETROLEUM HYDROCARBONS AS DIESEL AND MOTOR OIL USING METHOD NWTPH-Dx

Results Reported on a Dry Weight Basis
Results Reported as mg/kg (ppm)

Sample ID Laboratory ID	Diesel Range (C_{10}-C_{25})	Motor Oil Range (C_{25}-C_{36})	Surrogate (% Recovery) (Limit 48-168)
B-1-12.5' 504164-01	320	<250	100
B-2-9' 504164-02	13,000	<250	103
B-3-10' 504164-03	780	<250	106
Method Blank 05-733 MB	<50	<250	101

Date of Report: 04/13/15
Date Received: 04/09/15
Project: WES 1803, F&BI 504164

QUALITY ASSURANCE RESULTS FROM THE ANALYSIS OF SOIL SAMPLES FOR TOTAL PETROLEUM HYDROCARBONS AS DIESEL EXTENDED USING METHOD NWTPH-Dx

Laboratory Code: 504161-05 (Matrix Spike)

Analyte	Reporting Units	Spike Level	Sample Result (Wet Wt)	Percent Recovery MS	Percent Recovery MSD	Acceptance Criteria	RPD (Limit 20)
Diesel Extended	mg/kg (ppm)	5,000	<50	100	98	73-135	2

Laboratory Code: Laboratory Control Sample

Analyte	Reporting Units	Spike Level	Percent Recovery LCS	Acceptance Criteria
Diesel Extended	mg/kg (ppm)	5,000	101	74-139

Data Qualifiers & Definitions

a - The analyte was detected at a level less than five times the reporting limit. The RPD results may not provide reliable information on the variability of the analysis.

b - The analyte was spiked at a level that was less than five times that present in the sample. Matrix spike recoveries may not be meaningful.

ca - The calibration results for the analyte were outside of acceptance criteria. The value reported is an estimate.

c - The presence of the analyte may be due to carryover from previous sample injections.

cf - The sample was centrifuged prior to analysis.

d - The sample was diluted. Detection limits were raised and surrogate recoveries may not be meaningful.

dv - Insufficient sample volume was available to achieve normal reporting limits.

f - The sample was laboratory filtered prior to analysis.

fb - The analyte was detected in the method blank.

fc - The compound is a common laboratory and field contaminant.

hr - The sample and duplicate were reextracted and reanalyzed. RPD results were still outside of control limits. Variability is attributed to sample inhomogeneity.

hs - Headspace was present in the container used for analysis.

ht – The analysis was performed outside the method or client-specified holding time requirement.

ip - Recovery fell outside of control limits. Compounds in the sample matrix interfered with the quantitation of the analyte.

j - The analyte concentration is reported below the lowest calibration standard. The value reported is an estimate.

J - The internal standard associated with the analyte is out of control limits. The reported concentration is an estimate.

jl - The laboratory control sample(s) percent recovery and/or RPD were out of control limits. The reported concentration should be considered an estimate.

js - The surrogate associated with the analyte is out of control limits. The reported concentration should be considered an estimate.

lc - The presence of the analyte is likely due to laboratory contamination.

L - The reported concentration was generated from a library search.

nm - The analyte was not detected in one or more of the duplicate analyses. Therefore, calculation of the RPD is not applicable.

pc - The sample was received with incorrect preservation or in a container not approved by the method. The value reported should be considered an estimate.


ve - The analyte response exceeded the valid instrument calibration range. The value reported is an estimate.

vo - The value reported fell outside the control limits established for this analyte.

x - The sample chromatographic pattern does not resemble the fuel standard used for quantitation.

Appendix D

Site Diagram

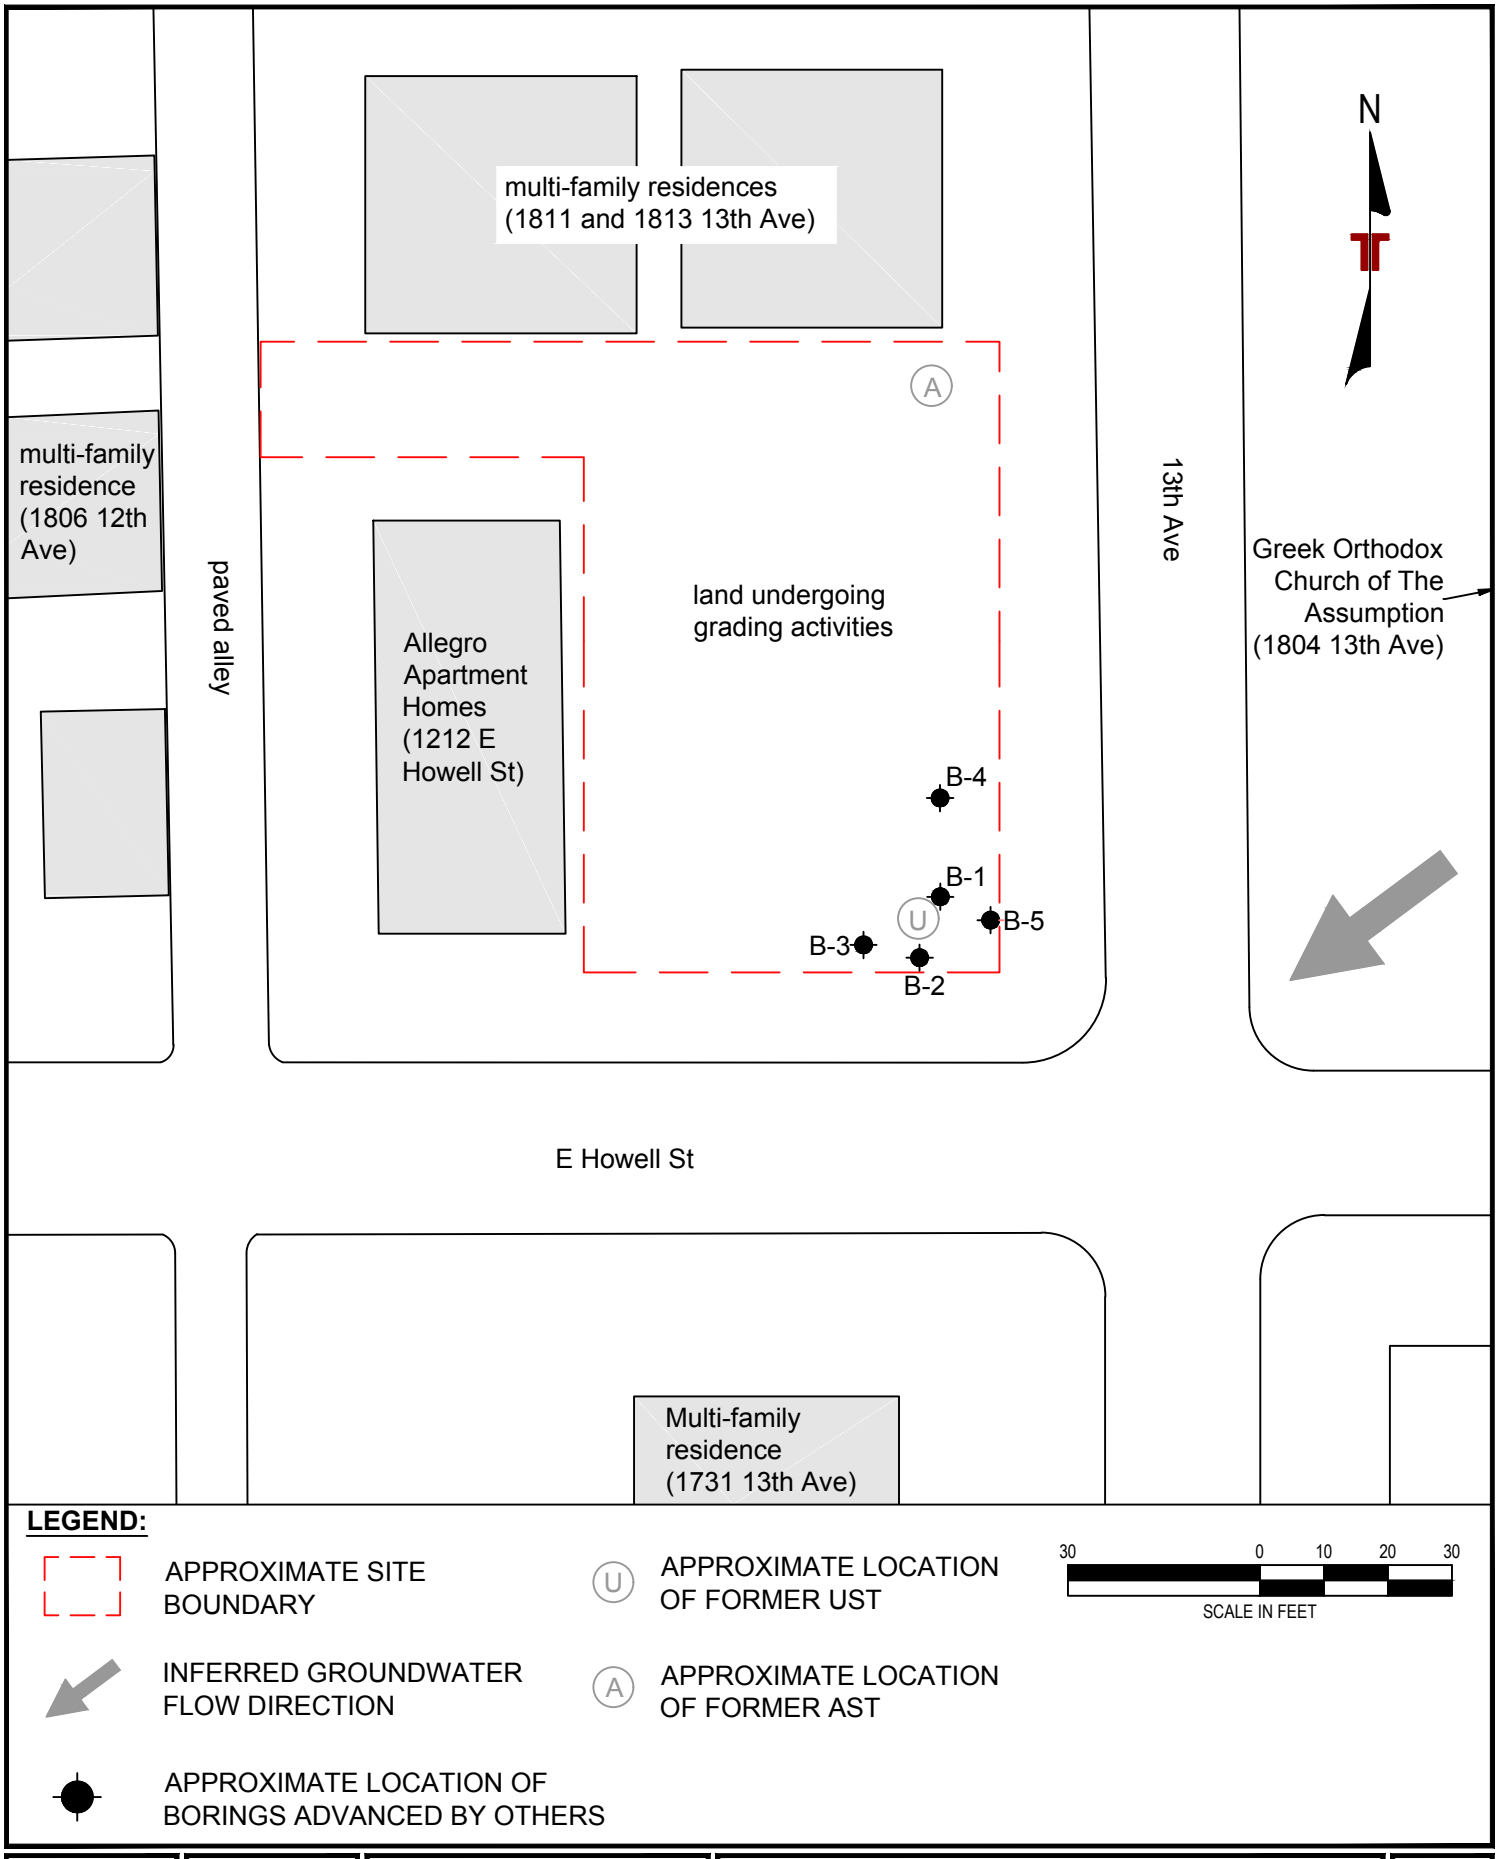

Project Mngr:	ECB
Drawn By:	AMP
Checked By:	ECB
Approved By:	LRS

Project No.	81167305
Scale:	AS SHOWN
File No.	Figure 1
Date:	May 2016

Terracon
Consulting Engineers and Scientists
21905 64th Avenue W., Ste 100 Mountlake Terrace, WA 98043
PH. (425) 771-3304 FAX. (425) 771-3549

SITE DIAGRAM

13th and Howell - ISOLA REAL ESTATE VI LLC
1803 13th Ave
Seattle, King County, Washington

FIGURE
1

Appendix E

Credentials

TAYLOR BLACKBOURN
FIELD SCIENTIST

PROFESSIONAL EXPERIENCE

Ms. Blackbourn is an environmental scientist based in Terracon's Seattle, Washington office. Ms. Blackbourn's responsibilities include Phase I environmental site assessments and telecommunication NEPA reports.

PROJECT EXPERIENCE

Environmental Site Assessments (ESAs)

Ms. Blackbourn has assisted with and/or performed numerous Phase I environmental site assessments in Washington State in accordance with ASTM Standard E1527-13.

Various Telecommunication Sites

Managed and assisted with projects for telecommunication carriers in Washington, Oregon, and Alaska. Project activities included performing Tribal consultation, Fish and Wildlife Consultation, Section 106 Reviews, and preparing reports.

Education
Bachelor of Arts, Environmental Studies, 2014, Gonzaga University

Work History
Terracon Consultants, Inc.
Environmental Scientist,
June 2015 - Present

EMILY C. BLAKEWAY
FIELD ENVIRONMENTAL SCIENTIST

PROFESSIONAL EXPERIENCE

Ms. Blakeway is a field environmental scientist in Terracon's Mountlake Terrace, Washington office. Her duties include performing Phase I Environmental Site Assessments (ESAs), soil, groundwater, and soil gas sampling (Phase II ESAs), underground storage tank (UST) site assessments, remediation oversight, asbestos and lead paint surveys, report writing, and business development support.

Ms. Blakeway has 3 years of professional experience in the field of environmental consulting on both residential and commercial properties throughout the northwestern United States.

PROJECT EXPERIENCE

Soil and Groundwater Characterization and Groundwater Monitoring, Olympia, WA

Ms. Blakeway performed field work for the characterization of soil and groundwater of a property with tetrachloroethene contamination from a historical on-site tenant. Field work scope included soil logging, soil and groundwater sampling, groundwater monitoring well installation oversight, and two quarters of groundwater monitoring.

Site Assessment, Seattle, WA

Ms. Blakeway performed a Phase I ESA and a Phase II subsurface investigation at a former gasoline service station property. Project scope included researching and writing the Phase I ESA and performing field work for the Phase II subsurface investigation (soil logging and sampling).

UST Site Assessment, Seattle, WA

Ms. Blakeway performed a UST Site Assessment for a former tow truck facility. Three USTs were removed from the site and impacted soil was identified and subsequently removed for off-site disposal. Ms. Blakeway performed field work for the project which included delineation of contaminated soil and confirmation sampling.

Soil and Groundwater Characterization and Groundwater Monitoring, Clear Lake, WA

Ms. Blakeway performed field work for the delineation of soil and groundwater contamination of a property with chlordane contamination from a historical on-site tenant. Field work scope included soil logging, soil and groundwater sampling, and four quarters of groundwater monitoring.

Soil Characterization and Remediation, Tacoma, WA

Ms. Blakeway performed field work for the characterization and remediation of a property with arsenic and lead contamination from fallout originating from the historical ASARCO Tacoma smelter stack emissions. Field work scope included soil characterization sampling, delineation, and confirmation sampling.

Education

Bachelor of Science, Environmental Science, 2009, Western Washington University

Registrations

Washington State Department of Ecology Registered Site Assessor No. 8172354

Certifications

OSHA 40-Hour Hazardous Waste Site Operations

EPA approved AHERA Building Inspector (License # 153262)

Work History

Terracon Consultants, Inc., Field Environmental Scientist, 2015 to the present

Associated Earth Sciences, Inc., Environmental Scientist, 2009 and 2012 to 2015

Terracon

LANNIE R. SMITH, C.H.M.M.
SENIOR PROJECT MANAGER

PROFESSIONAL EXPERIENCE
Mr. Smith is a senior project manager in Terracon's Lakewood and Mountlake Terrace, Washington offices. His duties include the management of phases of environmental site assessments (ESAs), business environmental risk reviews, site characterizations, and remediation projects. Mr. Smith has managed and reviewed hundreds of Phase I ESAs and other environmental reports.

Mr. Smith has more than 18 years of professional experience in the field of environmental consulting. He has performed site characterizations of soil and groundwater for regulatory compliance and for remediation design projects throughout the western United States.

PROJECT EXPERIENCE

Environmental Site Assessments (ESAs)
Performed and managed hundreds of ESAs in the northwestern United States and Canada for industrial, commercial, residential, and agricultural properties. Managed long-term national accounts for financial institutions (equity and loan portfolios), real estate investment trusts, developers and other real property owners. Understands facility operating systems; state and federal regulations; and fate and transport of chemicals through air, soil, vapor, surface water and groundwater. Is experienced in the performance of ESAs under the All Appropriate Inquiry rules (ASTM 1527-13), and meets the requirements of an Environmental Professional as defined by this rule.

Limited Subsurface Investigations (LSIs)
Performed and managed hundreds of LSIs in the western United States. Investigated environmental conditions in soils and groundwater as a result of releases from a variety of sources, including service stations, dry cleaners, and a wide range of industrial and manufacturing operations. Specialized in collection and interpretation of data to pursue closure through state and federal programs including the Washington State Department of Ecology and Oregon Voluntary Cleanup Programs (VCP).

Asbestos-Containing Material (ACM) and Other Hazardous Materials Surveys
Managed, performed and/or provided quality assurance for numerous hazardous materials surveys in the northwestern United States including, but not limited to, ACM, lead in paint, mold, PCBs, and mercury-containing equipment. ACM surveys were performed in accordance with AHERA and NESHAP guidelines on commercial, multi-family residential, and educational properties slated for renovation or demolition.

National Retail Restaurant Chain, Multiple Sites in Washington and Oregon
Performed numerous Phase I ESAs, LSIs, remedial feasibility studies, and corrective action plans for various existing and proposed fast food restaurant sites. LSIs and remedial activities were typically related to historical on-site gas stations and/or dry cleaning operations.

Education
Bachelor of Science, Environmental Science, 1997, Washington State University

Minor in Geology

Registrations
Certified Hazardous Materials Manager (CHMM #10306)

Registered Geologist: Arizona, 2007, No. 46232

Washington State Department of Ecology Registered Site Assessor No. 1113640

Certifications
OSHA 40-Hour Hazardous Waste Site Operations

EPA approved AHERA Building Inspector (License # 145436)

Work History
Terracon Consultants, Inc., Senior Project Manager, 2014 to present

Associated Earth Sciences, Inc., Tacoma Environmental Manager, 2012 - 2014

The Riley Group, Inc., Tacoma Branch Manager, 2008 – 2012

The Riley Group, Inc. Senior Project Manager, 2001 – 2008

PBS Environmental, Inc. Staff Scientist, 2001

Environmental Management Resources, Inc., Project Site Manager, 1997 to 2001

SAIC, Staff Scientist, 1997

Soil Characterization and Remediation, Tacoma, WA
Managed the characterization and remediation of a property with arsenic and lead contamination from fallout originating from the historical Asarco Tacoma smelter stack emissions. Project scope included sampling, delineation, regulatory negotiations, preparation of a corrective action plan, remedial oversight, confirmation sampling, and cleanup report preparation.

Remedial Investigation and In-Situ Remediation, Mukilteo, WA
Provided technical oversight, field services, and management of a remedial investigation and subsequent remedial action of an industrial property with chlorinated solvent impacts to soil and groundwater. Project scope included sampling, delineation, regulatory negotiations, and remedial action. Based on subsurface characteristics, the selected remedy consisted of in-situ treatment with fenton's reagent.

Site Assessment and Risk-Based Closure, McMinnville, OR
Performed a Phase I ESA and Phase II subsurface investigation at a former service station property with petroleum and PCB impacts to soil. Site closure was achieved through site characterization, development of a conceptual site model, and risk-based analysis of subsurface conditions.

Mixed-Use Development Remedial Excavation Oversight, Seattle, WA
Performed soil and groundwater sampling in conjunction with environmental oversight of excavation of a city block, conducted concurrently with site mixed-use redevelopment. Project scope included characterization and segregation of contaminated soils for off-site transport and disposal, confirmation soil sampling, permitting, and reporting.

Historical Lumber Mill and Retail Lumber Yard, Maple Valley, WA
Directed and/or conducted a Phase I ESA, LSI, UST removal, and asbestos-containing materials surveys at a historical lumber mill property prior to redevelopment as a retail shopping center.

National Railroad Company Baseline Soil Characterization Program, Western U.S.
Conducted subsurface soil sampling for environmental screening program at various rail yards throughout the Western United States. Scope of work included railway safety training and related pre-task planning.

Pacific Northwest National Laboratory, Richland, WA
Performed reconnaissance of numerous facilities at the Hanford nuclear reservation for the purpose of identifying and characterizing ASTs and USTs.

Former Towing Yard UST Decommissioning, Seattle, WA
Managed and provided oversight of the decommissioning of three gasoline and diesel USTs ranging in size from 1,000 to 10,000 gallons in size. Activities included coordination of subcontractors, field oversight and/or management of field staff, on-site logistics, segregation of petroleum-contaminated soils (PCS), confirmation soil sampling, directing off-site transport of PCS, and reporting.

Appendix F

Environmental Task Order and
Master Environmental Services Agreement

Environmental Services Task Order

This Environmental Service Task Order ("Order") is made on **5/9/2016**, between Umpqua Bank ("Umpqua") and **Terracon Consultants, Inc** * ("Consultant"). By their execution of this Order, Umpqua Bank retains, and Consultant agrees to provide services as requested and according to the terms and conditions of the executed Environmental Services Agreement.

RIMS Project Number:	**16-001883-02**
Property/Project Name:	13th and Howell - ISOLA REAL ESTATE VI LLC
Loan Purpose:	New Loan
Borrower:	Max Chappron / ISOLA
Property Address:	1803 13th Ave Seattle, WA 98122
Property Type:	Multi-Family- Other
Property Description:	Requesting narrative appraisal for 8 townhomes within the 13th & HOWELL development by Isola Homes located at 1803 13th Ave Seattle, WA 98122. We will need an as-is value for the site, a retail value for each base plan, and a bulk value for all 8 units.
Access/Contact Info:	Max Chappron / ISOLA 206-737-5504 max.chappron@isolacm.com
Due Date:	5/17/2016
Agreed Fee:	$1,300.00, inclusive of all costs necessary to complete the report. Any costs not included in the fee must be approved in advance by Michael S Pereira.
Delivery & Invoice Instructions:	Please upload a Final Report and Invoice in PDF format for review to RIMSCentral. Hard copies are not required unless specifically requested.
Address Report & Questions to:	Michael Pereira, VP Environmental Risk Officer Umpqua Bank 509-842-9178 michaelpereira@umpquabank.com 1233 Northwood Center Ct Coeur D Alene, ID 83814
Loan Officer Information:	Melissa Chmait Umpqua Bank



MelissaChmait@UmpquaBank.com
206-749-7310

Consultant Information:

Matt Wheaton
Terracon Consultants, Inc *
425-771-3304
23905 64th Ave. W Suite 100
Mountlake Terrace, WA 98043

Scope of Services:

Standard TSA Scope of Work:	Rush ASTM compliant TSA. Reliance by Umpqua Bank.

Changes to Scope:
Umpqua Bank and the Consultant may make changes, additions, or deletions from this Task Order by mutual written agreement only (email is acceptable).

By accepting this award electronically, you agree to the terms of this engagement, including terns set forth in documents incorporated herein by reference. Please include a copy of the Task Order in the addenda of the report.

UMPQUA
B·A·N·K

ENVIRONMENTAL SERVICES AGREEMENT

This Environmental Services Agreement ("Agreement"), is made effective as of June 10, 2015, between Terracon Consultants, Inc., whose address is 18001 W. 106th Street, Suite 300, Olathe, KS 66061 ("Consultant") and Umpqua Bank ("Umpqua"), an Oregon state chartered bank, whose address is 1 SW Columbia, Suite 1200, Portland OR 97258 (each a "Party" and collectively, the "Parties").

Whereas, Umpqua may require professional environmental services and Consultant is engaged in the business of providing professional environmental services from time to time, and Umpqua will retain control over the subject of the work;

Now, therefore, the parties agree as follows:

1. **Scope of Services**. Umpqua may request services from Consultant regarding a particular property ("Property") in the form of an electronic request for proposal (RFP). Requests may be made electronically and proposals can be submitted electronically. Proposals shall clearly specify the subject Property and shall contain a detailed scope of work, timeline to complete and pricing. In the case of a Phase I Environmental Site Assessment, Consultant's proposal shall comply with U.S. EPA Standards and Practices for All Appropriate Inquiries and the most recent ASTM Standard (currently E1527-13), Standard Practice for Environmental Site Assessments: Phase I Environmental Site Assessment Process.

Upon electronic approval of proposal by Umpqua, services will be awarded directly to Consultant using an electronic award system or other means. Services to be provided may include, but need not be limited to, the following:

Regulatory Records Review
Environmental Transaction Screen
Site Inspection
Property Condition Assessment
Seismic Studies
Geotechnical Investigation
Asbestos and Lead-based Paint Survey
Phase I Environmental Site Assessment
Phase II Environmental Assessment/Subsurface Investigation
Peer Review/Technical Support
Remediation Cost Estimating/Analysis
Site Remediation/Site Closure

In performing a Phase I Environmental Site Assessment, Consultant shall comply with the most current ASTM Standard (currently E1527-13/AAI Phase I Environmental Site Assessment), and any future ASTM Phase I Standard yet to be released. The services shall include, without limitation, the following: (i) review, within AAI compliant search parameters, of available federal environmental databases and applicable state and local databases, geocoded as available upon area locator map; (ii) visual and physical on-site inspection, as allowed, and observation of the Property for above ground or underground storage tanks, reasonably ascertainable indicators of CERCLA defined environmental contaminants and hazardous materials, generally recognized environmental contaminants and visible pollutants, and railroad right-of-ways; (iii) review of available city directories, Sanborn maps or other available historical information back to at least 1940 or first use, whichever is earlier, local emergency release records, and environmental permits; (iv) visual interior observations, as allowed, for reasonably ascertainable indicators of contamination from airborne emissions, vapor intrusion, asbestos-containing materials, lead

based paint, PCB-containing transformers, radon, underground fuel storage tanks, business operation procedures, regulated materials handling and storage practices, and waste stream disposal; (v) completion as allowed of an environmental screening questionnaire by Key Site Manager; (vi) visual observation of adjoining and adjacent properties for reasonably ascertainable potential environmental hazards and contaminants; (vii) photographic documentation of on-site conditions and adjoining properties; (viii) interviews as allowed with Property owner, past Property owners, occupants and persons knowledgeable about the Property; (ix) review of available title information for potential gaps in past Property use or ownership and search for environmental liens; and (x) geologic and hydrogeologic review to evaluate potential contaminant migration pathways and exposure routes as applicable. Consultant shall not disturb the soil or groundwater, dig holes or wells, or otherwise perform physical tests of or take samples from the Property, without first obtaining Umpqua's written instruction to do so. If Consultant is denied access to the Property for any reason, or is otherwise instructed to leave or vacate the Property, or any portion thereof, Consultant shall comply with such instructions, without argument or other opposition, and shall thereafter promptly notify Umpqua in writing that it was denied access to the Property.

2. **Change Orders.** All services or work, other than as agreed upon in the form of a proposal accepted electronically by Umpqua, but in connection with a specific proposal, shall be done only through a mutually agreed upon electronically or by email ("Change Order"). Change Orders shall contain a detailed scope of work, timeline to complete, and pricing.

3. **Entire Agreement.** Consultant shall provide services as outlined in this Agreement, which constitutes the entire agreement between Umpqua and Consultant, superseding all prior and contemporaneous negotiations, agreements, representations and understandings, either written or oral, of the parties with respect to this Agreement. With respect to each particular Property, this Agreement shall govern the performance of the subject written proposal as originally accepted by Umpqua, and as such proposal may be changed through one or more Change Orders. For clarity, no proposal or Change Order may add, delete, or change any terms of this Agreement.

4. **Changes to this Agreement.** Umpqua and Consultant may make additions, deletions, or changes to this Agreement by mutual written agreement only.

5. **Termination.** This Agreement shall be effective as of the date specified herein and shall continue in effect thereafter, unless terminated as provided herein. Umpqua may terminate this Agreement for convenience or for the default of Consultant upon 30 days written notice to Consultant, and following such notice, Consultant shall: (i) discontinue work as promptly as practicable, (ii) attempt to minimize charges, and (iii) submit to Umpqua a written report of findings up to the date of termination. Consultant may terminate this Agreement upon 30 days written notice to Umpqua, and following such notice, Consultant shall complete any outstanding projects and will be paid for all properly completed work in accordance with this Agreement (provided that Umpqua shall retain the right to terminate this Agreement even after Consultant terminates it, in which case the immediately preceding sentence shall control). Umpqua may terminate any work being done under any particular proposal, in which case Umpqua will pay for the work done thereunder prior to such termination and Consultant will give Umpqua all of the materials and work in process relating to such work.

6. **Umpqua's Responsibilities.** Umpqua will: (1) provide the information reasonably available to Umpqua pertinent to the project, including previous reports and any other pertinent data in Umpqua's possession and (2) arrange rights of access or permission to enter the Property as required for Consultant to perform its services under this Agreement. If access is denied to all or any portion of the Property, Consultant shall notify Umpqua in writing immediately, complete all other portions of the services and provide a reasonable recommendation to Umpqua as to the likelihood of elevated risk of contamination. Umpqua will then make a determination whether to proceed or continue to pursue

Property access. If Umpqua obtains access, Consultant will perform site reconnaissance and complete the assignment as intended in the original scope.

7. **Reliance on Third Parties.** Consultant may rely without confirmation upon information provided by others and federal, state, and local agencies, pertinent to the Property to the extent such reliance is reasonable.

8. **Payment.** Umpqua will pay undisputed invoices within 30 days of Umpqua's receipt thereof.

9. **Insurance and Limitation of Liability.** Consultant shall, during the performance of this Agreement, at its cost, keep in force adequate insurance coverage to protect Umpqua from any losses with respect to Consultant's performance under this Agreement. Such coverage shall include (at a minimum) the following insurance: (1) Worker's Compensation Insurance as required by law, (2) Employer's Liability Insurance with minimum limits of $1,000,000; (3) Comprehensive General Liability Insurance with minimum limits of $1,000,000 per occurrence, $5,000,000 aggregate; (4) Comprehensive Automobile Liability Insurance, including operation of owned, non-owned, and hired automobiles with minimum limits of $1,000,000 per claim; (5) Professional Liability, Errors and Omissions Insurance with minimum limits of $2,000,000 per occurrence; and (6) Contractor Pollution Liability Insurance with minimum limits of $2,000,000 per occurrence.

Consultant will furnish Umpqua, upon request, insurance certificate(s) reflecting Consultant's compliance with the requirements of this section.

All such insurance policies shall be issued by properly licensed insurance companies with a current A.M. Best rating of "A-VII" or better. Consultant shall list Umpqua as an additional insured. Such insurance will be primary and noncontributory to insurance or self-insurance maintained by Umpqua. Consultant, or its insurance company, shall give thirty (30) days prior written notice to Umpqua of cancellation, non-renewal, or material change in coverage, scope or amount of any insurance policy.

10. **Standard of Care / Warranty.** Consultant shall perform its services in accordance with generally accepted national, state and local engineering and technical practices and professional standards prevailing in the locality of the Property, current at the time the services are performed.

11. **Confidentiality.** Any information and documentation Umpqua provides to Consultant is deemed to be Umpqua's confidential information ("Umpqua Confidential Information") unless Umpqua states in writing that it is not Umpqua Confidential Information. Such information does not lose its status as Umpqua Confidential Information merely because it is known by a limited number of persons or entities outside of Umpqua or because it was not originated by Umpqua. With respect to Umpqua Confidential Information, Consultant shall:

(a) Protect and keep such Confidential Information secret and secure from disclosure and unauthorized use with the same degree of precautions and safeguards it uses to protect and keep its own Confidential Information of a similar nature secret and secure, but in no case with less than reasonable care;

(b) Comply with all laws, rules and regulations regarding the sharing of Confidential Information, including all applicable privacy laws;

(c) Disclose such Confidential Information only to its employees, Subcontractors and/or agents who have both: (i) a need to know such information in order to perform under this Agreement, and (ii) a written contractual, fiduciary or other legal duty, at least as restrictive as this Agreement, to maintain the confidentiality of the information they receive. Contractor shall not disclose Confidential Information to any third party without Umpqua's prior written authorization; and

(d) Not use or disclose, or permit any of its employees, Subcontractors and/or agents to use or disclose, any such Confidential Information for any reason other than performance under this Agreement, and in no event will Contractor disclose or use such Confidential Information in any manner that is or has the potential to be adverse or detrimental to the interests of Umpqua;

Required Disclosure. Contractor may disclose Confidential Information as may be required by law, statute, rule or regulation, including any subpoena or other similar form of process. Prior to such disclosure, Consultant shall provide Umpqua with prompt written notice (so long as such notice is not prohibited by law), so that Umpqua may object to the request and/or seek appropriate protective relief. Notwithstanding anything to the contrary, Umpqua may disclose any information, including Consultant's Confidential Information, in response to a request from any federal or state bank examiner, or other regulatory official with authority over Umpqua or its affiliates.

Return or Destruction. Upon termination of this Agreement, or if earlier requested by Umpqua in writing, Contractor shall, within ten (10) business days, at Umpqua's election, destroy or return to Umpqua all Confidential Information, including originals and all duplicates, whether standing alone or as part of any other document or other compilation of information, or in any other form, including hardcopy (paper, micro film, photo, etc.) or softcopy (electronic, optical, or magnetic media such as computer or disk storage, tape recording, e-mail, voicemail, etc.); provided, however, that Contractor may keep a copy if necessary for compliance with legal or regulatory obligations, subject to the continuing confidentiality obligations set forth in this Agreement. Upon request, an officer of Contractor shall promptly provide Umpqua with written certification of such destruction or return.

Intrusions/Disclosures. If Consultant learns of any actual or suspected theft of, accidental disclosure of, loss of, or inability to account for any Confidential Information by Consultant or any of its Subcontractors (collectively "Disclosure") and/or any unauthorized intrusions into Consultant's or any of its Subcontractor's facilities or secure systems used to perform the Services (collectively "Intrusion"), Consultant must, at its own expense, immediately (i) notify Umpqua's information security officer, (ii) specify the corrective action to be taken, (iii) take corrective action to prevent further Disclosure and/or Intrusion. Consultant must, as soon as is reasonably practicable, make a report to Umpqua including details of the Disclosure (including Customer(s)' identities and the nature of the information disclosed) and/or Intrusion and the corrective action Consultant has taken to prevent further Disclosure and/or Intrusion. Consultant shall cooperate and assist Umpqua at no additional cost to minimize any potential adverse impact upon Umpqua. Additionally, Consultant must cooperate fully with all government regulatory agencies and law enforcement agencies having jurisdiction and authority for investigating a Disclosure and any known or suspected criminal activity.

Ownership. Confidential Information shall remain the property of Umpqua.

Marketing, Publicity. Except upon the prior written consent of a Umpqua communications or public relations director, which may be granted or withheld in Umpqua's sole discretion, Consultant shall not: (a) publicly disclose any information regarding the existence or terms of this Agreement, the existence or any aspects of the business relationship between Umpqua and Consultant, whether in a news release, press conference, or otherwise, (b) disclose any of the foregoing information to any person or entity for any purpose other than Consultant's performance under this Agreement, or (c) use any of the Umpqua

trade names, trademarks, trade dress, service marks, logos, branding or other Umpqua Intellectual Property for any purposes (including customer lists, websites, advertisements, releases to professional or trade publications, sales presentations, performance of services for other customers, etc.).

12. **Ownership and Use of the Results of the Services.** All of the results of the services performed by Consultant hereunder, including any such plans, testing, layouts, schematics, data, reports, studies, cost estimates, and other materials created or prepared hereunder, alone or with others, whether created on or off Umpqua's premises, whether or not created during regular work hours, and whether interim or final (collectively, "Work Product") shall be deemed "work made for hire" as defined in 17 U.S.C. §101 & §201(b), and shall be the exclusive property of Umpqua. Umpqua shall be deemed the owner of the Work Product and may, without notice to or permission from Consultant, provide copies of the Work Product as necessary in the course of normal and customary property due diligence, and assign its interest in the Work Product as appropriate to the final property disposition.

13. **Compliance with Laws.** Consultant shall comply with all laws, statutes, rules, regulations and ordinances that are applicable to the services provided.

14. **Independent Contractor.** Consultant is an independent contractor in the performance of the services to be provided under this Agreement and, except as otherwise provided in this Agreement, shall not be or hold itself out, as an agent or employee of the Umpqua. Consultant shall have control of and responsibility for its employees and its subcontractors engaged in the performance of this Agreement.

15. **Indemnity.** Consultant and Umpqua ("Indemnifying Party") agree to defend, indemnify and hold the other Party, its affiliates, and its and their directors, officers, employees, and agents (collectively, "Indemnified Party") harmless from and against any and all claims, liabilities, damages and costs, including without limitation, reasonable attorney's fees, arising out of or in any related, directly or indirectly, to the Indemnifying Party's breach of or failure to perform its duties and/or obligations under this Agreement. In this and all other respects, Consultant shall be fully responsible for the acts and omissions of its subcontractors (i.e., all acts and omissions of Consultant's subcontractors shall be imputed to Consultant).

16. **Severability.** If any part of this Agreement is adjudged as illegal, invalid or unenforceable, it shall be deemed modified in the manner that best advances the spirit of this Agreement.

17. **Attorney's Fees.** If any suit, dispute or action arises from or in connection with this Agreement is commenced, the prevailing party shall be entitled to recover all reasonable attorney fees, costs and expenses incurred, including, but not limited to, any at trial, on appeal, or in a bankruptcy proceeding.

18. **Force Majeure.** Any loss or damage or delays in, or failure of performance of either Party shall not constitute default or give rise to any claims for damages if and to the extent that such loss, damage, delay or failure is caused by occurrences beyond the reasonable control of the Party affected, and which, by the exercise of reasonable diligence, such Party is unable to prevent.

19. **Governing Law & Venue.** This Agreement is made under and shall be governed by and construed and enforced under the laws of the state of Oregon, without giving effect to Oregon's conflicts of laws principles. Any action, suit, or proceeding relating directly or indirectly to this Agreement shall be brought exclusively in the state or federal courts located in Multnomah county, Oregon, and the parties irrevocably submit to the exclusive jurisdiction of that court for any such action, suit or

proceeding, and hereby waive any right to contest such exclusive jurisdiction or change such venue on any grounds.

20. Successors & Assigns. This Agreement shall be binding on the Parties and their successors. Except as provided herein, neither Party may not assign this Agreement, in whole or in part, except upon the other Party's prior written consent.

21. Taxes. Consultant shall pay all applicable sales, use, gross receipts, net income or any labor or employment related taxes or other taxes levied by any taxing authorities on Consultant whose jurisdictions apply to Consultant. Consultant shall invoice Umpqua for sales and use taxes of the type required to be collected from purchasers under applicable law for the services and Consultant shall remit such taxes to the proper taxing authority. If Consultant fails to invoice, collect, remit, or otherwise pay the amount of any taxes required to be collected or paid by Umpqua, Consultant shall be responsible for and shall pay any interest, assessments, fines and penalties which may be assessed against Umpqua or Consultant for Consultant's failure to collect and timely remit or otherwise pay such taxes.

22. Records. Consultant will retain all information obtained or created in the course of performance under this Agreement in accordance with applicable law. Such records will be available for examination and audit by any governmental authority having jurisdiction over Umpqua's business or by Umpqua's internal or external auditors. Consultant will promptly notify Umpqua of any such requests by any governmental authority, if Consultant is permitted to make such a disclosure to Umpqua under applicable law. At Umpqua's request, Consultant shall provide documentation satisfactory to Umpqua of Consultant's internal controls and procedures that are required to ensure compliance with this Agreement and all applicable law. Consultant will reasonably cooperate with Umpqua's periodic risk assessments, if any, including providing physical security, information security, business continuity plan and financial stability information to Umpqua upon request.

23. Performance Threats. Consultant will promptly notify Umpqua in writing in the event of: (a) financial difficulty of Consultant or any of its Subcontractors that may materially impact Consultant's performance hereunder; (b) significant staffing reductions or changes in key staff that may affect Consultant's performance hereunder; (c) a decision by Consultant to outsource, relocate, sell or acquire significant operations or support associated with the services or any critical component of the environment used to provide services hereunder; (d) cessation of business or material adverse change in any business of any key subcontractor used by Consultant in its performance hereunder; (e) any unfavorable change to any credit rating assigned to Consultant by any major credit rating agency; (f) an announced intention or the actual filing for bankruptcy or insolvency law by Consultant or any key subcontractor used by Consultant in its performance hereunder; (g) a labor strike against Consultant or any key subcontractor used by Consultant in its performance hereunder; or the (h) closing of any operational site of Consultant or of any key subcontractor used by Consultant in its performance hereunder.

24. Miscellaneous. No provision of this Agreement, nor any breach thereof, may be waived, deleted, or modified, nor may any provisions be added, in any manner except pursuant to a writing signed by the Party against whom it is to be enforced. Absent such a signed waiver, no failure or delay in enforcing any right or remedy (including, but not limited to, any course of dealing or performance) shall preclude any exercise or further exercise of that or any other right or remedy. The provisions of this Agreement shall survive termination of this Agreement to as their terms may naturally dictate. The rule of interpreting ambiguities against the drafter shall not apply. Umpqua affiliates (i.e., entities directly or indirectly in control of, controlled by, or under common control with, Umpqua) may procure services from Consultant hereunder, in which case such affiliate shall also have all the rights and obligations of Umpqua hereunder with respect to the proposal accepted by such affiliate (i.e., this Agreement shall

govern with respect to the proposal as if the affiliate were Umpqua hereunder). Consultant represents and warrants that it has not and shall not in the future bestow any preferential benefits or treatment upon any Umpqua employee as an inducement to entering into this Agreement or otherwise in relation to this Agreement or in relation to any future proposal to be submitted with respect hereto.

25. Supplemental Terms and Conditions attached hereto and incorporated for reference.

In witness whereof, each of the Parties hereto has executed this Agreement effective as of the date written above.

Umpqua Bank

By: _____
Name: Michael S. Pereira
Title: Env. Risk Officer

Consultant: Terracon Consultants, Inc.

By: _____
Name: Eric D. Kunz
Title: Regional Manager / Sr. Principal

Umpqua Bank, ("Umpqua")
Terracon Consultants, Inc., ("Consultant")

Section 25
Supplemental Terms and Conditions

LIMITATION OF LIABILITY. Notwithstanding anything to the contrary in this Agreement, except for a Party's confidentiality obligations, and willful misconduct or gross negligence of a Party (liabiity for each of which is not limited), the aggregate liability of either Party for any breach or breaches of its obligations under this Agreement or for the negligent act or omisson of such Party or such Party's employees, subcontractors and agents shall be the greater of $500,000 or the Consultant's fee for the specific project proposal in dispute. EXCEPT FOR A PARTY'S CONFIDENTIALITY OBLIGATIONS, AND WILLFUL MISCONDUCT OR GROSS NEGLIGENCE OF A PARTY, IN NO EVENT SHALL EITHER PARTY BE LIABLE TO THE OTHER FOR INDIRECT, INCIDENTAL, CONSEQUENTIAL, SPECIAL OR PUNITIVE DAMAGES OF ANY KIND, EVEN IF ADVISED OF THE POTENTIAL FOR ACCRUAL OF SUCH DAMAGES.

Warranty. Except for the standard of care previously stated, Consultant makes no warranties or guarantees, express or implied, relating to Consultant's services and Consultant disclaims any implied warranties or warranties imposed by law, including warranties of merchantability and fitness for a particular purpose.

Safety. Consultant will be responsible for supervision and site safety measures for its own employees, but shall not be responsible for the supervision or health and safety precautions for any third parties, including Umpqua's contractors, subcontractors, or other parties present at the site.