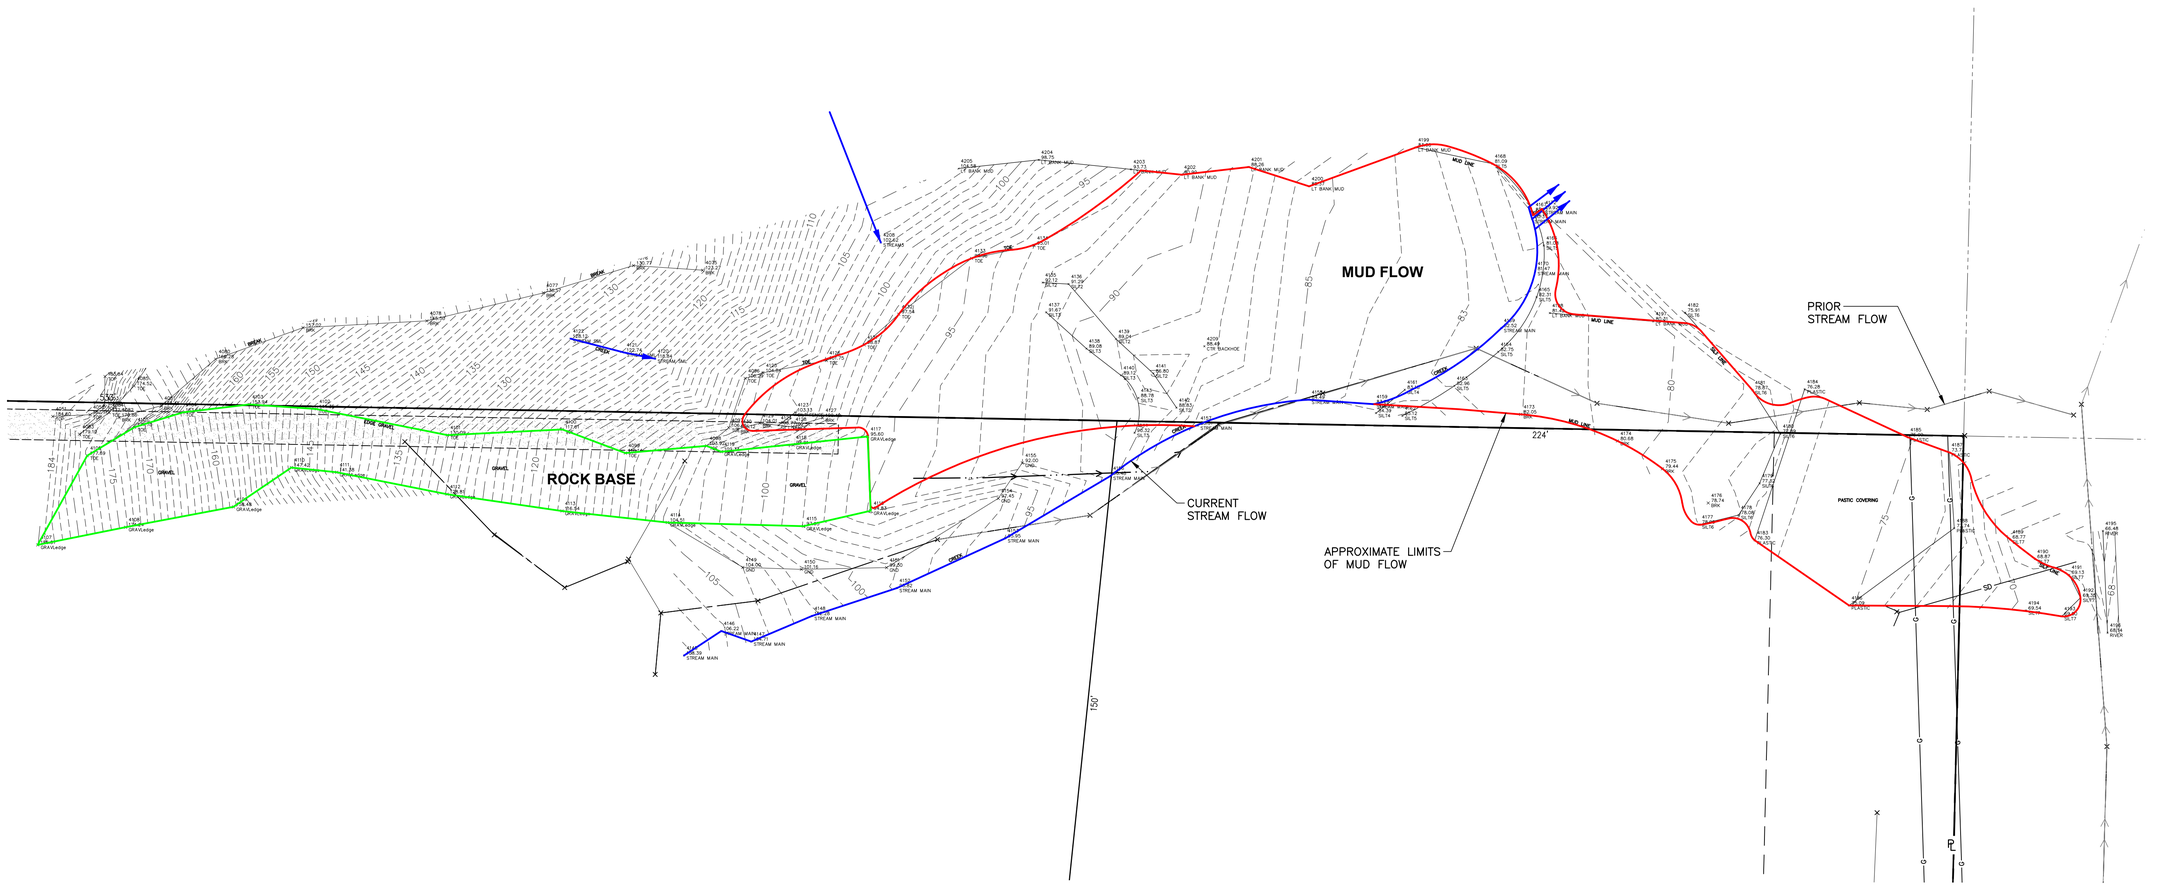

N

HORIZ. 0 10 20 40
Scale In Feet

SYM	REVISION	DATE

PACE
An Engineering Services Company
11255 Kirkland Way, Suite 300
Kirkland, WA 98033
p. 425.827.2014 | f. 425.827.5043
Civil | Structural | Planning | Survey
www. paceengrs.com

ORIGINAL COPY OF DIGITALLY SIGNED DOCUMENT AVAILABLE UPON REQUEST

GO EAST

MUD FLOW EXHIBIT

VERIFY SCALE
BAR IS ONE INCH ON ORIGINAL DRAWING.
0 1"
IF NOT ONE INCH ON THIS SHEET, ADJUST SCALES ACCORDINGLY.

SCALE:	DATE:
AS NOTED	10/12/21
DESIGNED BY: AMJ	CHECKED BY: MP

PACE PROJECT NO. P09382.00

SHEET 1

FILE NAME: P:\P09\09382.00 GO EAST\2018\CAD\ENGINEERING\WORKING\AMJ\F09382_MUDSLIDE_EXHIBIT1.DWG
SAVE TIME: 10/12/2021 4:08:49 PM PLOT TIME: 10/12/2021 4:09 PM
USER NAME: AARON JACKSON