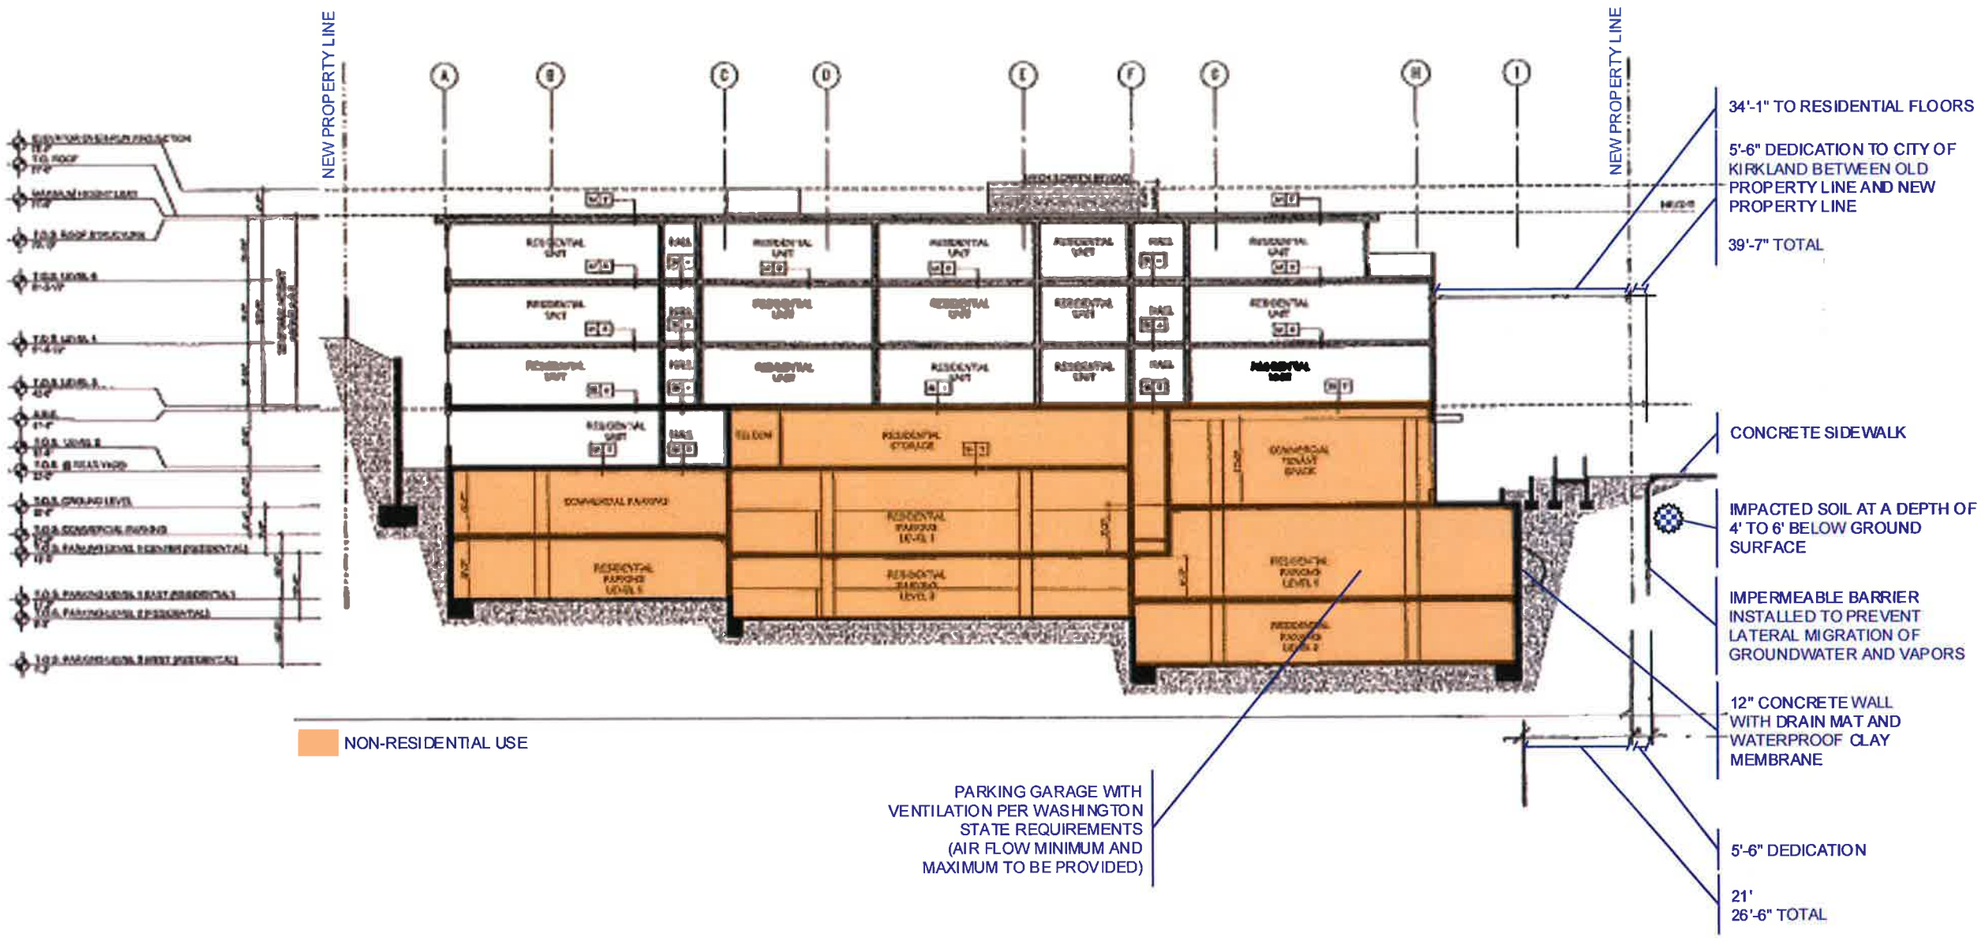FIGURE 2
EAST-WEST CROSS-SECTION