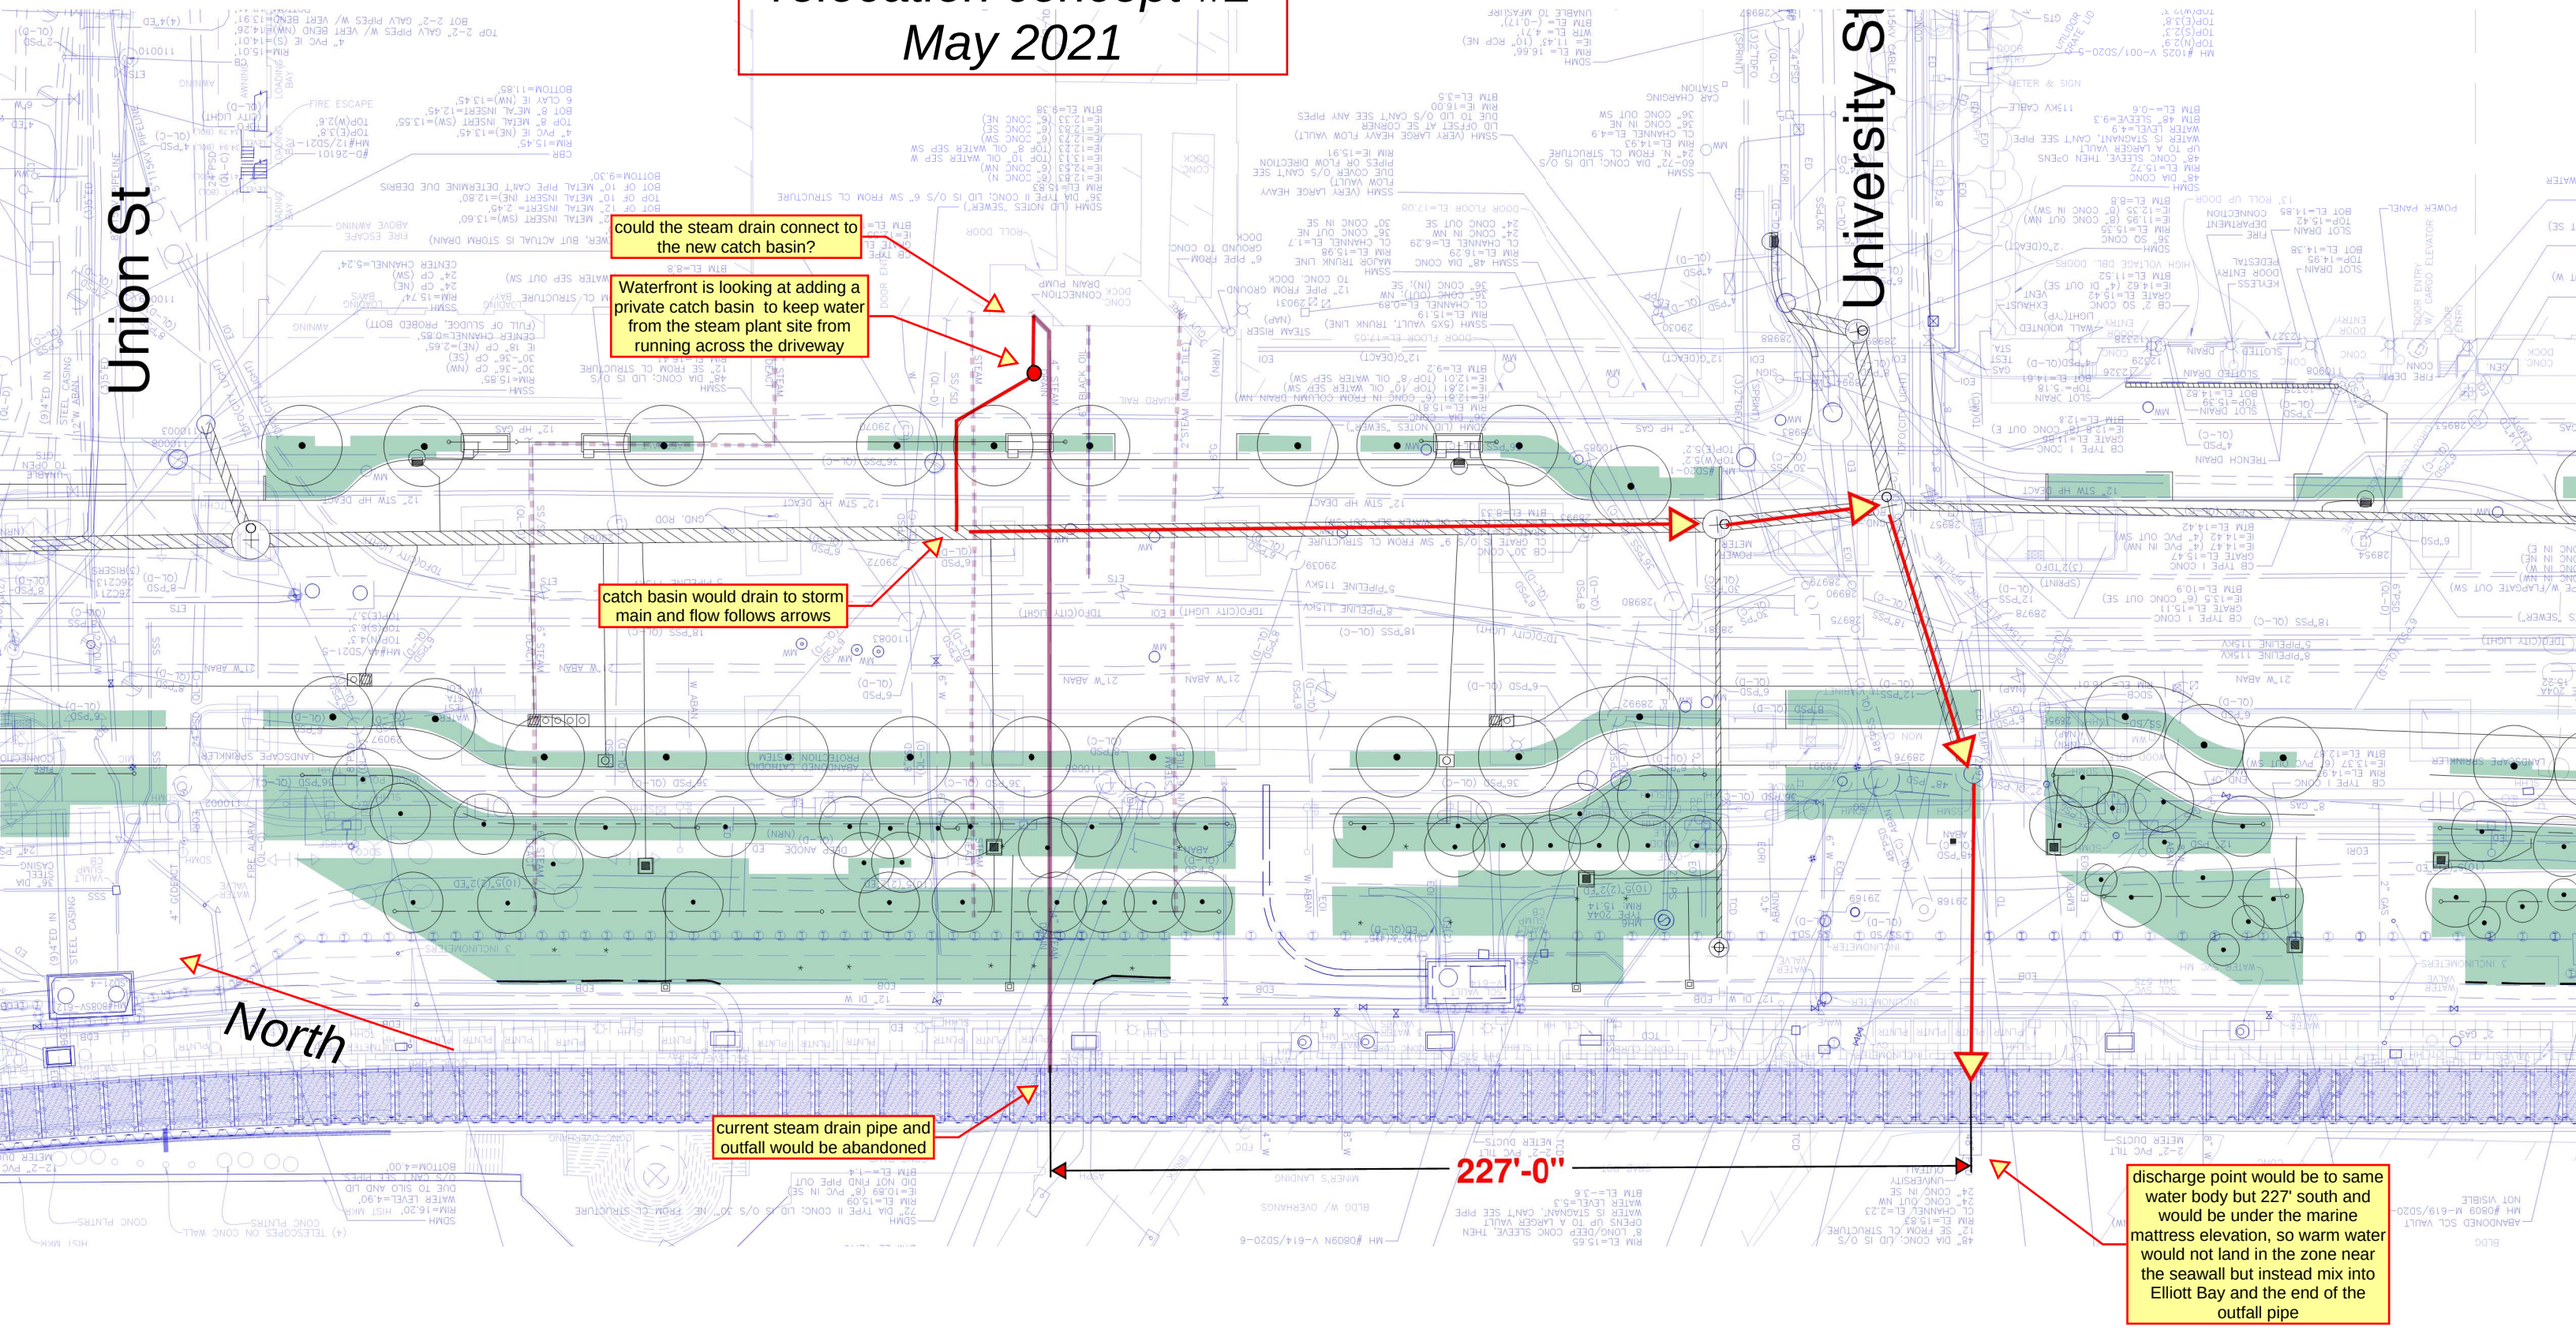Steam Plant outfall pipe relocation concept #2
May 2021