WEST INFILTRATION POND SLOPE STABILITY
B&L WOODWASTE SITE
PIERCE COUNTY, WA
PROJECT NO. 13488

Case 1: Static, No Groundwater

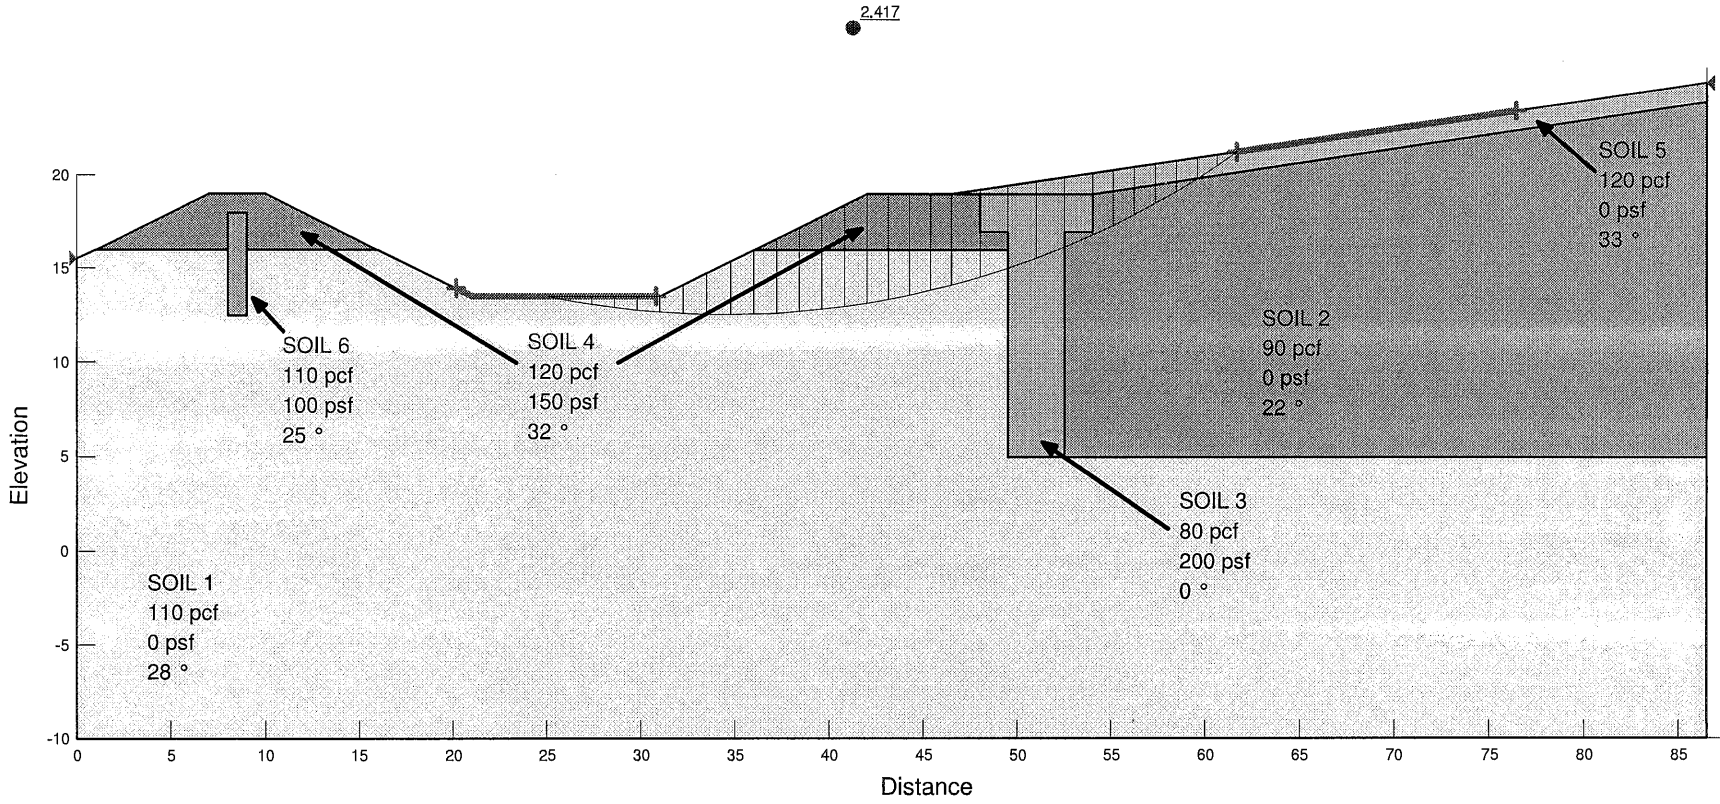

WEST INFILTRATION POND SLOPE STABILITY
B&L WOODWASTE SITE
PIERCE COUNTY, WA
PROJECT NO. 13488

Case 1: Static, No Groundwater

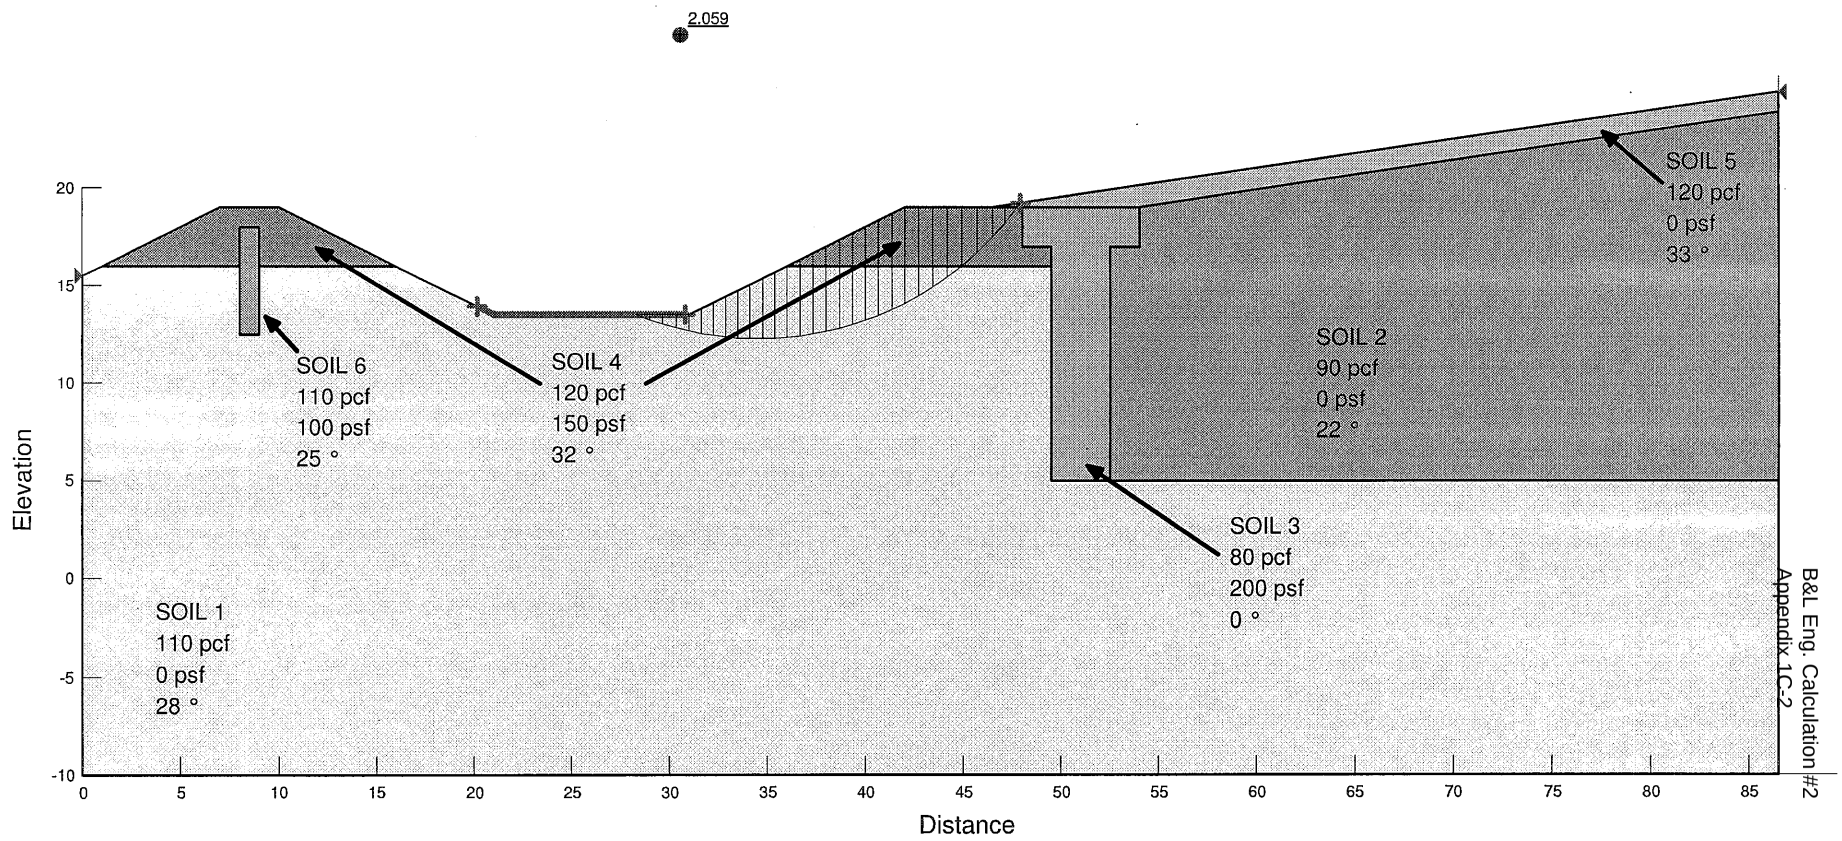

WEST INFILTRATION POND SLOPE STABILITY
B&L WOODWASTE SITE
PIERCE COUNTY, WA
PROJECT NO. 13488

Case 1: Static, No Groundwater

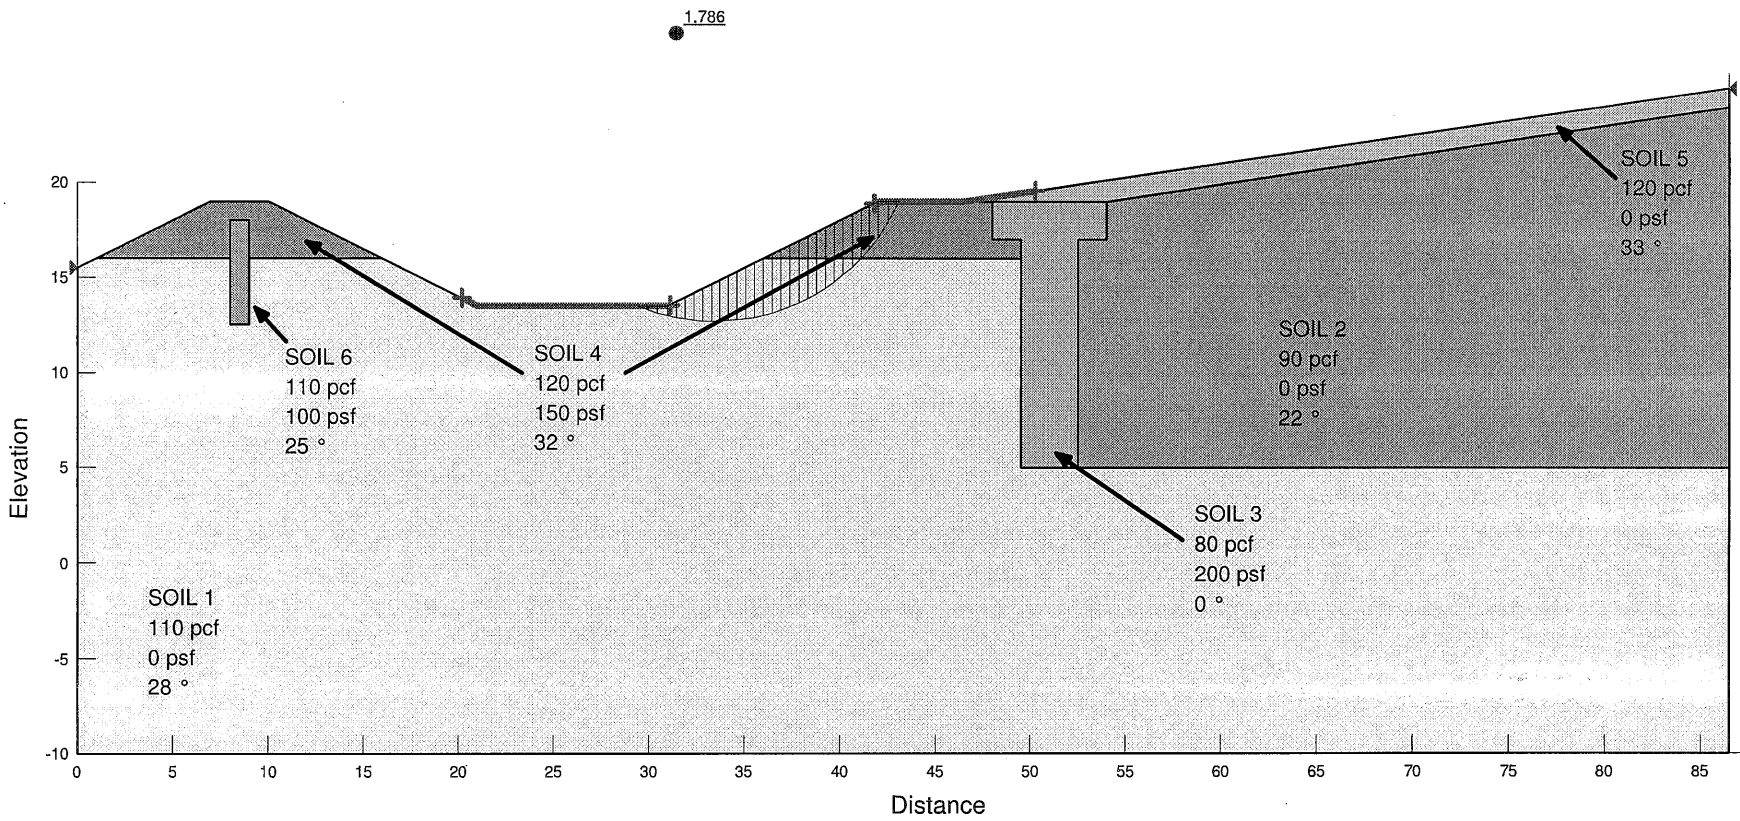

WEST INFILTRATION POND SLOPE STABILITY
B&L WOODWASTE SITE
PIERCE COUNTY, WA
PROJECT NO. 13488

Case 2: Static, with Groundwater

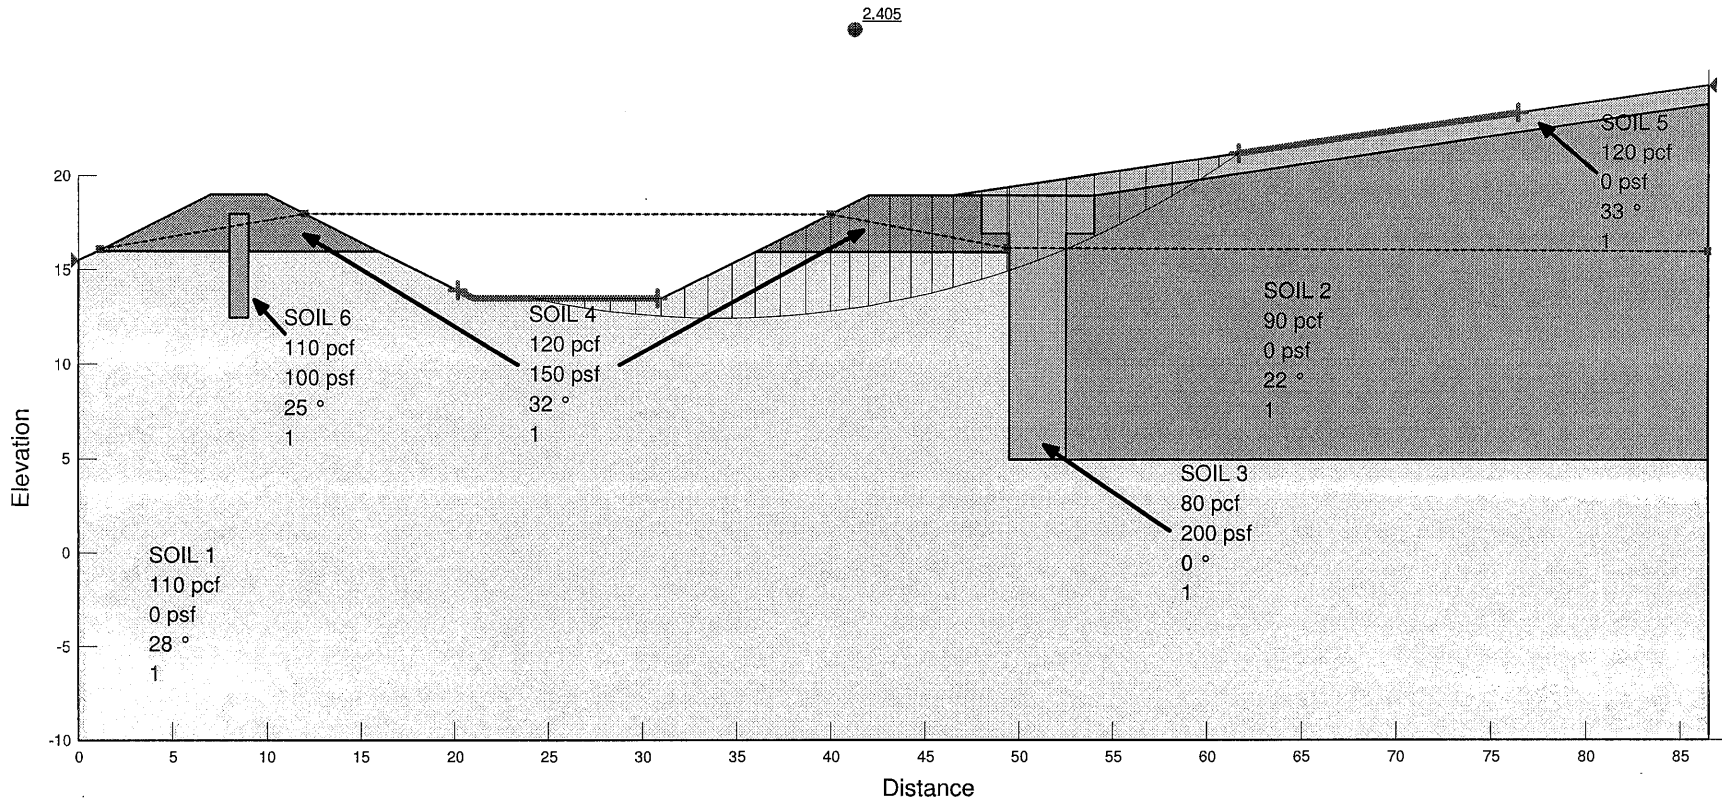

WEST INFILTRATION POND SLOPE STABILITY
B&L WOODWASTE SITE
PIERCE COUNTY, WA
PROJECT NO. 13488

Case 2: Static, with Groundwater

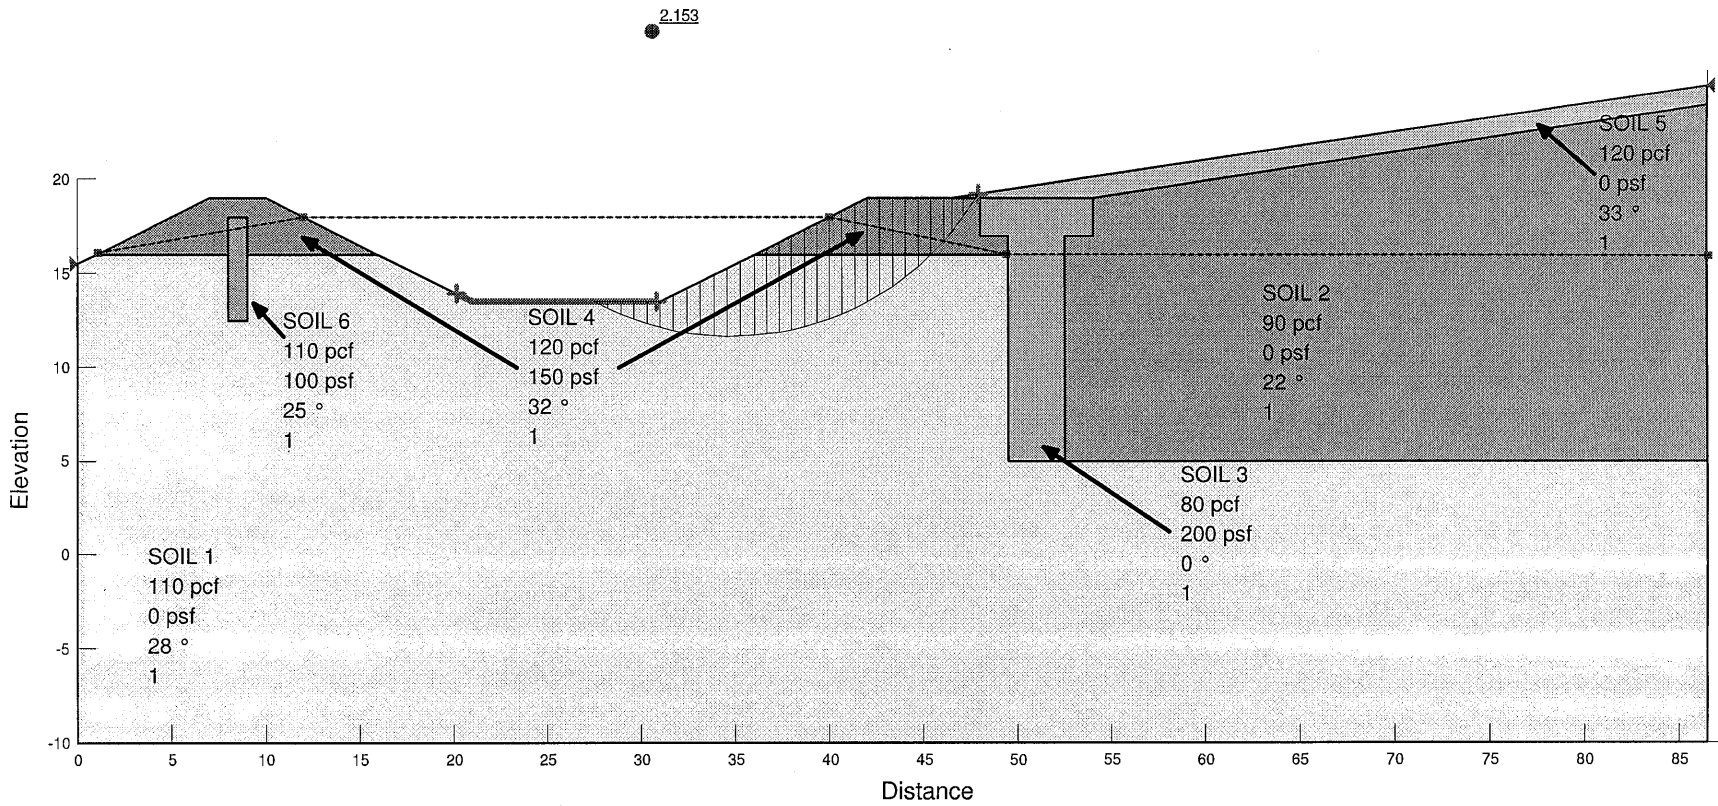

WEST INFILTRATION POND SLOPE STABILITY
B&L WOODWASTE SITE
PIERCE COUNTY, WA
PROJECT NO. 13488

Case 2: Static, with Groundwater

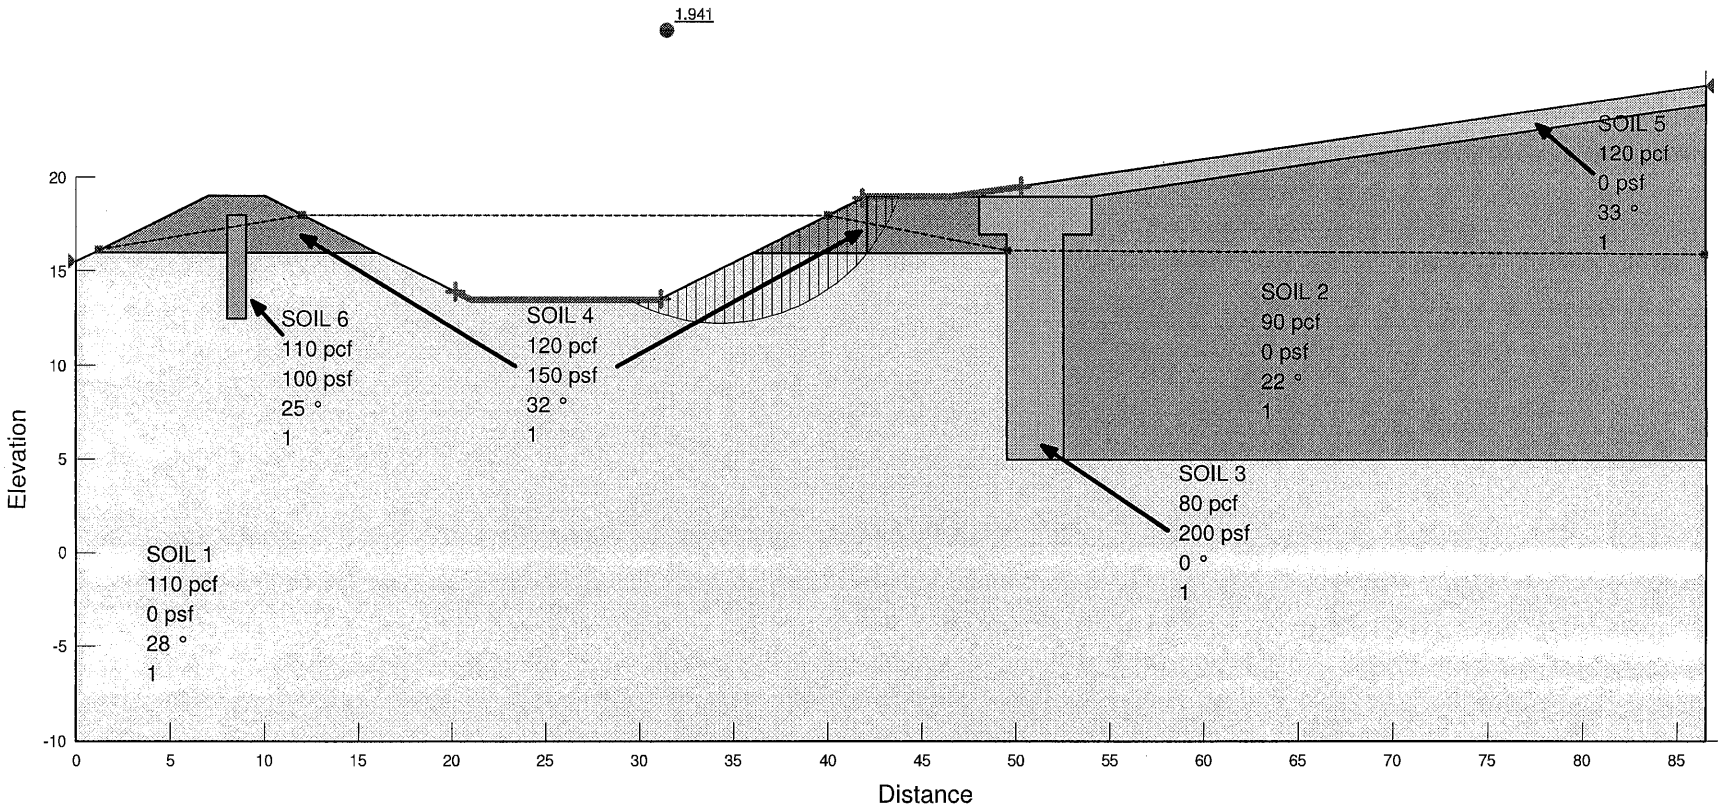

WEST INFILTRATION POND SLOPE STABILITY
B&L WOODWASTE SITE
PIERCE COUNTY, WA
PROJECT NO. 13488

Case 3: Seismic, with Groundwater
Seismic Coefficient = 0.153

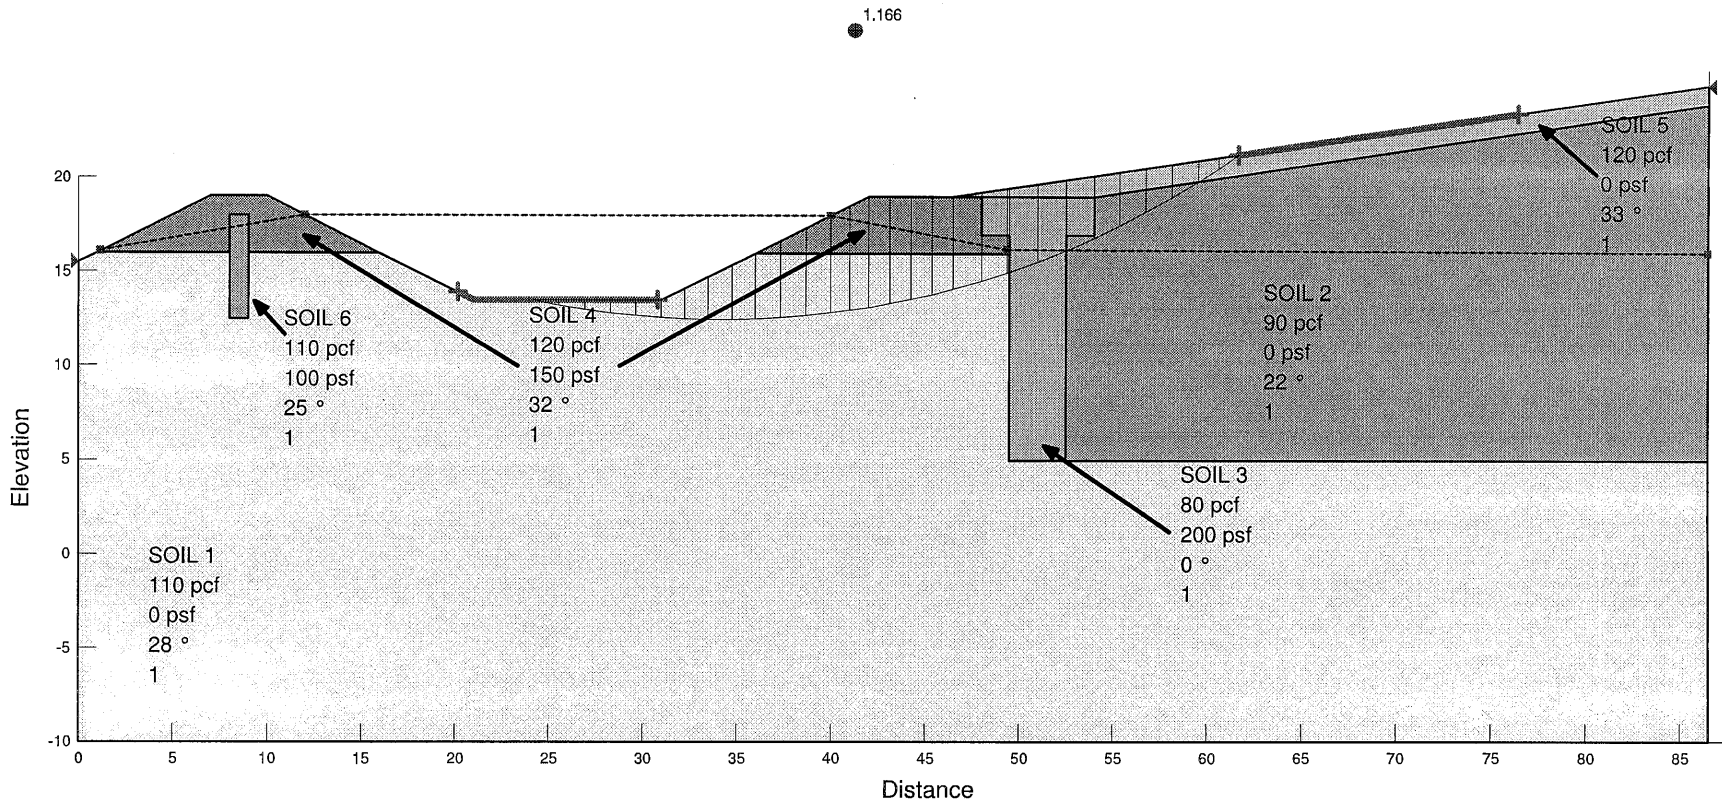

WEST INFILTRATION POND SLOPE STABILITY
B&L WOODWASTE SITE
PIERCE COUNTY, WA
PROJECT NO. 13488

Case 3: Seismic, with Groundwater
Seismic Coefficient = 0.153

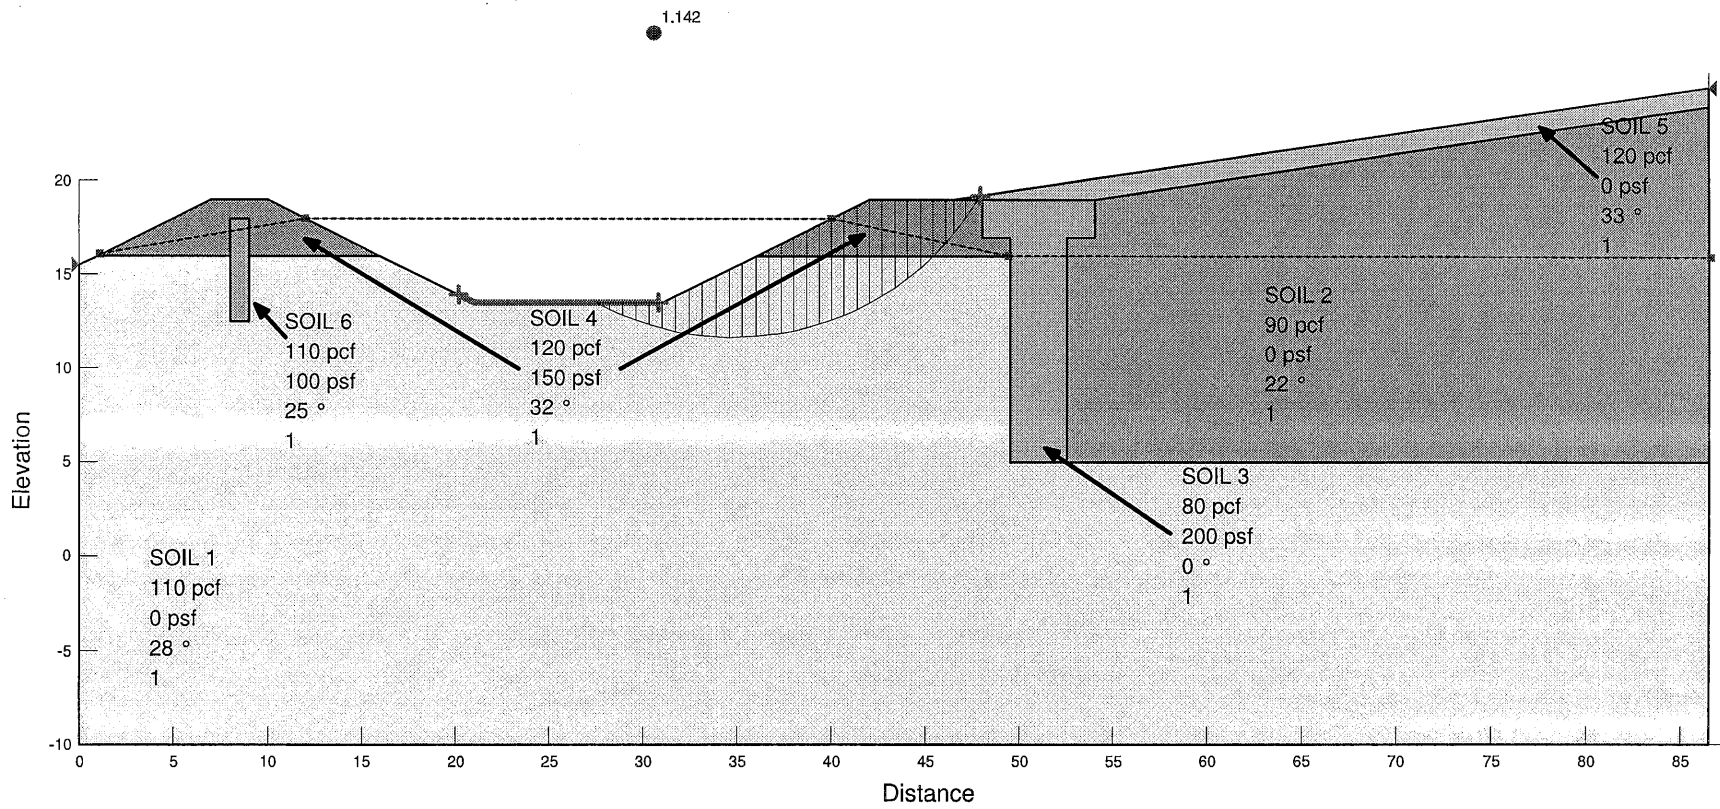

WEST INFILTRATION POND SLOPE STABILITY
B&L WOODWASTE SITE
PIERCE COUNTY, WA
PROJECT NO. 13488
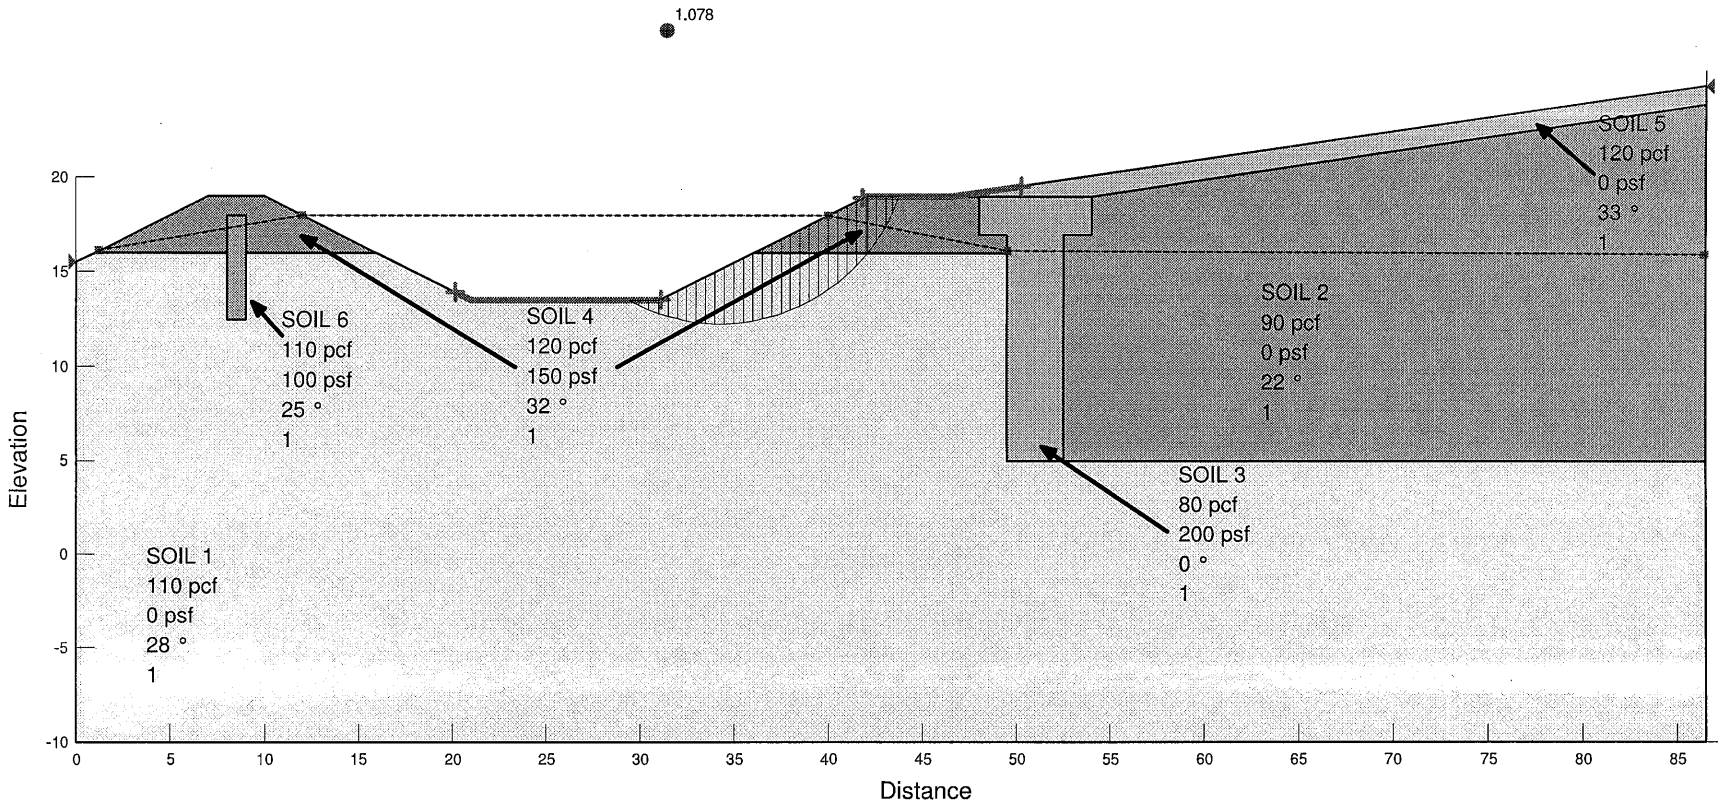
Case 3: Seismic, with Groundwater
Seismic Coeffiecient = 0.153