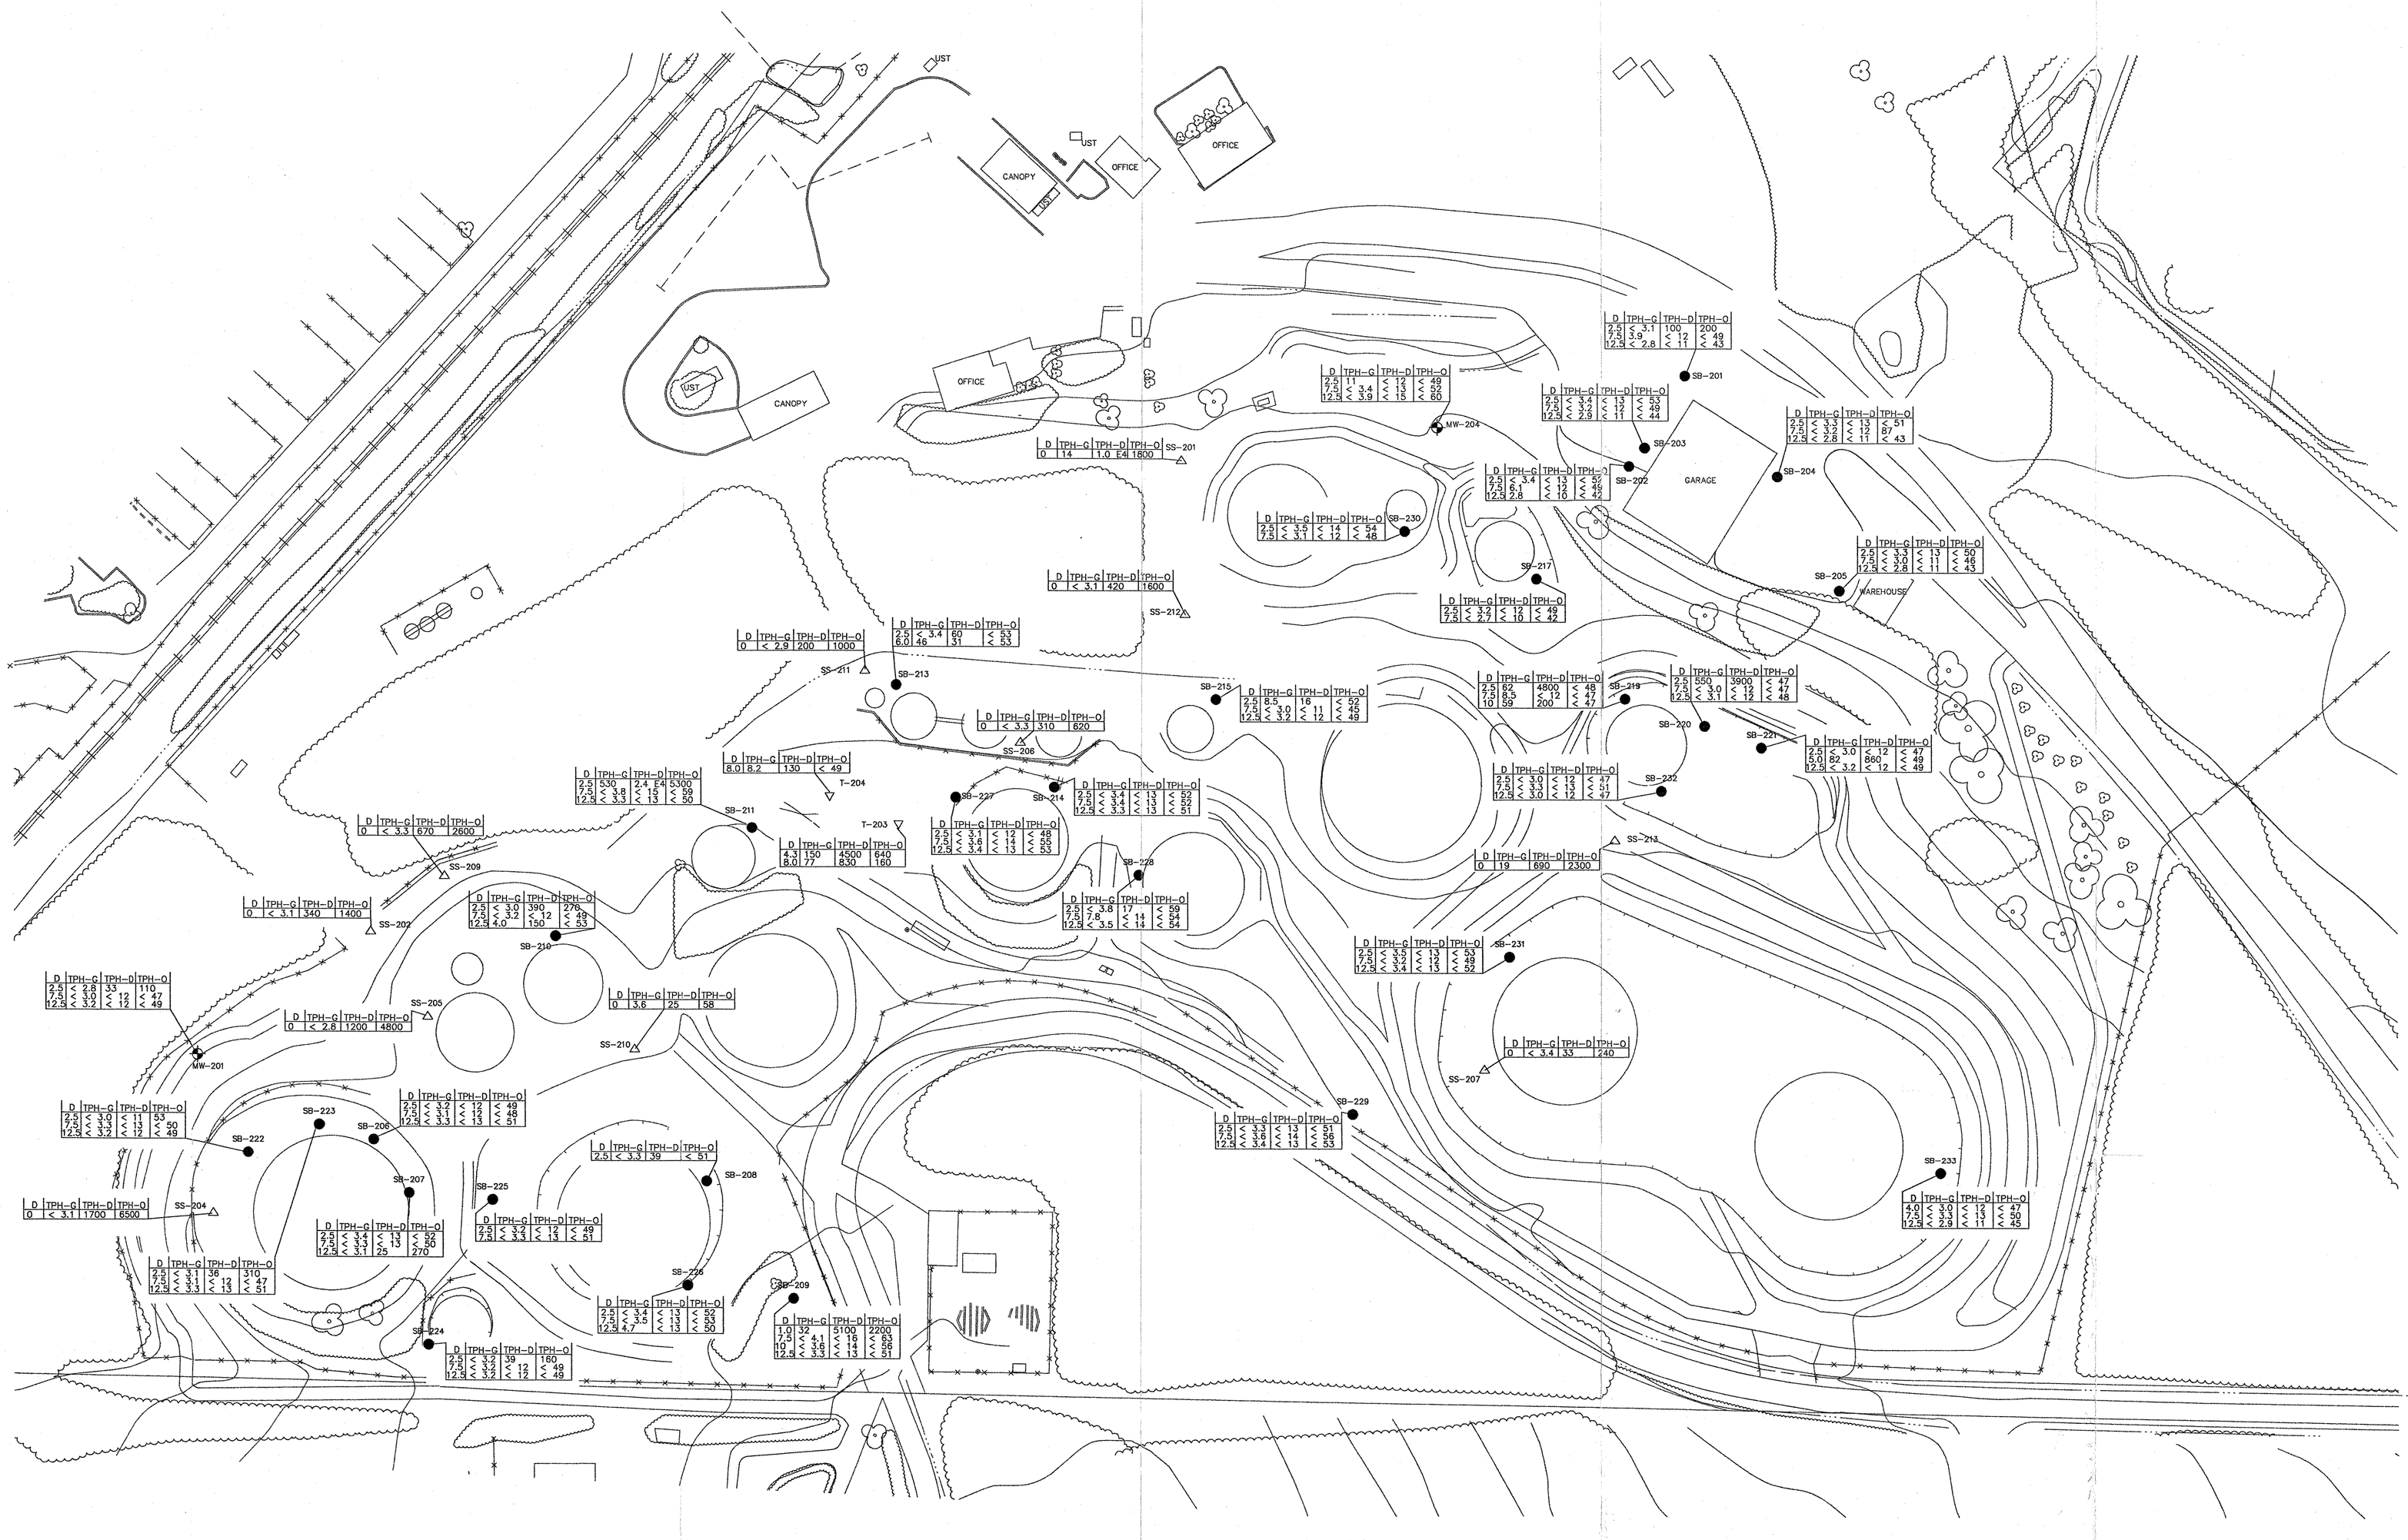

SOIL BORING LOCATION
MONITORING WELL LOCATIONS
SURFACE SOIL SAMPLING LOCATION

0 50 100
SCALE (ft)

Sample Depth (in feet below ground surface)	TPH as gasoline (mg/kg)	TPH as diesel (mg/kg)	TPH as motor oil (mg/kg)
0	0	0	0
2.5	0	0	0
5.0	0	0	0
7.5	0	0	0
10	0	0	0

REV	DATE	DESCRIPTION	DWN BY	DES BY	CHK BY	APP BY

DATE OF ISSUE DWN BY ____ DES BY ____ CHK BY ____ APP BY ____

EMCON

UNOCAL CORPORATION
BULK FUEL TERMINAL
EDMONDS, WASHINGTON
TPH IN UPPER YARD SOIL

DRAWING NO 6
PROJECT NO 40324-035.027

1=50 06/18/96 c:\GIS\0324035\UPYARD