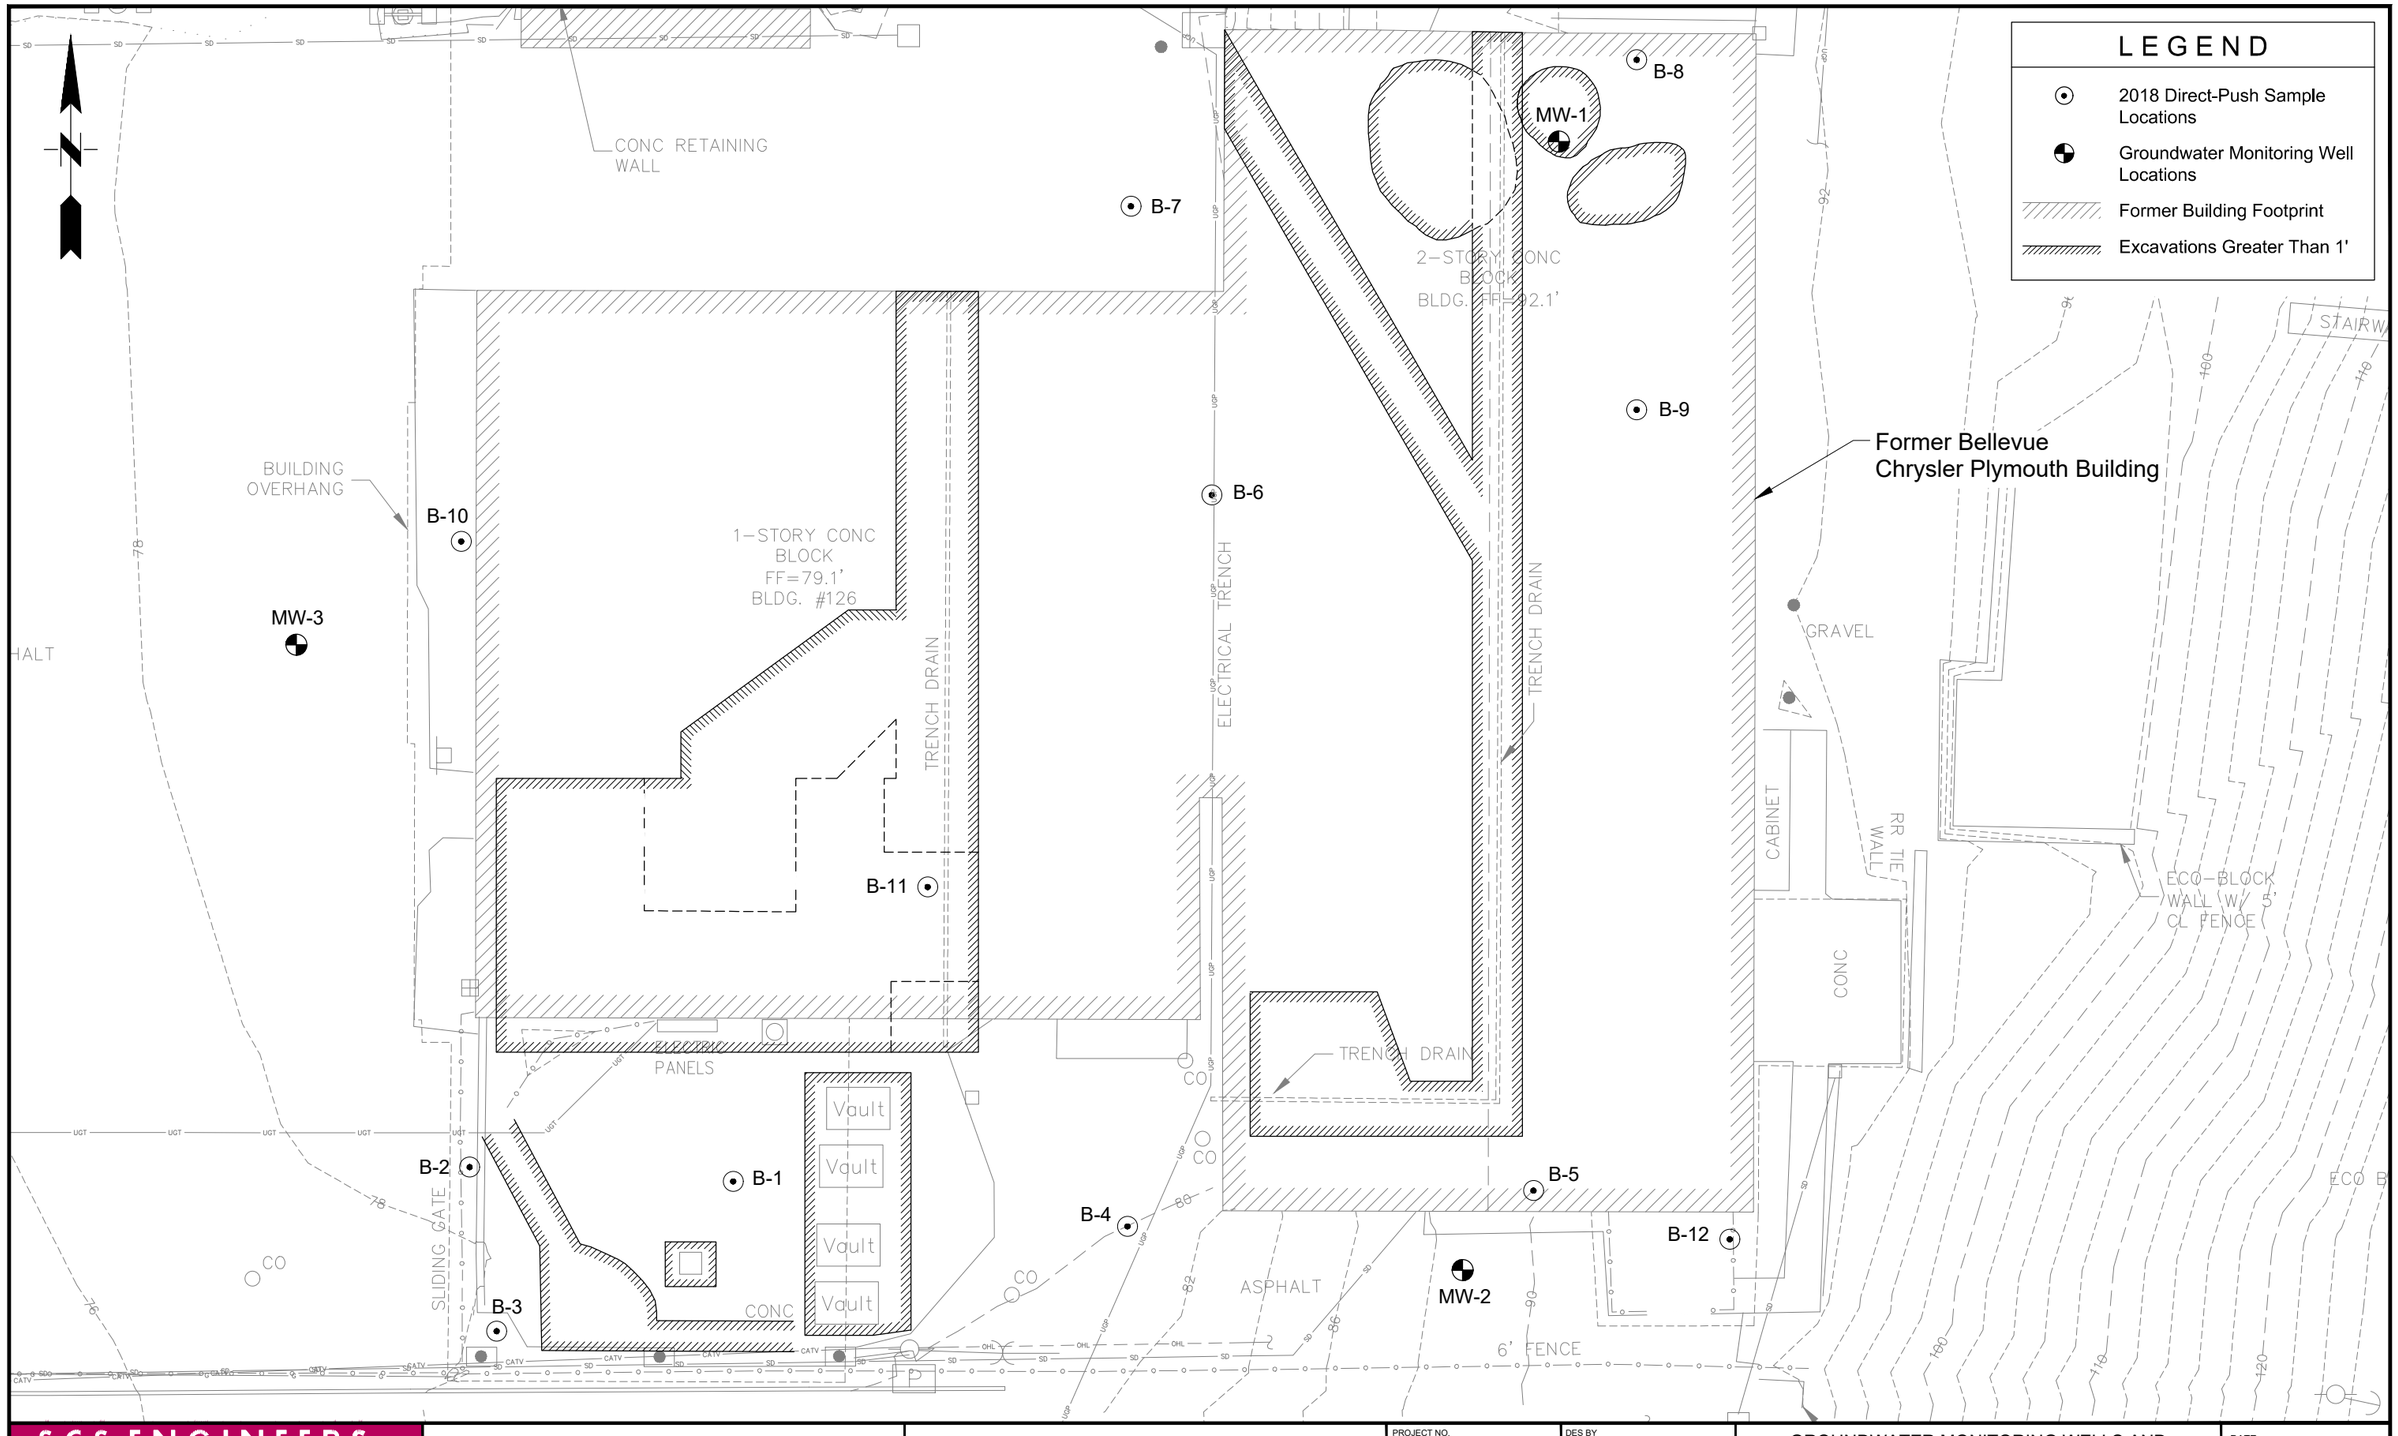

SCS ENGINEERS Environmental Consultants and Contractors 2405 140th Avenue NE, Suite 107 Bellevue, Washington 98005 (425) 746-4600 FAX: (503) 684-6948	GRAPHIC SCALE: 0 10 20 SCALE IN FEET	SOURCE: BARGHAUSEN	PROJECT NO. 04218014.00 SCALE AS SHOWN CAD FILE FIGURE 1 DES BY B.D. CHK BY B.D. APP BY G.H.	GROUNDWATER MONITORING WELLS AND HISTORICAL SITE FEATURES FORMER BELLEVUE CHRYSLER PLYMOUTH 126 116TH AVENUE NE BELLEVUE, WASHINGTON 98004	DATE JUNE 2019 FIGURE 1