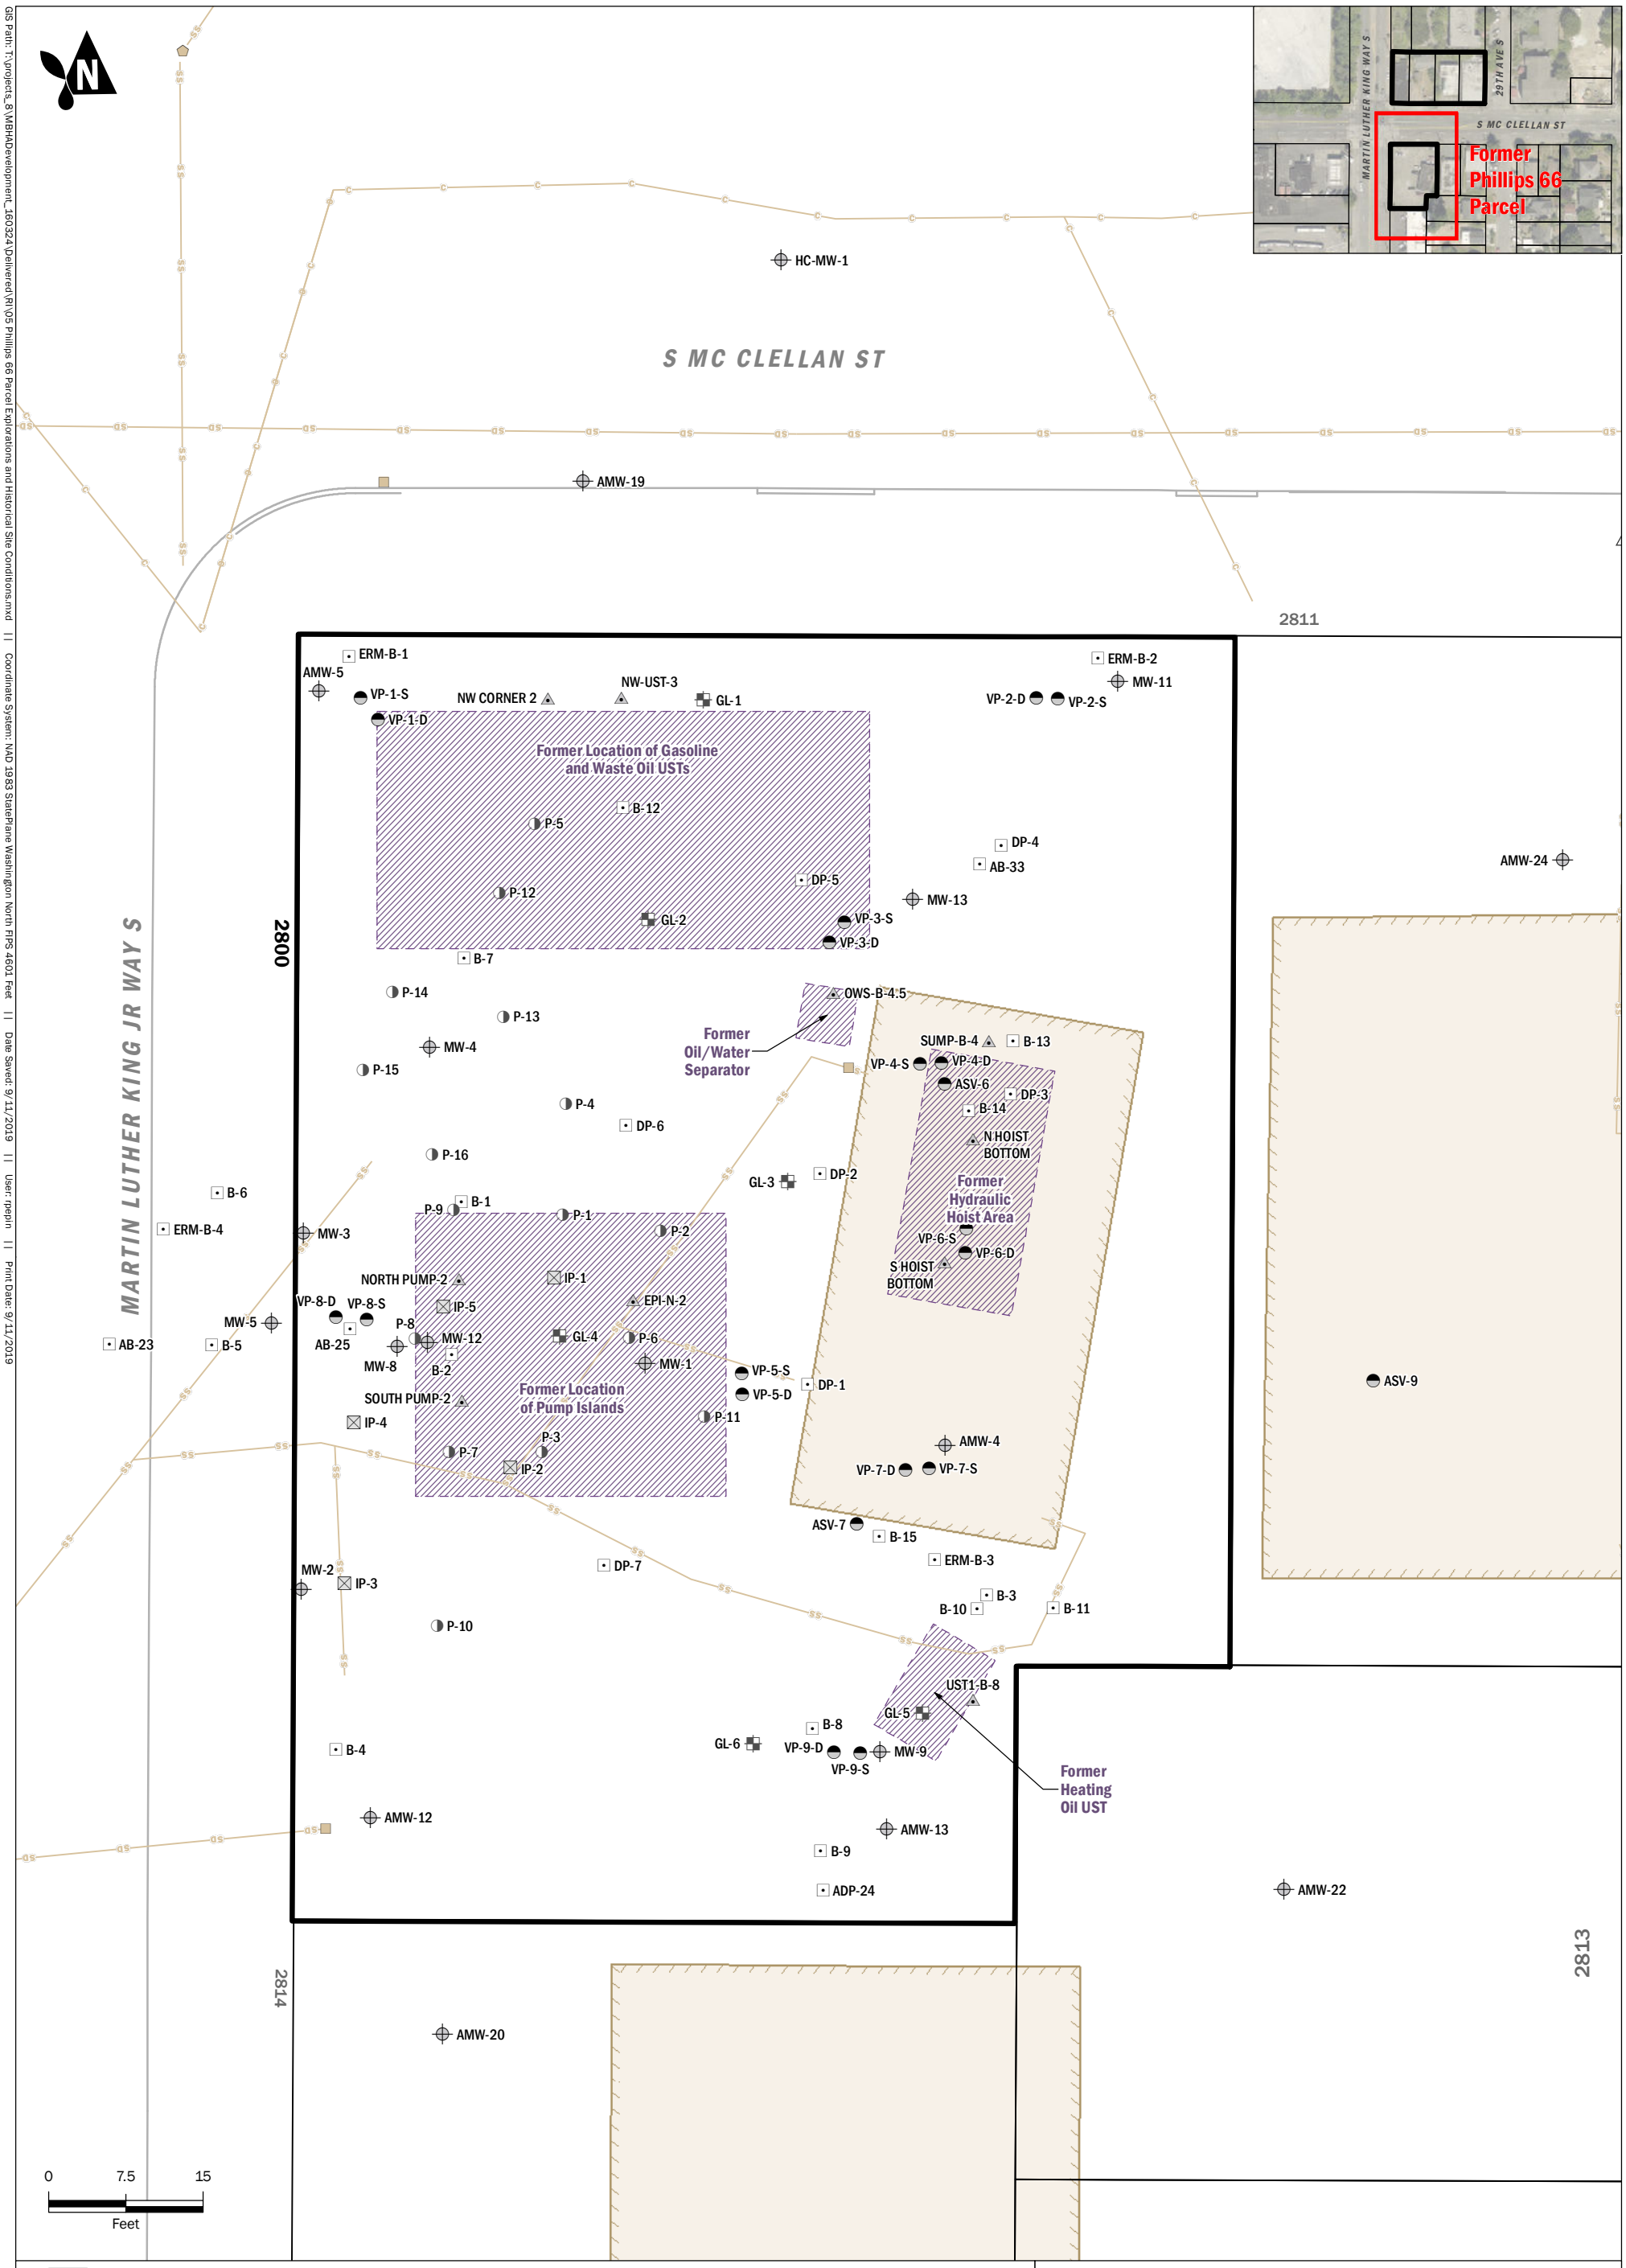


- Subject Property
- Monitoring Well
- Auger Boring
- Geoprobe
- Injection Well
- Soil Boring
- Soil Sample
- Soil Gas
- Historical Property Feature
- Building Footprint
- Tax Parcel
- Storm Drain Line
- Sanitary Sewer Line
- Communication Line
- Catch Basin
- Sanitary Manhole

Note: Tax parcel data from King County was minorly adjusted based on site knowledge.

Former Phillips 66 Parcel Explorations and Historical Site Conditions

Remedial Investigation and Feasibility Study
Mount Baker Properties Site
Seattle, Washington

Aspect Consulting	SEP-2019	BY: KB / RAP	FIGURE NO. 5
	PROJECT NO. 160324	REVISED BY: AY / RAP	

Basemap Layer Credits || Pictometry, King County

GIS Path: T:\projects_8\MBHADevelopment_160324\Delivered\RI\05 Phillips 66 Parcel Explorations and Historical Site Conditions.mxd || Coordinate System: NAD 1983 StatePlane Washington North FIPS 4601 Feet || Date Saved: 9/11/2019 || User: rpepin || Print Date: 9/11/2019