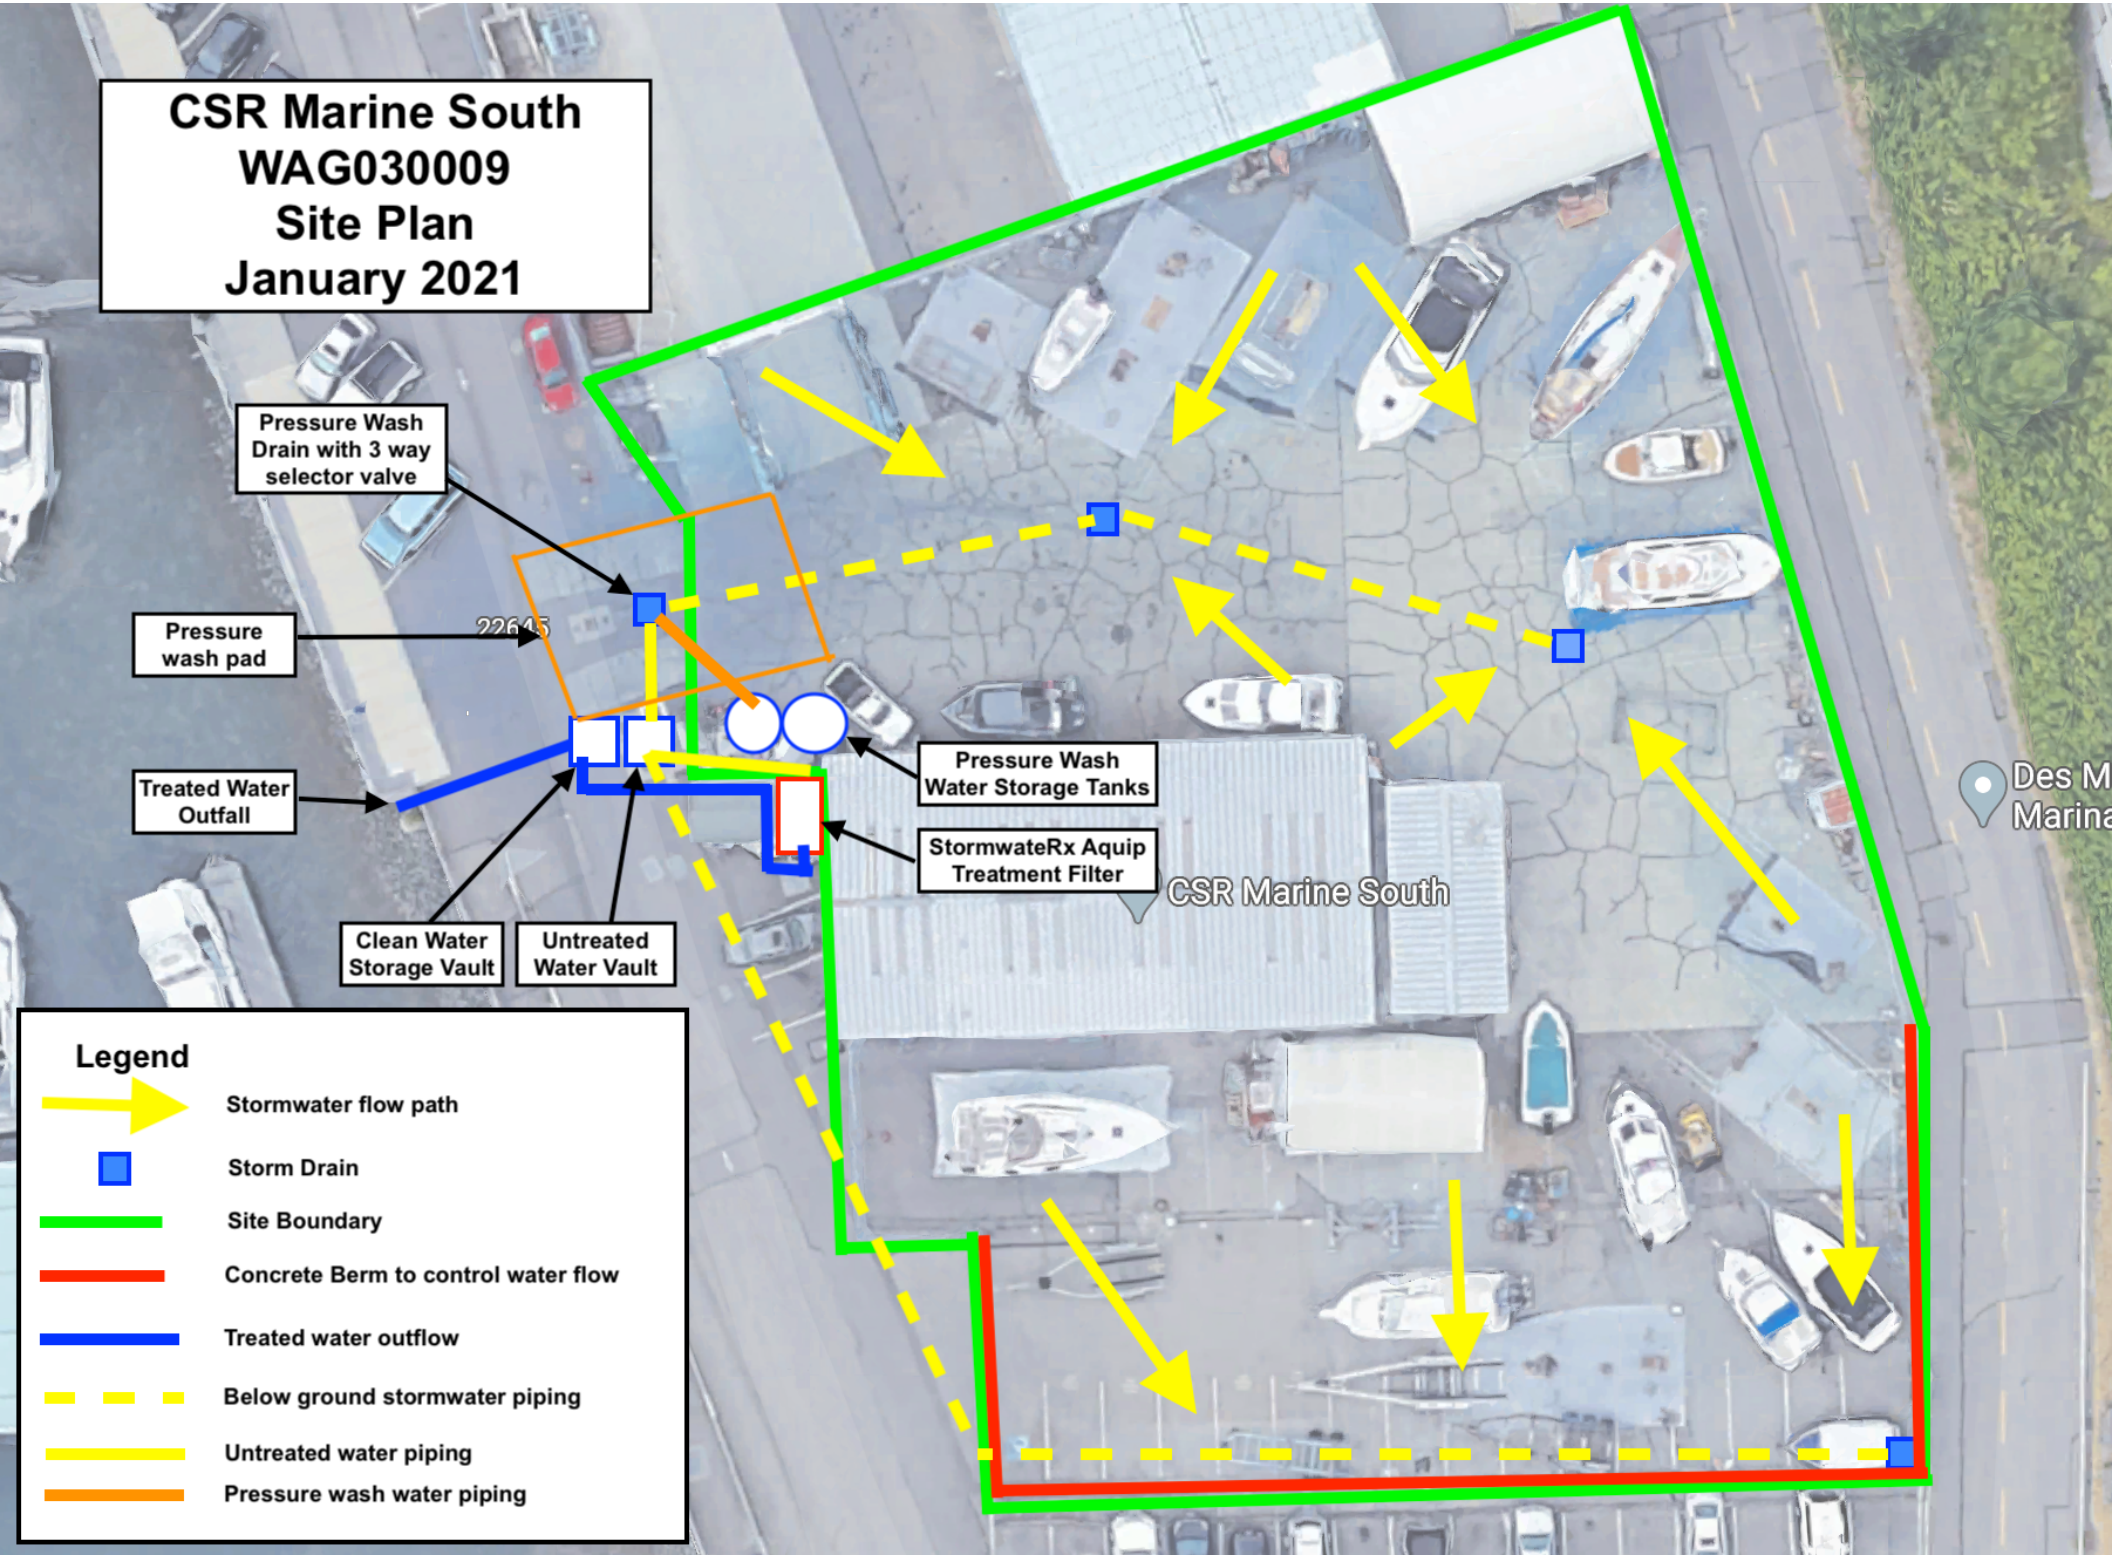
CSR Marine South
WAG030009
Site Plan
January 2021
Pressure Wash Drain with 3 way selector valve
Pressure wash pad
Treated Water Outfall
Clean Water Storage Vault
Untreated Water Vault
Pressure Wash Water Storage Tanks
StormwateRx Aquip Treatment Filter
CSR Marine South
Legend
Stormwater flow path
Storm Drain
Site Boundary
Concrete Berm to control water flow
Treated water outflow
Below ground stormwater piping
Untreated water piping
Pressure wash water piping